


8/10/2025 P:\Cad Files\Mackenzie S12, Revesby\ARCHITECTURE\2025\04-10_Mackenzie Street 12, Revesby CC.ph

MODIFICATION APPLICATION

12 MACKENZIE STREET REVESBY NSW 2212

LAYOUT ID AND NAME	Drawing Scale	Last Up
A0 COVER PAGE		8/10/2025 2:19 PM
		8/10/2025 2:19 PM
		8/10/2025 2:19 PM
		8/10/2025 2:19 PM
	1:83.33	8/10/2025 2:44 PM
		8/10/2025 2:44 PM
A0001 SITE PLAN	1:250	8/10/2025 1:50 PM
	1:250	8/10/2025 1:50 PM
	1:250	8/10/2025 2:08 PM
A1001 GROUND FLOOR PLAN	1:200	8/10/2025 2:36 PM
A1002 FIRST FLOOR PLAN	1:200	8/10/2025 2:36 PM
A2001 BUILDING 'A' & 'B' ELEVATIONS		8/10/2025 2:14 PM
	1:200	8/10/2025 2:14 PM
	1:200	8/10/2025 2:14 PM
	1:200	8/10/2025 2:14 PM
	1:200	8/10/2025 2:14 PM
	1:200	8/10/2025 2:14 PM
	1:200	8/10/2025 2:14 PM
	1:200	8/10/2025 2:14 PM
	1:200	8/10/2025 2:32 PM
	1:200	8/10/2025 2:32 PM
A2002 BUILDING 'D' & 'E' ELEVATIONS	1:200	8/10/2025 2:14 PM
	1:200	8/10/2025 2:14 PM
	1:200	8/10/2025 2:14 PM
	1:200	8/10/2025 2:14 PM
A2101 SECTIONS	1:200	8/10/2025 2:14 PM
	1:200	8/10/2025 2:27 PM
	1:200	8/10/2025 2:30 PM

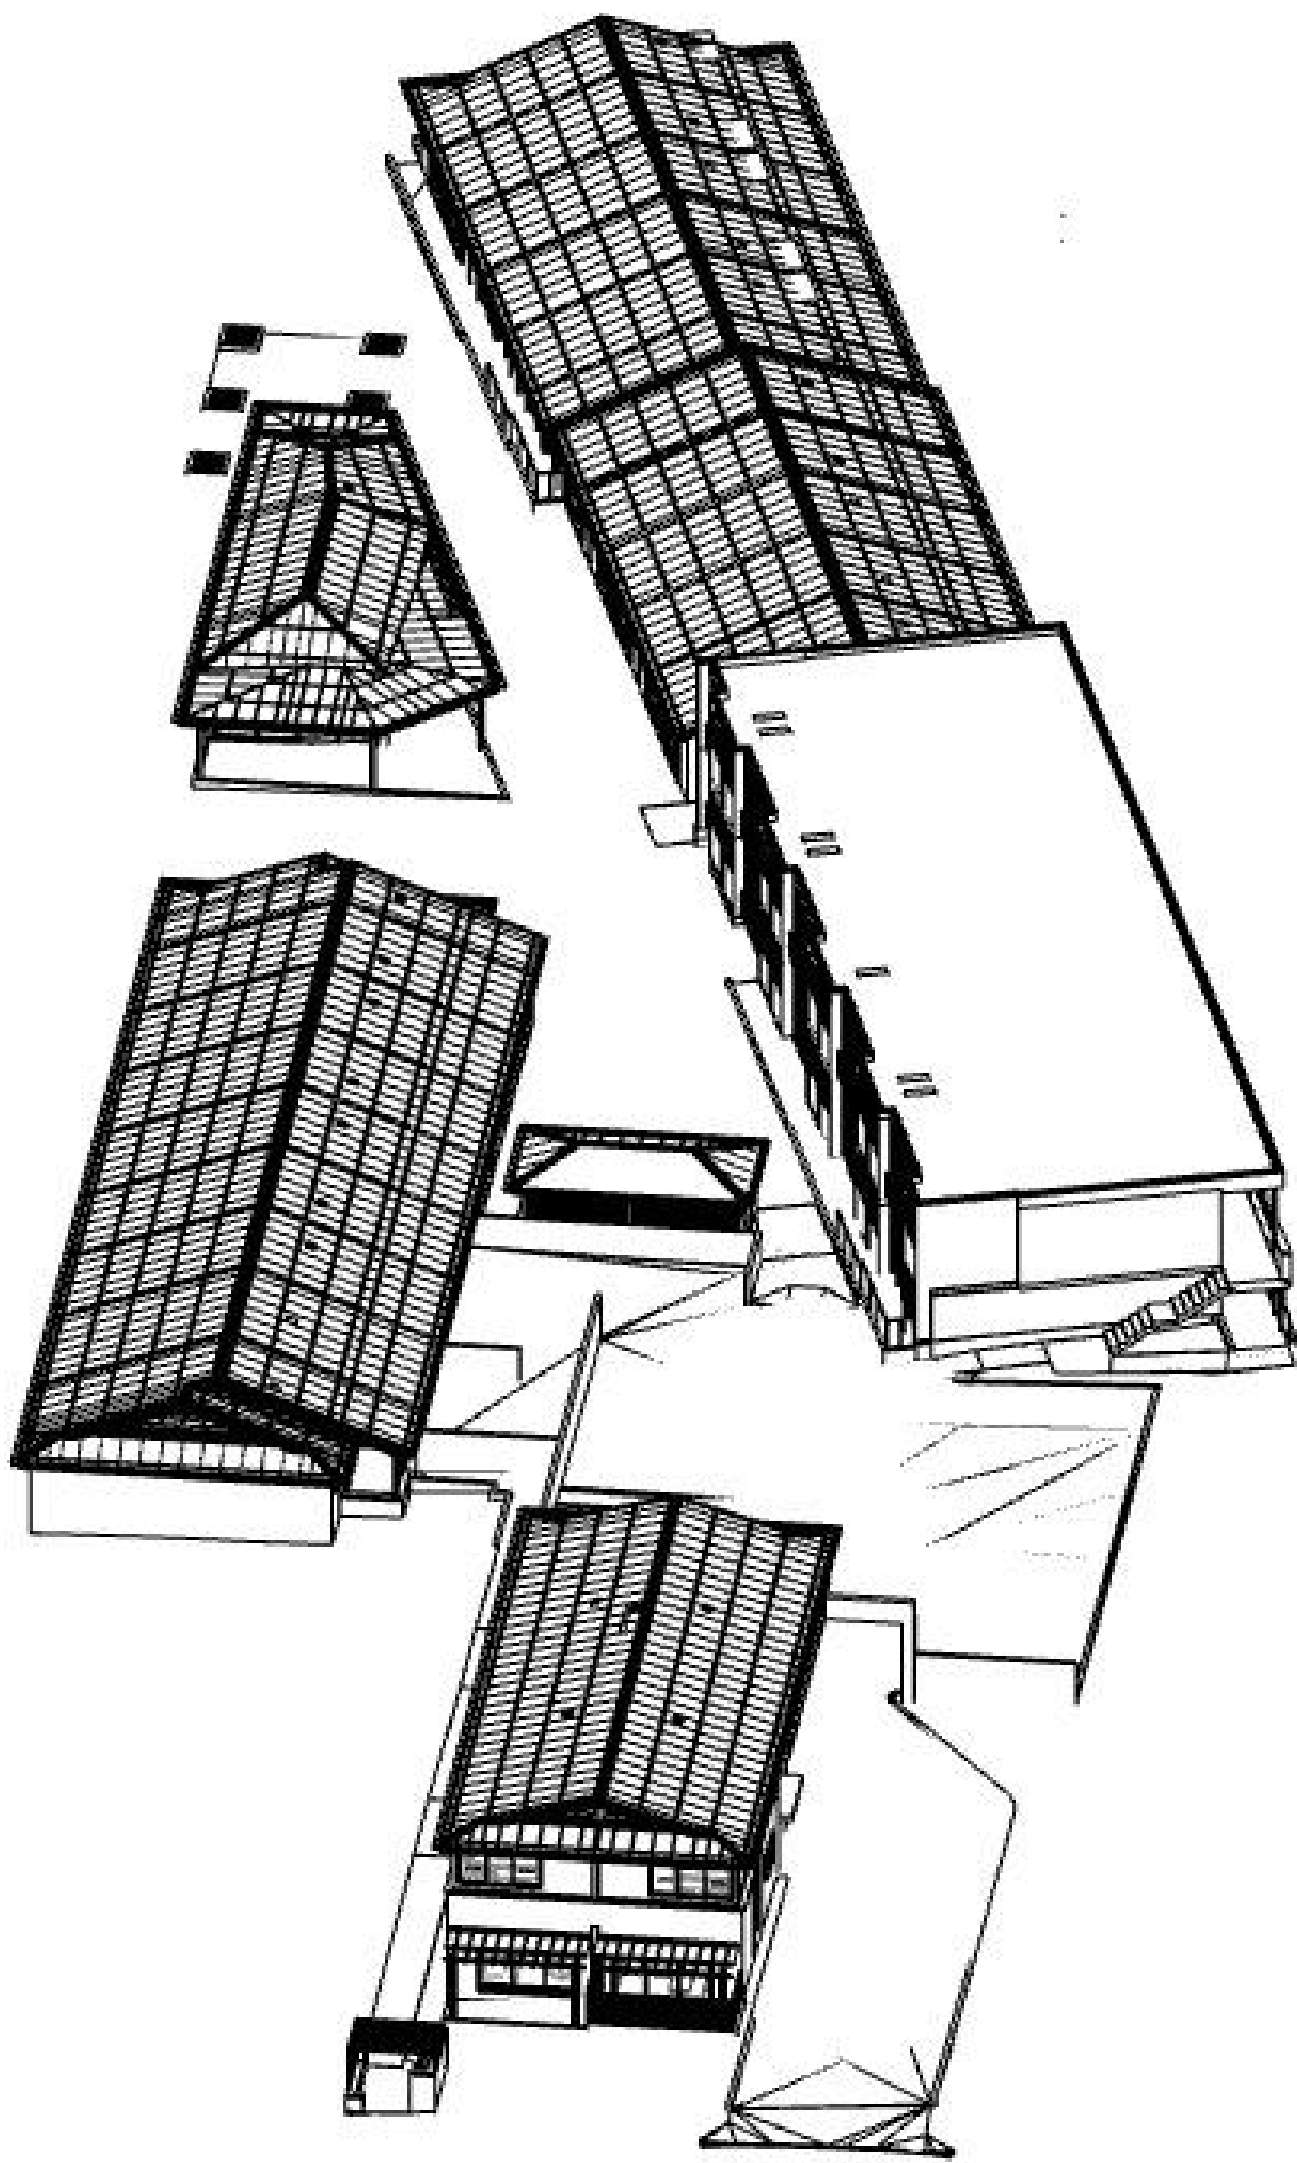

SCHEDULE UNITS (\$4.56)		
UNIT	STOREY	INTERNAL UNIT (m2)
UNIT 01		
	GROUND FLOOR	20.7
UNIT 02		
	GROUND FLOOR	19.4
UNIT 03		
	GROUND FLOOR	18.6
UNIT 04		
	FIRST FLOOR	19.7
UNIT 05		
	FIRST FLOOR	19.4
UNIT 06		
	FIRST FLOOR	23.0
UNIT 07		
	FIRST FLOOR	23.6
UNIT 08		
	GROUND FLOOR	18.6
UNIT 09		
	GROUND FLOOR	18.6
UNIT 10		
	GROUND FLOOR	18.0
UNIT 11		
	GROUND FLOOR	18.0
UNIT 12		
	GROUND FLOOR	18.0
UNIT 13		
	GROUND FLOOR	18.0
UNIT 14		
	GROUND FLOOR	18.0
UNIT 15		
	GROUND FLOOR	18.0
UNIT 16		
	GROUND FLOOR	18.0
UNIT 17		
	GROUND FLOOR	18.9
UNIT 18		
	GROUND FLOOR	18.6
UNIT 19		
	GROUND FLOOR	18.6
UNIT 20		
	GROUND FLOOR	18.6
UNIT 21		
	GROUND FLOOR	18.6
UNIT 22		
	GROUND FLOOR	18.6
UNIT 23		
	GROUND FLOOR	18.6

SCHEDULE UNITS (\$4.56)		
UNIT	STOREY	INTERNAL UNIT (m2)
UNIT 24		
	GROUND FLOOR	18.6
UNIT 25		
	GROUND FLOOR	18.6
UNIT 26		
	FIRST FLOOR	18.8
UNIT 27		
	FIRST FLOOR	18.5
UNIT 28		
	FIRST FLOOR	18.6
UNIT 29		
	FIRST FLOOR	18.5
UNIT 30		
	FIRST FLOOR	18.6
UNIT 31		
	FIRST FLOOR	18.6
UNIT 32		
	FIRST FLOOR	18.6
UNIT 33		
	FIRST FLOOR	18.6
UNIT 34		
	FIRST FLOOR	18.5
UNIT 35		
	GROUND FLOOR	18.0
UNIT 36		
	GROUND FLOOR	18.1
UNIT 37		
	GROUND FLOOR	18.2
UNIT 38		
	GROUND FLOOR	18.0
UNIT 39		
	GROUND FLOOR	18.0
UNIT 40		
	GROUND FLOOR	18.0
UNIT 41		
	GROUND FLOOR	18.0
UNIT 42		
	GROUND FLOOR	18.1
UNIT 43		
	GROUND FLOOR	18.0
UNIT 44		
	GROUND FLOOR	18.0
UNIT 45		
	GROUND FLOOR	18.0



mackenzie
architects
international

43 The Postern, Castlecrag NSW 2068
Phone: (02) 9967 9966
Fax: (02) 9967 9977
info@maininternational.com.au
www.maininternational.com.au
Nominated Architect No 6033
ABN 76 091 107 201
ACN 091107201

COPYRIGHTS:
Mackenzie Architects International is the owner of the copyright subsisting in these drawings, plans, designs and specifications. They must not be used, reproduced or copied in whole or part without prior written consent of Mackenzie Architects International.
NOTES:
DO NOT SCALE DRAWINGS
VERIFY ALL DIMENSIONS ON SITE BEFORE COMMENCING WORK
Builder shall check all dimensions and levels on site prior to construction. Notify any errors, discrepancies or omissions to the architect. Drawings shall NOT BE USED FOR CONSTRUCTION purposes until issued "FOR CONSTRUCTION".
All boundaries and contours subject to survey

CONSTRUCTION COMPANY:

WHOEVER Pty Ltd
12026520201965 WHAT AVENUE,
NORTH SUMVILLE, NSW 6666

CLIENT & DEVELOPER:

WHOEVER Pty Ltd
12026520201965 WHAT AVENUE,
NORTH SUMVILLE, NSW 6666

AMENDMENTS

No.	REVISION	BY	DATE
A	MODIFICATION APPLICATION	RJ	08/10/2025

PROJECT NORTH

MULTI RESIDENTIAL DEVELOPMENT

PROJECT
12 Mackenzie Street
Revesby NSW 2212
PROJECT NO:
18/05
STATUS
MODIFICATION APPLICATION

DRAWING:

COVER PAGE

DRAWN BY
Mat


SCALE:

DRAWING NO.:

A0

ISSUE:

A

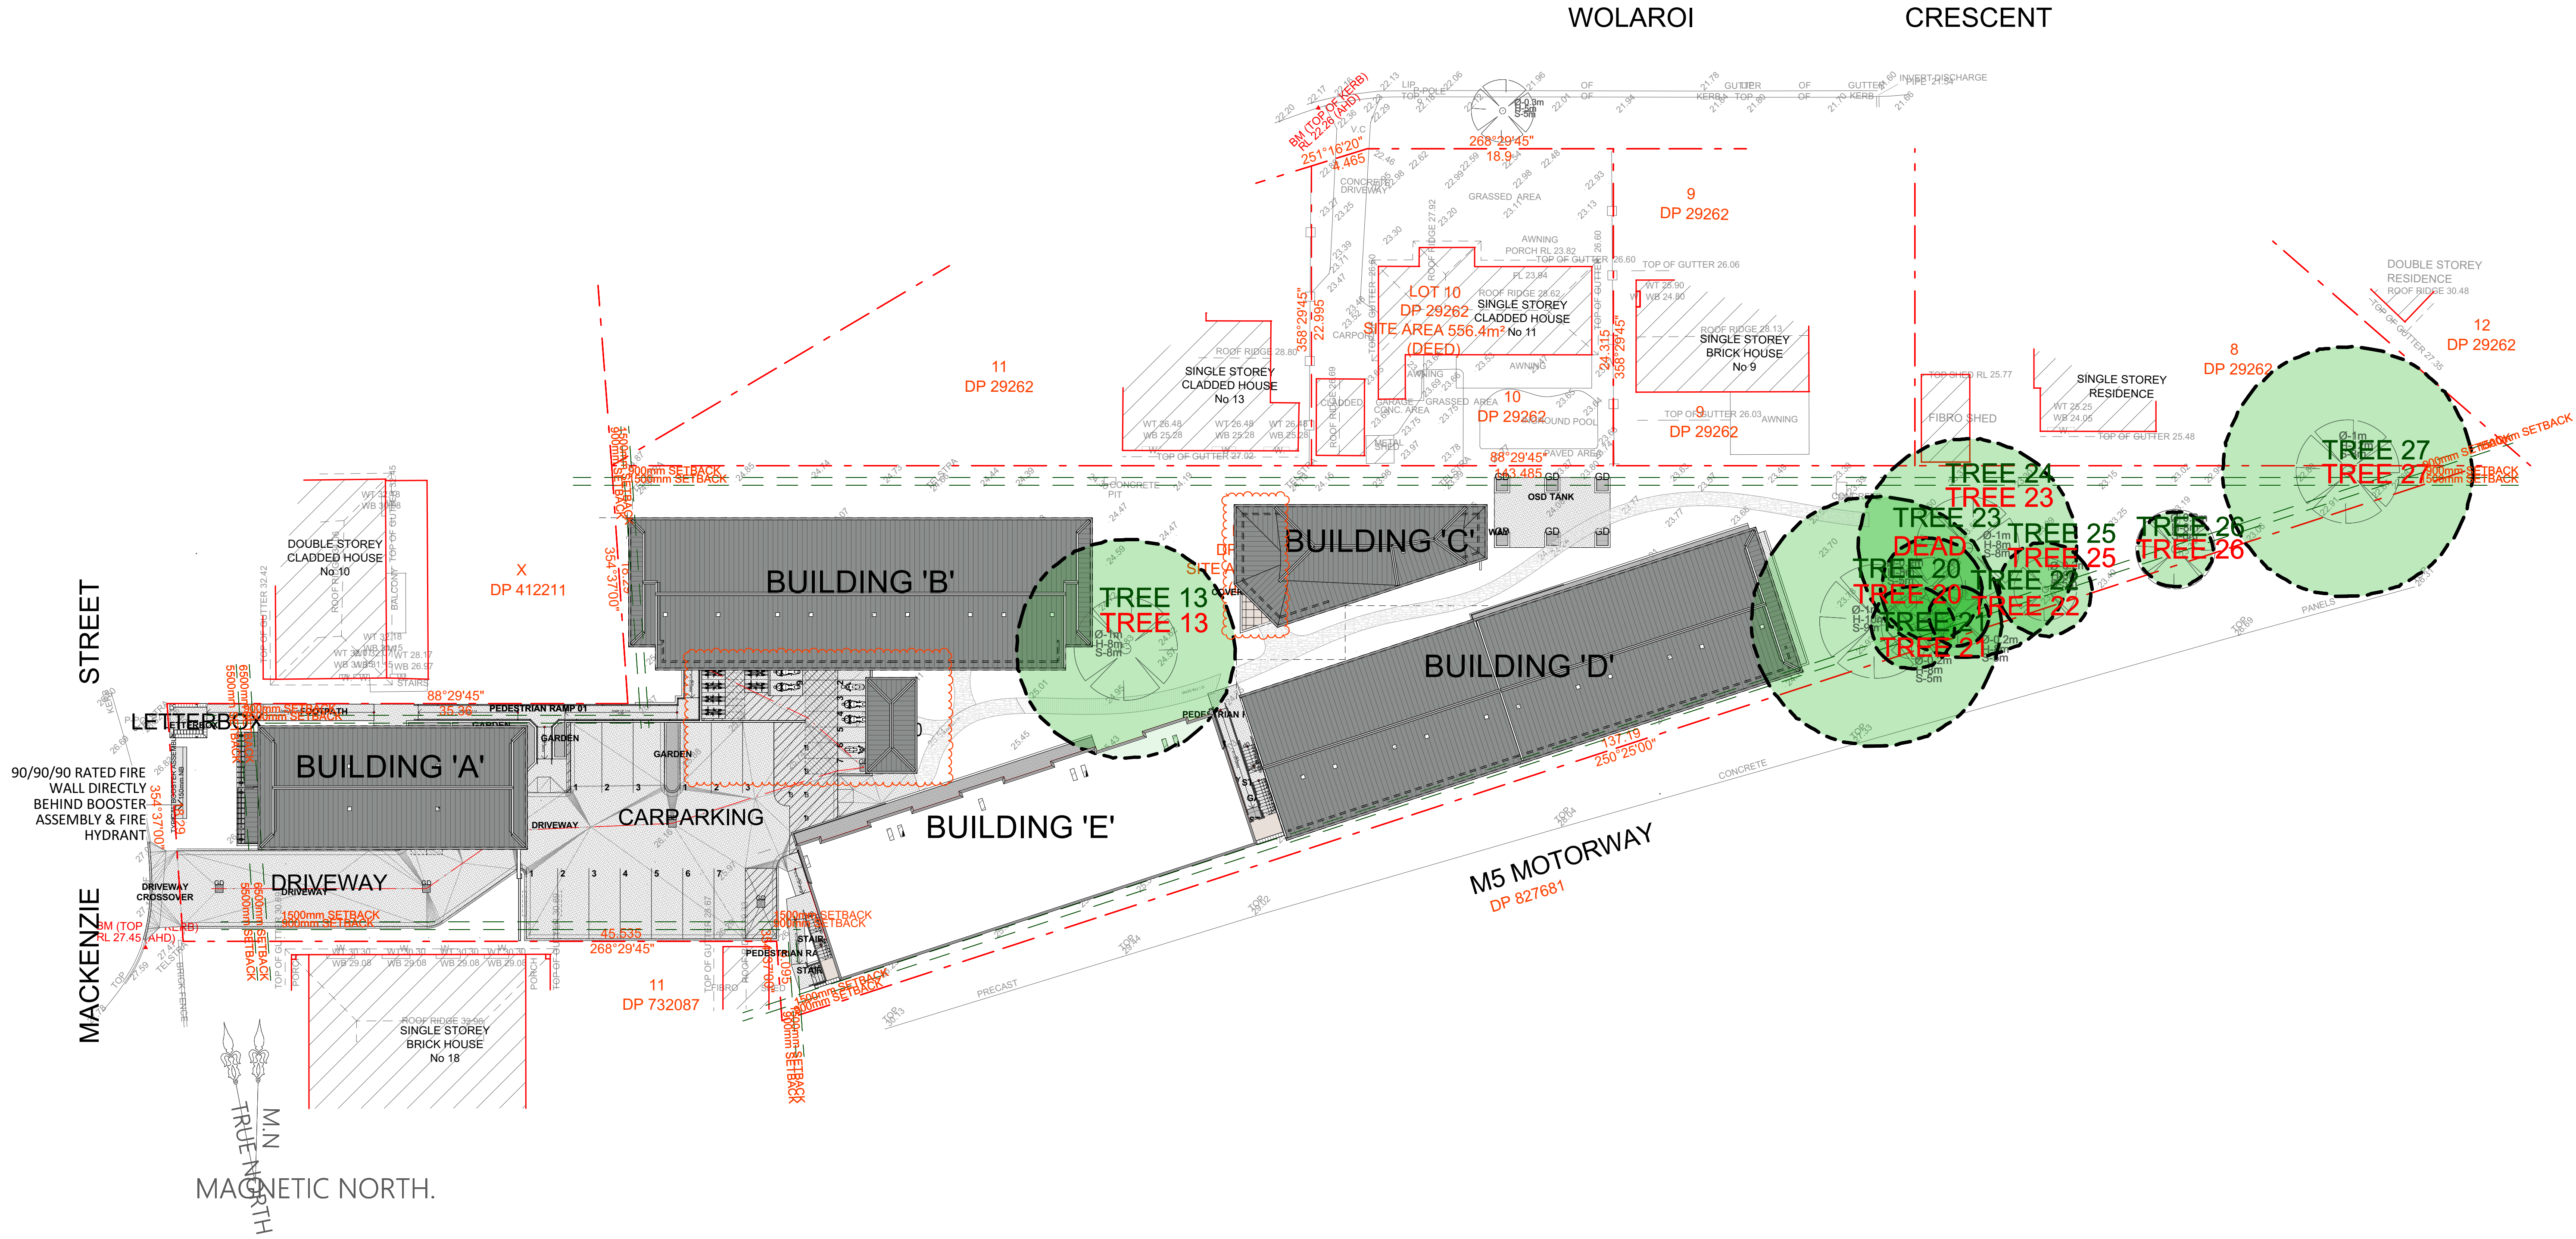

mackenzie
architects
international

43 The Postern, Castlereag NSW 2068
Phone: (02) 9967 9966
Fax: (02) 9967 9977
info@maininternational.com.au
www.maininternational.com.au
Nominated Architect No 6033
ABN 76 091 107 201
ACN 091107201

COPYRIGHTS:
Mackenzie Architects International is the owner of the copyright subsiding in these drawings, plans, designs and specifications. They must not be used, reproduced or copied in whole or part without prior written consent of Mackenzie Architects International.
NOTES:
DO NOT SCALE DRAWINGS
VERIFY ALL DIMENSIONS ON SITE BEFORE COMMENCING WORK
Builder shall check all dimensions and levels on site prior to construction. Notify any errors, discrepancies or omissions to the architect. Drawings shall NOT BE USED FOR CONSTRUCTION purposes until issued "FOR CONSTRUCTION".
All boundaries and contours subject to survey

CONSTRUCTION COMPANY:

WHOEVER Pty Ltd
12026520201965 WHAT AVENUE,
NORTH SUMVILLE, NSW 6666


CLIENT & DEVELOPER:

WHOEVER Pty Ltd
12026520201965 WHAT AVENUE,
NORTH SUMVILLE, NSW 6666

AMENDMENTS

No.	REVISION	BY	DATE
A	MODIFICATION APPLICATION	RJ	08/10/2025

PROJECT NORTH

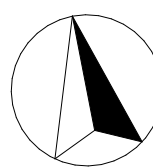

MULTI RESIDENTIAL DEVELOPMENT

PROJECT
12 Mackenzie Street
Revesby NSW 2212
PROJECT NO: **18/05**
STATUS: **MODIFICATION APPLICATION**

DRAWING:

SITE PLAN

DRAWN BY

Mat

CHECKED BY

(010)

SCALE:

1:250@A1

DRAWING NO:

A0001

ISSUE:

A



1 GENERAL ARRANGEMENT PLAN GROUND FLOOR
1:100



43 The Postern, Castlereag NSW 2068
Phone: (02) 9967 9966
Fax: (02) 9967 9977
Info@maininternational.com.au
www.maininternational.com.au
Nominated Architect No 6033
ABN 76 091 107 201
ACN 091107201

COPYRIGHTS:
Mackenzie Architects International is the owner of the copyright subsisting in these drawings, plans, designs and specifications. They must not be used, reproduced or copied in whole or part without prior written consent of Mackenzie Architects International.

NOTES:
DO NOT SCALE DRAWINGS
VERIFY ALL DIMENSIONS ON SITE BEFORE COMMENCING WORK
Builder shall check all dimensions and levels on site prior to construction. Notify any errors, discrepancies or omissions to the architect. Drawings shall NOT BE USED FOR CONSTRUCTION purposes until issued "FOR CONSTRUCTION".
All boundaries and contours subject to survey


CONSTRUCTION COMPANY:

WHOEVER Pty Ltd
12026520201965 WHAT AVENUE,
NORTH SUMVILLE, NSW 6666

CLIENT & DEVELOPER:


WHOEVER Pty Ltd
12026520201965 WHAT AVENUE,
NORTH SUMVILLE, NSW 6666

AMENDMENTS		BY	DATE
No.	REVISION		
A	MODIFICATION APPLICATION	RJ	08/10/2025

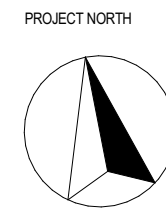

MULTI RESIDENTIAL DEVELOPMENT
12 Mackenzie Street
Revesby NSW 2212
PROJECT NO: 18/05
STATUS: MODIFICATION APPLICATION

DRAWING:				
GROUND FLOOR PLAN				
DRAWN BY	SCALE	DRAWING NO.	ISSUE	
Mat	1:200@A1	A1001	A	
CHECKED BY (010)				

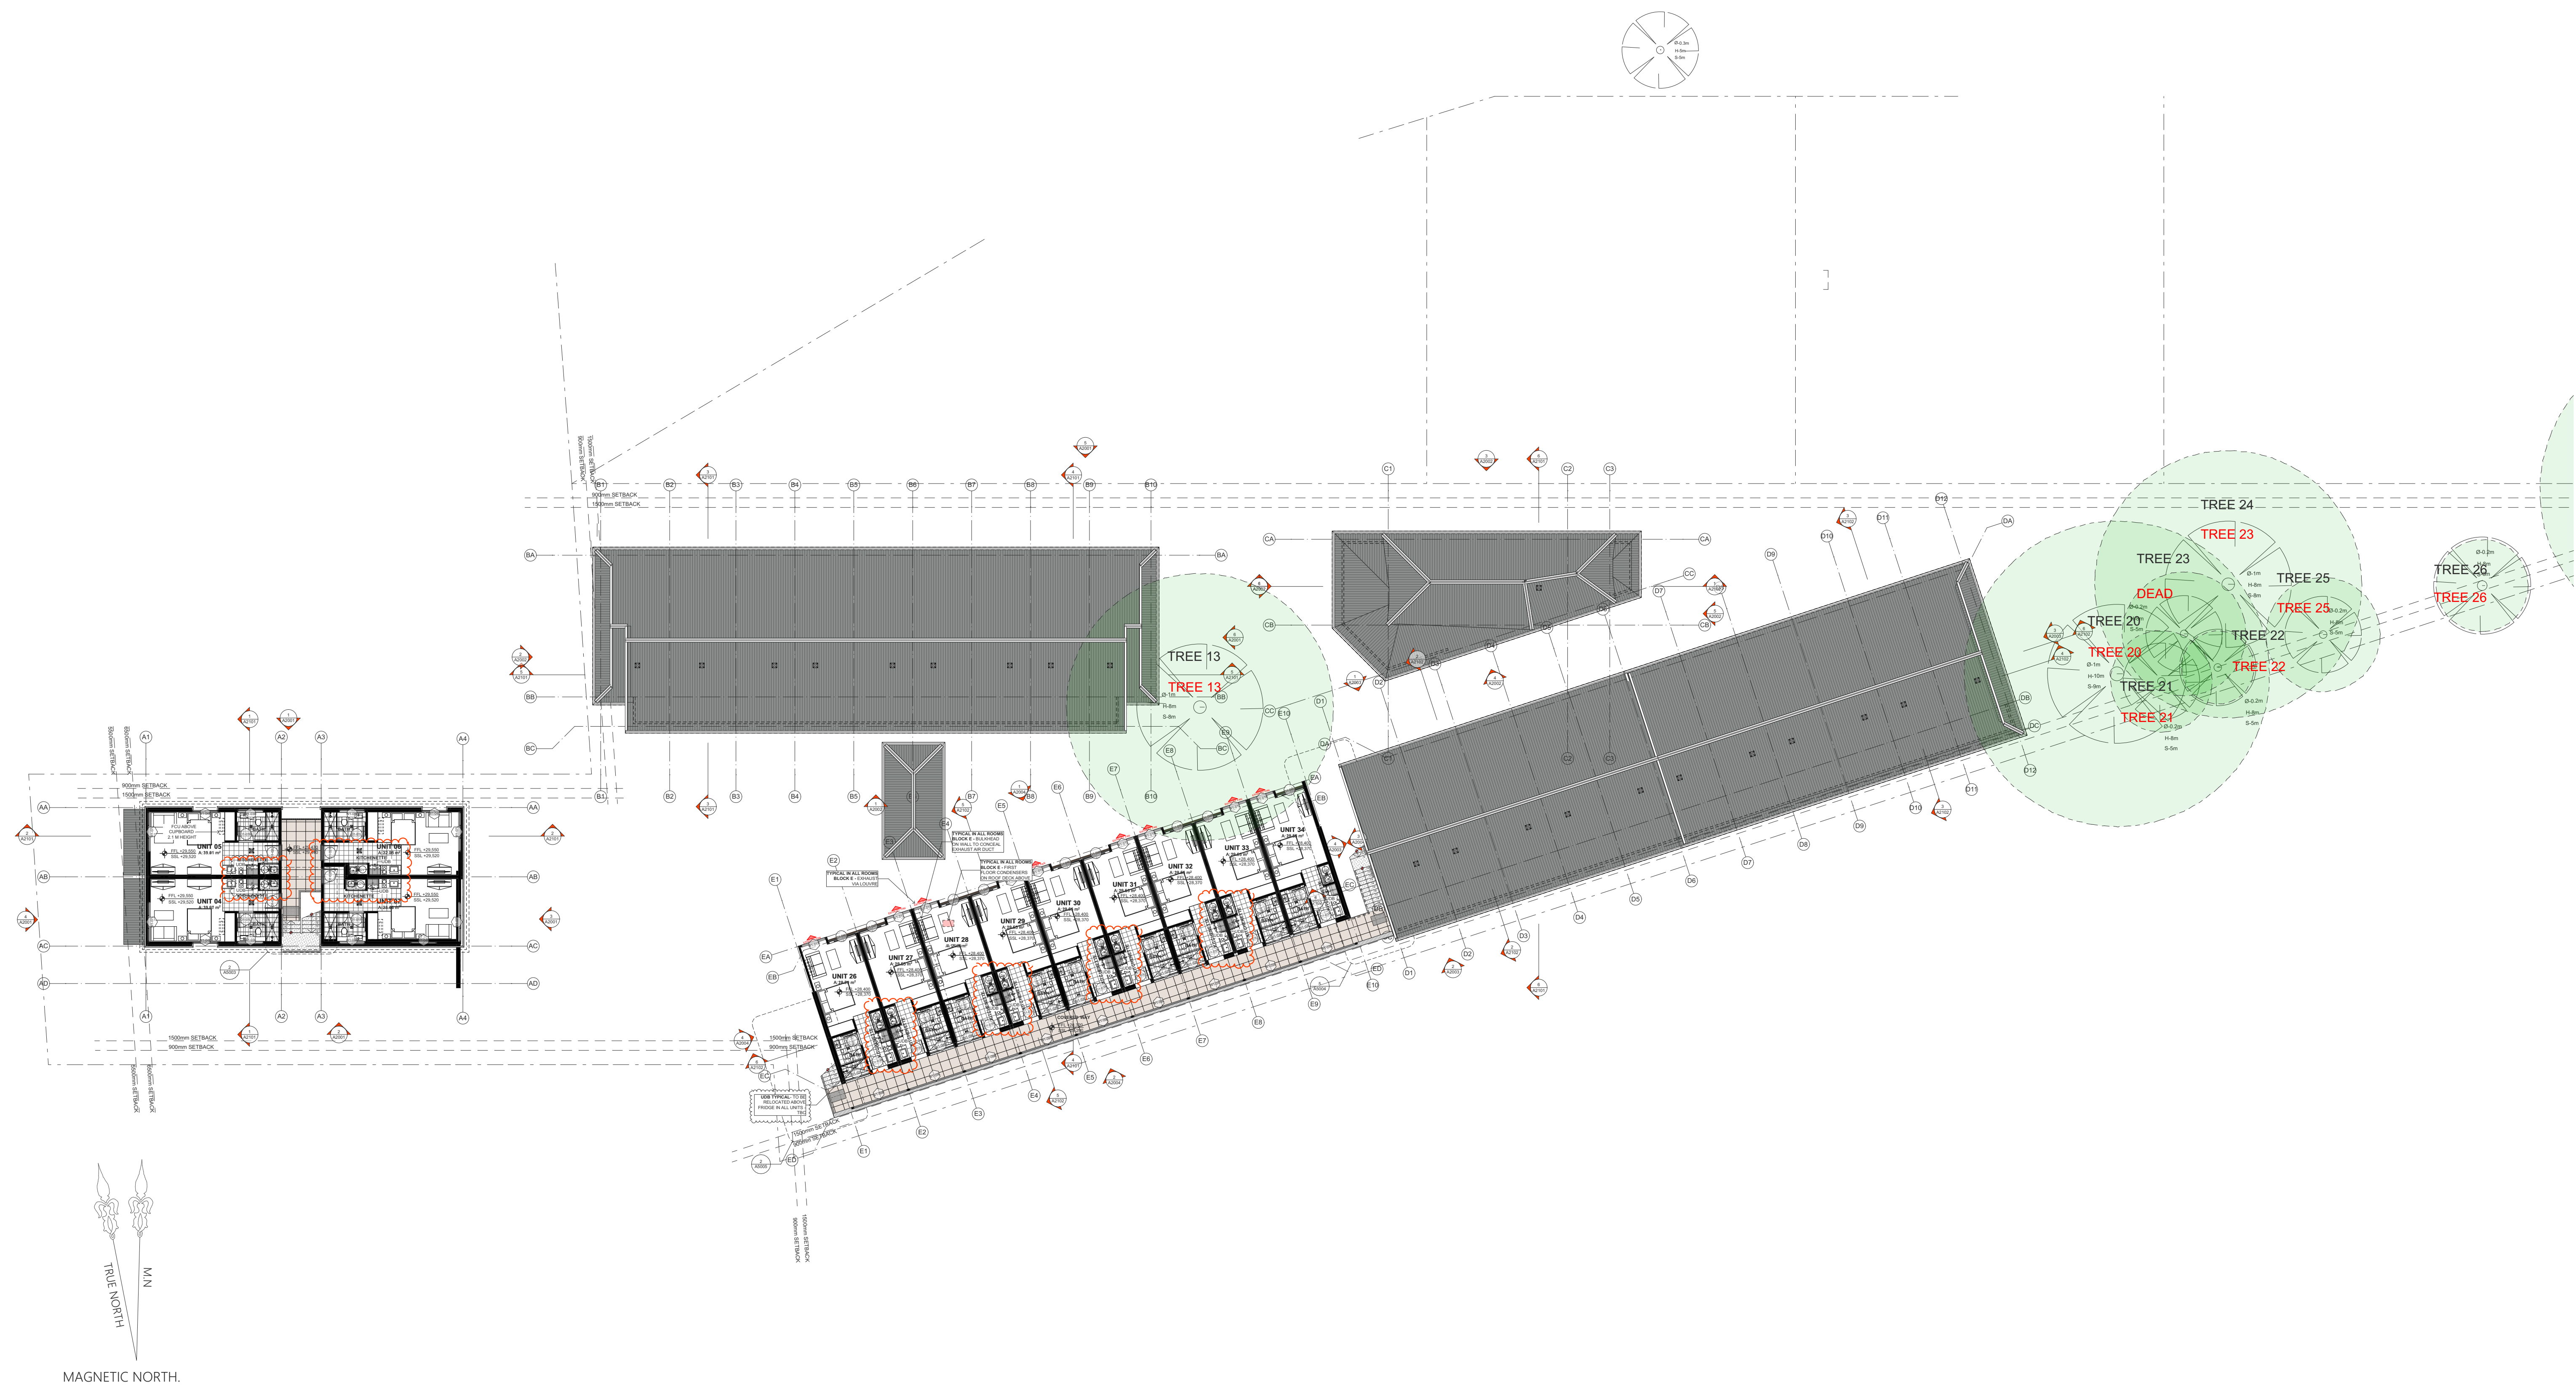





1 BUILDING 'A' ELEVATION NORTH
1:200




2 BUILDING 'A' ELEVATION SOUTH
1:200

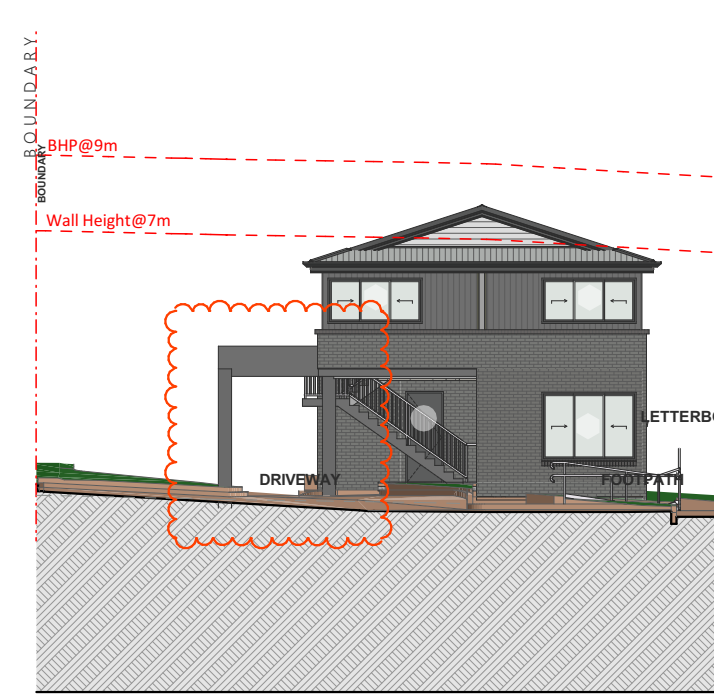


3 BUILDING 'A' ELEVATION EAST
1:200

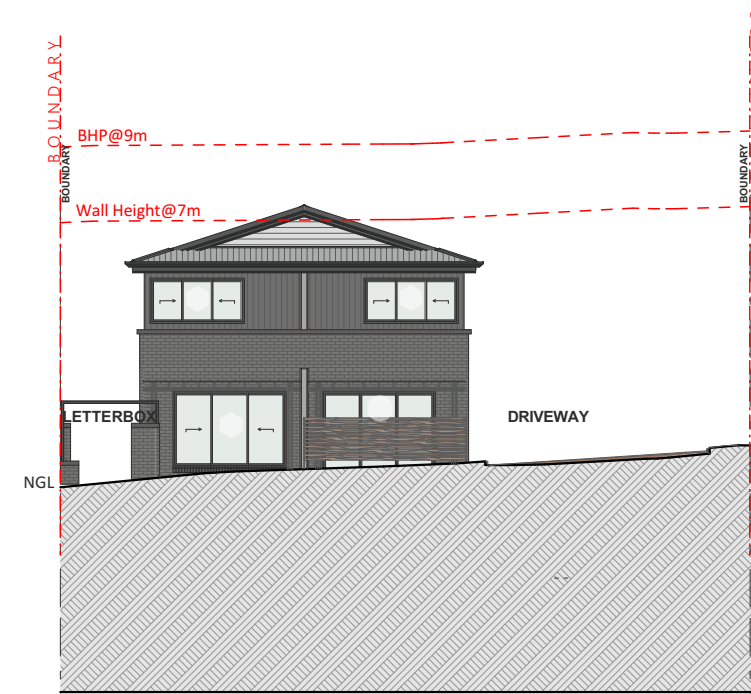


4 BUILDING 'A' ELEVATION WEST
1:200

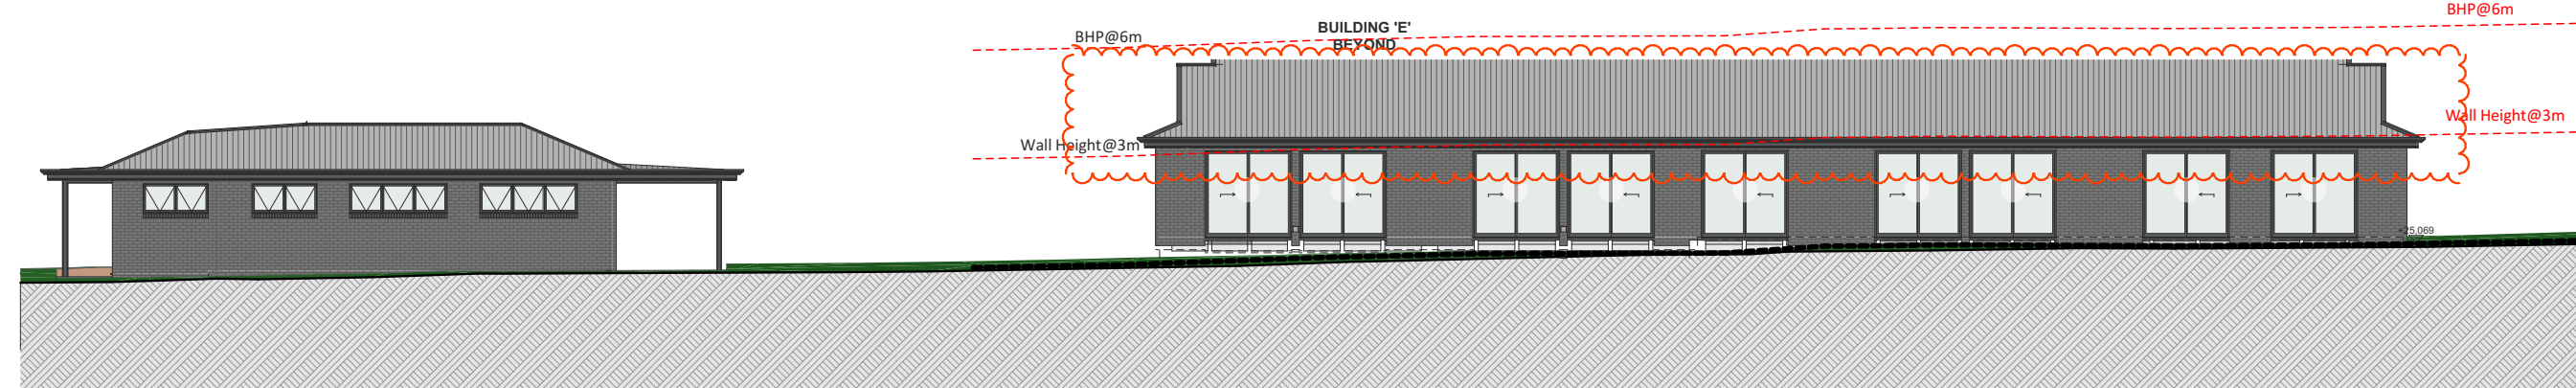


5 BUILDING 'B' ELEVATION NORTH
1:200

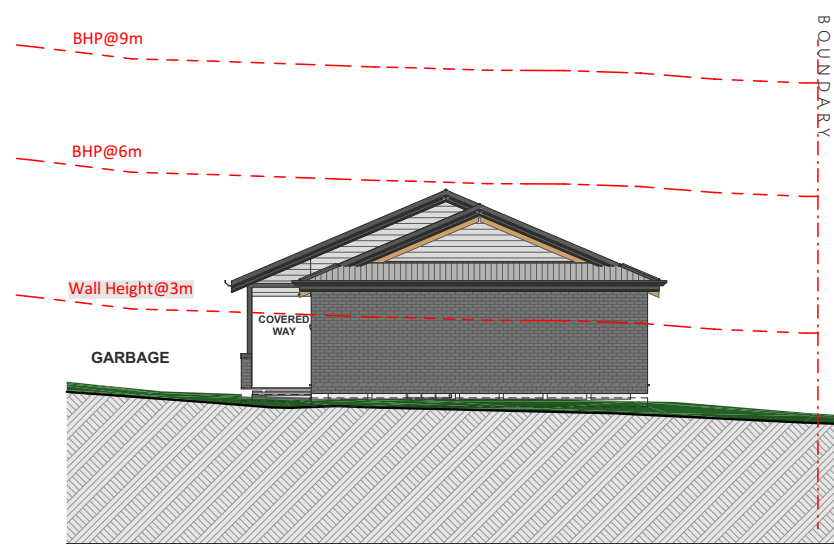


6 BUILDING 'B' ELEVATION EAST
1:200

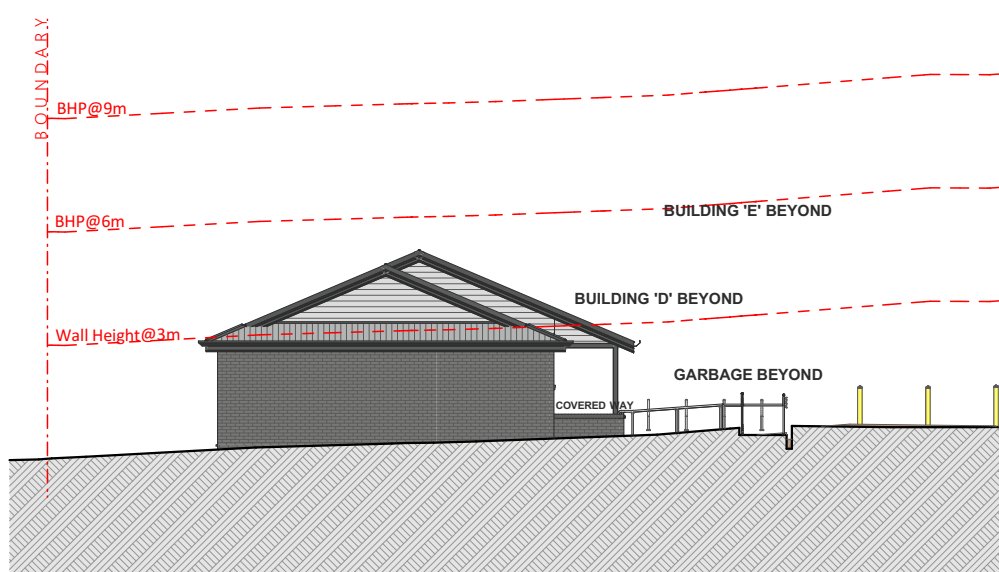


7 BUILDING 'B' ELEVATION WEST
1:200

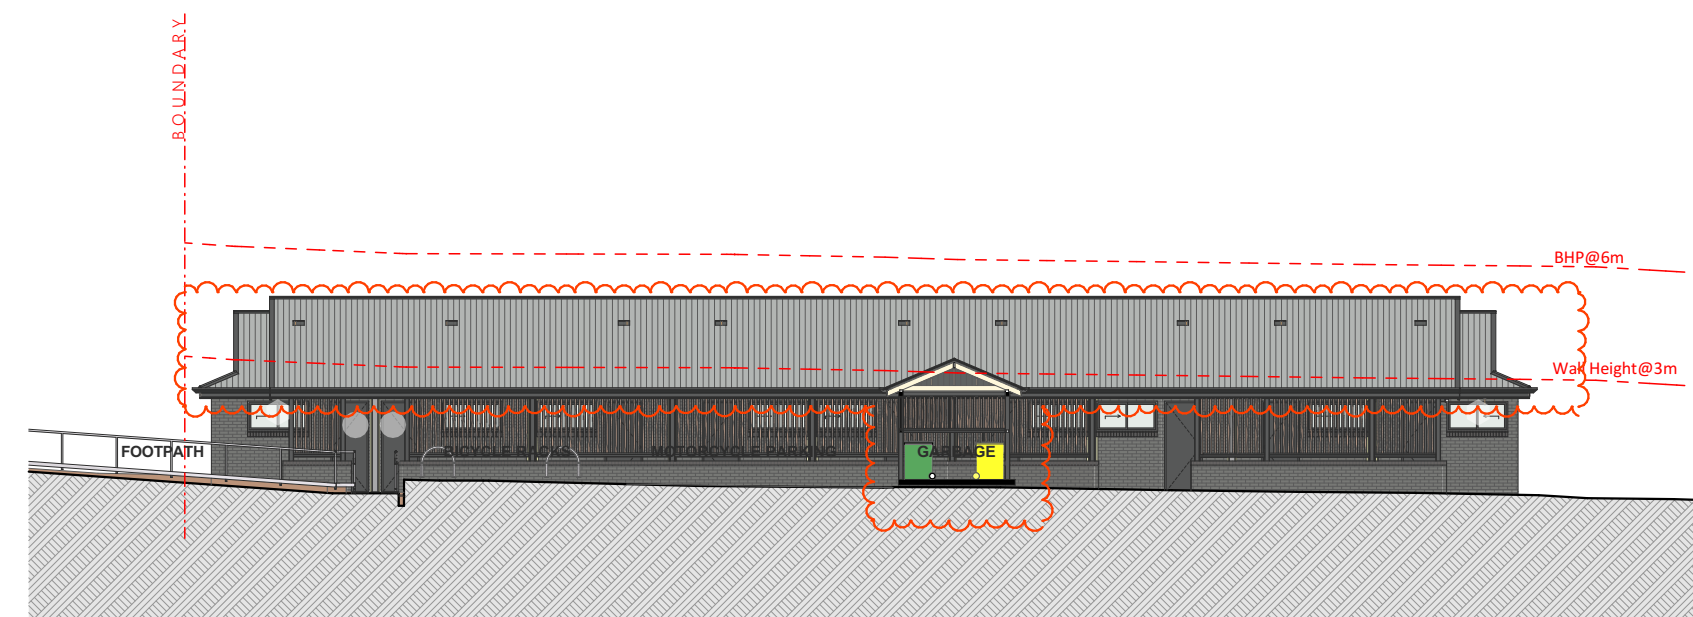


11 BUILDING 'B' ELEVATION SOUTH
1:200

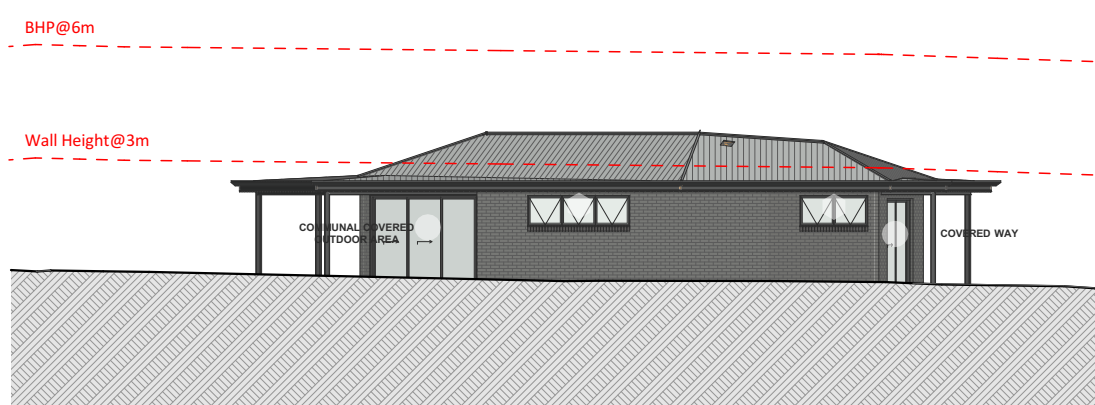

8 BUILDING 'C' ELEVATION SOUTH
1:200

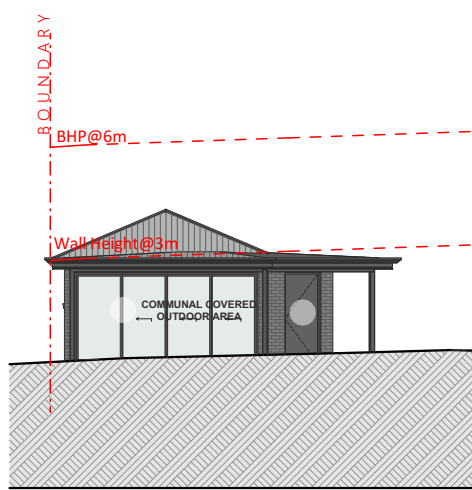

10 BUILDING 'C' ELEVATION WEST
1:200

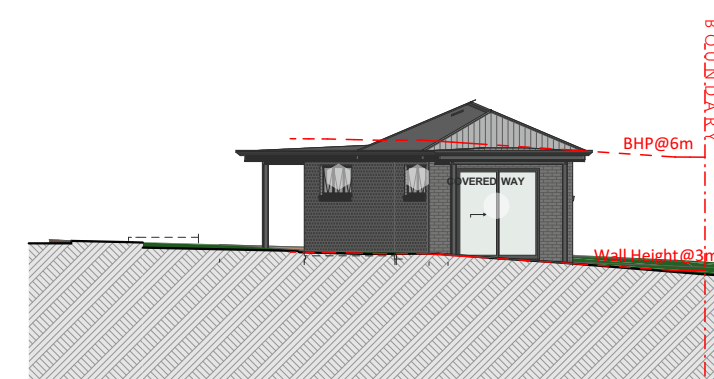

9 BUILDING 'C' ELEVATION EAST
1:200



**mackenzie
architects
international**

4/3 The Postern, Castlecrag NSW 2068
Phone: (02) 9967 9966
Fax: (02) 9967 9977
info@maininternational.com.au
www.maininternational.com.au
Nominated Architect No 6033
ABN 76 091 107 201
ACN 091107201

COPYRIGHTS:
Mackenzie Architects International is the owner of the copyright subsisting in these drawings, plans, designs and specifications. They must not be used, reproduced or copied in whole or part without prior written consent of Mackenzie Architects International.
NOTES:
DO NOT SCALE DRAWINGS
VERIFY ALL DIMENSIONS ON SITE BEFORE COMMENCING WORK
Builder shall check all dimensions and levels on site prior to construction. Notify any errors, discrepancies or omissions to the architect. Drawings shall NOT BE USED FOR CONSTRUCTION purposes until issued "FOR CONSTRUCTION".
All boundaries and contours subject to survey

CONSTRUCTION COMPANY:

WHOEVER Pty Ltd
12026520201965 WHAT AVENUE,
NORTH SUMVILLE, NSW 6666

CLIENT & DEVELOPER:

WHOEVER Pty Ltd
12026520201965 WHAT AVENUE,
NORTH SUMVILLE, NSW 6666

AMENDMENTS

No.	REVISION	BY	DATE
A	MODIFICATION APPLICATION	RJ	08/10/2025

PROJECT NORTH

MULTI RESIDENTIAL DEVELOPMENT

**12 Mackenzie Street
Revesby NSW 2212**

PROJECT NO:
18/05

STATUS:
MODIFICATION APPLICATION

DRAWING:

BUILDING 'A' & 'B' ELEVATIONS

DRAWN BY

Mat

SCALE:

1:200@A1




DRAWING NO.:


A2001

ISSUE:


A

8/10/2025 P:\Car Files\Mackenzie St 12, Revesby\ARCHITECTURE\2025.04.10_Mackenzie Street 12, Revesby CO.ph

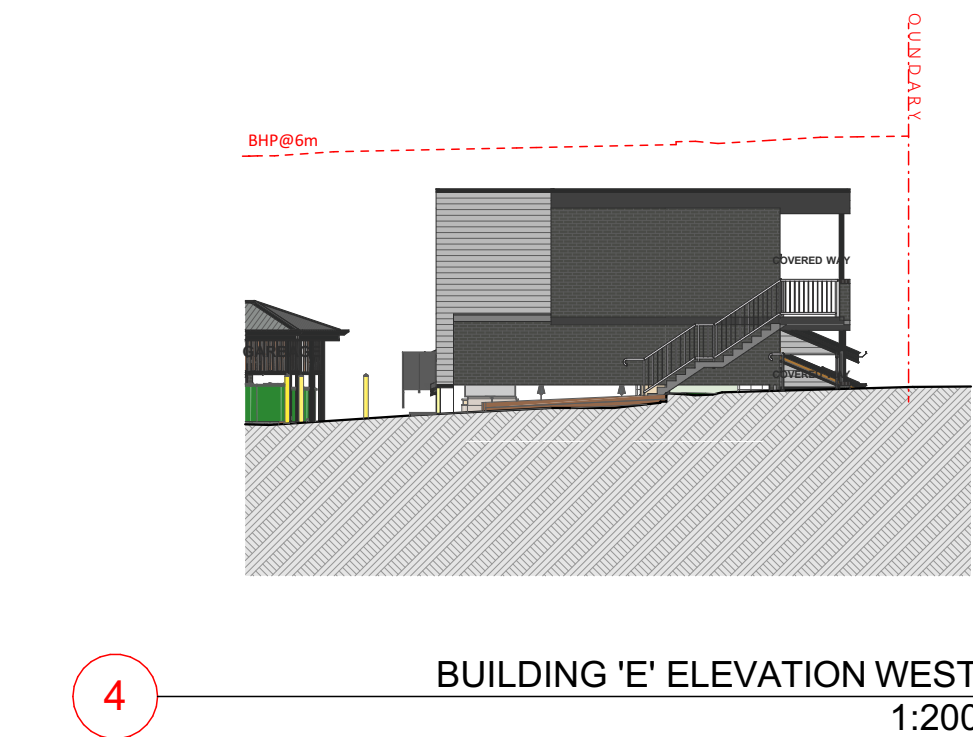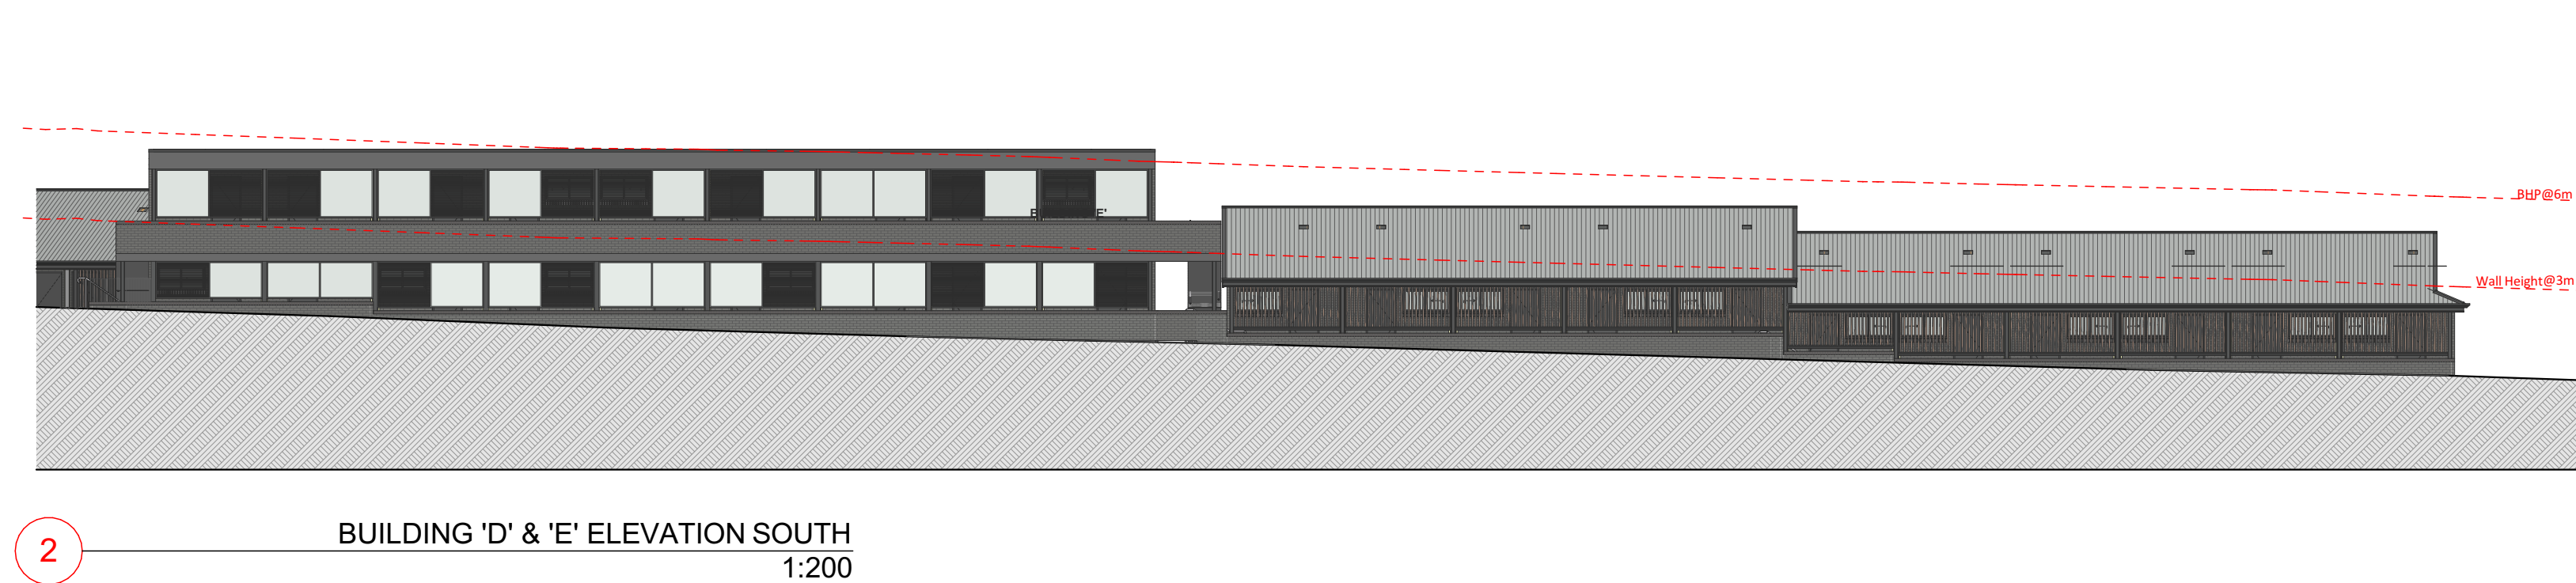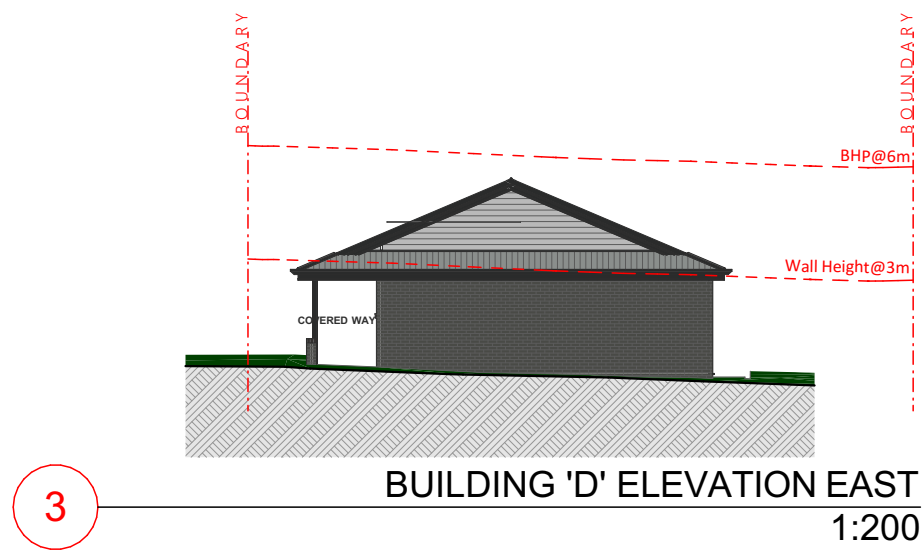


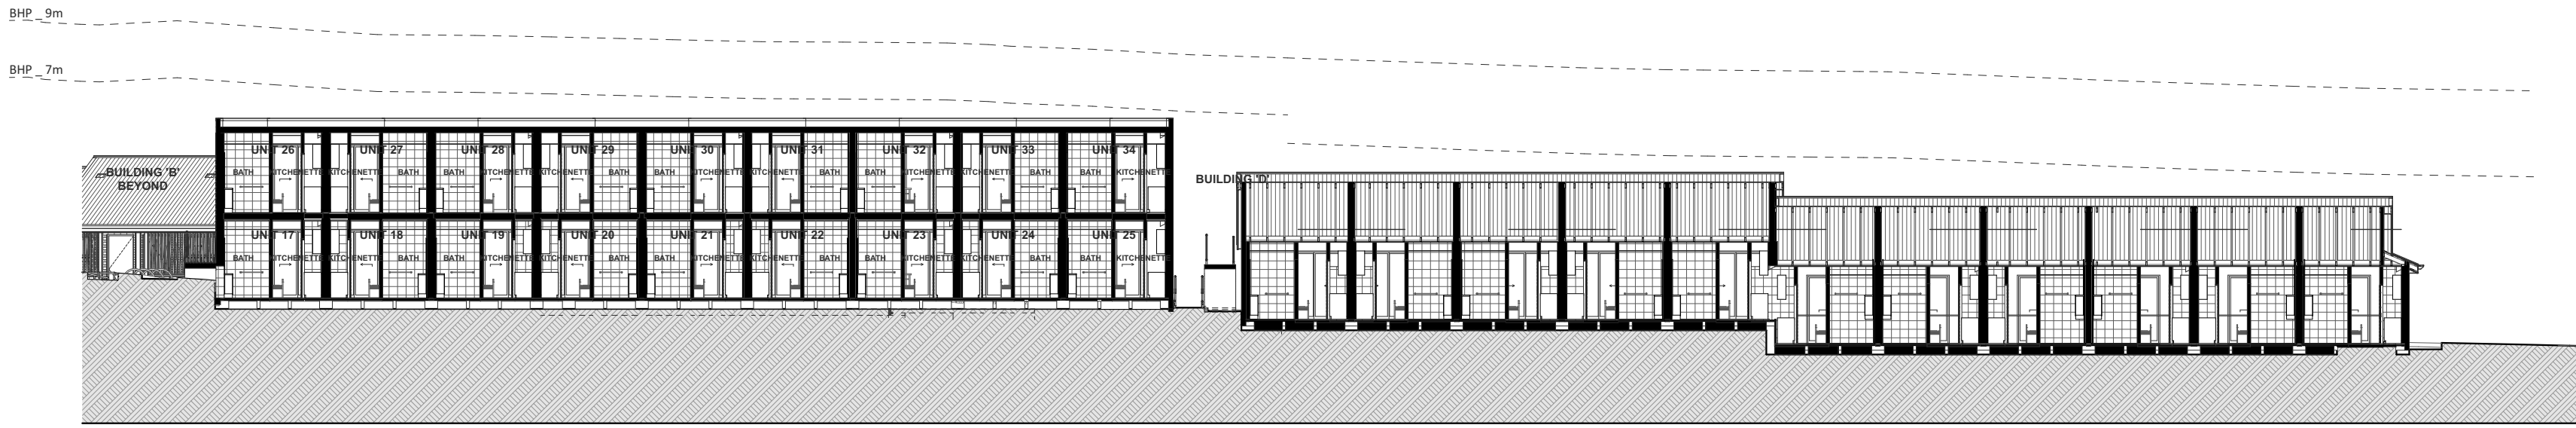

3 BUILDING'E' SECTION "B"
1:200

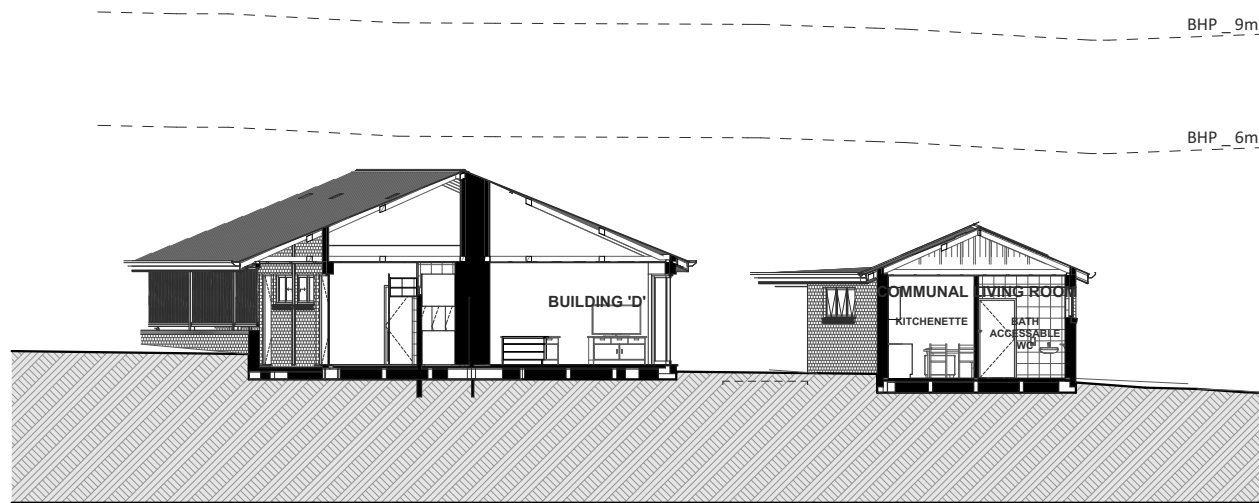

2 BUILDING'C' SECTION "A"
1:200

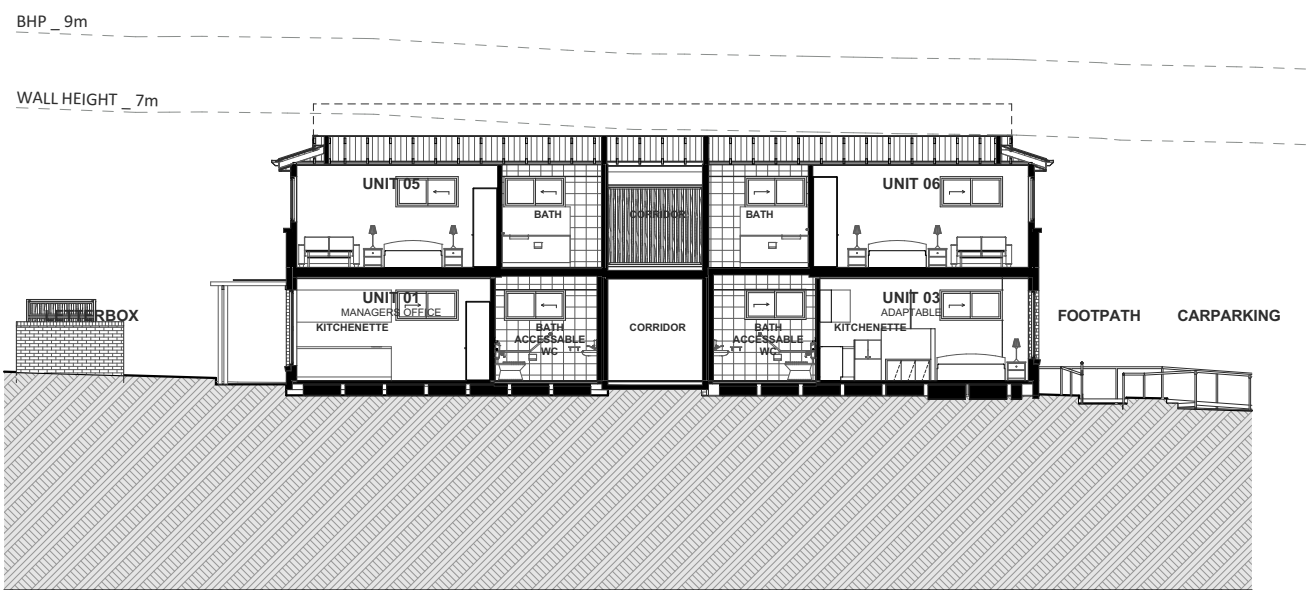

1 BUILDING'A' SECTION "B"
1:200



mackenzie
architects
international

4/3 The Postern, Castlegreg NSW 2068
Phone: (02) 9967 9966
Fax: (02) 9967 9977
info@maininternational.com.au
www.maininternational.com.au
Nominated Architect No 6033
ABN 76 091 107 201
ACN 091107201

COPYRIGHTS:
Mackenzie Architects International is the owner of the copyright subsisting in these drawings, plans, designs and specifications. They must not be used, reproduced or copied in whole or part without prior written consent of Mackenzie Architects International.
NOTES:
DO NOT SCALE DRAWINGS
VERIFY ALL DIMENSIONS ON SITE BEFORE COMMENCING WORK
Builder shall check all dimensions and levels on site prior to construction. Notify any errors, discrepancies or omissions to the architect. Drawings shall NOT BE USED FOR CONSTRUCTION purposes until issued "FOR CONSTRUCTION".
All boundaries and contours subject to survey

CONSTRUCTION COMPANY:

WHOEVER Pty Ltd
12026520201965 WHAT AVENUE,
NORTH SUMVILLE, NSW 6666

CLIENT & DEVELOPER:

WHOEVER Pty Ltd
12026520201965 WHAT AVENUE,
NORTH SUMVILLE, NSW 6666

AMENDMENTS

No.	REVISION	BY	DATE
A	MODIFICATION APPLICATION	RJ	08/10/2025

PROJECT NORTH

MULTI RESIDENTIAL DEVELOPMENT

PROJECT
12 Mackenzie Street
Revesby NSW 2212
PROJECT NO. 18/05
STATUS
MODIFICATION APPLICATION

DRAWING:

SECTIONS

DRAWN BY

Mai

SCALE:

1:200@A1

DRAWING NO.:

A2101

ISSUE:

A