

DA000	COVER SHEET
DA01	SITE PLAN
DA02	PART SITE PLAN 1
DA03	PART SITE PLAN 2
DA04	BLOCK A - FLOOR PLAN & ROOF PLAN
DA05	BLOCK A - ELEVATIONS & SECTIONS
DA06	BLOCK V - FLOOR PLAN, ROOF PLAN, ELEVATIONS & SECTIONS
DA07	BLOCK H - FLOOR PLAN, ROOF PLAN, ELEVATIONS & SECTIONS
DA08	BLOCK I - FLOOR PLAN & ROOF PLAN
DA09	BLOCK I - ELEVATIONS
DA10	BLOCK I - SECTIONS
DA-L/1	LANDSCAPE CONCEPT PLAN (PART SITE 1)
DA-L/2	PLANTING PLAN & SCHEDULE
DA-L/3	PLANTING PLAN (PART SITE 2)
DA-L/4	LANDSCAPE SECTIONS & DETAILS

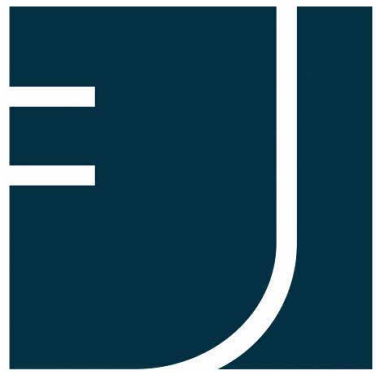


Image obtained from Google Earth. Not to scale

Proposed Refurbishment of the
Former Shoalhaven Anglican School

For NSW Government Infrastructure
Planning

At 17 CROOBYAR ROAD, MILTON NSW 2539



Edmiston
Jones





Education
School Infrastructure

Wollongong
Level 1,147 Crown
Street, Wollongong
NSW 2500
T: 02 4226 1387

Nowra
92 North Street
Nowra, NSW 2541
T: 02 4421 6822

W: www.aej.com.au
E: aej@aej.com.au

Batemans Bay
Unit 6, 9-11
Orient Street,
Batemans Bay
NSW 2536
T: 02 4472 7388

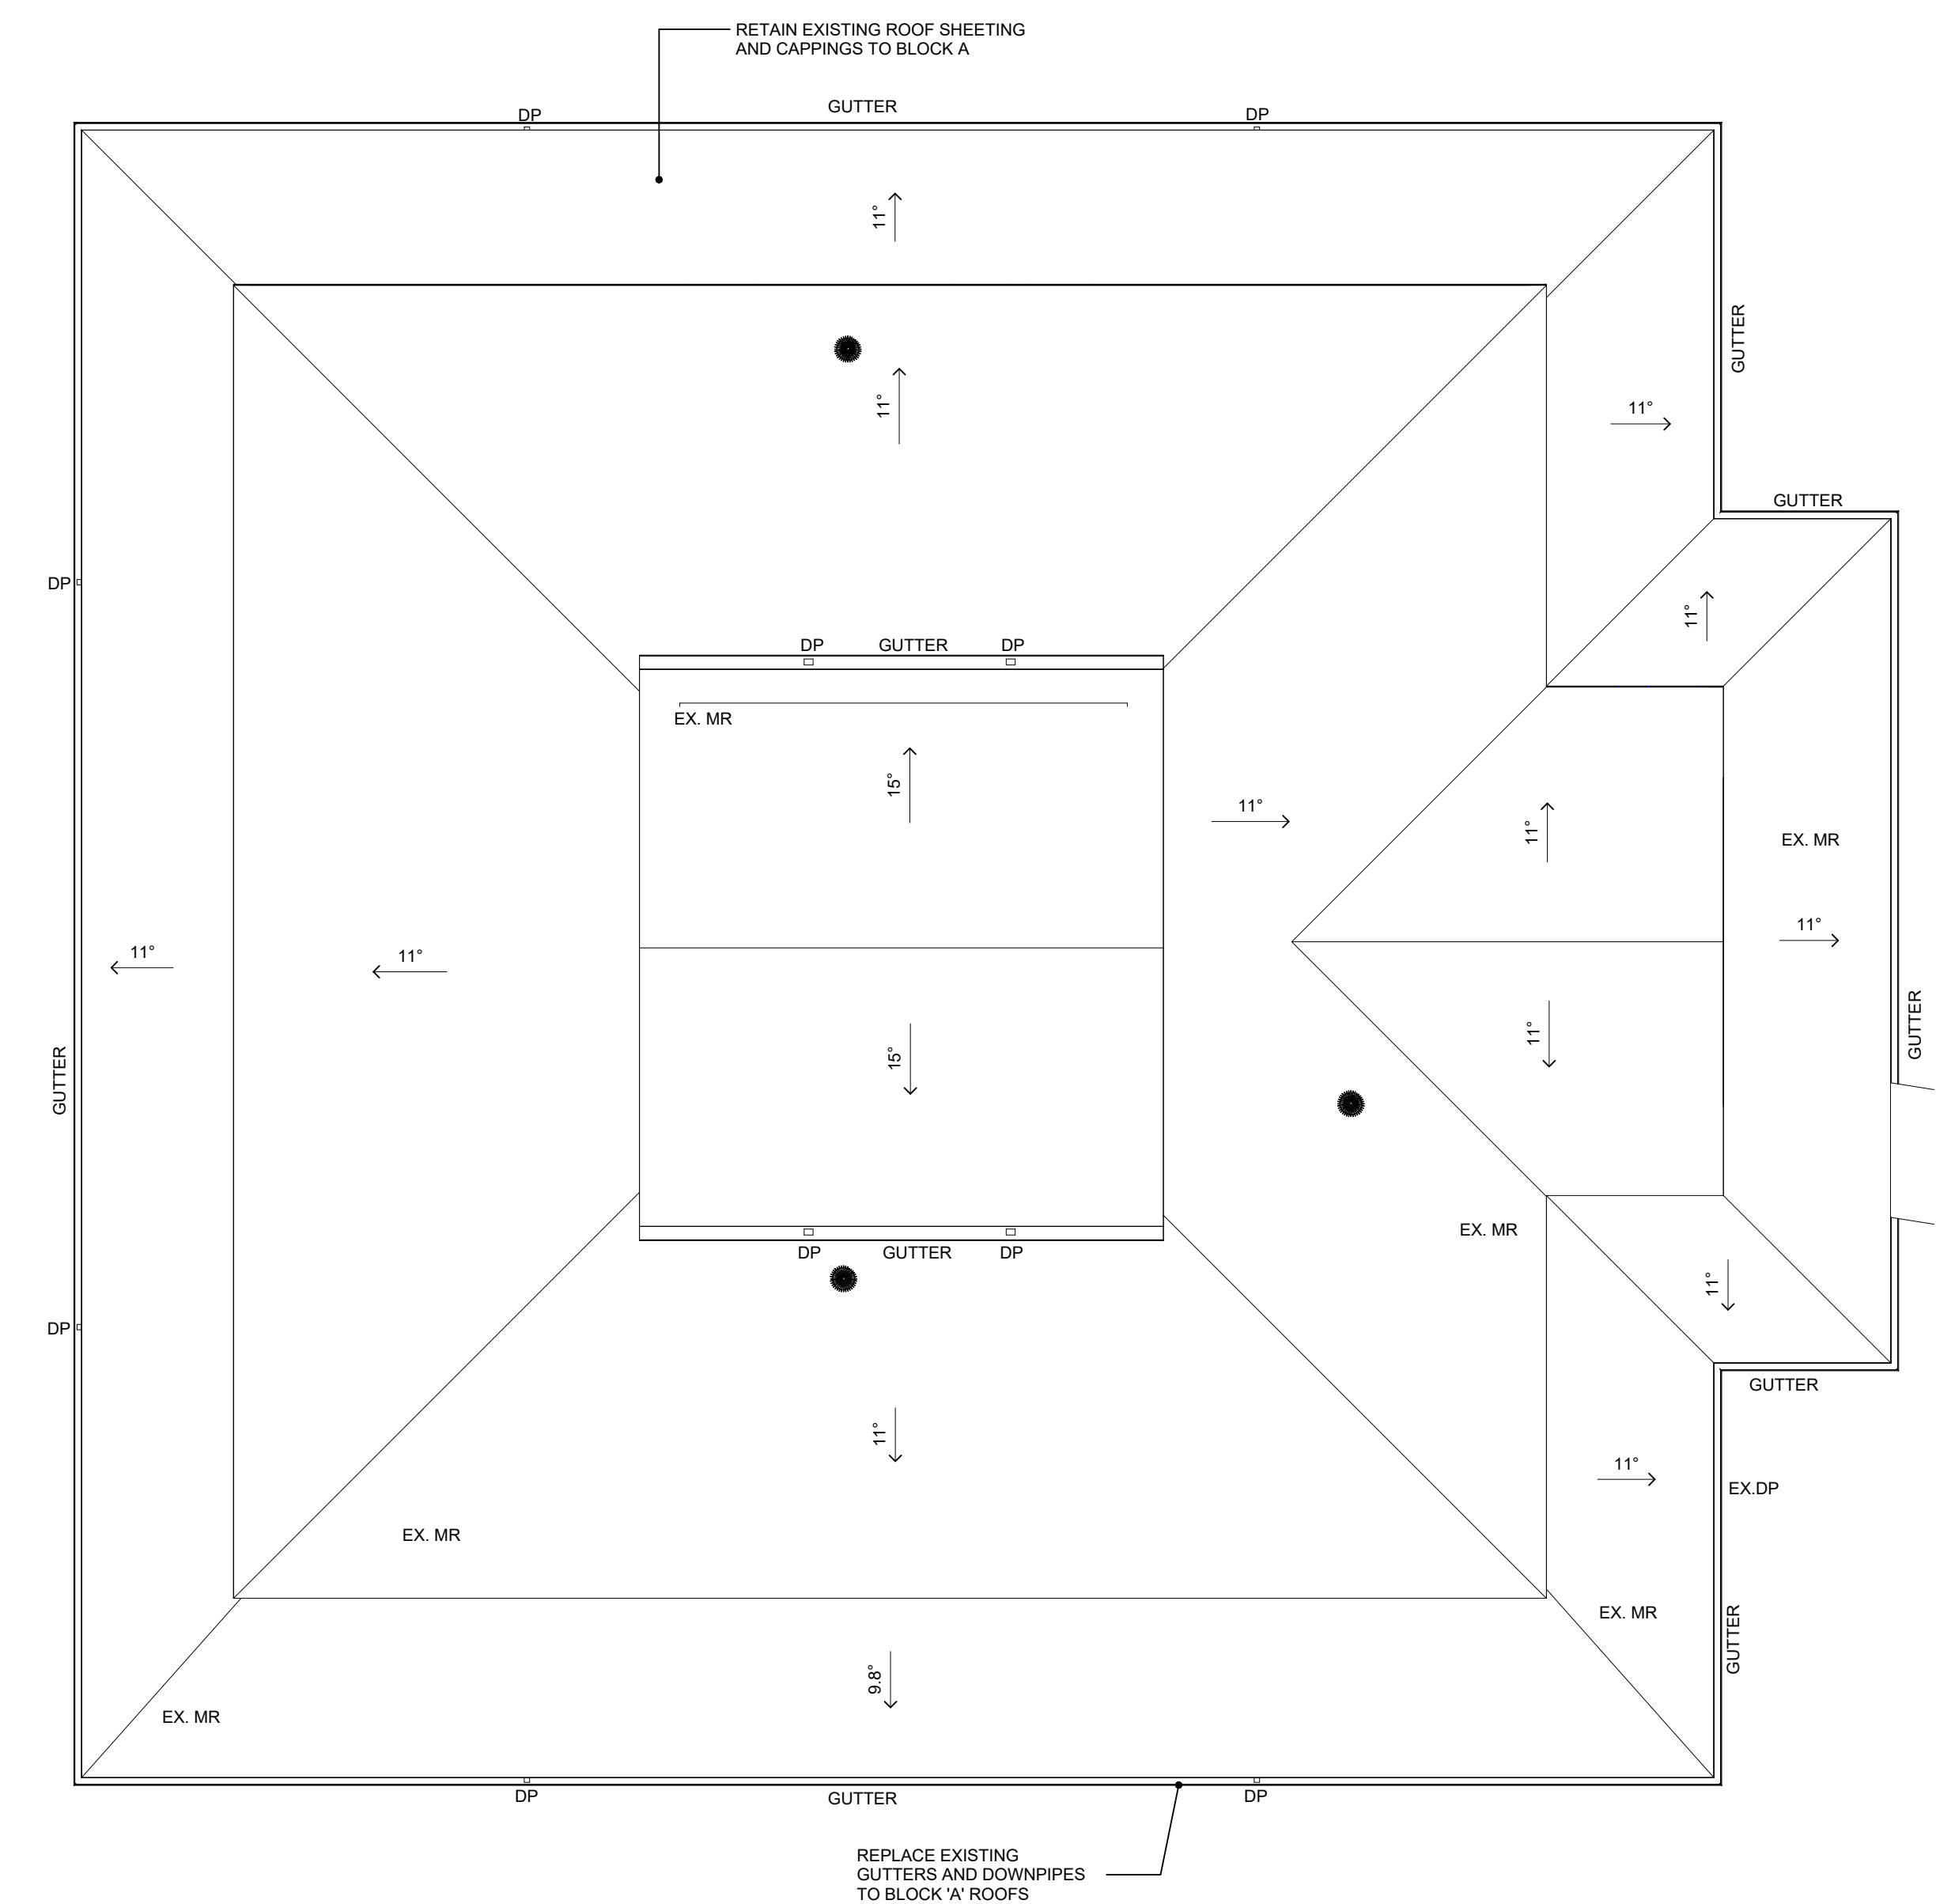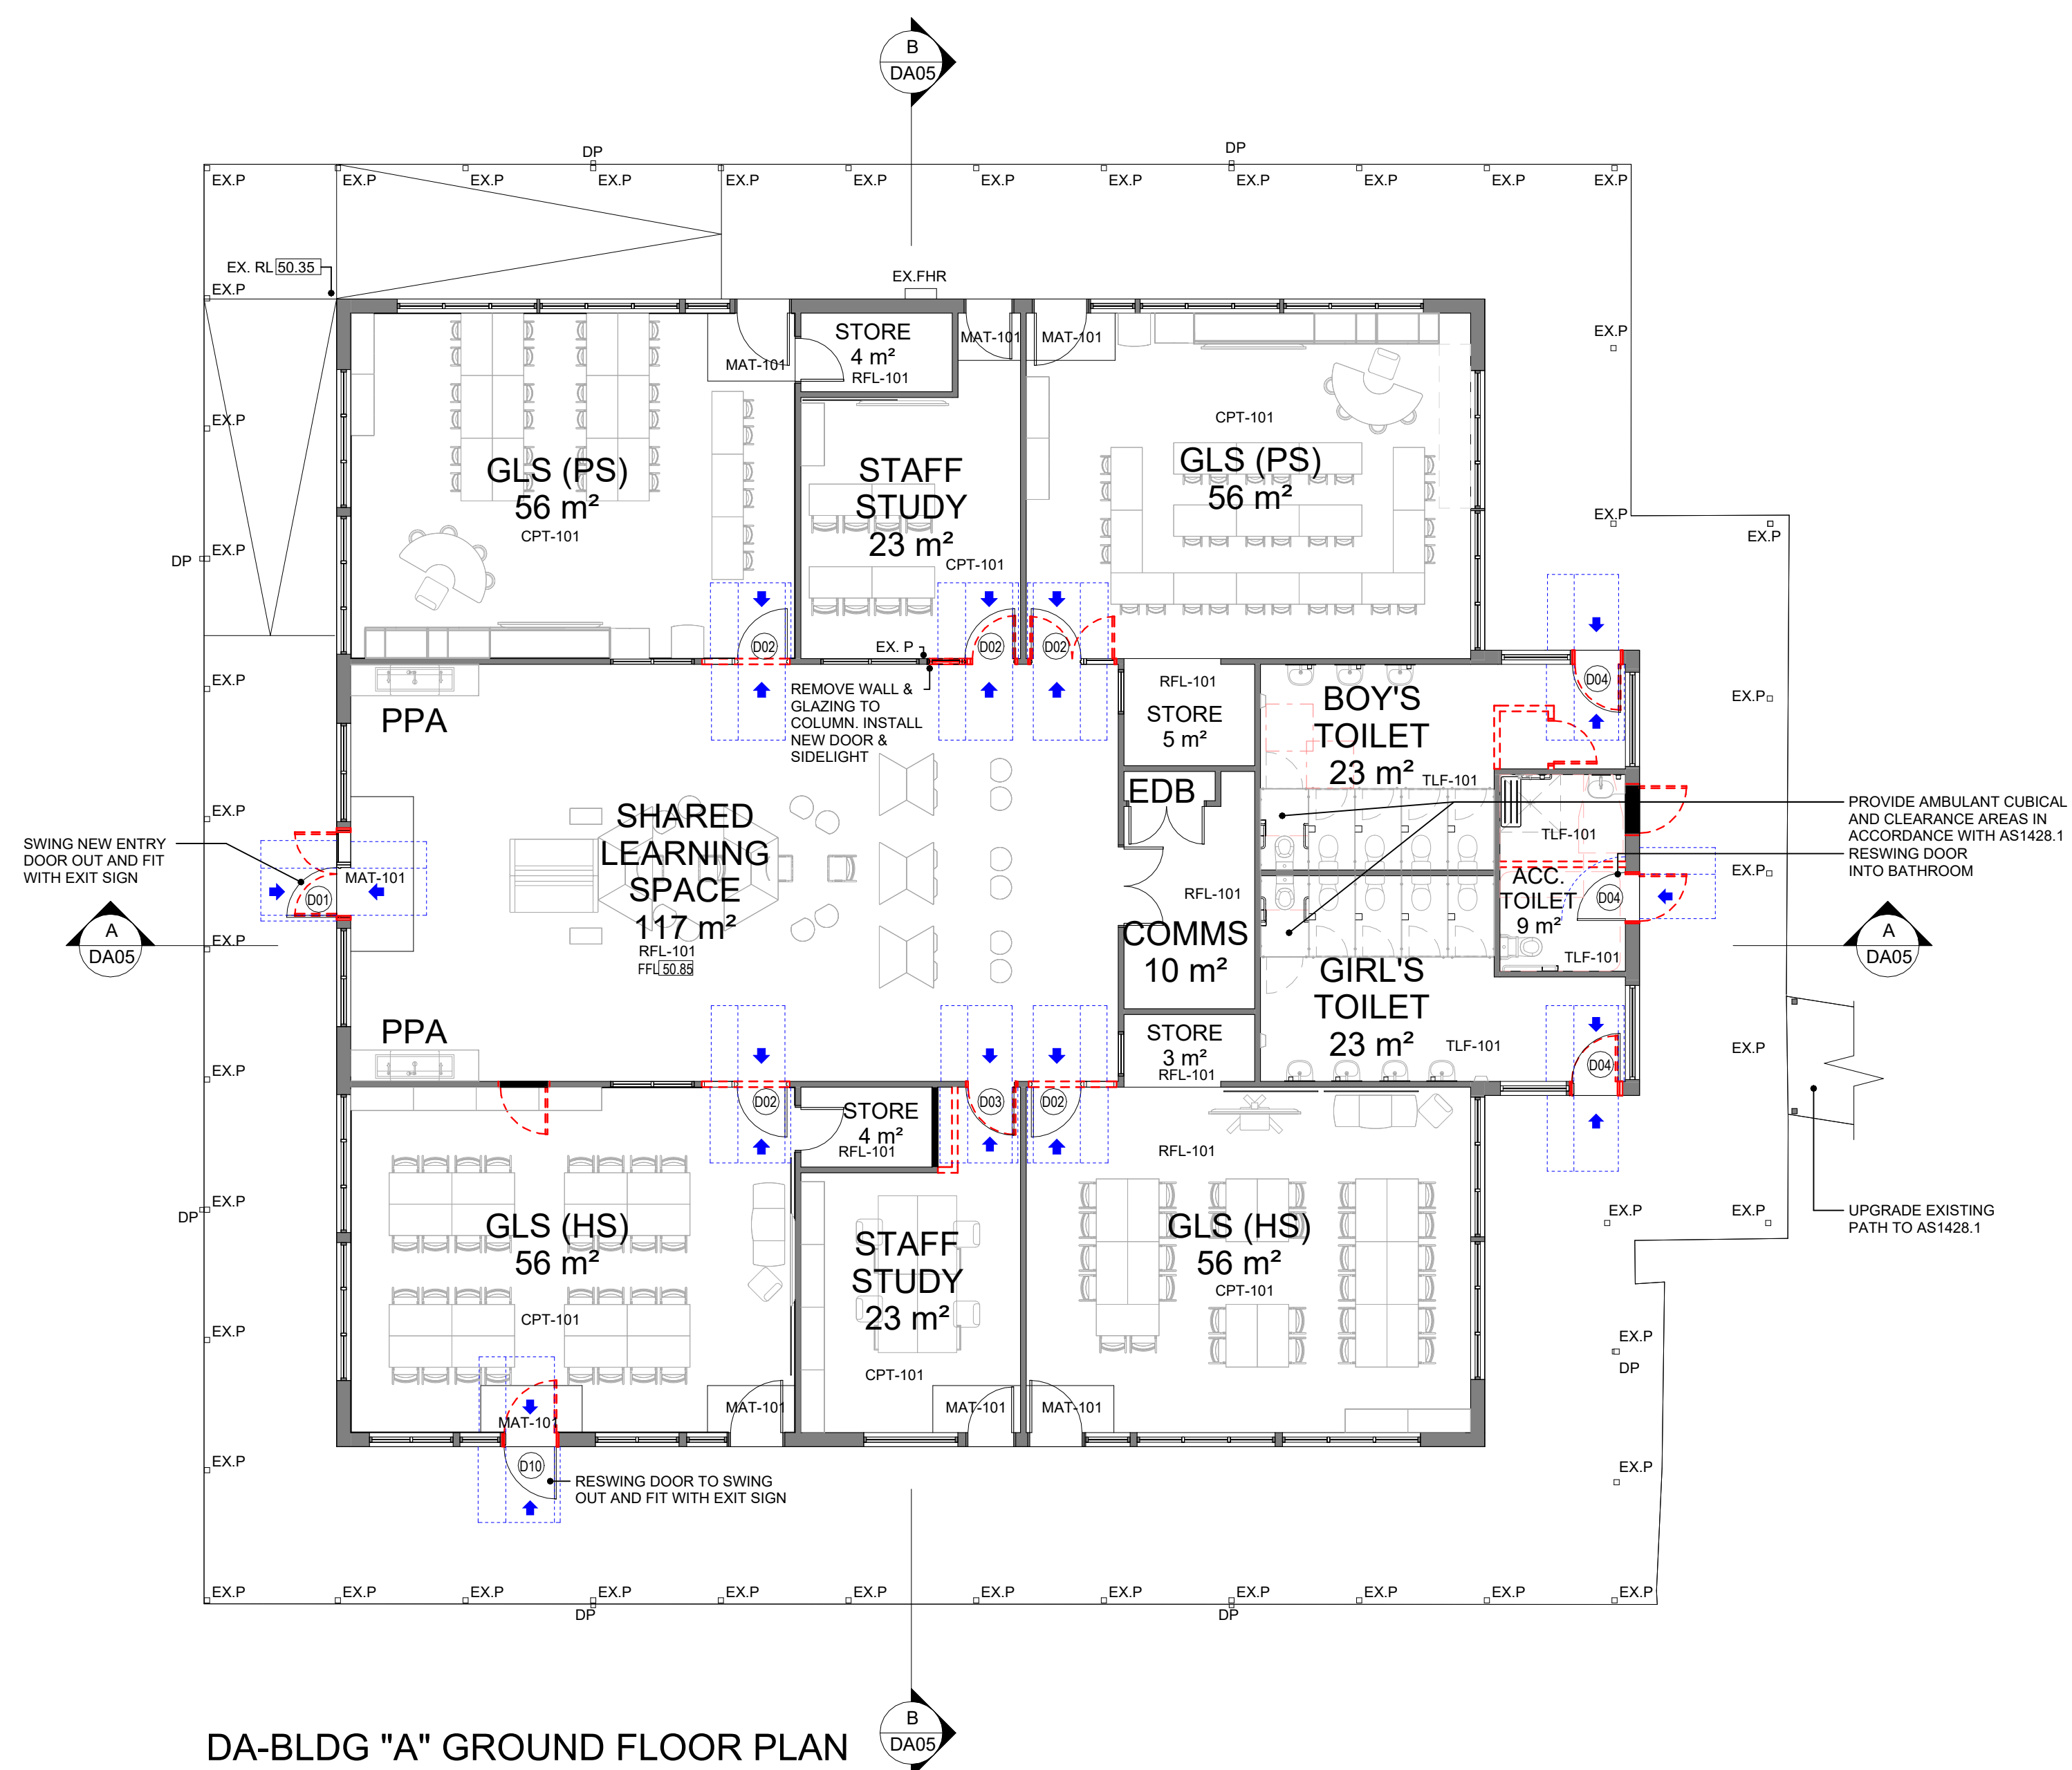


FLOOR FINISH	
CPT-101	CARPET - TILES
MAT-101	ENTRY MAT
RFL-101	RESILIENT FLOORING
TLF-101	TILE FLOORING

LEGEND	
EX. P	EXISTING POST
EX. MR	EXISTING METAL ROOFING
DP	NEW DOWNPPIPE TO REPLACE EXISTING
MR	NEW METAL ROOFING
	PROPOSED ROOF VENT
	DEMOLITION
	EXISTING PATHWAY

NOTE:


- ALL EXISTING DOORS & HARDWARE TO BE REPLACED.
- ALL EXISTING JOINERIES, FITTINGS AND FIXTURES TO BE REPLACED. UNLESS NOTED OTHERWISE.
- EXISTING ELECTRICAL MAINS ENTRY POINTS TO BE MAINTAINED TO ALL BUILDINGS. UPGRADE IN ACCORDANCE WITH ENGINEERS ADVICE.
- REPLACE ALL MECHANICAL EQUIPMENT WITH NEW.
- INSTALL NEW AIR CONDITIONING TO ALL BUILDINGS IN ACCORDANCE WITH ENGINEERS ADVICE.
- RETAIN ALL EXISTING PLUMBING POINTS TO WET AREAS WHERE POSSIBLE. REPLACE ALL FIXTURES WITH NEW.

Proposed Refurbishment of the Former Shoalhaven Anglican School
For NSW Government Infrastructure Planning
At 17 CROOBYAR ROAD, MILTON NSW 2539

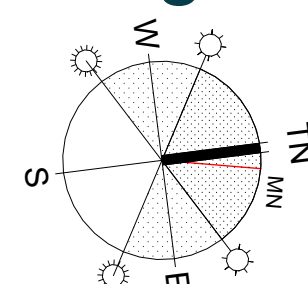

Education

School Infrastructure

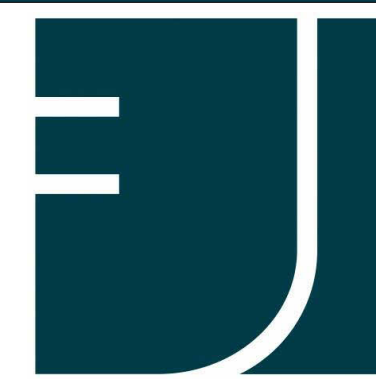[illegible]

BLOCK A - FLOOR PLAN & ROOF PLAN







PROJECT #: 25-0026
SCALE: 1 : 100 @A1
DATE: 19/03/2026

DRAWING NO.	REVISION
-------------	----------

/04/2026 3:01:59 PM

COPYRIGHT OF EDMISTON JONES PTY LTD (ACN 003 163 451) ©2025. Nominated Architect Mark Jones Reg. No. 4474
Autodesk Docs/25-0026 DoE RFT - Shoalhaven Anglican School, Milton/25-0026 DoE RFT - Shoalhaven Anglican School, Milton CD ver.25.rvt

USE WRITTEN DIMENSIONS ONLY - DO NOT SCALE OFF DRAWINGS

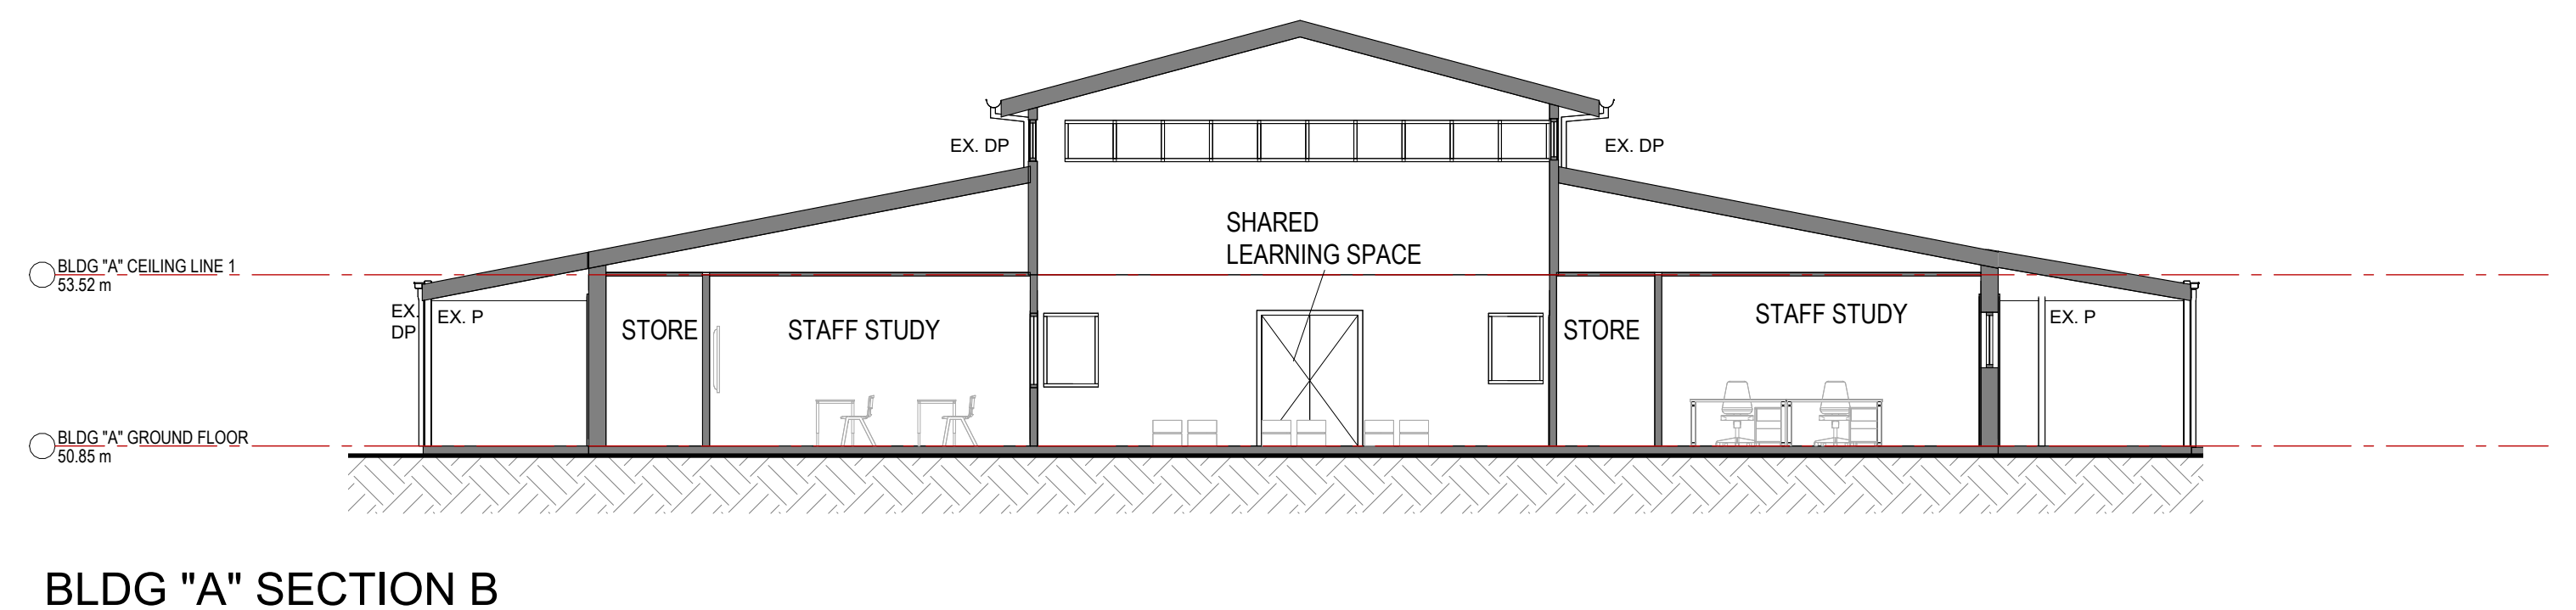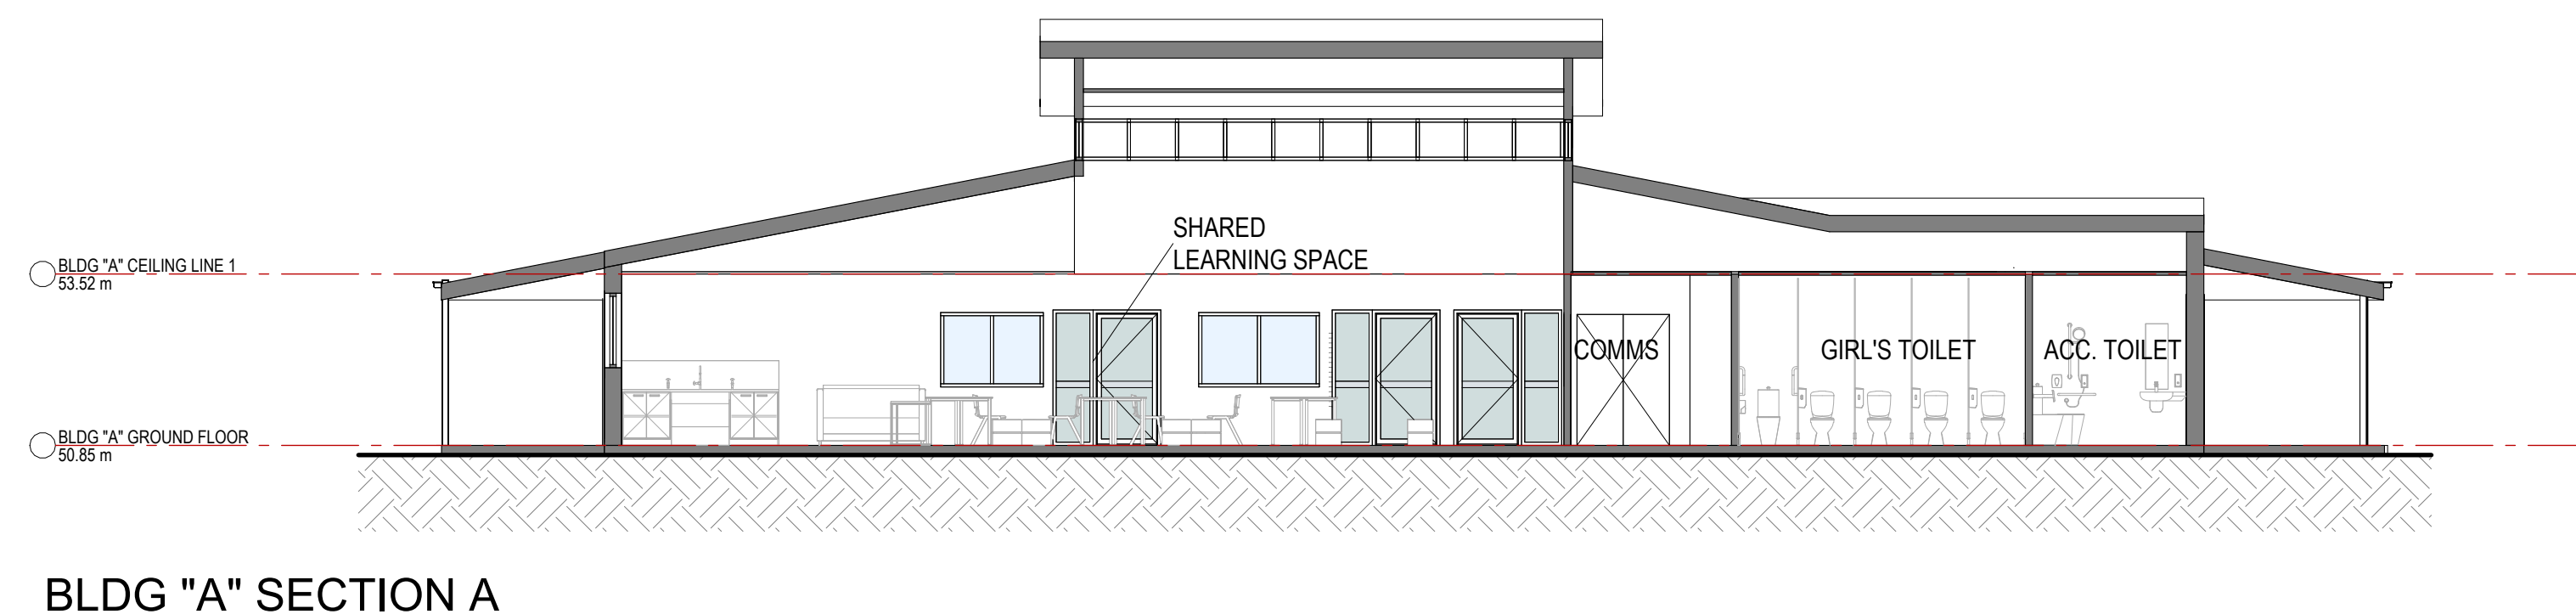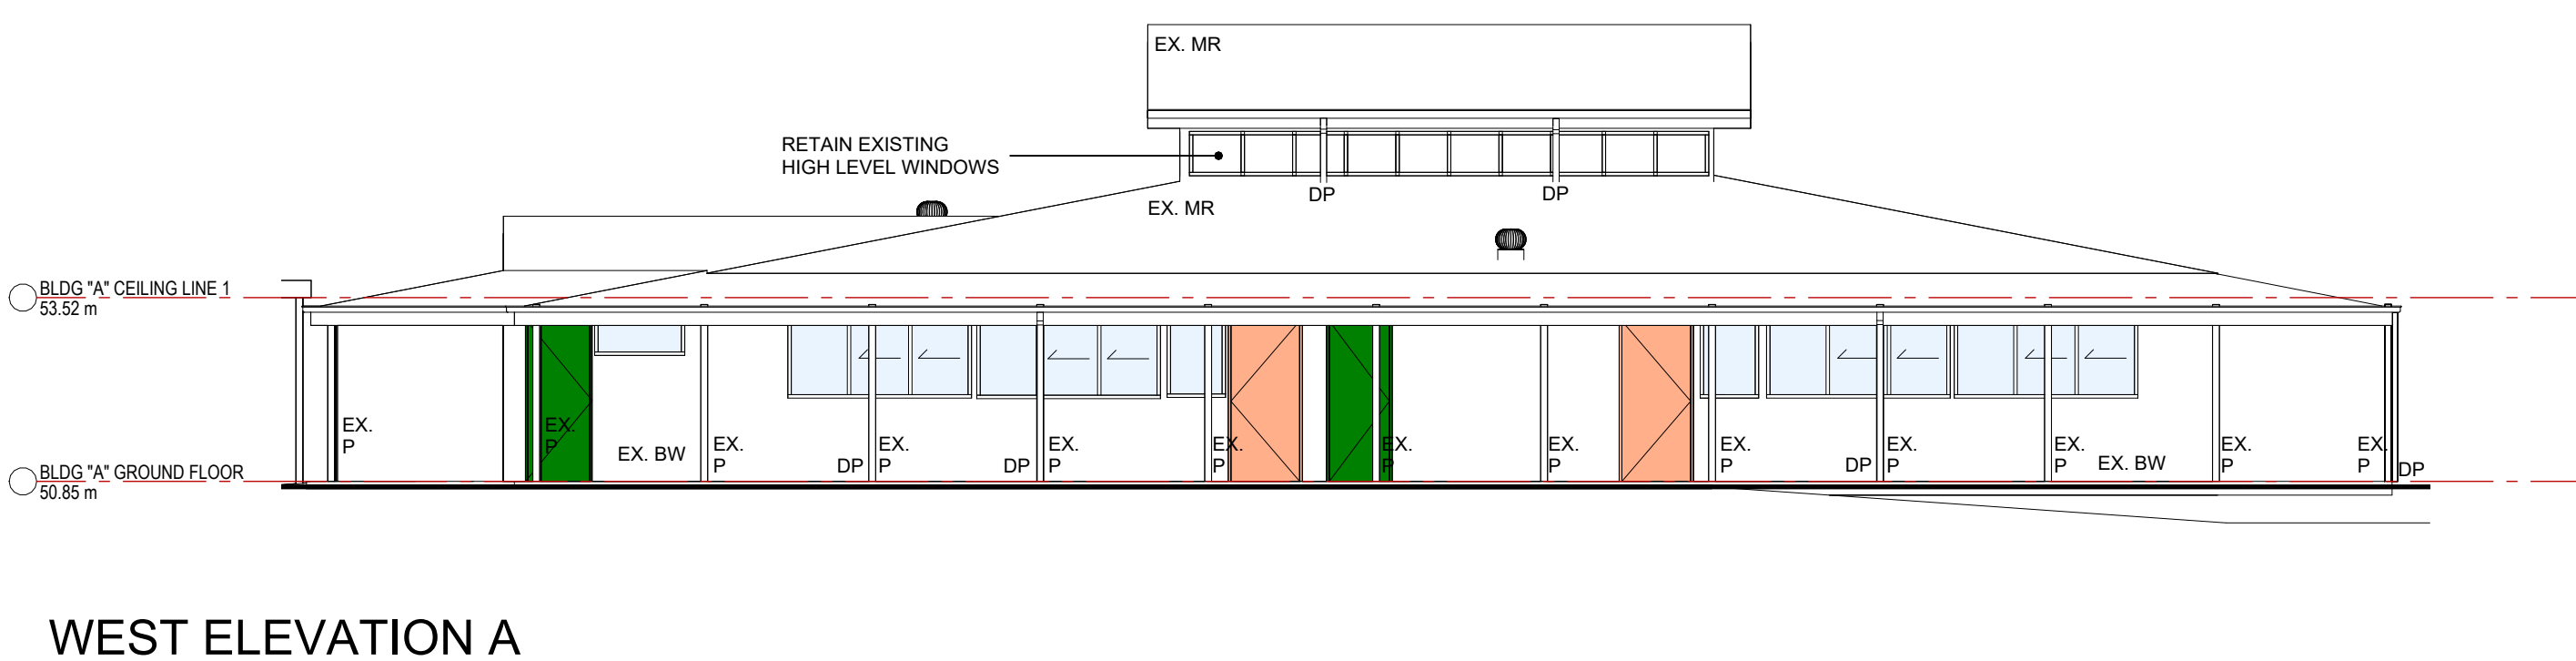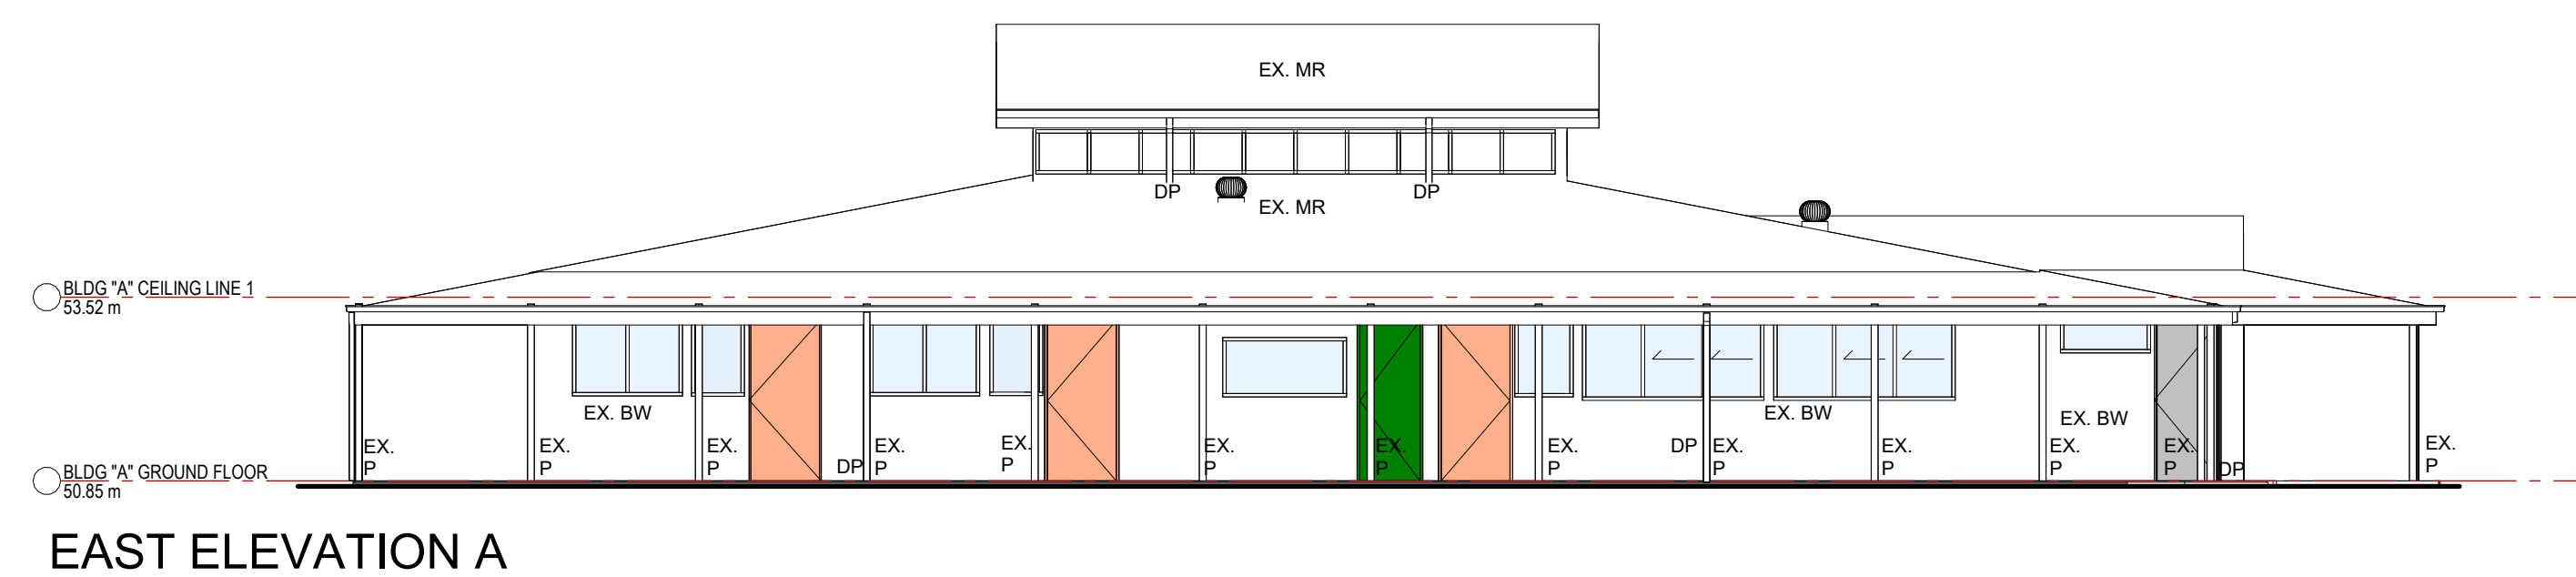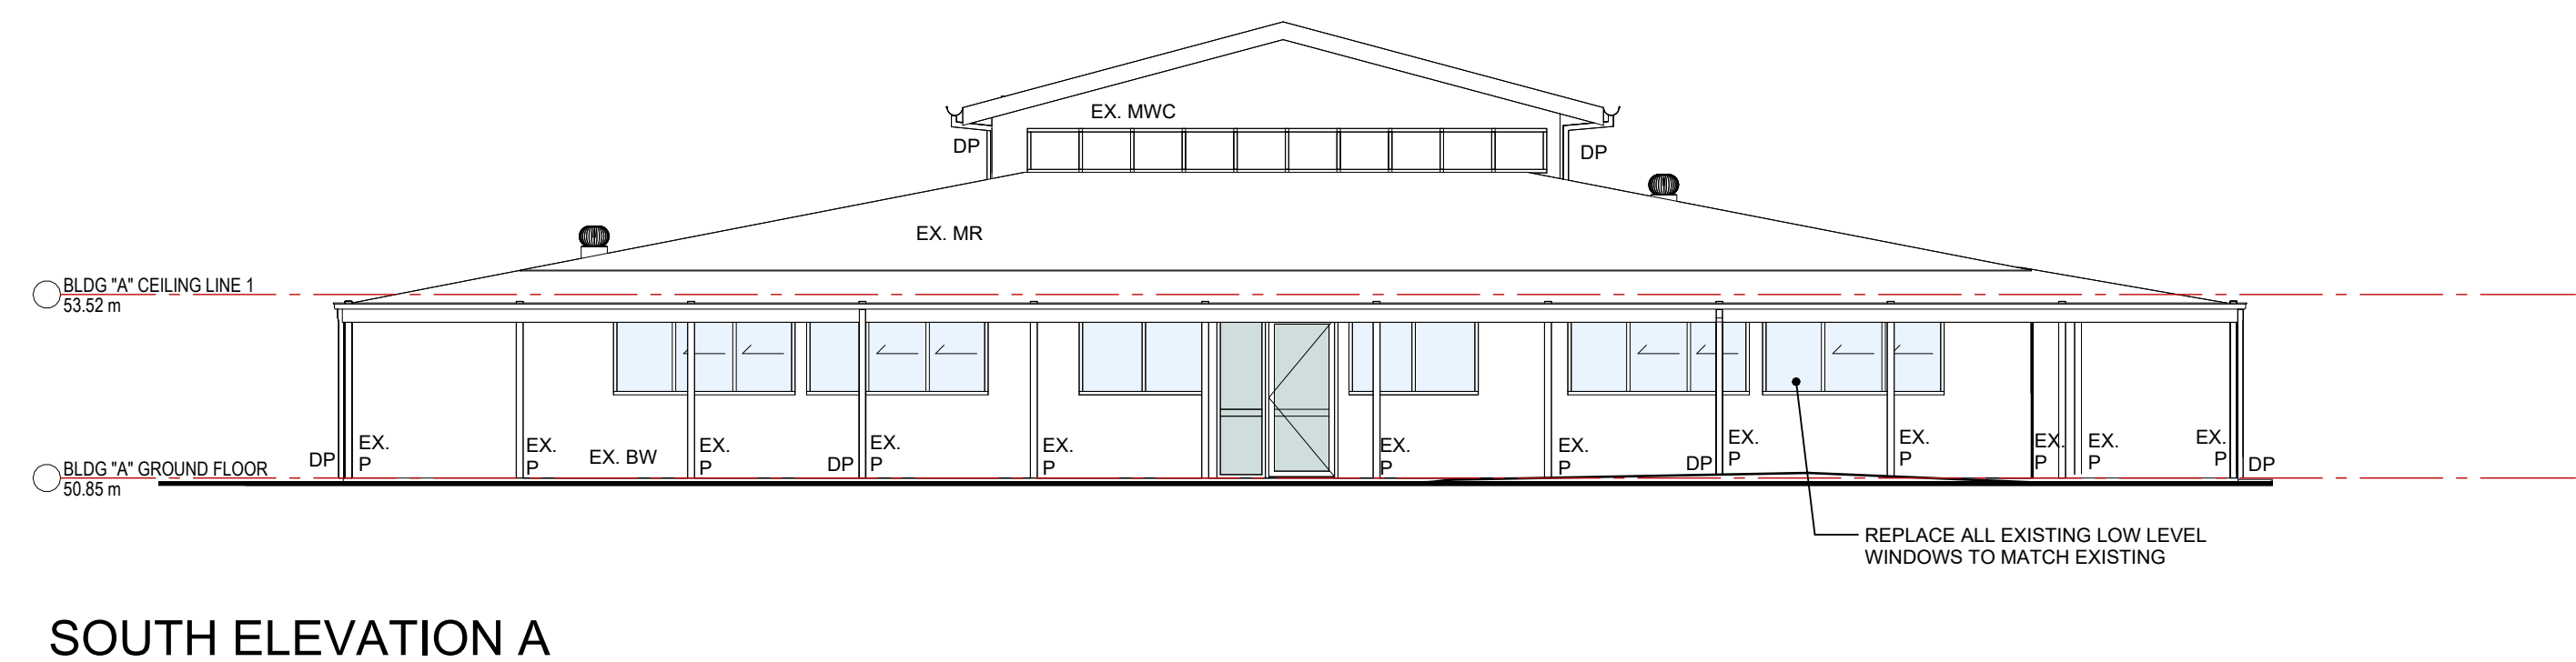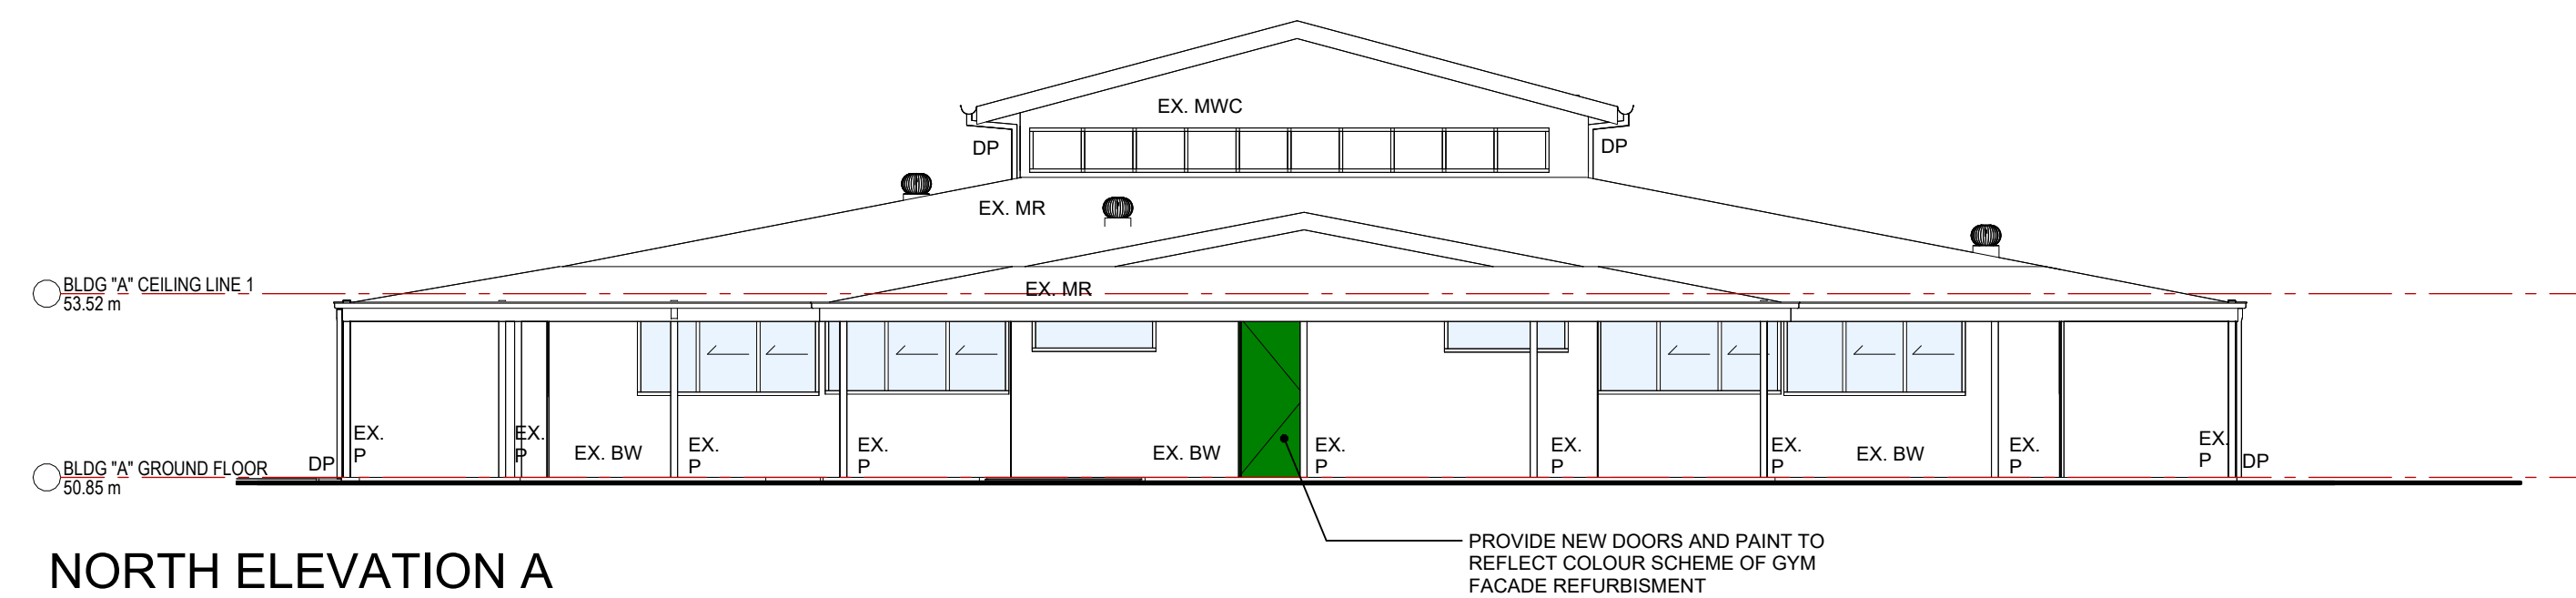

LEGEND	
EX. BW	EXISTING BRICKWORK
EX. MWC	EXISTING METAL WALL CLADDING
EX. P	EXISTING POST
EX. MR	EXISTING METAL ROOFING
DP	NEW DOWNPIPE TO REPLACE EXISTING
MWC	NEW METAL WALL CLADDING
	DEMOLITION
	PROPOSED ROOF VENT
	EXISTING DOORS/ WINDOW
	NEW DOORS (AS1428.1 COMPLIANT)
	NEW GLAZED DOORS/ WINDOWS
	CLASSROOM DOORS
	AMENITIES DOORS
	EXISTING GLAZED DOORS/ WINDOWS TO BE REPLACED

NOTE:

- ALL EXISTING DOORS & HARDWARE TO BE REPLACED.
- ALL EXISTING JOINERIES, FITTINGS AND FIXTURES TO BE REPLACED. UNLESS NOTED OTHERWISE.
- EXISTING ELECTRICAL MAINS ENTRY POINTS TO BE MAINTAINED TO ALL BUILDINGS, UPGRADE IN ACCORDANCE WITH ENGINEERS ADVICE.
- REPLACE ALL MECHANICAL EQUIPMENT WITH NEW.
- INSTALL NEW AIR CONDITIONING TO ALL BUILDINGS IN ACCORDANCE WITH ENGINEERS ADVICE.
- RETAIN ALL EXISTING PLUMBING POINTS TO WET AREAS WHERE POSSIBLE. REPLACE ALL FIXTURES WITH NEW.


Proposed Refurbishment of the Former Shoalhaven Anglican School
For NSW Government Infrastructure Planning
At 17 CROOBYAR ROAD, MILTON NSW 2539

COPYRIGHT OF EDMISTON JONES PTY LTD (ACN 003 163 451) ©2025. Nominated Architect Mark Jones Reg. No. 4474
Autodesk Docs://25-0026 DoE RFT - Shoalhaven Anglican School, Milton/25-0026 DoE RFT - Shoalhaven Anglican School, Milton_CD ver.25.rvt









Education

School Infrastructure

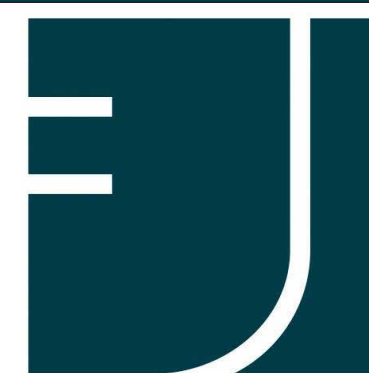

REV	DESCRIPTION	DATE	DRAWN	CHECKED	DRAWING TITLE	PROJECT # : 25-0026
-	DA ISSUE	11/12/2025	HL		BLOCK A - ELEVATIONS & SECTIONS	SCALE: 1 : 100 @A1
A	ADDITIONAL INFORMATION	19/03/2026	HL			DATE: 19/03/2026
						DRAWING NO.
						DA05
						REVISION
						A
						7/04/2026 3:02:08 PM

USE WRITTEN DIMENSIONS ONLY - DO NOT SCALE OFF DRAWINGS

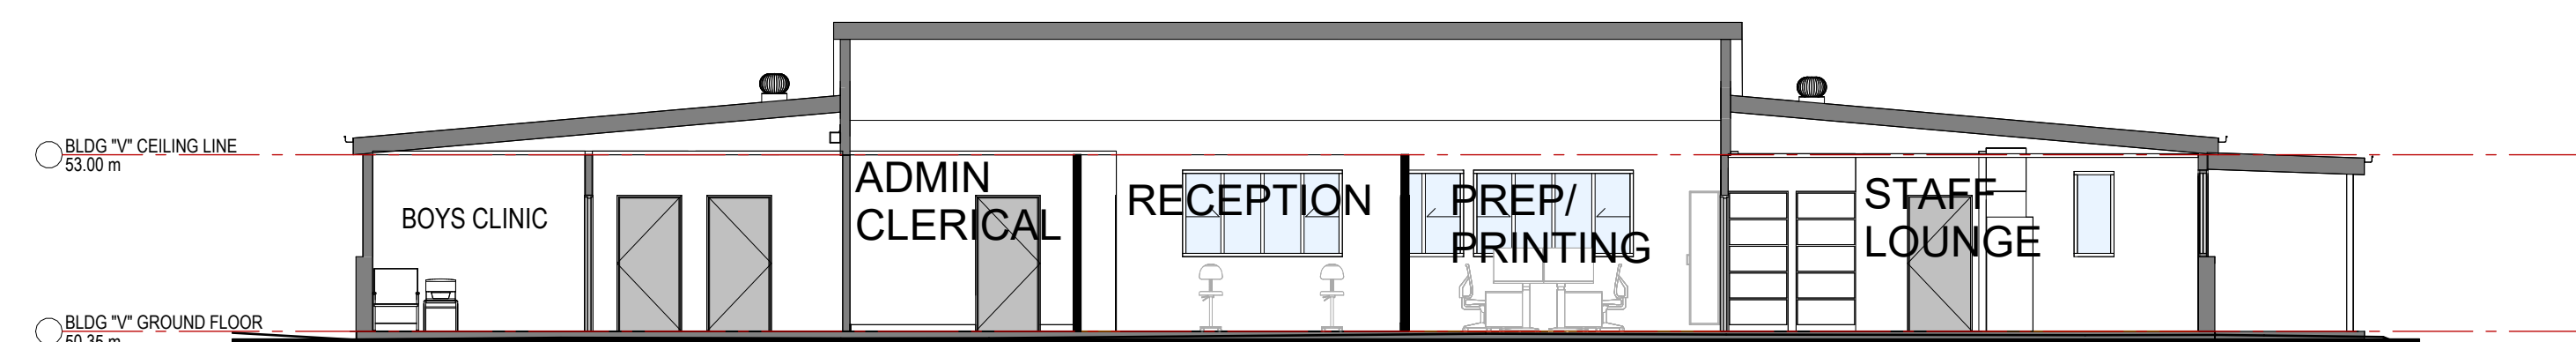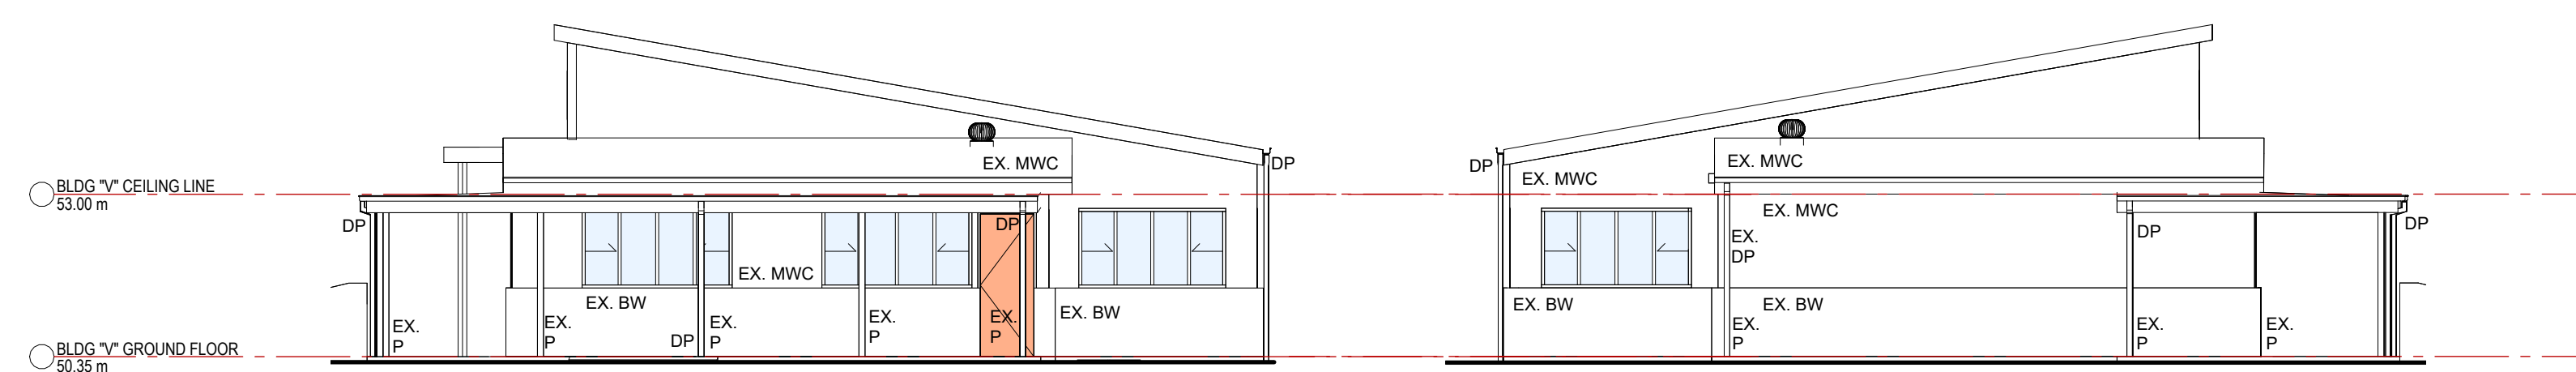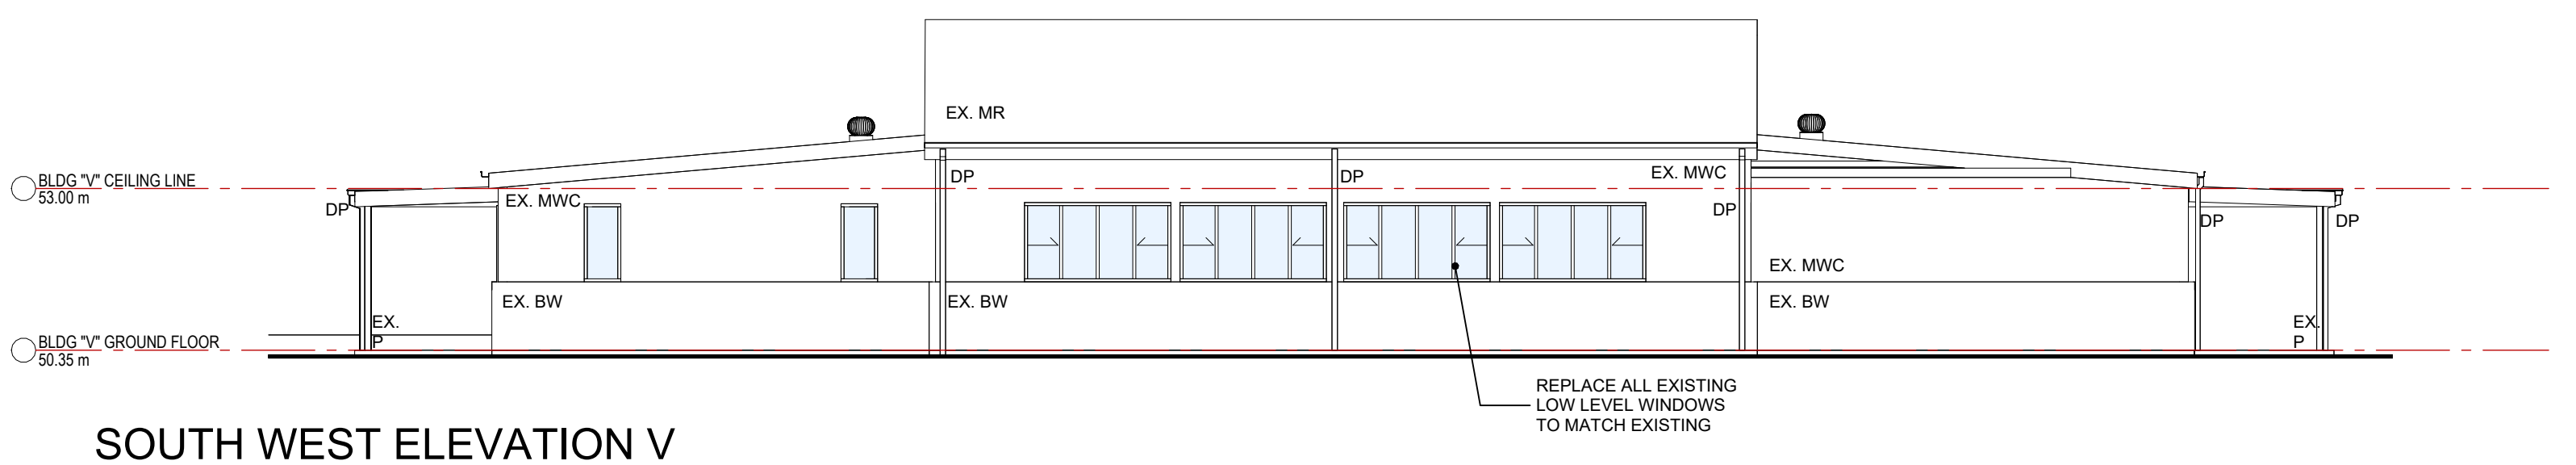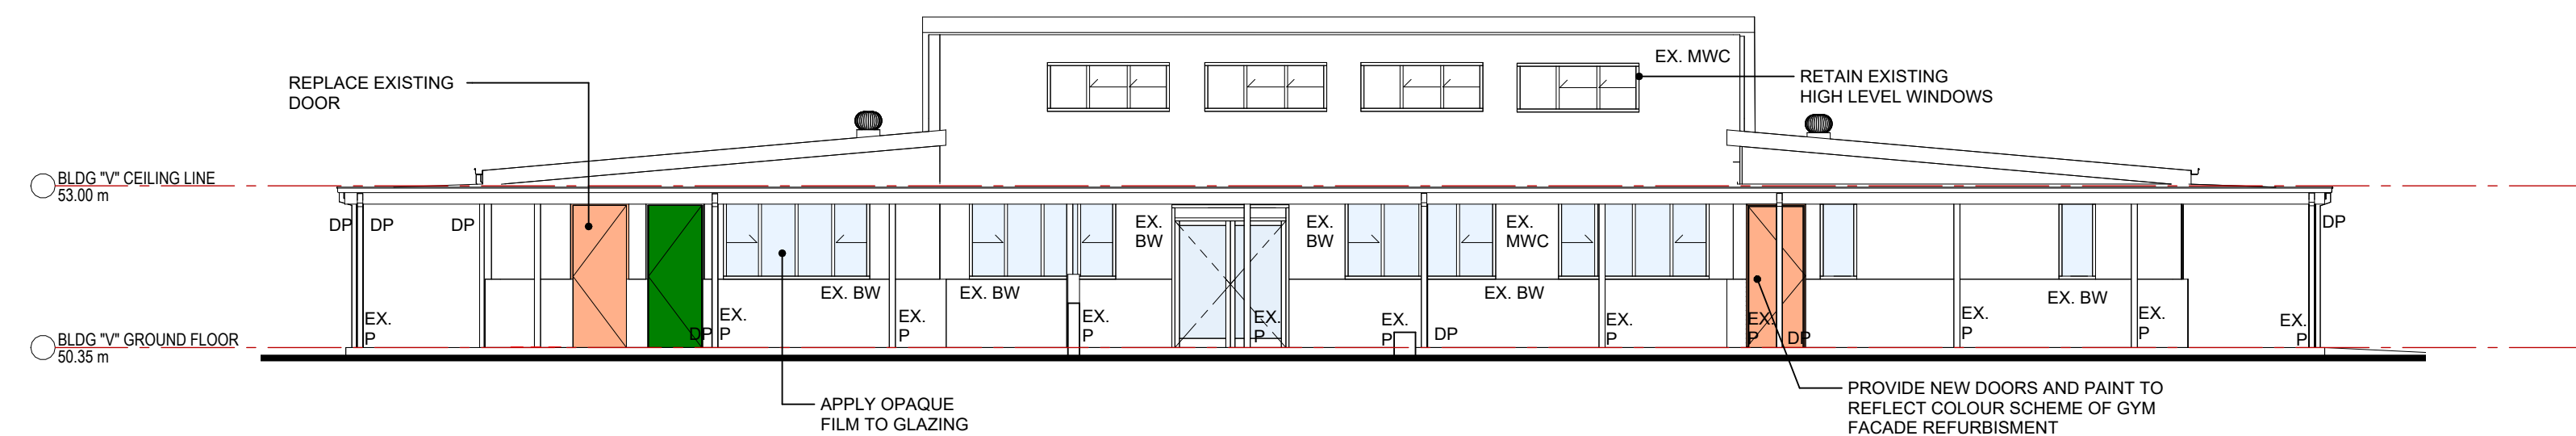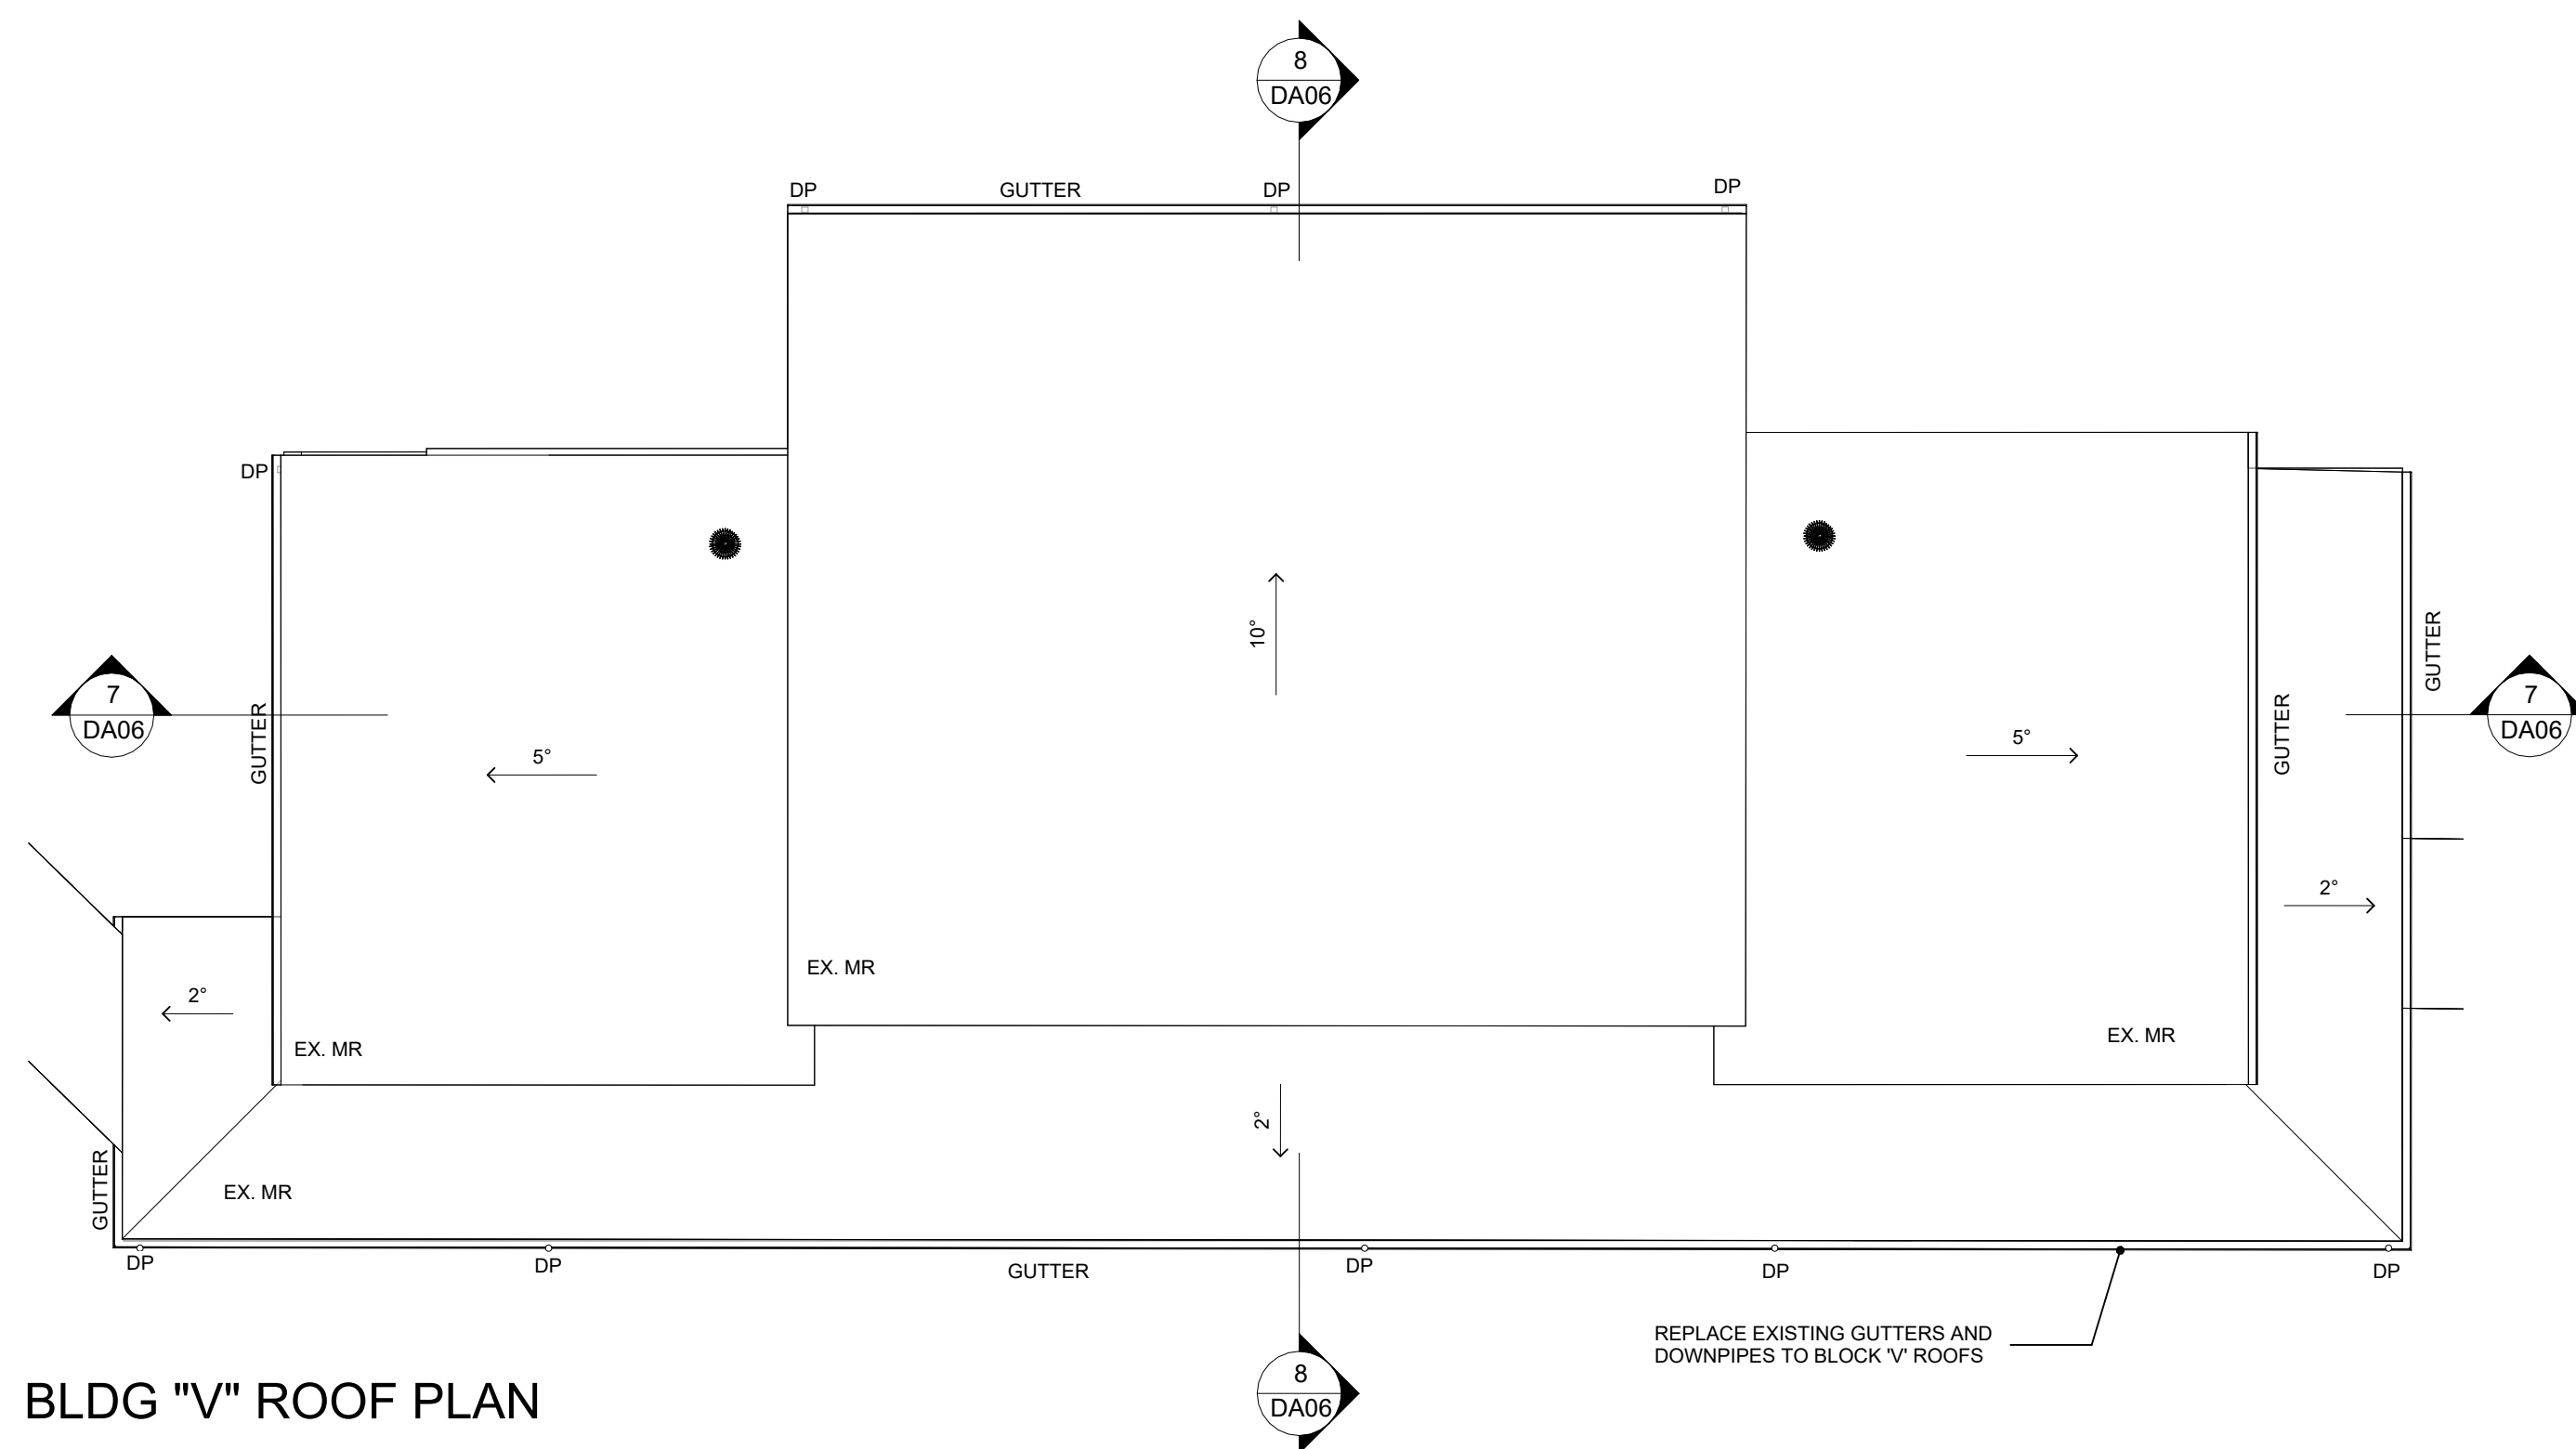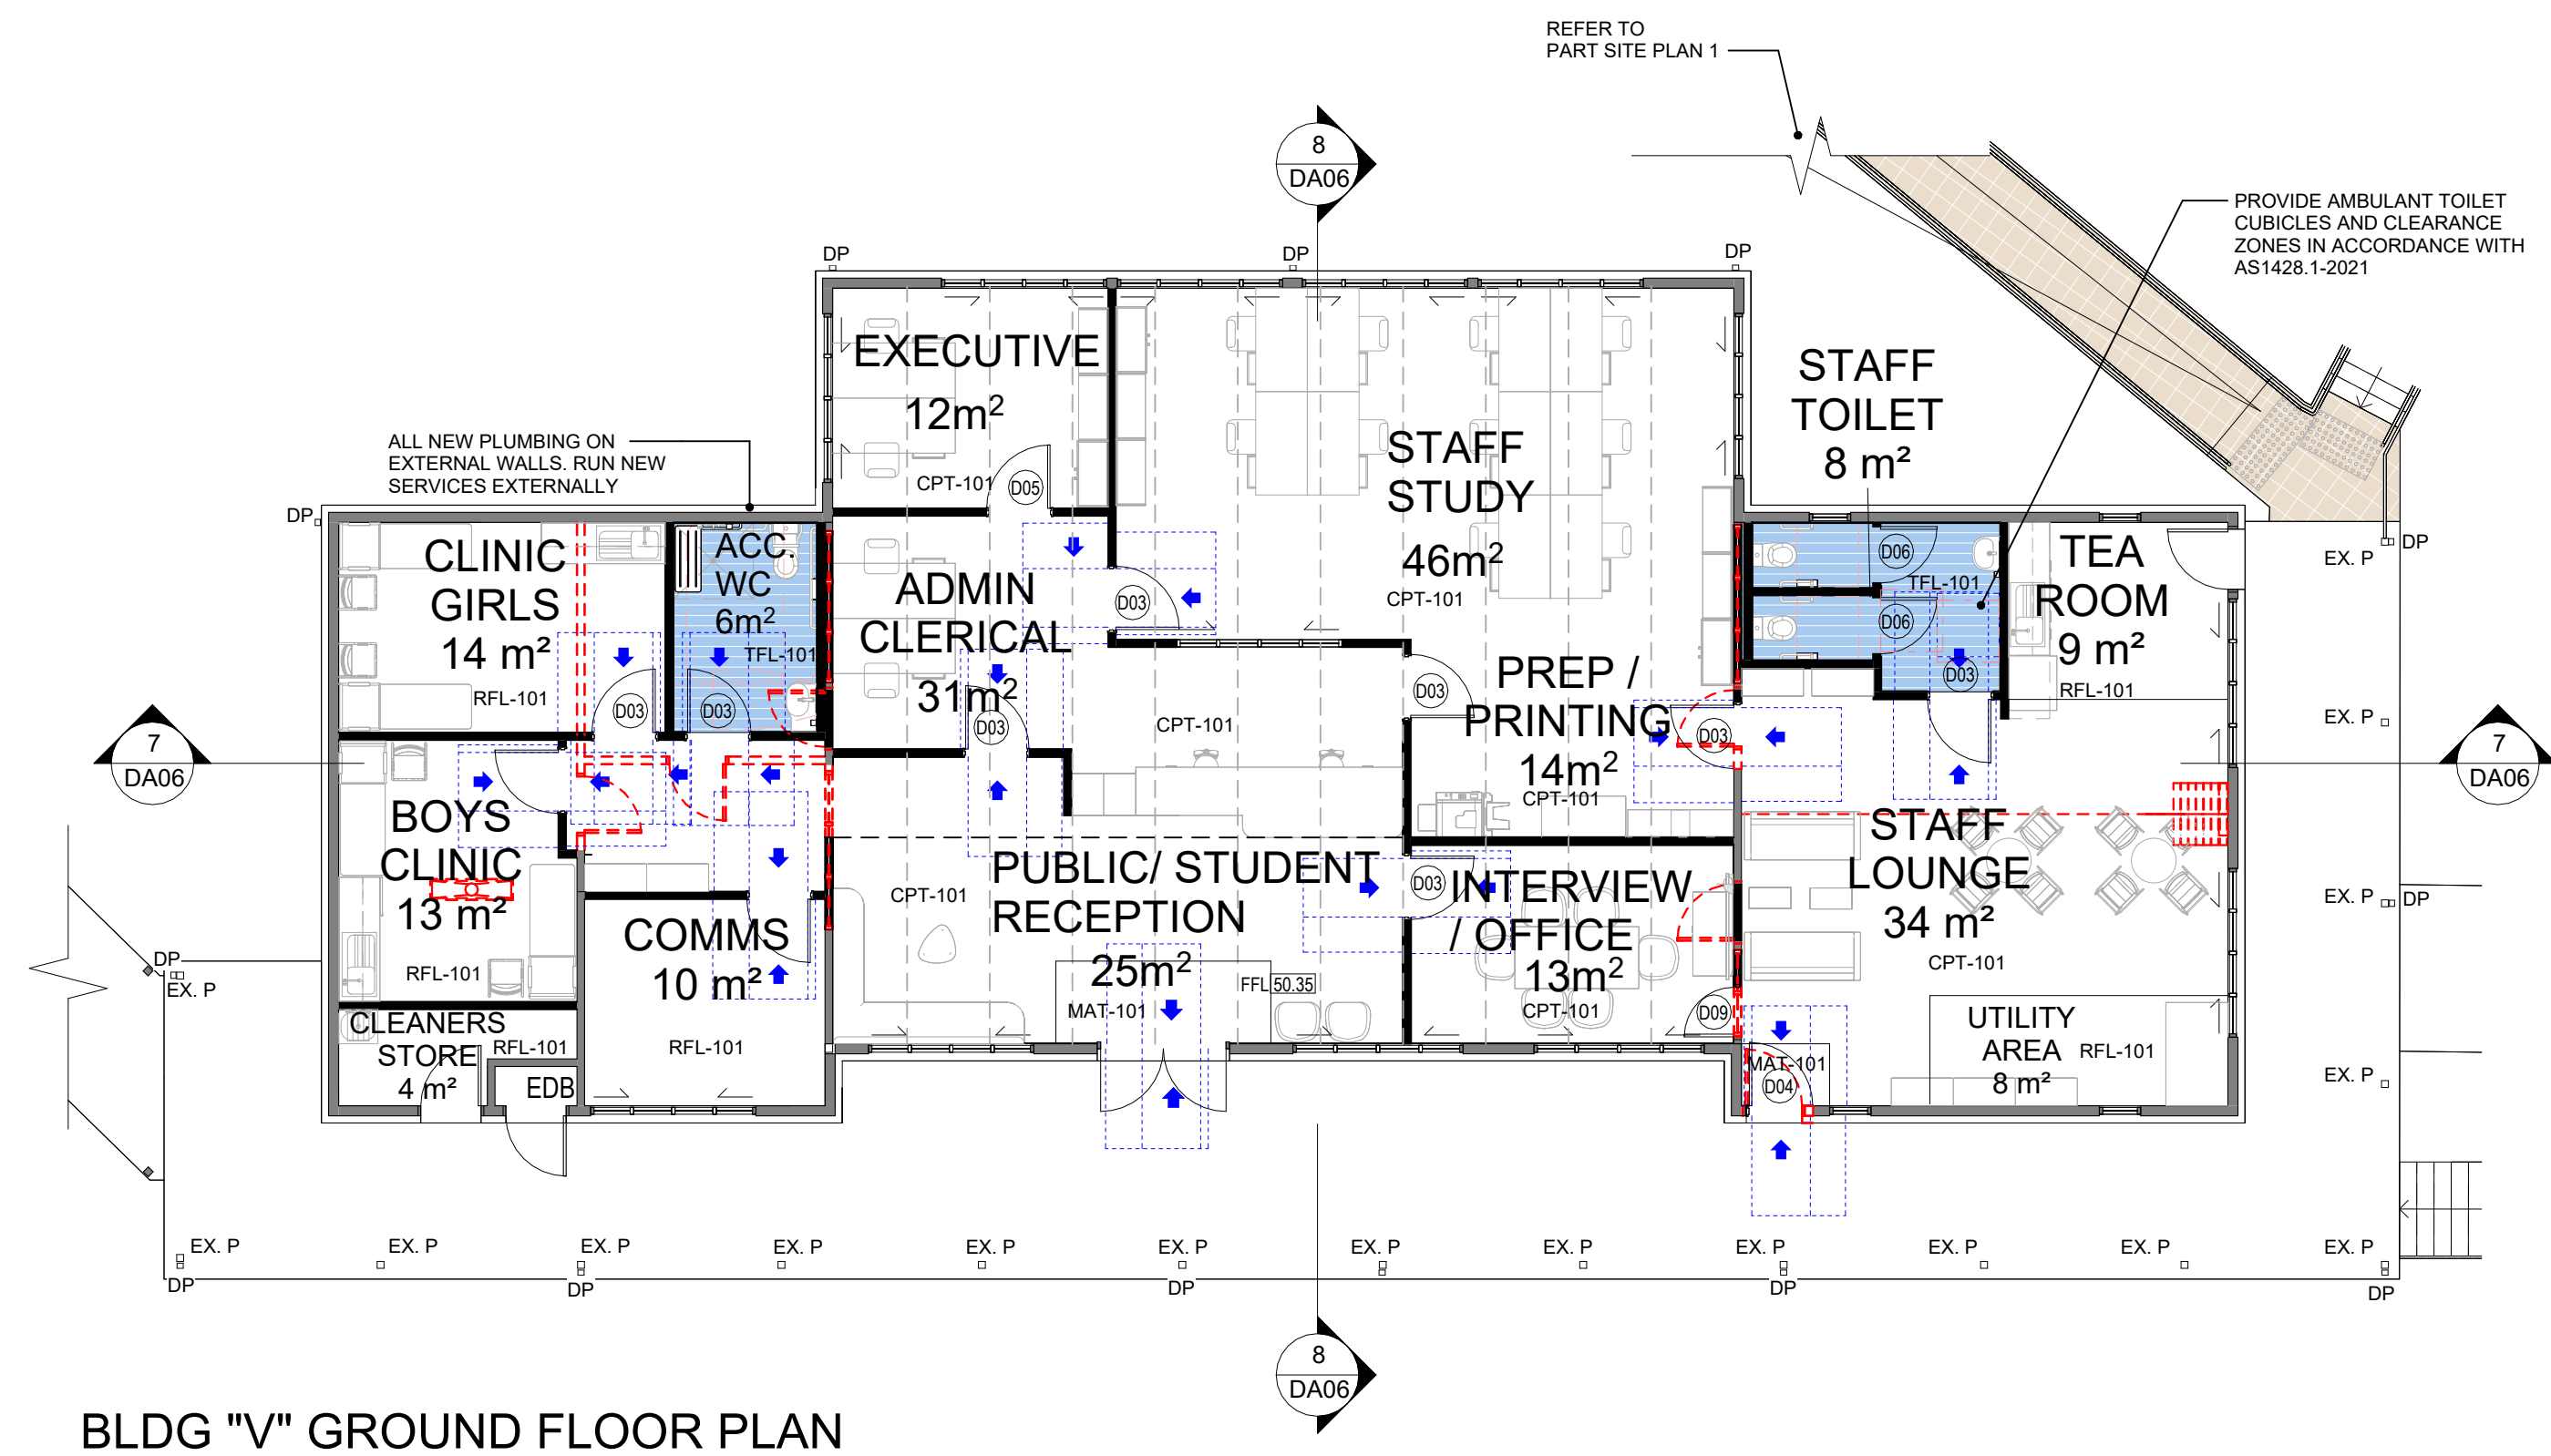







FLOOR FINISH	
CPT-101	CARPET - TILES
MAT-101	ENTRY MAT
RFL-101	RESILIENT FLOORING
TLF-101	TILE FLOORING

LEGEND	
EX. P	EXISTING POST
EX. MR	EXISTING METAL ROOFING
DP	NEW DOWNPIPE TO REPLACE EXISTING
MR	NEW METAL ROOFING
	DEMOLITION
	EXISTING PATHWAY
	PROPOSED ROOF VENT
	EXISTING DOORS/ WINDOWS
	NEW DOORS (AS 1428.1 COMPLIANT)
	NEW GLAZED DOORS/ WINDOWS
	STAFF LOUNGE DOORS
	AMENITIES DOORS
	EXISTING GLAZED DOORS/ WINDOWS TO BE REPLACED
	NEW WET AREA

NOTE:

- ALL EXISTING DOORS & HARDWARE TO BE REPLACED.
- ALL EXISTING JOINERIES, FITTINGS AND FIXTURES TO BE REPLACED. UNLESS NOTED OTHERWISE.
- EXISTING ELECTRICAL MAINS ENTRY POINTS TO BE MAINTAINED TO ALL BUILDINGS, UPGRADE IN ACCORDANCE WITH ENGINEERS ADVICE.
- REPLACE ALL MECHANICAL EQUIPMENT WITH NEW.
- INSTALL NEW AIR CONDITIONING TO ALL BUILDINGS IN ACCORDANCE WITH ENGINEERS ADVICE.
- RETAIN ALL EXISTING PLUMBING POINTS TO WET AREAS WHERE POSSIBLE. REPLACE ALL FIXTURES WITH NEW.

[illegible]

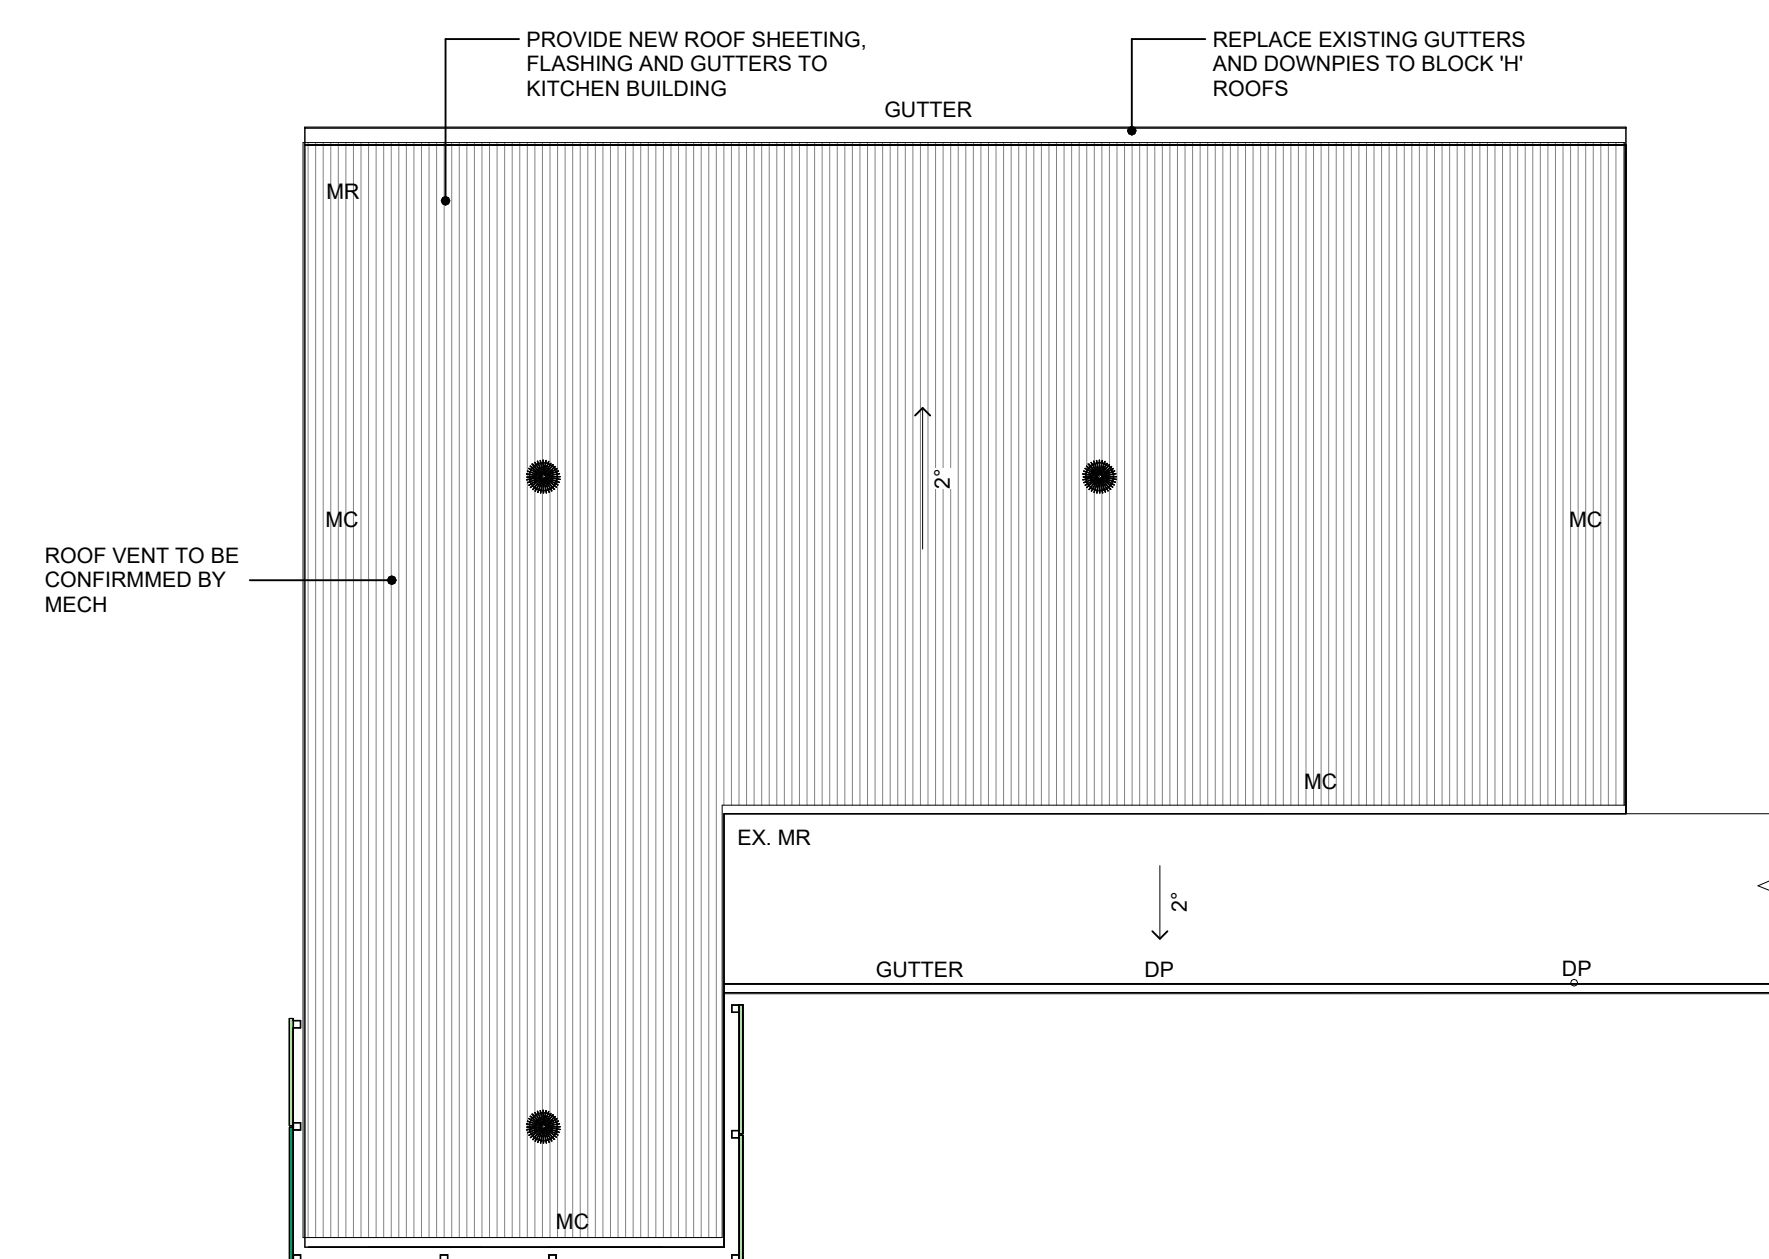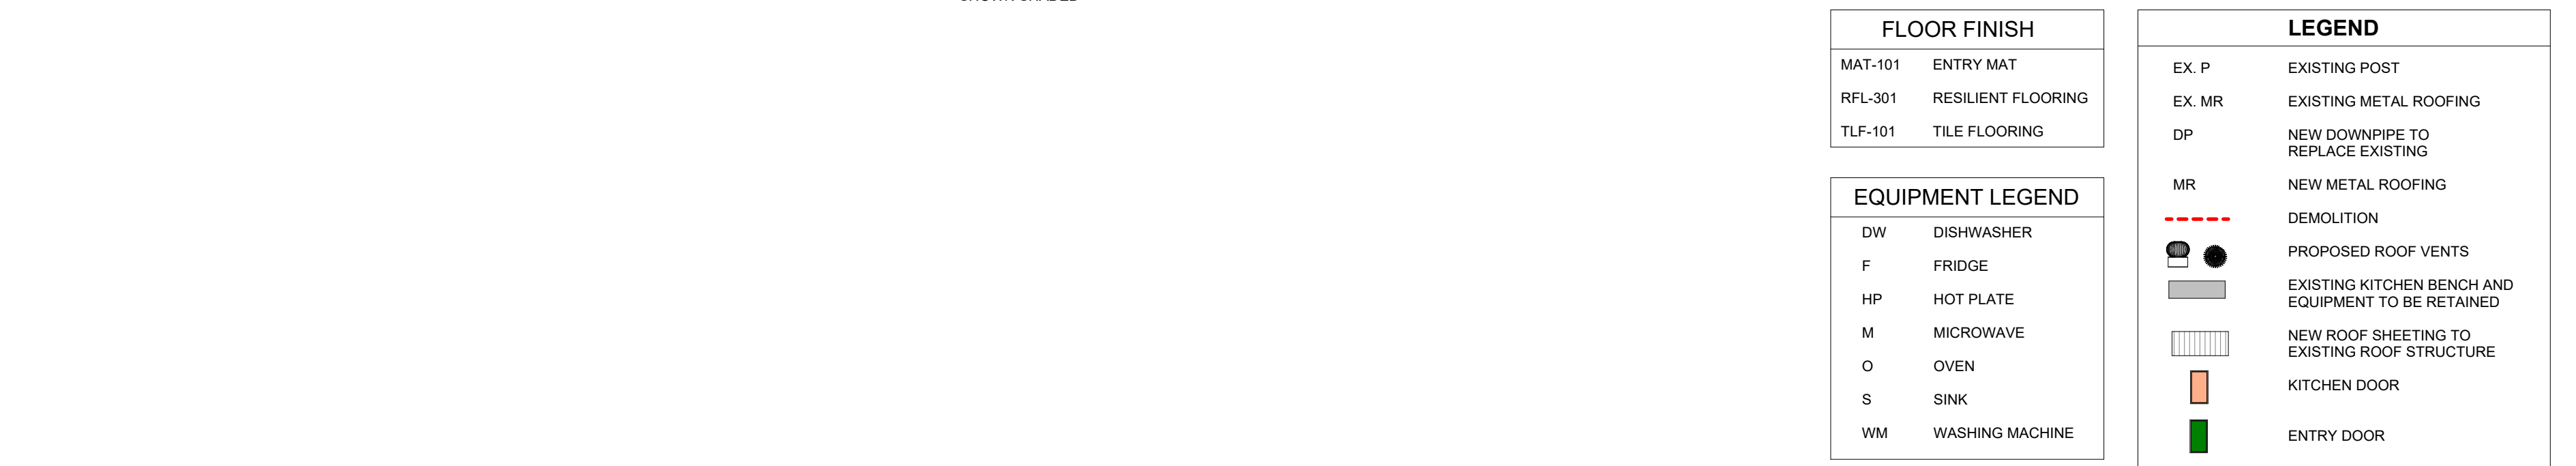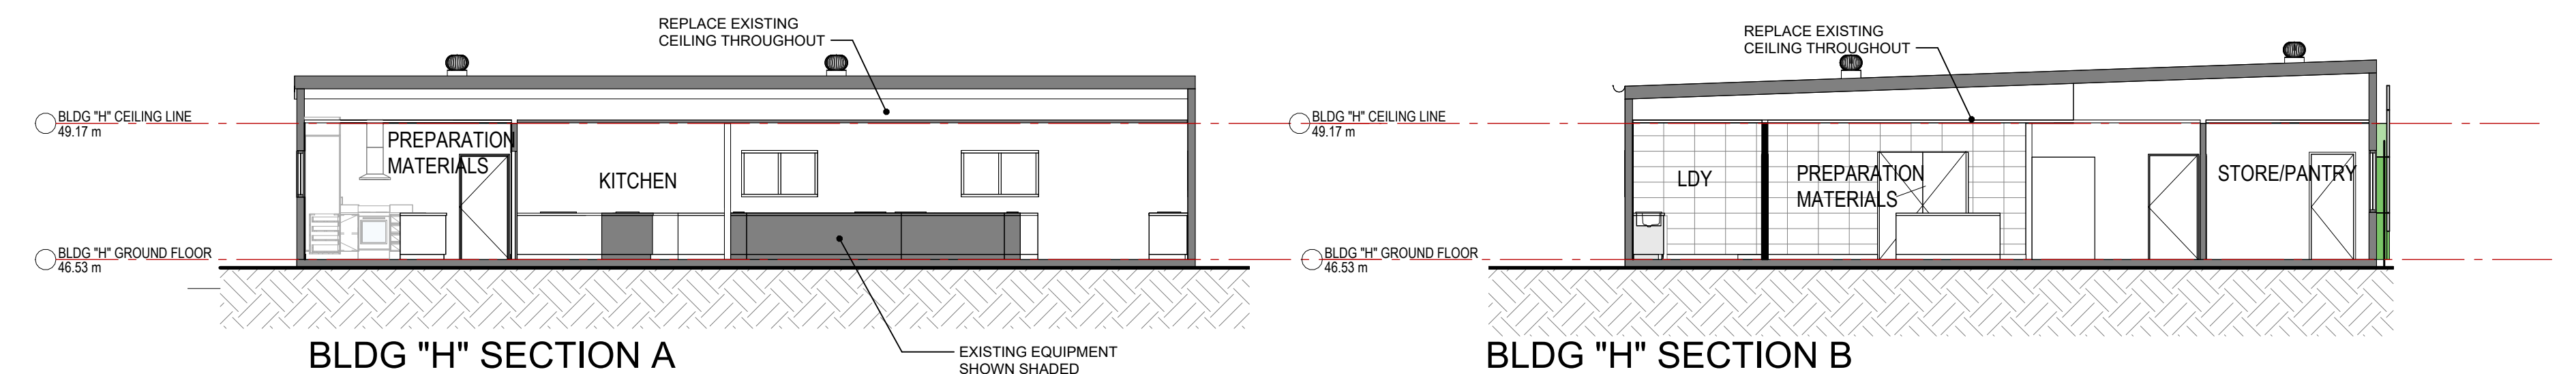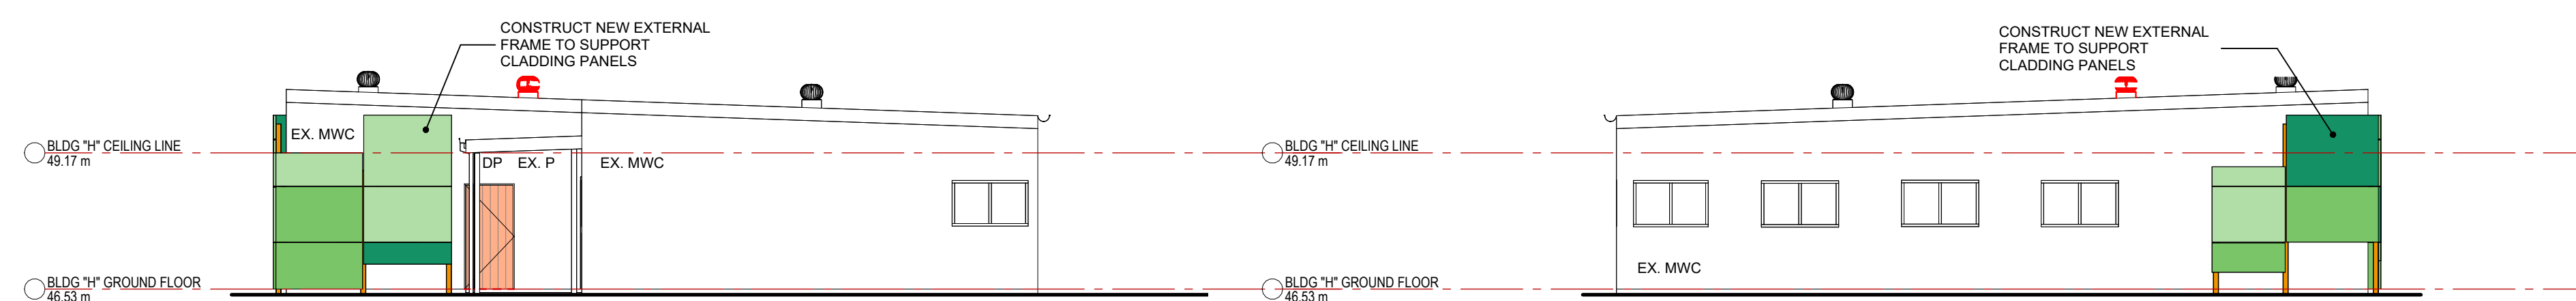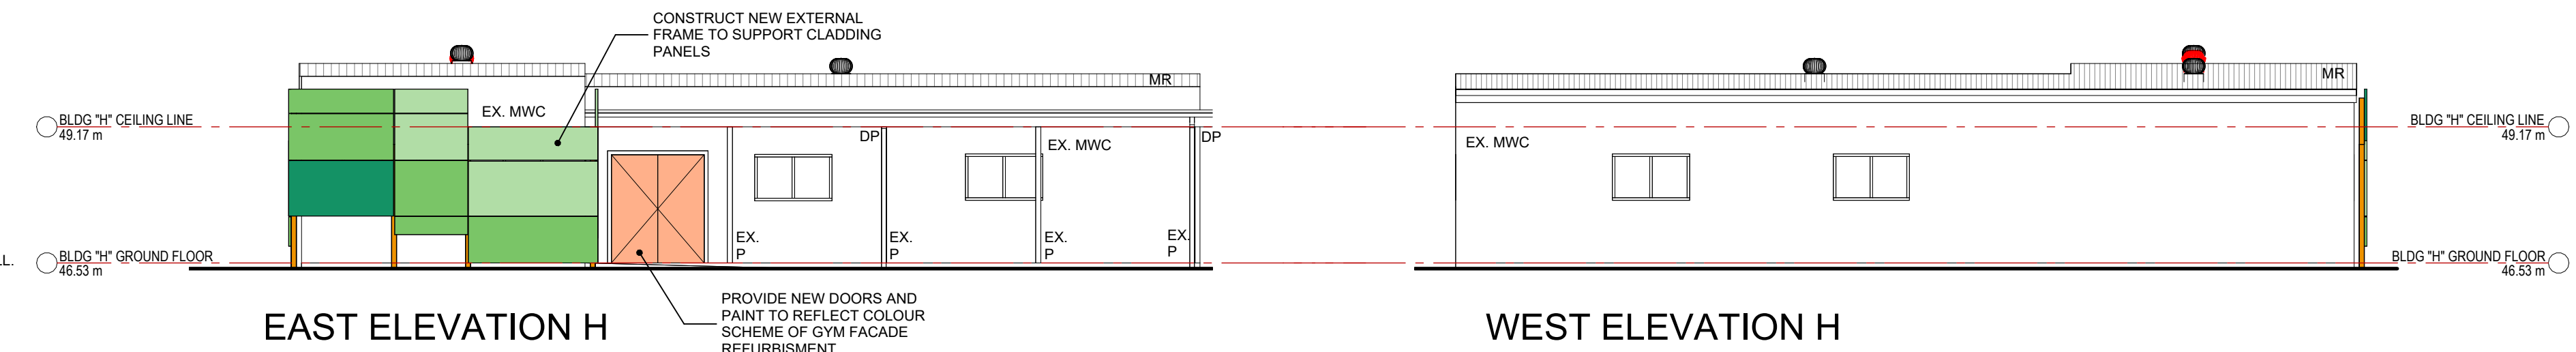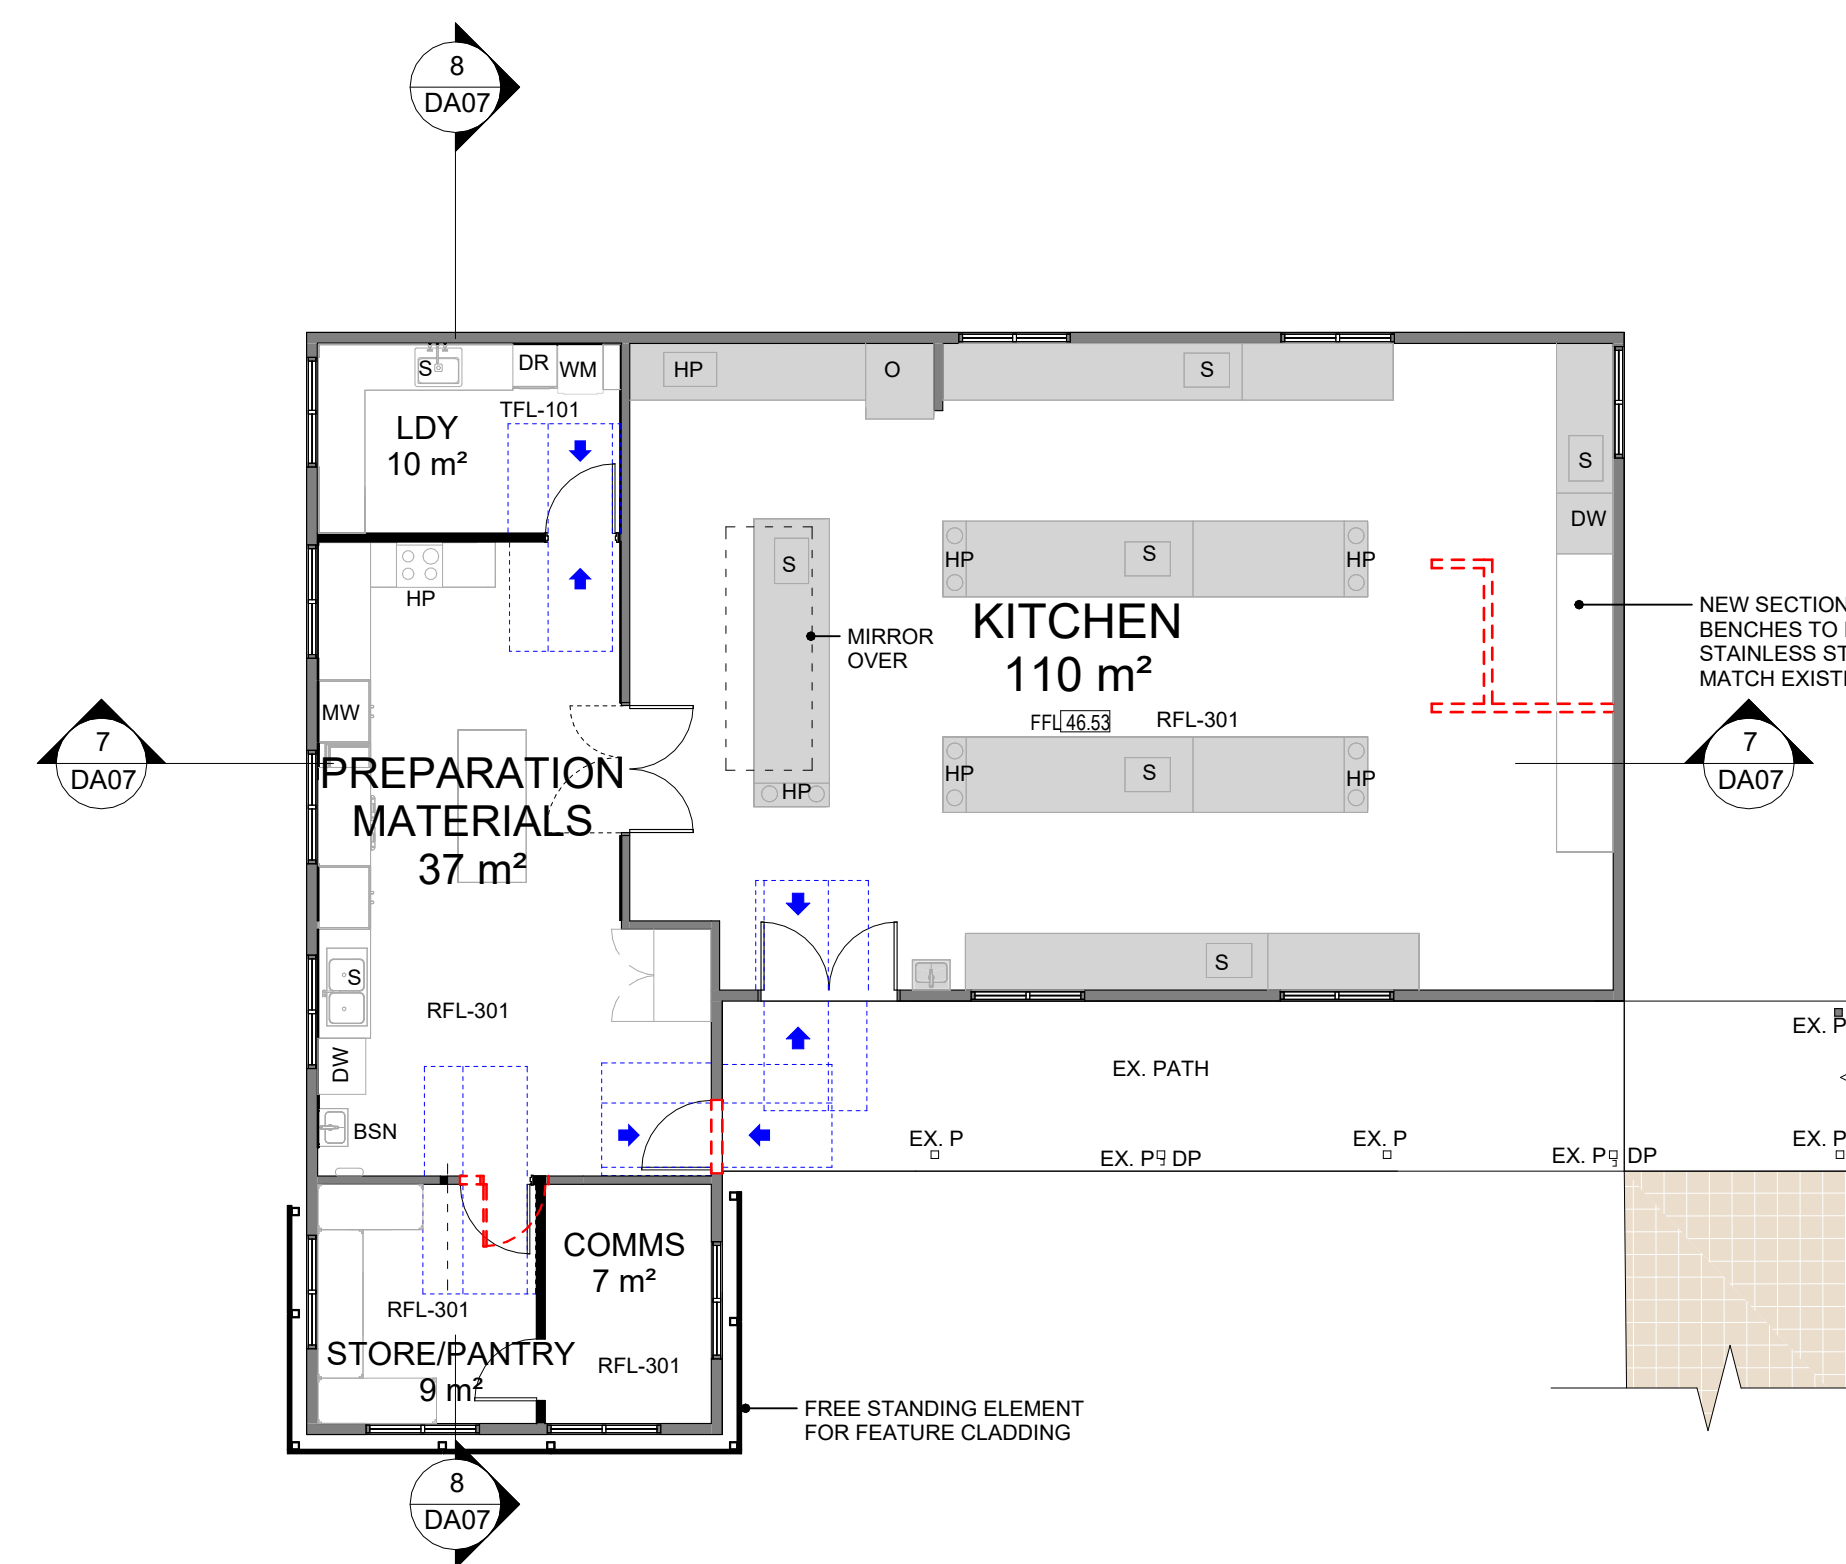


NOTE:

- ALL EXISTING DOORS & HARDWARE TO BE REPLACED.
- ALL EXISTING JOINERIES, FITTINGS AND FIXTURES TO BE REPLACED. UNLESS NOTED OTHERWISE.
- EXISTING ELECTRICAL MAINS ENTRY POINTS TO BE MAINTAINED TO ALL BUILDINGS. UPGRADE IN ACCORDANCE WITH ENGINEERS ADVICE.
- REPLACE ALL MECHANICAL EQUIPMENT WITH NEW.
- INSTALL NEW AIR CONDITIONING TO ALL BUILDINGS IN ACCORDANCE WITH ENGINEERS ADVICE.
- RETAIN ALL EXISTING PLUMBING POINTS TO WET AREAS WHERE POSSIBLE. REPLACE ALL FIXTURES WITH NEW.

Proposed Refurbishment of the Former Shoalhaven Anglican School
For NSW Government Infrastructure Planning
At 17 CROOBYAR ROAD, MILTON NSW 2539

COPYRIGHT OF EDMISTON JONES PTY LTD (ACN 003 163 451) ©2025. Nominated Architect Mark Jones Reg. No. 4474
Autodesk Docs://25-0026 DoE RFT - Shoalhaven Anglican School, Milton/25-0026 DoE RFT - Shoalhaven Anglican School, Milton_CD ver.25.rvt

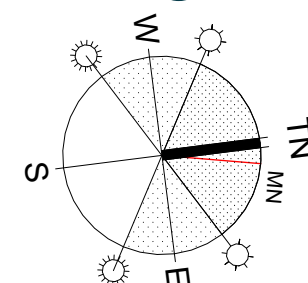


Education
School Infrastructure




REV	DESCRIPTION	DATE	DRAWN	CHECKED	DRAWING TITLE BLOCK H - FLOOR PLAN, ROOF PLAN, ELEVATIONS & SECTIONS	PROJECT #: 25-0026	
-	DA ISSUE	11/12/2025	HL			SCALE: 1 : 100 @A1	
A	ADDITIONAL INFORMATION	19/03/2026	HL			DATE: 19/03/2026	
						DRAWING NO.	REVISION
						DA07	A
					7/04/2026 3:02:17 PM		

USE WRITTEN DIMENSIONS ONLY - DO NOT SCALE OFF DRAWINGS

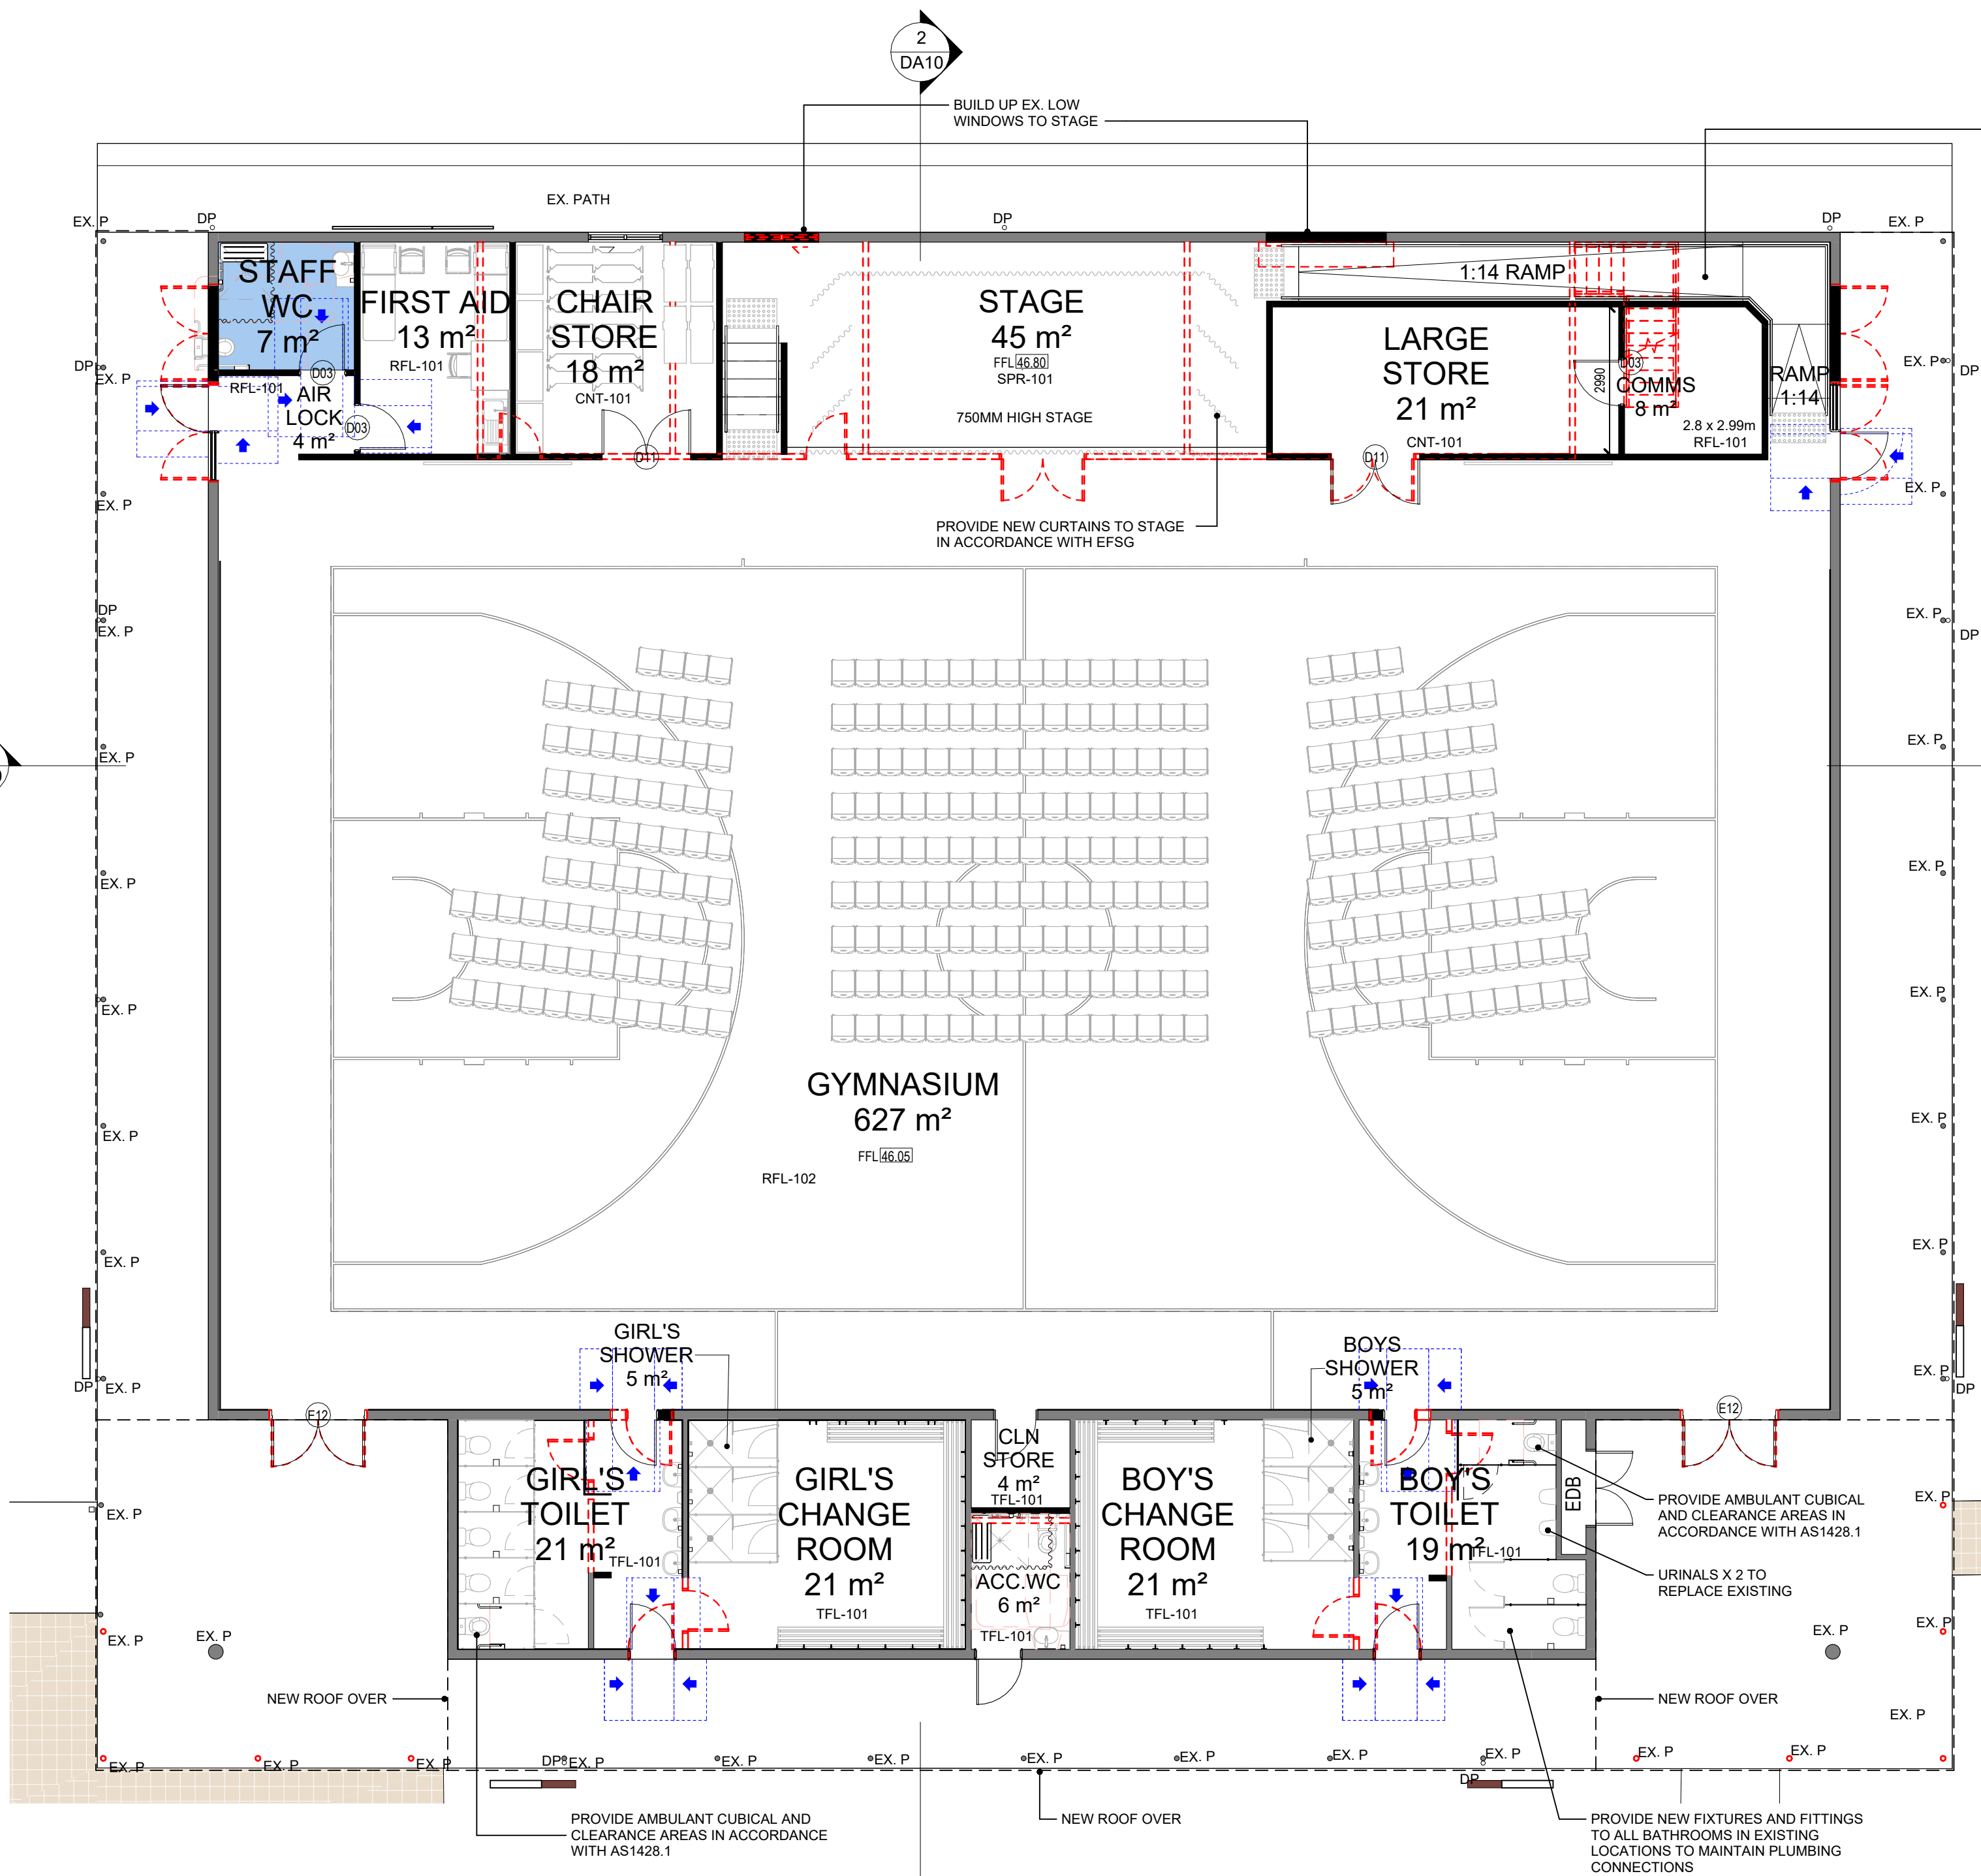

BLDG "I" GROUND FLOOR PLAN

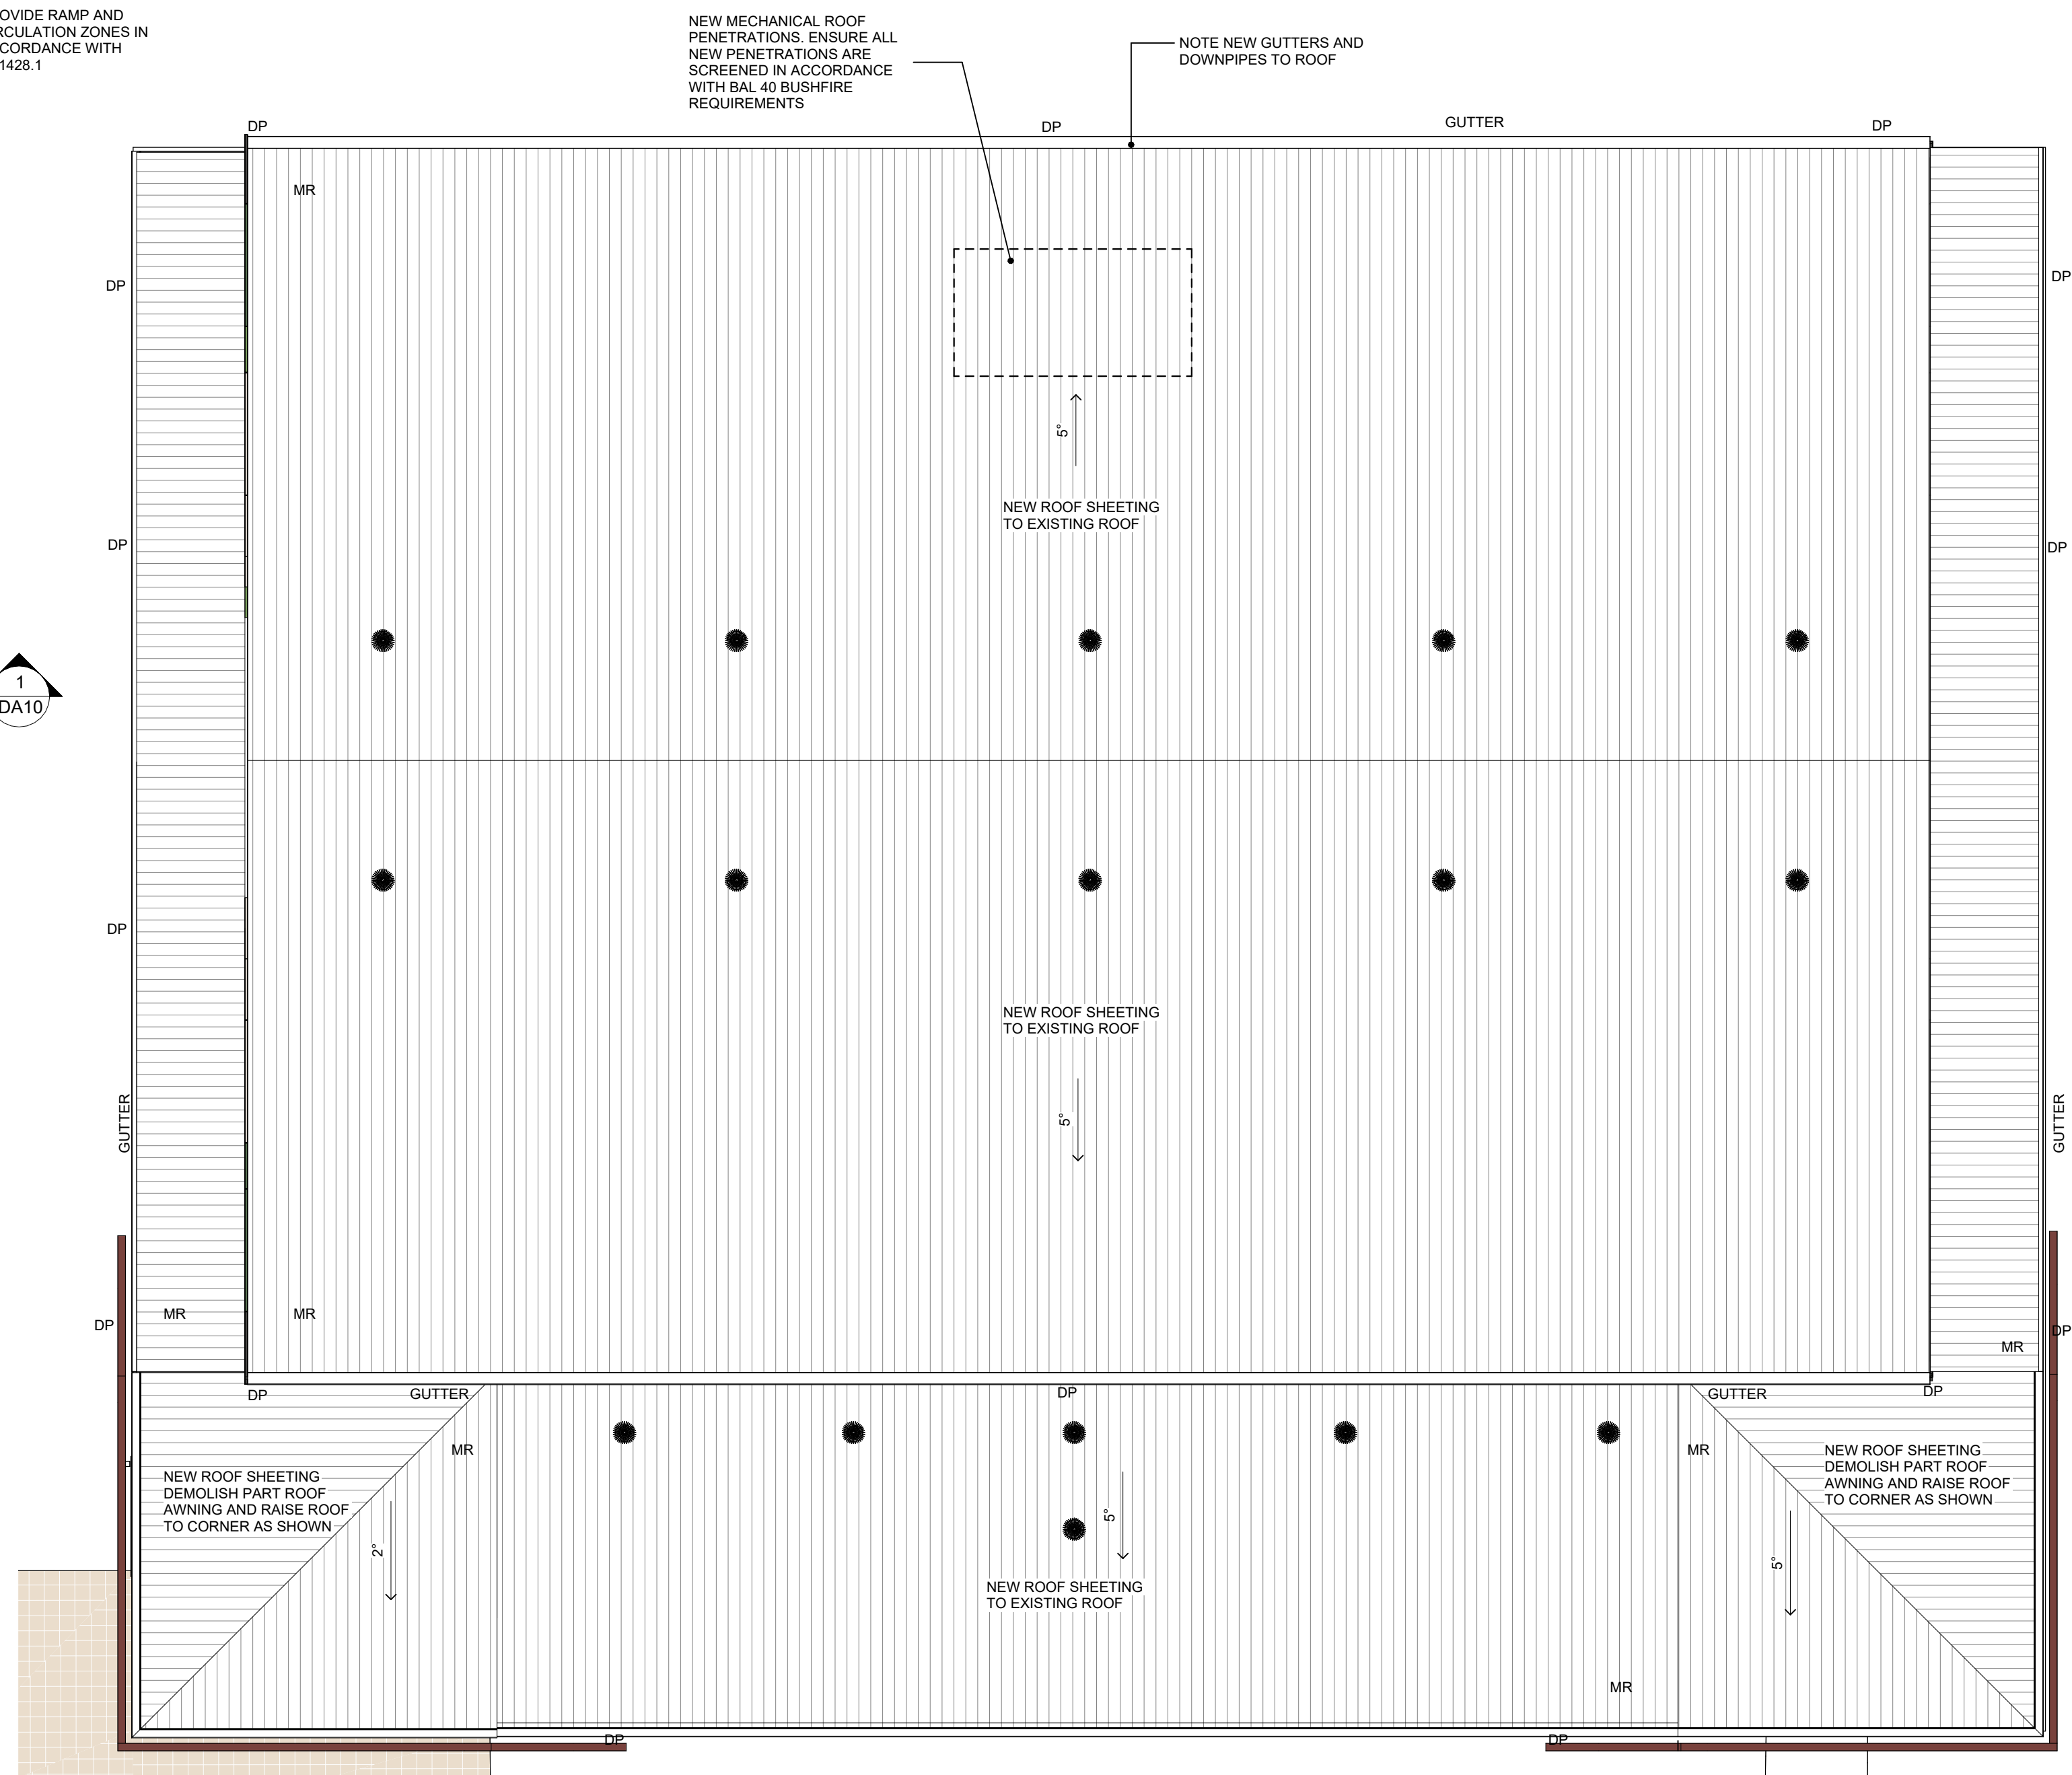

BLDG "I" ROOF PLAN I

LEGEND	
EX. P	EXISTING POST
EX. MR	EXISTING METAL ROOFING
DP	NEW DOWNSPIPE TO REPLACE EXISTING
MR	NEW METAL ROOFING
---	DEMOLITION
---	EXISTING PATHWAY
●	PROPOSED ROOF VENT
---	NEW ROOF SHEETING TO EXISTING ROOF STRUCTURE
---	NEW WET AREA


NOTE:

- ALL EXISTING DOORS & HARDWARE TO BE REPLACED.
- ALL EXISTING JOINERIES, FITTINGS AND FIXTURES TO BE REPLACED, UNLESS NOTED OTHERWISE.
- EXISTING ELECTRICAL MAINS ENTRY POINTS TO BE MAINTAINED TO ALL BUILDINGS. UPGRADE IN ACCORDANCE WITH ENGINEERS ADVICE.
- REPLACE ALL MECHANICAL EQUIPMENT WITH NEW.
- INSTALL NEW AIR CONDITIONING TO ALL BUILDINGS IN ACCORDANCE WITH ENGINEERS ADVICE.
- RETAIN ALL EXISTING PLUMBING POINTS TO WET AREAS WHERE POSSIBLE. REPLACE ALL FIXTURES WITH NEW.

FLOOR FINISH	
CNT-101	CONCRETE
RFL-101	RESILIENT FLOORING
TFL-101	TILE FLOORING
RFL-102	RESILIENT FLOORING NEW GYM FLOORING TO REPLACE EXISTING

Proposed Refurbishment of the Former Shoalhaven Anglican School For NSW Government Infrastructure Planning At 17 CROOBYAR ROAD, MILTON NSW 2539

COPYRIGHT OF EDMISTON JONES PTY LTD (ACN 003 163 451) ©2025. Nominated Architect Mark Jones Reg. No. 4474
Autodesk Docs//25-0026 DoE RFT - Shoalhaven Anglican School, Milton/25-0026 DoE RFT - Shoalhaven Anglican School, Milton_CD ver.25.rvt

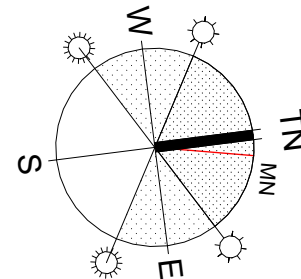

Education
School Infrastructure



REV	DESCRIPTION	DATE	DRAWN	CHECKED	DRAWING TITLE
1	DA ISSUE	11/12/2025	HL		
2	ADDITIONAL INFORMATION	19/03/2026	HL		

BLOCK I - FLOOR PLAN & ROOF PLAN

PROJECT #: 25-0026
SCALE: 1:100 @A1
DATE: 19/03/2026

DRAWING NO.

DA08

REVISION

A

7/04/2026 3:02:32 PM

USE WRITTEN DIMENSIONS ONLY - DO NOT SCALE OFF DRAWINGS

