


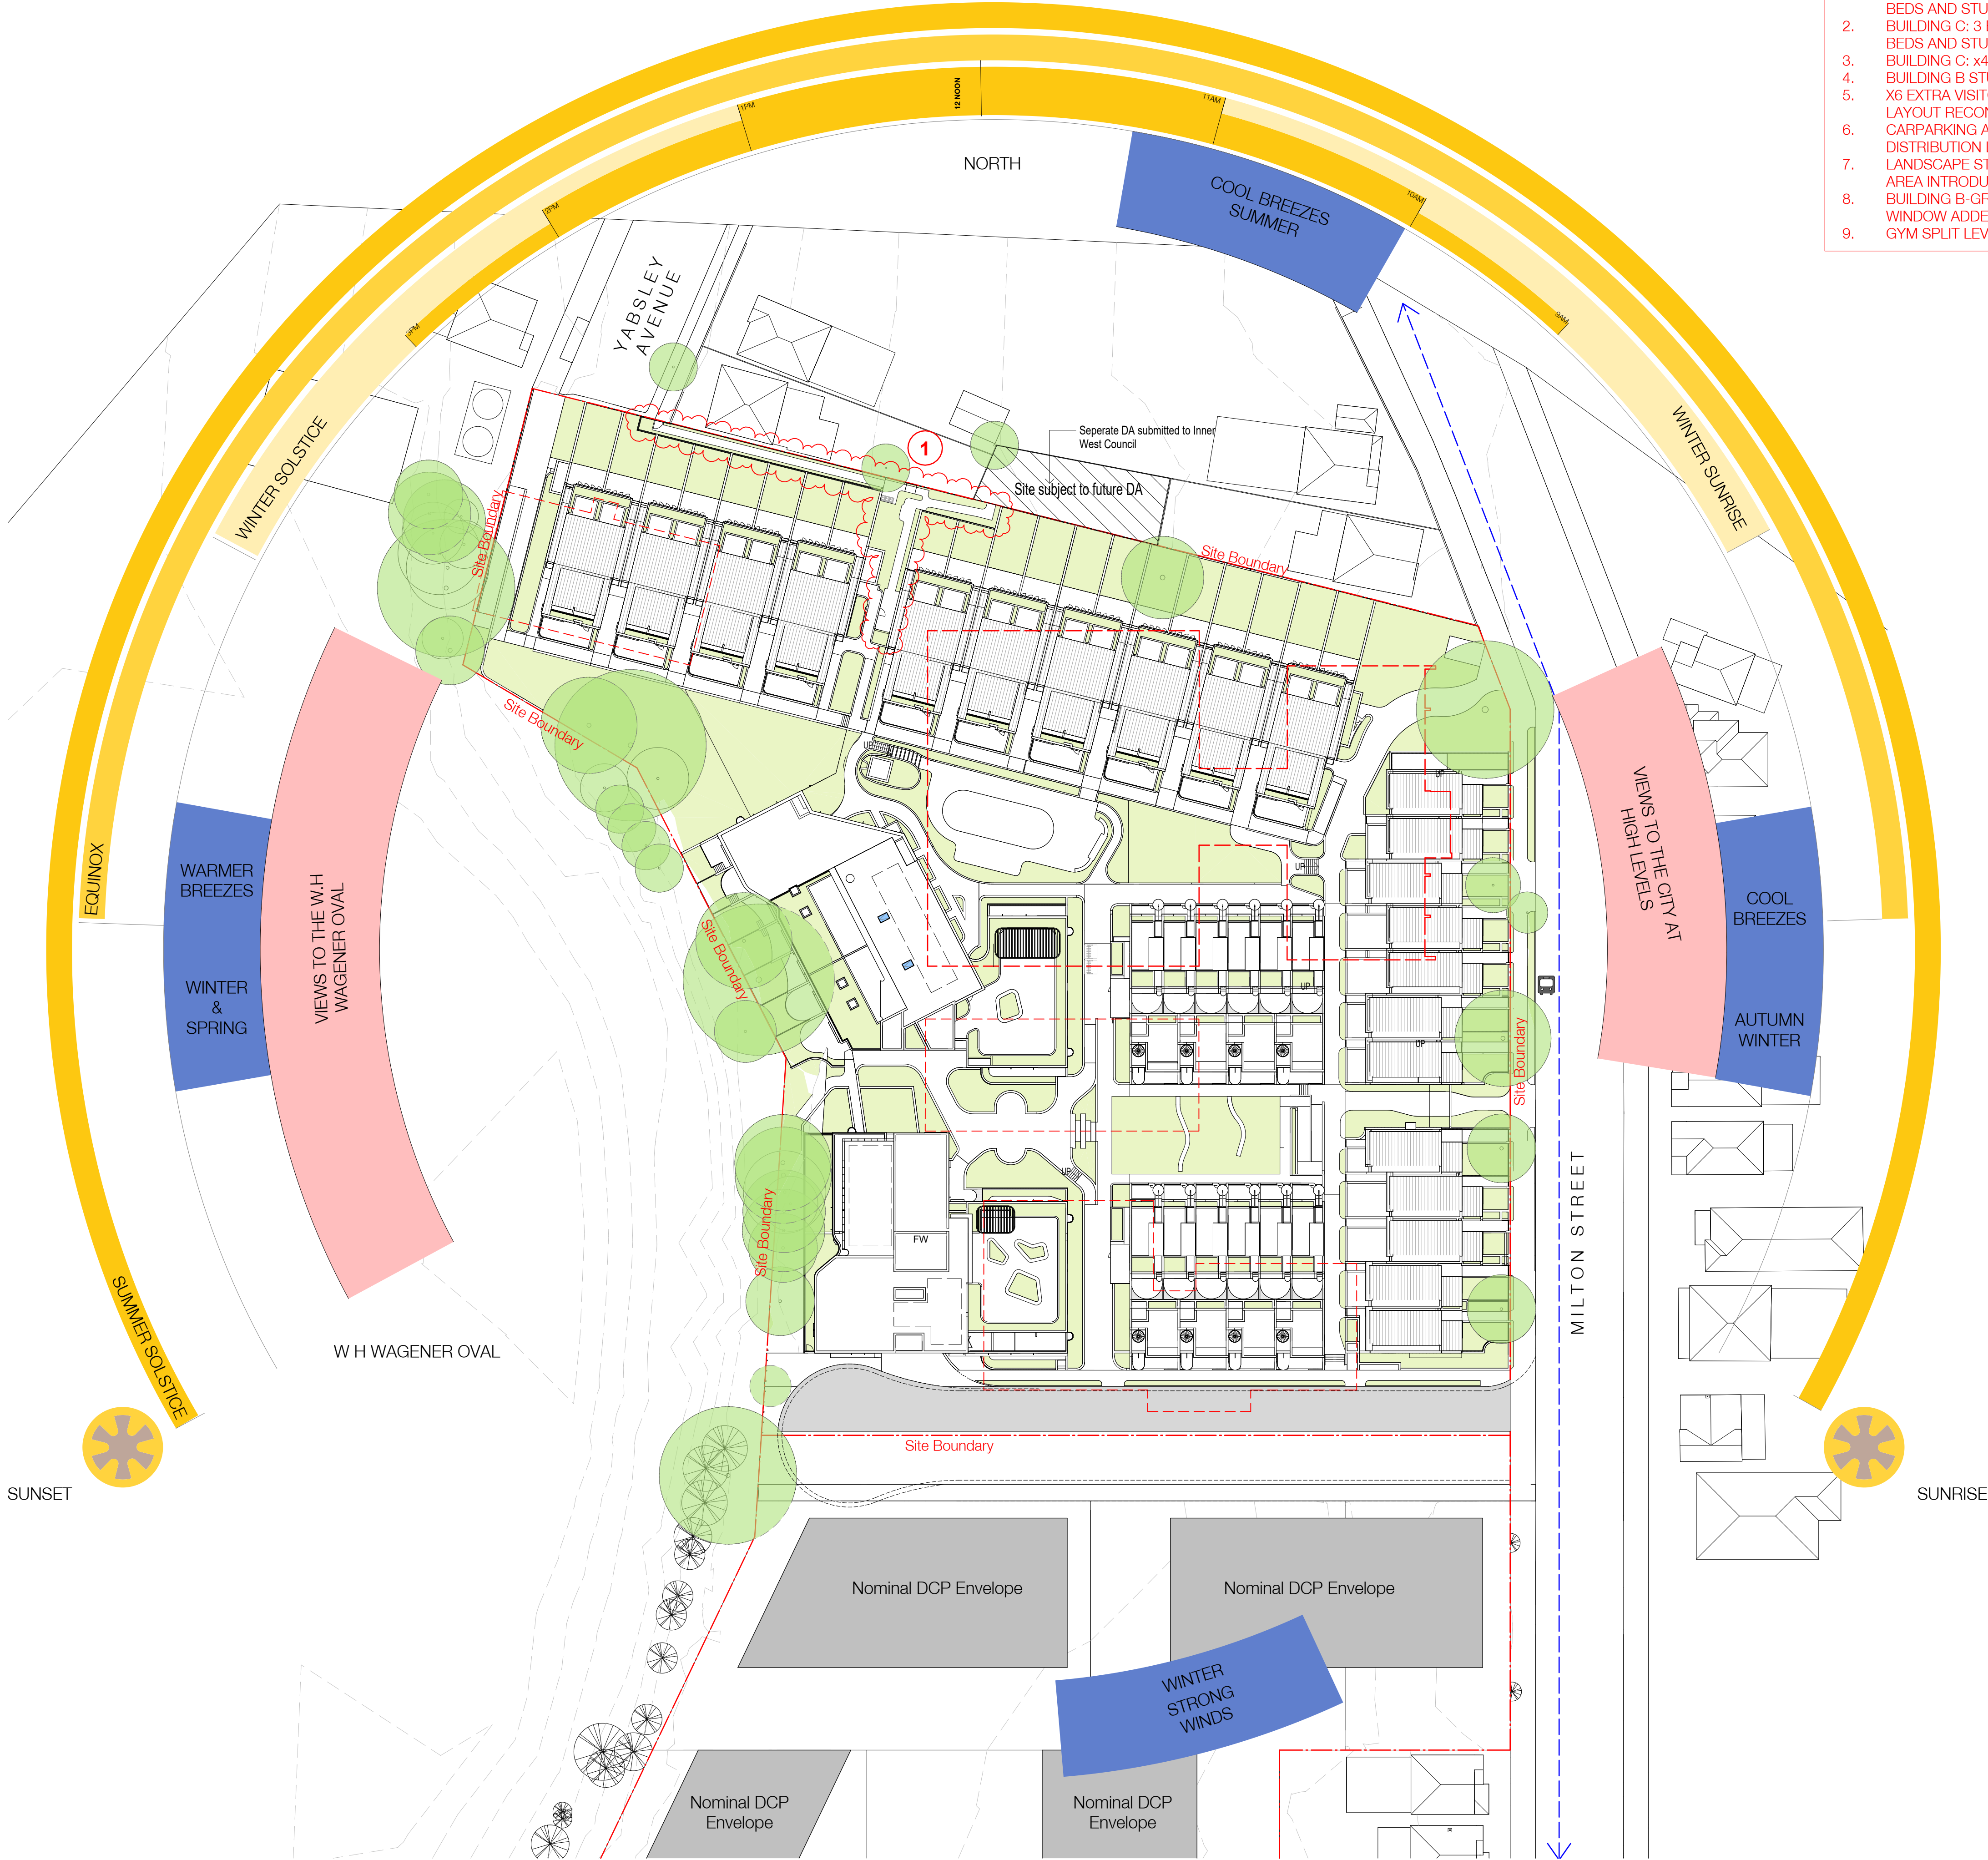

MOD 8 AMENDMENT SCHEDULE

1. BUILDING B: 3 BEDS UNITS REPLACED BY 2 BEDS AND STUDIO.
2. BUILDING C: 3 BEDS UNITS REPLACED BY 2 BEDS AND STUDIO.
3. BUILDING C: x4 SKYLIGHTS INTRODUCED
4. BUILDING B STUDIO WINDOW SIZE INCREASED
5. X6 EXTRA VISITORS CARPARKS PROVIDED, LAYOUT RECONFIGURED.
6. CARPARKING AND BICYCLE PARKING DISTRIBUTION LAYOUT REVIEWED
7. LANDSCAPE STAIR -WEST ACCESS TO POOL AREA INTRODUCED
8. BUILDING B-GROUND FLOOR MAIL ROOM WINDOW ADDED
9. GYM SPLIT LEVEL FLOOR

In accepting and utilising this document the recipient agrees that SJB Architecture (NSW) Pty. Ltd. ACN 081 094 724 T/A SJB Architects, retain all common law, statutory law and other rights including copyright and intellectual property rights. The recipient agrees not to use this document for any purpose other than its intended use; to waive all claims against SJB Architects resulting from unauthorised changes, or to reuse the document on other projects without the prior written consent of SJB Architects. Under no circumstances shall transfer of this document be deemed a sale. SJB Architects makes no warranties of fitness for any purpose. The Builder/Contractor shall verify job dimensions prior to any work commencing. Use figured dimensions only. Do not scale drawings.

Nominated Architects: Adam Haddow-7188 | John Pradel-7004

FOR APPROVAL

Rev	Date	Revision	By	Chk.
1	06.05.2020	Preliminary - DA Set 20%	JS	WG
2	18.05.2020	Preliminary - DA Set 40%	JS	WG
3	28.07.2020	For Coordination	JS	WG
4	11.08.2020	For Coordination	JS	WG
5	27.08.2020	For DA	JS	WG
6	30.08.2021	L&EC Submission	BM	WG
7	18.09.2021	L&EC Submission	BM	AH
8	29.11.2024	For Approval	DC	JT
9	07.01.2024	S4.55 Modification	DC	JT
10	01.10.2025	For Approval	DC	JT
11	17.02.2025	For Approval	JMT	DC

NOTE: MINOR CHANGES TO FORM AND CONFIGURATION MAY BE REQUIRED WHEN DRAWINGS ARE SUBSEQUENTLY PREPARED FOR CONSTRUCTION PURPOSES AFTER THE GRANT OF DEVELOPMENT CONSENT

KEY

- Boundary Line
- Bus Stop
- Existing Trees to retain
- Existing building demolition
- DCP Envelope (future)

Client

Coronation Property


Project

ASHBURY STAGE 2

149-163 MILTON STREET
ASHBURY NSW 2193

Drawing Name

Site Plan - Analysis

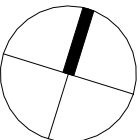

Date 17.02.2026 Scale As indicated Sheet Size @ A1

Drawn JMT Chk. DC

Job No. 6839 Drawing No. DA-0004 Revision / 11

SJB Architects
Level 2
490 Crown Street
Surry Hills NSW
2010 Australia
T 61 2 9380 9911
F 61 2 9380 9922
www.sjb.com.au

