

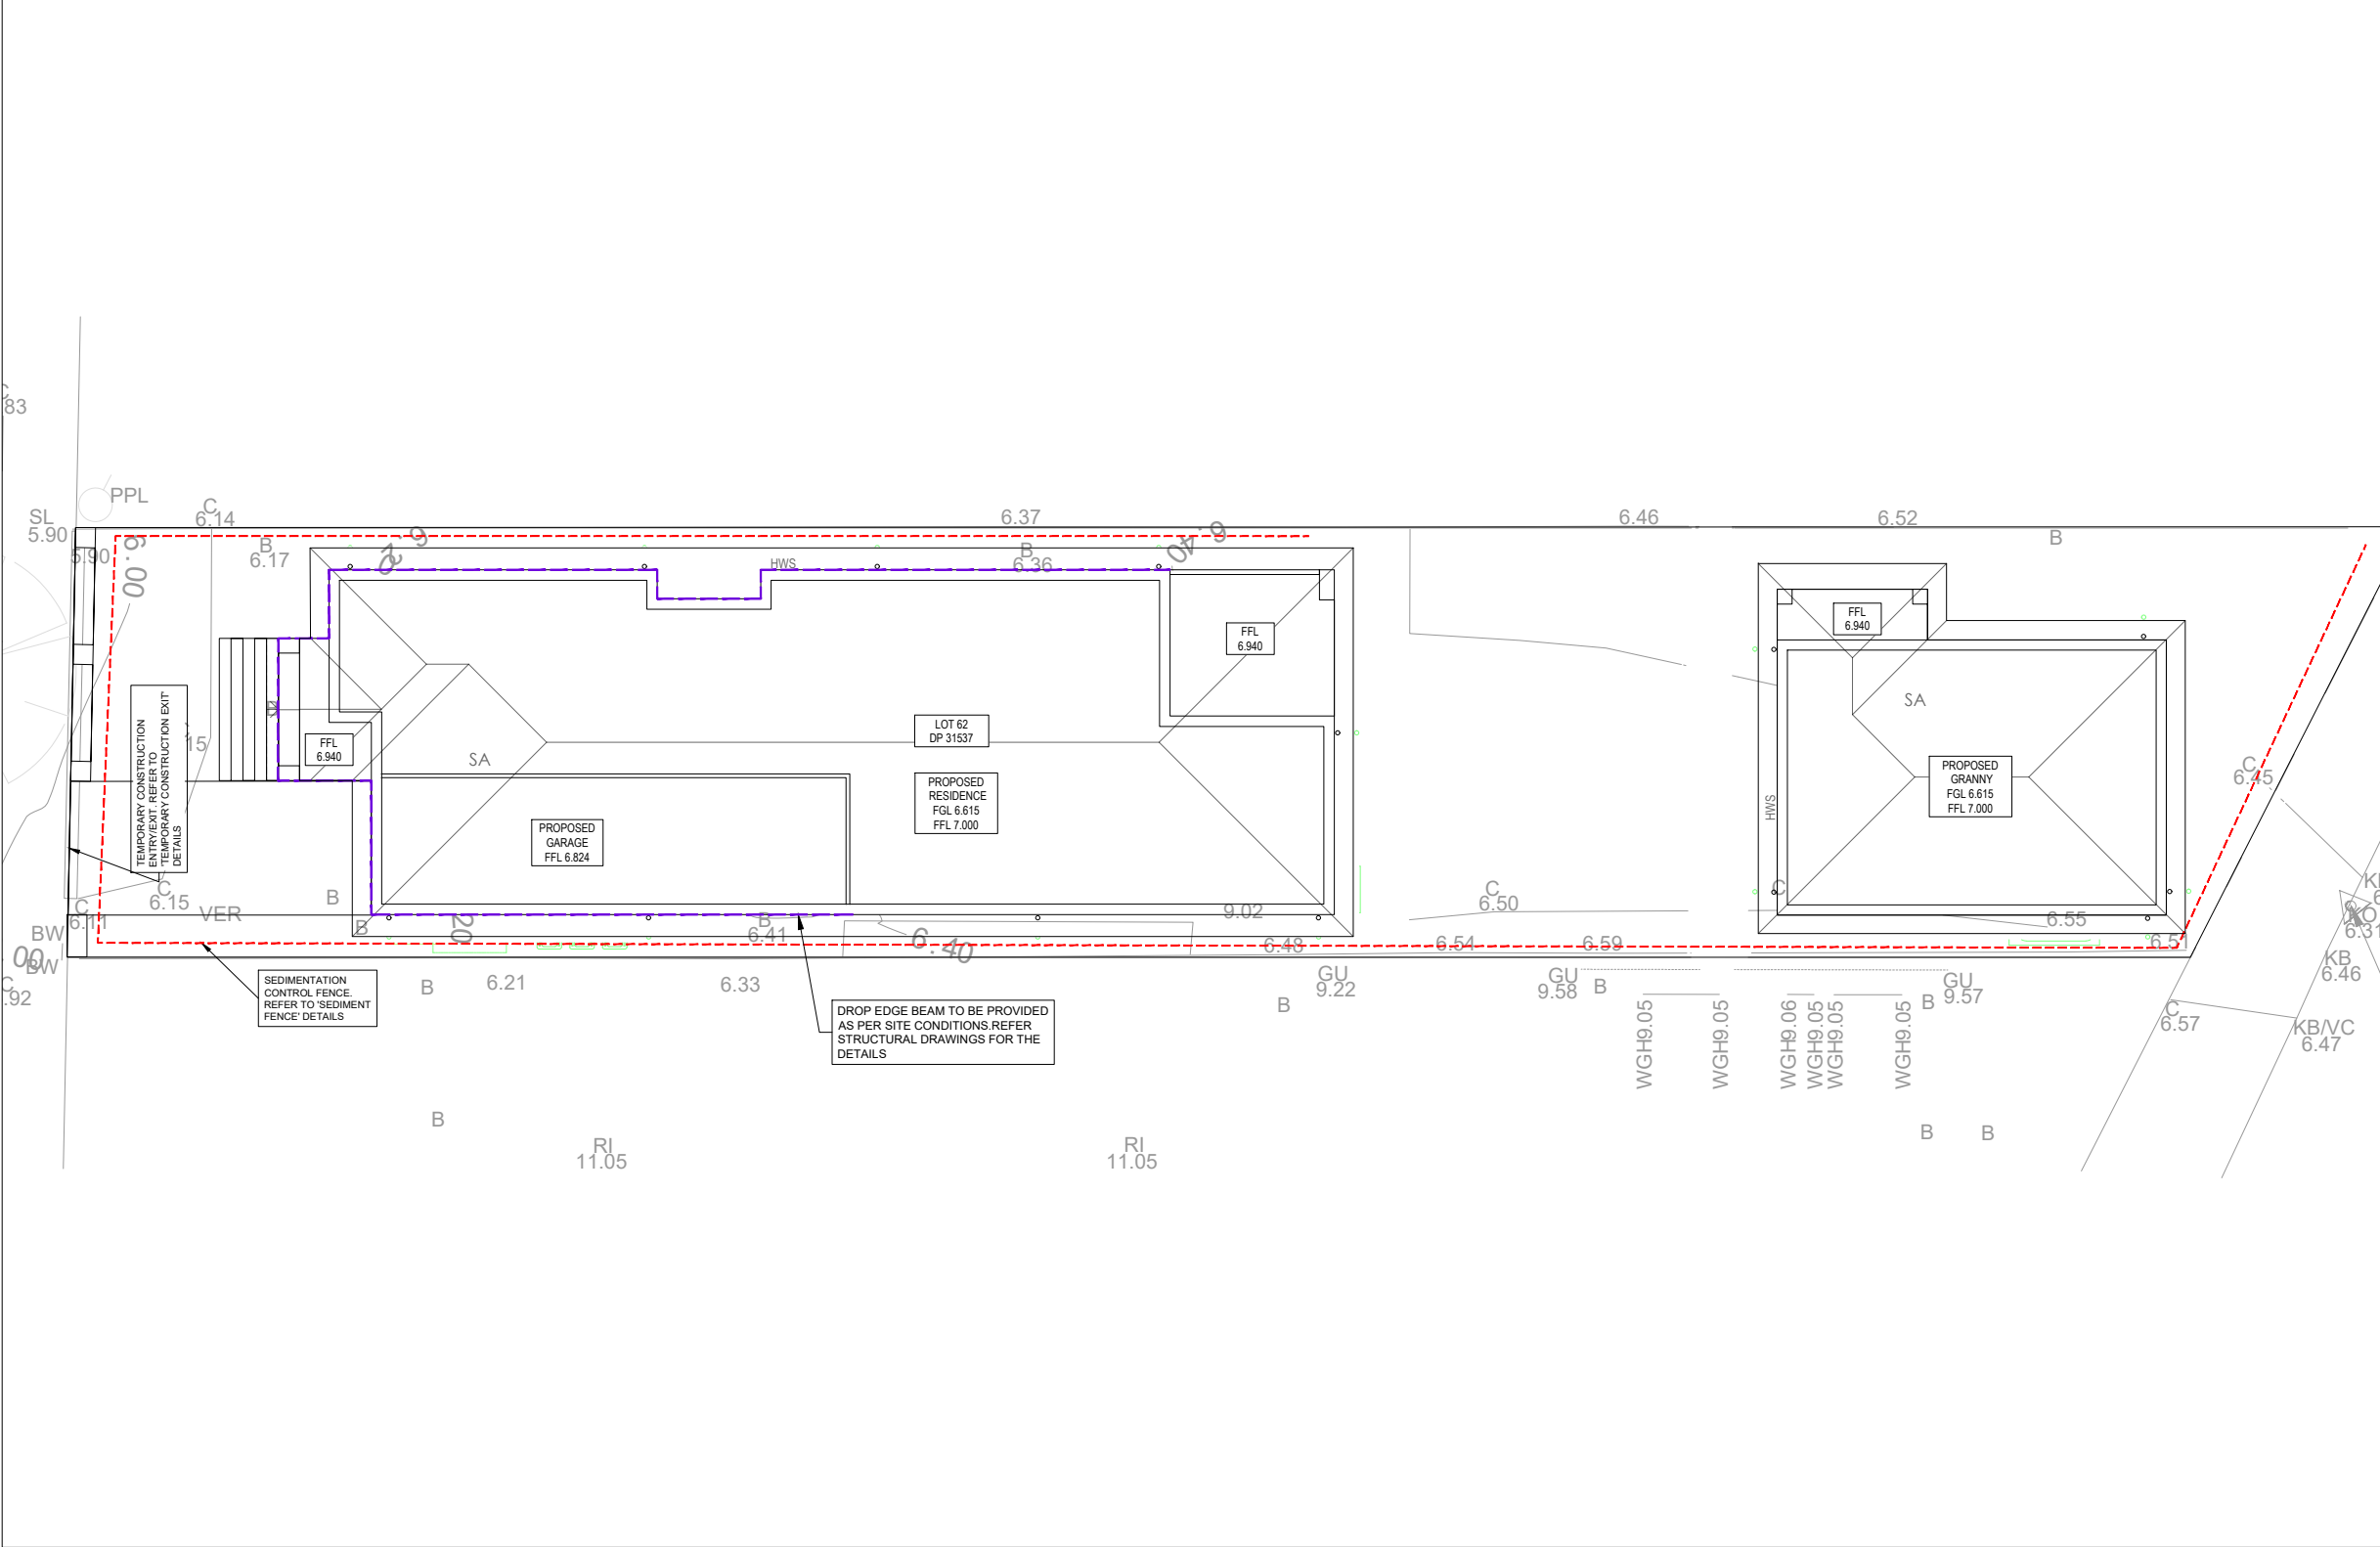
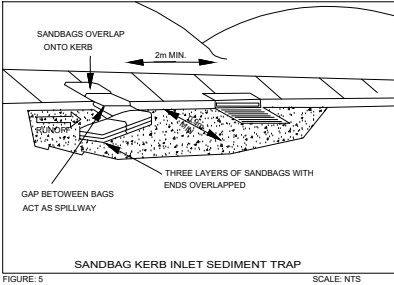
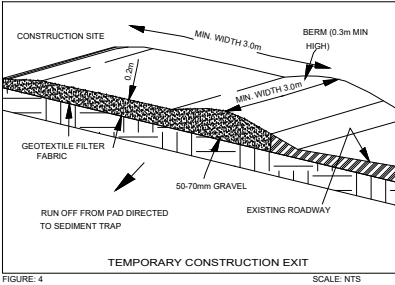
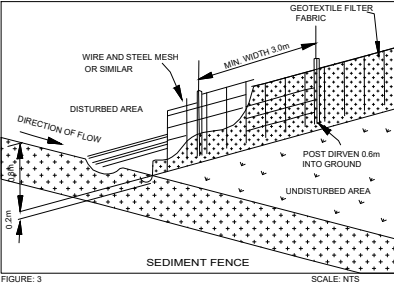


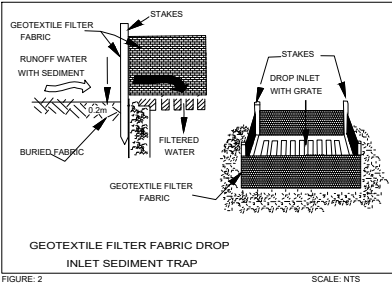

- EROSION AND SEDIMENT CONTROL NOTES:**
- THESE NOTES ARE TO BE READ IN CONJUNCTION WITH EROSION AND SEDIMENT CONTROL DETAILS IN THIS DRAWING SET.
 - THE CONTRACTOR SHALL IMPLEMENT ALL SOIL EROSION AND SEDIMENT CONTROL MEASURES AS NECESSARY AND TO THE SATISFACTION OF THE RELEVANT LOCAL AUTHORITY. NO DISTURBANCE TO THE SITE SHALL BE PERMITTED OTHER THAN IN THE IMMEDIATE AREA OF THE WORKS AND NO MATERIAL SHALL BE REMOVED FROM THE SITE WITHOUT THE LOCAL AUTHORITY APPROVAL. ALL EROSION AND SEDIMENT CONTROL DEVICES TO BE INSTALLED AND MAINTAINED IN ACCORDANCE WITH STANDARDS OUTLINED IN NSW DEPARTMENT OF HOUSING'S 'MANAGING URBAN STORMWATER - SOILS AND CONSTRUCTIONS'.
 - PLACE STRAW BALES LENGTH WISE IN A ROW AS PARALLEL AS POSSIBLE TO THE SITE CONTOURS, UNO. BALE ENDS TO BE TIGHTLY BUTTED. BALES ARE TO BE PLACED SO THAT STRAWS ARE PARALLEL TO THE ROW. BALES ARE TO BE PLACED 1.5m TO 2m DOWN SLOPE FROM THE TOE OF THE DISTURBED BATTER, UNO.
 - COUNCIL APPROVED FILTER FABRIC TO BE ENTRENCHED 150mm DEEP UP SLOPE TOWARDS DISTURBED SURFACE. FABRIC TO BE A MINIMUM SF2000 OR BETTER, FIX FABRIC TO POST WITH WIRE TIES OR AS RECOMMENDED WITH MANUFACTURERS SPECIFICATIONS. FABRIC JOINTS TO HAVE A MINIMUM OF 150mm OVERLAP. WIRE TO BE STRUNG BETWEEN POSTS WITH FILTER FABRIC OVERLAP TO PREVENT SAGGING.
 - STABILIZED ENTRY/EXIT POINTS TO REMAIN INTACT UNTIL FINISH DRIVEWAY IS COMPLETE. CONSTRUCTION OF THE ENTRY/EXIT POINTS TO BE MAINTAINED AND REPAIRED AS REQUIRED SO THAT ITS FUNCTION IS NOT COMPROMISED. CONSTRUCTION OF ENTRY/EXIT POINTS TO BE IN ACCORDANCE WITH THE DETAILS CONTAINED WITHIN THIS DRAWING SET.
 - ALL DRAINAGE PIPES INLETS TO BE CAPPED UNTIL DOWN PIPES CONNECTED AND PITS CONSTRUCTED AND PROTECTED WITH SILT BARRIER.
 - PROVIDE AND MAINTAIN SILT TRAPS AROUND ALL SURFACE INLET PITS UNTIL CATCHMENT IS REVEGETATED OR PAVED.
 - THE CONTRACTOR SHALL REGULARLY MAINTAINED ALL EROSION AND SEDIMENT CONTROL DEVICES AND REMOVED ACCUMULATED SILT FROM SUCH DEVICES SUCH THAT MORE THAN 60% OF THEIR CAPACITY IS LOST. ALL THE SILT IS TO BE PLACED OUTSIDE THE LIMIT OF WORKS. THE PERIOD FOR MAINTAINING THESE DEVICES SHALL BE AT LEAST UNTIL ALL DISTURBED AREAS ARE REVEGETATED AND FURTHER AS MAY BE DIRECTED BY THE SUPERINTENDENT OR COUNCIL.
 - THE CONTRACTOR SHALL IMPLEMENT DUST CONTROL BY REGULARLY WETTING DOWN (BUT NOT SATURATING) DISTURBED AREA.
 - LAY 300 WIDE MINIMUM TURF STRIP ON 100 TOPSOIL BEHIND ALL KERB AND GUTTER WITH 1000 LONG RETURNS EVERY 6000 AND AROUND STRUCTURES IMMEDIATELY AFTER BACKFILLING AS PER THE RELEVANT LOCAL AUTHORITY SPECIFICATION.
 - THE CONTRACTOR SHALL GRASS SEED ALL DISTURBED AREAS WITH AN APPROVED MIX AS SOON AS PRACTICABLE AFTER COMPLETION OF EARTH WORKS AND REGRADING.
 - REVEGETATE ALL TRENCHES IMMEDIATELY UPON COMPLETION OF BACKFILLING.
 - PROVIDE AND MAINTAIN SILT TRAP AROUND ALL SURFACE INLET PITS UNTIL CATCHMENT IS REVEGETATED OR PAVED. TOP SOIL SHALL BE STRIPPED AND STOCK PILED OUTSIDE HAZARD AREAS SUCH AS DRAINAGE LINES. THIS TOP SOIL SHALL BE RESPREAD LATER ON AREAS TO BE REVEGETATED AND STABILIZED ONLY, (I.E. ALL FOOTPATHS, BATTERS SITE REGARDING AREAS BASINS AND CATCHDRAINS). TOP SOIL SHALL NOT BE RESPREAD ON ANY OTHER AREAS UNLESS SPECIFICALLY INSTRUCTED BY THE SUPERINTENDENT. IF THEY ARE TO REMAIN FOR LONGER THAN ONE MONTH STOCK PILE SHALL BE PROTECTED FROM EROSION BY COVERING THEM WITH A MULCH AND HYDROSEEDING AND IF NECESSARY BY LOCATING BANKS OR DRAINS DOWNSTREAM OF A STOCK PILE TO RETARD SILT LADEN RUNOFF.
 - WHEN ANY DEVICES ARE TO BE HANDED OVER TO COUNCIL THEY SHALL BE CLEAN AND STABLE CONDITION.

SEDIMENT AND EROSION CONTROL PLAN :

- NOTES:
- DRAWING TO BE READ IN CONJUNCTION WITH ARCHITECTURALS
 - REFER TO ARCHITECTRAL DRAWINGS FOR ALL SETOUT, LEVELS, FALL ETC.

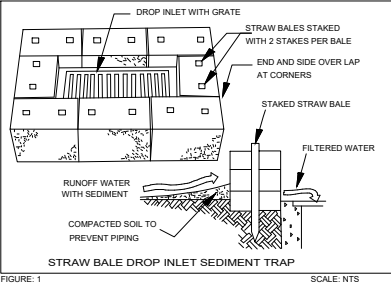

----	----	----	----	----	----
----	----	----	----	----	----
A	ISSUED FOR D.A OR C.C	M.S.	B.S.	R.K.P.	10.02.26
REV	REVISION	DRAWN	ENG	CHECK	DATE

DRAFTED BY

CONTRIVE CONSULTANTS

CONTRIVE CONSULTANTS PTY LTD
SUBDIVISION AND UTILITY CONSULTANTS
SUITE 3301, 18-24 ADELPHI STREET ROUSE HILL NSW 2155
M: 0432 400 938 E: info@pitandpipe.com.au

APPROVED:

Mr RiyazKhan Pathan
MIAust CPEng NER
Signature: [Signature]
Registered in the NER in the area of practice of Civil
Membership No. 3895292

DATUM: AHD

NORTH: [North Arrow]

THIS DRAWING IS THE EXCLUSIVE PROPERTY OF THE DEVELOPER & THE REPRODUCTION OF ANY PART WITHOUT THE PRIOR WRITTEN CONSENT OF THE DEVELOPER IS A VIOLATION OF APPLICABLE LAWS. IN NO EVENT SHALL THE DEVELOPER BE HELD LIABLE FOR SPECIAL COLLATERAL, INCIDENTAL OR CONSEQUENTIAL LIABILITY IN CONNECTION WITH THE USE OF THIS DIGITAL DATA ONCE RELEASED FROM THE DEVELOPER'S OFFICE. THIS DRAWING IS TO BE READ & UNDERSTOOD IN CONJUNCTION WITH THE STRUCTURAL, MECHANICAL, ELECTRICAL & / OR ANY OTHER CONSULTANT'S DOCUMENTATION AS MAY BE APPLICABLE TO THE PROJECT PRIOR TO THE START OF ANY WORKS AND FOR ITS DURATION.

DRAWING No: SCE-26-392

DIAL BEFORE YOU DIG
www.1100.com.au

SITE ADDRESS:

LOT 3 DP 304408
4 BELLOMBI ST CAMPSIE NSW 2194

DRAWING TITLE:
SEDIMENT AND EROSION CONTROL PLAN

STATUS:

ISSUED FOR D.A OR C.C

SCALE: 1:175

DRAWN: M.S.

ENGINEER: B.S.

DATE: 10.02.26

SHEET NO: 04

REVISION: A