


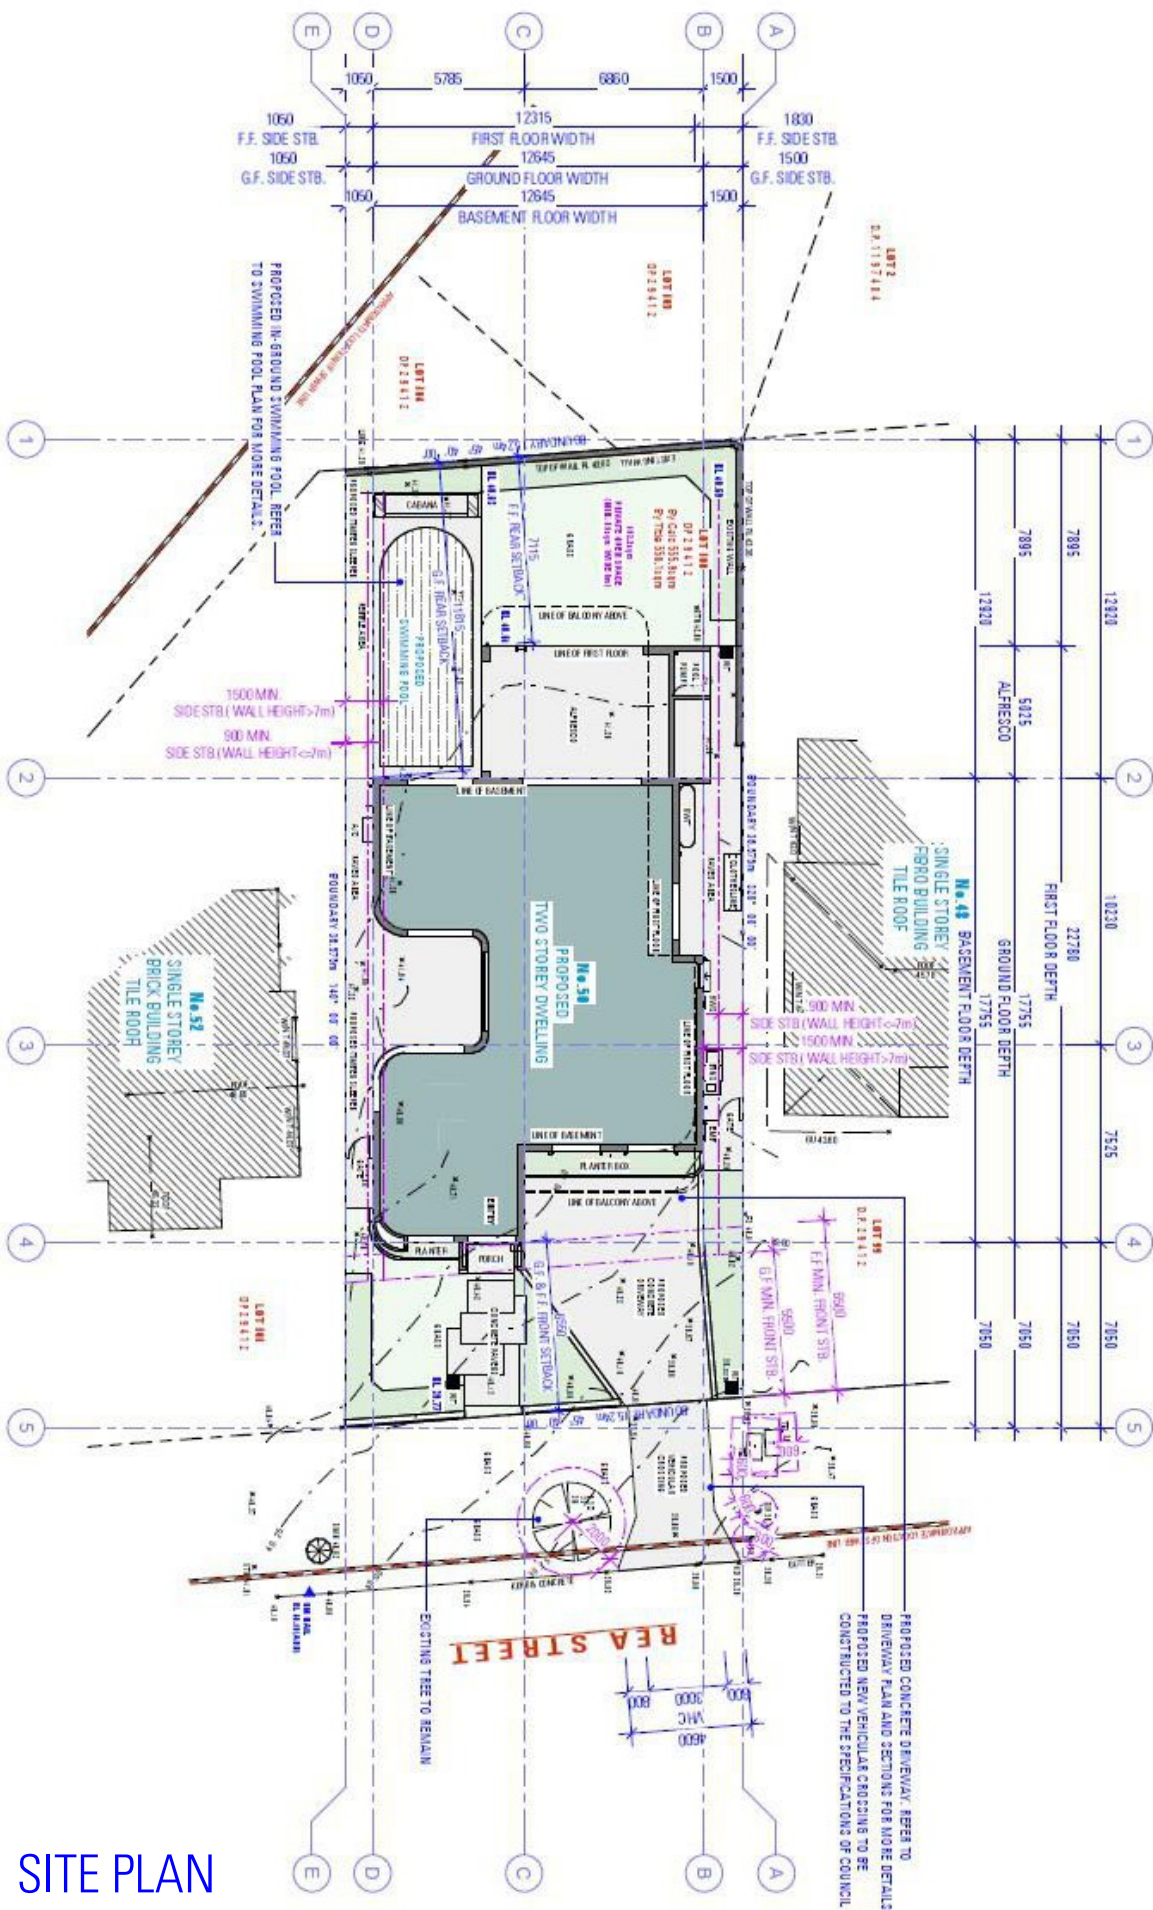


SITE PLAN

SOUTH ELEVATION

EAST ELEVATION

NORTH ELEVATION

WEST ELEVATION

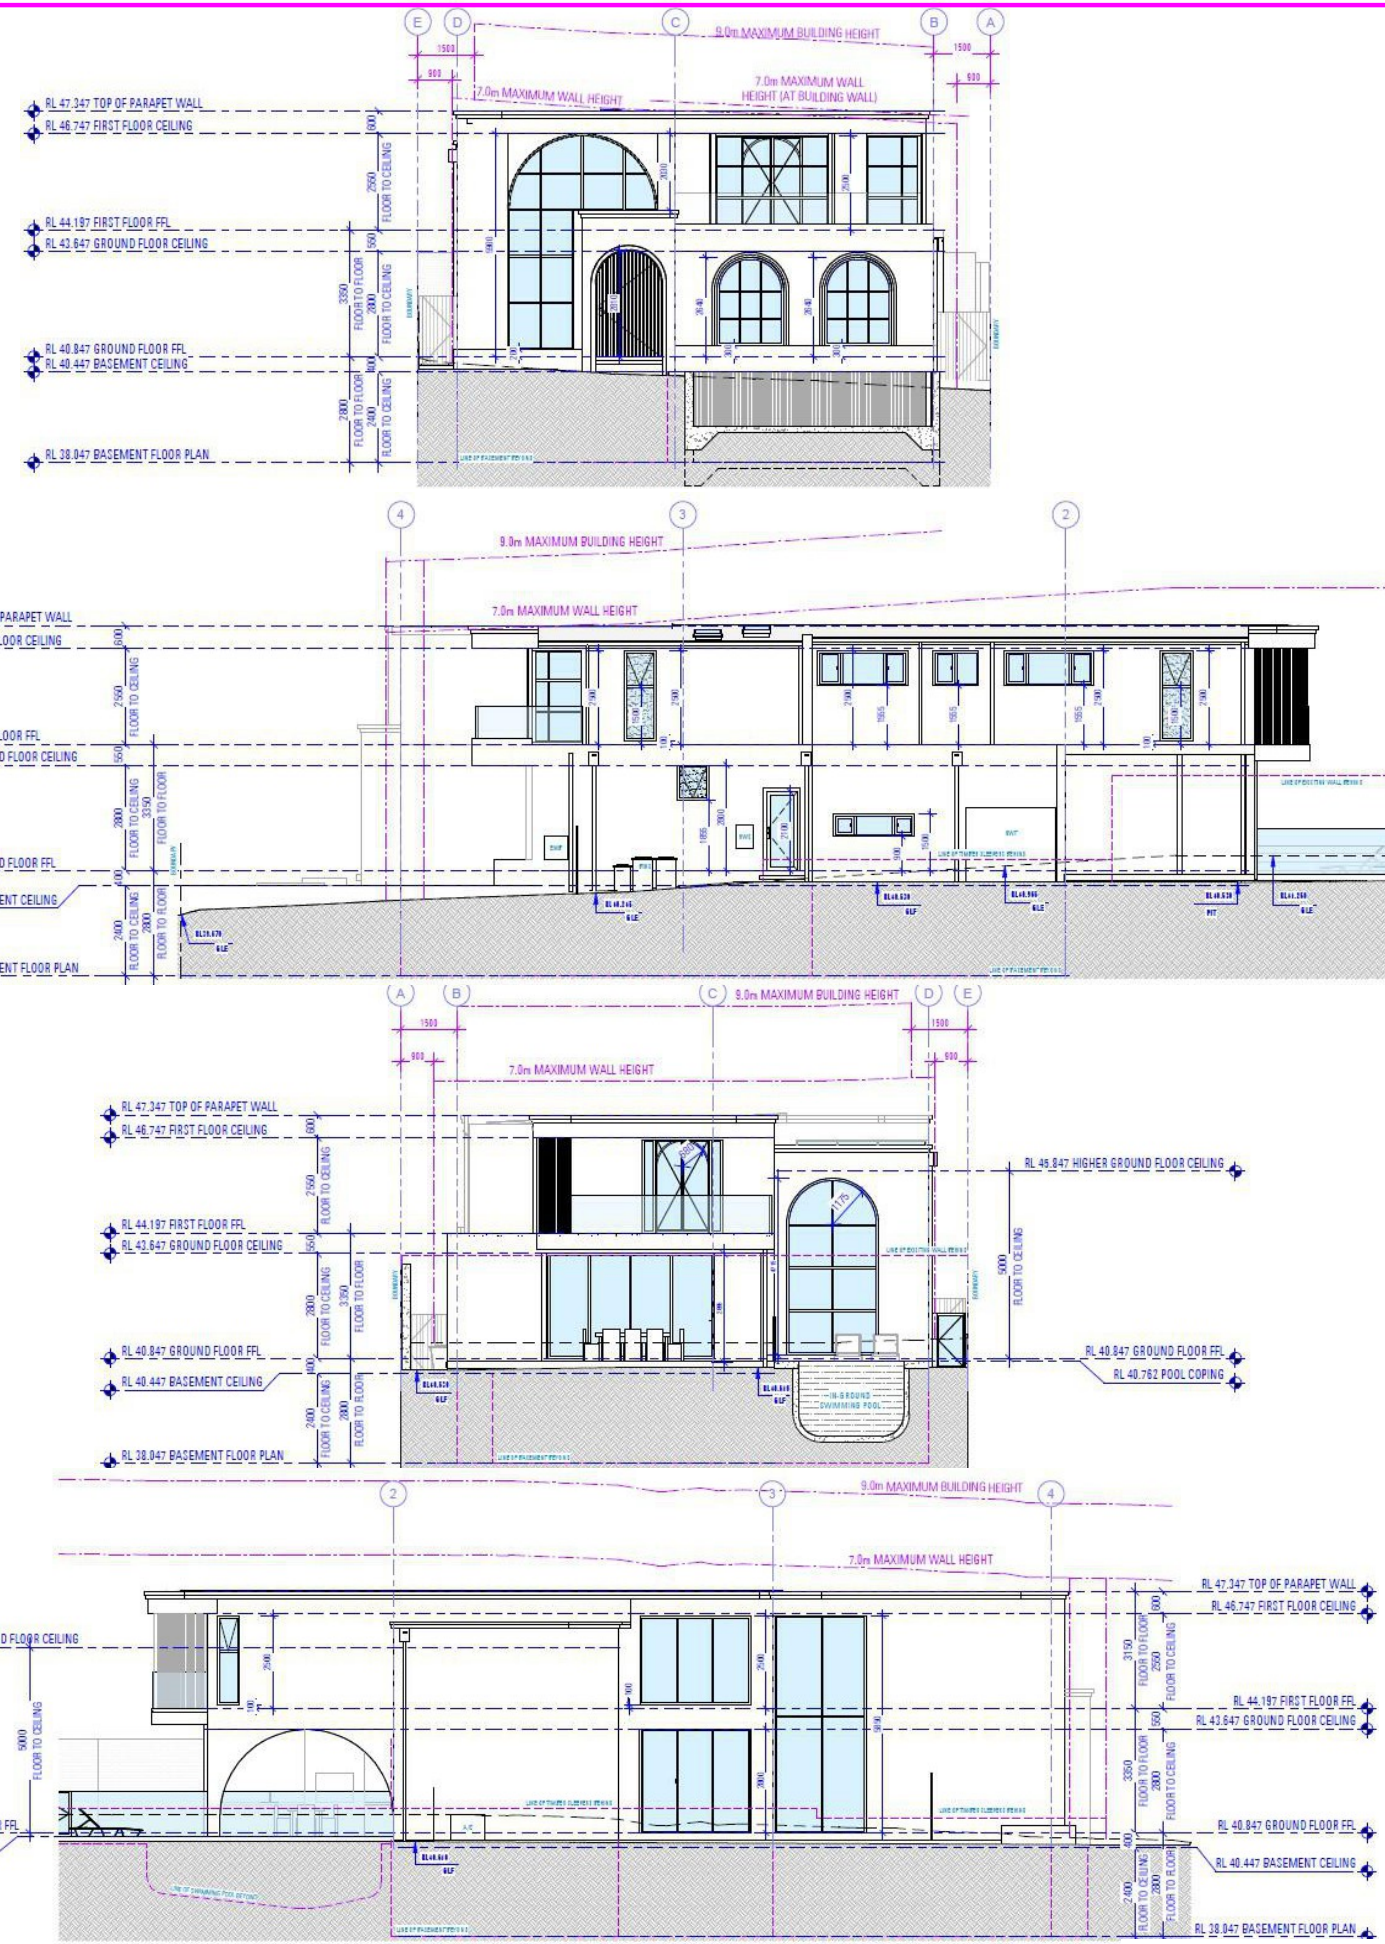

NOT FOR CONSTRUCTION

**NOTES**

1. ALL DIMENSIONS ARE IN MILLIMETERS
2. VERIFY ALL DIMENSIONS ON SITE
3. DO NOT SCALE, USE FIGURED DIMENSIONS ONLY
4. VERIFY ALL DISCREPANCIES WITH THE DESIGNER
5. ALL WORKS TO COMPLY WITH THE NATIONAL CONSTRUCTION CODE (NCC) & AUSTRALIAN STANDARDS

**COPYRIGHT**

THESE DRAWINGS HAVE BEEN PREPARED BY ES DESIGN, AND SHALL REMAIN THE PROPERTY OF THE SAME. NO PORTION OF THESE DRAWINGS, WHETHER IN PART OR WHOLE, SHALL BE USED IN ANY FORM, DUPLICATED OR OTHERWISE, WITHOUT PRIOR WRITTEN PERMISSION OF THE DESIGNER. THESE DRAWINGS ARE SUBJECT TO COPYRIGHT LAWS.

| ISSUE | DATE       | DESCRIPTION                        |
|-------|------------|------------------------------------|
| A     | 09.03.2026 | ISSUED FOR DEVELOPMENT APPLICATION |



**PROPOSED TWO STOREY DWELLING WITH BASEMENT AND POOL**  
50 REA STREET  
GREENACRE NSW 2190

**DESIGN** NATALI DUNDOVIC  
**DRAFTED** BOJANA ISJANIN

**DRAWING**  
**NEIGHBOUR NOTIFICATION PLAN**

**SCALE** /A3  
**ISSUE** A

**DWG No.** 25226 - 941