






LOCATION PLAN
Scale: NTS

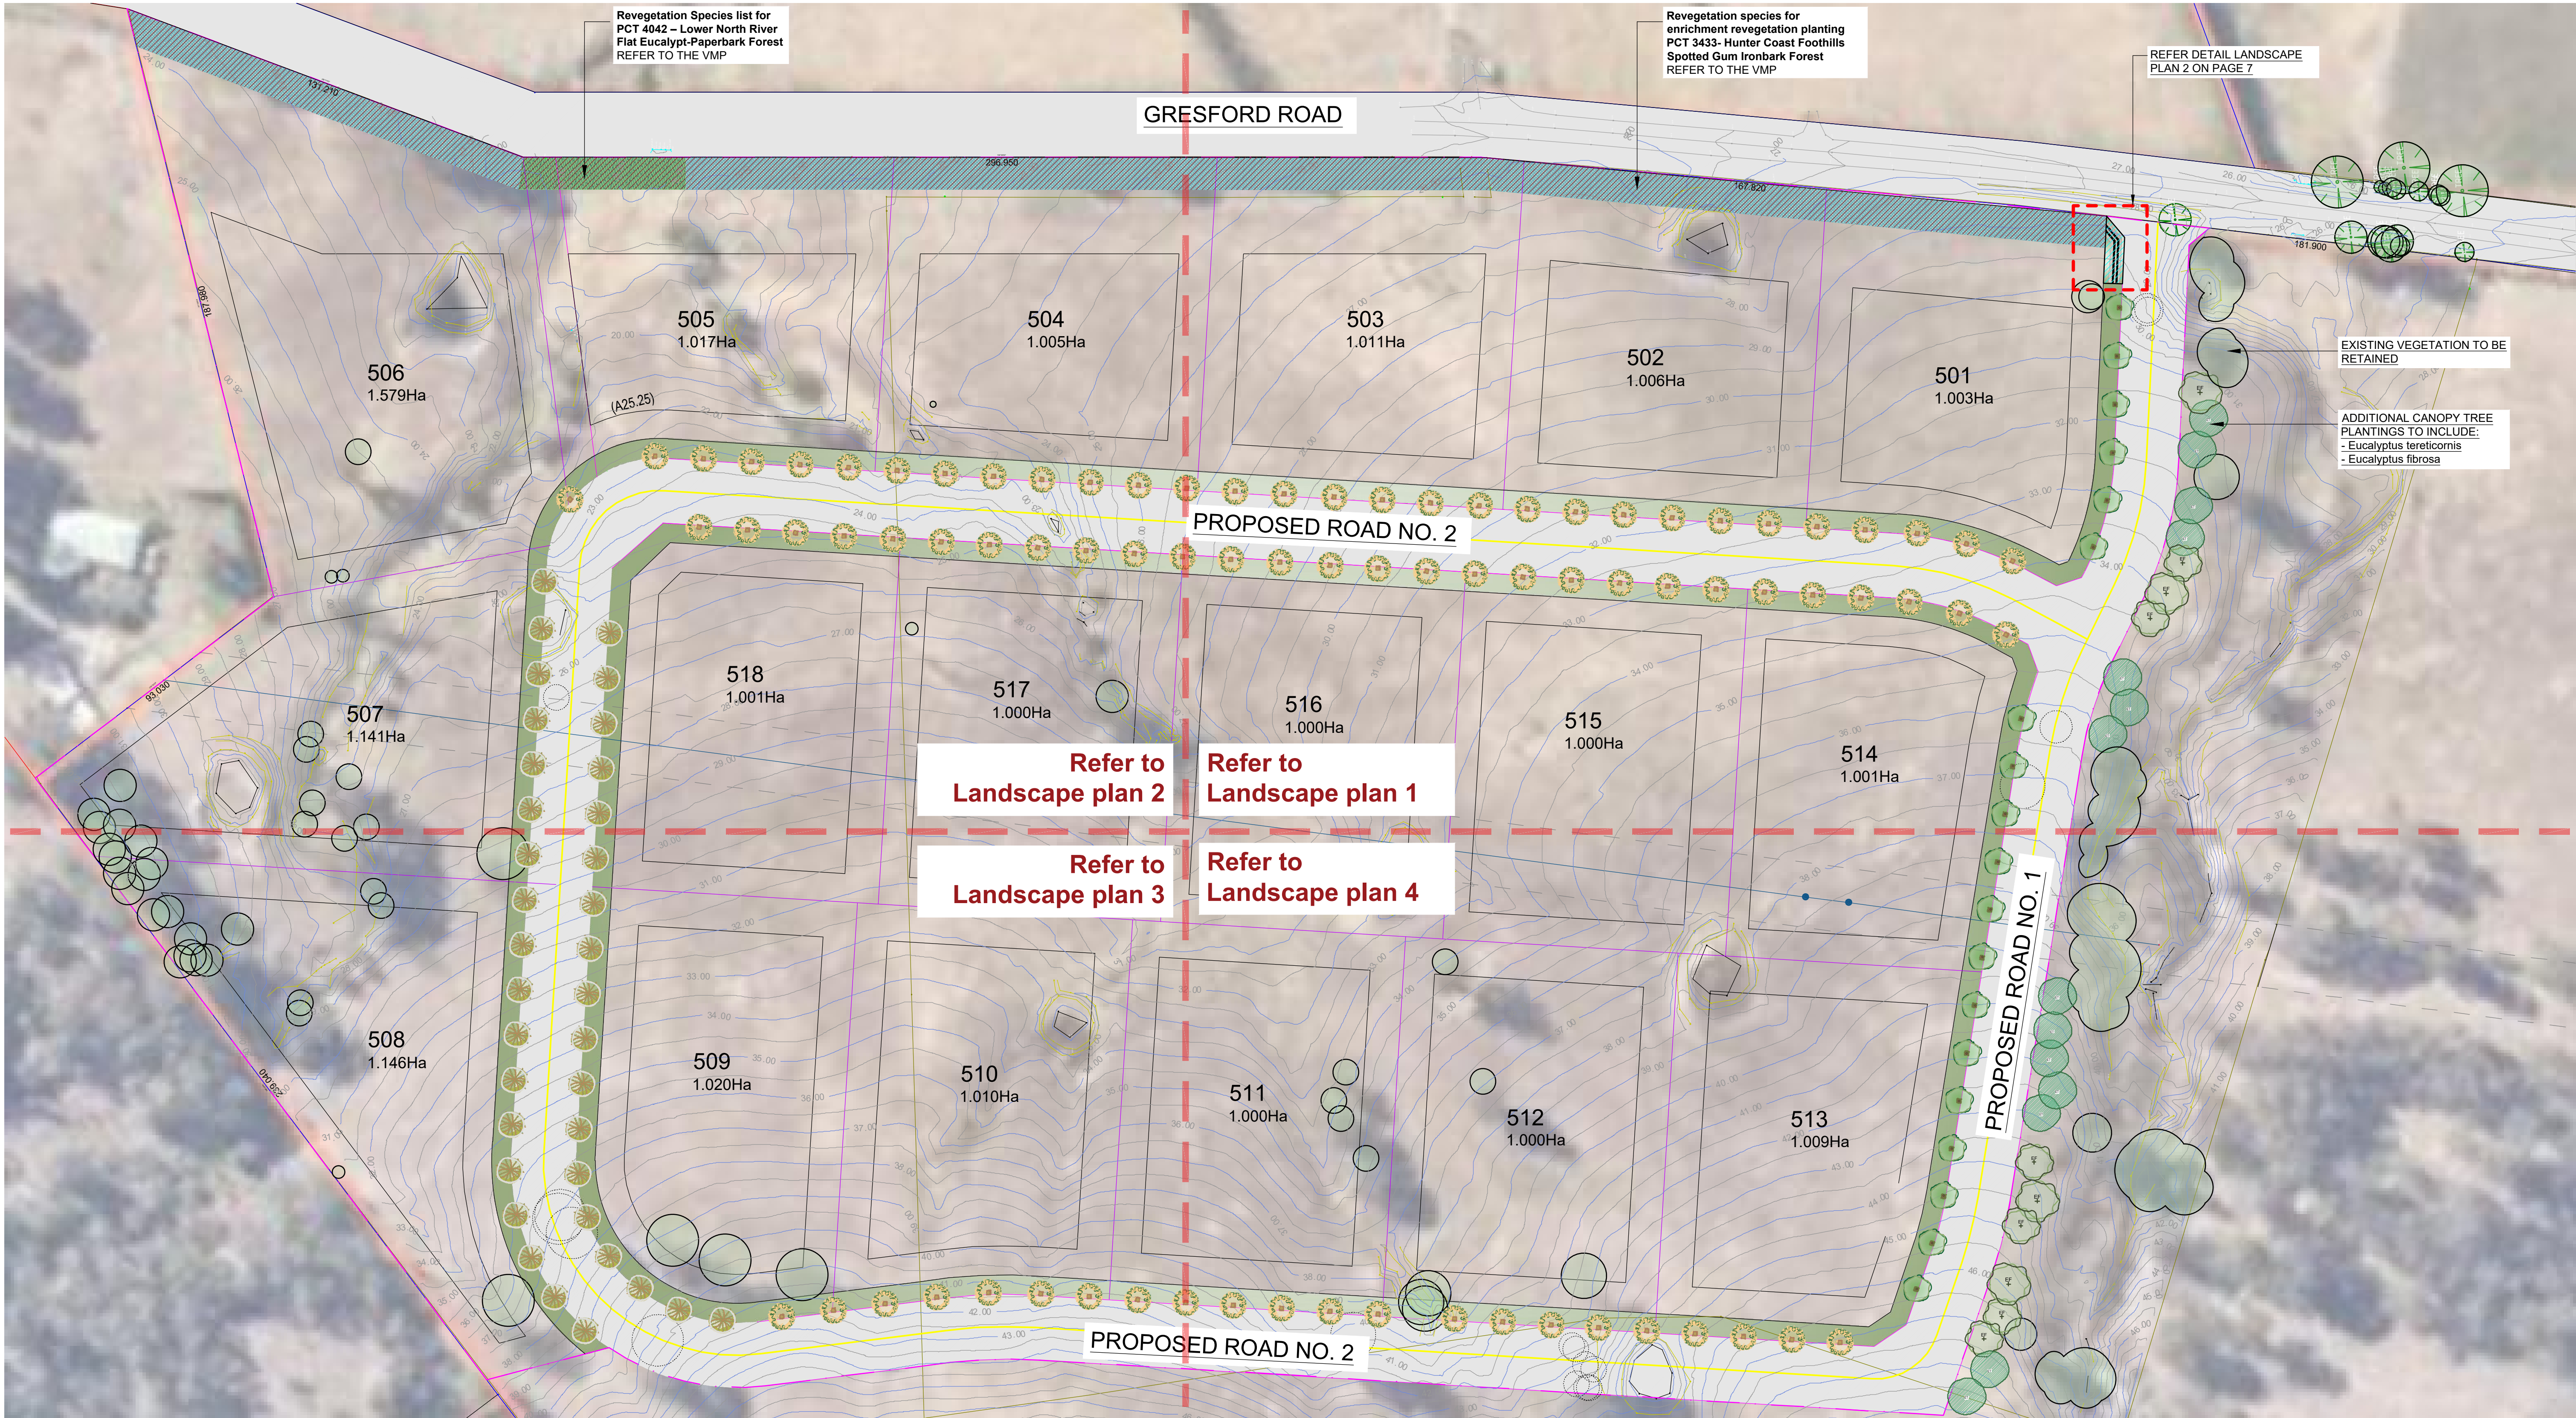

ZONING PLAN
Scale: NTS

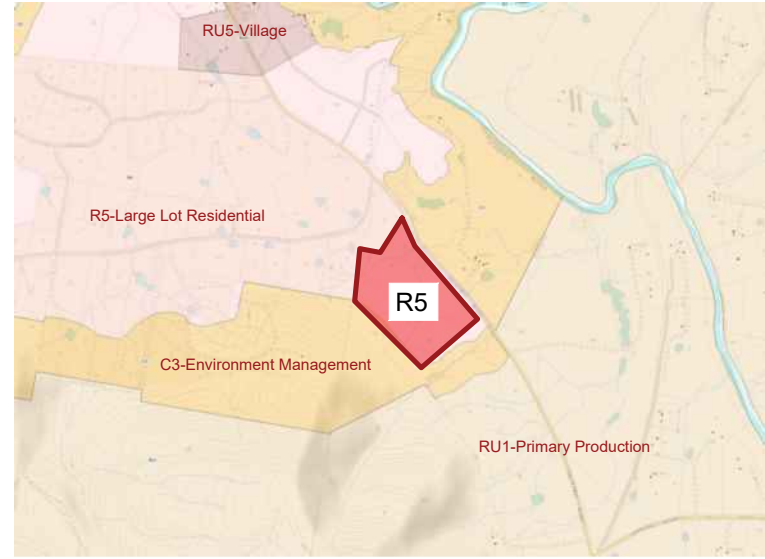

PLANNING AREA A6
REFER VACY LOCAL AREA PLAN

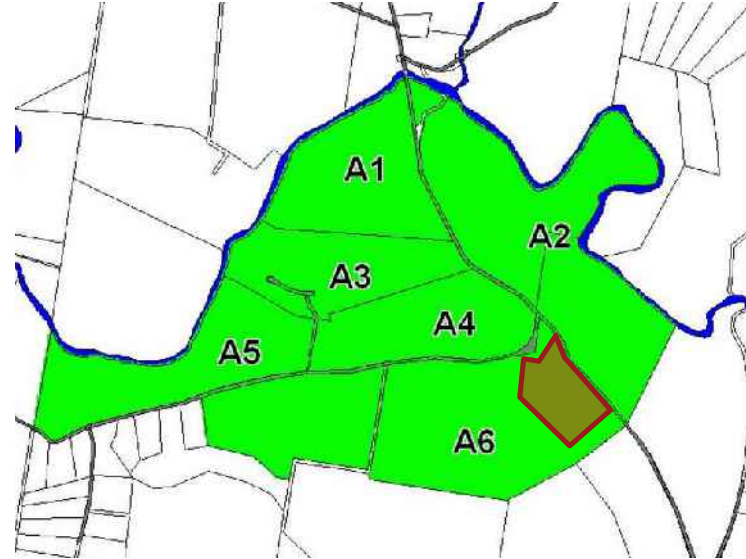

Lot 123 DP1063557 (western part) - This is a large parcel of land on the eastern side of Area A6. Lot 123 is accessed off and orientated to Gresford Road. This lot has been largely cleared and is under pasture. This lot is suitable for Rural Lifestyle / Rural Enterprise development. Any development of this site must meet the following criteria.

- One access point only to Gresford Road. This access point will be a properly formed and siled road. The location and design of the intersection is to be determined in consultation with Council and the RTA.
- For new lots created, no private driveway or right-of-way access to Gresford Road is permitted.
- Dwellings are to be located on the 'flat' areas not on the side slopes of Mount Johnstone.
- Clearing of trees on the site is not permissible.
- This site forms part of the entrance to Gresford. A visual analysis is required as part of the development application process. Any development needs to protect and/or enhance the visual amenity of the town entry. Development will need to be well set-back from Gresford Road, with no backyards visible from the road. Council may require a landscape buffer and/or corridor tree planting along the Gresford Road frontage to create a village entry statement.

LANDSCAPE ITEMS

STREET TREES:
- *Mealealeuca lanatifolia*
- *Tristanopsis laurina* 'Luscious'
- *Acmena smithii*
Pot size: 45 Lt

CANOPY TREES:
- *Eucalyptus tereticornis*
- *Eucalyptus fibrosa*
Pot size: 45 Lt

Revegetation species for enrichment revegetation planting PCT 3433- Hunter Coast Foothills Spotted Gum Ironbark Forest
REFER TO THE VMP

Revegetation Species list for PCT 4042 - Lower North River Flat Eucalypt-Paperbark Forest
REFER TO THE VMP

Legend:
- Approx. 10m wide landscape buffer zone - refer detail landscape plan 1
- Entry statement - refer detail landscape plan 2
- Approx. 6m turf to nature strip - to be nom. by client
- Trees proposed to be removed and replaced with new landscaping
- Existing trees & vegetation groups proposed to be retained and protected

DRAWING SCHEDULE			
SHEET #	DRAWING TITLE	REV.	
/1	SITE PLAN & ANALYSIS	D	
/2	LANDSCAPE PLAN 1	D	
/3	LANDSCAPE PLAN 2	D	
/4	LANDSCAPE PLAN 3	D	
/5	LANDSCAPE PLAN 4	D	
/6	VMP DETAIL	D	
/7	DETAIL LANDSCAPE PLAN 2	D	
/8	DETAIL + SPECIFICATION	D	

NOTES:

1. ALL FINAL PLANT QUANTITIES INDICATED ON PLANS SHALL BE CHECKED AND VERIFIED BY SUCCESSFUL LANDSCAPE CONTRACTOR.
2. ANY PLANT SUBSTITUTES REQUIRED DUE TO UNAVAILABILITY SHALL BE RECOMMENDED BY THE LANDSCAPE CONTRACTOR TO BEST MATCH SUBSTITUTED PLANTS AND APPROVED PRIOR TO PURCHASING BY THE LANDSCAPE ARCHITECT.
3. WORKS CERTIFIED FOR FINAL OCCUPANCY CERTIFICATE ARE TO MATCH APPROVED LANDSCAPE PLANS.
4. LANDSCAPE CONTRACTOR SHALL LOCATE AND AVOID SITE STORM WATER & DRAINAGE SERVICES. LOCATE TREES A MINIMUM 1.23M FROM PITTS
5. ALL PLANTING AROUND EXISTING STRUCTURES SHALL BE ADJUSTED TO AVOID DAMAGE AND CLASHING WITH SURFACE ROADS.
6. THE NATURE STRIP (STREET FRONTAGE) FOR THE SITE IS PUBLIC LAND, AND ONLY AUTHORIZED WORKS MAY OCCUR HERE. EXISTING CONDITIONS SUCH AS STREET TREES, COUNCIL PLANTING ETC SHALL BE RETAINED AND PROTECTED DURING CONSTRUCTION, UNLESS SPECIFIC APPROVAL HAS BEEN GRANTED FOR NEW WORK IN THIS AREA.

CANOPY PLANTING
Corymbia maculata
Eucalyptus fibrosa
Eucalyptus umbra
Angophora globoides
Qty Required: 1/50m2 (REFER TO THE VMP)

SHRUB PLANTING
Daviesia ulicifolia
Acacia ulicifolia
Persoonia linearis
Leucopogon juniperinus
Acacia falcata
Breyania oblongifolia
Qty Required: 1/10m2 (REFER TO THE VMP)

GROUNDCOVERS
Microlaena stipooides
Entolasia stricta
Lomandra longifolia
Dianella caerulea
Themeda triandra
Aristida vagans
Dianella revoluta
Oplismenus aemulus
Brunoniella australis
Cheilanthes sieberi

Qty Required: 3/1m2 (REFER TO THE VMP)

CLIMBER PLANTING
Billardia scandens
Geitnoplesium cymosum
Desmodium varians
Hardenbergia violacea
Qty Required: 1/40m2 (REFER TO THE VMP)

CANOPY TREES	
Botanical Name:	<i>Eucalyptus tereticornis</i>
Common Name:	<i>Forest Red Gum</i> (Native)
Pot size:	45Lt
Mature H x S:	15-20m x 8-10m
Qty Required:	7
 	
Botanical Name:	<i>Eucalyptus fibrosa</i>
Common Name:	<i>Broad Leafed Red Ironbark</i> (Native)
Pot size:	45Lt
Mature H x S:	10-20m x 8-10m
Qty Required:	4

STREET TREES:

Botanical Name:	<i>Acmena smithii</i>
Common Name:	Lilly Pilly (Native)
Pot size:	45Lt
Mature H x S:	8-12m x 6m
Qty Required:	9

Botanical Name: *Melaleuca linarifolia*
Common Name: Snow in Summer (Native)
Pot size: 45Lt
Mature H x S: 6-8m x 4-6m
Qty Required: 34

Approx. 6m turf to nature strip
- to be nom. by client

GENERAL NOTE:

Copyright infringement takes place in a wide range of ways. All views are original. All other plans may have slightly different details but indicated in plans. Report any discrepancies to the Landscape Architect before proceeding with the work.

Copyright Supplemental Enforcement Policy for Live Trading as permitted under the Copyright Act 1988

This copyright is protected by copyright. All rights are reserved. Unless permitted under the Copyright Act 1988, no part of this drawing in any form or by any means may be reproduced, published, altered or transmitted without the prior written permission of the copyright owner.

If the Status of this drawing is not signed off at Conclusion it may be subject to change, alteration or amendment at the discretion of our office.

If you are not satisfied for any reason, design, damage or harm by this or any other specific, consequential, direct or indirect, software by its use, Copyright is not liable for any of these, damage or harm by its use. Copyright is not a result of your use of this drawing for construction purposes.

These plans and associated products are the property of SuburbanEstateEstate.com (UK) Copyright and will be sold as all-gated payments are made from it. We retain the right to withdraw this information from the assessment process if such payments are not made following the notification period.

 Australian Institute of
Landscape Architects
AILA Associate

www.dialbeforeyoudig.com.au

 **DIAL 1100**
BEFORE YOU DIG

ARCHITECT:

  **ORAN PARK OFFICE**
SUITE 502, LEVEL 5 ORAN PARK (MODIUM)
551 ORAN PARK DRIVE
ORAN PARK, NSW 2570
Ph: (02) 4622 6200
Premise company 1300 017 236 www.premise.com.au

LANDSCAPE ARCHITECT:



concept
Landscape Architects

Suit 101, 506 Miller Street,
CAMMERAY NSW 2062

Phone: 9922 5312
Fax: 8209 4982
Mob: 0413 861 351

www.concept.net.au
enquiries@concept.net.au

COUNCIL


DUNGOG SHIRE

CLIENT

 132 V
Drum
PO B
t +61
f +61
www.cornishgroup.com.au

REV	DATE	NOTATION/AMENDMENT
A	11.07.2024	Preliminary DA prepared for review
B	05.09.2024	Final Issue for DA submission
C	15.07.2025	Coordinated with the VMP & the updated subdivision plan
D	03.12.2025	For submission

PROJECT:
PROPOSED SUBDIVISION
DEVELOPMENT
598 GRESFORD ROAD(LOT 412),
VACY VILLAGE(STAGE 5)

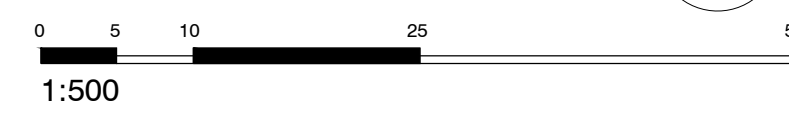

TITLE: LANDSCAPE PLAN 1	
DWG. No: LPDA25-05	SHEET: 2

STATUS: DEVELOPMENT APPLICATION	
SCALE: 1:500@A1	DATE: DEC 2025
DRAWN: C.D	CHECKED: R.F

LEGEND & SCHEDULE

NOTES:
1. ALL FINAL PLANT QUANTITIES INDICATED ON PLANS SHALL BE CHECKED AND VERIFIED BY SUCCESSFUL LANDSCAPE CONTRACTOR.
2. ANY PLANT SUBSTITUTES REQUIRED DUE TO UNAVAILABILITY SHALL BE RECOMMENDED BY THE LANDSCAPE CONTRACTOR TO BEST MATCH SUBSTITUTED PLANTS AND APPROVED PRIOR TO PURCHASING BY THE LANDSCAPE ARCHITECT.
3. WORKS CERTIFIED FOR FINAL OCCUPANCY CERTIFICATE ARE TO MATCH APPROVED LANDSCAPE PLANS.
4. LANDSCAPE CONTRACTOR SHALL LOCATE AND AVOID SITE STORM WATER & DRAINAGE SERVICES. LOCATE TREES A MINIMUM 1.25M FROM PITS
5. ALL PLANTING AROUND EXISTING TREES SHALL BE ADJUSTED TO AVOID DAMAGE AND CLASHING WITH SURFACE ROOTS
6. THE NATURE STRIP (STREET FRONTAGE) FOR THE SITE IS PUBLIC LAND, AND ONLY AUTHORIZED WORKS MAY OCCUR HERE. EXISTING CONDITIONS SUCH AS STREET TREES, COUNCIL PLANTING ETC SHALL BE RETAINED AND PROTECTED DURING CONSTRUCTION, UNLESS SPECIFIC APPROVAL HAS BEEN GRANTED FOR NEW WORK IN THIS AREA.

Revegetation species for enrichment revegetation planting PCT 3433- Hunter Coast Foothills Spotted Gum Ironbark Forest
REFER TO THE VMP

CANOPY PLANTING
Corymbia maculata
Eucalyptus fibrosa
Eucalyptus umbra
Angophora globuloidea
Qty Required: 1/50m2 (REFER TO THE VMP)

SHRUB PLANTING
Daviesia ulicifolia
Acacia ulicifolia
Persoonia linearis
Leucopogon juniperinus
Acacia falcata
Breynia oblongifolia
Qty Required: 1/10m2 (REFER TO THE VMP)

GROUNDCOVERS
Microlaena stipoides
Entolasia stricta
Lomandra longifolia
Dianella caerulea
Themeda triandra
Aristida vagans
Dianella revoluta
Oplismenus aemulus
Brunoniella australis
Cheilanthes sieberi
Qty Required: 3/1m2 (REFER TO THE VMP)

CLIMBER PLANTING
Billardia scandens
Geitnoplesium cymosum
Desmodium varians
Hardenbergia violacea
Qty Required: 1/40m2 (REFER TO THE VMP)


Revegetation Species list for PCT 4042 – Lower North River Flat Eucalypt-Paperbark Forest
REFER TO THE VMP

CANOPY PLANTING
Eucalyptus tereticornis
Angophora floribunda
Acmena Smithii
Qty Required: 1/50m2 (REFER TO THE VMP)

SUB CANOPY PLANTING
Melaleuca linarifolia
Allocasuarina littoralis
Melaleuca stypheloides
Qty Required: 1/30m2 (REFER TO THE VMP)

SHRUB PLANTING
Persoonia linearis
Acacia maidenii
Daviesia ulicifolia
Leucopogon juniperinus
Acacia falcata
Callistemon salignus
Qty Required: 1/10m2 (REFER TO THE VMP)

GROUNDCOVERS
Juncus usitatus
Juncus effusus
Carex appressa
Lomandra longifolia
Gahnia sieberiana
Microlaena stipoides
Entolasia marginata
Oplismenus aemulus
Qty Required: 3/1m2 (REFER TO THE VMP)

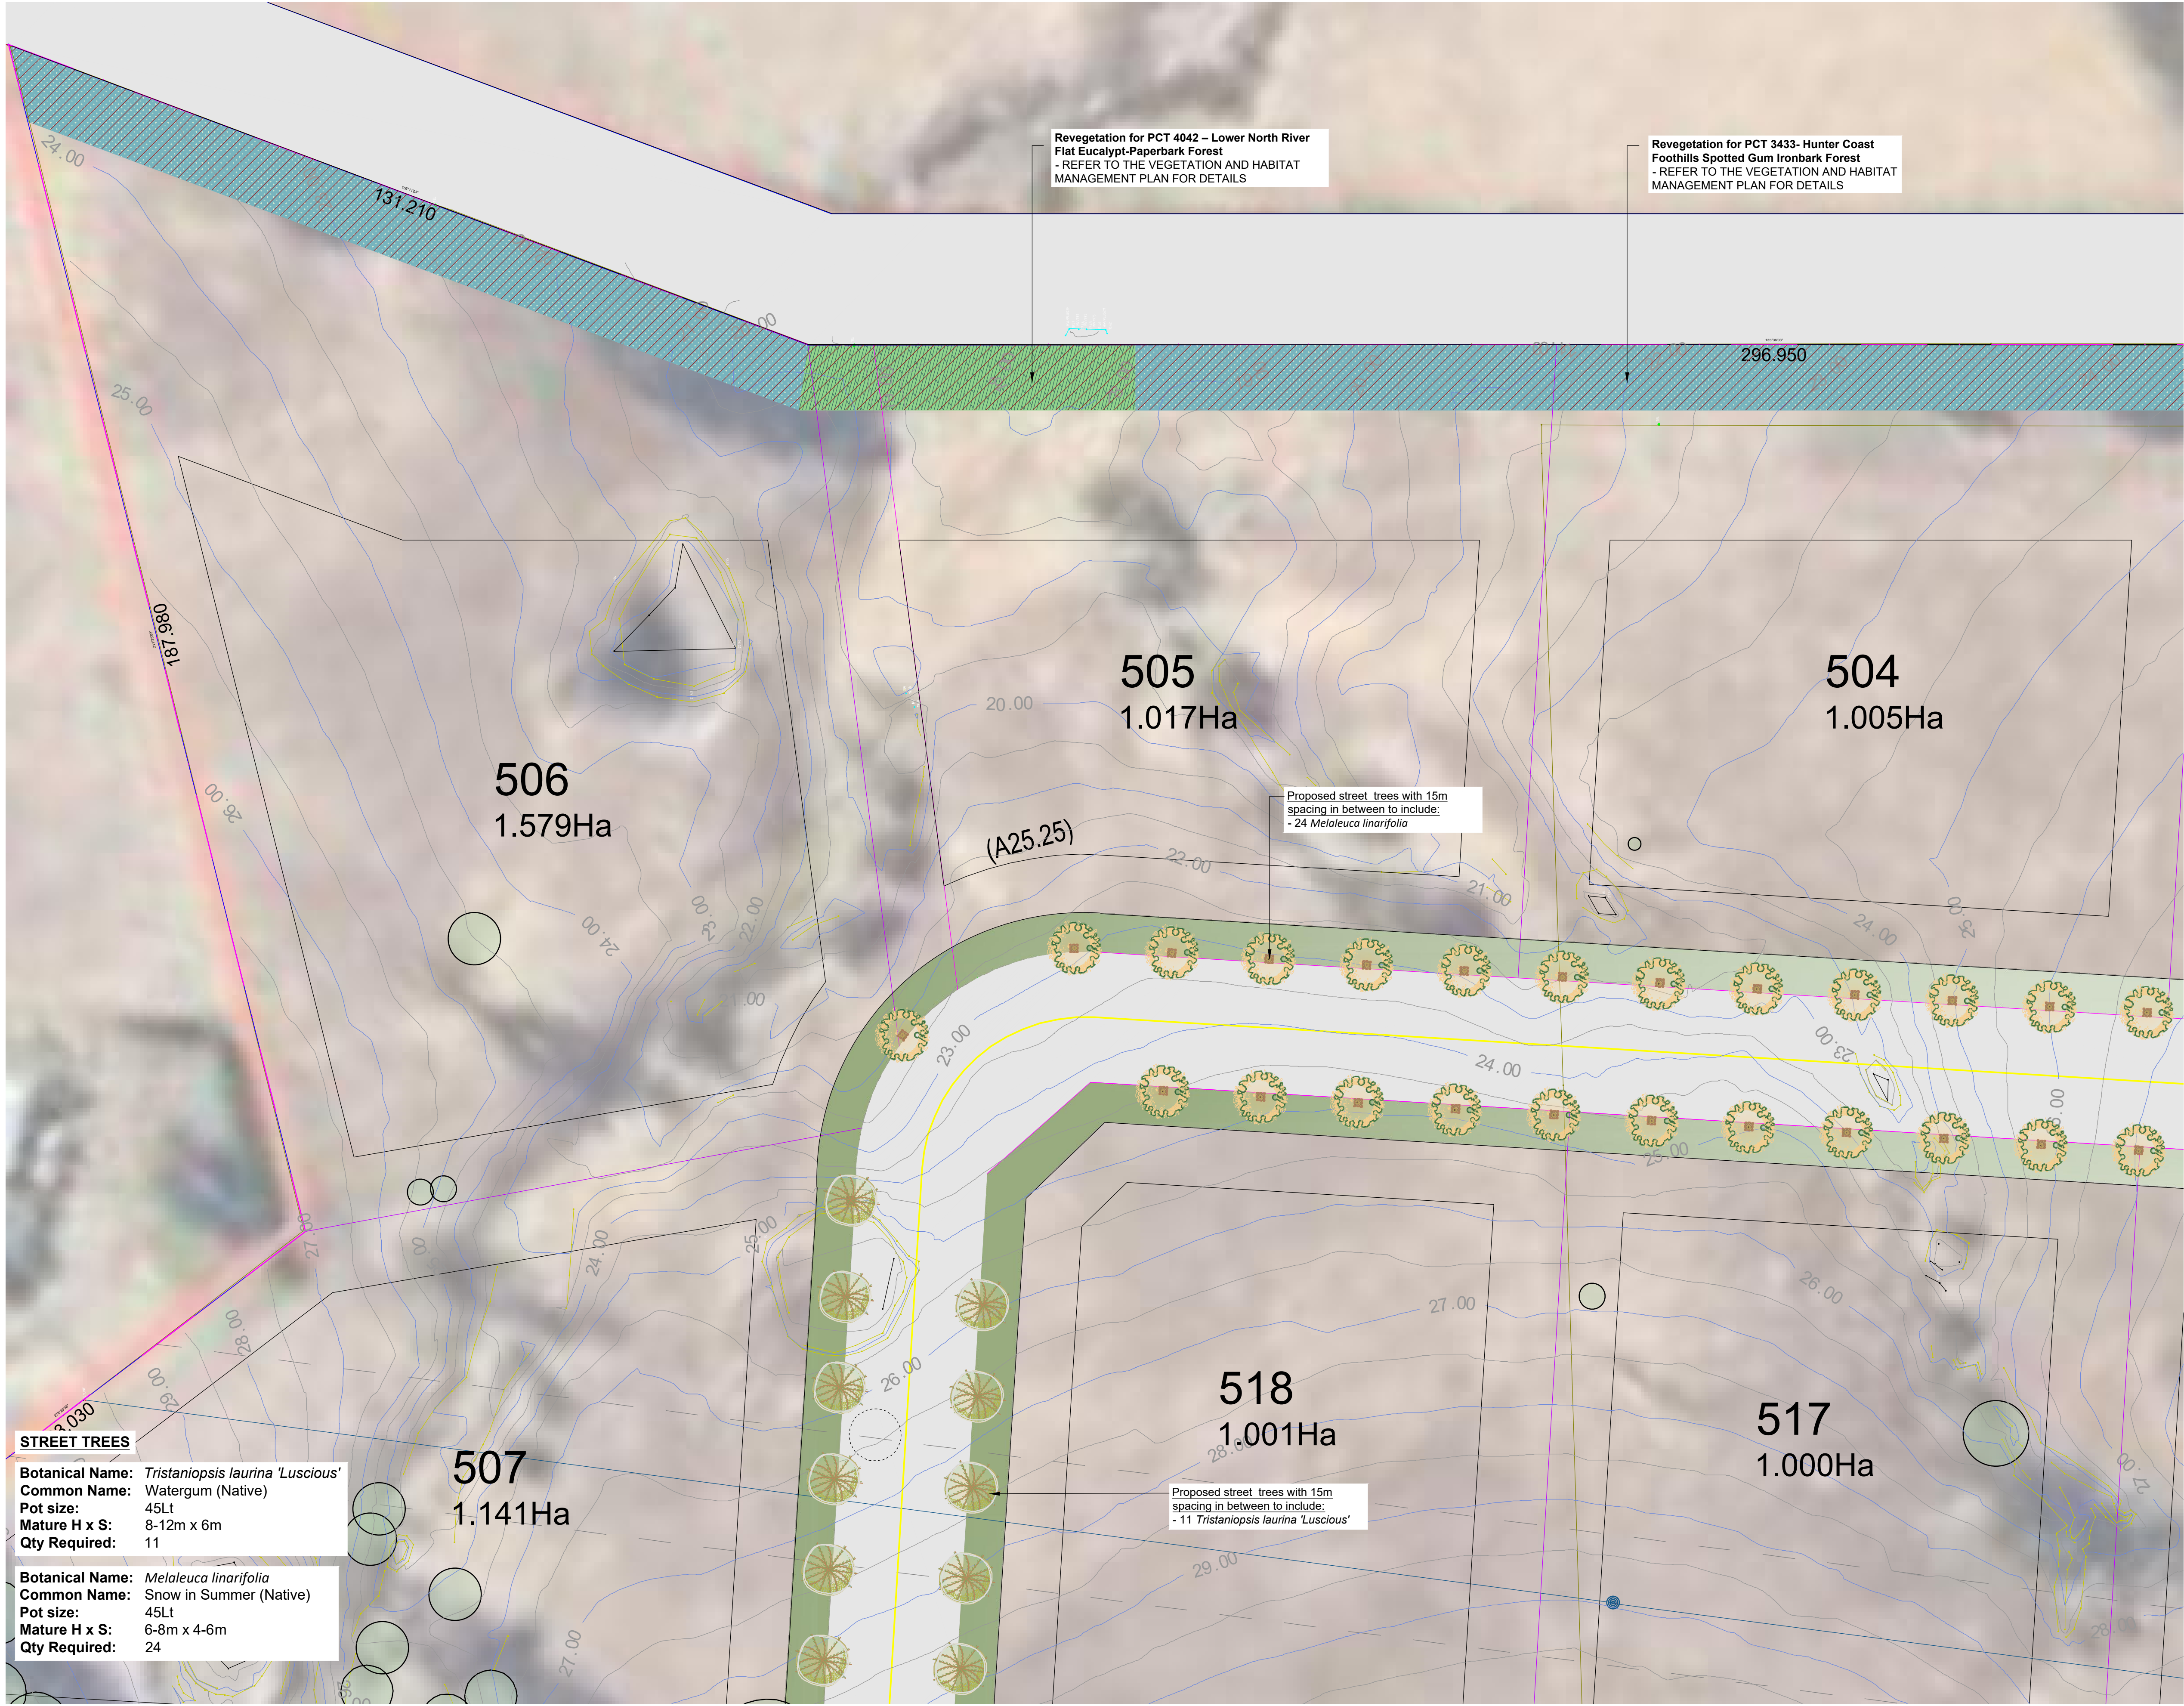


GENERAL NOTE:

Figured dimensions take preference to scale readings. Verify all dimensions on site. PDF e plans may vary slightly to scale to that indicated on plans. Report any discrepancies to the Landscape Architect before proceeding with the work.
© Copyright Subcontract Enterprises Pty Ltd Trading as CONCEPT
130 952 4852
This drawing is prepared by Concept. All rights are reserved. Unless permitted under the Copyright Act 1968, no part of this drawing may be reproduced or any means be reproduced, published, broadcast or transmitted without the prior written permission of the copyright owner.
If the status of this drawing is not signed off by the Consultant it may be subject to change, alteration or amendment at the discretion of our office.



REV	DATE	NOTATION/AMENDMENT
A	11.07.2024	Preliminary DA prepared for review
B	05.09.2024	Final Issue for DA submission
C	15.07.2025	Coordinated with the VMP & the updated subdivision plan
D	03.12.2025	For submission

PROJECT:
PROPOSED SUBDIVISION DEVELOPMENT
598 GRESFORD ROAD(LOT 412),
VACY VILLAGE(STAGE 5)

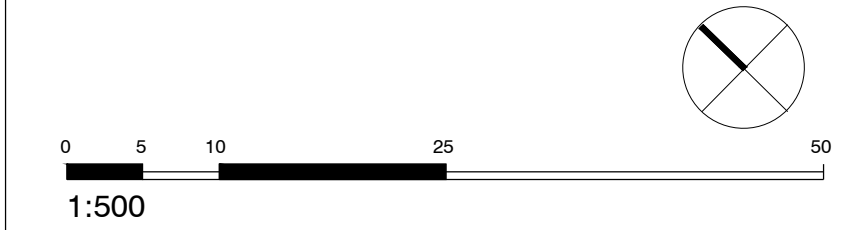

TITLE:		STATUS:	
LANDSCAPE PLAN 2		DEVELOPMENT APPLICATION	
DWG No:	SHEET:	SCALE:	DATE:
LPDA25-05	3	1:500@A1	DEC 2025
ISSUE:	DRAWN:	CHECKED:	
D	C.D	R.F	


LEGEND & SCHEDULE

- NOTES:
1. ALL FINAL PLANT QUANTITIES INDICATED ON PLANS SHALL BE CHECKED AND VERIFIED BY SUCCESSFUL LANDSCAPE CONTRACTOR.
 2. ANY PLANT SUBSTITUTES REQUIRED DUE TO UNAVAILABILITY SHALL BE RECOMMENDED BY THE LANDSCAPE CONTRACTOR TO BEST MATCH SUBSTITUTED PLANTS AND APPROVED PRIOR TO PURCHASING BY THE LANDSCAPE ARCHITECT.
 3. WORKS CERTIFIED FOR FINAL OCCUPANCY CERTIFICATE ARE TO MATCH APPROVED LANDSCAPE PLANS.
 4. LANDSCAPE CONTRACTOR SHALL LOCATE AND AVOID SITE STORM WATER & DRAINAGE SERVICES. LOCATE TREES A MINIMUM 1.25M FROM PITS
 5. ALL PLANTING AROUND EXISTING TREES SHALL BE ADJUSTED TO AVOID DAMAGE AND CLASHING WITH SURFACE ROOTS
 6. THE NATURE STRIP (STREET FRONTAGE) FOR THE SITE IS PUBLIC LAND, AND ONLY AUTHORIZED WORKS MAY OCCUR HERE. EXISTING CONDITIONS SUCH AS STREET TREES, COUNCIL PLANTING ETC SHALL BE RETAINED AND PROTECTED DURING CONSTRUCTION. UNLESS SPECIFIC APPROVAL HAS BEEN GRANTED FOR NEW WORK IN THIS AREA.

STREET TREES:



Botanical Name: *Melaleuca linarifolia*
Common Name: Snow in Summer (Native)
Pot size: 45Lt
Mature H x S: 6-8m x 4-6m
Qty Required: 9

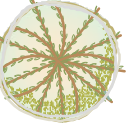

Botanical Name: *Tristaniopsis laurina 'Luscious'*
Common Name: Watergum (Native)
Pot size: 45Lt
Mature H x S: 8-12m x 6m
Qty Required: 25

LANDSCAPE PLAN NOTES

This plan should be read in conjunction with the architectural and hydraulics plans. Work specific to these plans should be prepared in accordance to these plans, including specification and details prior to the installation of landscaping, and should not be altered or compromised during landscape construction. **Retaining wall details to engineers design.** Elements such as drainage swales may be incorporated in garden bed areas (using non-floatable mulch) without compromising the capacity or form.

This plan has been prepared for Development Application approval only, not for construction.

This plan has been prepared with reference to **DUNGOG SHIRE** Landscaping Guidelines & requirements. Planting proposed using commercially available plant species selected from local planting lists and the BASIX local plant list and from Sydney Waters "Plant Selector" web site one-drip rated native plants (**acceptable for BASIX planting**).

The Design & location of new letter boxes shall be in accordance with Australia Post's "Requirements for Delivery of Mail to Residential Premises" published Feb '97. All noxious weeds listed in Councils weed lists & located on the site shall be continually removed & suppressed. Reinstate all boundary fencing in poor condition with Council approved 1.8m fencing to rear of building line, rake to 1m forward of BL. Pollution, sediment & erosion control devices as specified shall be in place, and maintained for the duration of the construction period. Proposed excavation near existing established trees to be supervised by arborist.

DA, approved landscape plan's are required to be constructed as approved to obtain occupancy certificate. **Permeable areas may be indicated to achieve site coverage restrictions & should be constructed as drawn on this plan.**



GENERAL NOTE: Figured dimensions take precedence to scale readings. Verify all dimensions on site. PDF's shall not be a right to be relied on as a final document. Do not rely on dimensions in the Landscape Architect before proceeding with the work. Copyright Suburban Enterprises Pty Ltd Trading as CONCEPT This drawing is intended for reference only. All rights are reserved. It is not to be used for any purpose other than the one for which it was prepared. If the status of this drawing is not signed off by the Contributor it may be subject to change, alteration or amendment at the discretion of the office.		ARCHITECT: www.dialbeforeyoudig.com.au DIAL 1100 BEFORE YOU DIG ALA Associate		LANDSCAPE ARCHITECT: Suite 301, Level 3, ORAN PARK DRIVE 351 ORAN PARK DRIVE ORAN PARK, NSW 2075 Ph: 02 9432 5002 www.concept.net.au enquiries@concept.net.au		COUNCIL: DUNGOG SHIRE CLIENT: 110 Victoria Road, Dungog NSW 2047 PO Box 110 Dungog NSW 2039 t +61 2 6810 6888 f +61 2 6810 6977 www.concept.net.au		REV DATE NOTATION/AMENDMENT A 11.07.2024 Preliminary DA prepared for review B 05.09.2024 Final Issue for DA submission C 15.07.2025 Coordinated with the VMP & the updated subdivision plan D 03.12.2025 For submission		PROJECT: PROPOSED SUBDIVISION DEVELOPMENT 598 GRESFORD ROAD(LOT 412), VACY VILLAGE(STAGE 5)		 0 5 10 25 50 1:500		TITLE: LANDSCAPE PLAN 3 DWG No: LPDA25-05 SHEET: 4 ISSUE: D		STATUS: DEVELOPMENT APPLICATION SCALE: 1:500@A1 DATE: DEC 2025 DRAWN: C.D CHECKED: R.F	
--	--	--	--	---	--	--	--	---	--	--	--	---------------------------	--	---	--	---	--

LEGEND & SCHEDULE

NOTES:
1. ALL FINAL PLANT QUANTITIES INDICATED ON PLANS SHALL BE CHECKED AND VERIFIED BY SUCCESSFUL LANDSCAPE CONTRACTOR.
2. ANY PLANT SUBSTITUTES REQUIRED DUE TO UNAVAILABILITY SHALL BE RECOMMENDED BY THE LANDSCAPE CONTRACTOR TO BEST MATCH SUBSTITUTED PLANTS AND APPROVED PRIOR TO PURCHASING BY THE LANDSCAPE ARCHITECT.
3. WORKS CERTIFIED FOR FINAL OCCUPANCY CERTIFICATE ARE TO MATCH APPROVED LANDSCAPE PLANS.
4. LANDSCAPE CONTRACTOR SHALL LOCATE AND AVOID SITE STORM WATER & DRAINAGE SERVICES. LOCATE TREES A MINIMUM 1.25M FROM PITS
5. ALL PLANTING AROUND EXISTING TREES SHALL BE ADJUSTED TO AVOID DAMAGE AND CLASHING WITH SURFACE ROOTS
6. THE NATURE STRIP (STREET FRONTAGE) FOR THE SITE IS PUBLIC LAND, AND ONLY AUTHORIZED WORKS MAY OCCUR HERE. EXISTING CONDITIONS SUCH AS STREET TREES, COUNCIL PLANTING ETC SHALL BE RETAINED AND PROTECTED DURING CONSTRUCTION, UNLESS SPECIFIC APPROVAL HAS BEEN GRANTED FOR NEW WORK IN THIS AREA.

CANOPY TREES

Botanical Name: *Eucalyptus tereticornis*
Common Name: *Forest Red Gum* (Native)
Pot size: 45Lt
Mature H x S: 15-20m x 8-10m
Qty Required: 7

Botanical Name: *Eucalyptus fibrosa*
Common Name: *Broad Leafed Red Ironbark* (Native)
Pot size: 45Lt
Mature H x S: 10-20m x 8-10m
Qty Required: 6

STREET TREES:

Botanical Name: *Acmena smithii*
Common Name: *Lilly Pilly* (Native)
Pot size: 45Lt
Mature H x S: 8-12m x 6m
Qty Required: 10

Botanical Name: *Melaleuca linarifolia*
Common Name: *Snow in Summer* (Native)
Pot size: 45Lt
Mature H x S: 6-8m x 4-6m
Qty Required: 13

LANDSCAPE PLAN NOTES

This plan should be read in conjunction with the architectural and hydraulics plans. Work specific to these plans should be prepared in accordance to these plans, including specification and details prior to the installation of landscaping, and should not be altered or compromised during landscape construction. **Retaining wall details to engineers design.**
Elements such as drainage swales may be incorporated in garden bed areas (using non-floatable mulch) without compromising the capacity or form.

This plan has been prepared for Development Application approval only, not for construction.

This plan has been prepared with reference to **DUNGOG SHIRE** Landscaping Guidelines & requirements. Planting proposed using commercially available plant species selected from local planting lists and the BASIX local plant list and from Sydney Waters "Plant Selector" web site one-drop rated native plants (**acceptable for BASIX planting**).

The Design & location of new letter boxes shall be in accordance with Australia Post's "Requirements for Delivery of Mail to Residential Premises" published Feb '97. All noxious weeds listed in Councils weed lists & located on the site shall be continually removed & suppressed. Reinstate all boundary fencing in poor condition with Council approved 1.8m fencing to rear of building line, rake to 1m forward of BL. Pollution, sediment & erosion control devices as specified shall be in place, and maintained for the duration of the construction period. Proposed excavation near existing established trees to be supervised by arborist.

DA, approved landscape plan's are required to be constructed as approved to obtain occupancy certificate. **Permeable areas may be indicated to achieve site coverage restrictions & should be constructed as drawn on this plan.**

GENERAL NOTE:
Figured dimensions take precedence to scale readings. Verify all dimensions on site. TPOs shall not vary slightly to Scale for that indicated on plans. Permit any discrepancies to the Landscape Architect before proceeding with the work.
Legal Disclaimer: Concept Pty Ltd Trading as CONCEPT
© LAND: PT 623 405 836
This drawing is provided for reference only. It is not to be used for any other purpose without the prior written permission of the copyright owner.
If the status of this drawing is not signed off for Construction it may be subject to change, deletion or amendment at the discretion of our office.

It is so. Concept is not liable for any loss, damage, harm or injury whether direct, consequential, direct or indirect, suffered by you or any other person as a result of your use of this drawing for construction purposes.
These plans and associated IP remain the property of Sophomont Enterprises (A/C Concept) until such time as all agreed payments are made in full. We retain the right to withdraw this information from the assessment process if such payments are not made following the indication period.

LANDSCAPE ARCHITECT:

Sunit 101, 508 Miller Street, CAMMERAY NSW 2062
Phone: 9622 5312
Fax: 8209 4562
Mob: 0413 961 351
www.concept.net.au
enquiries@concept.net.au

COUNCIL:
DUNGOG SHIRE

CLIENT:

120 Main Road, DUNGOG NSW 2804
PO Box 170 Dungog NSW 2809
t +61 2 3419 6265
f +61 2 3419 6077
www.dungog.nsw.gov.au

REV DATE NOTATION/AMENDMENT
A 11.07.2024 Preliminary DA prepared for review
B 05.09.2024 Final Issue for DA submission
C 15.07.2025 Coordinated with the VMP & the updated subdivision plan
D 03.12.2025 For submission

PROJECT:
PROPOSED SUBDIVISION DEVELOPMENT
598 GRESFORD ROAD(LOT 412),
VACY VILLAGE(STAGE 5)

0 5 10 25 50
1:500

TITLE:
LANDSCAPE PLAN 4

DWG No: LPDA25-05
SHEET: 5
ISSUE: D

STATUS:
DEVELOPMENT APPLICATION

SCALE: 1:500@A1
DATE: DEC 2025

DRAWN: C.D
CHECKED: R.F

LEGEND & SCHEDULE

NOTES:

1. ALL FINAL PLANT QUANTITIES INDICATED ON PLANS SHALL BE CHECKED AND VERIFIED BY SUCCESSFUL LANDSCAPE CONTRACTOR.

2. ANY PLANT SUBSTITUTES REQUIRED DUE TO UNAVAILABILITY SHALL BE RECOMMENDED BY THE LANDSCAPE CONTRACTOR TO BEST MATCH SUBSTITUTED PLANTS AND APPROVED PRIOR TO PURCHASING BY THE LANDSCAPE ARCHITECT.


3. WORKS CERTIFIED FOR FINAL OCCUPANCY CERTIFICATE ARE TO MATCH APPROVED LANDSCAPE PLANS.

4. LANDSCAPE CONTRACTOR SHALL LOCATE AND AVOID SITE STORM WATER & DRAINAGE SERVICES. LOCATE TREES A MINIMUM 1.25M FROM PITS


5. ALL PLANTING AROUND EXISTING TREES SHALL BE ADJUSTED TO AVOID DAMAGE AND CLASHING WITH SURFACE ROOTS

6. THE NATURE STRIP (STREET FRONTAGE) FOR THE SITE IS PUBLIC LAND, AND ONLY AUTHORIZED WORKS MAY OCCUR HERE. EXISTING CONDITIONS SUCH AS STREET TREES, COUNCIL PLANTING ETC SHALL BE RETAINED AND PROTECTED DURING CONSTRUCTION. UNLESS SPECIFIC APPROVAL HAS BEEN GRANTED FOR NEW WORK IN THIS AREA.

FEATURE TREES

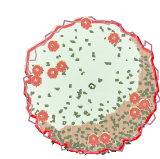**Botanical Name:** *Corymbia ficifolia* 'Summer Red'
Common Name: Dwarf Flowering Gum (Native)
Pot size: 75Lt
Mature H x S: 5m x 3m
Qty Required: 3

ACCENT PLANTS

 
**Botanical Name:** *Pennisetum 'Rubrum'*
Common Name: Purple Swamp Foxtail (Exotic)
Pot size: 150mm
Mature H x S: 1.2m x 1.2m
Qty Required: 6

**Botanical Name:** *Callistemon 'Better John'*
Common Name: Better John Bottlebrush (Native)
Pot size: 200mm
Mature H x S: 1m x 0.9m
Qty Required: 10

**Botanical Name:** *Cordyline 'Red Fountain'*
Common Name: Red Fountain Cordyline (Exotic)
Pot size: 200mm
Mature H x S: 800mm x 800mm
Qty Required: 9

**Botanical Name:** *Imperata cylindrica 'Rubra'*
Common Name: Japanese Blood Grass (Exotic)
Pot size: 150mm
Mature H x S: 0.4mm x 1m
Qty Required: 4/m2 (16m2 in total)

GROUNDCOVERS

 **Botanical Name:** *Chrysocephalum apiculatum*
Common Name: Myoporum 'Yareena'
Pot size: 150mm
Qty Required: 7/m2 (14.6m2 in total)

OTHER LANDSCAPE ITEMS

**Natural sandstone retaining wall**
(where is required).
refer to typical detail

LANDSCAPE PLAN NOTES

This plan should be read in conjunction with the architectural and hydraulics plans. Work specific to these plans should be prepared in accordance to these plans, including specification and details prior to the installation of landscaping, and should not be altered or compromised during landscape construction. **Retaining wall details to engineers design.** Elements such as drainage swales may be incorporated in garden bed areas (using non-floatable mulch) without compromising the capacity or form.

This plan has been prepared for Development Application approval only, not for construction.

This plan has been prepared with reference to **DUNGOG SHIRE** Landscaping Guidelines & requirements. Planting proposed using commercially available plant species selected from local planting lists and the BASIX local plant list and from Sydney Waters "Plant Selector" web site one-drip rated native plants (**acceptable for BASIX planting**).

The Design & location of new letter boxes shall be in accordance with Australia Post's "Requirements for Delivery of Mail to Residential Premises" published Feb '97. All noxious weeds listed in Councils weed lists & located on the site shall be continually removed & suppressed. Reinstall all boundary fencing in poor condition with Council approved 1.8m fencing to rear of building line, rake to 1m forward of BL. Pollution, sediment & erosion control devices as specified shall be in place, and maintained for the duration of the construction period. Proposed excavation near existing established trees to be supervised by arborist.

DA, approved landscape plan's are required to be constructed as approved to obtain occupancy certificate. **Permeable areas may be indicated to achieve site coverage restrictions & should be constructed as drawn on this plan.**


GENERAL NOTE:

Figured dimensions take preference to scale readings. Verify all dimensions on site. PDF plans may vary slightly in scale to that indicated on plans. Refer any discrepancies to the Landscape Architect before proceeding with the work.
Copyright Suburban Enterprises Pty Ltd Trading as CONCEPT
Landscape Architects
130 950 0000
This drawing is provided to you as a guide only. It is not intended to be used for construction purposes. It is the responsibility of the client to ensure that the drawing is used for the intended purpose. The client acknowledges that the drawing is provided for their information only and that they are not to be held responsible for any errors or omissions. The client agrees to indemnify and hold the Landscape Architect harmless from and against all claims, damages, losses and expenses, including legal costs, in respect of any such errors or omissions.
If the status of this drawing is not signed off by the Construction it may be subject to change, addition or amendment at the discretion of the office.




REV	DATE	NOTATION/AMENDMENT
A	11.07.2024	Preliminary DA prepared for review
B	05.09.2024	Final Issue for DA submission
C	15.07.2025	Coordinated with the VMP & the updated subdivision plan
D	03.12.2025	For submission

PROJECT:
PROPOSED SUBDIVISION DEVELOPMENT
598 GRESFORD ROAD(LOT 412),
VACY VILLAGE(STAGE 5)

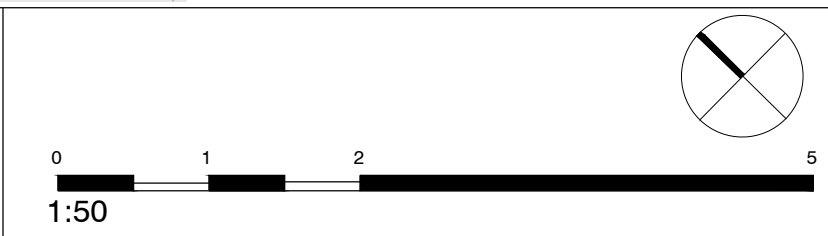

TITLE: DETAIL LANDSCAPE PLAN 2		STATUS: DEVELOPMENT APPLICATION	
SCALE: 1:50@A1		DATE: DEC 2025	
DWG No: LPDA25-05	SHEET: 7	ISSUE: D	CHECKED: R.F

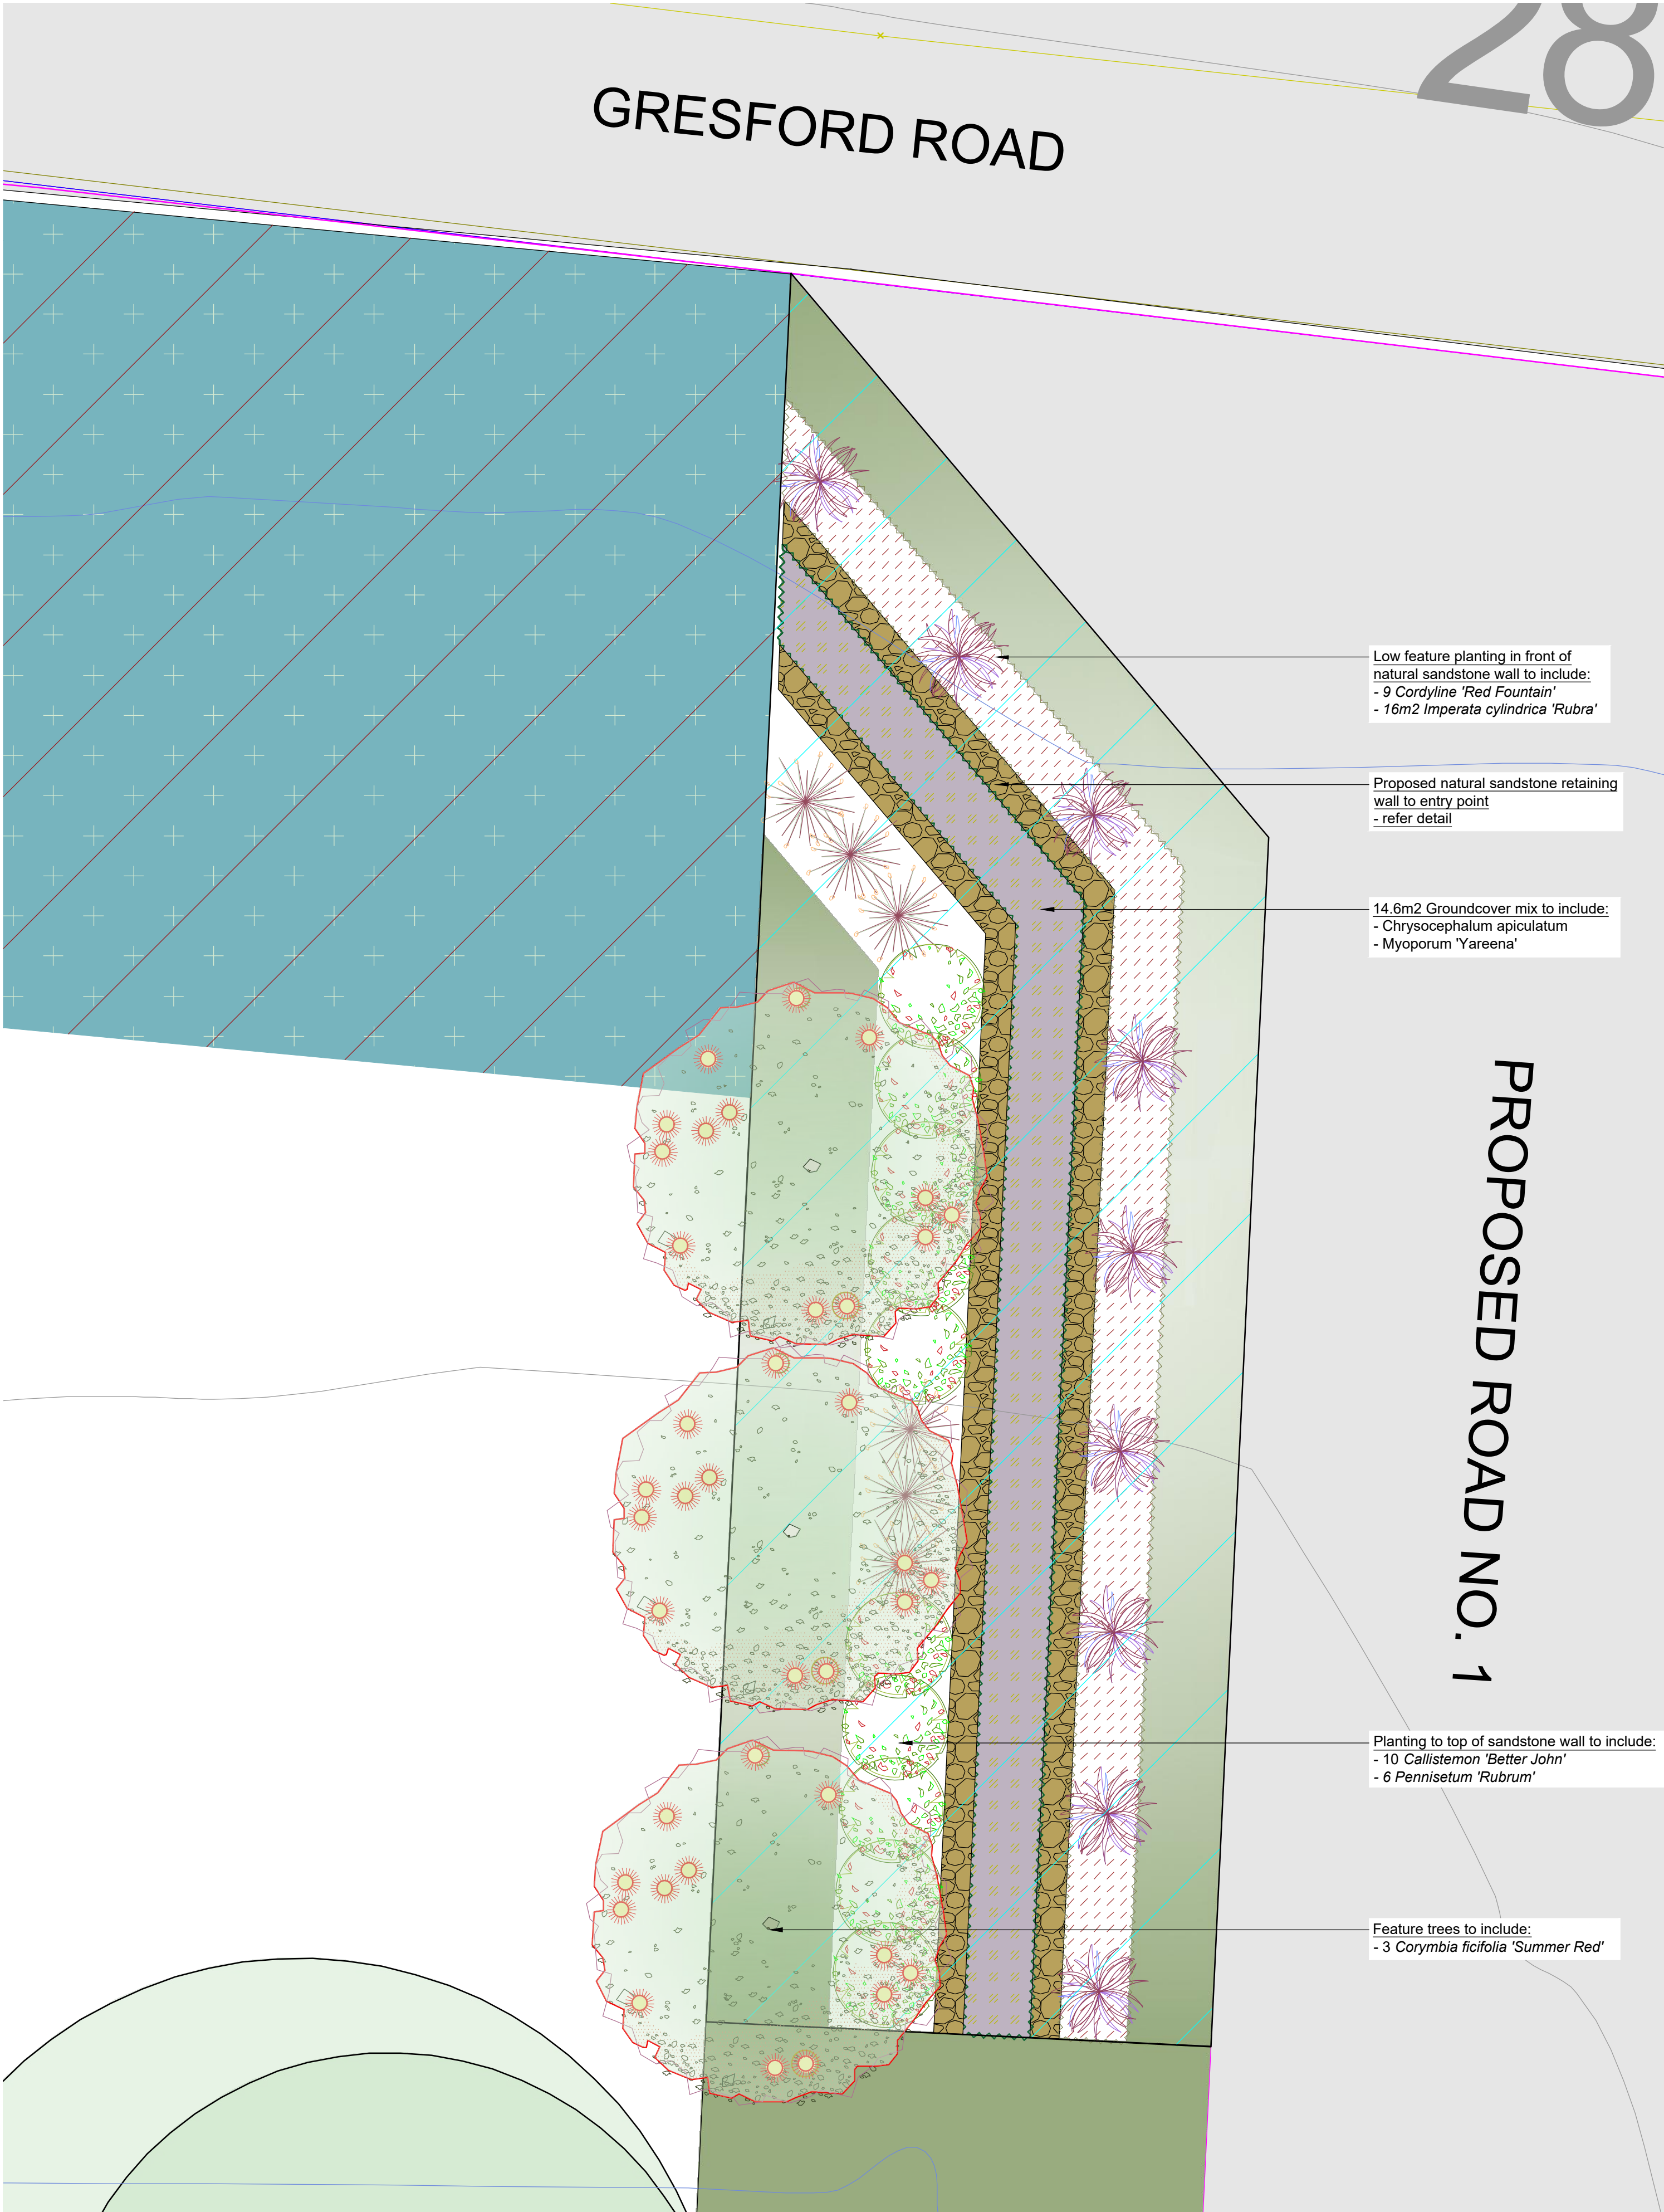

SAMPLE IMAGES

Images are for design intent only, final planting species may vary, as determined by Council Approval



Corymbia ficifolia 'Summer Red'



Cordyline 'Red Fountain'



Imperata cylindrica 'Rubra'



Pennisetum 'Rubrum'



Callistemon 'BetterJohn'




Myoporum parvifolium 'Yareena'



NOTE: TYPICAL DETAIL ONLY. ALL WALLS WHICH FORM PART OF DRAINAGE WORKS MUST BE BUILT AS DETAILED BY THE HYDRAULIC ENGINEER. ALL WALLS EXCEEDING 1m HEIGHT SHALL BE DETAILED BY A QUALIFIED ENGINEER. INSTALL WALL TO SUIT SITE LEVELS AND TO MANUFACTURE'S SPECIFICATION.

SAMPLE IMAGES

Images are indicative only, and final finishes may vary, as determined by Council Approval

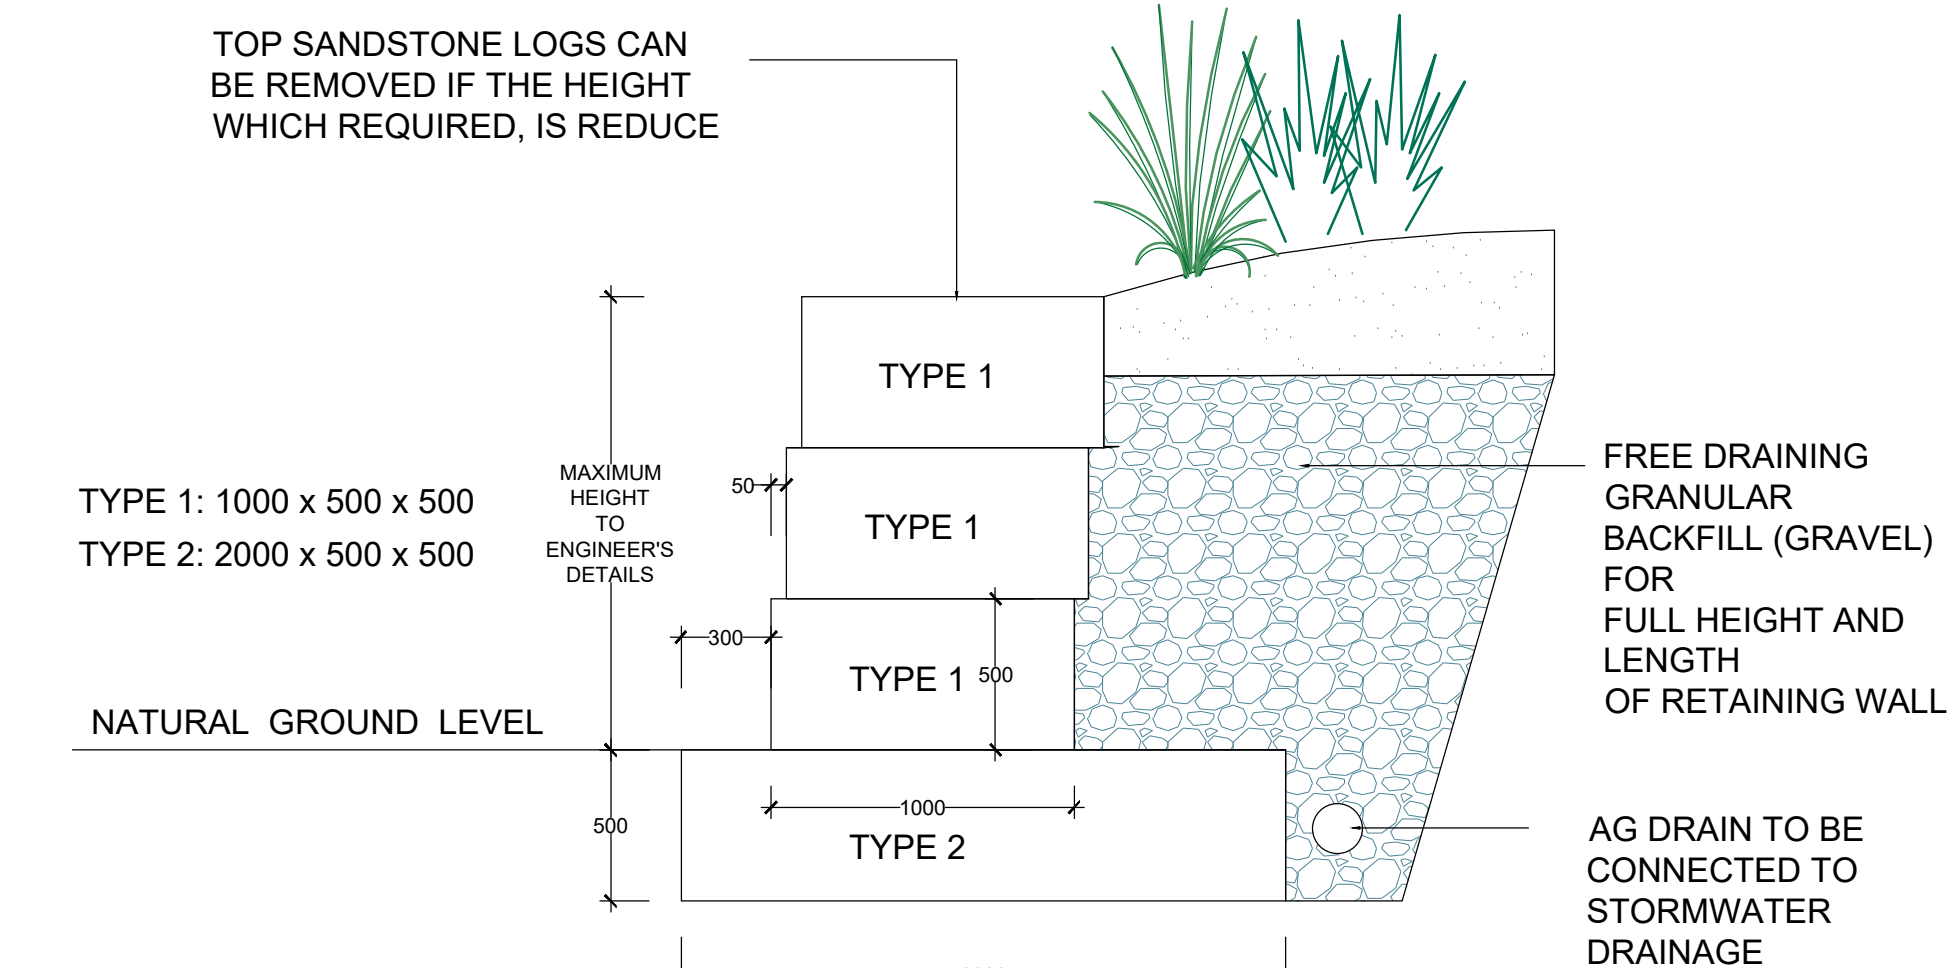

TYPICAL DETAIL:
NATURAL SANDSTONE RETAINING WALL
(WHERE IS REQUIRED)
SCALE nts

