


Site Calculations	
SITE AREA	1,053.44m ²
EXISTING FLOOR AREA	209.20m ²
PROPOSED AREA	36.00m ²

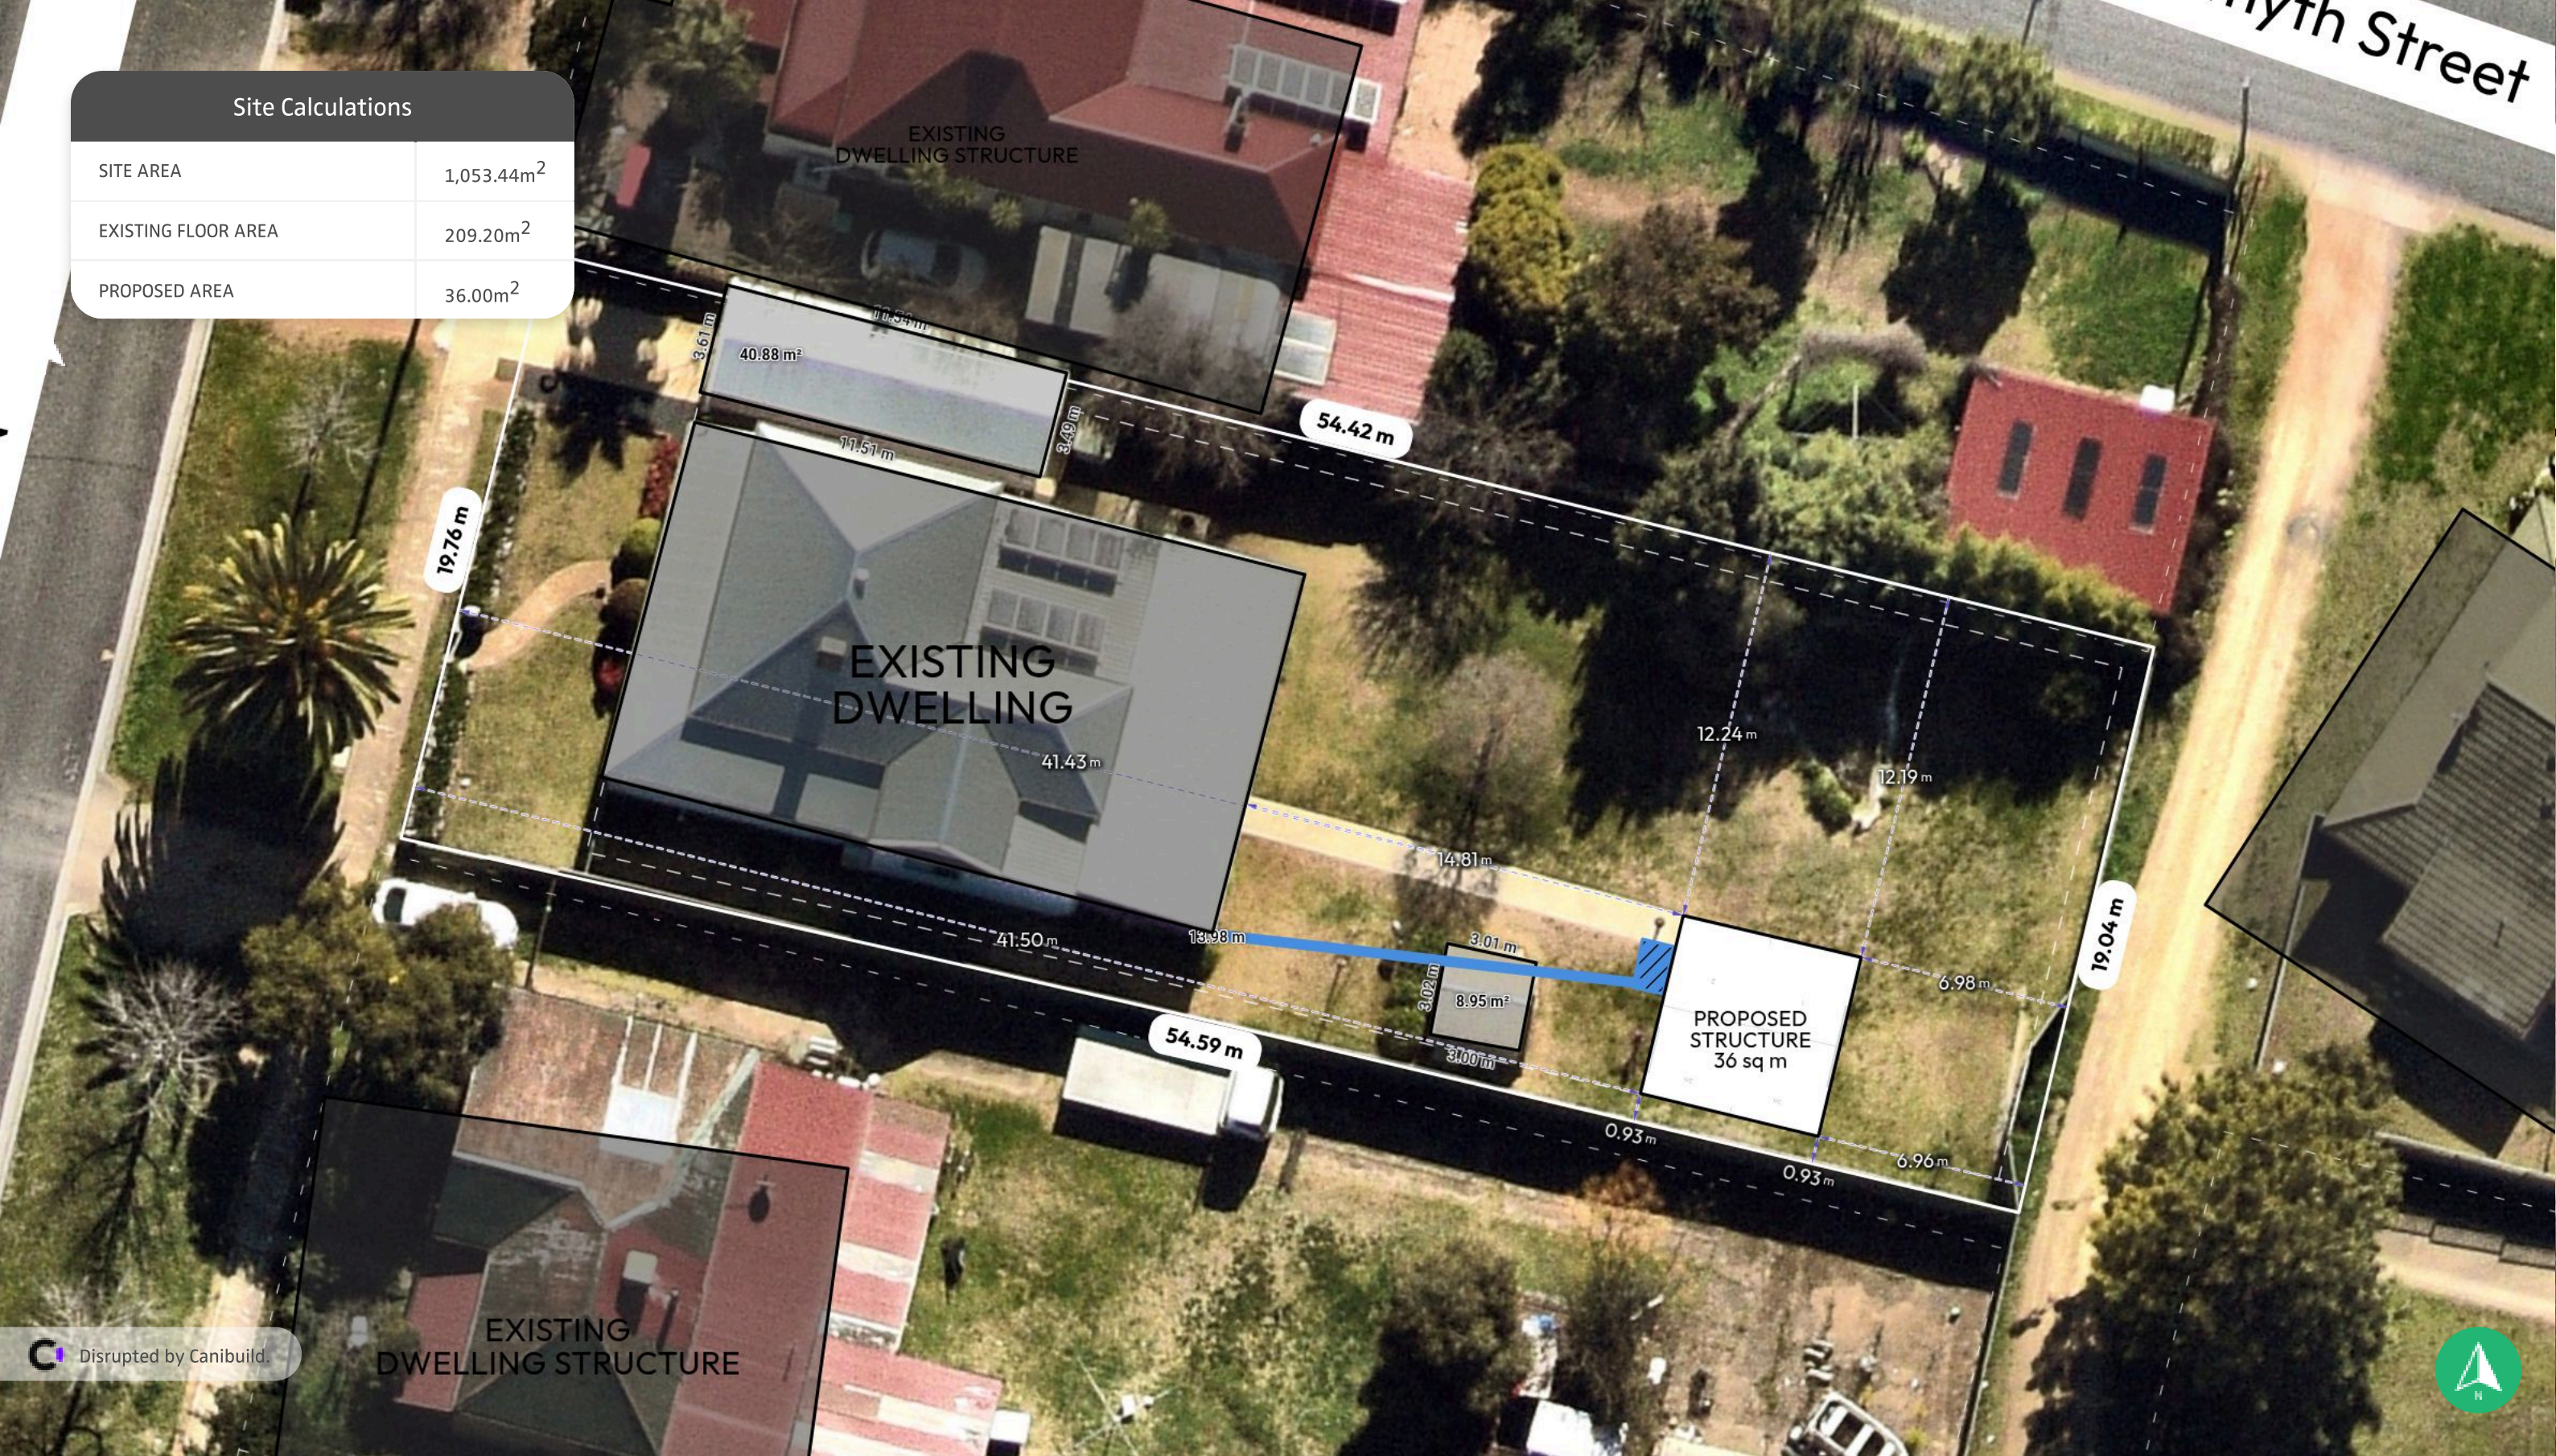


Disrupted by Canibuild.

Client Name Client Email Client Phone Signature

Copyright Statement This plan always remains the copyright of designer & shall not be used other than for the project work intended without written authority. No part may be reproduced by any other exclusive right be exercised without permission. Legal enforcement will be taken on copyright infringement. Disclaimer This is not an official document, and may not comply with current laws or industry standards. You should make your own enquiries and seek independent advice from relevant industry professionals before acting or relying on the contents of this document. ALL DIMENSIONS ARE IN METRES. DO NOT SCALE FROM PLANS.	Generated by Lynne Smith masteelptyltd@bigpond.com		Sheet Name Site Plan	Sheet no. 1	Lic no. 225516C	Job no.
	Property Details 42 McLerie St, Young, NSW 2594, Australia Lot/DP: 4/-/DP6214		Design Peter and Kerry Whitla		Scale 1:200@A3	
			1st version date: 06/05/2026		Current version date: 06/05/2026	Version # 2



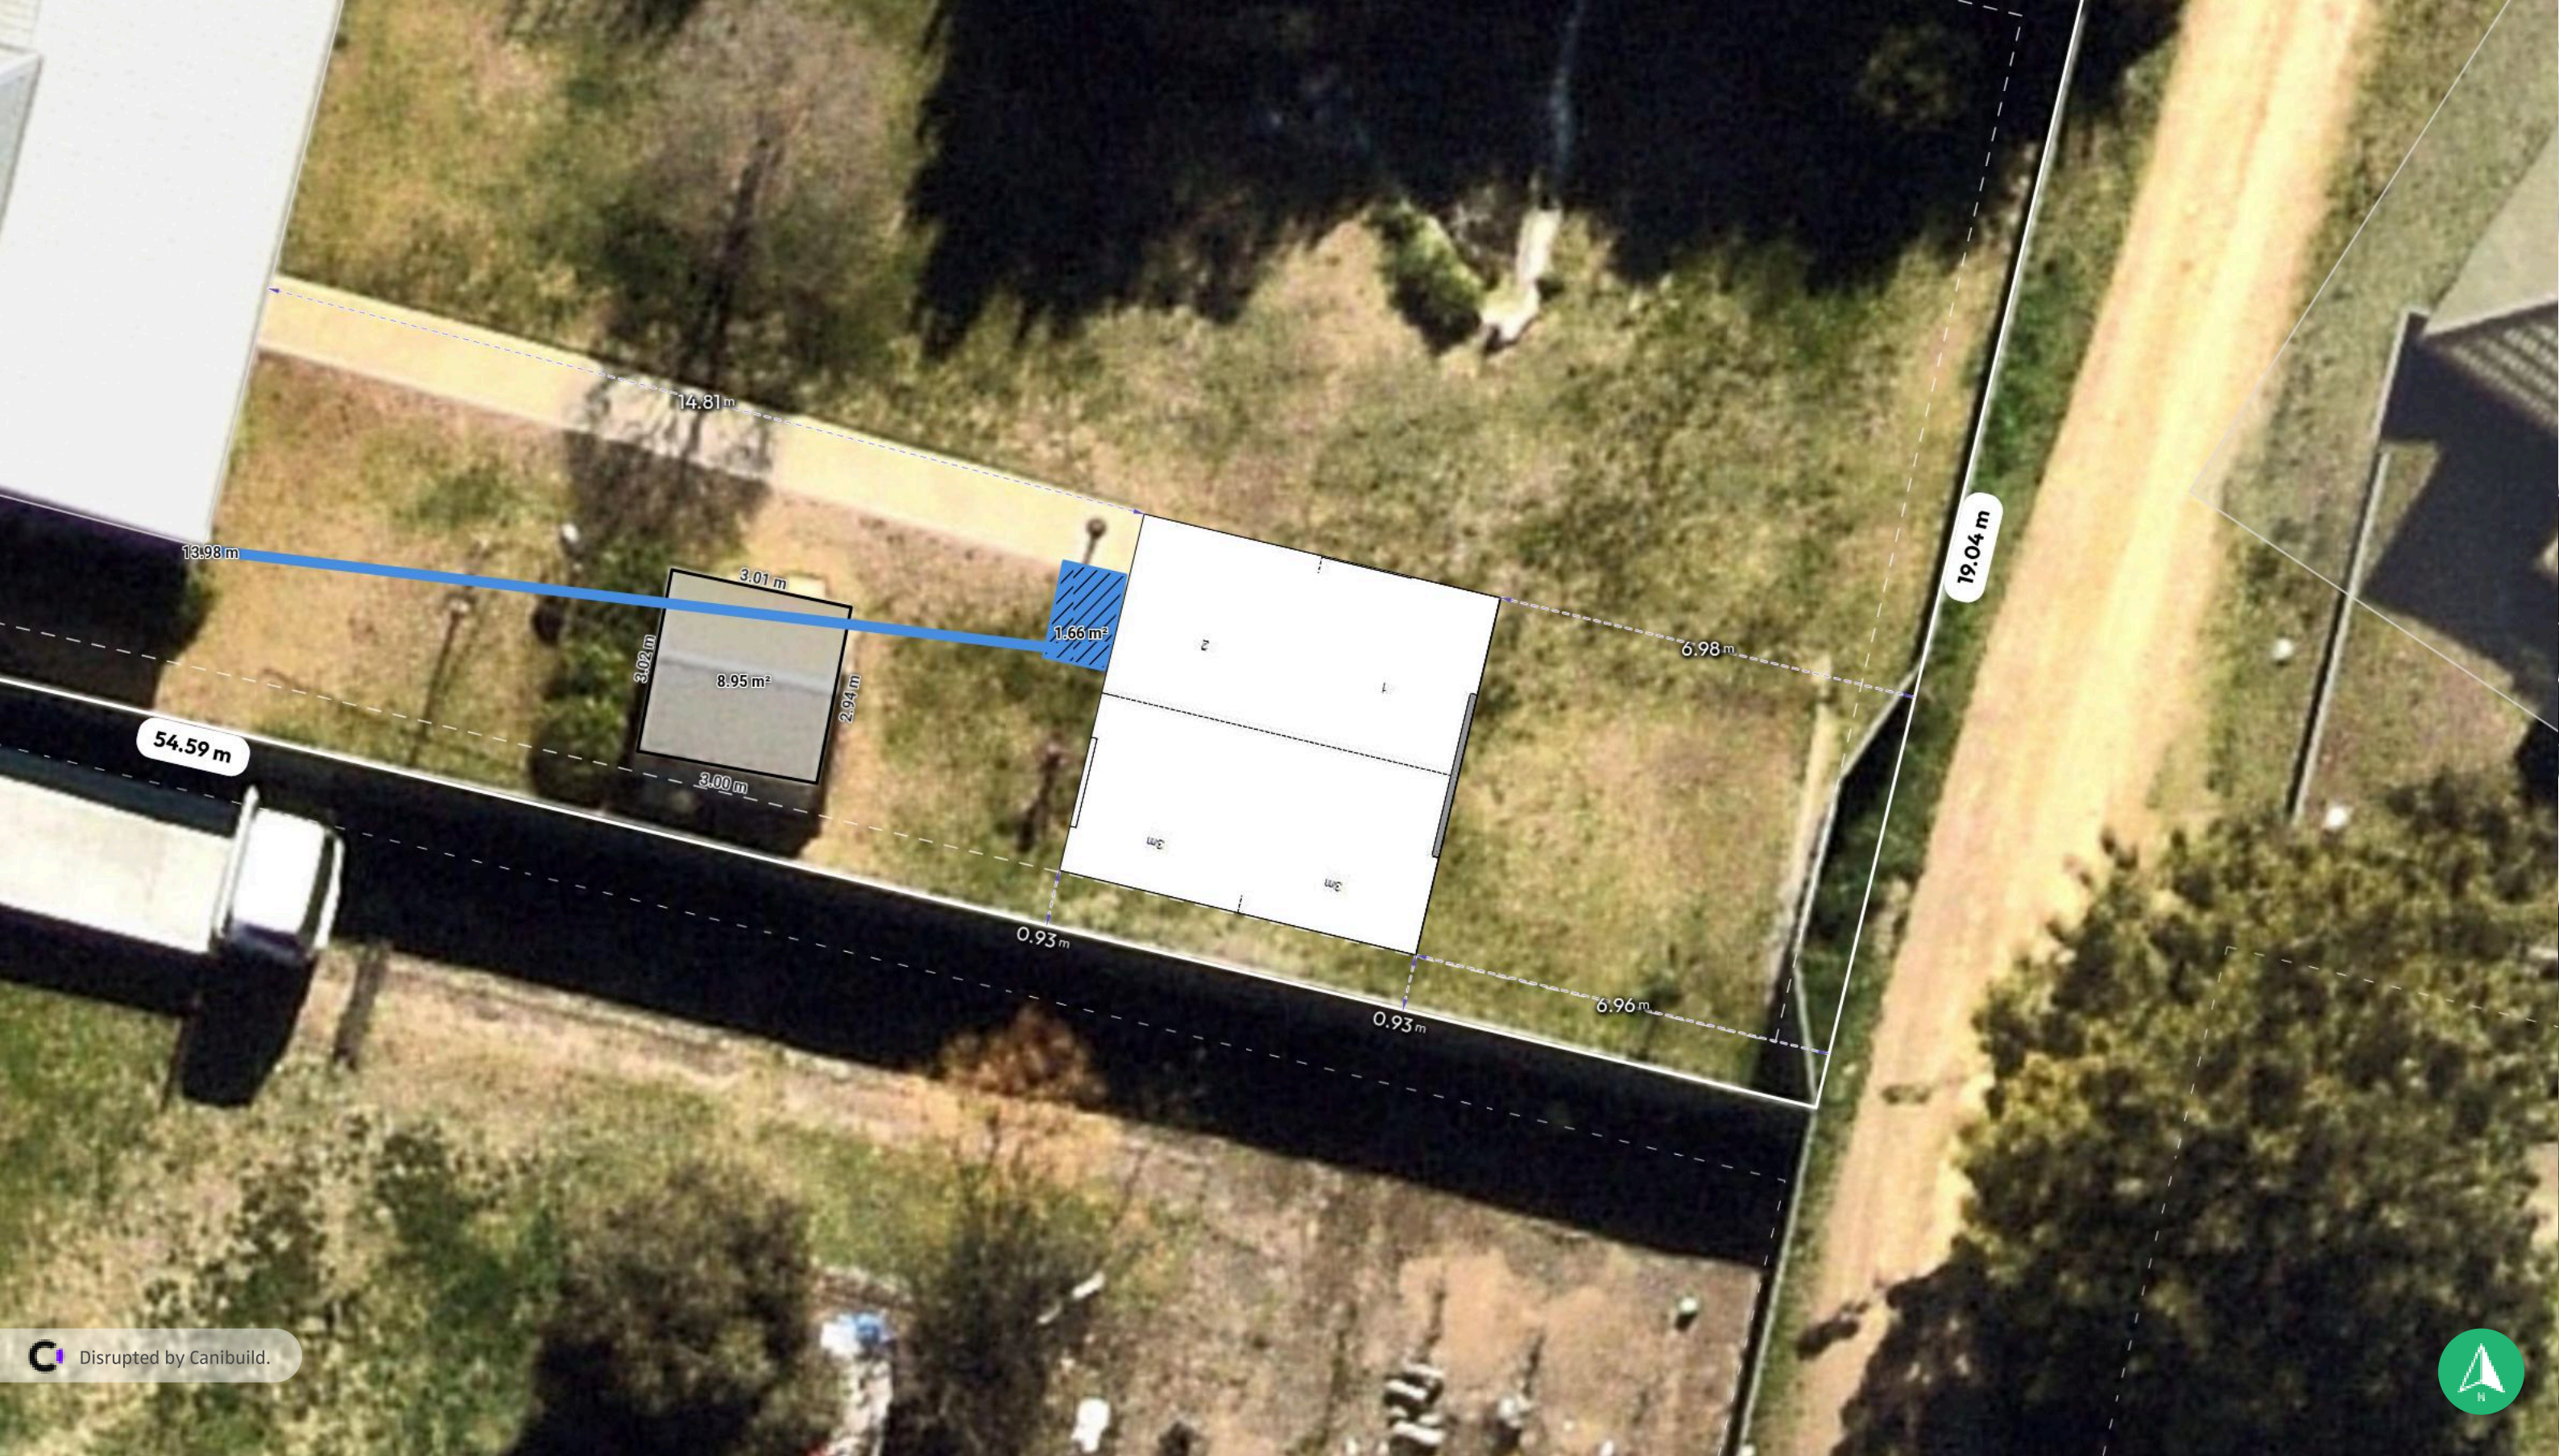

Disrupted by Canibuild.



Client Name		Client Email	Client Phone	Signature _____					
Copyright Statement This plan always remains the copyright of designer & shall not be used other than for the project work intended without written authority. No part may be reproduced by any other exclusive right be exercised without permission. Legal enforcement will be taken on copyright infringement. Disclaimer This is not an official document, and may not comply with current laws or industry standards. You should make your own enquiries and seek independent advice from relevant industry professionals before acting or relying on the contents of this document. ALL DIMENSIONS ARE IN METRES. DO NOT SCALE FROM PLANS.			Generated by Lynne Smith masteelptyltd@bigpond.com		Sheet Name Site Plan	Sheet no. 2	Lic no. 225516C	Job no.	
			Property Details 42 McLerie St, Young, NSW 2594, Australia Lot/DP: 4/-/DP6214		Design Peter and Kerry Whitla				Scale 1:100@A3
					1 st version date: 06/05/2026		Current version date: 06/05/2026	Version # 2	