



linden avenue

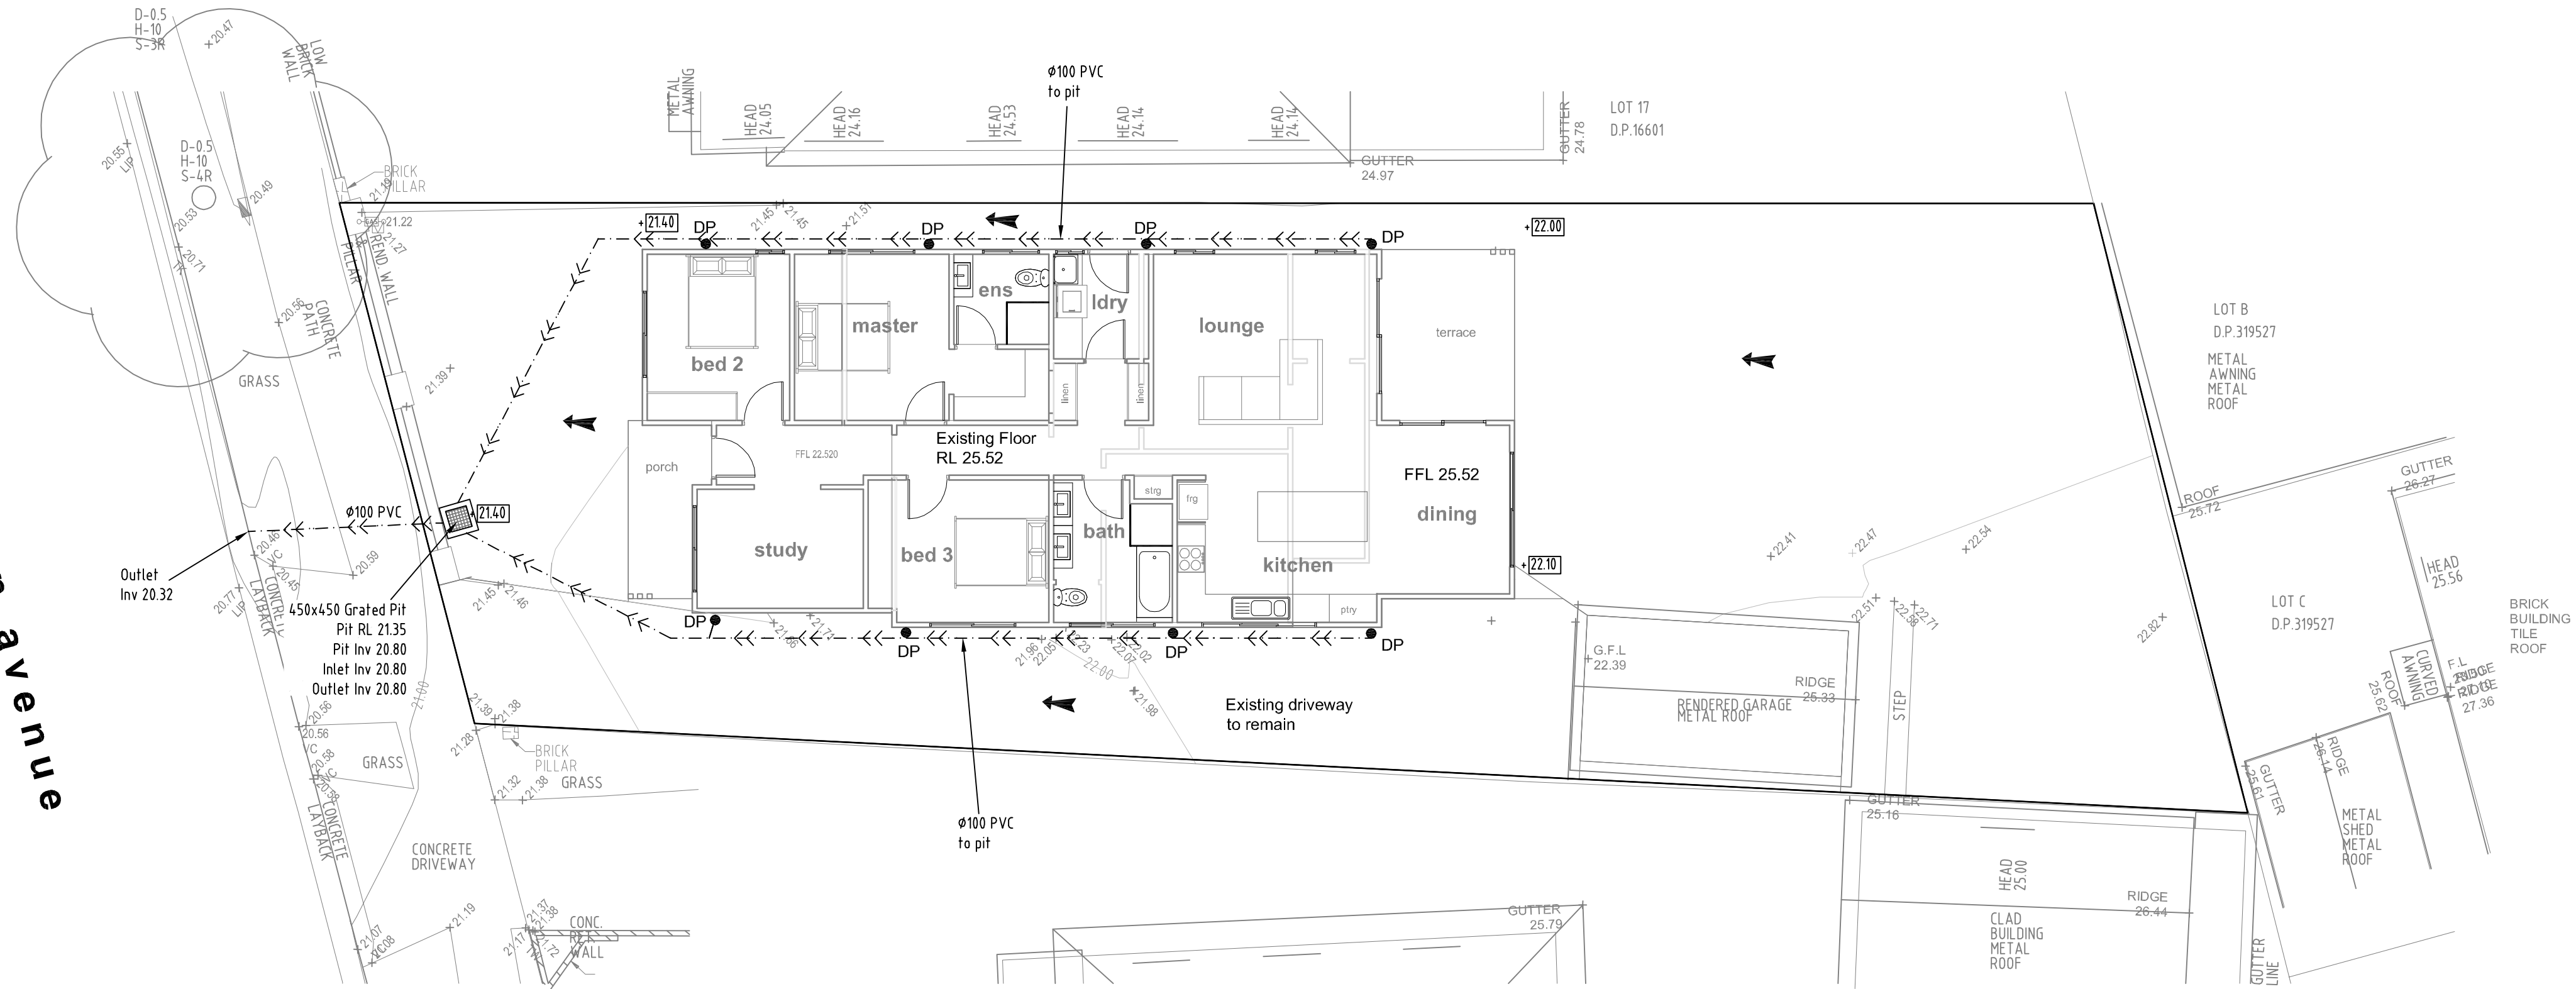

DRAINAGE CONCEPT PLAN


SCALE 1:100

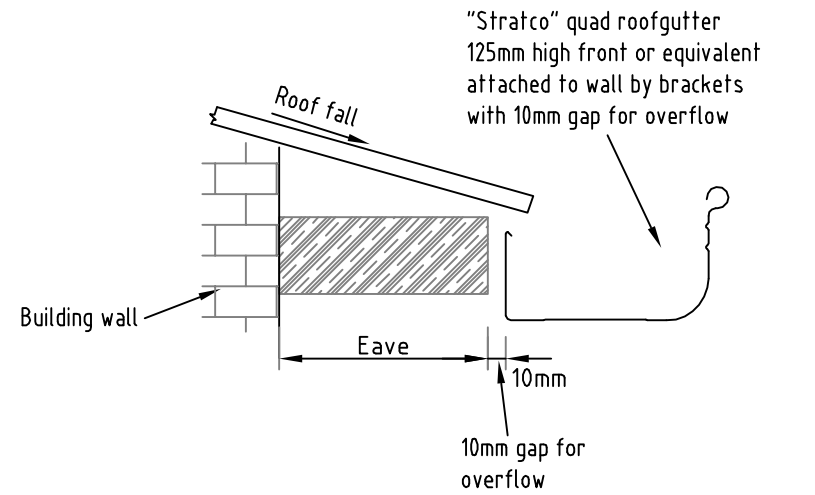

ROOF GUTTER & OVERFLOW


NOT TO SCALE

linden avenue

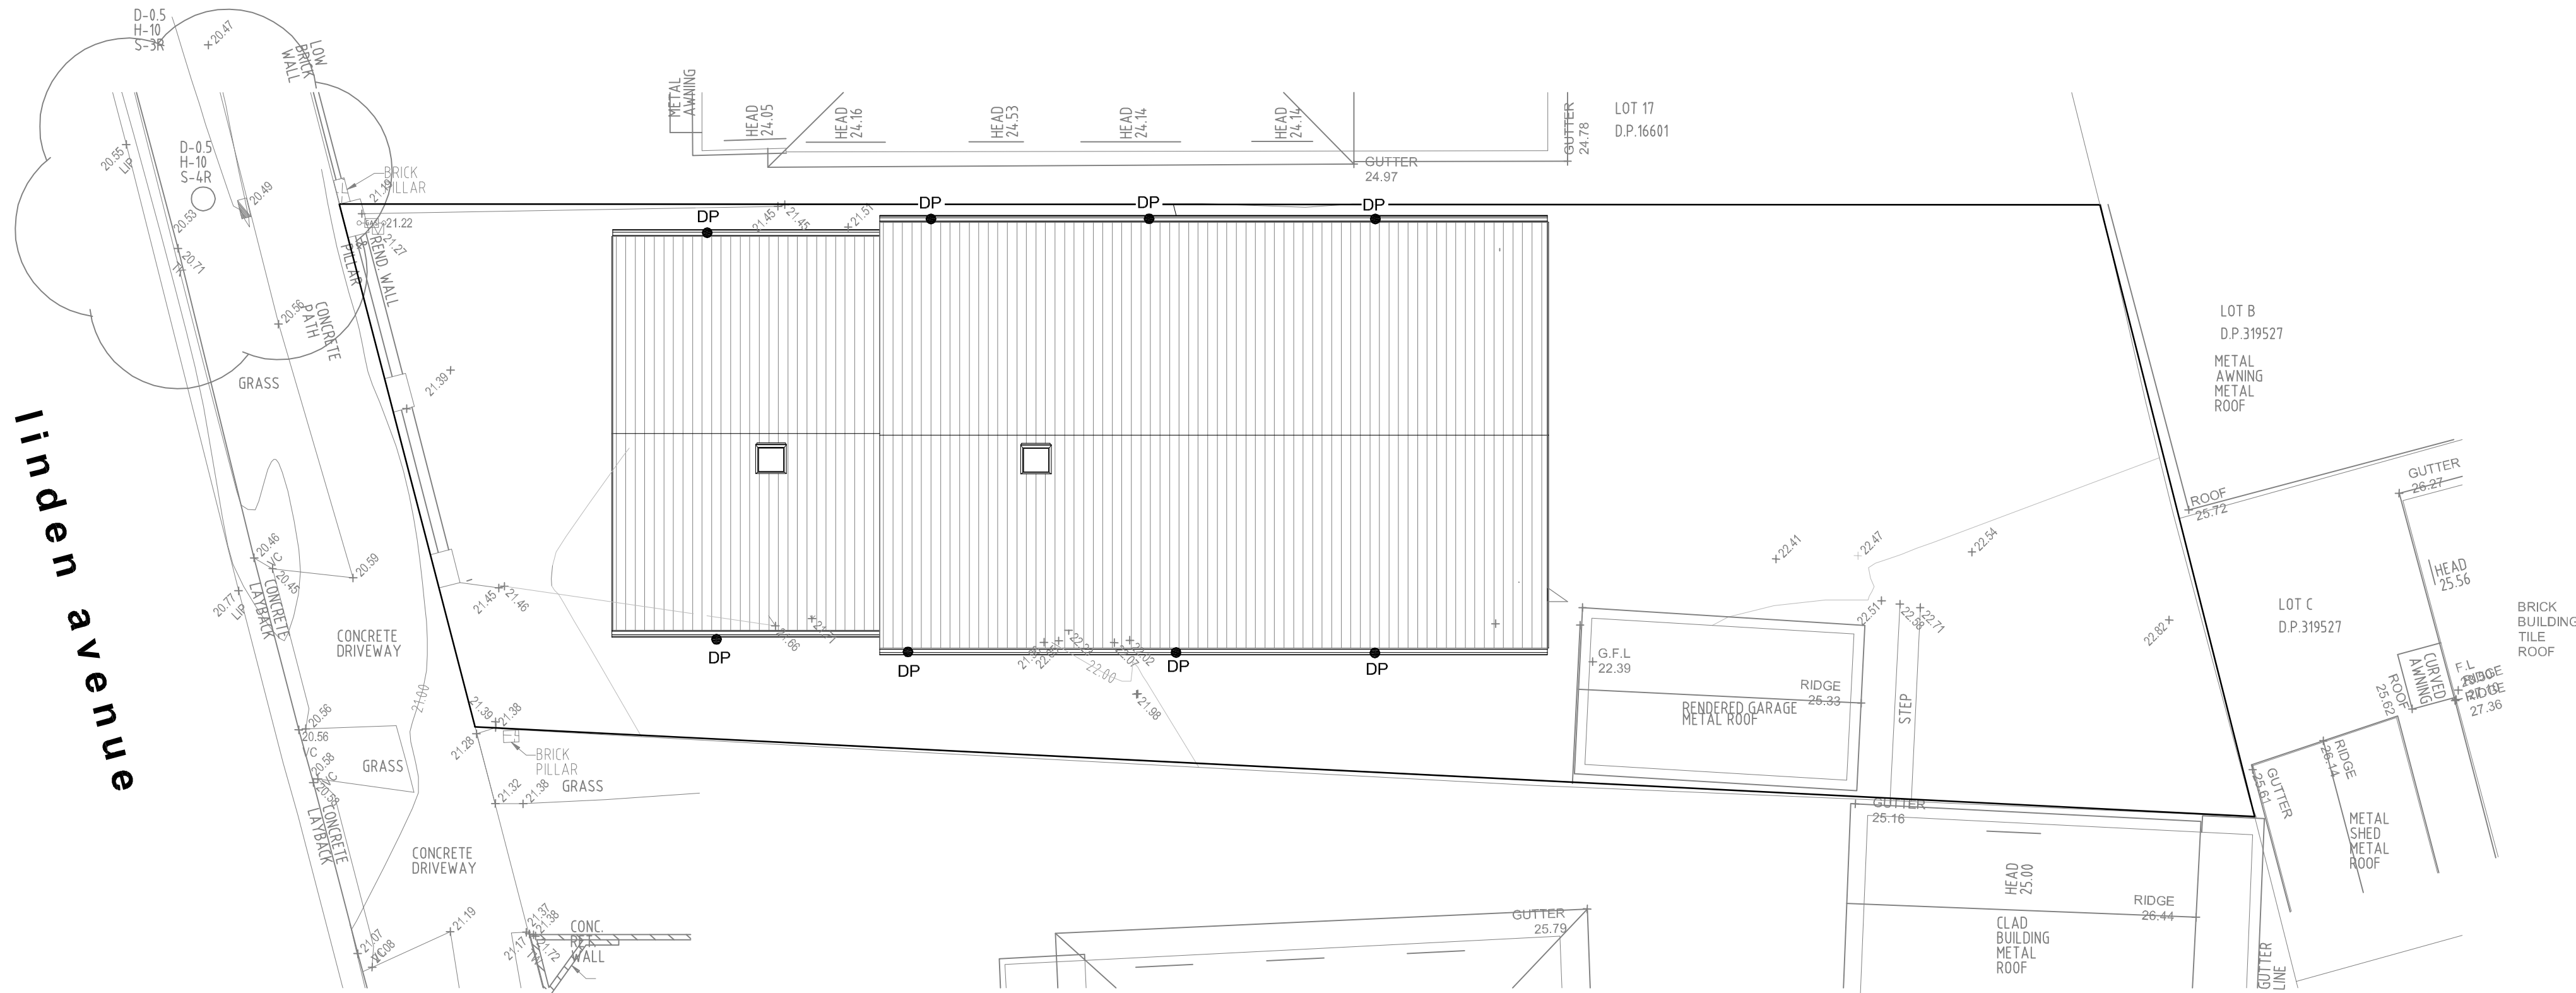

PROPOSED ROOF DRAINAGE PLAN

SCALE 1:100

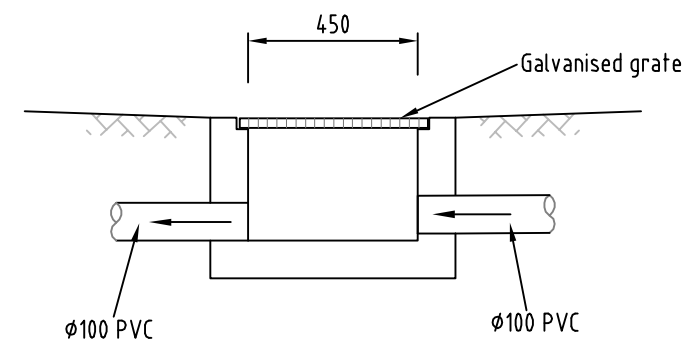

GRADED PIT

SCALE 1:20



SCALE 1:100 0 1 2 3 4 5 m @A1

General notes	Issue	Amendments	Date	Issue	Amendments	Date	LEGEND		
NOT FOR CONSTRUCTION - Minimum roofgutter slope of 0.5% to downpipe - Drainage pipes are Ø100 minimum - Dimensions in mm unless indicated otherwise	A	For DA	15.06.26				+ 45.20	Existing level	→→→→→
							- 45.0	Existing contour	▣
							+ 45.20	Proposed Finished level	DP●
							- 45.20	Proposed ground contour	→

**KD STORMWATER** Pty. Ltd
ACN 605 367 548
164 Belmore Road North, Riverwood, 2210 NSW
Email: Admin@KDstormwater.com
Mob: 0432 211 421

CHECKED BY

KY TRAN
BSC (Eng) SC (PEng) NER (3109482)
Registered Design Practitioner (DEP0003576)

PROJECT: PROPOSED ALTERATIONS & ADDITIONS
No 6 LINDEN AVENUE, PUNCBOWL
NSW
DRAINAGE CONCEPT PLAN & DETAILS

SCALE AS SHOWN
Drawn: KT
Job #: DG 3181
Date: 12.06.26
Sheet 1 of 1