



YASS EV CHARGERS

1711 Yass Valley Way, Yass NSW 2582



DRAWING REGISTER:		
ARCHITECTURAL DRAWINGS: VODA BUILDING SERVICES		
DRAWING #	DESCRIPTION	REV
25010-TP000	COVER SHEET, DRAWING REGISTER	03
25010-TP001	LOCATION PLAN: EXISTING	01
25010-TP002	SITE PLAN: EXISTING	01
25010-TP002a	SITE ANALYSIS PLAN	01
25010-TP003	SITE PLAN: PROPOSED	03
25010-TP200	ELEVATIONS	03
25010-TP210	3D VIEWS	02
25010-TP600	CANOPY DETAILS	03
SURVEY DRAWINGS: GEOMATIC & PROPERTY SERVICES		
DRAWING No.	DESCRIPTION	REV
19070-DT-001	GDA ADJUSTMENT & CADASTRE REALIGNMENT	B1
-	DETAIL PLAN OF PADMOUNT SITE	1
CIVIL DRAWINGS: PARKHILL & FREEMAN		
DRAWING No.	DESCRIPTION	REV
26-067 C00	CIVIL DRAWING INDEX	1
26-067 C01	CIVIL NOTES	1
26-067 C02	GENERAL & PAVEMENT LEGENDS	1
26-067 C03	PIT SCHEDULE & SETOUTS	1
26-067 C100	EXISTING CONDITIONS & DEMOLITION PLAN	1
26-067 C200	PAVEMENT PLAN	1
26-067 C300	DRAINAGE PLAN	1
26-067 C400	CONTOURS & LEVELS PLAN	1
26-067 C500	CIVIL DETAILS - SHEET 1	1
26-067 C501	CIVIL DETAILS - SHEET 2	1
26-067 C502	CIVIL DETAILS - SHEET 3	1
26-067 C503	CIVIL DETAILS - SHEET 4	1
ELECTRICAL DRAWINGS : R.TERENYI AND ASSOCIATES P/L		
DRAWING No.	DESCRIPTION	REV
V-25010 E01	ELECTRICAL SERVICES: SITE LIGHTING PLAN	TP01
LANDSCAPE DRAWINGS: BBLA		
DRAWING No.	DESCRIPTION	REV
25.013 LCD-001	COVER PAGE	C
25.013 LCD-002	GENERAL NOTES	C
25.013 LCD-601	LANDSCAPE PLAN	C
25.013 LCD-901	LANDSCAPE DETAILS	C

DRAWING REGISTER:		
PLANNING REPORTS:		
TRAFFIC REPORT: QUANTUM TRAFFIC		
REFERENCE #	DESCRIPTION	ISSUE
25-0597 R1	Transport Impact Statement	A
ARBORIST REPORT: ARBOR EXPRESS		
REFERENCE #	DESCRIPTION	ISSUE
AIA1/8/2026	Arboricultural Impact Statement	v1
BUSH FIRE ASSESSMENT REPORT: WARATAH BUSHFIRE		
REFERENCE #	DESCRIPTION	ISSUE
W26087	Bush Fire Assessment Report	-



01 LOCATION PLAN: EXISTING
- Scale N.T.S.

Client



ABN: 68142 889 816
546 Gardeners Road, Alexandria NSW 2015




Suite 3, 668 Burwood Road
Hawthorn East, Victoria 3123
Tel: (03) 9805 8400 Fax: (03) 9805 8455
E-mail: voda@vodabs.com.au

NOTE:

Check and verify all dimensions on site before commencement of any works &/or shop drawings. Any discrepancies should be reported to the architect. This Design and Drawing is Property of Voda Building Services Pty Ltd. and may not be copied in any way in part or whole without written consent.
© Design Copyright.

- ☐ SKETCH
- ☐ DESIGN APPROVAL
- ☒ TOWN PLANNING
- ☐ TENDER
- ☐ BA / CC
- ☐ CONSTRUCTION

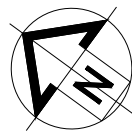


REV	AMENDMENT	BY	DATE	CHK
01	ISSUED FOR TOWNPLANNING	EC	06/08/26	


Project Title
TESLA YASS EV CHARGERS
1711 Yass Valley Way, Yass NSW 2582

Stage
TOWN PLANNING
Drawing Title
LOCATION PLAN: EXISTING

Drawing Scale	Project Date	Option
As Shown		
Drawn By	Store Number:	
LL	-	
Project No.	Drawing No.	Revision
25010	TP001	01

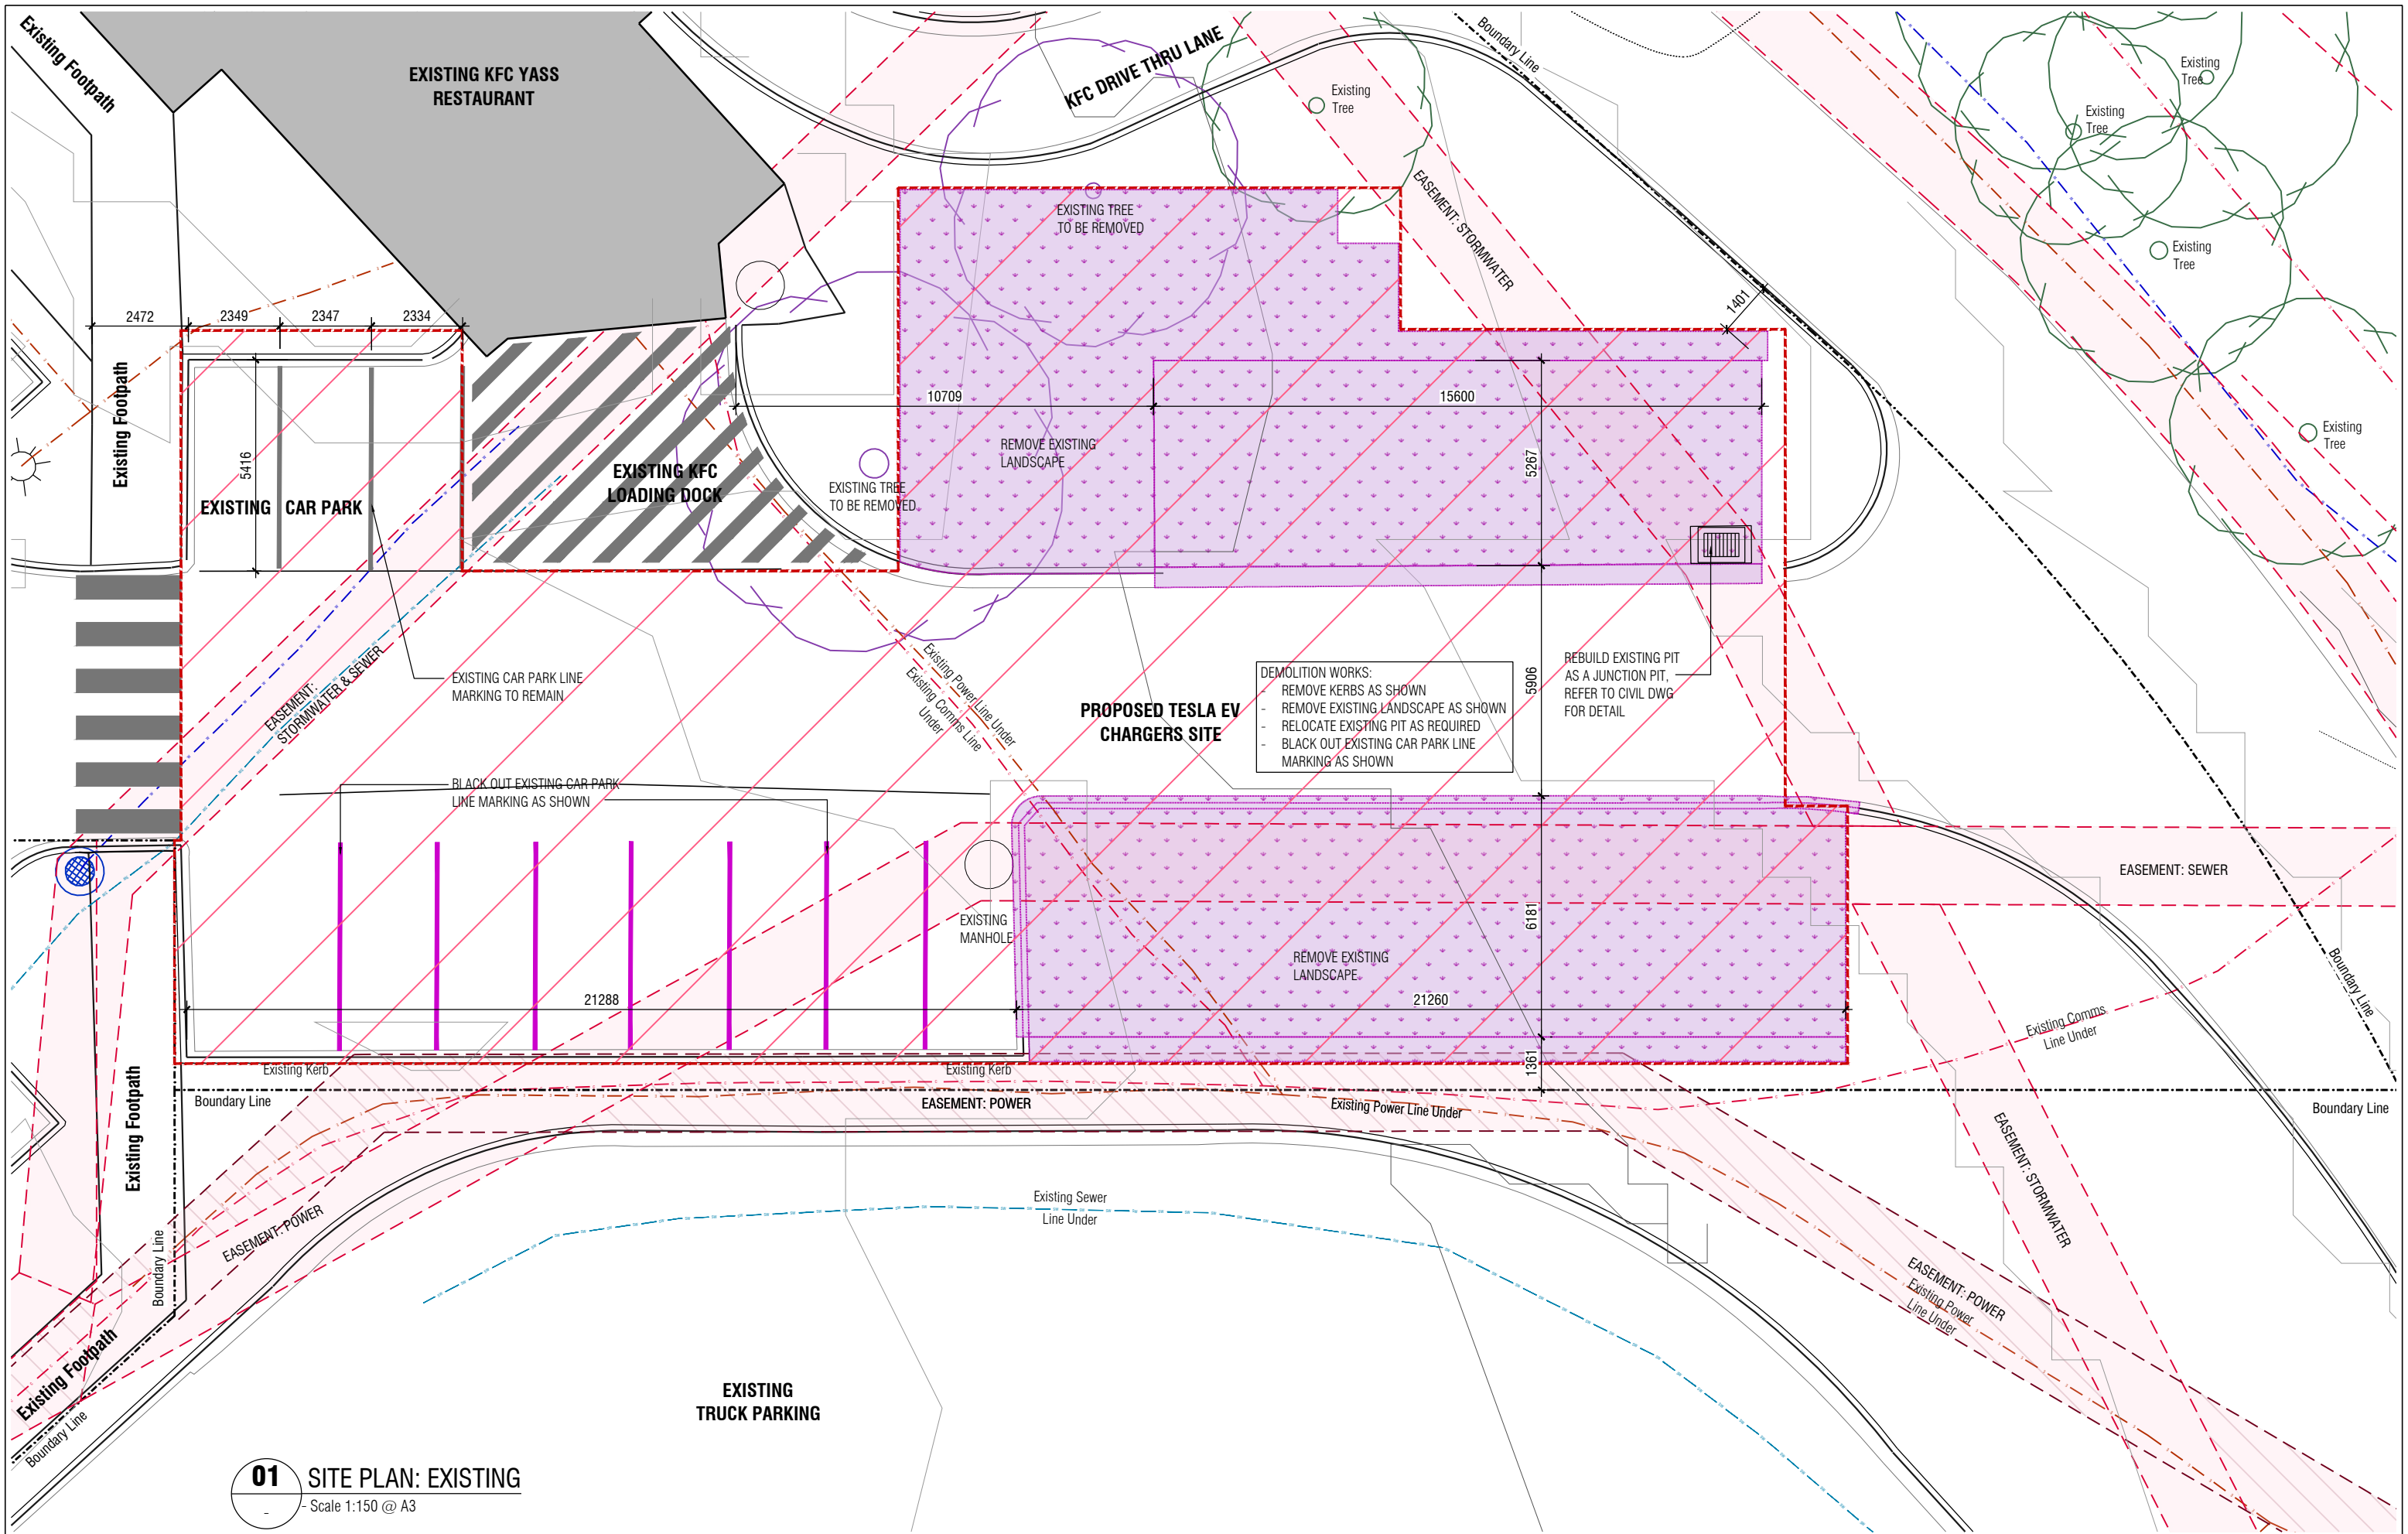


01 SITE PLAN: EXISTING
- Scale 1:150 @ A3

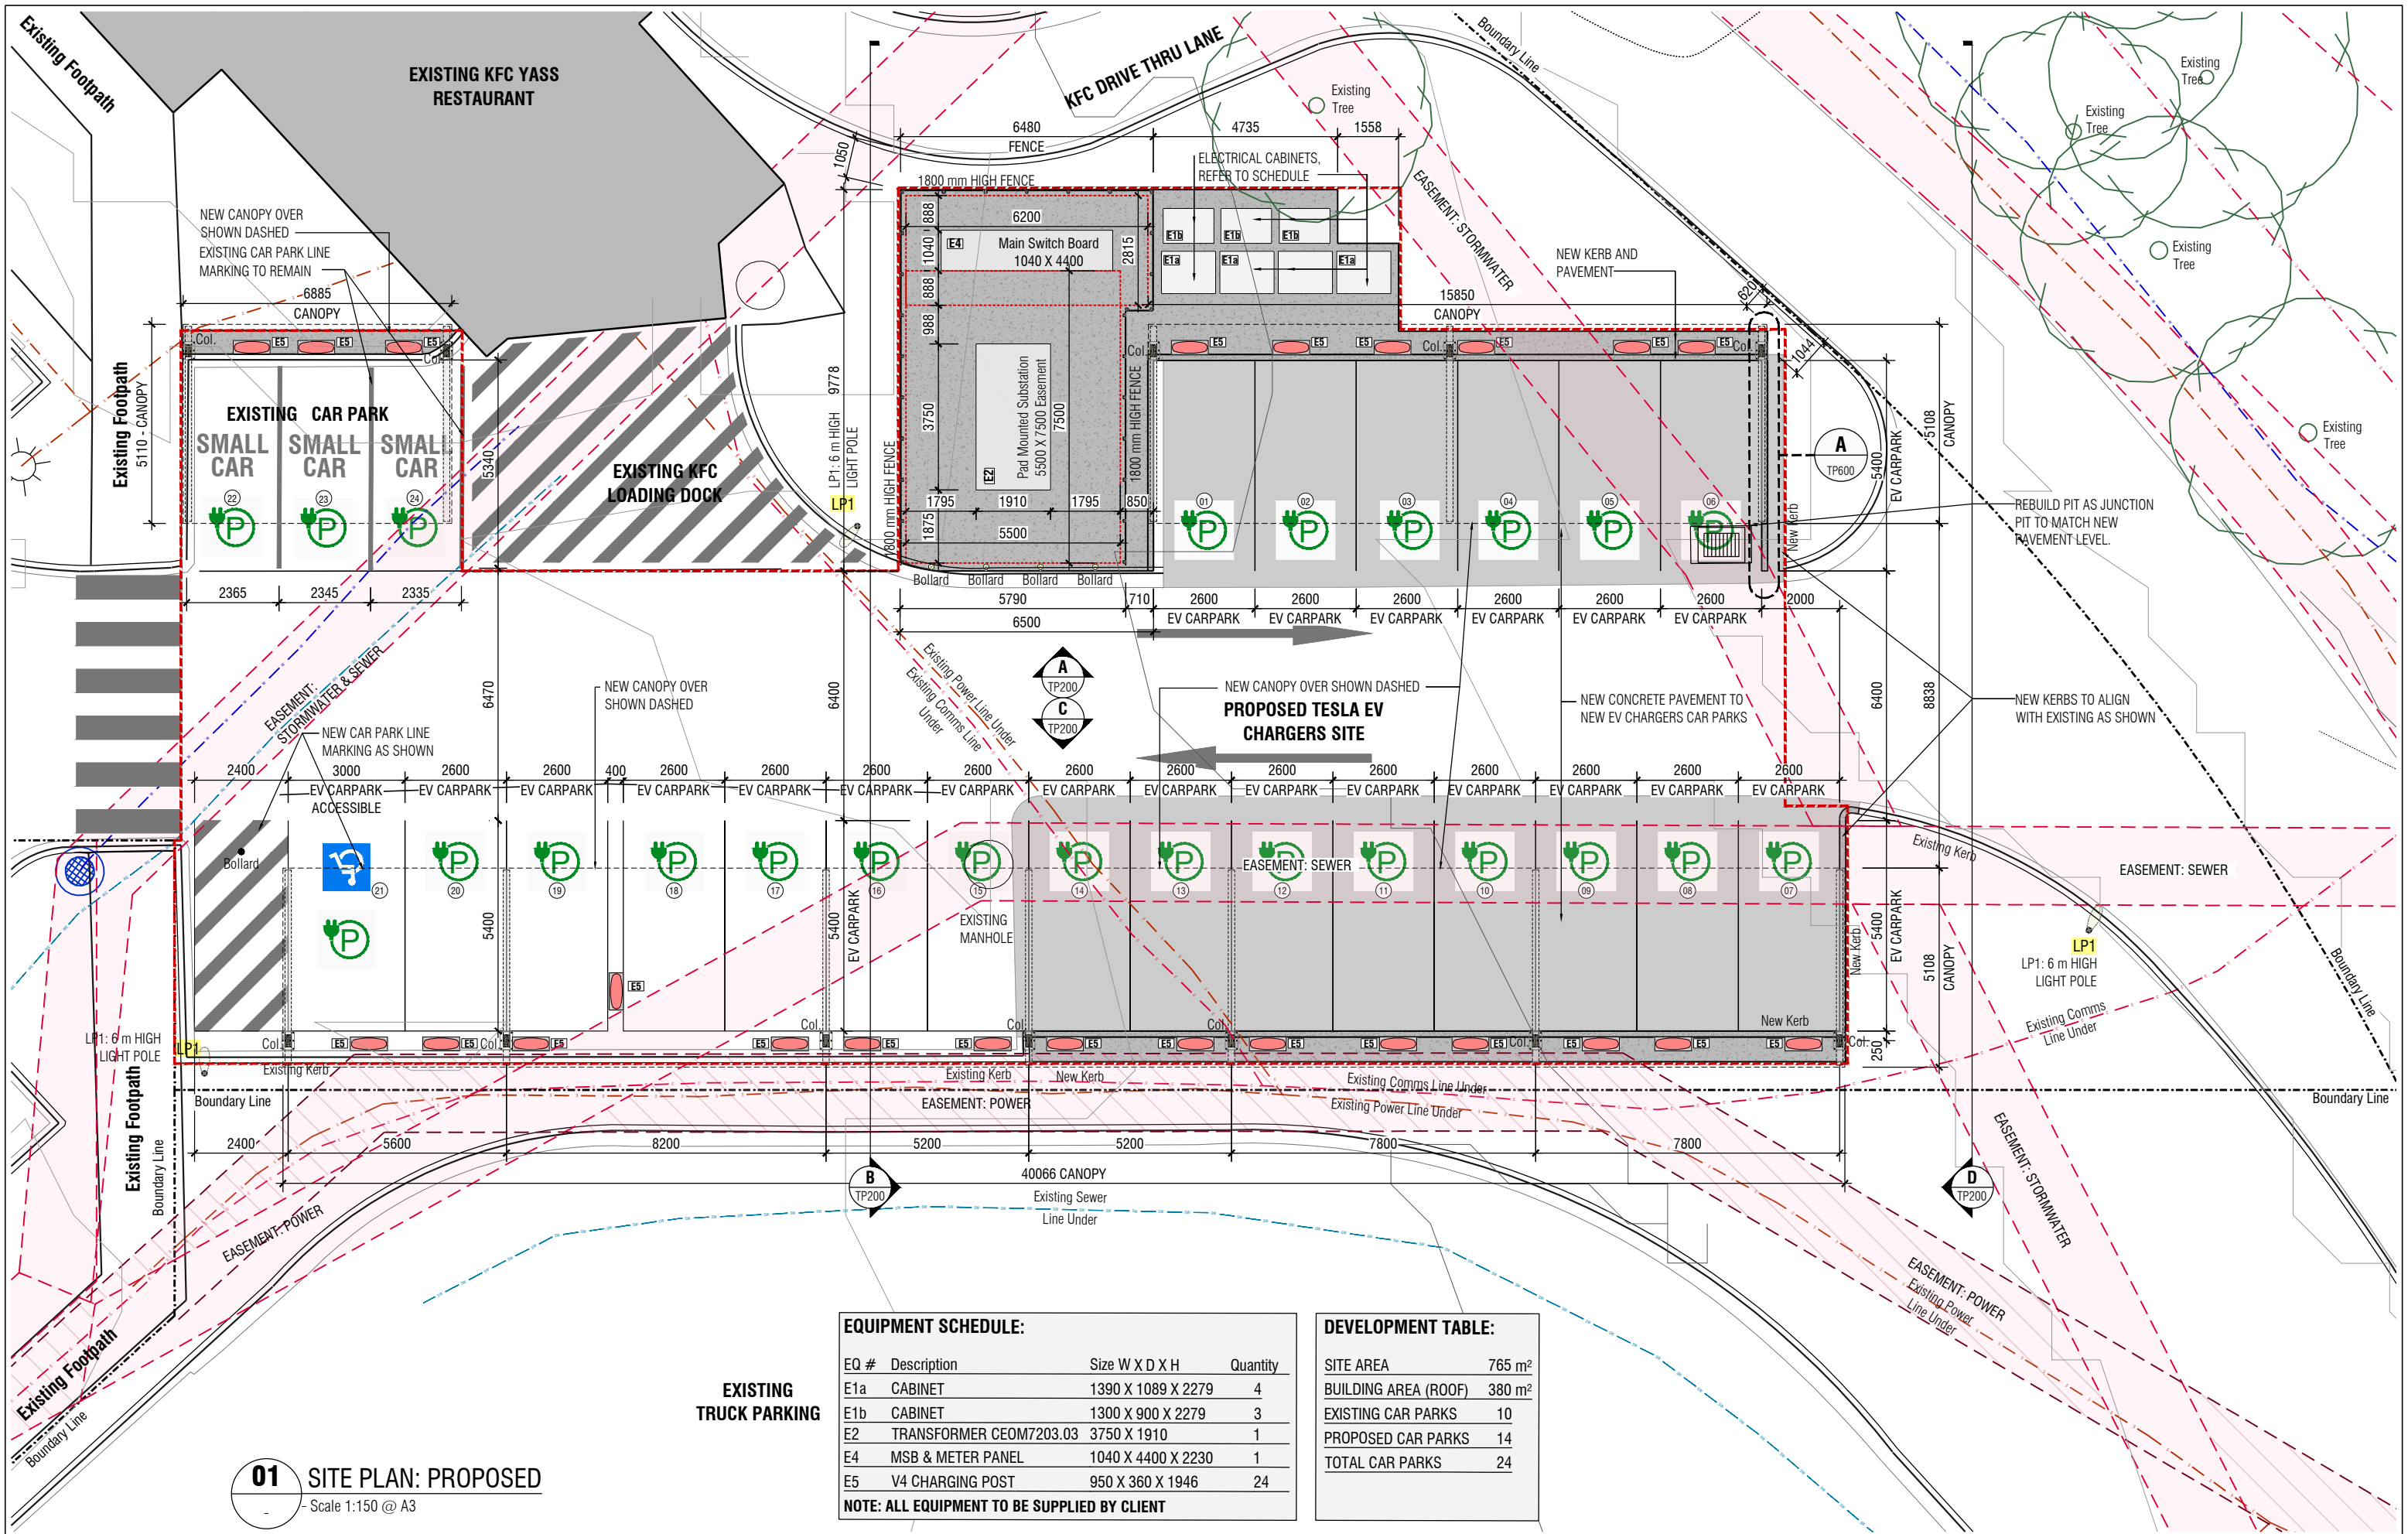

01 SITE PLAN: PROPOSED
- Scale 1:150 @ A3


EQUIPMENT SCHEDULE:				
EQ #	Description	Size W X D X H	Quantity	
E1a	CABINET	1390 X 1089 X 2279	4	
E1b	CABINET	1300 X 900 X 2279	3	
E2	TRANSFORMER CEOM7203.03	3750 X 1910	1	
E4	MSB & METER PANEL	1040 X 4400 X 2230	1	
E5	V4 CHARGING POST	950 X 360 X 1946	24	
NOTE: ALL EQUIPMENT TO BE SUPPLIED BY CLIENT				

DEVELOPMENT TABLE:	
SITE AREA	765 m ²
BUILDING AREA (ROOF)	380 m ²
EXISTING CAR PARKS	10
PROPOSED CAR PARKS	14
TOTAL CAR PARKS	24

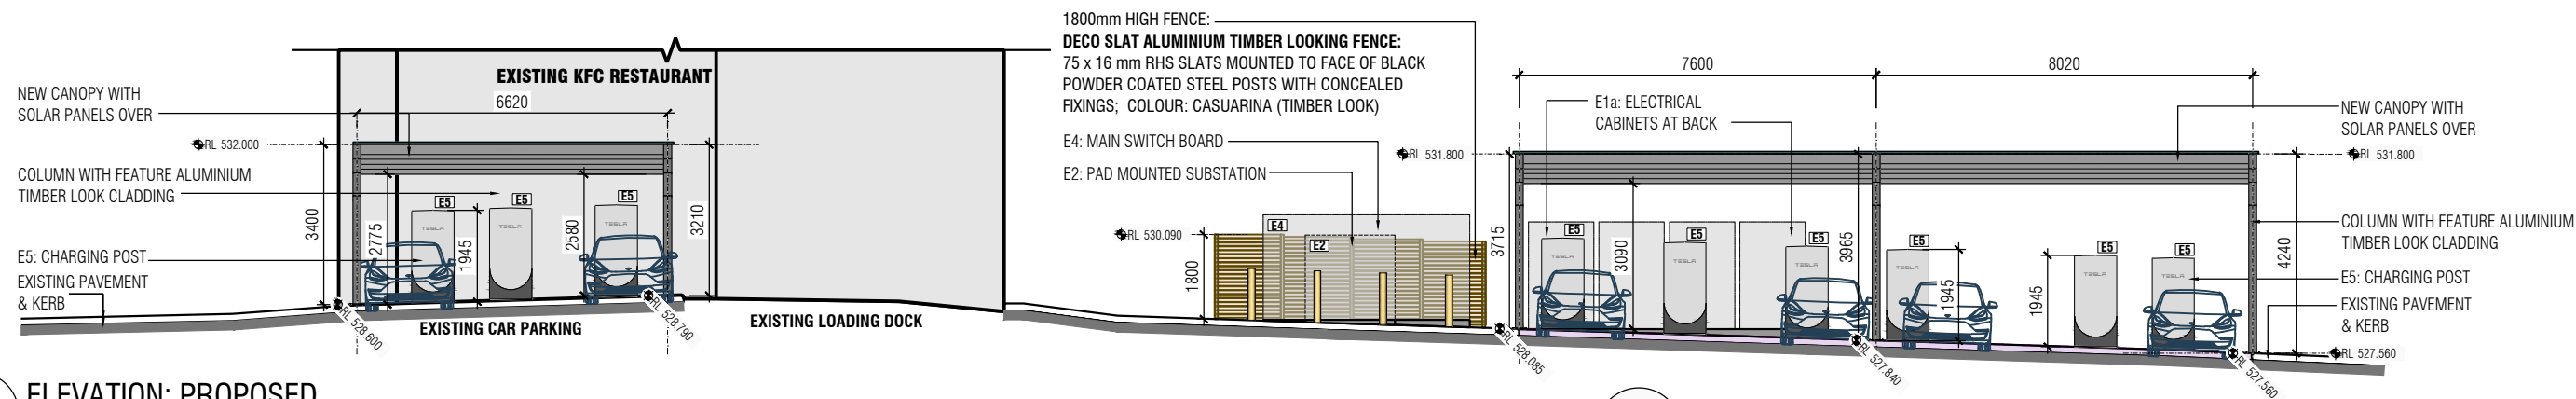


A ELEVATION: PROPOSED

TP003 - Scale 1:150 @ A3

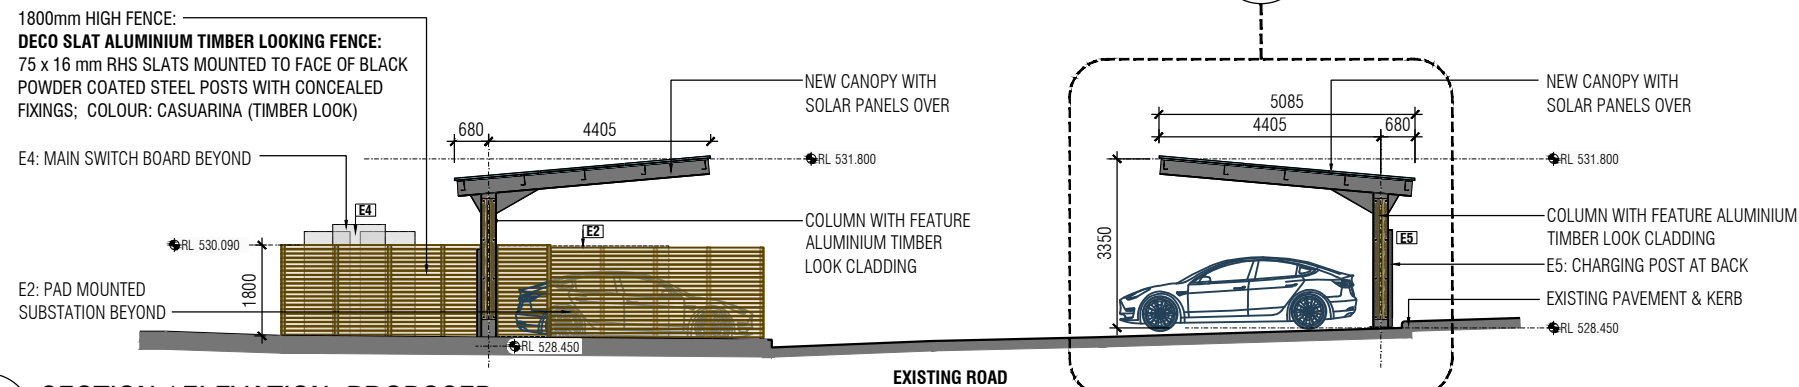


B SECTION / ELEVATION: PROPOSED

TP003 - Scale 1:150 @ A3

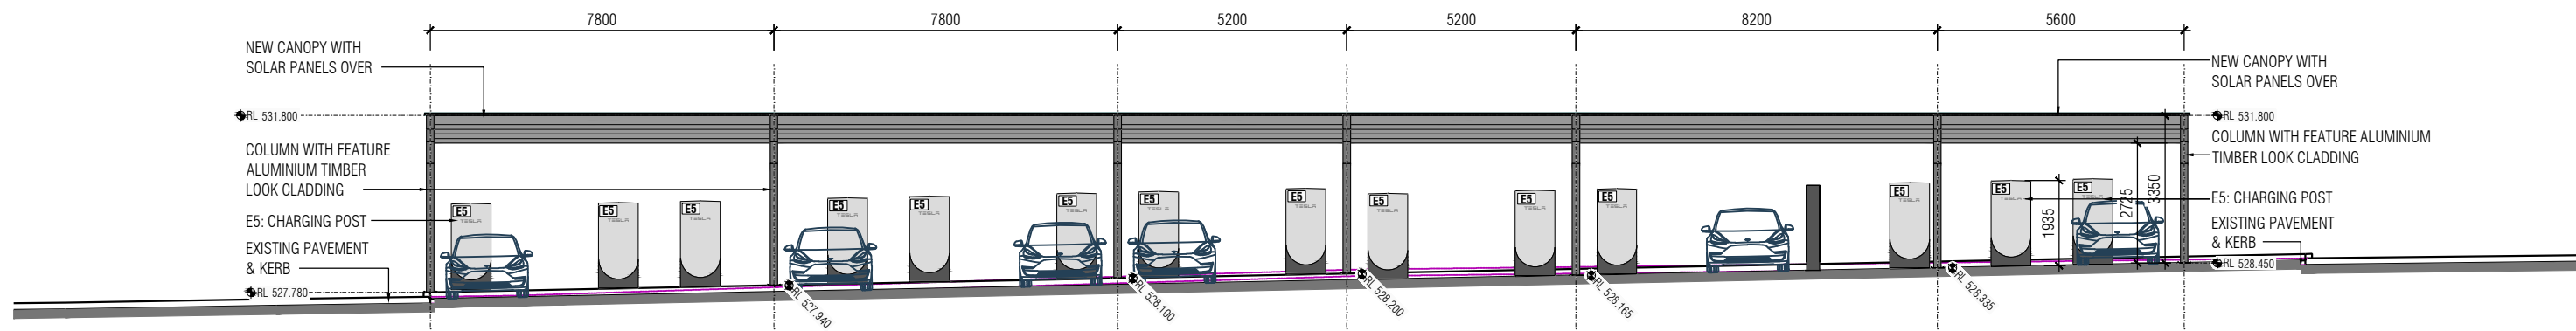

C ELEVATION: PROPOSED

TP003 - Scale 1:150 @ A3

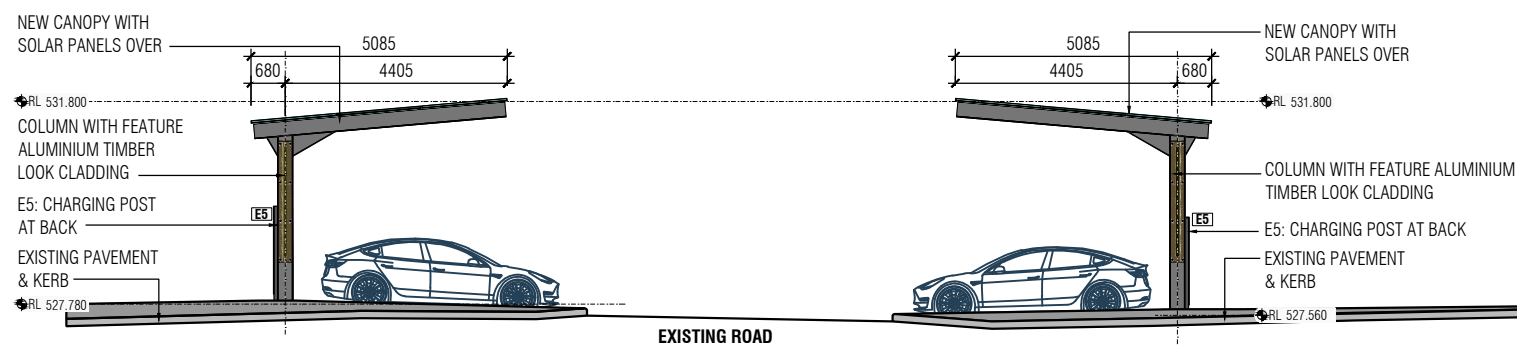

D SECTION / ELEVATION: PROPOSED

TP003 - Scale 1:150 @ A3

Client

TESLA

ABN: 68142 889 816

546 Gardeners Road, Alexandria NSW 2015

Voda building services p.l.
ABN 3287 146 2418

Suite 3, 668 Burwood Road
Hawthorn East, Victoria 3123
Tel: (03) 9805 8400 Fax: (03) 9805 8455
E-mail: voda@vodabs.com.au

NOTE:

Check and verify all dimensions on site before commencement of any works &/or shop drawings. Any discrepancies should be reported to the architect. This Design and Drawing is Property of Voda Building Services Pty Ltd. and may not be copied in any way in part or whole without written consent.
© Design Copyright.

- ☐ SKETCH
- ☐ DESIGN APPROVAL
- ☒ TOWN PLANNING
- ☐ TENDER
- ☐ BA / CC
- ☐ CONSTRUCTION

REV	AMENDMENT	BY	DATE	CHK
01	ISSUED FOR TOWNPLANNING	EC	06/08/26	
02	GENERAL REVISION; ISSUED FOR TOWNPLANNING	LL	03.09.26	
03	GENERAL REVISION; ISSUED FOR TOWNPLANNING	LL	11.09.26	

Project Title
TESLA YASS EV CHARGERS
1711 Yass Valley Way, Yass NSW 2582

Stage	Drawing Scale	Project Date	Option
TOWN PLANNING	As Shown		
Drawing Title	Drawn By	Store Number:	
SITE ELEVATIONS AND SECTIONS	LL	-	
Project No.	Drawing No.	Revision	
25010	TP200	03	



Client

TESLA

ABN: 68142 889 816
546 Gardeners Road, Alexandria NSW 2015

Voda building services p.l.
ABN 3287 146 2418

Suite 3, 668 Burwood Road
Hawthorn East, Victoria 3123
Tel: (03) 9805 8400 Fax: (03) 9805 8455
E-mail: voda@vodabs.com.au

NOTE:

Check and verify all dimensions on site before commencement of any works &/or shop drawings. Any discrepancies should be reported to the architect. This Design and Drawing is Property of Voda Building Services Pty.Ltd. and may not be copied in any way in part or whole without written consent.
© Design Copyright.

- SKETCH
- DESIGN APPROVAL
- TOWN PLANNING
- TOWN PLANNING
- TENDER
- BA / CC
- CONSTRUCTION

REV	AMENDMENT	BY	DATE	CHK
01	ISSUED FOR TOWNPLANNING	EC	06/08/26	
02	RENDER IMAGES AMENDED	EC	04/09/26	

Project Title
TESLA YASS EV CHARGERS
1711 Yass Valley Way, Yass NSW 2582

Stage	Drawing Scale	Project Date	Option
TOWN PLANNING	As Shown		
Drawing Title	Drawn By	Store Number:	
3D VIEWS	LL	-	
Project No.	Drawing No.	Revision	
25010	TP210	02	

