


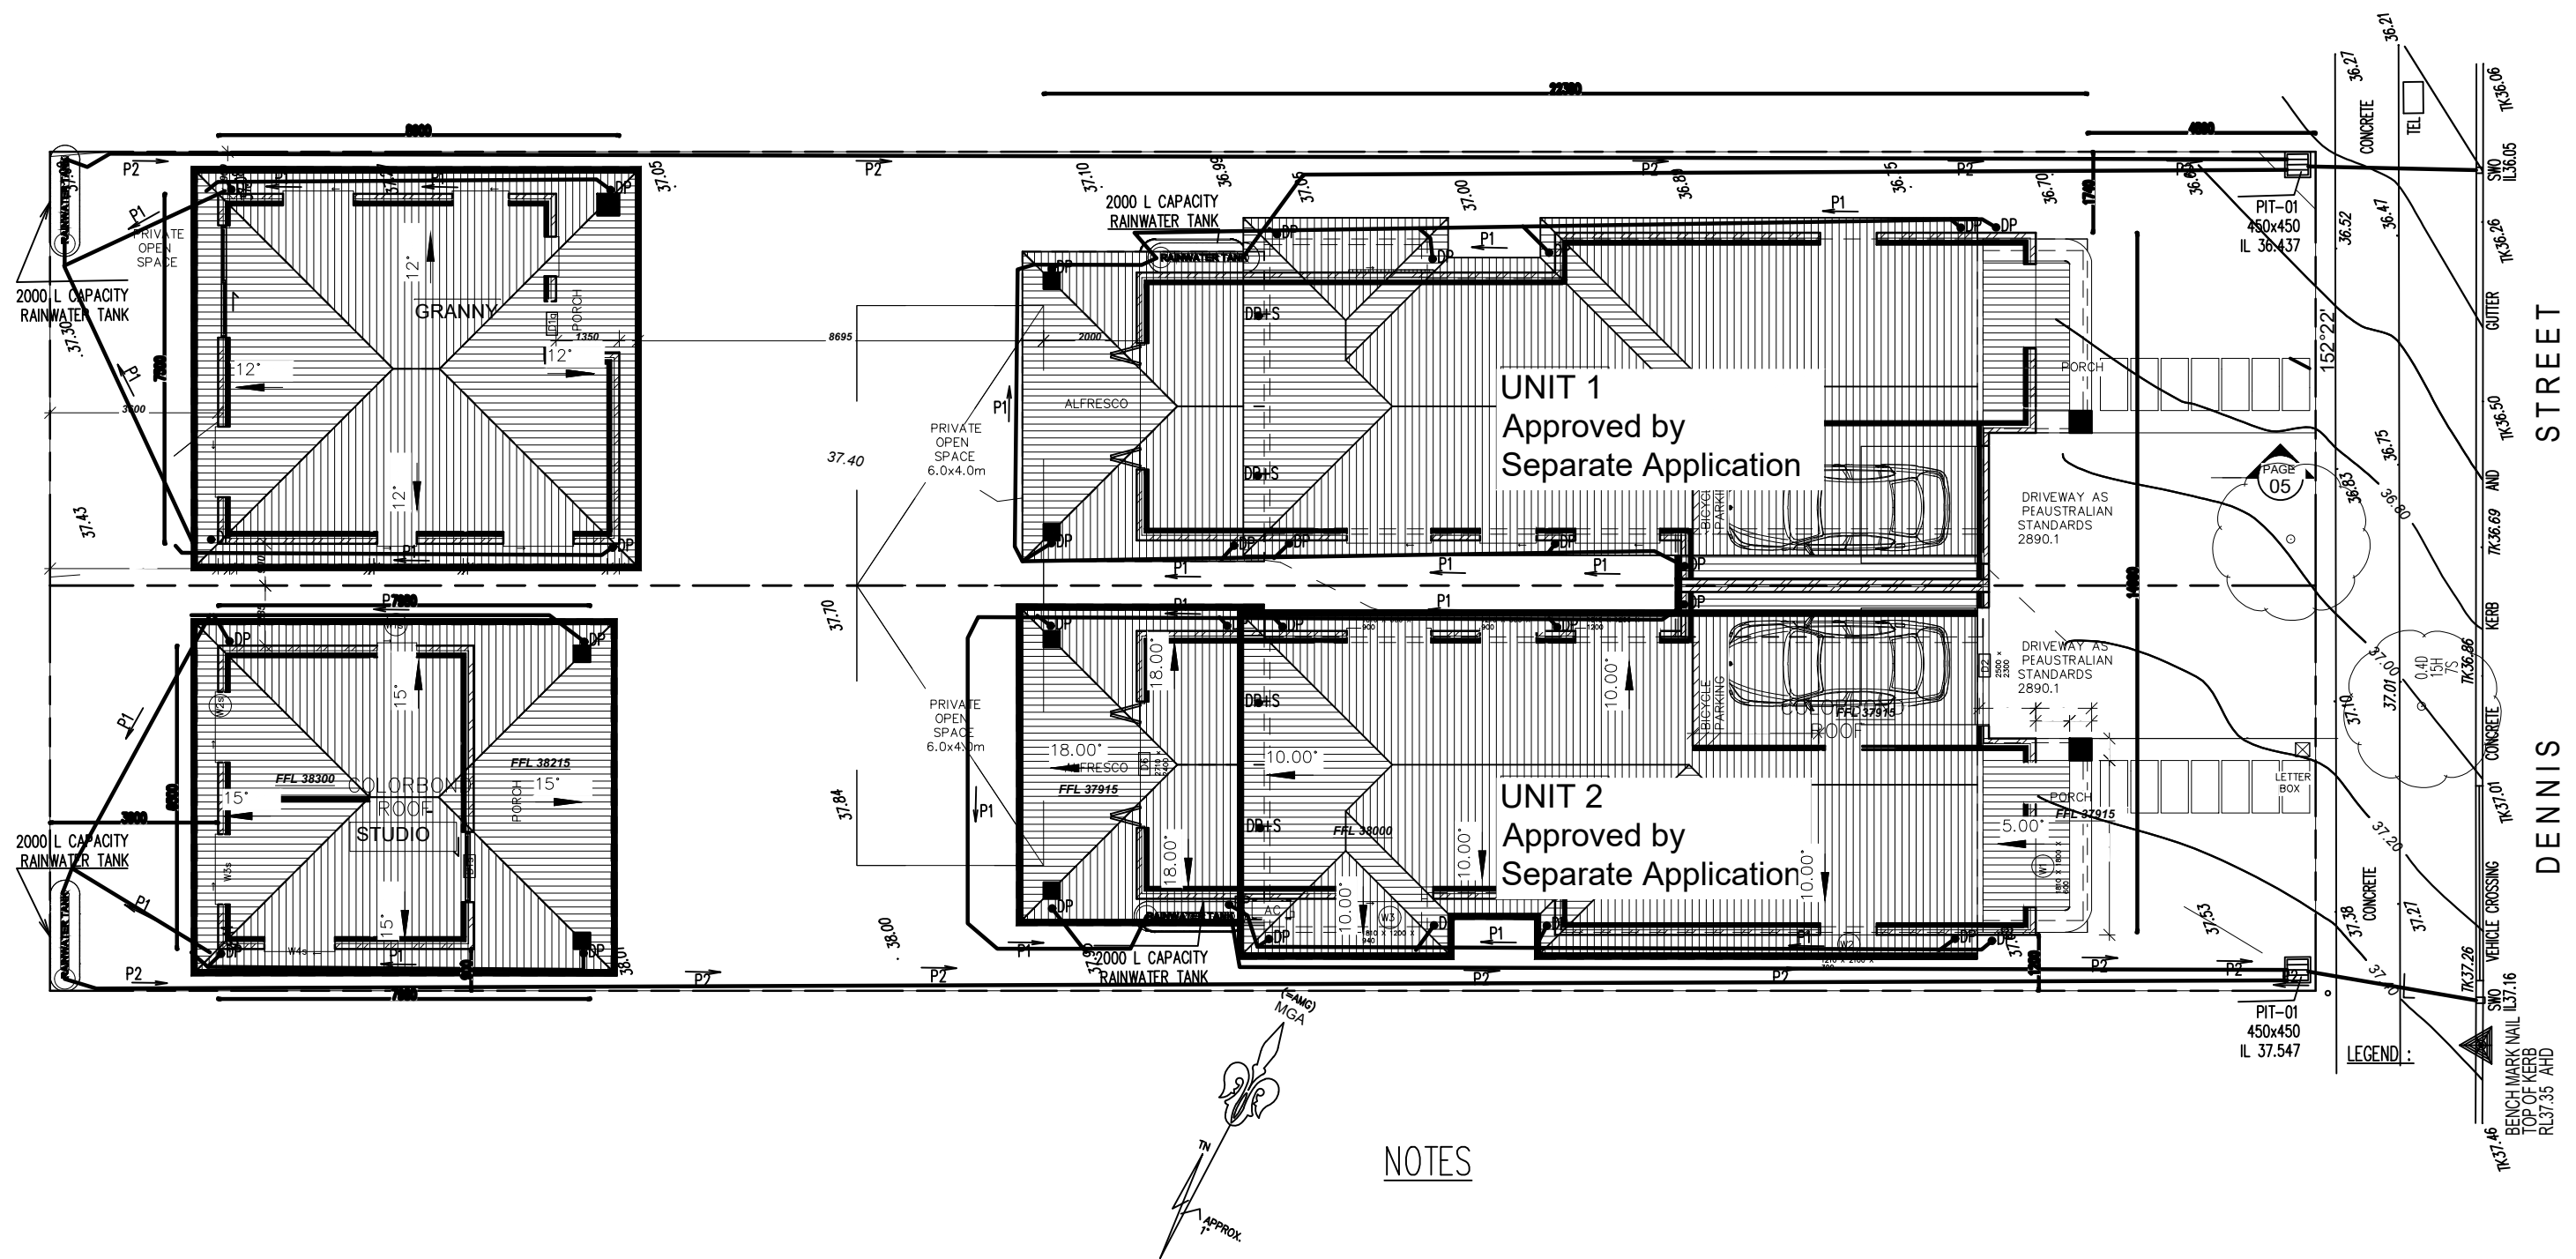

NOTES

Designed by:	M.Y	ERTAZ H, CHOWDHURY MIEAust., CPEng. NPER, Reg. No. 2214897	Australiawide Consulting Services P/L Civil & Structural Engineering and Project Management 1369 Canterbury Rd, Punchbowl, NSW 2196 T: 97937998 M: 0420710548 Email: ertaz1@hotmail.com	Architect: Australiawide Consulting Services P/L Civil & Structural Engineering and Project Management 1369 CANTERBURY RD, Punchbowl, NSW 2196 T: 97937998 M: 0420710548 Email: ertaz1@hotmail.com	Client: Mohammad Hero Azad	Project North: 	Project: Proposed Dual Occupancy	Job: 35 Denis St Lakemba	Date: 11-06-2025
Checked by:	E.C								Scale @A3: NTS
								Title: STORMWATER DRAINAGE PLAN	Drg No. SW02