
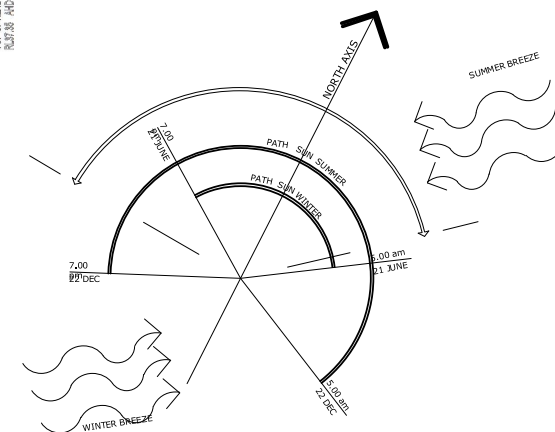


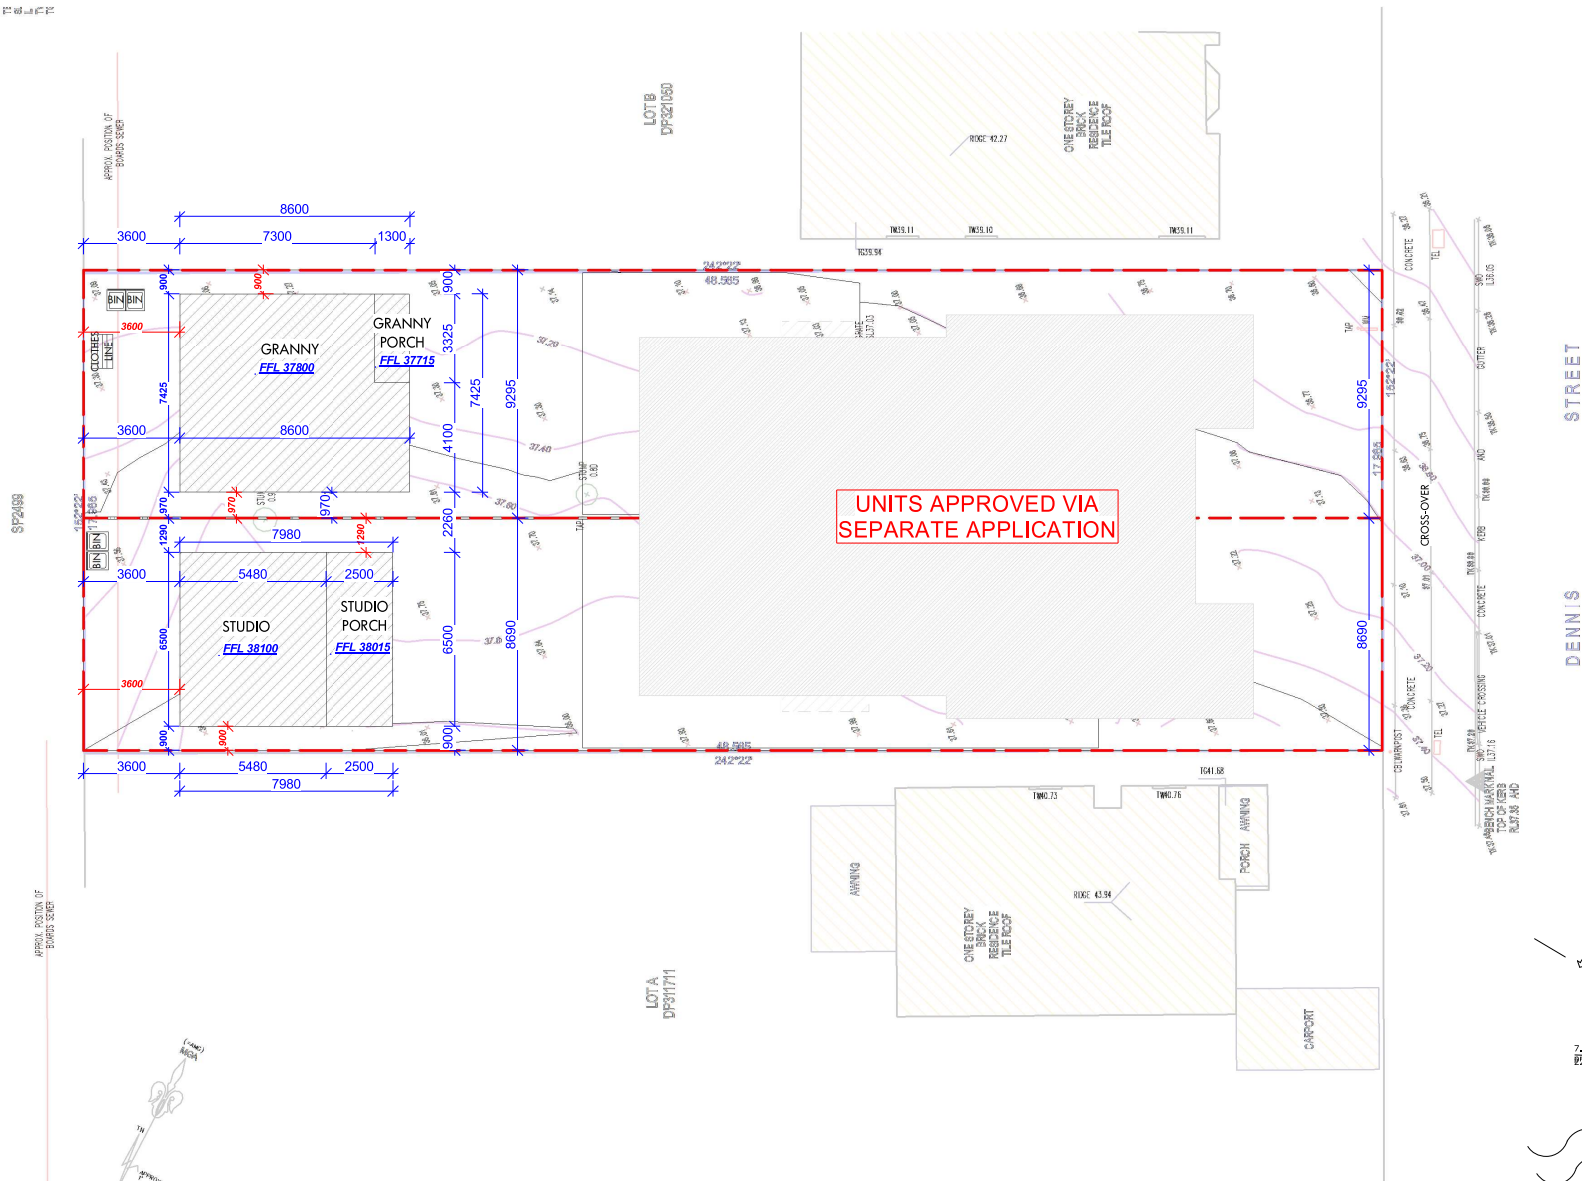

1 SITE PLAN
1 : 200

MEMBER:

bdaa
BUILDING DESIGNERS
ASSOCIATION OF AUSTRALIA

MEMBER:

bdaa
BUILDING DESIGNERS
ASSOCIATION OF AUSTRALIA

 **BEFORE
YOU DIG**
www.byda.com.au
Zero Damage - Zero Harm

This drawing is the property of ECO.FACTOR PTY LTD and shall not be used in full or in part without consent of ECO.FACTOR PTY LTD

- Figured dimensions are to take preference over scaled dimensions.
- Builder shall be held responsible to verify all dimensions/levels on site & notify any discrepancy to ECO.FACTOR PTY LTD
- All materials are to be used in accordance with manufacturer's specifications and instructions and to comply with relevant Australian Standards.

eco.factor
Design Solutions

THE FOLLOWING STANDARDS MAY BE REFERRED TO IN THIS PAVING:


- AS 1288 GLASS IN BUILDINGS - SELECTION AND INSTALLATION
- AS 1428 DESIGN FOR ACCESS AND MOBILITY
- AS 1637 RISE PLATFORMS, WALKWAYS, STAIRWAYS AND LADDERS
- AS 1686 MECHANICAL VENTILATION AND AIR-CONDITIONING
- AS 1819 AUTOMATIC FIRE EXTINGUISHING AND ALARM SYSTEMS
- AS 1909 INSTALLATION OF TIMBER DOORSETS
- AS 2247 WINDOWS IN BUILDINGS - SELECTION AND INSTALLATION
- AS 2295 EMERGENCY ESCAPE LIGHTING AND EXIT SIGNS FOR BUILDINGS
- AS 2400 FIRE-PROOFING OF EXTERIOR WALLS
- AS 3500 NATIONAL PLUMBING AND DRAINAGE
- AS 3600 CONCRETE STRUCTURES
- AS 3700 MASONRY STRUCTURES
- AS 4140 WATERPROOFING OF DOMESTIC WET AREAS
- AS 4100 STEEL STRUCTURES
- AS 4234 CUBIC TONNAGE FOR AIR-CHILLING SYSTEMS IN BUILDINGS
- AS 5000 FORMWORK FOR CONCRETE

OTHER ALTERNATIVE SOLUTIONS

TAG SYMBOLS

	
W# WINDOW TAG	D# DOOR TAG

DO NOT SCALE. USE FIGURED DIMENSIONS ONLY. VERIFY ALL LEVELS AND DIMENSIONS ON SITE BEFORE COMMENCING CONSTRUCTION, FABRICATION, OR SHOP DRAWINGS. ©COPYRIGHT, ALL RIGHTS RESERVED.

 

CLIENT
BUILD AID CONSULTING SERVICES

PROJECT DETAIL
CONSTRUCTION OF A DETACHED GRANNY AND STUDIO

PROJECT ADDRESS
35 DENNIS STREET LAKEMBA 2195 NSW

DA PACKAGE

DRAWING TITLE	
SITE PLAN	
SCALE	DATE
1 : 200	19/12/2025 4:41:01 PM
DRAWN	CHECKED
ZK	AI
DRAWING NO.	PROJ. STAGE
2458	DA
	PAGE NUMBER
	DA - C