


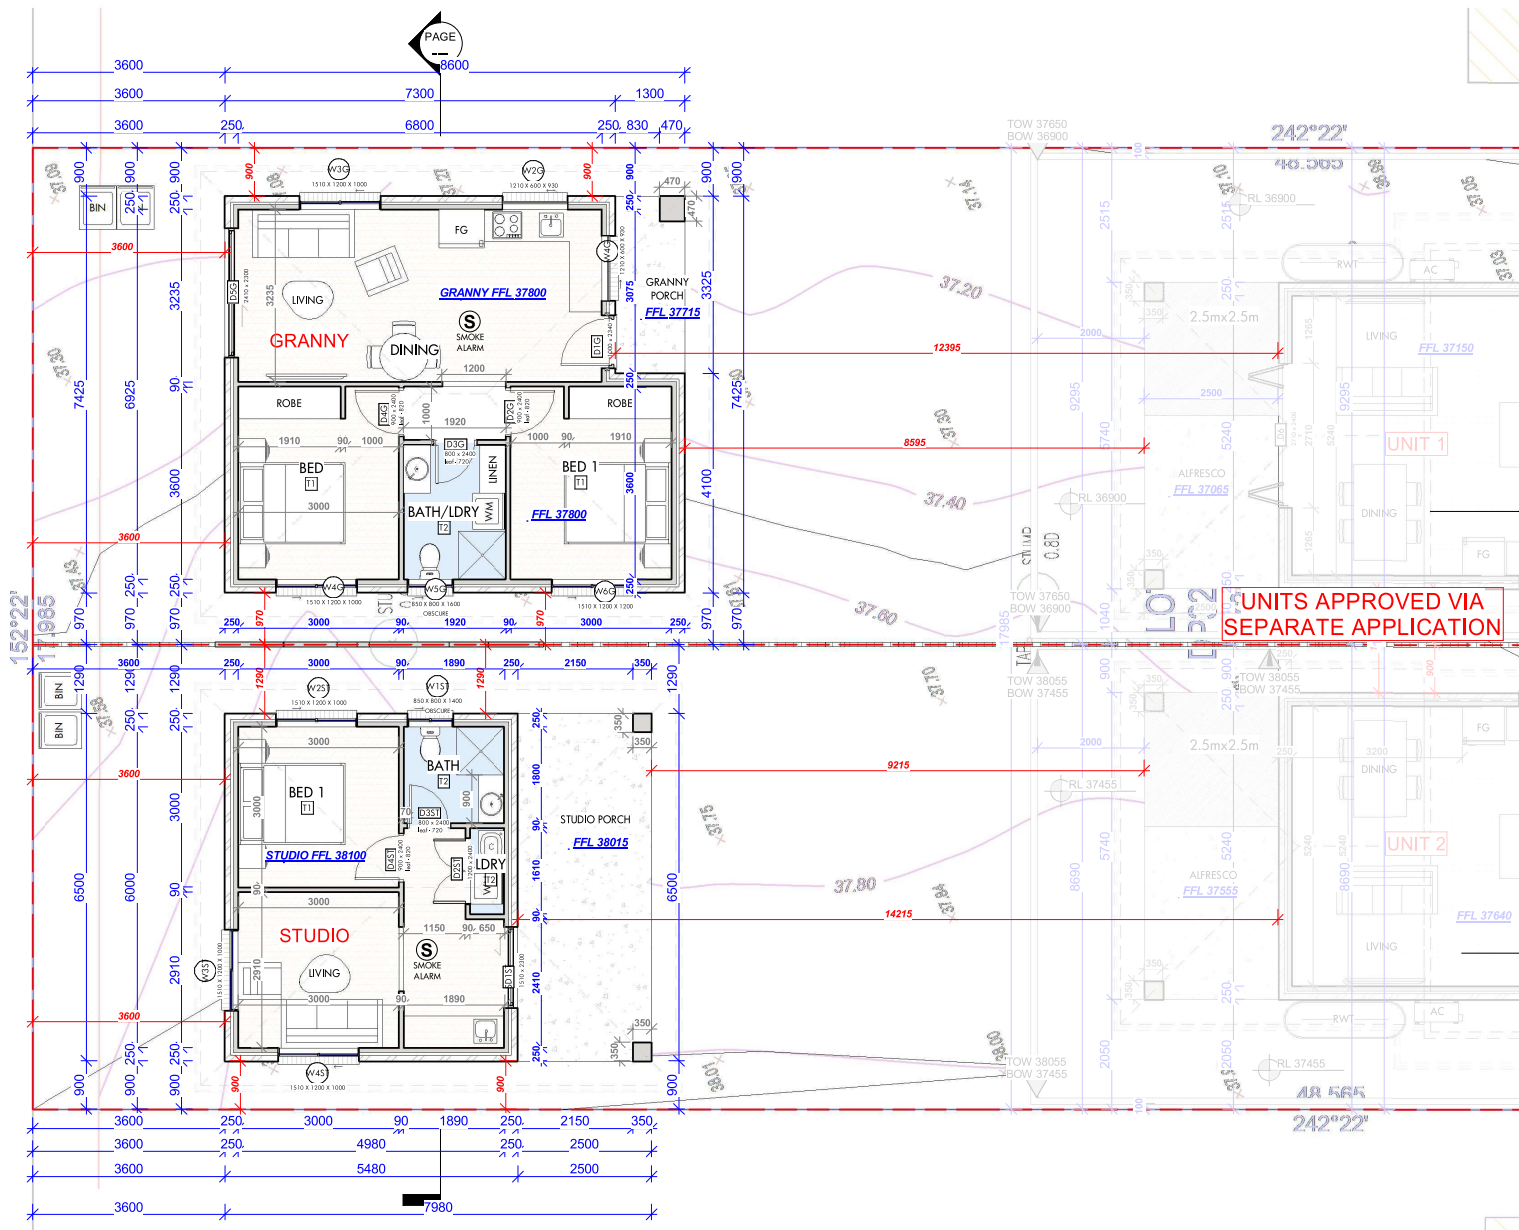

1 GROUND FLOOR
1 : 100

- CONC
- LAMIN
- T1
- T2
- T3

eco. factor Pty. Ltd

MEMBER:




This drawing is the property of ECO.FACTOR PTY LTD and shall not be used in full or in part without consent of ECO.FACTOR PTY LTD.
- Figured dimensions are to take preference over scaled dimensions.
- Builder shall be held responsible to verify all dimensions/levels on site & notify any discrepancy to ECO.FACTOR PTY LTD.
- All materials are to be used in accordance with manufacturer's specifications and instructions and to comply with relevant Australian Standards.

eco.factor
Design Solutions

THE FOLLOWING STANDARDS MAY BE REFERRED TO IN THIS DRAWING:
AS 1288 GLASS IN BUILDINGS - SELECTION AND INSTALLATION
AS 1428 DESIGN FOR ACCESSIBILITY
AS 1687 FIXED PLATFORMS, WALKWAYS, STAIRWAYS AND LADDERS
AS 1686 MECHANICAL VENTILATION AND AIR-CONDITIONING
AS 1676 AUTOMATIC FIRE DETECTION AND ALARM SYSTEM
AS 1506 INSTALLATION OF TIMBER DOORSETS
AS 2047 WINDOWS IN BUILDINGS - SELECTION AND INSTALLATION
AS 2285 EMERGENCY ESCAPE LIGHTING AND EXIT SIGNS FOR BUILDINGS
AS 2444 PORTABLE FIRE EXTINGUISHERS
AS 3502 NATIONAL PLUMBING AND DRAINAGE
AS 3606 CONCRETE STRUCTURES
AS 3710 MASONRY STRUCTURES
AS 3740 WATERPROOFING OF DOMESTIC WET AREAS
AS 4110 STEEL STRUCTURES
AS 4234 FACTORY FOR AIR-HANDLING SYSTEMS IN BUILDINGS
AS 3910 FORMWORK FOR CONCRETE
OTHERS, IF APPLICABLE

NORTH
TAG SYMBOLS
WB WINDOW TAG
DF DOOR TAG
WALL TAG
DO NOT SCALE. USE FIGURED DIMENSIONS ONLY. VERIFY ALL LEVELS AND DIMENSIONS ON SITE BEFORE COMMENCING CONSTRUCTION, FABRICATION, OR SHOP DRAWINGS.
© COPYRIGHT - ALL RIGHTS RESERVED

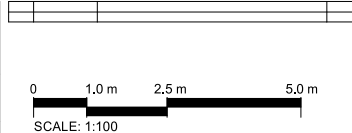

CLIENT
BUILDIDA CONSULTING SERVICES
PROJECT DETAIL
CONSTRUCTION OF A DETACHED GRANNY AND STUDIO
PROJECT ADDRESS
35 DENNIS STREET LAKEMBA 2195 NSW

DA PACKAGE

DRAWING TITLE
GROUND FLOOR PLAN

SCALE
1 : 100
DATE
19/12/2025 4:41:05 PM
DRAWN
ZK
CHECKED
AI
PROJ. STAGE
2458
PAGE NUMBER
DA DA - 06