




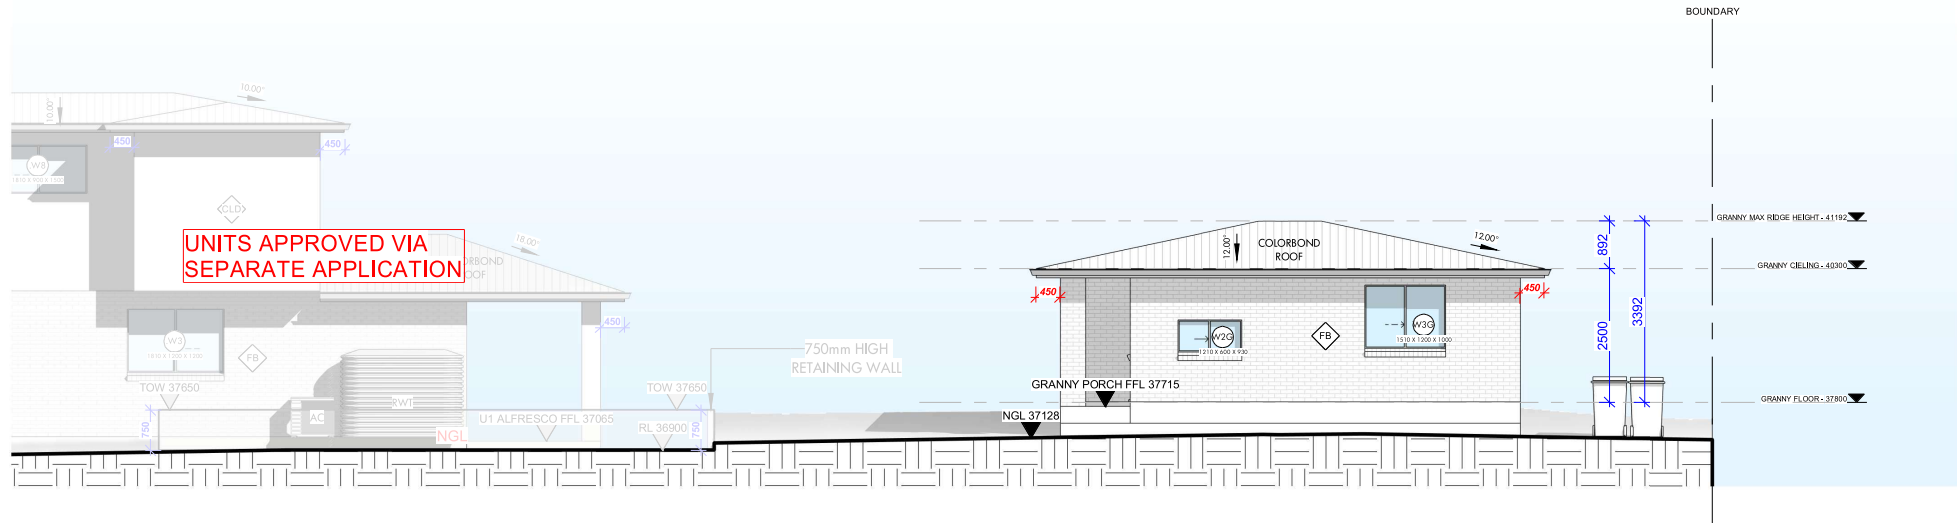

1 NORTH WEST ELEVATION - GRANNY
1 : 100

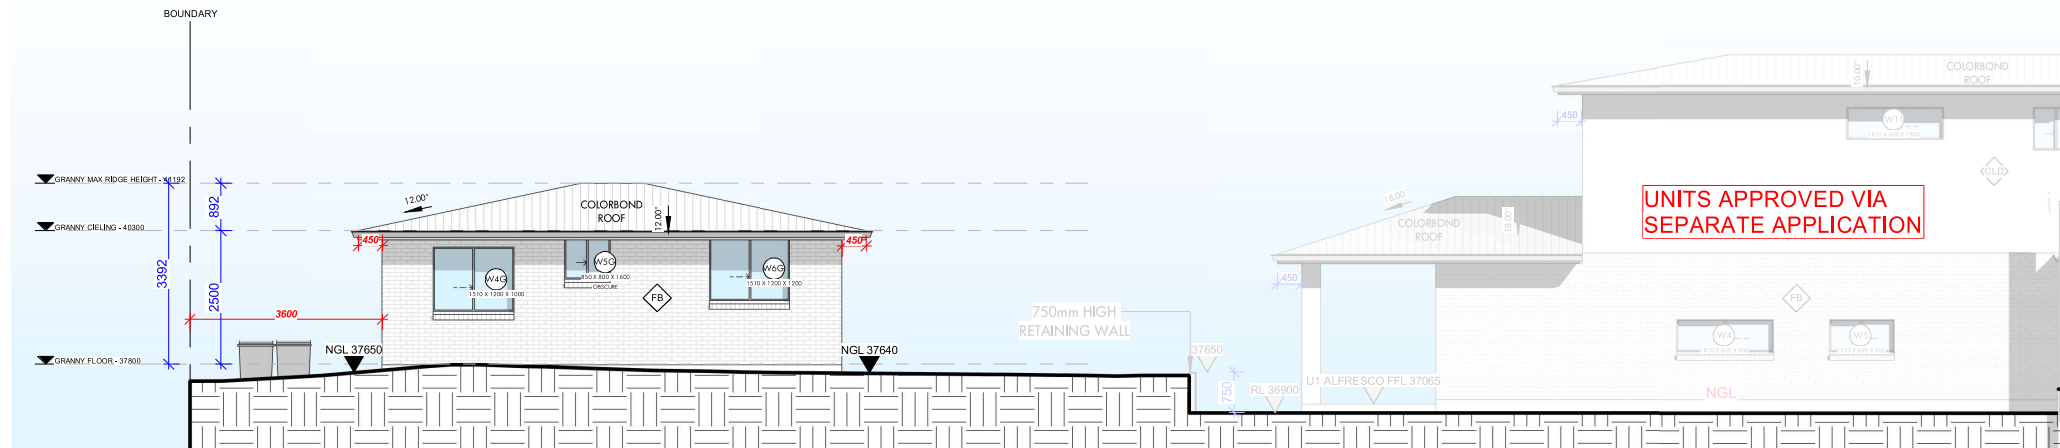

2 SOUTH EAST ELEVATION - GRANNY
1 : 100

 

DA PACKAGE

DRAWING TITLE
GRANNY SIDE ELEVATIONS

SCALE
1 : 100

DATE
19/12/2025 4:41:07 PM

DRAWN
ZK

CHECKED
AI

PROJ. STAGE
DA

PAGE NUMBER
DA - 08

eco. factor Pty. Ltd

MEMBER:



This drawing is the property of ECO.FACTOR PTY LTD and shall not be used in full or in part without consent of ECO.FACTOR PTY LTD.
- Figured dimensions are to take preference over scaled dimensions.
- Builder shall be held responsible to verify all dimensions/levels on site & notify any discrepancy to ECO.FACTOR PTY LTD.
- All materials are to be used in accordance with manufacturer's specifications and instructions and to comply with relevant Australian Standards.



THE FOLLOWING STANDARDS MAY BE REFERRED TO IN THIS DRAWING:
AS 1288 GLASS IN BUILDINGS - SELECTION AND INSTALLATION
AS 1428 DESIGN FOR ACCESS AND MOBILITY
AS 1687 FIBRE PLATFORMS, WALKWAYS, STAIRWAYS AND LADDERS
AS 1686 MECHANICAL VENTILATION AND AIR-CONDITIONING
AS 1670 AUTOMATIC FIRE DETECTION AND ALARM SYSTEM
AS 1658 INSTALLATION OF FIBRE COORDINATES
AS 2047 WINDOWS IN BUILDINGS - SELECTION AND INSTALLATION
AS 2285 EMERGENCY ESCAPE LIGHTING AND EXIT SIGNS FOR BUILDINGS
AS 2444 PORTABLE FIRE EXTINGUISHERS
AS 3502 MECHANICAL PLUMBING AND DRAINAGE
AS 3606 CONCRETE STRUCTURES
AS 3710 MASONRY STRUCTURES
AS 3740 WATERPROOFING OF DOMESTIC WET AREAS
AS 4110 STEEL STRUCTURES
AS 4254 SCAFFOLDING FOR BRACING SYSTEMS IN BUILDINGS
AS 3810 FORMWORK FOR CONCRETE
OTHER A. TERNATIVE SOLUTION

NORTH

TAG SYMBOLS


WB WINDOW TAG DW DOOR TAG

DO NOT SCALE. USE FIGURED DIMENSIONS ONLY. VERIFY ALL LEVELS AND DIMENSIONS ON SITE BEFORE COMMENCING CONSTRUCTION, FABRICATION, OR SHEET DRAWINGS.
© COPYRIGHT - ALL RIGHTS RESERVED


CLIENT
BUILDADA CONSULTING SERVICES

PROJECT DETAIL
CONSTRUCTION OF A DETACHED GRANNY AND STUDIO

PROJECT ADDRESS
35 DENNIS STREET LAKEMBA 2195 NSW

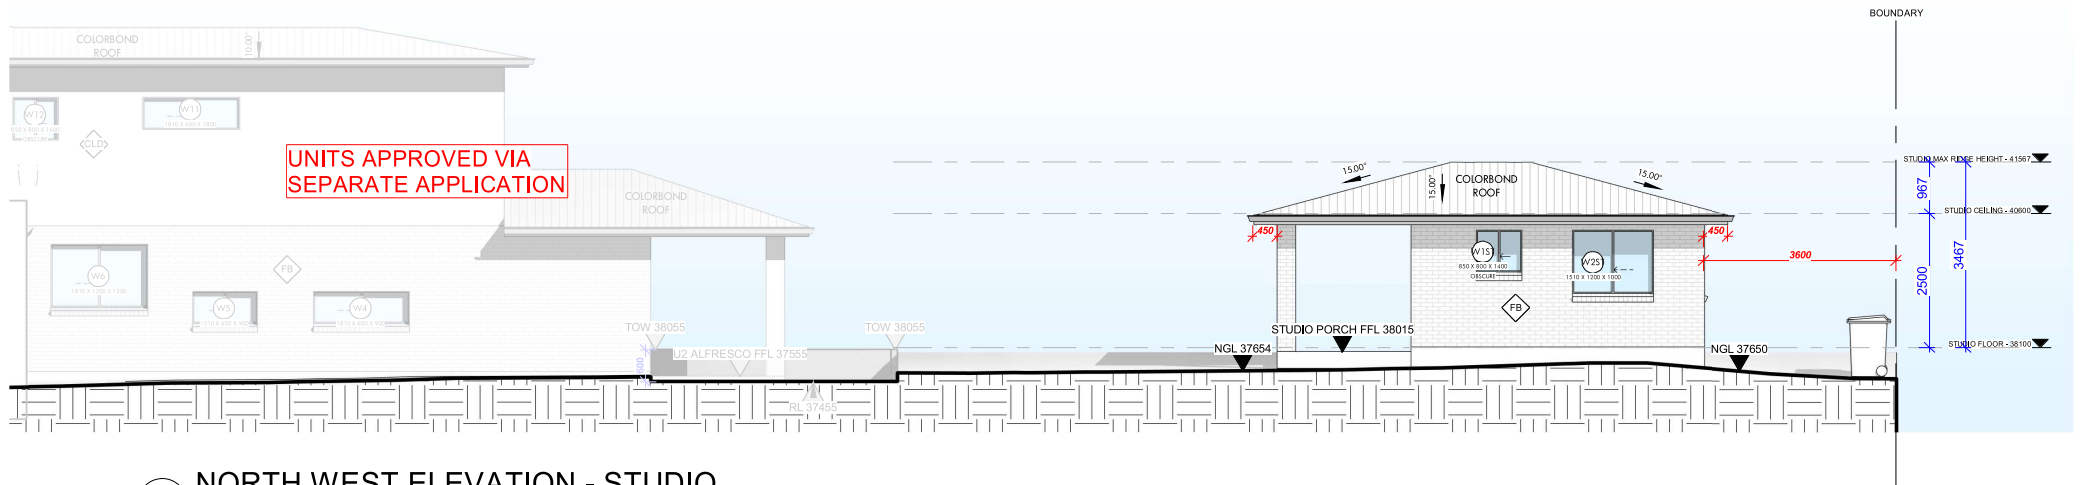

1 NORTH WEST ELEVATION - STUDIO
1 : 100

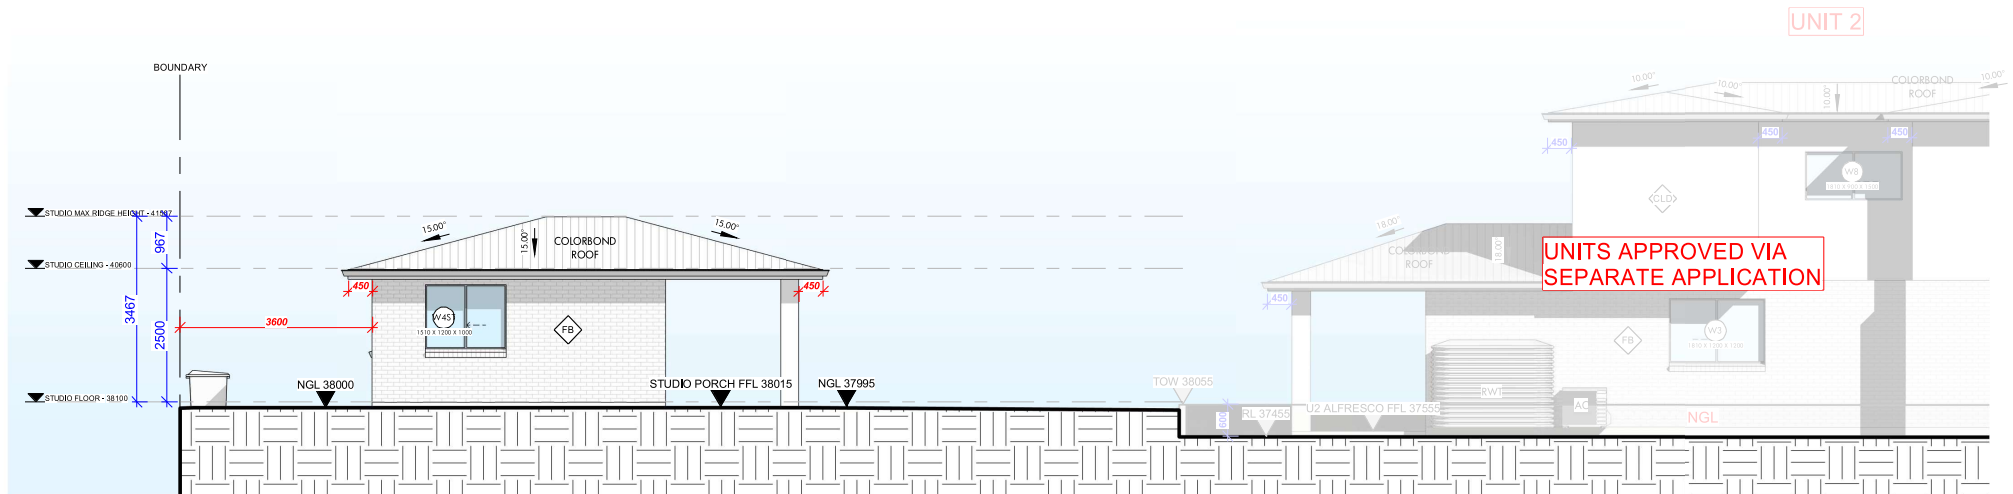

2 SOUTH EAST ELEVATION - STUDIO
1 : 100

eco. factor Pty. Ltd

MEMBER:



This drawing is the property of ECO.FACTOR PTY LTD and shall not be used in full or in part without consent of ECO.FACTOR PTY LTD. - Builder shall be held responsible to verify all dimensions/levels on site & notify any discrepancy to ECO.FACTOR PTY LTD. - All materials are to be used in accordance with manufacturer's specifications and instructions and to comply with relevant Australian Standards.

eco.factor
Design Solutions

THE FOLLOWING STANDARDS MAY BE REFERRED TO IN THIS DRAWING:
AS 1288 GLASS IN BUILDINGS - SELECTION AND INSTALLATION
AS 1428 DESIGN FOR ACCESS AND MOBILITY
AS 1687 FIXED PLATFORMS, WALKWAYS, STAIRWAYS AND LADDERS
AS 1686 MECHANICAL VENTILATION AND AIR-CONDITIONING
AS 1674 AUTOMATIC FIRE DETECTION AND ALARM SYSTEM
AS 1559 INSTALLATION OF TIMBER DOORSETS
AS 2047 WINDOWS IN BUILDINGS - SELECTION AND INSTALLATION
AS 2255 EMERGENCY ESCAPE LIGHTING AND EXIT SIGNS FOR BUILDINGS
AS 2444 PORTABLE FIRE EXTINGUISHERS
AS 3502 MECHANICAL PLUMBING AND DRAINAGE
AS 3505 CONCRETE STRUCTURES
AS 3740 WATERPROOFING OF DOMESTIC WET AREAS
AS 4110 STEEL STRUCTURES
AS 4254 FACTORY FOR AIR-HANDLING SYSTEMS IN BUILDINGS
AS 3811 FORMWORK FOR CONCRETE
OTHER ALTERNATIVE SOLUTION

NORTH

TAG SYMBOLS

DO NOT SCALE. USE FIGURED DIMENSIONS ONLY. VERIFY ALL LEVELS AND DIMENSIONS ON SITE BEFORE COMMENCING CONSTRUCTION, FABRICATION, OR SHOP DRAWINGS.
© COPYRIGHT - ALL RIGHTS RESERVED

0 1.0 m 2.5 m 5.0 m
SCALE: 1:100

CLIENT
BUILD AID CONSULTING SERVICES


PROJECT DETAIL
CONSTRUCTION OF A DETACHED GRANNY AND STUDIO

PROJECT ADDRESS
35 DENNIS STREET LAKEMBA 2195 NSW


DA PACKAGE

DRAWING TITLE
STUDIO SIDE ELEVATIONS

SCALE
1 : 100
DATE
19/12/2025 4:41:09 PM
DRAWN
ZK
CHECKED
AI
PROJ. STAGE
2458
DA
PAGE NUMBER
DA - 09

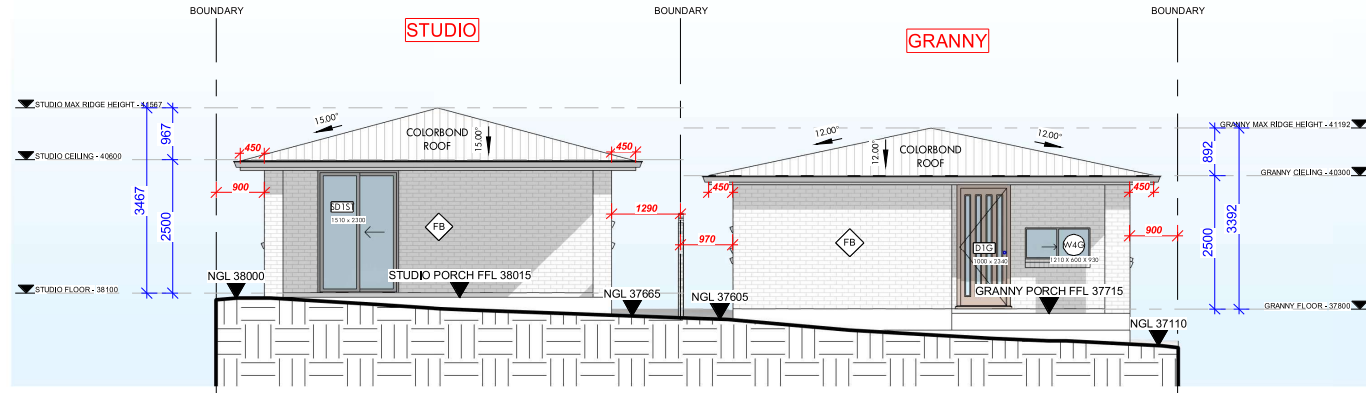

1 NORTH EAST - GRANNY & STUDIO
1 : 100

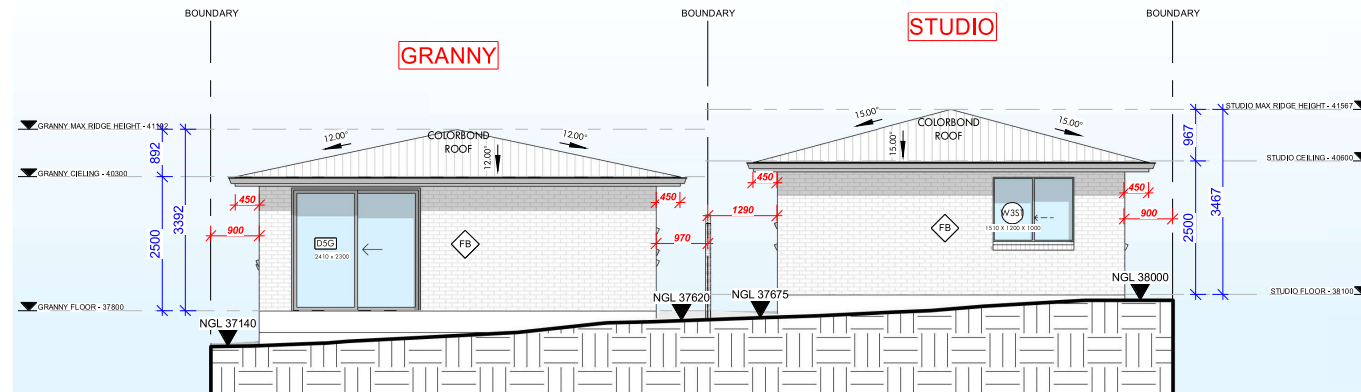

2 SOUTH WEST - GRANNY & STUDIO
1 : 100

eco. factor Pty. Ltd

MEMBER:



This drawing is the property of ECOFACTOR PTY LTD and shall not be used in full or in part without consent of ECOFACTOR PTY LTD. - Figured dimensions are to take preference over scaled dimensions. - Builder shall be held responsible to verify all dimensions/levels on site & notify any discrepancy to ECOFACTOR PTY LTD. - All materials are to be used in accordance with manufacturer's specifications and instructions and to comply with relevant Australian Standards.


eco.factor Design Solutions

THE FOLLOWING STANDARDS MAY BE REFERRED TO IN THIS DRAWING:
AS 1288 GLASS IN BUILDINGS - SELECTION AND INSTALLATION
AS 1428 DESIGN FOR ACCESS AND MOBILITY
AS 1687 FIXED PLATFORMS, WALKWAYS, STAIRWAYS AND LADDERS
AS 1686 MECHANICAL VENTILATION AND AIR-CONDITIONING
AS 1676 AUTOMATIC FIRE DETECTION AND ALARM SYSTEM
AS 1506 INSTALLATION OF FIBRE COORDINATES
AS 2047 WINDOWS IN BUILDINGS - SELECTION AND INSTALLATION
AS 2205 EMERGENCY ESCAPE LIGHTING AND EXIT SIGNS FOR BUILDINGS
AS 2444 PORTABLE FIRE EXTINGUISHERS
AS 3502 NATIONAL PLUMBING AND DRAINAGE
AS 3606 CONCRETE STRUCTURES
AS 3703 MASONRY STRUCTURES
AS 3740 WATERPROOFING OF DOMESTIC WET AREAS
AS 4100 STEEL STRUCTURES
AS 4254 SCAFFOLDING FOR AIR-HANDLING SYSTEMS IN BUILDINGS
AS 3810 FORMWORK FOR CONCRETE
OTHER ALTERNATIVE SOLUTION

NORTH

TAG SYMBOLS

WB WINDOW TAG DF DOOR TAG WALL TAG
DO NOT SCALE. USE FIGURED DIMENSIONS ONLY. VERIFY ALL LEVELS AND DIMENSIONS ON SITE BEFORE COMMENCING CONSTRUCTION, FABRICATION, OR SHEET DRAWINGS. © COPYRIGHT - ALL RIGHTS RESERVED

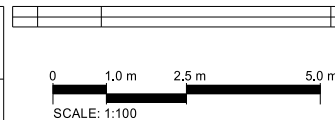

CLIENT
BUILD AID CONSULTING SERVICES

PROJECT DETAIL
CONSTRUCTION OF A DETACHED GRANNY AND STUDIO

PROJECT ADDRESS
35 DENNIS STREET LAKEMBA 2195 NSW


DA PACKAGE

DRAWING TITLE
FRONT AND REAR ELEVATIONS

SCALE
1 : 100
DATE
19/12/2025 4:41:09 PM
DRAWN
ZK
CHECKED
AI
PROJ. STAGE
2458
PAGE NUMBER
DA DA - 10


1 GRANNY SECTION

1 : 100

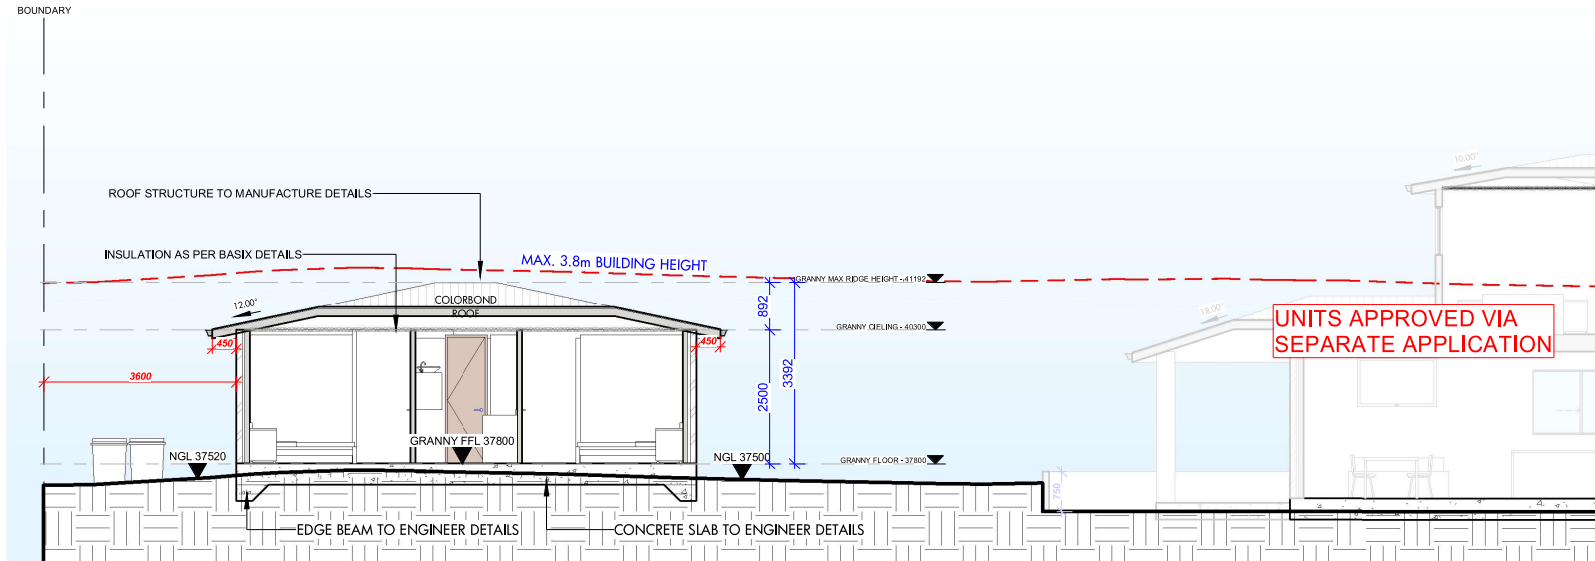

2 STUDIO SECTION

1 : 100

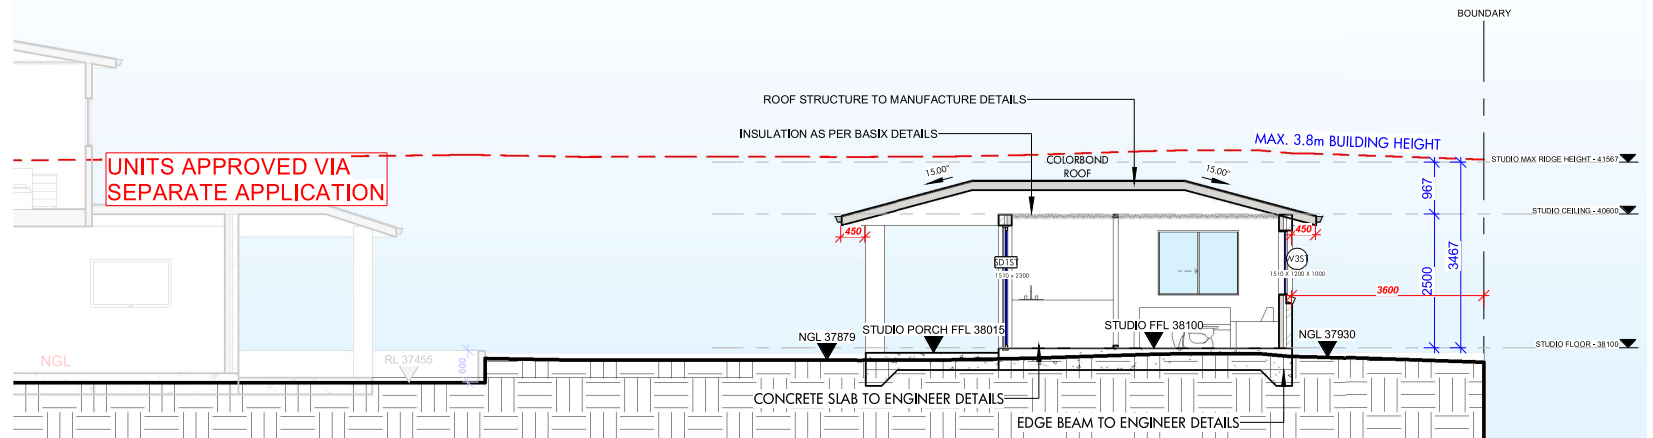

eco. factor Pty. Ltd

MEMBER:

bdqa
BUILDING DESIGNERS
ASSOCIATION OF AUSTRALIA



This drawing is the property of ECOFACTOR PTY LTD and shall not be used in full or in part without consent of ECOFACTOR PTY LTD.
- Figured dimensions are to take preference over scaled dimensions.
- Builder shall be held responsible to verify all dimensions/levels on site & notify any discrepancy to ECOFACTOR PTY LTD.
- All materials are to be used in accordance with manufacturer's specifications and instructions and to comply with relevant Australian Standards.

eco.factor
Design Solutions


THE FOLLOWING STANDARDS MAY BE REFERRED TO IN THIS DRAWING:

- AS 1288 GLASS IN BUILDINGS - SELECTION AND INSTALLATION
- AS 1428 DESIGN FOR ACCESS AND MOBILITY
- AS 1687 FIXED PLATFORMS, WALKWAYS, STAIRWAYS AND LADDERS
- AS 1686 MECHANICAL VENTILATION AND AIR-CONDITIONING
- AS 1678 AUTOMATIC FIRE DETECTION AND ALARM SYSTEM
- AS 1656 INSTALLATION OF TIMBER DOORSETS
- AS 2047 WINDOWS IN BUILDINGS - SELECTION AND INSTALLATION
- AS 2255 EMERGENCY ESCAPE LIGHTING AND EXIT SIGNS FOR BUILDINGS
- AS 2444 PORTABLE FIRE EXTINGUISHERS
- AS 3502 MECHANICAL PLUMBING AND DRAINAGE
- AS 3602 CONCRETE STRUCTURES
- AS 3702 MASONRY STRUCTURES
- AS 3740 WATERPROOFING OF DOMESTIC WET AREAS
- AS 4105 STEEL STRUCTURES
- AS 4254 FACTORY FOR AIR-HANDLING SYSTEMS IN BUILDINGS
- AS 3810 FORMWORK FOR CONCRETE
- OTHER ALTERNATIVE SOLUTION

NORTH

TAG SYMBOLS

DO NOT SCALE. USE FIGURED DIMENSIONS ONLY. VERIFY ALL LEVELS AND DIMENSIONS ON SITE BEFORE COMMENCING CONSTRUCTION, FABRICATION, OR SHOP DRAWINGS.
© COPYRIGHT - ALL RIGHTS RESERVED

 

CLIENT
BUILD AID CONSULTING SERVICES

PROJECT DETAIL
CONSTRUCTION OF A DETACHED GRANNY AND STUDIO

PROJECT ADDRESS
35 DENNIS STREET LAKEMBA 2195 NSW

DA PACKAGE

DRAWING TITLE
LONG SECTIONS

SCALE
1 : 100

DATE
19/12/2025 4:41:10 PM


DRAWN
ZK

CHECKED
AI

DRAWING NO.
2458

PROJ. STAGE
DA

PAGE NUMBER
DA - 11

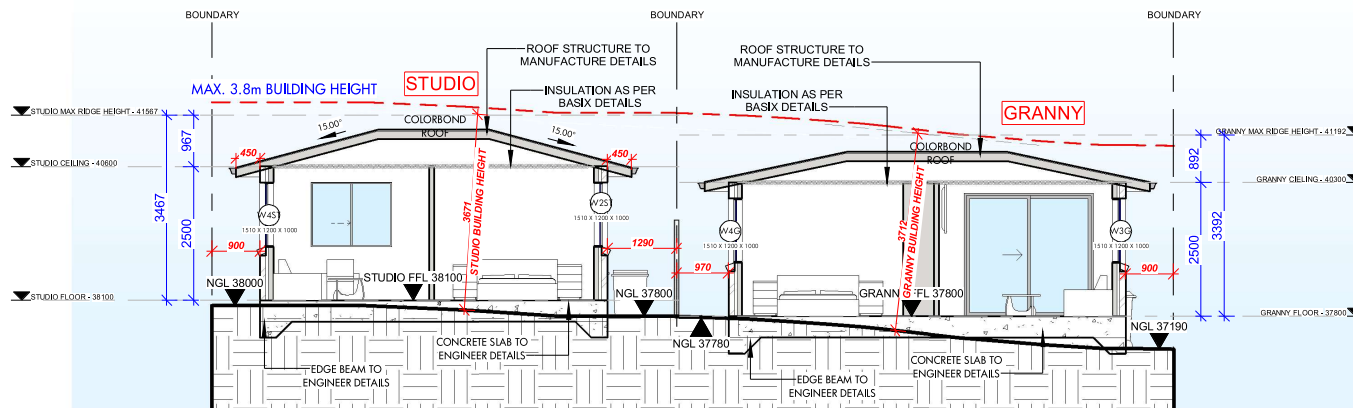

1 CROSS SECTION - GRANNY & STUDIO
1 : 100

eco. factor Pty. Ltd

MEMBER:




This drawing is the property of ECOFACTOR PTY LTD and shall not be used in full or in part without consent of ECOFACTOR PTY LTD.
- Figured dimensions are to take preference over scaled dimensions.
- Builder shall be held responsible to verify all dimensions/levels on site & notify any discrepancy to ECOFACTOR PTY LTD.
- All materials are to be used in accordance with manufacturer's specifications and instructions and to comply with relevant Australian Standards.

eco.factor
Design Solutions

THE FOLLOWING STANDARDS MAY BE REFERRED TO IN THIS DRAWING:
AS 1288 GLASS IN BUILDINGS - SELECTION AND INSTALLATION
AS 1428 DESIGN FOR ACCESS AND MOBILITY
AS 1687 FIXED PLATFORMS, WALKWAYS, STAIRWAYS AND LADDERS
AS 1686 MECHANICAL VENTILATION AND AIR-CONDITIONING
AS 1678 AUTOMATIC FIRE DETECTION AND ALARM SYSTEM
AS 1656 INSTALLATION OF TRIGGER COORDINATES
AS 2047 WINDOWS IN BUILDINGS - SELECTION AND INSTALLATION
AS 2255 EMERGENCY ESCAPE LIGHTING AND EXIT SIGNS FOR BUILDINGS
AS 2444 PORTABLE FIRE EXTINGUISHERS
AS 3502 NATURAL PLUMBING AND DRAINAGE
AS 3606 CONCRETE STRUCTURES
AS 3710 MASONRY STRUCTURES
AS 3740 WATERPROOFING OF DOMESTIC WET AREAS
AS 4110 STEEL STRUCTURES
AS 4254 FACTORY FOR AIR-HANDLING SYSTEMS IN BUILDINGS
AS 3810 FORMWORK FOR CONCRETE
OTHER ALTERNATIVE SOLUTION

NORTH
TAG SYMBOLS
WB WINDOW TAG
DF DOOR TAG
WALL TAG
DO NOT SCALE, USE FIGURED DIMENSIONS ONLY. VERIFY ALL LEVELS AND DIMENSIONS ON SITE BEFORE COMMENCING CONSTRUCTION, FABRICATION, OR SHOP DRAWINGS.
© COPYRIGHT - ALL RIGHTS RESERVED

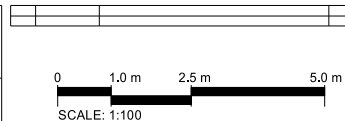

CLIENT
BUILDAID CONSULTING SERVICES
PROJECT DETAIL
CONSTRUCTION OF A DETACHED GRANNY AND STUDIO
PROJECT ADDRESS
35 DENNIS STREET LAKEMBA 2195 NSW

DA PACKAGE

DRAWING TITLE
CROSS SECTIONS
SCALE
1 : 100
DATE
19/12/2025 4:41:11 PM
DRAWN
ZK
CHECKED
AI
PROJ. STAGE
DA
PAGE NUMBER
2458
DA - 12