



Site Calculations	
SITE AREA	15,077.11m ²
EXISTING FLOOR AREA	57.61m ²
PROPOSED AREA	324.00m ²

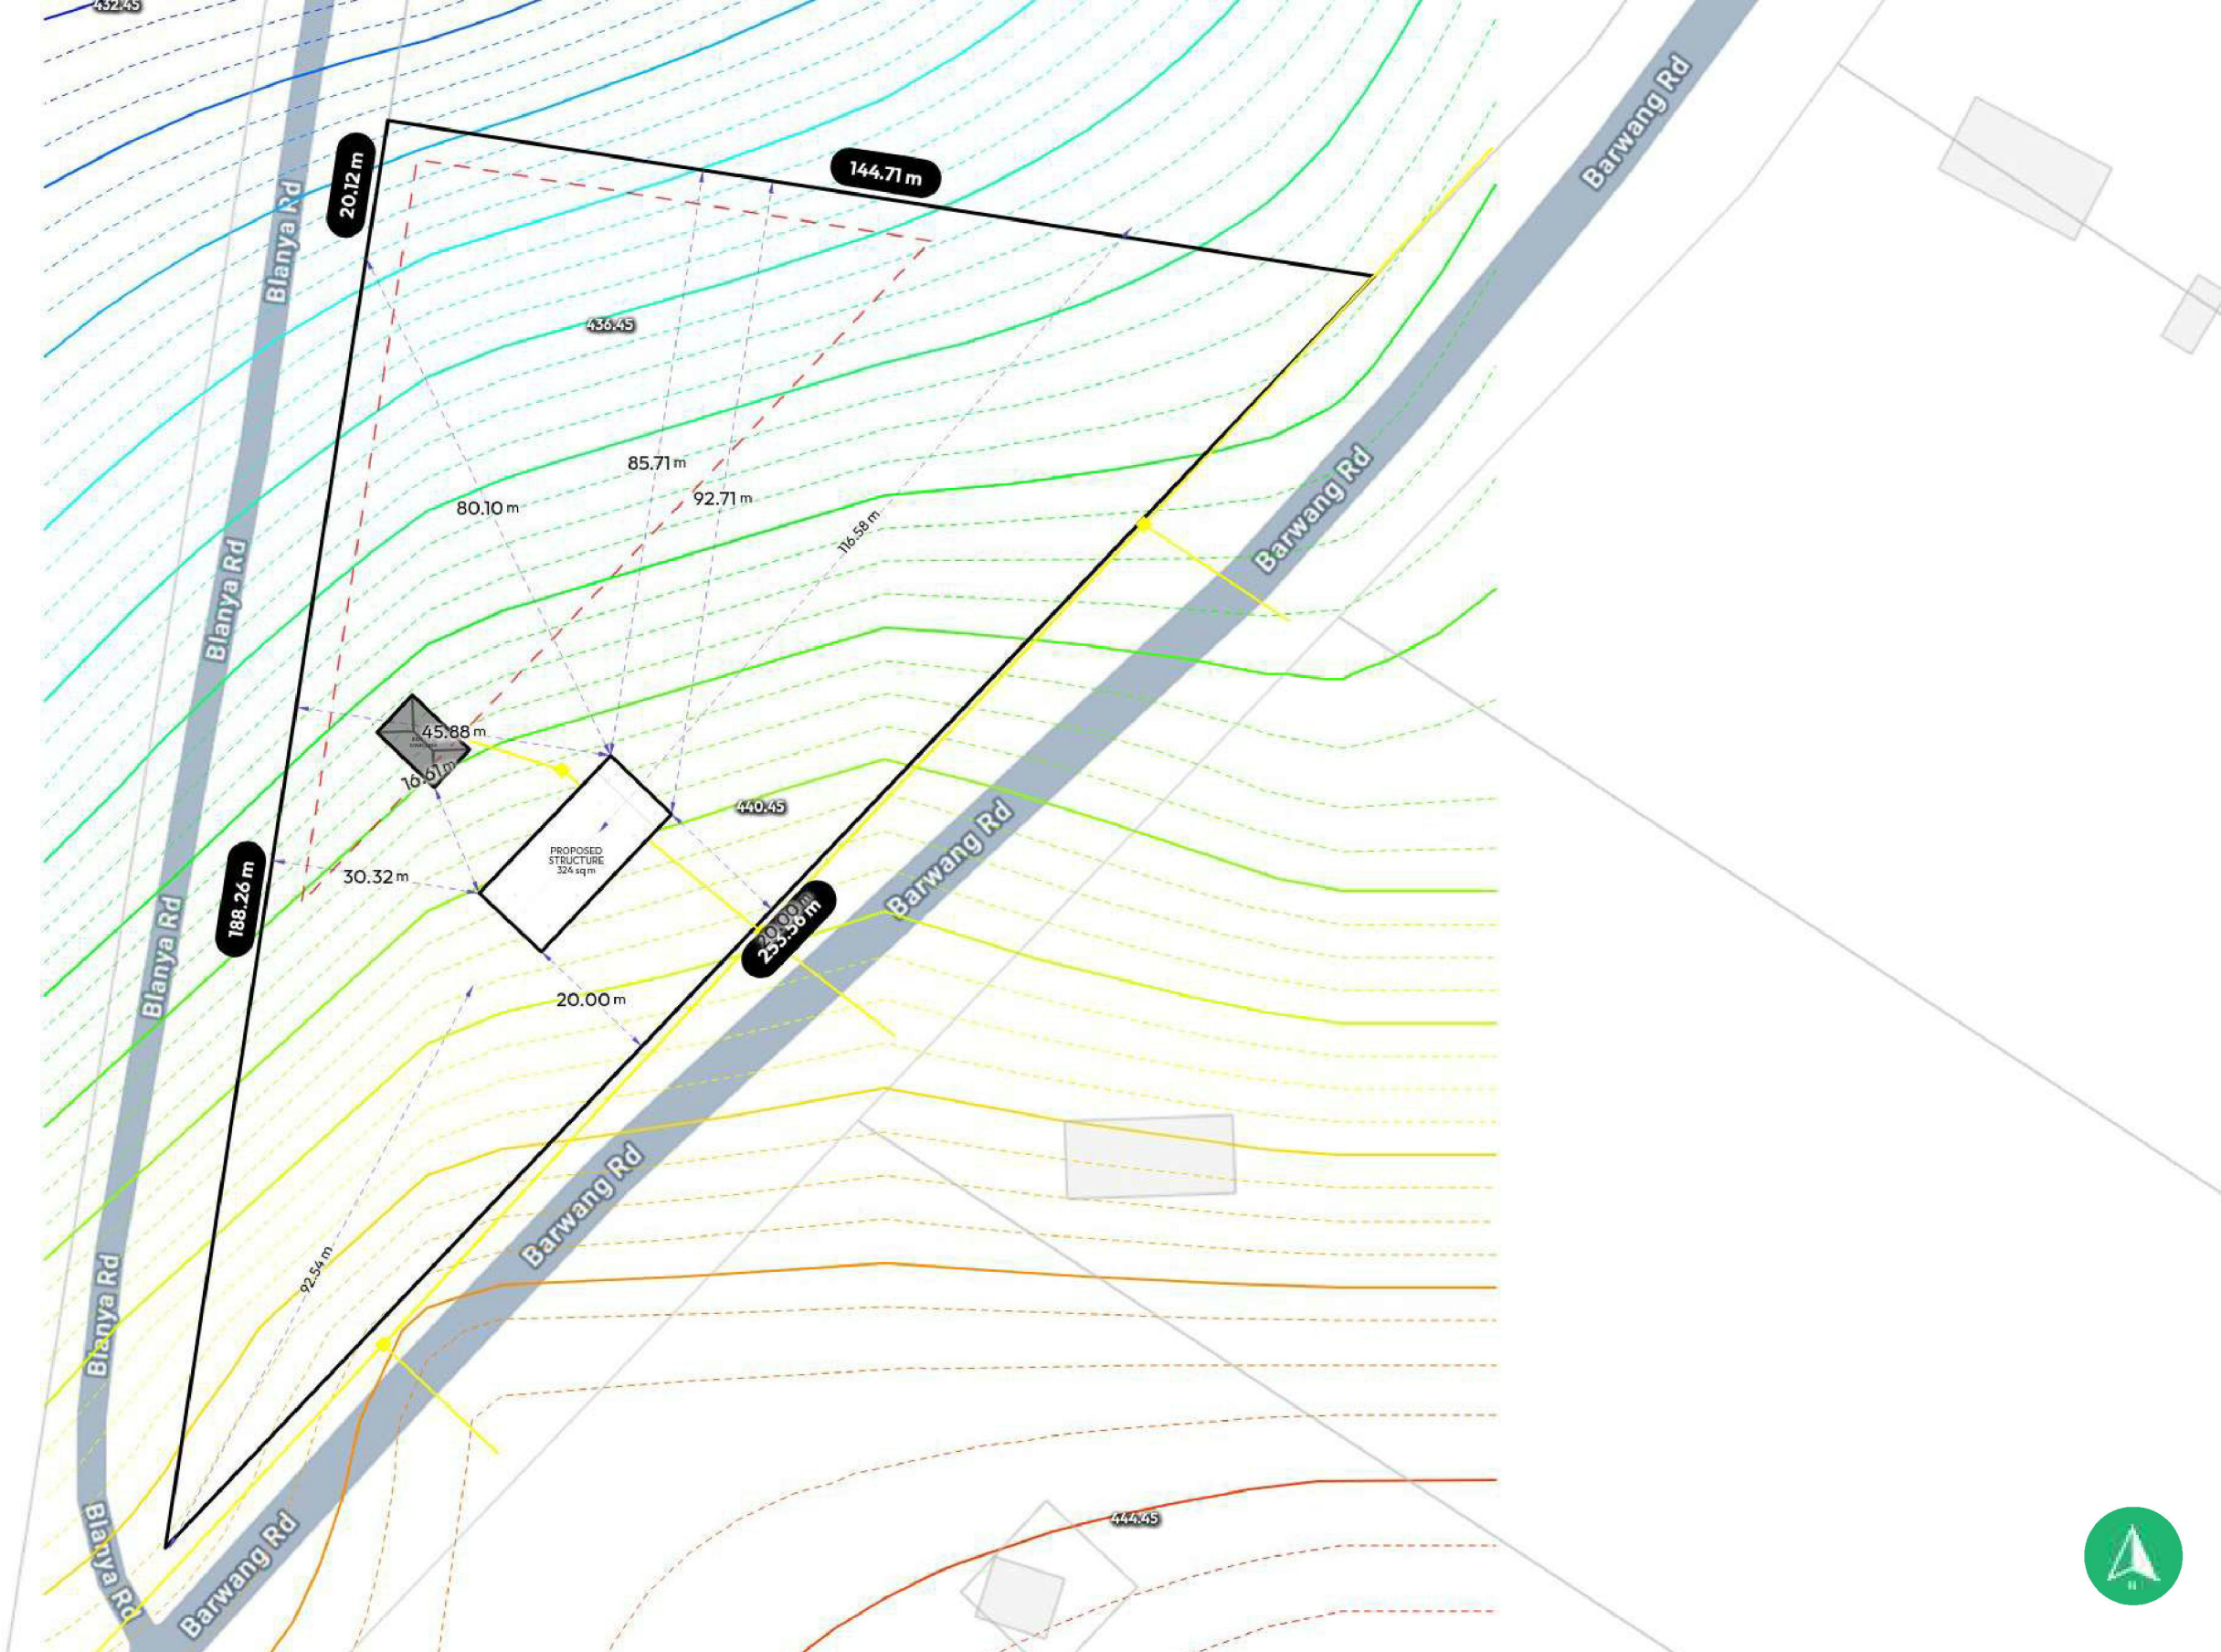

Client Name		Client Email	Client Phone	Signature		
Copyright Statement This plan always remains the copyright of designer & shall not be used other than for the project work intended without written authority. No part may be reproduced by any other exclusive right be exercised without permission. Legal enforcement will be taken on copyright infringement.		Generated by Lynne Smith masteelptyltd@bigpond.com		Sheet Name Site Plan	Sheet no. 1	Lic no. 225516C
Disclaimer This is not an official document, and may not comply with current laws or industry standards. You should make your own enquiries and seek independent advice from relevant industry professionals before acting or relying on the contents of this document.		Property Details Barwang Rd, Harden, NSW 2587, Australia Lot 1 Lot/DP: 622/-/DP753624		Design [Redacted]		Job no.
ALL DIMENSIONS ARE IN METRES, DO NOT SCALE FROM PLANS.				1st version date: 19/08/2026	Current version date: 20/08/2026	Scale 1:1000@A3 Version # 5


Site Calculations	
SITE AREA	15,077.11m ²
EXISTING FLOOR AREA	57.61m ²
PROPOSED AREA	324.00m ²

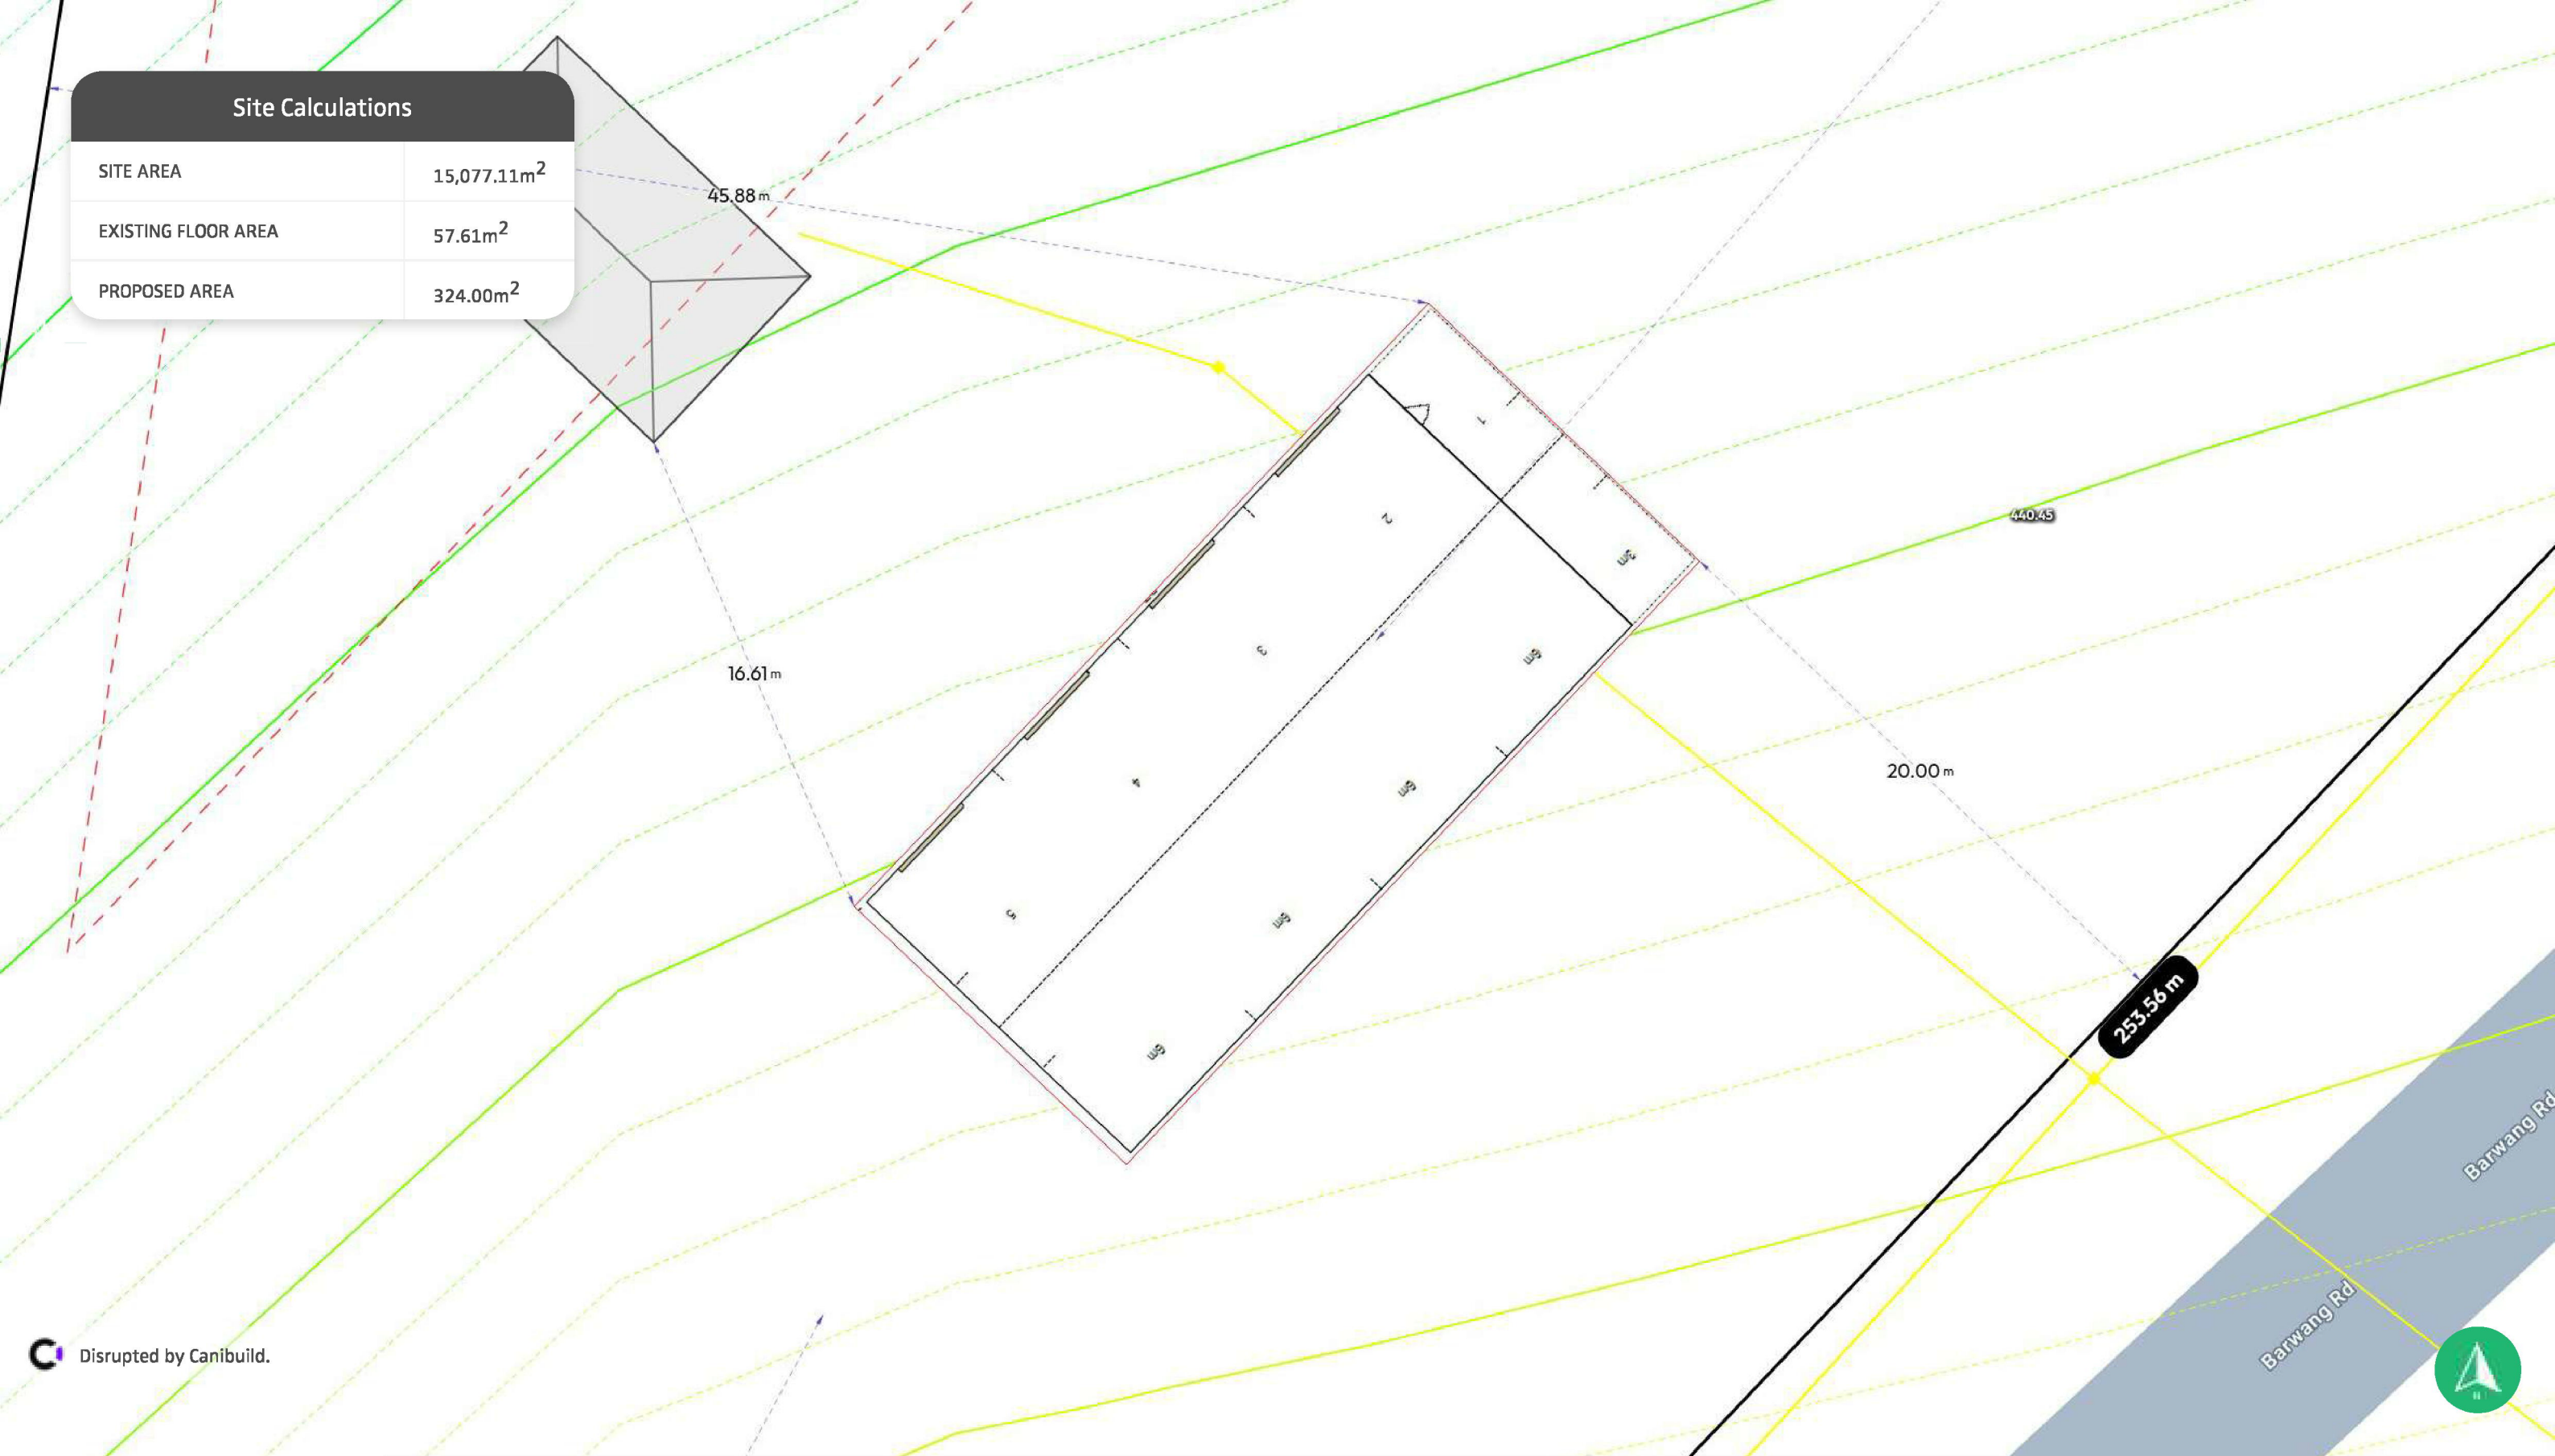

Disrupted by Canibuild.



Client Name		Client Email	Client Phone	Signature		
Copyright Statement This plan always remains the copyright of designer & shall not be used other than for the project work intended without written authority. No part may be reproduced by any other exclusive right be exercised without permission. Legal enforcement will be taken on copyright infringement.		Disclaimer This is not an official document, and may not comply with current laws or industry standards. You should make your own enquiries and seek independent advice from relevant industry professionals before acting or relying on the contents of this document.	Generated by Lynne Smith masteelptyltd@bigpond.com	Sheet Name Site Plan	Sheet no. 2	Lic no. 225516C
				Property Details Barwang Rd, Harden, NSW 2587, Australia Lot 1 Lot/DP: 622/-/DP753624		Job no.
ALL DIMENSIONS ARE IN METRES, DO NOT SCALE FROM PLANS.				1st version date: 19/08/2026		Current version date: 20/08/2026
				Version # 5		Scale 1:200@A3

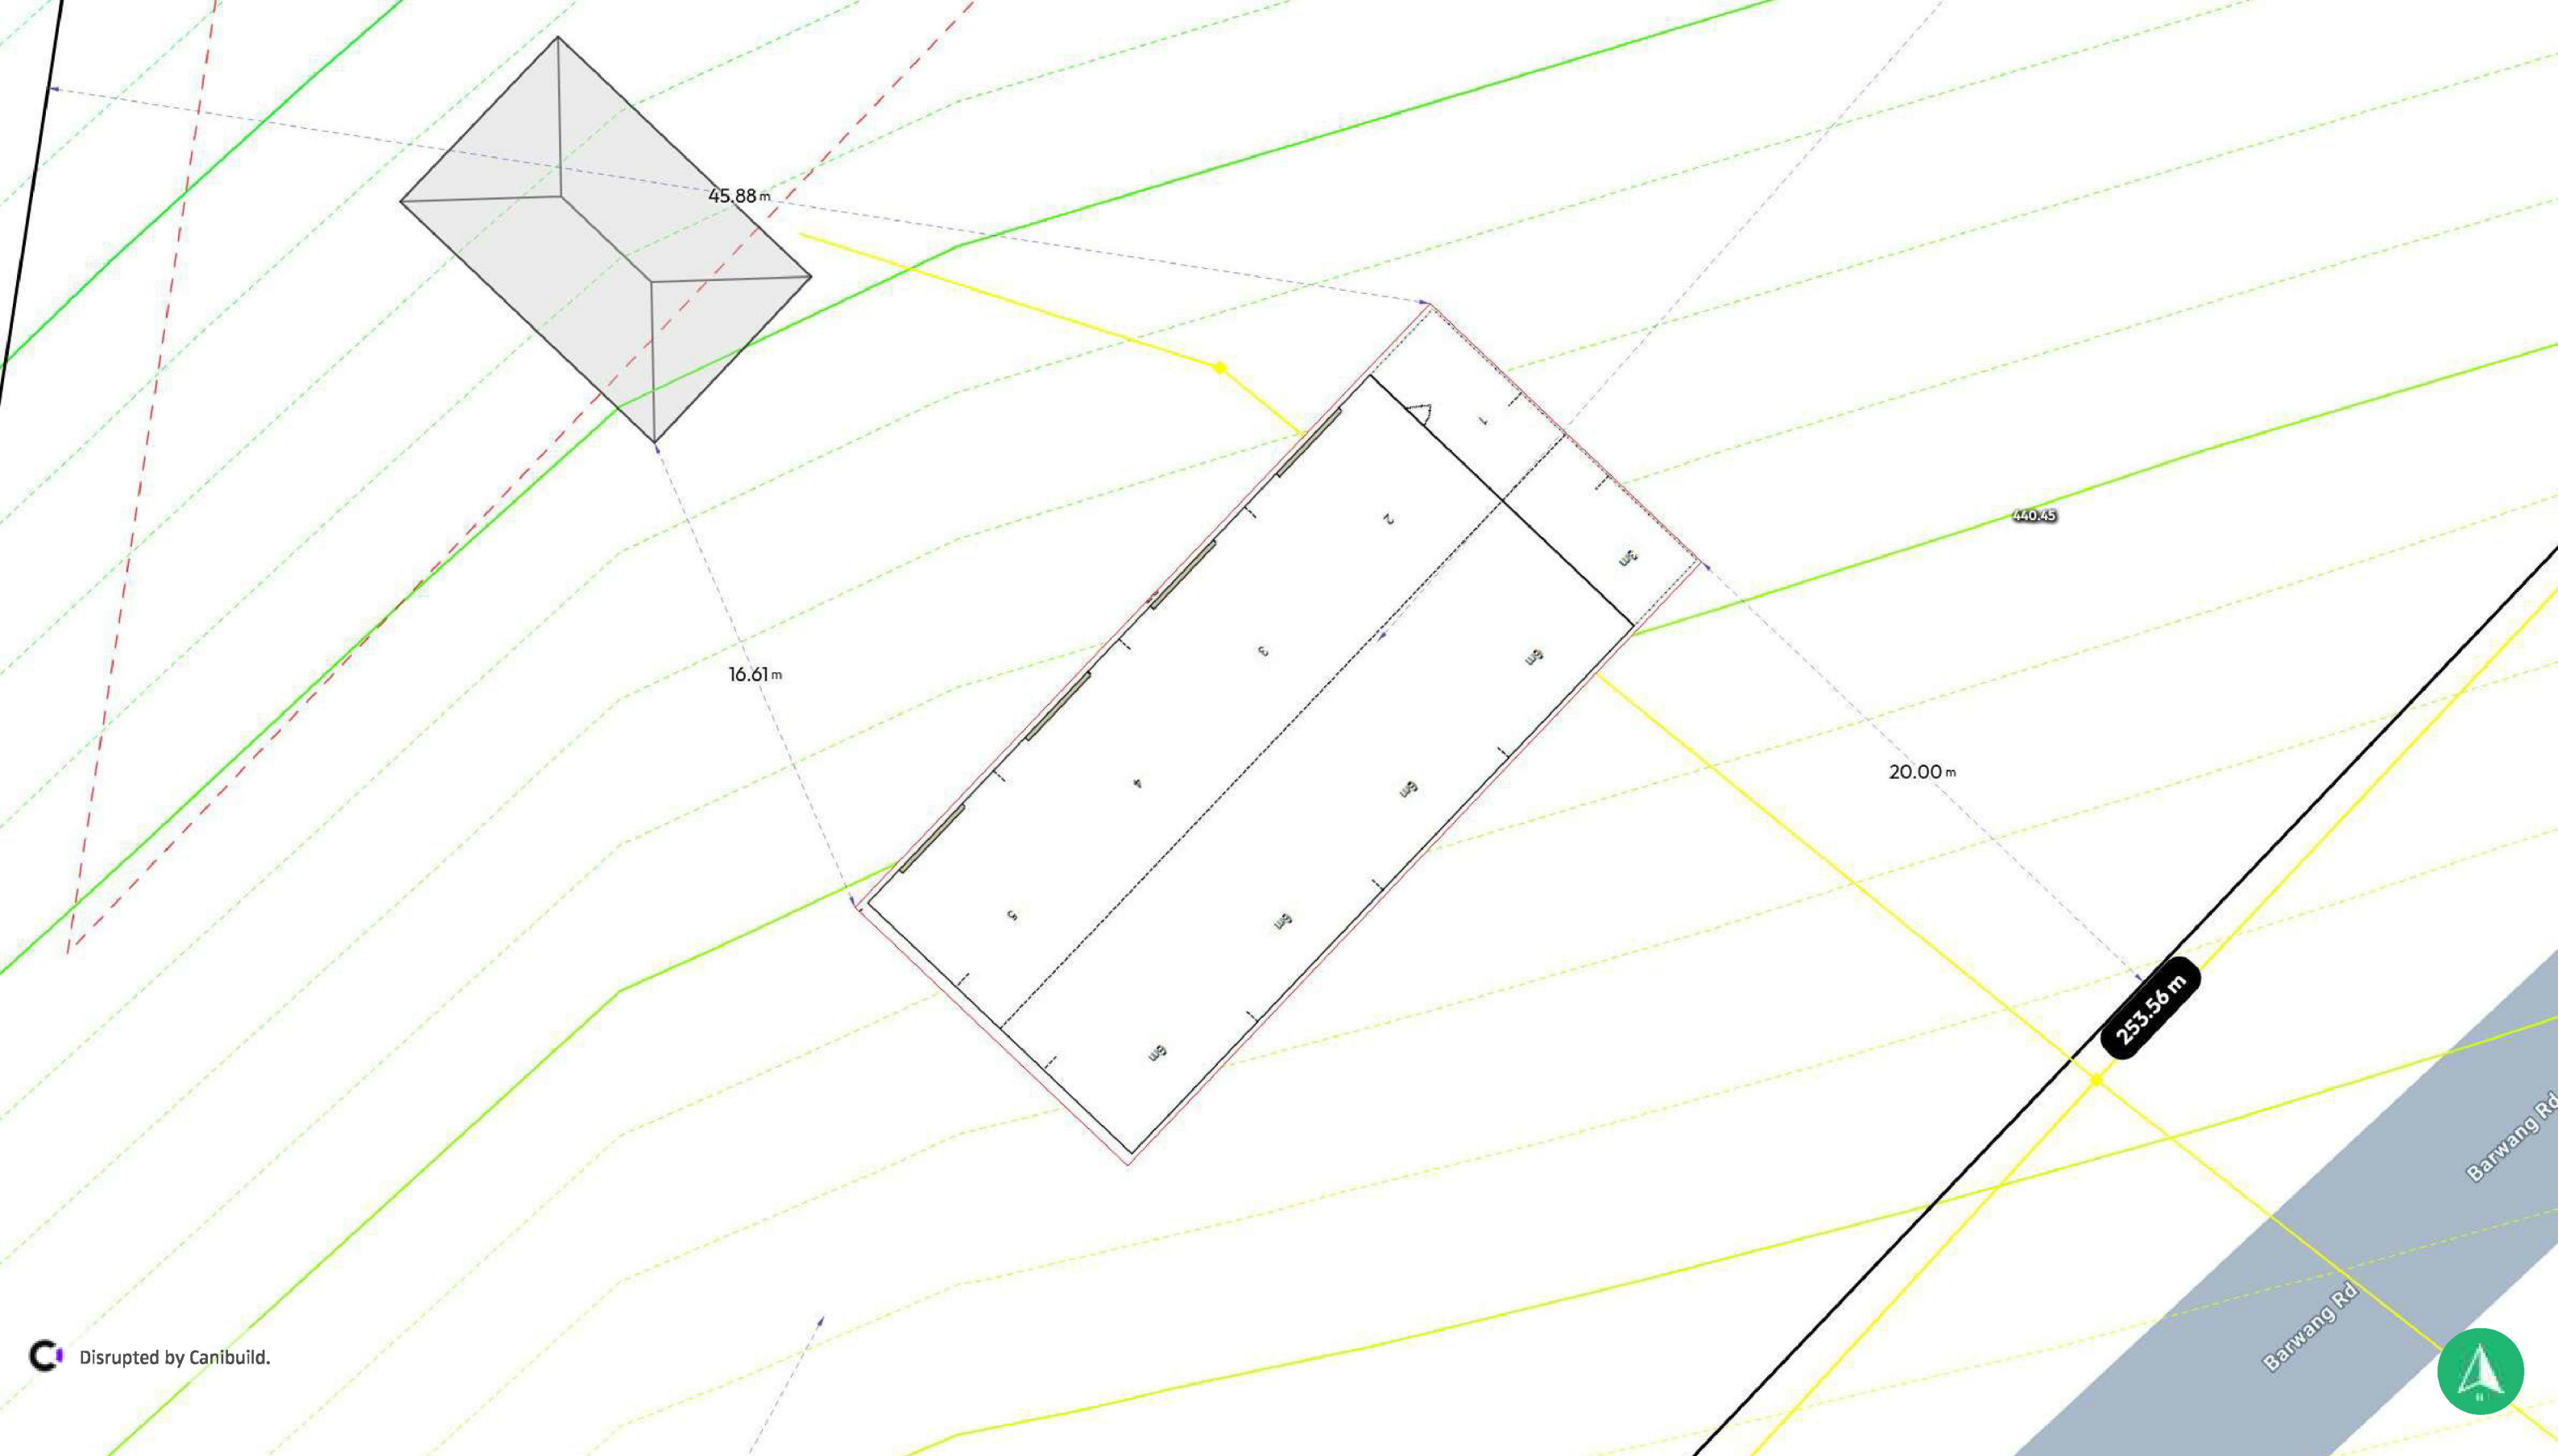

Disrupted by Canibuild.



Client Name	Client Email	Client Phone	Signature _____				
Copyright Statement This plan always remains the copyright of designer & shall not be used other than for the project work intended without written authority. No part may be reproduced by any other exclusive right be exercised without permission. Legal enforcement will be taken on copyright infringement. Disclaimer This is not an official document, and may not comply with current laws or industry standards. You should make your own enquiries and seek independent advice from relevant industry professionals before acting or relying on the contents of this document. ALL DIMENSIONS ARE IN METRES, DO NOT SCALE FROM PLANS.		Generated by Lynne Smith masteelptyltd@bigpond.com	Sheet Name Site Plan	Sheet no. 3	Lic no. 225516C	Job no.	
		Property Details Barwang Rd, Harden, NSW 2587, Australia Lot 1 Lot/DP: 622/-/DP753624					Scale 1:200@A3
			1st version date: 19/08/2026	Current version date: 20/08/2026		Version # 5	