




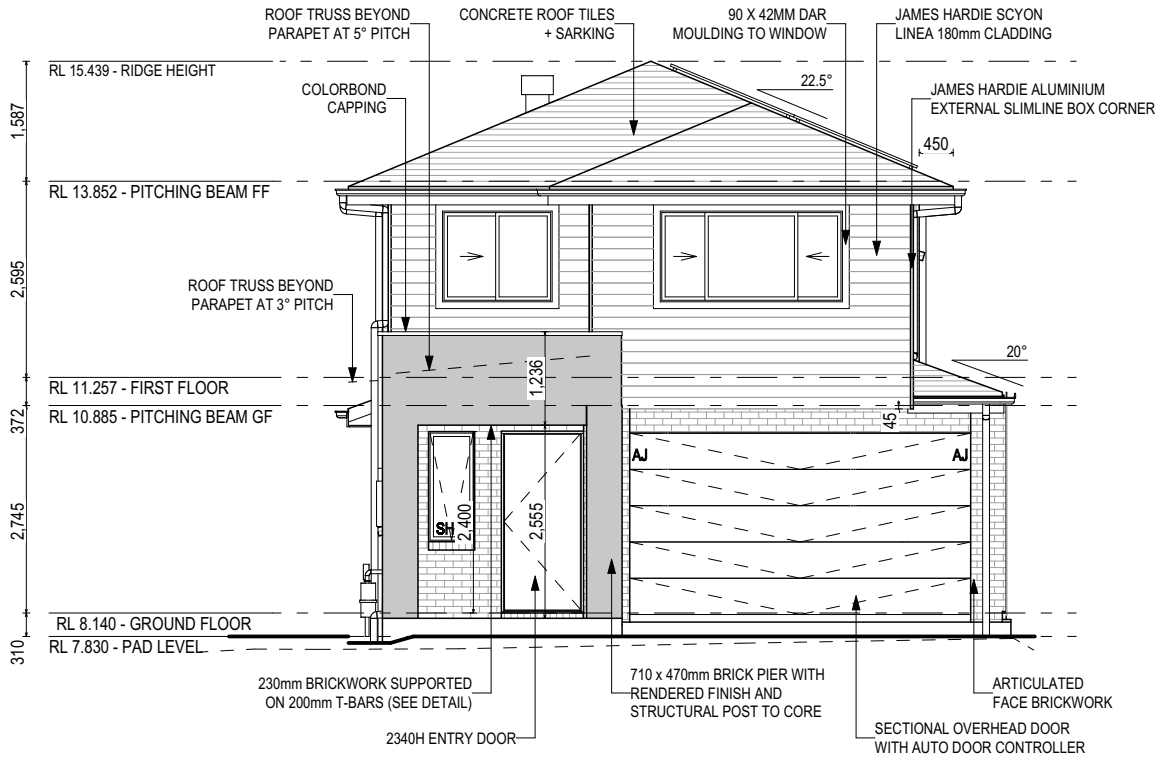

FRONT ELEVATION (EAST)
SCALE: 1:100

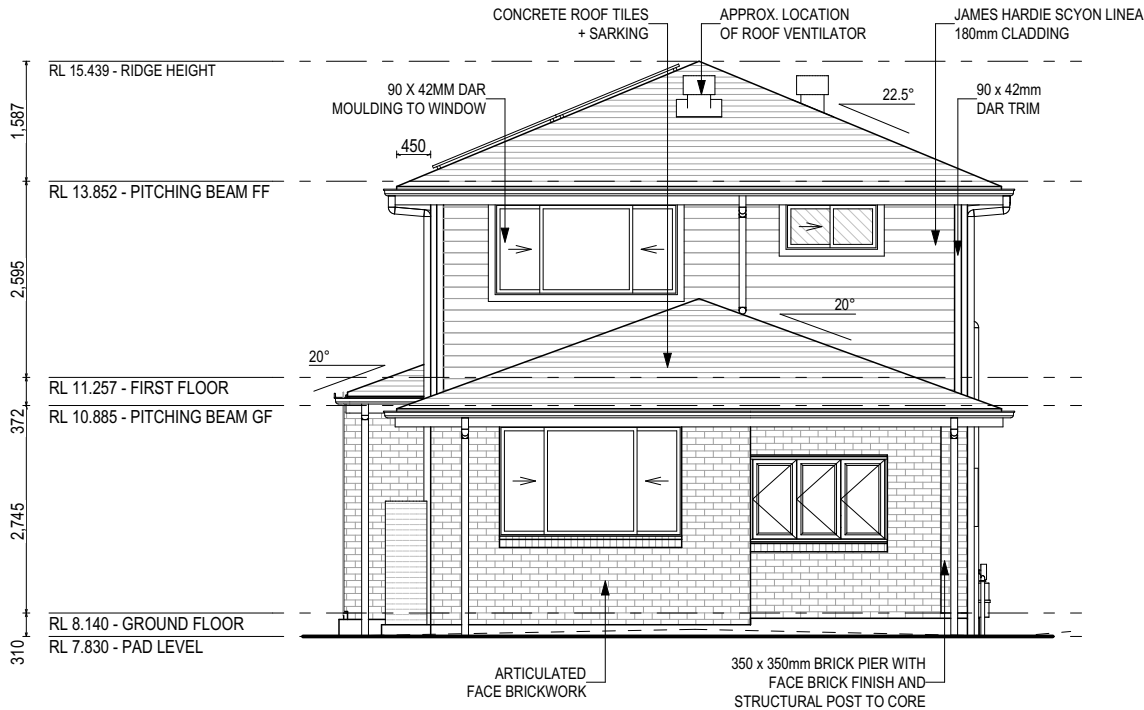


REAR ELEVATION (WEST)
SCALE: 1:100

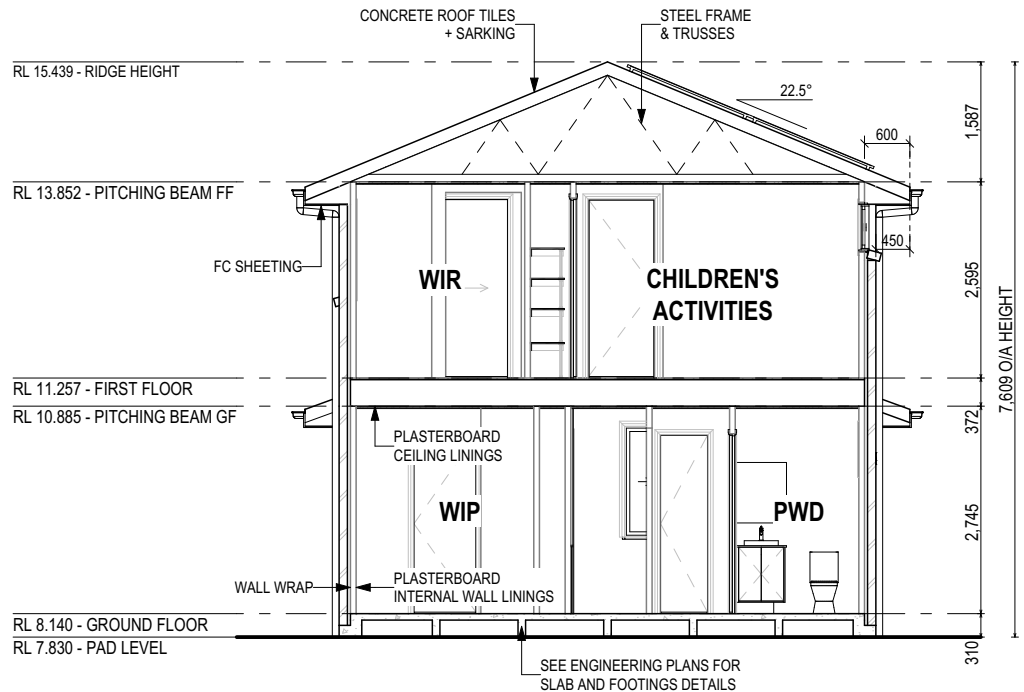


SECTION A-A
SCALE: 1:100

SUBJECT TO NCC 2022
(1 OCT 2023 + 7 STAR BASIX)
WATERPROOFING & PLUMBING
CONDENSATION MANAGEMENT
ENERGY EFFICIENCY
LIVABLE HOUSING

GLASS TYPE LEGEND

 

WINDOW TYPE LEGEND

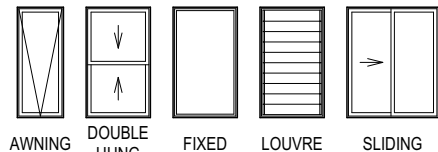

PLAN ACCEPTANCE BY OWNER

SIGNATURE: _____ DATE: _____

SIGNATURE: _____ DATE: _____

PLEASE NOTE THAT VARIATIONS WILL NOT BE ACCEPTED
AFTER THIS PLAN ACCEPTANCE HAS BEEN SIGNED

© 2026 MOJO HOMES PTY LTD (ABN 31 166 754 696). THIS DRAWING IS AN ORIGINAL ARTISTIC WORK WITHIN THE MEANING OF THE COPYRIGHT ACT 1968 (CTH). MOJO HOMES PTY LTD IS THE OWNER OF COPYRIGHT IN THIS DRAWING. YOU HEREBY AGREE AND UNDERTAKE THAT YOU WILL NOT IN ANY WAY REPRODUCE, COPY, MODIFY, USE OR TAKE ADVANTAGE OF THE DRAWING TO BUILD A HOUSE BASED ON THIS PLAN (WHETHER IN WHOLE OR IN PART) WITHOUT THE PRIOR WRITTEN CONSENT OF MOJO HOMES PTY LTD.

MOJO
HOMES

SPECIFICATION:
M-SERIES

COPYRIGHT:
© 2026

REVISION

11	RELOCATE A/C UNIT + HWS + PER PCV006
12	AMENDED PER PCV007 & 008
13	PLAN CORRECTIONS
14	GLAZING UPDATES / CORRECTIONS
15	CHECKED UPDATED CONTOURS

DRAWN

SIO	02/07/2026
SIO	16/07/2026
SIO	22/07/2026
SIO	29/07/2026
JIH	19/08/2026

CLIENT:

MR. KAH MENG TAN & MS. ZHUO YU

ADDRESS:

77 BALMORAL AVENUE, CROYDON PARK NSW 2133

LOT / SECTION / DP:

16 / J / 876

COUNCIL:

CANTERBURY BANKSTOWN

HOUSE DESIGN:

TIVOLI 27

FACADE DESIGN:

MODERN A

SHEET TITLE:

ELEVATIONS / SECTION

SHEET No.:

12 / 29

HOUSE CODE:

H-JMSTVL20DA

FACADE CODE:


F-JMSTVL20AMODA

SCALES:


1:100

DO NOT SCALE DRAWINGS. USE
FIGURED DIMENSIONS ONLY. CHECK
AND VERIFY DIMENSIONS AND
LEVELS PRIOR TO THE
COMMENCEMENT OF ANY WORK. ALL
DISCREPANCIES TO BE REPORTED
TO THE DRAFTING OFFICE.

652424

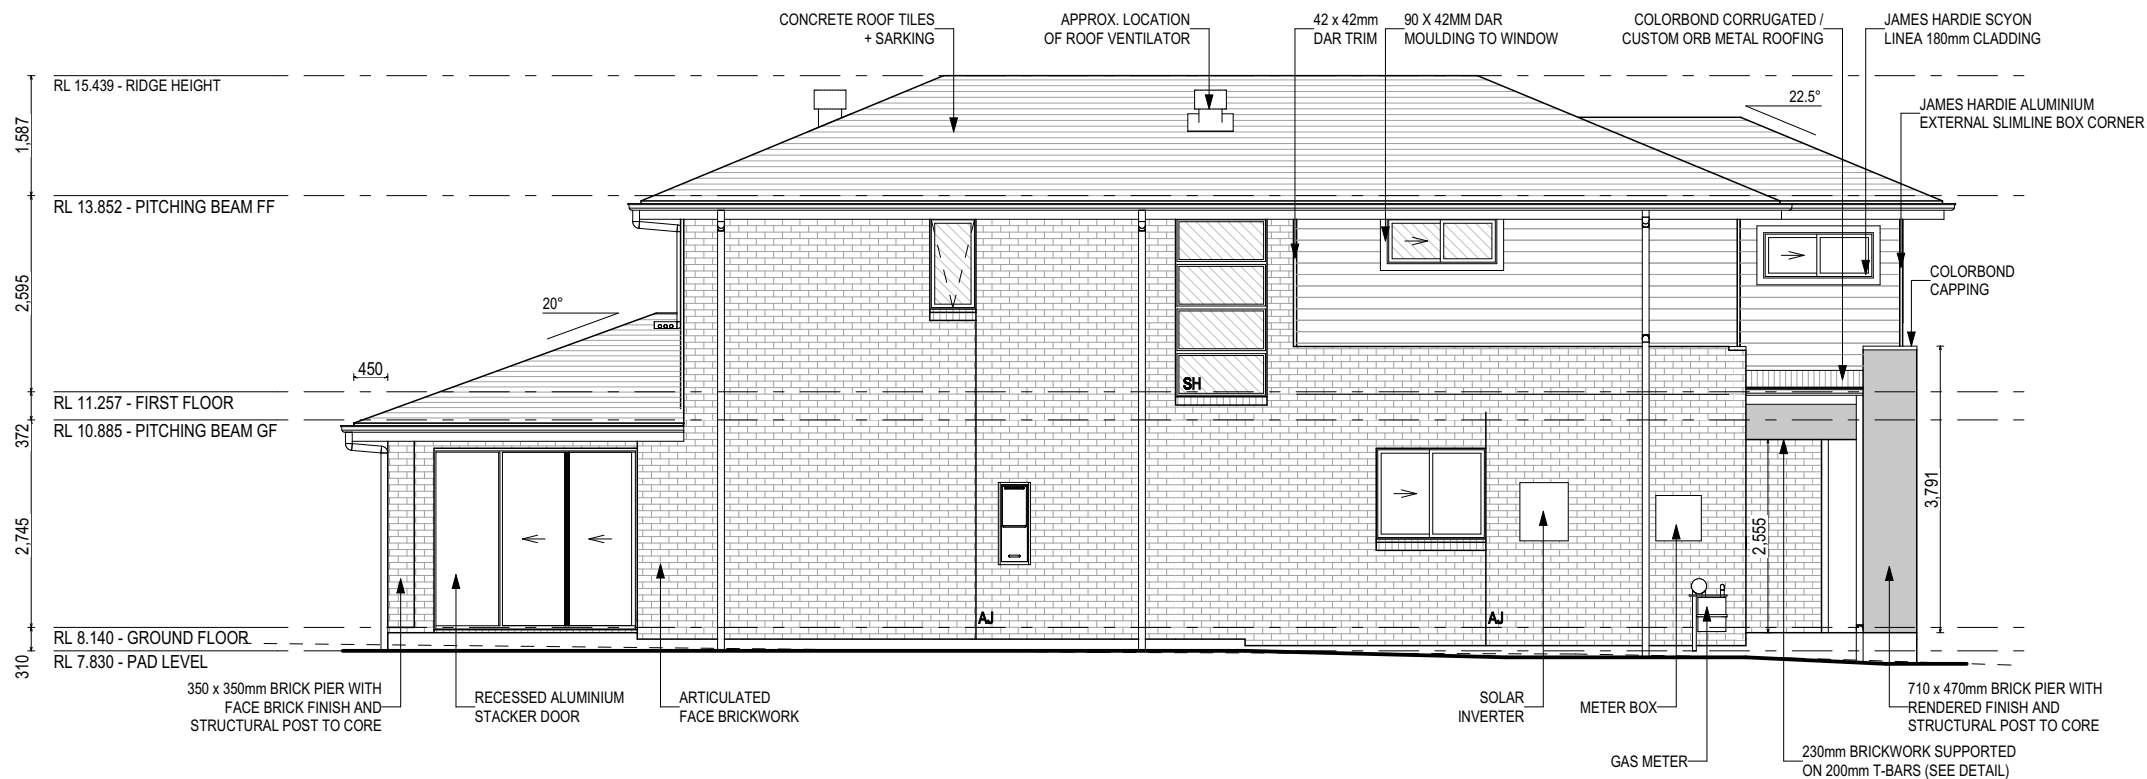


LEFT ELEVATION (SOUTH)
SCALE: 1:100

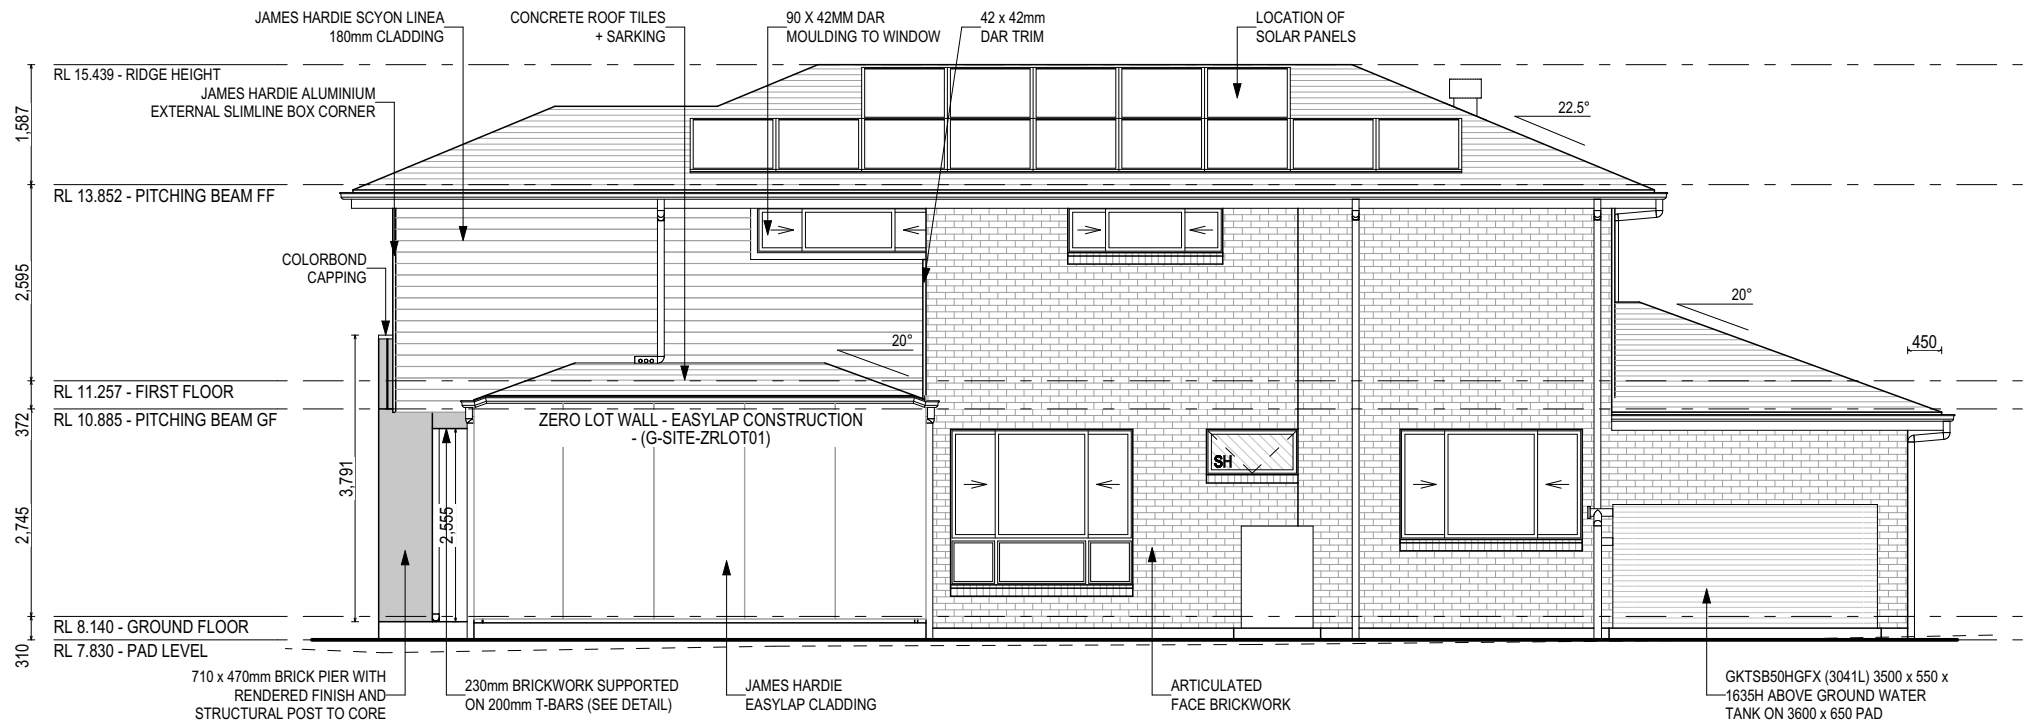


RIGHT ELEVATION (NORTH)
SCALE: 1:100

GLASS TYPE LEGEND

 

WINDOW TYPE LEGEND

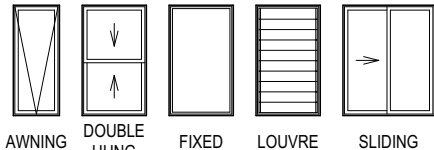

PLAN ACCEPTANCE BY OWNER

SIGNATURE: DATE:

SIGNATURE: DATE:

PLEASE NOTE THAT VARIATIONS WILL NOT BE ACCEPTED AFTER THIS PLAN ACCEPTANCE HAS BEEN SIGNED

© 2026 MOJO HOMES PTY LTD (ABN 31 166 754 696). THIS DRAWING IS AN ORIGINAL ARTISTIC WORK WITHIN THE MEANING OF THE COPYRIGHT ACT 1968 (CTH). MOJO HOMES PTY LTD IS THE OWNER OF COPYRIGHT IN THIS DRAWING. YOU HEREBY AGREE AND UNDERTAKE THAT YOU WILL NOT IN ANY WAY REPRODUCE, COPY, MODIFY, USE OR TAKE ADVANTAGE OF THE DRAWING TO BUILD A HOUSE BASED ON THIS PLAN (WHETHER IN WHOLE OR IN PART) WITHOUT THE PRIOR WRITTEN CONSENT OF MOJO HOMES PTY LTD.

MOJO
HOMES

SPECIFICATION:
M-SERIES

COPYRIGHT:
© 2026

REVISION

DRAWN

CLIENT:

MR. KAH MENG TAN & MS. ZHUO YU

ADDRESS:

77 BALMORAL AVENUE, CROYDON PARK NSW 2133

LOT / SECTION / DP:

16 / J / 876

COUNCIL:

CANTERBURY BANKSTOWN

HOUSE DESIGN:

TIVOLI 27

FACADE DESIGN:

MODERN A

SHEET TITLE:

ELEVATIONS

SHEET No.:

13 / 29

HOUSE CODE:

H-JMSTVL20DA

FACADE CODE:


F-JMSTVL20AMODA

SCALES:


1:100

DO NOT SCALE DRAWINGS. USE FIGURED DIMENSIONS ONLY. CHECK AND VERIFY DIMENSIONS AND LEVELS PRIOR TO THE COMMENCEMENT OF ANY WORK. ALL DISCREPANCIES TO BE REPORTED TO THE DRAFTING OFFICE.


652424

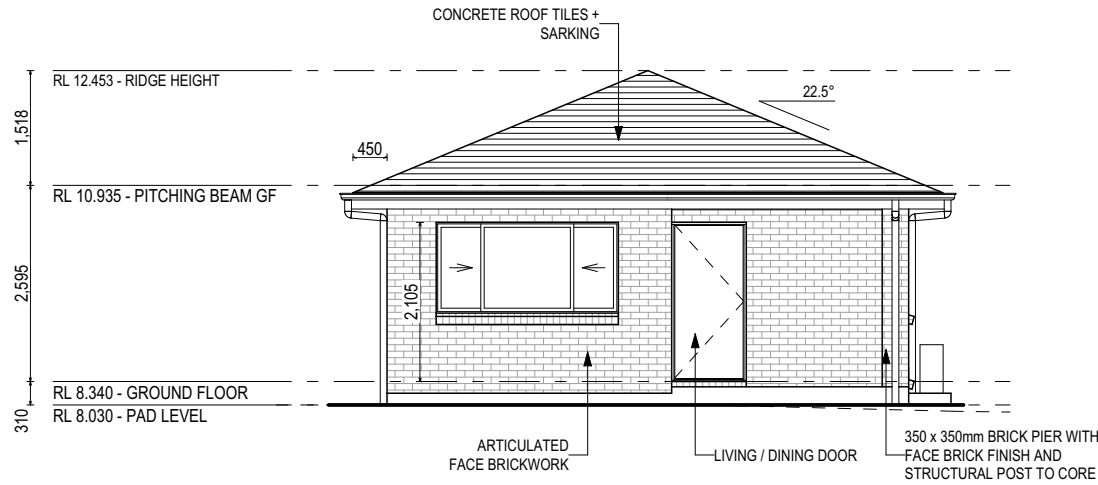


FRONT ELEVATION (EAST) (GRANNY FLAT)
SCALE: 1:100

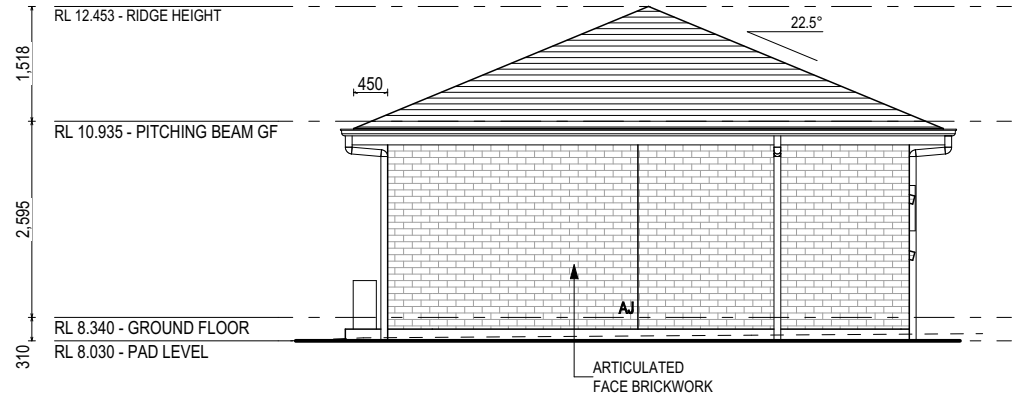


REAR ELEVATION (WEST) (GRANNY FLAT)
SCALE: 1:100

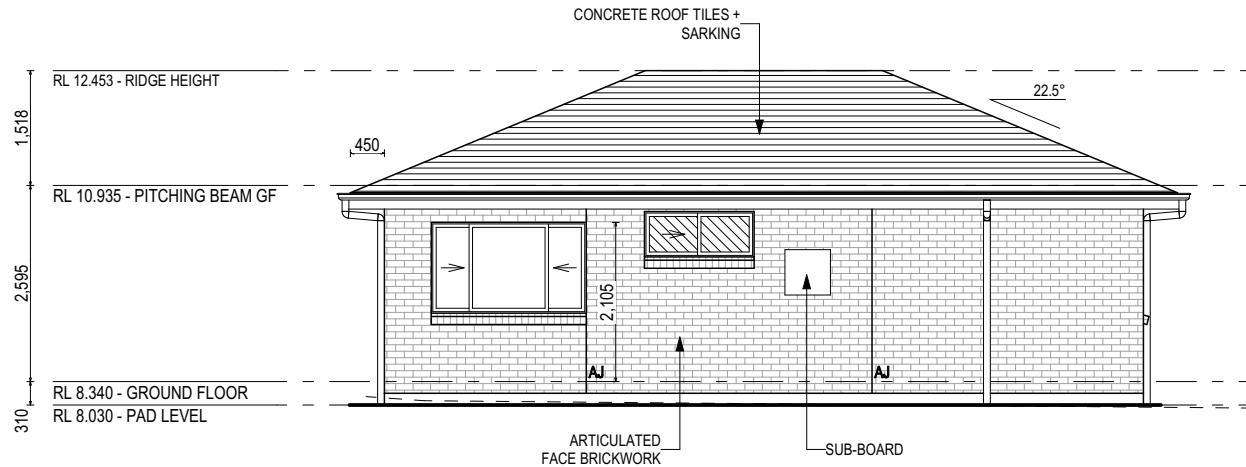



LEFT ELEVATION (SOUTH) (GRANNY FLAT)
SCALE: 1:100

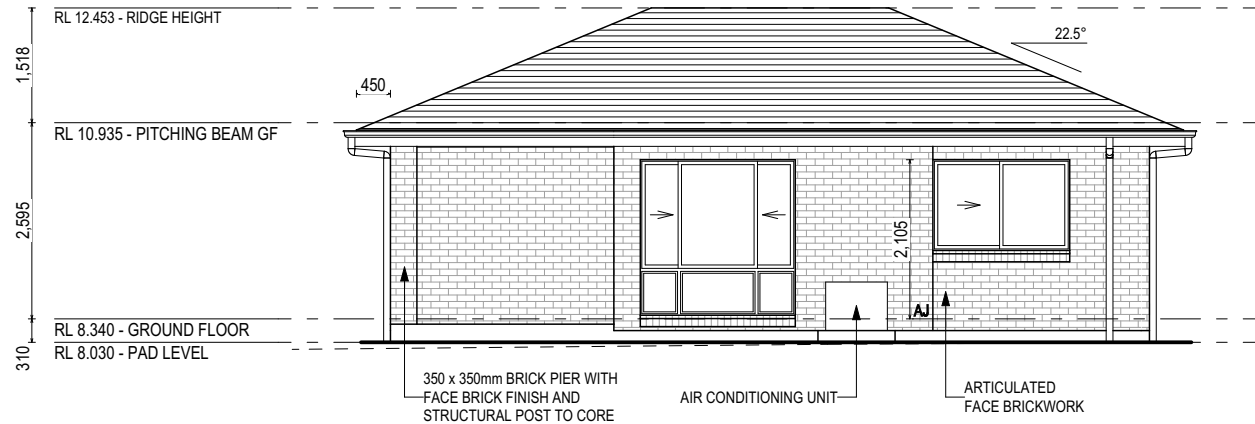

RIGHT ELEVATION (NORTH) (GRANNY FLAT)
SCALE: 1:100

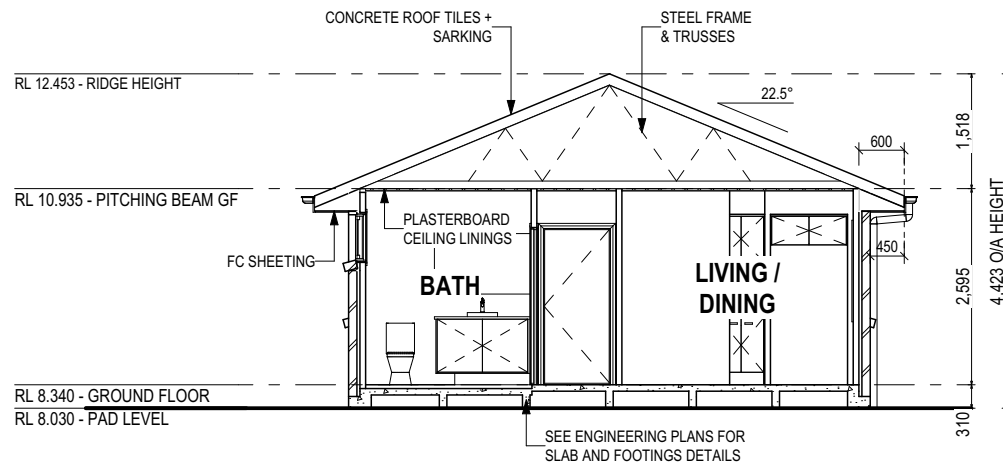

SECTION B-B
SCALE: 1:100

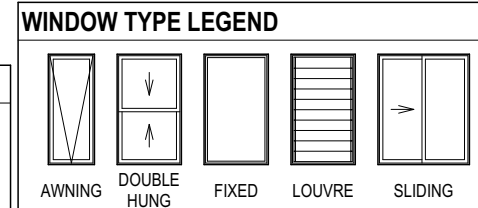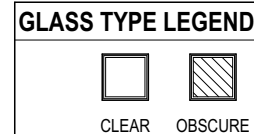

SUBJECT TO NCC 2022
(1 OCT 2023 + 7 STAR BASIX)
WATERPROOFING & PLUMBING
CONDENSATION MANAGEMENT
ENERGY EFFICIENCY
LIVABLE HOUSING

PLAN ACCEPTANCE BY OWNER

SIGNATURE: _____ DATE: _____

SIGNATURE: _____ DATE: _____

PLEASE NOTE THAT VARIATIONS WILL NOT BE ACCEPTED AFTER THIS PLAN ACCEPTANCE HAS BEEN SIGNED

© 2026 MOJO HOMES PTY LTD (ABN 31 166 754 696). THIS DRAWING IS AN ORIGINAL ARTISTIC WORK WITHIN THE MEANING OF THE COPYRIGHT ACT 1968 (CTH). MOJO HOMES PTY LTD IS THE OWNER OF COPYRIGHT IN THIS DRAWING. YOU HEREBY AGREE AND UNDERTAKE THAT YOU WILL NOT IN ANY WAY REPRODUCE, COPY, MODIFY, USE OR TAKE ADVANTAGE OF THE DRAWING TO BUILD A HOUSE BASED ON THIS PLAN (WHETHER IN WHOLE OR IN PART) WITHOUT THE PRIOR WRITTEN CONSENT OF MOJO HOMES PTY LTD.

MOJO HOMES	SPECIFICATION:		REVISION		DRAWN		CLIENT:			HOUSE DESIGN:			HOUSE CODE:		DO NOT SCALE DRAWINGS. USE FIGURED DIMENSIONS ONLY. CHECK AND VERIFY DIMENSIONS AND LEVELS PRIOR TO THE COMMENCEMENT OF ANY WORK. ALL DISCREPANCIES TO BE REPORTED TO THE DRAFTING OFFICE.
	M-SERIES	11	RELOCATE A/C UNIT + HWS + PER PCV006		SIO	02/07/2026	MR. KAH MENG TAN & MS. ZHUO YU			TIVOLI 27			H-JMSTVL20DA		
	COPYRIGHT:	12	AMENDED PER PCV007 & 008		SIO	16/07/2026	ADDRESS:			FACADE DESIGN:			FACADE CODE:		
	© 2026	13	PLAN CORRECTIONS		SIO	22/07/2026	77 BALMORAL AVENUE, CROYDON PARK NSW 2133			MODERN A			F-JMSTVL20AMODA		
		14	GLAZING UPDATES / CORRECTIONS		SIO	29/07/2026	LOT / SECTION / DP:		COUNCIL:		SHEET TITLE:		SHEET No.:	SCALES:	
		15	CHECKED UPDATED CONTOURS		JIH	19/08/2026	16 / J / 876		CANTERBURY BANKSTOWN		ELEVATIONS / SECTION (GRANNY FLAT)		14 / 29	1:100	652424

Template Version: 24/04/