

LEGEND

EXISTING STRUCTURE TO REMAIN.


ALLOW TO REPLACE EXISTING METAL ROOF AWNING INCLUDING TIE RODS, FLASHING, BOX GUTTERS, METAL ROOF SHEETING, PURLINS, SOFFIT LINING, ETC, AS PER STRUCTURAL & STORMWATER ENGINEER'S DETAILS AND SPECIFICATIONS.

OUTLINE OF EXISTING AWNING TO BE DEMOLISHED.

NEW TIE ROD AND ITS ASSOCIATES AS PER STRUCTURAL ENGINEER SPECIFICATION & DETAILS. SHOW INDICATIVELY ONLY.

MEREDITH STREET

APPROXIMATE LOCATION OF VEHICLE IMPACT DAMAGED AWNING SUBJECT TO APPROVALS & RECTIFICATION WORKS. EXTENTS INDICATIVELY SHOWN SHADED. (REFER TO FIRST FLOOR PLAN DRAWING A102 FOR DETAILS)

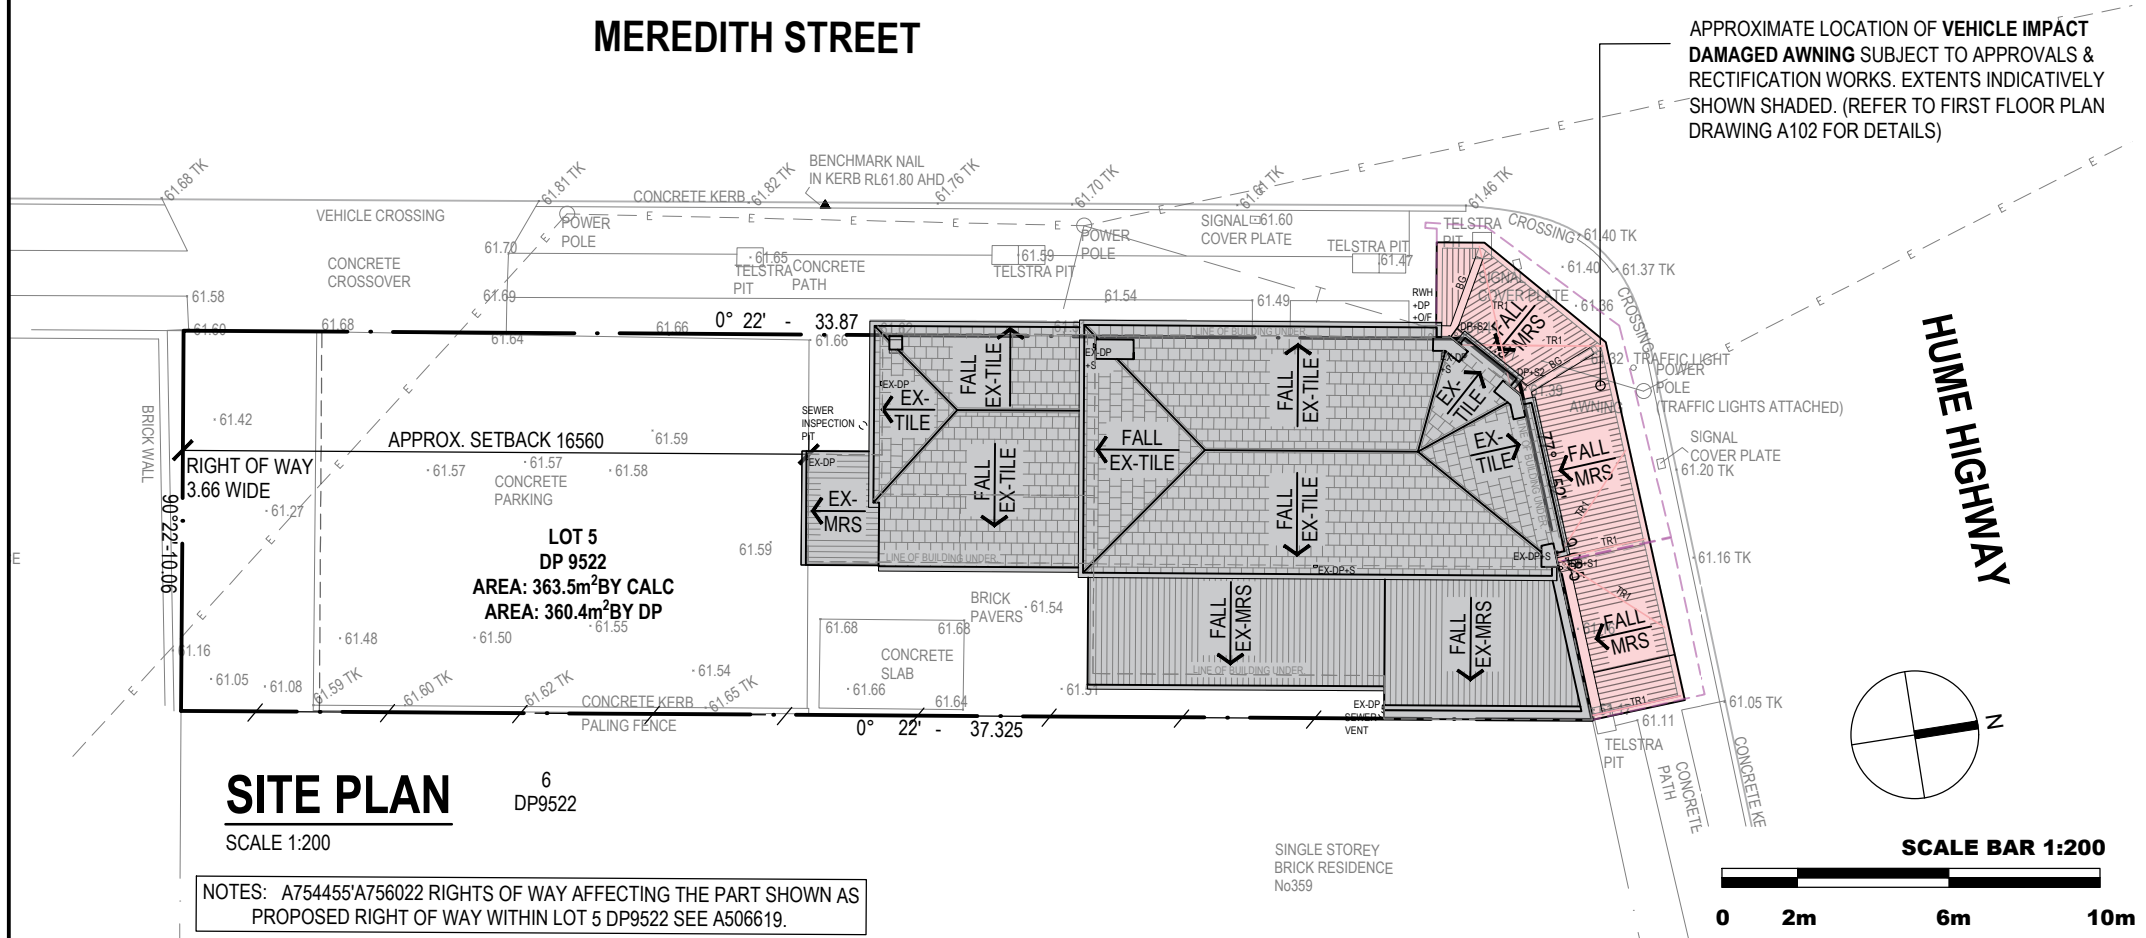

SITE PLAN

6 DP9522

SCALE 1:200

NOTES: A754455/A756022 RIGHTS OF WAY AFFECTING THE PART SHOWN AS PROPOSED RIGHT OF WAY WITHIN LOT 5 DP9522 SEE A506619.

SINGLE STOREY BRICK RESIDENCE No359

SCALE BAR 1:200

0 2m 6m 10m

AMENDMENTS

REV	DATE	DESCRIPTION	BY	CHK
B1	10.09.2026	ISSUED FOR DEVELOPMENT APPLICATION	SG	DM

A4 NOTIFICATION PLAN 1 OF 2

RECTIFICATION WORKS TO VEHICLE IMPACT DAMAGED AWNING AT 3/361 HUME HIGHWAY, BANKSTOWN NSW 2200
BUILT BY HAUS #BBH2839


DEVELOPMENT APPLICATION

SCALE: AS NOTED	DATE: AUG. 2026
DRAWN: SG	CHECKED: DM
APPROVED: DM	SHEET: A4
PROJECT No: 202607-7400	DWG No: A701
	REV: B1




STRUCTABILITY⁺
CONSULTING ENGINEERS


www.structability.com.au PO Box 596 KOGARAH, NSW 1485
02 8958 3531 Level 2, 631 Princess Highway, ROCKDALE, NSW 2216

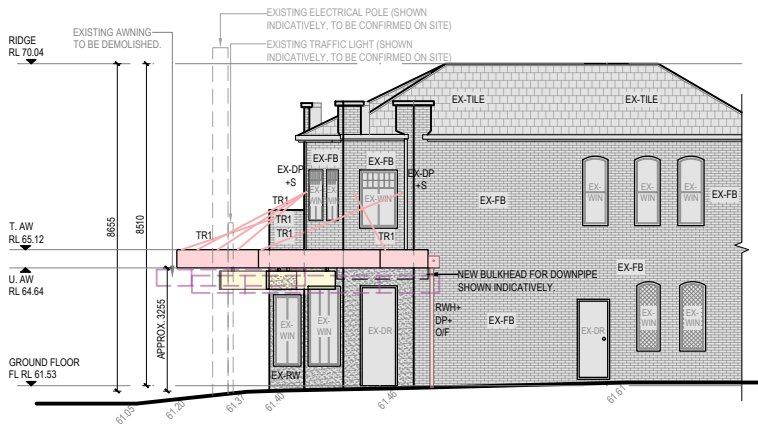

ELEVATION - WEST
SCALE 1:200

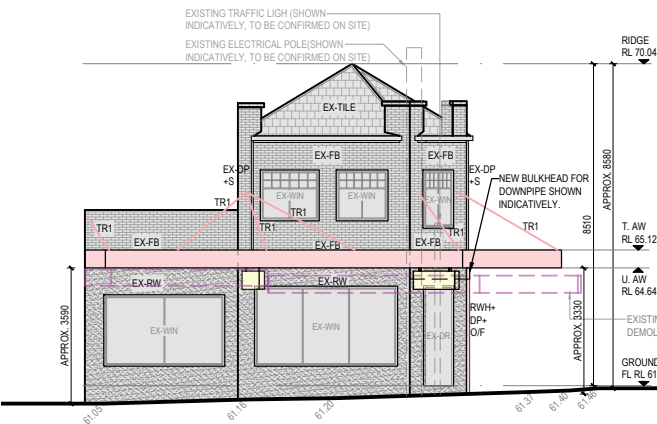

ELEVATION - NORTH
SCALE 1:200

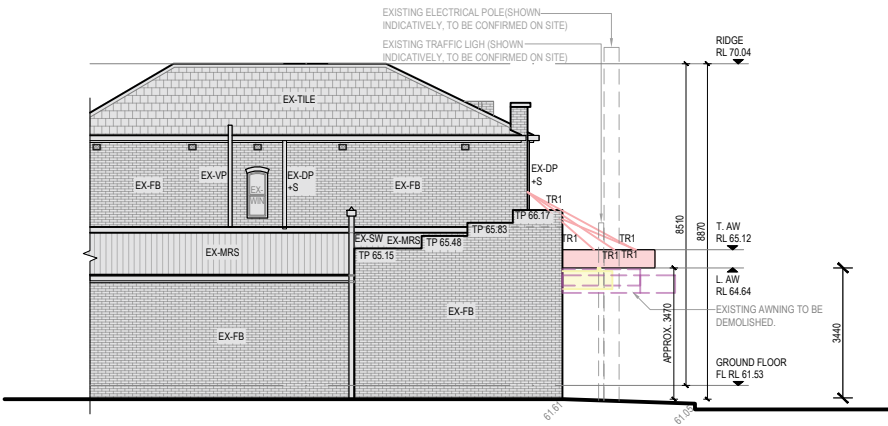

ELEVATION - EAST
SCALE 1:200

ELEVATION LEGEND

DP	NEW DOWNPIPE, REFER TO STORMWATER ENGINEER'S SPECIFICATIONS & DETAILS.
EX-DP+S	EXISTING DOWNPIPE WITH SPREADER.
EX-DP	EXISTING DOWNPIPE WITH SPREADER.
EX-DR	EXISTING DOOR.
EX-FB	EXISTING PAINTED FACE BRICK.
EX-MRS	EXISTING METAL ROOF SHEETING.
EX-RW	EXISTING CEMENT RENDERED BRICK WALL.
EX-SV	EXISTING SEWER VENT.
EX-TILE	EXISTING ROOF TILE.
EX-VP	EXISTING VENT PIPE.
EX-WIN	EXISTING WINDOW.
EX-WB	EXTG WEATHERBOARD CLADDING.
TR1	NEW TIE-ROD, AS PER STRUCRAL ENGINEER'S DETAILS & SPECIFICATIONS.

LEVEL LEGEND

T. AW	TOP OF AWNING.
U. AW	UNDERSIDE OF AWNING.

LEGEND

- EXISTING STRUCTURE TO REMAIN.
- ALLOW TO REPLACE EXISTING METAL ROOF AWNING INCLUDING TIE RODS, FLASHING, BOX GUTTERS, METAL ROOF SHEETING, PURLINS, SOFFIT LINING, ETC, AS PER STRUCTURAL & STORMWATER ENGINEER'S DETAILS AND SPECIFICATIONS.
- OUTLINE OF EXISTING AWNING TO BE DEMOLISHED.
- NEW TIE ROD AND ITS ASSOCIATES AS PER STRUCTURAL ENGINEER SPECIFICATION & DETAILS. SHOW INDICATIVELY ONLY.
- NEW UNDER AWNING SIGN. SHOWN INDICATIVELY. DESIGN & CERTIFIED BY OTHERS.



STRUCTABILITY⁺
CONSULTING ENGINEERS

www.structability.com.au PO Box 596 KOGARAH, NSW 1485
02 8958 3531 Level 2, 631 Princess Highway, ROCKDALE, NSW 2216

AMENDMENTS				
REV	DATE	DESCRIPTION	BY	CHK
B1	10.09.2026	ISSUED FOR DEVELOPMENT APPLICATION	SG	DM

A4 NOTIFICATION PLAN 2 OF 2

RECTIFICATION WORKS TO VEHICLE IMPACT DAMAGED AWNING AT 3/361 HUME HIGHWAY, BANKSTOWN NSW 2200
BUILT BY HAUS #BBH2839

DEVELOPMENT APPLICATION		
SCALE: AS NOTED	DATE: AUG. 2026	
DRAWN: SG	CHECKED: DM	
APPROVED: DM	SHEET: A4	
PROJECT No: 202607-7400	DWG No: A702	REV: B1