


27.7
25.0
20.0
15.0
10.0
7.5
5.0
2.5
0.1

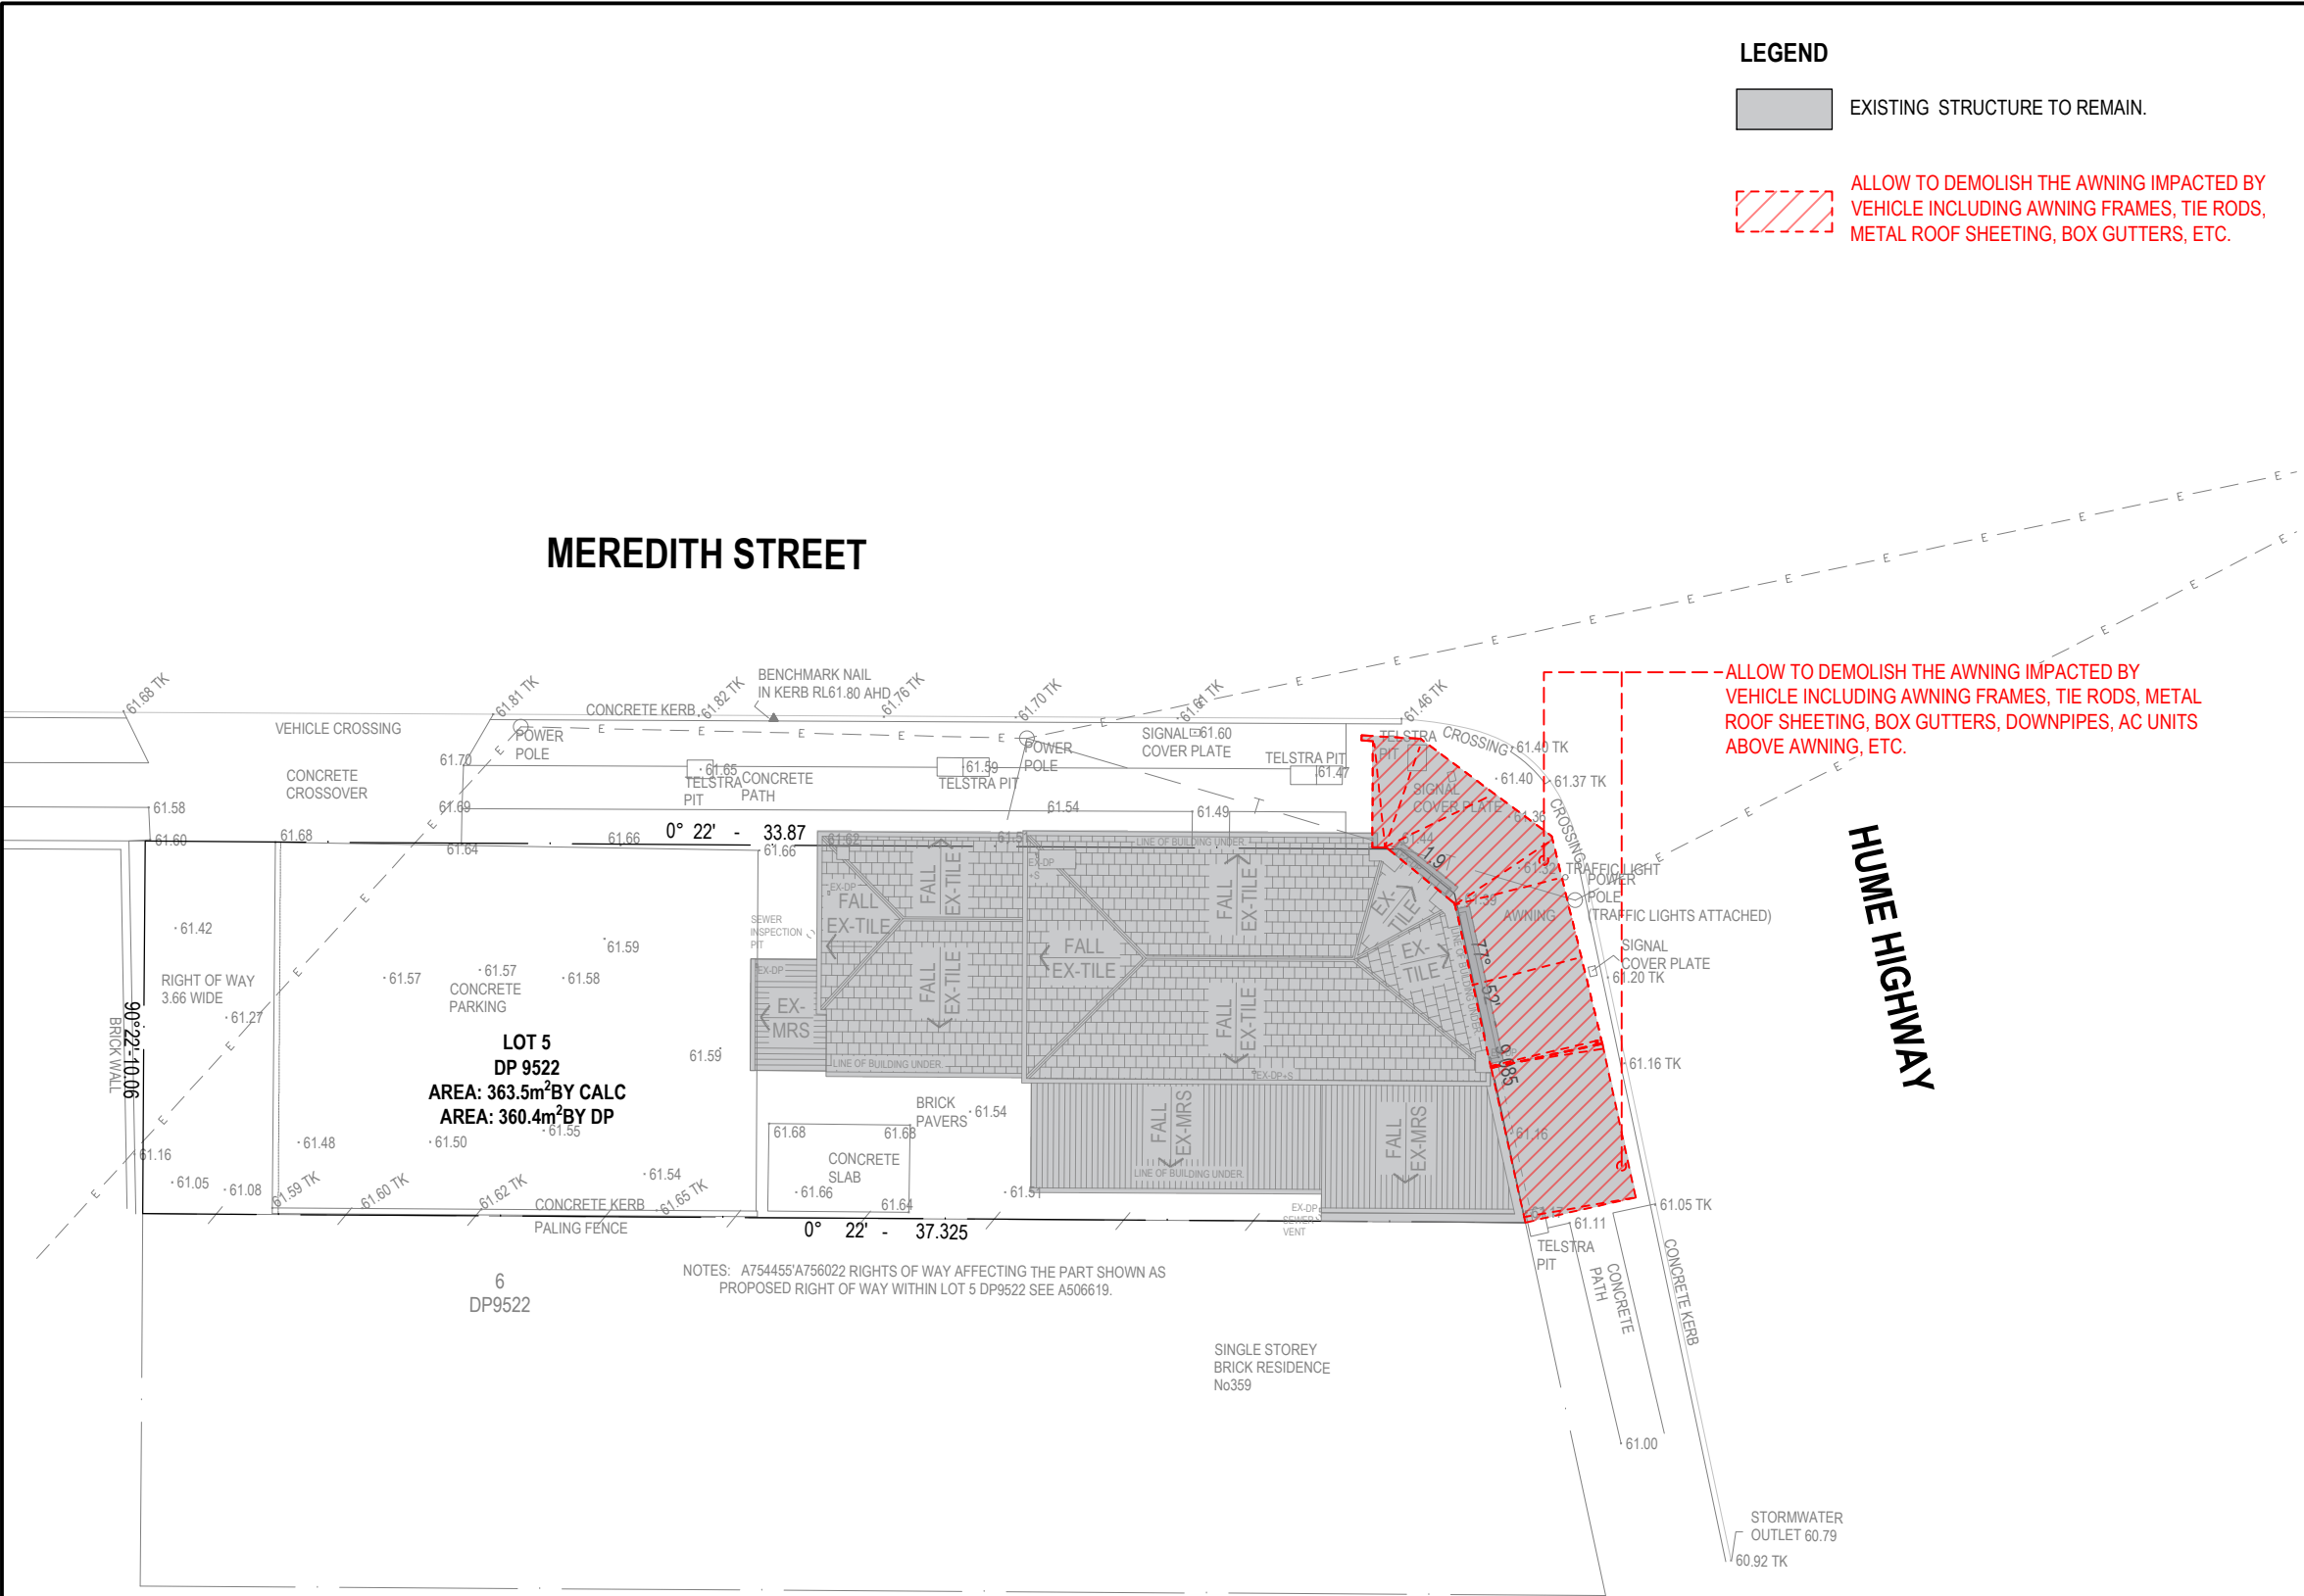

DEMOLITION PLAN

SCALE 1:200

LEGEND

- EXISTING STRUCTURE TO REMAIN.
- ALLOW TO DEMOLISH THE AWNING IMPACTED BY VEHICLE INCLUDING AWNING FRAMES, TIE RODS, METAL ROOF SHEETING, BOX GUTTERS, ETC.


SITE PLAN NOTES

- ALL LOCATIONS OF BUILDINGS SHOWN INDICATIVELY ONLY. CONFIRM ON SITE.
- DO NOT SCALE OF COPIED DRAWINGS. WRITTEN DIMENSIONS ARE TO TAKE PRECEDENCE. **CONFIRM DIMENSIONS ON SITE PRIOR TO ORDERING OF MATERIALS.** DIMENSIONS ARE TO FACE OF FINISHED STUD/ MASONRY WALLS.
- ALL MEASUREMENTS & AREAS NOTED ARE APPROXIMATE. ALLOW TO SITE MEASURE ALL.
- BUILDER TO VERIFY THE LOCATION OF ALL SERVICES PRIOR TO CONSTRUCTION.
- ALLOW TO PROTECT ALL WATER, DRAINAGE, GAS & ELECTRICAL MAINS SERVICES & ALLOW TO BLANK OFF WHERE REQUIRED & LEAVE READY FOR RECONNECTION.
- SEWER CONNECTION POINTS TO BE VERIFIED WITH LOCAL AUTHORITY PRIOR TO CONSTRUCTION.
- STORMWATER TO BE CONNECTED TO LEGAL POINT OF DISCHARGE IN ACCORDANCE WITH AS 3500.3.2.
- ALL DRAINAGE & PLUMBING WORKS MUST BE CARRIED OUT BY A LICENCED PLUMBER/ DRAINER & STRICTLY IN ACCORDANCE WITH "THE STANDARD SEWERAGE BY-LAWS."
- PROVIDE ADEQUATE MEASURES TO CONTROL EROSION & SILT RUNOFF IN ACCORDANCE WITH THE ENVIRONMENT PROTECTION POLICIES OF THE RELEVANT LOCAL AUTHORITIES.


DEMOLITION NOTES

- ALL DEMOLITION WORKS ARE TO BE CARRIED OUT BY AN APPROPRIATELY QUALIFIED PERSONS COMPLYING WITH ALL LOCAL GOVERNMENT & WH&S REGULATIONS. ENSURE AN EFFECTIVE WORK METHOD SAFETY PLAN IS DRAFTED PRIOR TO COMMENCEMENT OF DEMOLITION PHASE.
- ENSURE ALL ELECTRICAL POWER, WATER SUPPLY, GAS SUPPLY & SANITARY DRAINAGE IS APPROPRIATELY DISCONNECTED & CAPPED/SEALED TO PREVENT DAMAGE OR SAFETY RISK.
- REMOVE ALL DEBRIS & DISPOSE OF IN ACCORDANCE WITH LOCAL AUTHORITY REQUIREMENTS. NO DEBRIS IS TO BE BURIED ON SITE.

RP:	LOT 5 DP 9522
LOCAL AUTHORITY:	CANTERBURY-BANKSTOWN COUNCIL
LAND ZONING:	R4 - HIGH DENSITY RESIDENTIAL
BUSHFIRE:	N/A
HERITAGE:	SHOP SIGNIFICANCE: LOCAL
FLOOD:	N/A
LAND AREA:	363.5m ² BY CALC. 360.4m ² BY DP

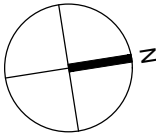

SCALE BAR 1:200

 

STRUCTABILITY⁺
CONSULTING ENGINEERS

www.structability.com.au PO Box 596 KOGARAH, NSW 1485
02 8958 3531 Level 2, 631 Princess Highway, ROCKDALE, NSW 2216

AMENDMENTS

REV	DATE	DESCRIPTION	BY	CHK
B1	23.07.2026	ISSUED FOR EMERGENCY ORDER	SG	DM
B2	31.07.2026	REVISED AND RE-ISSUED	SG	DM
B3	10.09.2026	ISSUED FOR DEVELOPMENT APPLICATION	SG	DM



ENGINEERS
AUSTRALIA

CHARTERED

DRAWING

PROJECT INFO

DEMOLITION PLAN

RECTIFICATION WORKS TO VEHICLE IMPACT DAMAGED
AWNING AT 3/361 HUME HIGHWAY, BANKSTOWN NSW 2200
BUILT BY HAUS #BBH2839



DEVELOPMENT APPLICATION

SCALE: AS NOTED	DATE: JUL. 2026
DRAWN: SG	CHECKED: DM
APPROVED: DM	SHEET: A3
PROJECT No: 202607-7400	DWG No: A006
	REV: B3

COPYRIGHT © THE PLANS, DESIGN AND INFORMATION CONTAINED IN THIS DOCUMENT ARE THE COPYRIGHT OF STRUCTABILITY PTY. LTD. USE OR COPYING OF THIS DOCUMENT IN WHOLE OR IN PART, WITHOUT THE EXPRESS WRITTEN PERMISSION FROM STRUCTABILITY PTY. LTD. CONSTITUTES AN INFRINGEMENT OF THE COPYRIGHT.