

72 CARRINGTON PARADE, CURL CURL


DRAWING LIST

DA 000	E	COVER PAGE	NTS
DA 001	D	BASIX	NTS
DA 103	C	DEMOLITION PLAN	1:100
DA 104	F	EXCAVATION AND FILL PLAN	1:100
DA 105	D	EROSION AND SEDIMENT CONTROL PLAN	1:100
DA 200	K	ROOF PLAN	1:100
DA 201	K	FIRST FLOOR PLAN	1:100
DA 202	K	GROUND FLOOR PLAN	1:100
DA 203	K	BASEMENT FLOOR PLAN	1:100
DA 300	I	NORTH ELEVATION	1:100
DA 301	I	SOUTH ELEVATION	1:100
DA 302	I	EAST / WEST ELEVATION	1:100
DA 400	I	SECTIONS	1:100
DA 500	D	SCHEDULE OF COLOURS AND MATERIALS	1:100
DA 901	H	LANDSCAPE PLAN	1:100

This drawing should be read in conjunction with all relevant contracts, specifications, reports and drawings. Do not scale drawings. dimensions govern. Verify all dimensions on site before construction. Copyright of this drawing is vested in Breakspear Architects pty ltd.



NOT FOR CONSTRUCTION

			STRUCTURAL ENGINEER Cantilever Consulting Engineers Damian Hadley Suite 206 Flourmill Studios, 3 Gladstone St, Newtown NSW 2042 M: 0418 939 532 E: damian@cantileverengineers.com.au		PLANNING CONSULTANT BBF Town Planners Michael Haynes 9 Narabang Way, Belrose NSW 2085 P: (02) 9986 2535 E: michael@bbfplanners.com.au		LANDSCAPE ARCHITECT Paterson Design Studio Garth Paterson 16a/1-15 Tramore Place, Killamey Heights, NSW 2087 M: 0419 501 681 E: garth@pdsdesign.com.au		ARCHITECT BREAKSPEAR ARCHITECTS ABN 81 601 670 991 ACN 601 670 991 Level 1, 13 The Corso, Manly NSW 2095 P: 0421 681 146 E: studio@bkspr.com		PROJECT 72 CARRINGTON PARADE, CURL CURL LOT 1 DP 366860						SHEET TITLE COVER PAGE		
E	16.05.22	ISSUED FOR APPROVAL		HYDRAULIC ENGINEER Ecological Design John Caley 11 Clara Street, Newtown NSW 2042 M: 0418 262 706 E: john@ecologicaldesign.com.au		GEOTECHNICAL ENGINEER STS GeoEnvironmental Pty Ltd Matt Green 14/1 Cowpasture Place, Wetherill Park, NSW 2164 M: 0459 988 086 E: mgreen@stages.com.au		CIVIL ENGINEER Donovan Associates Scott Sharma 72 Carrington Parade, Curl Curl NSW 2099 P: 02 9606 3000 E: scott@donovanassociates.com		CLIENT Berge and Nea Der Sarkissian 15 Parkes St Parramatta, NSW 2150 P: 02 9606 3000 E: scott@donovanassociates.com		PROJECT NUMBER	DRAWN	CHECKED	SHEET SCALE	SHEET SIZE	DOCUMENTATION STAGE	SHEET NUMBER	ISSUE
D	06.04.22	DA SUBMISSION - AMENDED										1701	AQ	TB	NTS	A3	DA	000	E
C	18.02.22	DA FOR CLIENT REVIEW																	
B	07.06.21	DA SUBMISSION																	
A	28.05.21	DA FOR CLIENT REVIEW																	
REV	DATE	DESCRIPTION																	

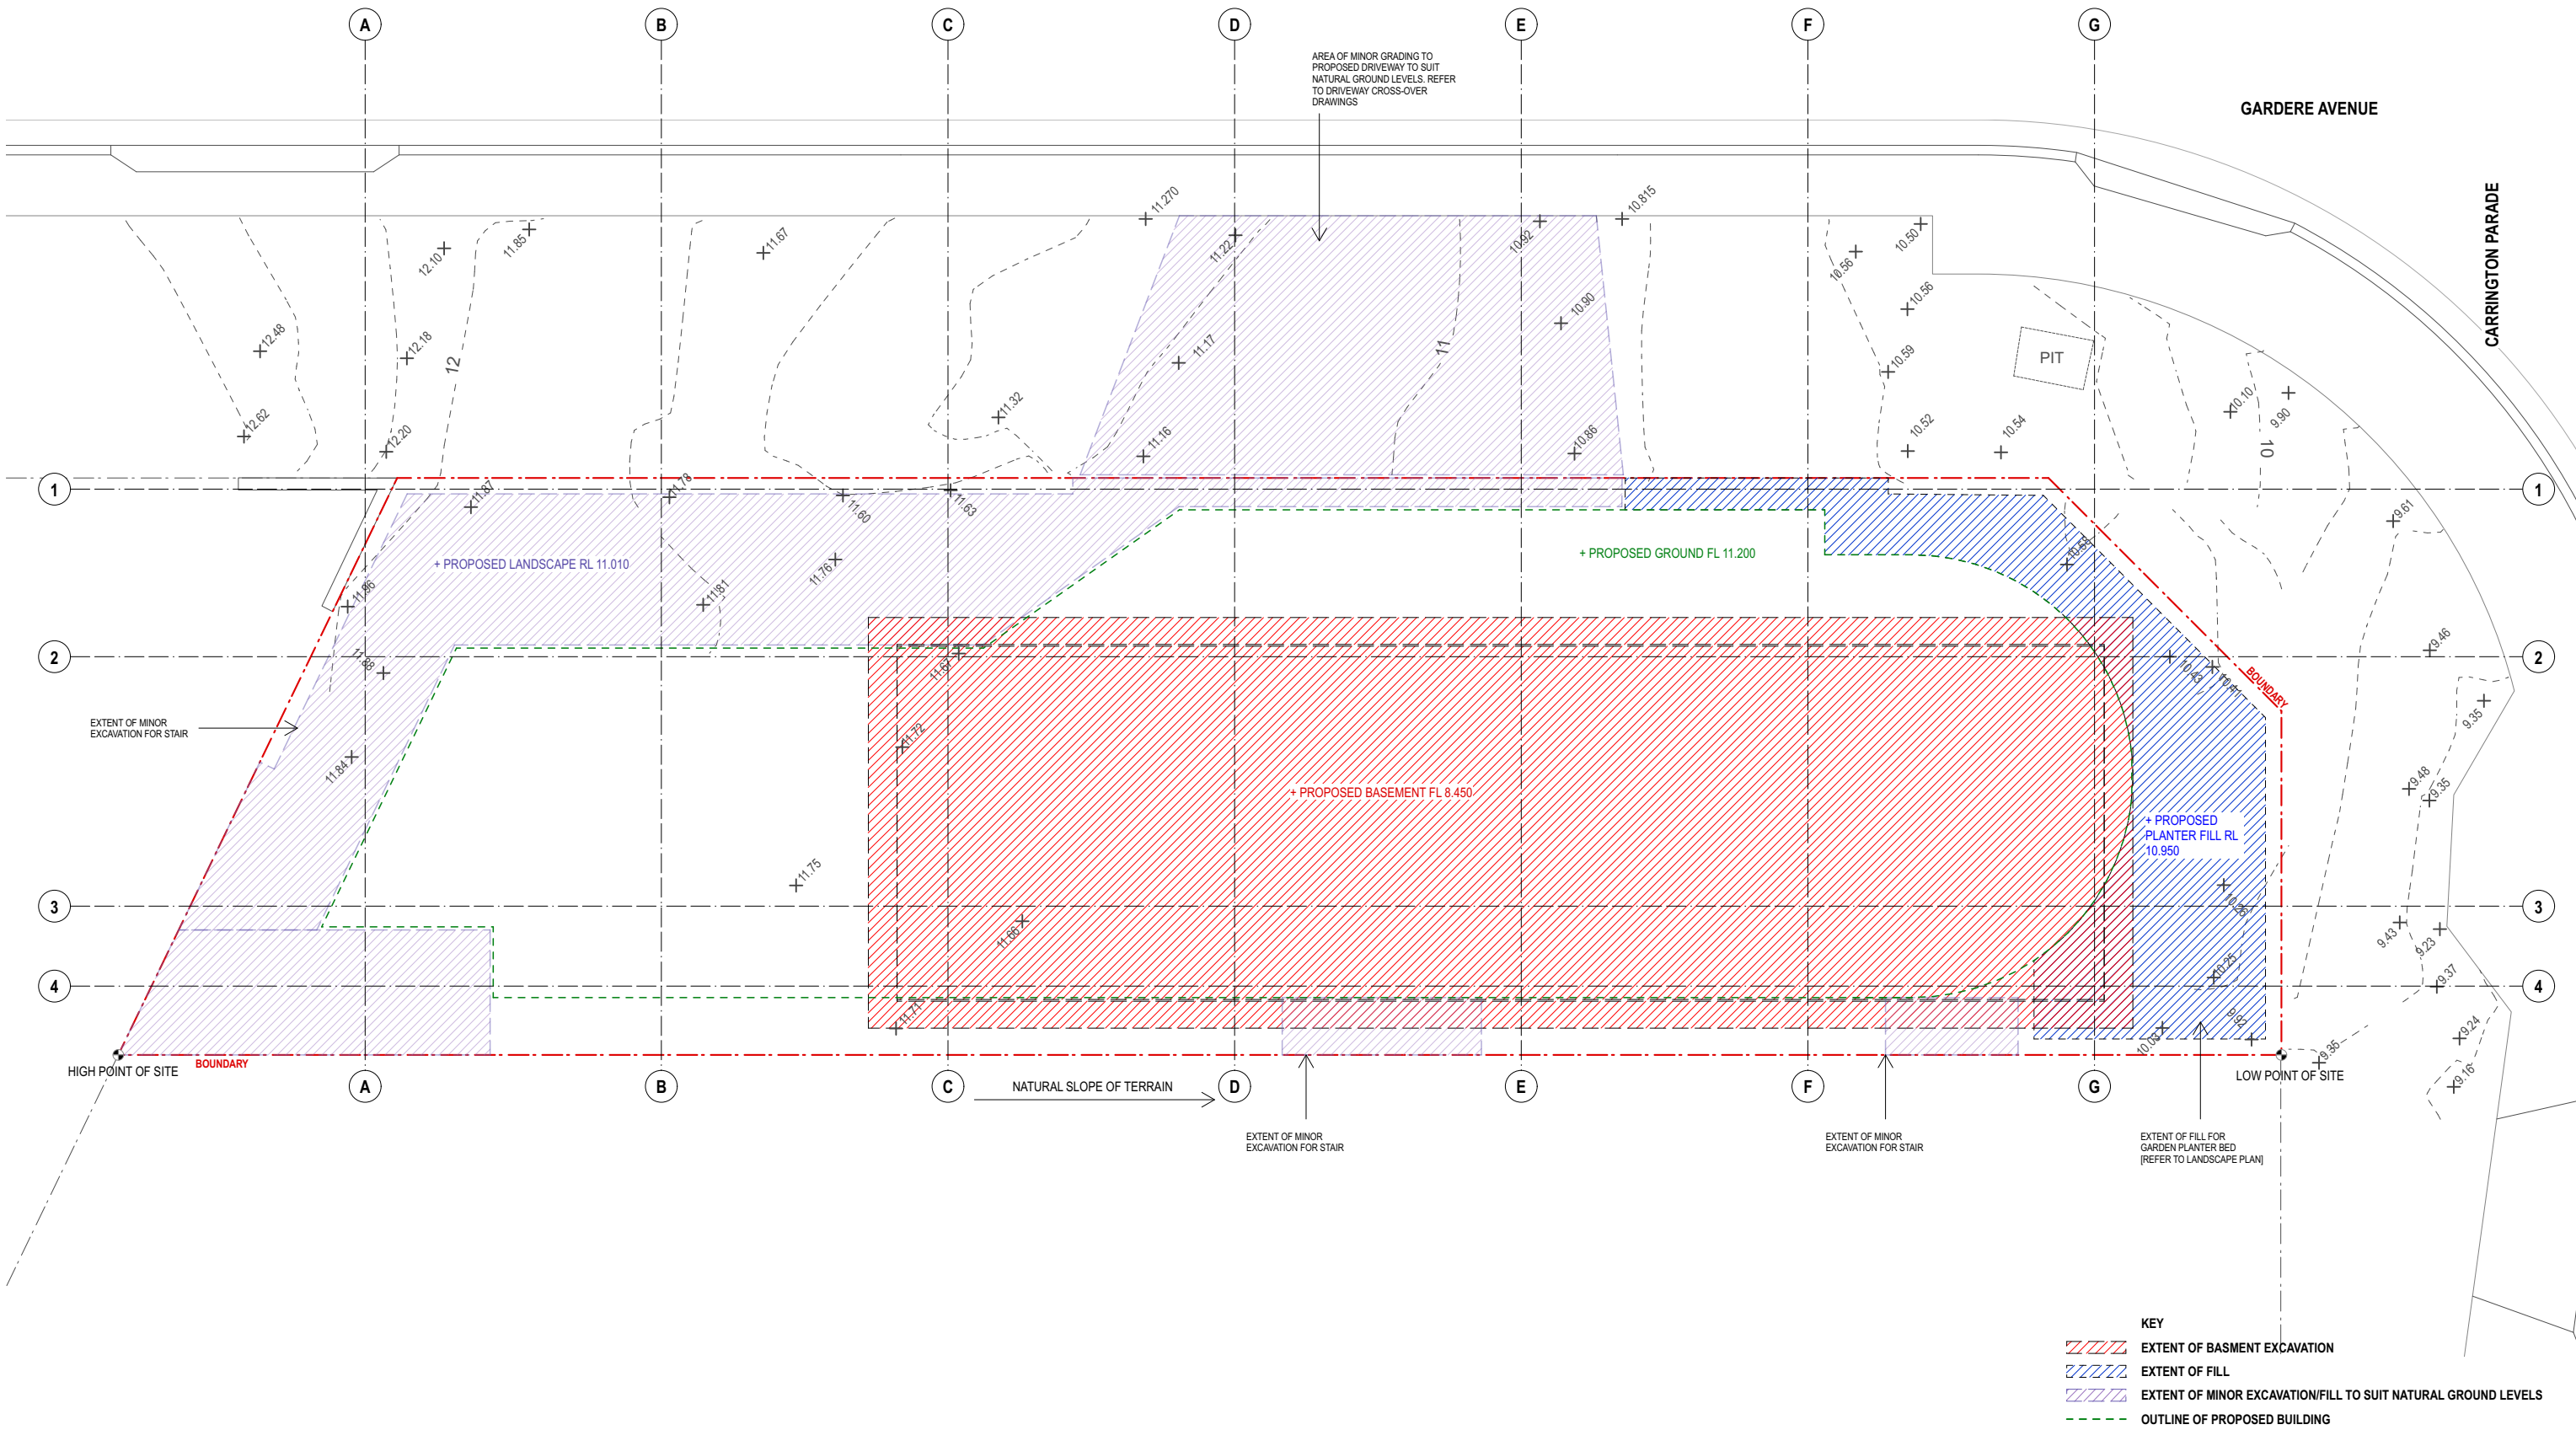


1 EXCAVATION AND FILL PLAN
1:100

REV	DATE	DESCRIPTION	STRUCTURAL ENGINEER Cantilever Consulting Engineers Damian Hadley Suite 206 Flourmill Studios, 3 Gladstone St, Newtown NSW 2042 M: 0418 939 532 E: damian@cantileverengineers.com.au	PLANNING CONSULTANT BBF Town Planners Michael Haynes 9 Narabang Way, Belrose NSW 2085 P: (02) 9986 2535 E: michael@bbfplanners.com.au	LANDSCAPE ARCHITECT Paterson Design Studio Garth Paterson 16a/1-15 Tramore Place, Killamey Heights, NSW 2087 M: 0419 501 681 E: garth@pdsdesign.com.au	ARCHITECT BREAKSPEAR ARCHITECTS ABN 81 601 670 991 ACN 601 670 991 Level 1, 13 The Corso, Manly NSW 2095 P: 0421 661 146 E: studio@brkspr.com	PROJECT 72 CARRINGTON PARADE, CURL CURL LOT 1 DP 366860				SHEET TITLE EXCAVATION AND FILL PLAN			
			HYDRAULIC ENGINEER Ecological Design John Caley 11 Clara Street, Newtown NSW 2042 M: 0418 262 706 E: john@ecologicaldesign.com.au	GEOTECHNICAL ENGINEER STS GeoEnvironmental Pty Ltd Matt Green 14/1 Cowpasture Place, Wetherill Park, NSW 2164 M: 0459 988 086 E: mgreen@stsgo.com.au	CIVIL ENGINEER Donovan Associates Scott Sharma 15 Parkes St Parramatta, NSW 2150 P: 02 9806 3000 E: scott@donovanassociates.com	CLIENT Berge and Nea Der Sarkissian 72 Carrington Parade, Curl Curl NSW 2099	PROJECT NUMBER 1701	DRAWN AQ	CHECKED TB	SHEET SCALE 1:100	SHEET SIZE A3	DOCUMENTATION STAGE DA	SHEET NUMBER 104	ISSUE F

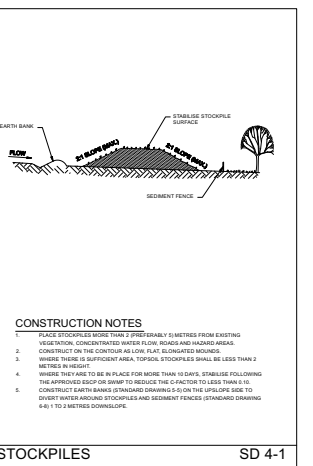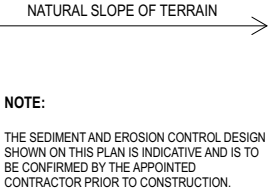

- This drawing should be read in conjunction with all relevant contracts, specifications, reports and drawings. Do not scale drawings. dimensions govern. Verify all dimensions on site before construction. Copyright of this drawing is vested in Breakspear Architects pty ltd.


[illegible]

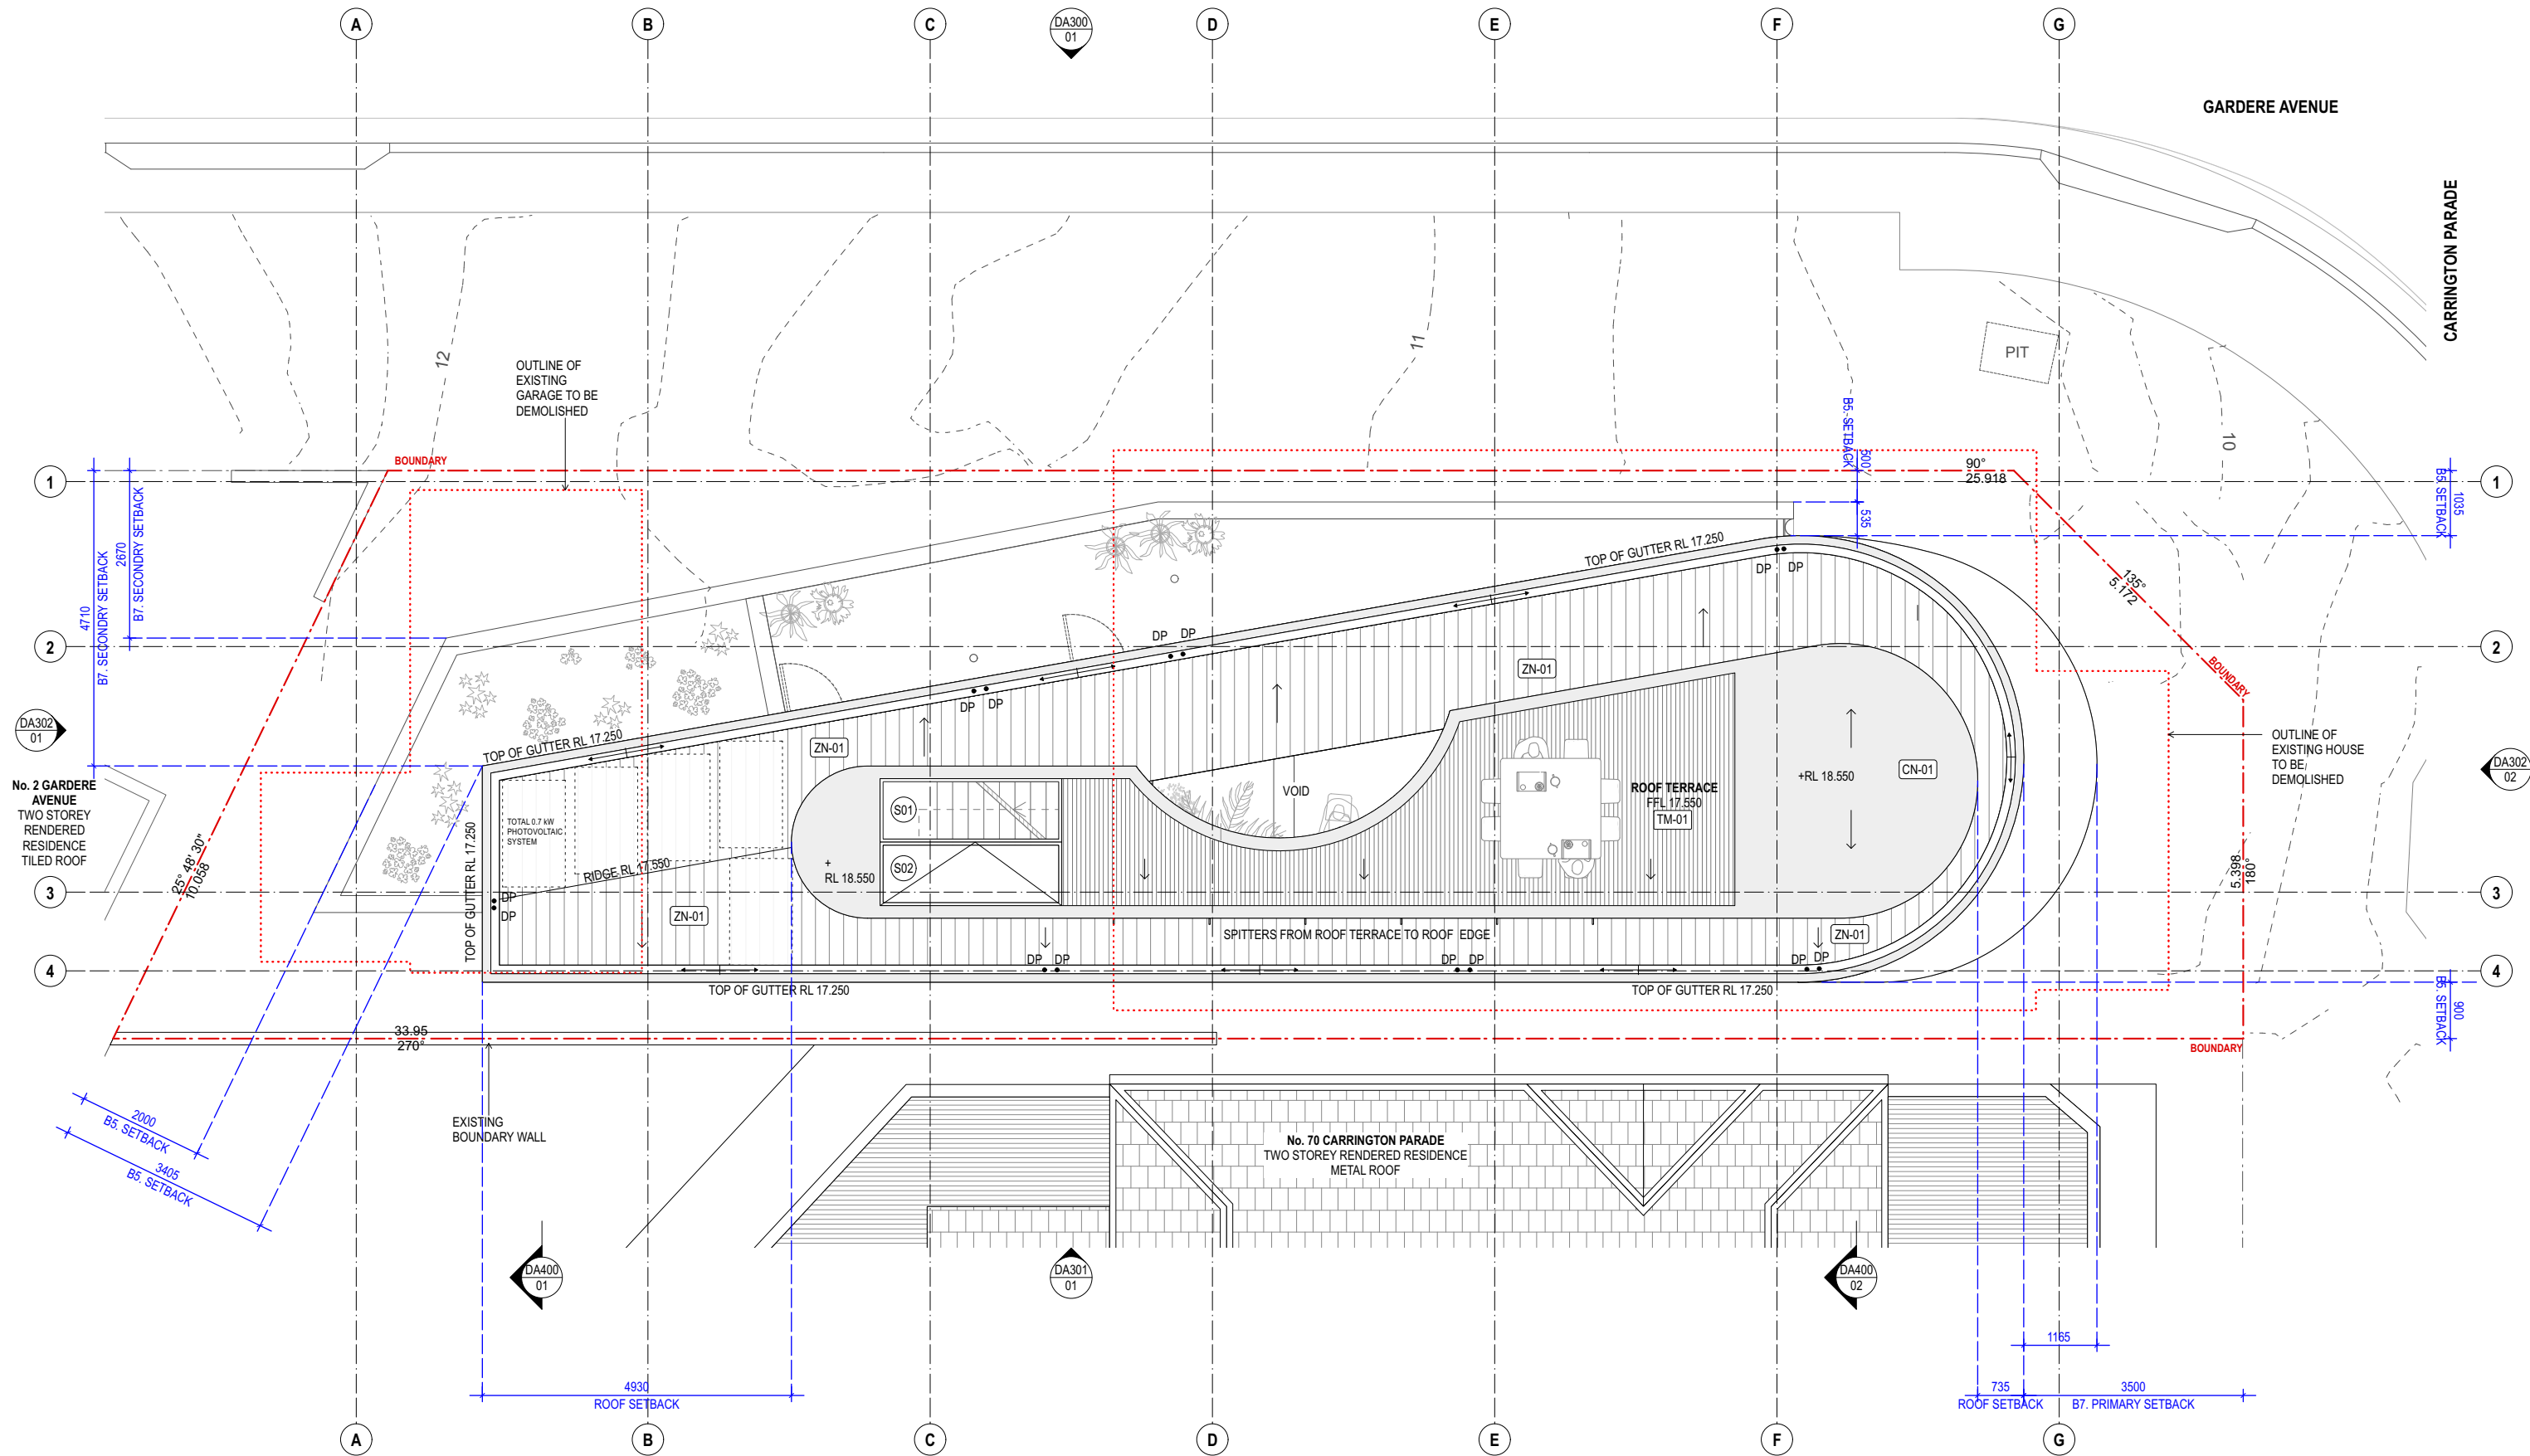

This drawing should be read in conjunction with all relevant contracts, specifications, reports and drawings. Do not scale drawings. dimensions govern. Verify all dimensions on site before construction. Copyright of this drawing is vested in Breakspear Architects pty ltd.


NOT FOR CONSTRUCTION

J	16.05.22	ISSUE FOR APPROVAL	STRUCTURAL ENGINEER Cantilever Consulting Engineers Damian Hadley Suite 206 Floumill Studios, 3 Gladstone St, Newtown NSW 2042 M: 0418 939 532 E: damian@cantileverengineers.com.au	PLANNING CONSULTANT BBF Town Planners Michael Haynes 9 Narabang Way, Belrose NSW 2085 P: (02) 9986 2535 E: michael@bbftownplanners.com.au	LANDSCAPE ARCHITECT Paterson Design Studio Garth Paterson 16a/1-15 Tramore Place, Killarney Heights, NSW 2087 M: 0419 501 681 E: garth@pdsdesign.com.au	ARCHITECT BREAKSPEAR ARCHITECTS ABN 81 601 670 991 ACN 601 670 991 Level 1, 13 The Corso, Manly NSW 2095 P: 0421 661 146 E: studio@brkspr.com	PROJECT 72 CARRINGTON PARADE, CURL CURL LOT 1 DP 366860		SHEET TITLE ROOF PLAN									
I	13.05.22	LEC 2 (OPT F)																
H	11.05.22	LEC 2 (OPT D)																
G	06.04.22	DA SUBMISSION - AMENDED																
F	21.02.22	DA FOR CLIENT REVIEW																
E	18.02.22	DA FOR CLIENT REVIEW	HYDRAULIC ENGINEER Ecological Design John Caley 11 Clara Street, Newtown NSW 2042 M: 0418 262 706 E: john@ecologicaldesign.com.au	GEOTECHNICAL ENGINEER STS GeoEnvironmental Pty Ltd Matt Green 14/1 Cowpasture Place, Wetherill Park, NSW 2164 M: 0459 988 086 E: mgreen@stsggeo.com.au	CIVIL ENGINEER Donovan Associates Scott Sharma 15 Parkers St Parramatta, NSW 2150 P: 02 9806 3000 E: scott@donovanassociates.com	CLIENT Berge and Nea Der Sarkissian 72 Carrington Parade, Curl Curl NSW 2099	PROJECT NUMBER	DRAWN	CHECKED	SHEET SCALE	SHEET SIZE	DOCUMENTATION STAGE	SHEET NUMBER	ISSUE				
D	07.06.21	DA SUBMISSION					1701	AQ	TB	1:100	A3	DA	200	K				
C	28.05.21	DA FOR CLIENT REVIEW																
B	03.05.21	DRAFT FOR CLIENT REVIEW																
REV	DATE	DESCRIPTION																

 

0 1 2 5


SHEET TITLE		
FIRST FLOOR PLAN		
DOCUMENTATION STAGE	SHEET NUMBER	ISSUE
DA	201	K

 

A horizontal number line with tick marks at 0, 1, 2, and 5. The line is labeled with these numbers below the tick marks.


K

J	16.05.22	ISSUE FOR APPROVAL	STRUCTURAL ENGINEER Cantilever Consulting Engineers Damian Hadley Suite 206 Flourmill Studios, 3 Gladstone St, Newtown NSW 2042 M: 0418 336 532 E: damian@cantileverengineers.com.au	PLANNING CONSULTANT BBF Town Planners Michael Haynes 9 Narabang Way, Belrose NSW 2085 P: (02) 9986 2535 E: michael@bbftplanners.com.au	LANDSCAPE ARCHITECT Peterson Design Studio Garth Peterson 16a/1-15 Trimmore Place, Killarney Heights, NSW 2087 M: 0419 501 681 E: garth@pdsdesign.com.au	ARCHITECT BREAKSPEAR ARCHITECTS ABN 81 601 670 991 ACN 601 670 991 16a/1-13 The Corso, Manly NSW 2095 P: 0421 661 146 E: studio@brkspr.com	PROJECT 72 CARRINGTON PARADE, CURL CURL LOT 1 DP 366860					SHEET TITLE GROUND FLOOR PLAN						
I	11.05.22	LEC 2 (OPT D)																
H	10.05.22	LEC 2 (OPT C)																
G	06.04.22	DA SUBMISSION - AMENDED																
F	01.02.22	DA FOR CLIENT REVIEW																
E	18.02.22	DA FOR CLIENT REVIEW	HYDRAULIC ENGINEER Ecological Design John Caley 11 Clara Street, Newtown NSW 2042 M: 0418 262 706 E: john@ecologicaldesign.com.au	GEOTECHNICAL ENGINEER STS GeoEnvironmental Pty Ltd Matt Green 14/1 Cowpasture Place, Wetherill Park, NSW 2164 M: 0459 986 066 E: mgreen@stsgo.com.au	CIVIL ENGINEER Donovan Associates Scott Sharma 15 Parkes St Parramatta, NSW 2150 P: 02 9606 3000 E: scott@donovanassociates.com	CLIENT Berge and Nea Der Sarkissian 72 Carrington Parade, Curl Curl NSW 2099					PROJECT NUMBER 1701	DRAWN AQ	CHECKED TB	SHEET SCALE 1:100	SHEET SIZE A3	DOCUMENTATION STAGE DA	SHEET NUMBER 202	ISSUE K
D	07.06.21	DA SUBMISSION																
C	28.05.21	DA FOR CLIENT REVIEW																
B	03.05.21	DRAFT FOR CLIENT REVIEW																
REV	DATE	DESCRIPTION																

 


A horizontal number line with tick marks at 0, 1, 2, and 5. The numbers are written below the tick marks.

SHEET TITLE		
BASEMENT FLOOR PLAN		
DOCUMENTATION STAGE	SHEET NUMBER	ISSUE
DA	203	K

 


NOT FOR CONSTRUCTION

I H G F E D C B A	16.05.22	ISSUED FOR APPROVAL	STRUCTURAL ENGINEER Cantilever Consulting Engineers Damian Hadley Suite 206 Flourmill Studios, 3 Gladstone St, Newtown NSW 2042 M: 0418 939 532 E: damian@cantileverenigneers.com.au	PLANNING CONSULTANT BBF Town Planners Michael Haynes 9 Narabang Way, Belrose NSW 2085 P: (02) 9986 2535 E: michael@bbfplanners.com.au	LANDSCAPE ARCHITECT Paterson Design Studio Garth Paterson 16a/1-15 Tramore Place, Killamey Heights, NSW 2087 Level 1, 13 The Corso, Manly NSW 2095 P: 0421 661 146 E: studio@bkrspr.com	ARCHITECT BREAKSPEAR ARCHITECTS ABN 51 601 670 991 ACN 601 670 991 Level 1, 13 The Corso, Manly NSW 2095 P: 0421 661 146 E: studio@bkrspr.com	PROJECT 72 CARRINGTON PARADE, CURL CURL LOT 1 DP 366860					SHEET TITLE NORTH ELEVATION		
	13.05.22	LEC 2 (OPT F)					PROJECT NUMBER	DRAWN	CHECKED	SHEET SCALE	SHEET SIZE	DOCUMENTATION STAGE	SHEET NUMBER	ISSUE
	11.05.22	LEC 2 (OPT D)					1701	AQ	TB	1:100	A3	DA	300	I
	10.05.22	LEC 2 (OPT C)												
	06.04.22	DA SUBMISSION - AMENDED												
07.06.21	DA SUBMISSION	HYDRAULIC ENGINEER Ecological Design John Caley 11 Clara Street, Newtown NSW 2042 M: 0418 262 706 E: john@ecologicaldesign.com.au	GEOTECHNICAL ENGINEER STS GeoEnvironmental Pty Ltd Matt Green 14/1 Cowpasture Place, Wetherill Park, NSW 2164 M: 0459 988 086 E: mgreen@stsges.com.au	CIVIL ENGINEER Donovan Associates Scott Sharma 15 Parkes St Parramatta, NSW 2150 P: 02 9606 3000 E: scott@donovanassociates.com										
28.05.21	DA FOR CLIENT REVIEW													
03.05.21	DRAFT. FOR CLIENT REVIEW													
30.04.21	DRAFT. FOR CLIENT REVIEW													
REV	DATE	DESCRIPTION												

 


0 1 2 5

I H G F E D C B A	16.05.22	ISSUED FOR APPROVAL	STRUCTURAL ENGINEER Cantilever Consulting Engineers Damian Hadeley Suite 206 Fourmill Studios, 3 Gladstone St, Newtown NSW 2042 M: 0418 939 532 E: damian@cantileverengineers.com.au	PLANNING CONSULTANT BBF Town Planners Michael Haynes Suite 206 Fourmill Studios, 3 Gladstone St, Newtown NSW 2085 P: (02) 9986 2535 E: michael@bbftplanners.com.au	LANDSCAPE ARCHITECT Paterson Design Studio Garth Paterson 18a/1-15 Tramrose Place, Killamey Heights, NSW 2087 M: 0419 501 681 E: garth@pdsdesign.com.au	ARCHITECT BREAKSPEAR ARCHITECTS ABN 81 601 670 991 ACN 601 670 991 Level 1, 13 The Corso, Manly NSW 2095 P: 0421 661 146 E: studio@brkspr.com	PROJECT 72 CARRINGTON PARADE, CURL CURL LOT 1 DP 366860				SHEET TITLE SOUTH ELEVATION			
	11.05.22	LEC 2 (OPT F)												
	10.05.22	LEC 2 (OPT C)												
	06.04.22	DA SUBMISSION - AMENDED												
	07.06.21	DA SUBMISSION												
28.05.21	DA FOR CLIENT REVIEW		HYDRAULIC ENGINEER Ecological Design John Caley 11 Clara Street, Newtown NSW 2042 M: 0418 262 706 E: john@ecologicaldesign.com.au	GEOTECHNICAL ENGINEER STS GeoEnvironmental Pty Ltd Matt Green 11 Clara Street, Newtown NSW 2164 M: 0459 988 086 E: mgreen@stsgeo.com.au	CIVIL ENGINEER Donovan Associates Scott Sharma 15 Parkes St Parramatta, NSW 2150 P: 02 9606 3000 E: scott@donovanassociates.com	CLIENT Berge and Nea Der Sarkissian 72 Carrington Parade, Curl Curl NSW 2099	PROJECT NUMBER	DRAWN	CHECKED	SHEET SCALE	SHEET SIZE	DOCUMENTATION STAGE	SHEET NUMBER	ISSUE
03.05.21	DRAFT FOR CLIENT REVIEW													
30.04.21	DRAFT FOR CLIENT REVIEW													
REV	DATE	DESCRIPTION					1701	AQ	TB	1:100	A3	DA	301	I

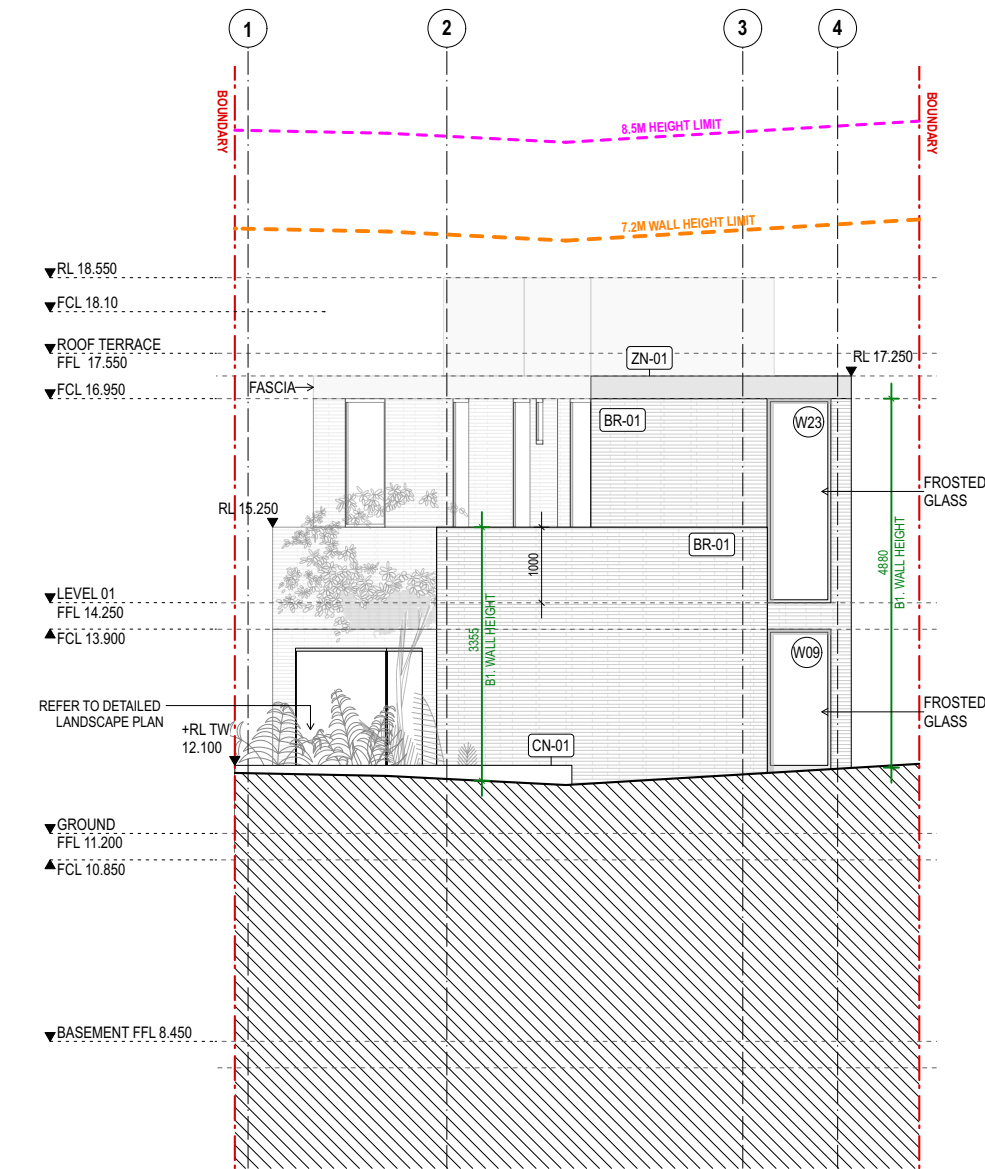

1 WEST ELEVATION
1:100

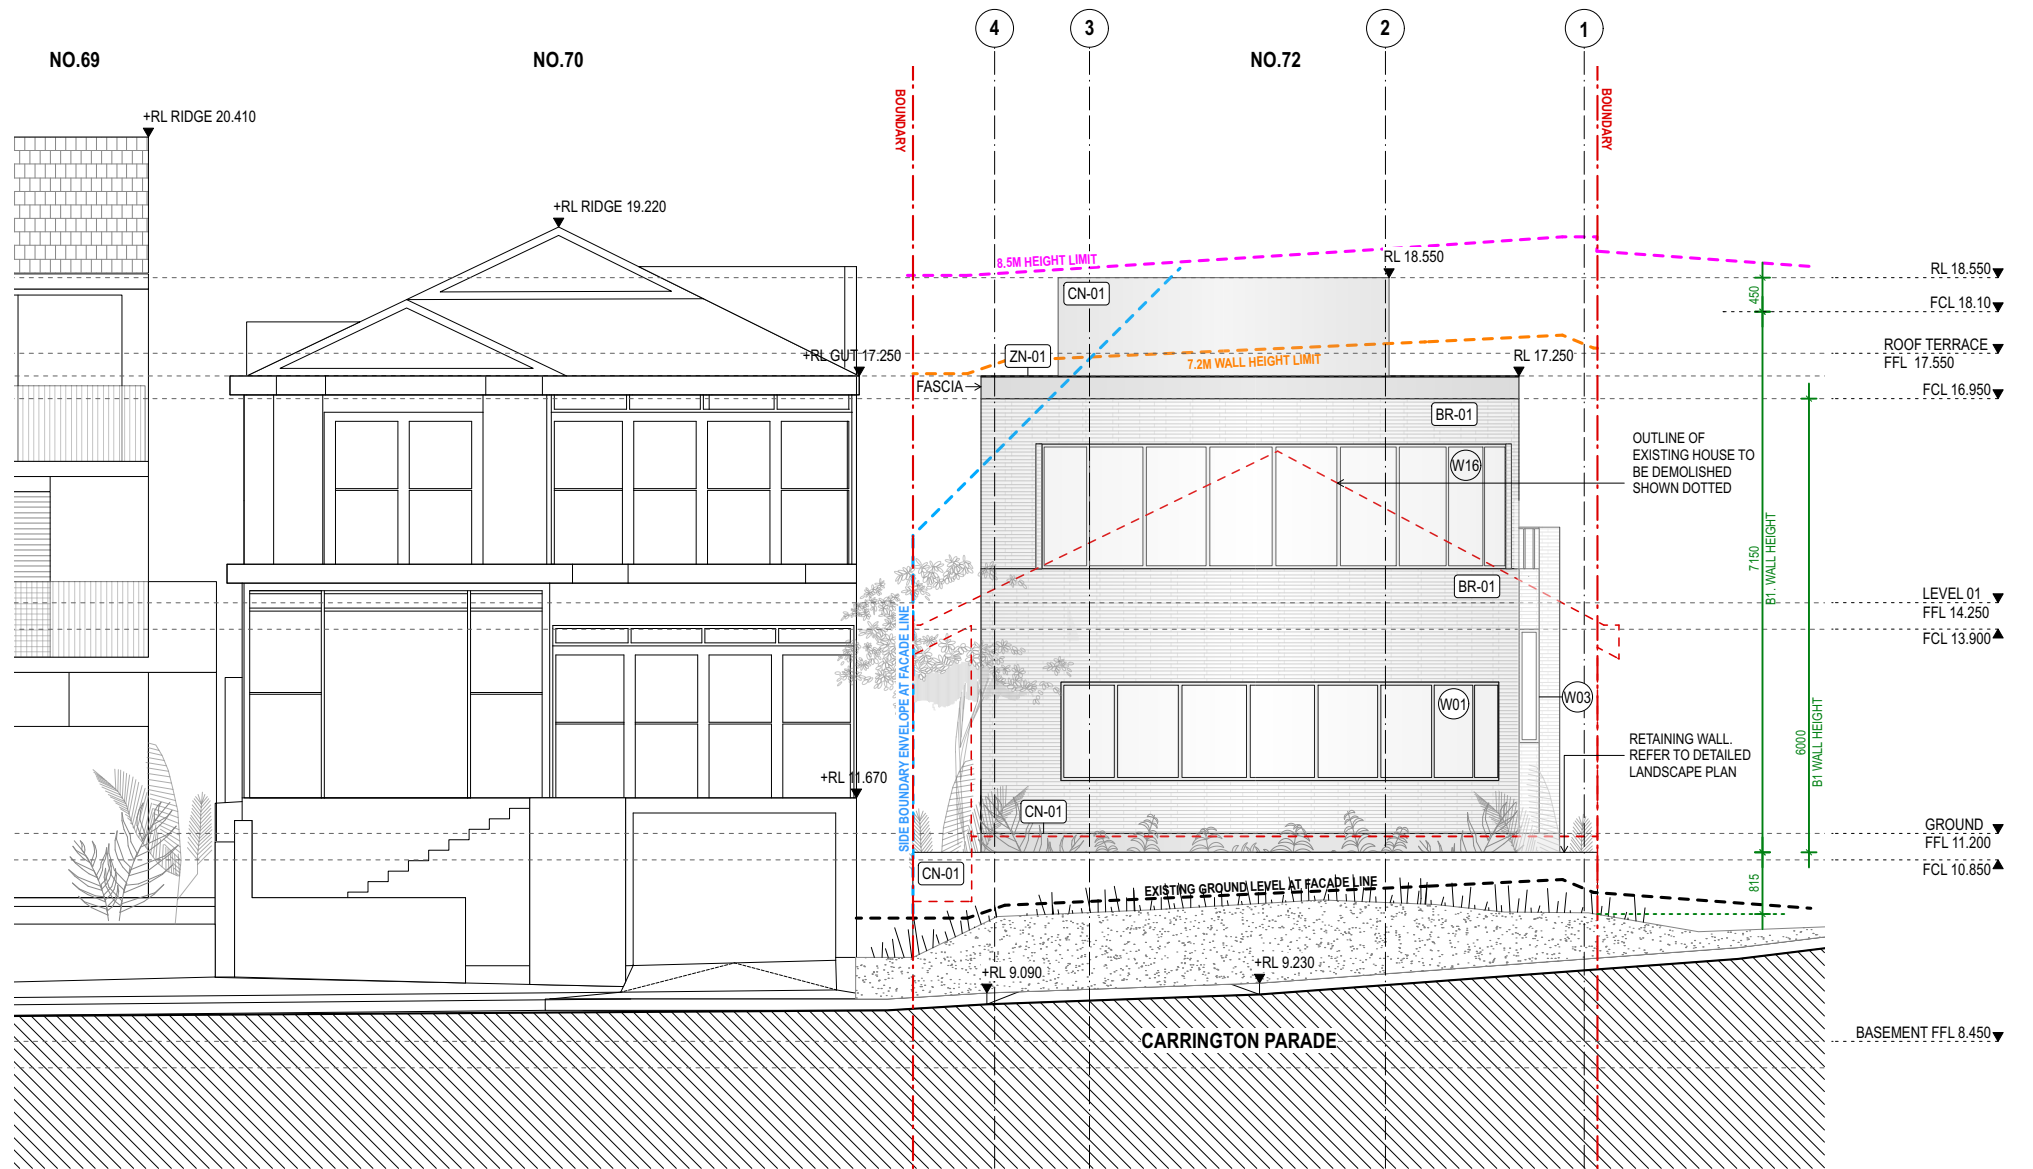



2 EAST ELEVATION
1:100

This drawing should be read in conjunction with all relevant contracts, specifications, reports and drawings. Do not scale drawings. dimensions govern. Verify all dimensions on site before construction. Copyright of this drawing is vested in Breakspear Architects pty ltd.

0 1 2 5

NOT FOR CONSTRUCTION


I H G F E D C B A	16.05.22	ISSUED FOR APPROVAL	STRUCTURAL ENGINEER Cantilever Consulting Engineers Damian Hadley Suite 206 Flourmill Studios, 3 Gladstone St, Newtown NSW 2042 M: 0418 939 532 E: damian@cantileverengineers.com.au	PLANNING CONSULTANT BBF Town Planners Michael Haynes 9 Narabang Way, Belrose NSW 2085 P: (02) 9986 2535 E: michael@bbftplanners.com.au	LANDSCAPE ARCHITECT Paterson Design Studio Garth Paterson 16a/1-15 Tramore Place, Killarney Heights, NSW 2087 M: 0419 501 681 E: garth@pdsdesign.com.au	ARCHITECT BREAKSPEAR ARCHITECTS ABN 81 601 670 991 ACN 601 670 991 Level 1, 13 The Corso, Manly NSW 2095 P: 0421 661 146 E: studio@brkspr.com	PROJECT 72 CARRINGTON PARADE, CURL CURL LOT 1 DP 366860				SHEET TITLE EAST / WEST ELEVATION			
	13.05.22	LEC 2 (OPT F)					PROJECT NUMBER	DRAWN	CHECKED	SHEET SCALE	SHEET SIZE	DOCUMENTATION STAGE	SHEET NUMBER	ISSUE
	11.05.22	LEC 2 (OPT D)					1701	AQ	TB	1:100	A3	DA	302	I
	10.05.22	LEC 2 (OPT C)												
	06.04.22	DA SUBMISSION - AMENDED												
REV	07.06.21	DA SUBMISSION	HYDRAULIC ENGINEER Ecological Design John Caley 11 Clara Street, Newtown NSW 2042 M: 0418 262 706 E: john@ecologicaldesign.com.au	GEOTECHNICAL ENGINEER STS GeoEnvironmental Pty Ltd Matt Green 14/1 Cowpasture Place, Wetherill Park, NSW 2164 M: 0459 988 086 E: mgreen@stsgo.com.au	CIVIL ENGINEER Donovan Associates Scott Sharma 15 Parkes St Parramatta, NSW 2150 P: 02 9806 3000 E: scott@donovanassociates.com	CLIENT Berge and Nea Der Sarkissian 72 Carrington Parade, Curl Curl NSW 2099								
	28.05.21	DA FOR CLIENT REVIEW												
	03.05.21	DRAFT. FOR CLIENT REVIEW												
A	30.04.21	DRAFT. FOR CLIENT REVIEW												

  

A horizontal number line with tick marks at 0, 1, 2, and 5. The line is labeled with these numbers below the tick marks.

DOCUMENTATION STAGE	SHEET NUMBER	ISSUE
DA	400	I

I	16.05.22	ISSUED FOR APPROVAL	STRUCTURAL ENGINEER Cantilever Consulting Engineers Damian Hadley Suite 206 Flourmill Studios, 3 Gladstone St, Newtown NSW 2042 M: 0418 939 532 E: damian@cantileverengineers.com.au	PLANNING CONSULTANT BBF Town Planners Michael Haynes 9 Narabang Way, Belrose NSW 2085 P: (02) 9986 2535 E: michael@bbfplanners.com.au	LANDSCAPE ARCHITECT Paterson Design Studio Garth Paterson 16a/1-15 Tramore Place, Killamey Heights, NSW 2087 M: 0419 501 681 E: garth@pdsdesign.com.au	ARCHITECT BREAKSPEAR ARCHITECTS ABN 81 601 670 991 ACN 501 670 991 Level 1, 13 The Corso, Manly NSW 2095 P: 0421 661 146 E: studio@bkspr.com	PROJECT 72 CARRINGTON PARADE, CURL CURL LOT 1 DP 366860					SHEET TITLE SECTIONS		
H	11.05.22	LEC 2 (OPT F)					PROJECT NUMBER	DRAWN	CHECKED	SHEET SCALE	SHEET SIZE	DOCUMENTATION STAGE	SHEET NUMBER	ISSUE
G	10.05.22	LEC 2 (OPT D)					1701	AQ	TB	1:100	A3	DA	400	I
F	06.04.22	DA SUBMISSION - AMENDED												
E	07.06.21	DA SUBMISSION												
D	03.05.21	REVISED FOR DA	HYDRAULIC ENGINEER Ecological Design John Galey 11 Clara Street, Newtown NSW 2042 M: 0418 262 706 E: john@ecologicaldesign.com.au	GEOTECHNICAL ENGINEER STS GeoEnvironmental Pty Ltd Matt Green 14/1 Cowpasture Place, Wetherill Park, NSW 2164 M: 0459 988 086 E: mgreen@stsgo.com	CIVIL ENGINEER Donovan Associates Scott Sharma 15 Parkes St Parramatta, NSW 2150 P: 02 9606 3000 E: scott@donovanassociates.com	CLIENT Berge and Nea Der Sarkissian 72 Carrington Parade, Curl Curl NSW 2099								
C	28.05.21	DA FOR CLIENT REVIEW												
B	03.05.21	DRAFT FOR CLIENT REVIEW												
A	30.04.21	DRAFT FOR CLIENT REVIEW												
REV	DATE	DESCRIPTION												

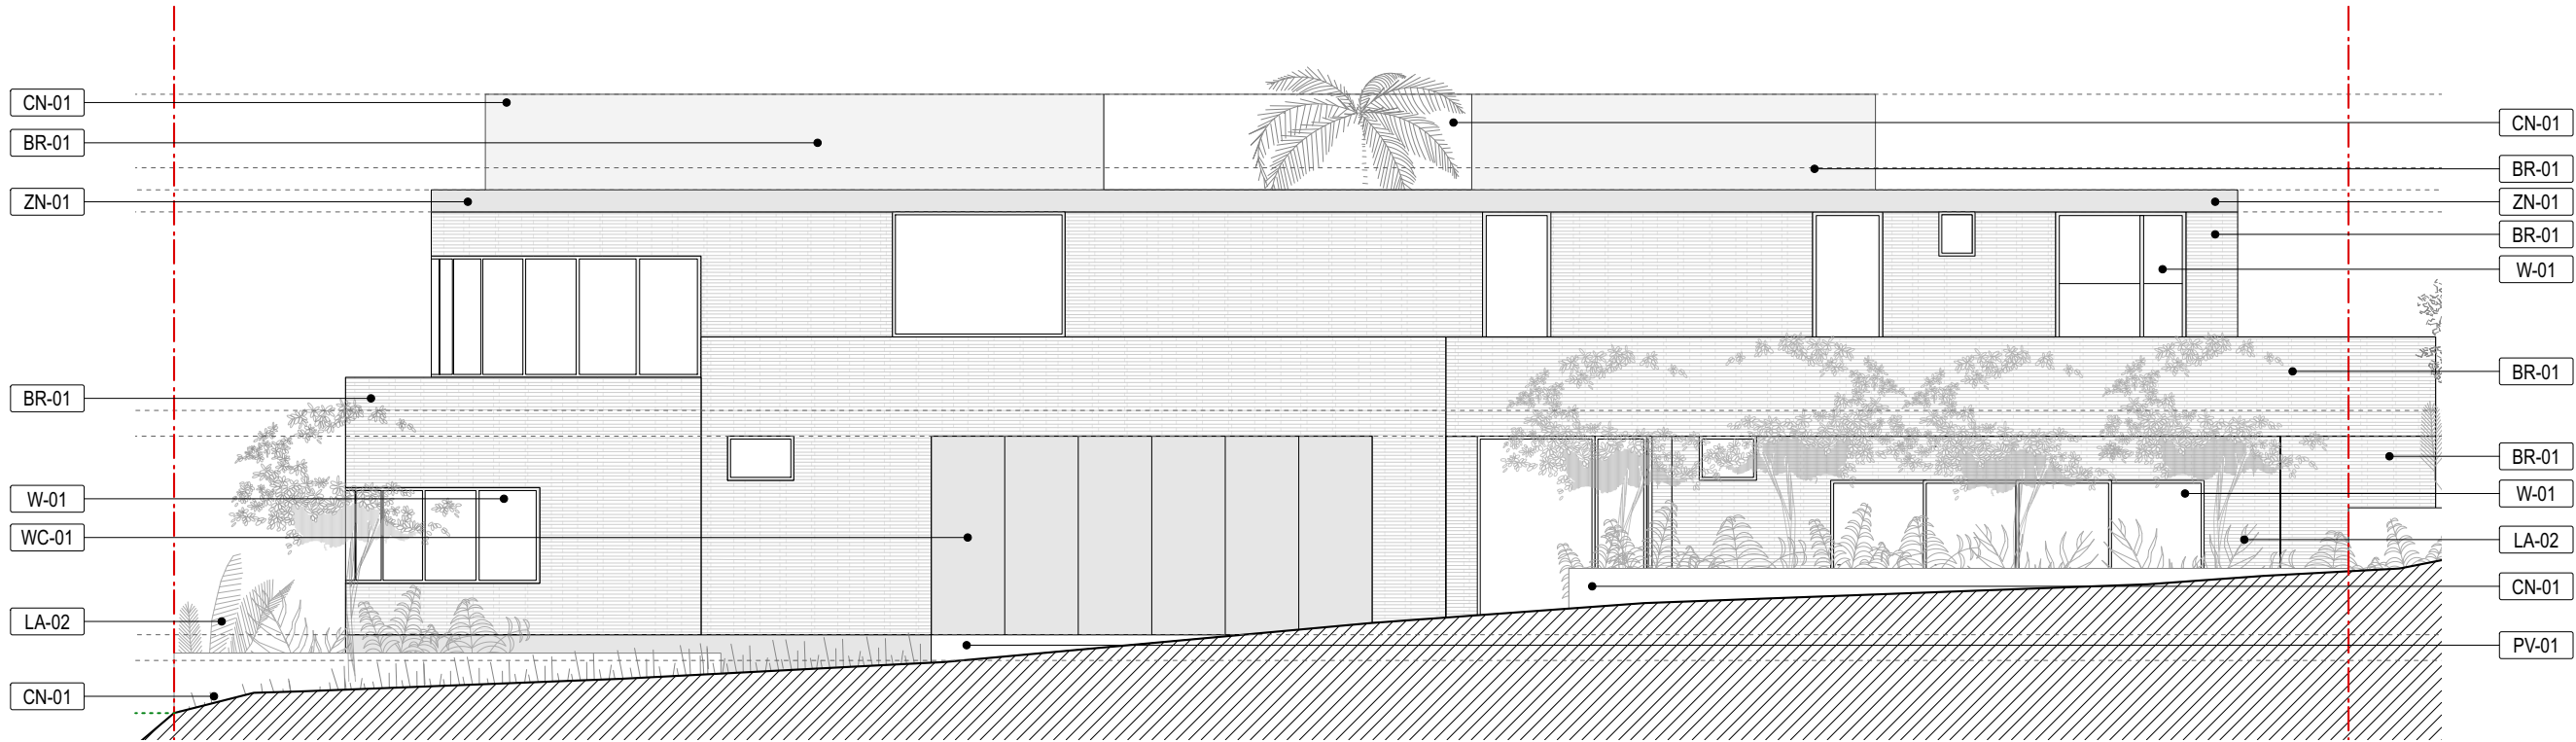

OFF FORM CONCRETE

CN-01
EXTERNAL WALLS, INTERNAL FLOORS,
GARDEN RETAINING WALLS, ROOF ABOVE
LIVING ROOM



BRICK

BR-01
EXTERNAL WALLS. INTERNAL WALLS




COMPRESSED FIBRE CEMENT PANEL

WC-01
GARAGE DOOR, WINDOWS, ROOF
TERRACE WALLS



NATURAL HARDWOOD TIMBER DECKING

TM-01
ROOF TERRACE DECK, CENTRAL
COURTYARD

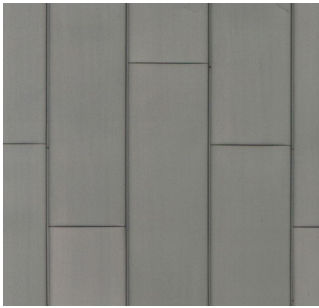

ZINC SHEETING

ZN-01
ROOFING, FASCIA



CLEAR GLAZING WITH CHARCOAL
ANODIZED ALUMINIUM FRAMES

W-01
WINDOWS AND DOORS



GRASS CRETE PAVING

PV-01*
DRIVEWAY AND ENTRY



PLANTING

LA-02*



PLANTING

LA-02*

1 MATERIALS AND FINISHES

1:100


*REFER TO LANDSCAPE DRAWINGS



This drawing should be read in conjunction with all relevant contracts, specifications, reports and drawings. Do not scale drawings. dimensions govern. Verify all dimensions on site before construction. Copyright of this drawing is vested in Breakspear Architects pty ltd.

NOT FOR CONSTRUCTION

			STRUCTURAL ENGINEER Cantilever Consulting Engineers Damian Hadley Suite 206 Flourmill Studios, 3 Gladstone St, Newtown NSW 2042 M: 0418 939 532 E: damian@cantileverengineers.com.au		PLANNING CONSULTANT BBF Town Planners Michael Haynes 9 Narabang Way, Belrose NSW 2085 P: (02) 9986 2535 E: michael@bbfplanners.com.au		LANDSCAPE ARCHITECT Paterson Design Studio Garth Paterson 16a/1-15 Tramore Place, Killamey Heights, NSW 2087 M: 0419 501 681 E: garth@pdsdesign.com.au		ARCHITECT BREAKSPEAR ARCHITECTS ABN 81 601 670 991 ACN 601 670 991 Level 1, 13 The Corso, Manly NSW 2095 P: 0421 661 146 E: studio@brkspr.com		PROJECT 72 CARRINGTON PARADE, CURL CURL LOT 1 DP 366860					SHEET TITLE SCHEDULE OF COLOURS AND MATERIALS									
D	16.05.22	ISSUED FOR APPROVAL	HYDRAULIC ENGINEER Ecological Design John Caley 11 Clara Street, Newtown NSW 2042 M: 0418 262 706 E: john@ecologicaldesign.com.au		GEOTECHNICAL ENGINEER STS GeoEnvironmental Pty Ltd Matt Green 14/1 Cowpasture Place, Wetherill Park, NSW 2164 M: 0459 986 086 E: mgrgreen@stsggeo.com.au		CIVIL ENGINEER Donovan Associates Scott Sharma 15 Parkers St Parramatta, NSW 2150 P: 02 9806 3000 E: scott@donovanassociates.com		CLIENT Berge and Nea Der Sarkissian 72 Carrington Parade, Curl Curl NSW 2099		PROJECT NUMBER	DRAWN	CHECKED	SHEET SCALE	SHEET SIZE	DOCUMENTATION STAGE		SHEET NUMBER	ISSUE						
C	06.04.22	DA SUBMISSION - AMENDED																							
B	07.06.21	DA SUBMISSION																							
A	28.05.21	DA FOR CLIENT REVIEW																							
REV	DATE	DESCRIPTION									1701	AQ	TB	1:100	A3	DA	500	D							

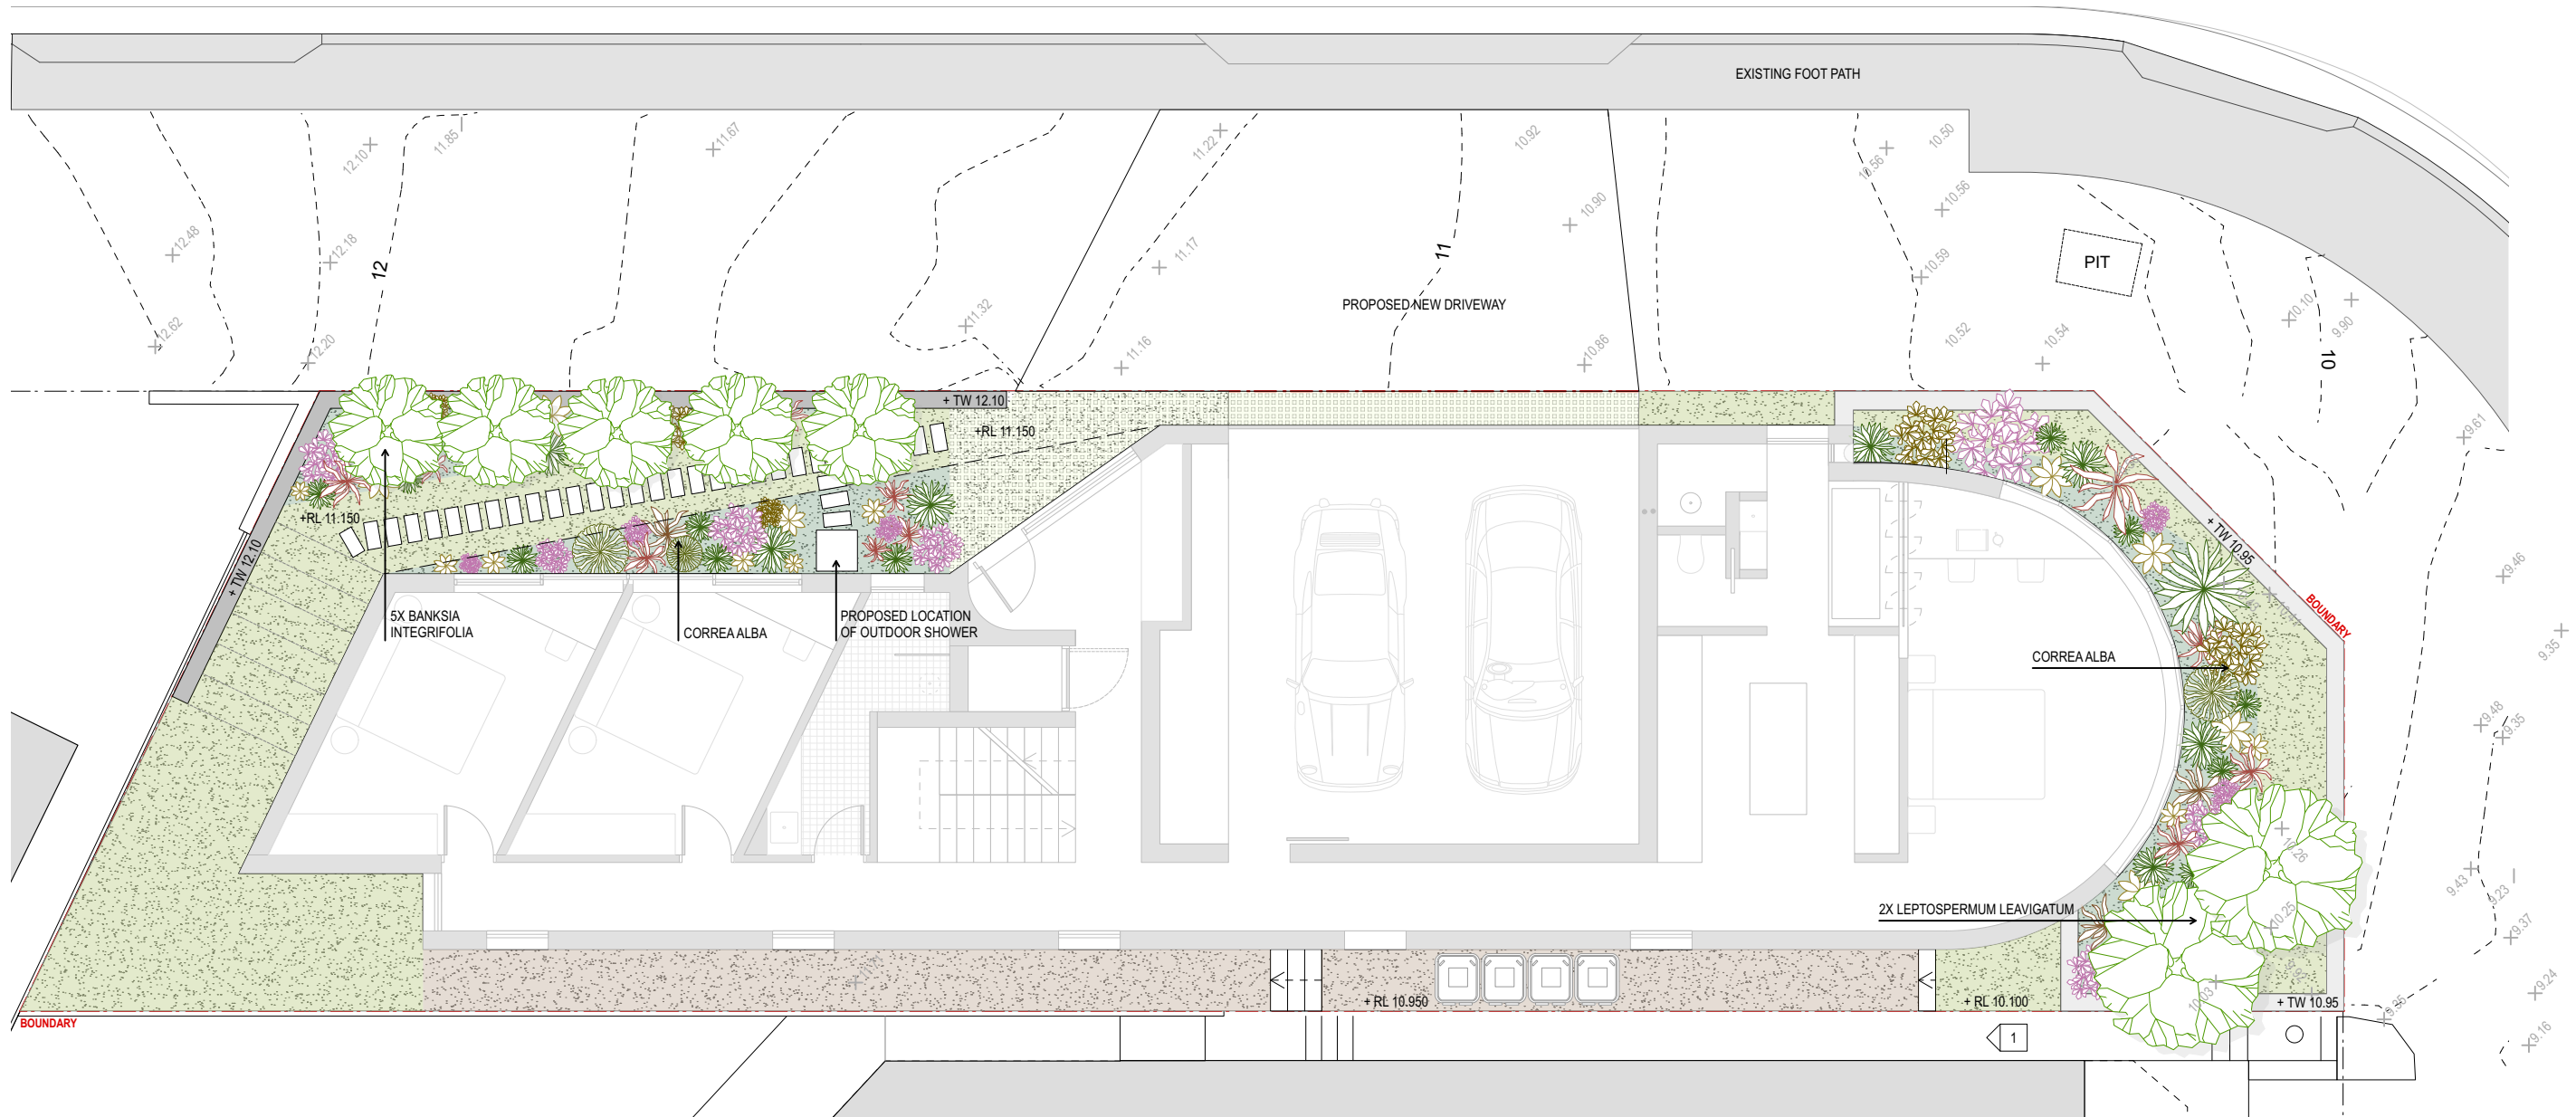

BANKSIA INTEGRIFOLIA
COASTAL BANKSIA NATIVE SMALL
EVERGREEN TREE



LEPTOSPERMUM LEAVIGATUM
COASTAL TEE TREA
TALL COASTAL SHRUB/SMALL TREE
WITH WHITE FLOWERS



CORREA ALBA

LOW TO MEDIUM GROWING SHRUB WITH
AN ABUNDANCE OF WHITE FLOWERS IN
LATE WINTER AND SPRING



DRIVEWAY AND ENTRY PATH PAVING

PERMEABLE GRASS CRETE, CONCRETE
BLOCKS WITH SAND AND COUGH GRASS
BETWEEN

Planting Schedule					
Symbol	Botanic Name	Common Name	Installation Pot Size	Height	Indemic
VERGE PLANTING					
Car gla	<i>Carpobrotus glaucescens</i>	Pig face	140mm	200mm	Yes
Leu par	<i>Leucopogon parviflorus</i>	Coastal Beard	300mm	300mm	Yes
Lom lon	<i>Lomandra longifolia</i>	Spiny-headed Matrush	140mm	750mm	Yes
Pel aus	<i>Pelargonium australe</i>	Coastal Geranium	300mm	300mm	Yes
Spi ser	<i>Spinifex sericeus</i>	Spinifex grass	140mm	500mm	Yes
GARDEN PLANTING					
Ban int	<i>Banksia integrifolia</i>	Coastal Banksia	45L	8-12m	Yes
Lep lae	<i>Leptospermum laevigatum</i>	Coastal Tee tree	45L	2-3m	Yes
Cor alb	<i>Correa alba</i>	Correa	140mm	600mm	Yes
Car gla	<i>Carpobrotus glaucescens</i>	Pig face	140mm	200mm	Yes
Leu par	<i>Leucopogon parviflorus</i>	Coastal Beard	140mm	300mm	Yes
Lom lon	<i>Lomandra longifolia</i>	Spiny-headed Matrush	140mm	750mm	Yes
Pel aus	<i>Pelargonium australe</i>	Coastal Geranium	140mm	300mm	Yes
Spi ser	<i>Spinifex sericeus</i>	Spinifex grass	140mm	500mm	Yes
PLANTER BOX PLANTING					
Pan tec	<i>Pandanus tectorius</i>	Screw pine	45L	5m	No
Spi ser	<i>Spinifex sericeus</i>	Spinifex grass	140mm	500mm	Yes

KEY:



OFF-FORM INSITU CONCRETE WALL



PERMEABLE GRAVEL PAVEMENT



0-0.5m HT LOW NATIVE GROUNDCOVERS



0.5-1m HT NATIVE SEDGES AND SHRUBS



PROPOSED NATIVE TREES



1.8m HT PRIVACY FENCE ALONG LOT BOUNDARY

This drawing should be read in conjunction with all relevant contracts, specifications, reports and drawings. Do not scale drawings. dimensions govern. Verify all dimensions on site before construction. Copyright of this drawing is vested in Breakspear Architects pty ltd.



SHEET TITLE
LANDSCAPE PLAN

DOCUMENTATION STAGE |

DA

SHEET NUMBER |

901

ISSUE

4

H G F E D C B A REV	16.05.22	ISSUED FOR APPROVAL LEC 2 (OPT F) LEC 2 (OPT D) LEC 2 (OPT C) DA SUBMISSION - AMENDED DA FOR CLIENT REVIEW DA SUBMISSION DA FOR CLIENT REVIEW	STRUCTURAL ENGINEER Cantliever Consulting Engineers Damian Hadley Suite 206 Flourmill Studios, 3 Gladstone St, Newtown NSW 2042 M: 0418 939 532 E: damian@cantlieverengineers.com.au	PLANNING CONSULTANT B9F Town Planners Michael Haynes 9 Narabang Way, Belrose NSW 2085 P: (02) 9986 2535 E: michael@b9ftownplanners.com.au	LANDSCAPE ARCHITECT Patonson Design Studio Garth Paterson 16a/1-15 Tamrore Place, Killamey Heights, NSW 2087 M: 0419 501 681 E: garth@pdsdesign.com.au	ARCHITECT BREAKSPEAR ARCHITECTS ABN 81 601 670 991 ACN 601 670 991 Level 1, 18 The Corso, Manly NSW 1509 P: 0421 681 146 E: studio@bkspr.com	PROJECT 72 CARRINGTON PARADE, CURL CURL LOT 1 DP 366860						SHEET TITLE LANDSCAPE PLAN			
	13.05.22		11.05.22	10.05.22	06.04.22	18.02.22	07.06.21	28.05.21	DATE	DESCRIPTION	PROJECT NUMBER 1701		DRAWN AQ	CHECKED TB	SHEET SCALE 1:100	SHEET SIZE A3