

Development Application

614 - 632 High Street, Penrith NSW 2750




Sheet Index		
Layout ID	Layout Name	Revision
DA000	Title Page	C
DA001	Calculations	D
DA100	Site Analysis	C
DA102	Site Plan	C
DA200	Basement 01 Plan	E
DA201	Ground Floor Plan	G
DA202	Mezzanine Floor Plan	E
DA203	Level 1	E
DA204	Level 2	E
DA205	Level 3 Plan	E
DA206	Level 4 Plan	E
DA207	Level 5 Plan	E
DA208	Level 6 Plan	E
DA209	Level 7 Plan	E
DA210	Level 8-9 Plan	E
DA211	Level 10 Technical Floor	E
DA212	Typical Levels 11,12,14,15,17,18,20, 21, 22	E
DA213	Terrace Levels 13,16,19, 22, 25	E
DA214	Typical Levels 26,27,29,30,32,33,35,36	E
DA215	Terrace Levels 28,31,34,37	E
DA216	Level 38 Plan	E
DA217	Level 39 Plan	E
DA218	Level 40 Plan	E
DA219	Level 41 Plan	E
DA220	Level 42 Plan	E
DA221	Level 43 Plan	E
DA222	Roof Plan	E
DA225	Pre & Post Adaptable Unit Layouts	C
DA226	Accessible Unit Layouts	C
DA227	Silver Standard Livable Housing Unit Layouts	C
DA300	Elevations - Sheet 01	E
DA301	Elevations - Sheet 02	E
DA302	Elevations - Sheet 03	E
DA303	Elevations - Sheet 04	E
DA304	Sections - Sheet 1	E
DA305	Sections - Sheet 2	E
DA307	Streetscape Montage	C
DA308	Streetscape Montage	C
DA309	Finishes Board	C
DA400	Solar Calculations	C
DA401	Solar Calculations	C
DA402	Eye of the Sun	D
DA403	Solar Study	C
DA404	Cross Ventilation Calculations	C
DA405	GFA Calculations	D
DA406	GFA Calculations	D
DA407	C.O.S & Deep Soil Calculation	C
DA408	Apartment Mix	C
DA409	Storage Diagrams	C
DA410	Public Art Location Plan	C
DA411	Building Separation	B
DA412	Overshadow Analysis	B
DA413	Communal Open Space	B
DA417	Overshadowing Study - Sheet 1	B
DA418	Overshadowing Study - Sheet 2	B
DA419	Overshadowing Study - Sheet 3	B
DA420	Overshadowing Study - Sheet 4	B
DA421	Shadow Study RE1 Zone - Winter Solstice	A
DA422	Shadow Study RE1 Zone - Summer Solstice	A
DA425	Apartment Mix	A
DA426	Shadow Study RE1 Zone - Winter Solstice	A
DA500	Light Spill Diagram	A

© DKO Architecture (NSW) Pty Ltd
Except as allowed under copyright act, no part of this
drawing may be reproduced or otherwise dealt with
without written permission of DKO Architecture.

Rev.	Date	By	Ckd	Description
B	1/04/2020			DA
C	9/05/2022	CR	DF	POST S34 HEARING



DKO Architecture (NSW) Pty Ltd
42 Davies Street
Surry Hills, NSW 2010
T +61 2 8346 4500
info@DKO.com.au
www.DKO.com.au
ABN: 81956704590
NSW: Nominated Architects
Koos de Keijzer 5767
David Randerson 8542

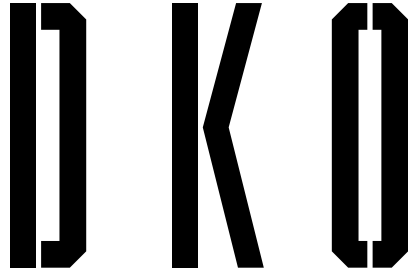

Project Name	High Street Penrith	Project Number	00012012
Project Address	614-632 High Street, Penrith, NSW 2750	Drawing Name	Title Page
		Scale	
		Date	1:2.84@A1
		Scale	March 2019
		Date Commenced	
Client	Urban Apartments	Drawing Number	DA000
		Revision	C


614-632 High Street Penrith
Yield Table -09/05/2022


614-632 High Street Penrith

	Controls	Proposed
Site Area	4,715	
FSR	6.00	5.96
GFA	28,290	28,116

TOWER A															TOWER B	
COMM															RES	
	Car Parking		Serviced Apartments			Residential Apartments			Subtotal	NLA Retail/ Com	NLA Serviced Apt	NSA	GFA	GFA	Efficiency	
			2B + 1Ba	2B Dual Key	3B Dual Key	1 Bed	2 Bed	3 Bed								
Basement	109															
Ground	2									976	105		1031	393	75.9%	
Mezzanine	57														0.0%	
Level 1	53	Serviced Apartments	2						2	437	194		494	307	78.8%	
Level 2	53		2						2	437	194		494	307	78.8%	
Level 3	33		1			1			2	437	223		494	293	83.9%	
Level 4			3			1			4		378			458	82.5%	
Level 5			5			1			6		544			634	85.8%	
Level 6			5			1			6		544			634	85.8%	
Level 7			5			1			6		544			634	85.8%	
Level 8			5			1			6		544			634	85.8%	
Level 9			5			1			6		544			634	85.8%	
Level 10		Technical Floor				2			4	1	7		497	577	86.1%	
Level 11		Residential Apartments				3			4	1	8		549	634	86.6%	
Level 12						3			4	1	8		549	634	86.6%	
Level 13						3			4	1	8		549	634	86.6%	
Level 14						3			4	1	8		549	634	86.6%	
Level 15						3			4	1	8		549	634	86.6%	
Level 16						3			4	1	8		549	634	86.6%	
Level 17						3			4	1	8		549	634	86.6%	
Level 18						3			4	1	8		549	634	86.6%	
Level 19						3			4	1	8		549	634	86.6%	
Level 20						3			4	1	8		549	634	86.6%	
Level 21						3			4	1	8		549	634	86.6%	
Level 22						3			4	1	8		549	634	86.6%	
Level 23						3			4	1	8		549	634	86.6%	
Level 24						3			4	1	8		549	634	86.6%	
Level 25						3			4	1	8		549	634	86.6%	
Level 26						3			4	1	8		549	634	86.6%	
Level 27						3			4	1	8		549	634	86.6%	
Level 28						3			4	1	8		549	634	86.6%	
Level 29						3			4	1	8		549	634	86.6%	
Level 30						3			4	1	8		549	634	86.6%	
Level 31						3			4	1	8		549	634	86.6%	
Level 32						3			4	1	8		549	634	86.6%	
Level 33						3			4	1	8		549	634	86.6%	
Level 34						3			4	1	8		549	634	86.6%	
Level 35						3			4	1	8		549	634	86.6%	
Level 36						3			4	1	8		549	634	86.6%	
Level 37						3			4	1	8		549	634	86.6%	
Level 38							2			1	3		256	305	83.9%	
Level 39							2			1	3		256	305	83.9%	
Level 40							5			2	7		597	677	88.2%	
Level 41							6			1	7		555	629	88.2%	
Level 42							4			2	6		507	568	89.3%	
Level 43							3			2	5		438	496	88.3%	
Roof																
Subtotal	307		0	33	7	83	134	37	294	2287	3814	17929	2513	25603	85.5%	
			40			254										

Residential		1 Bed	2 Bed	3 Bed			
Proposed Mix		83	134	37			254
		33%	53%	15%			100%

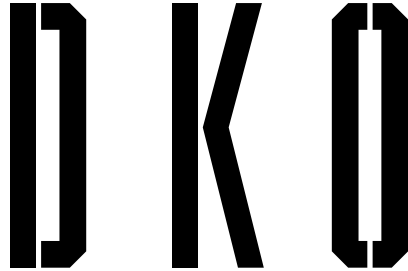

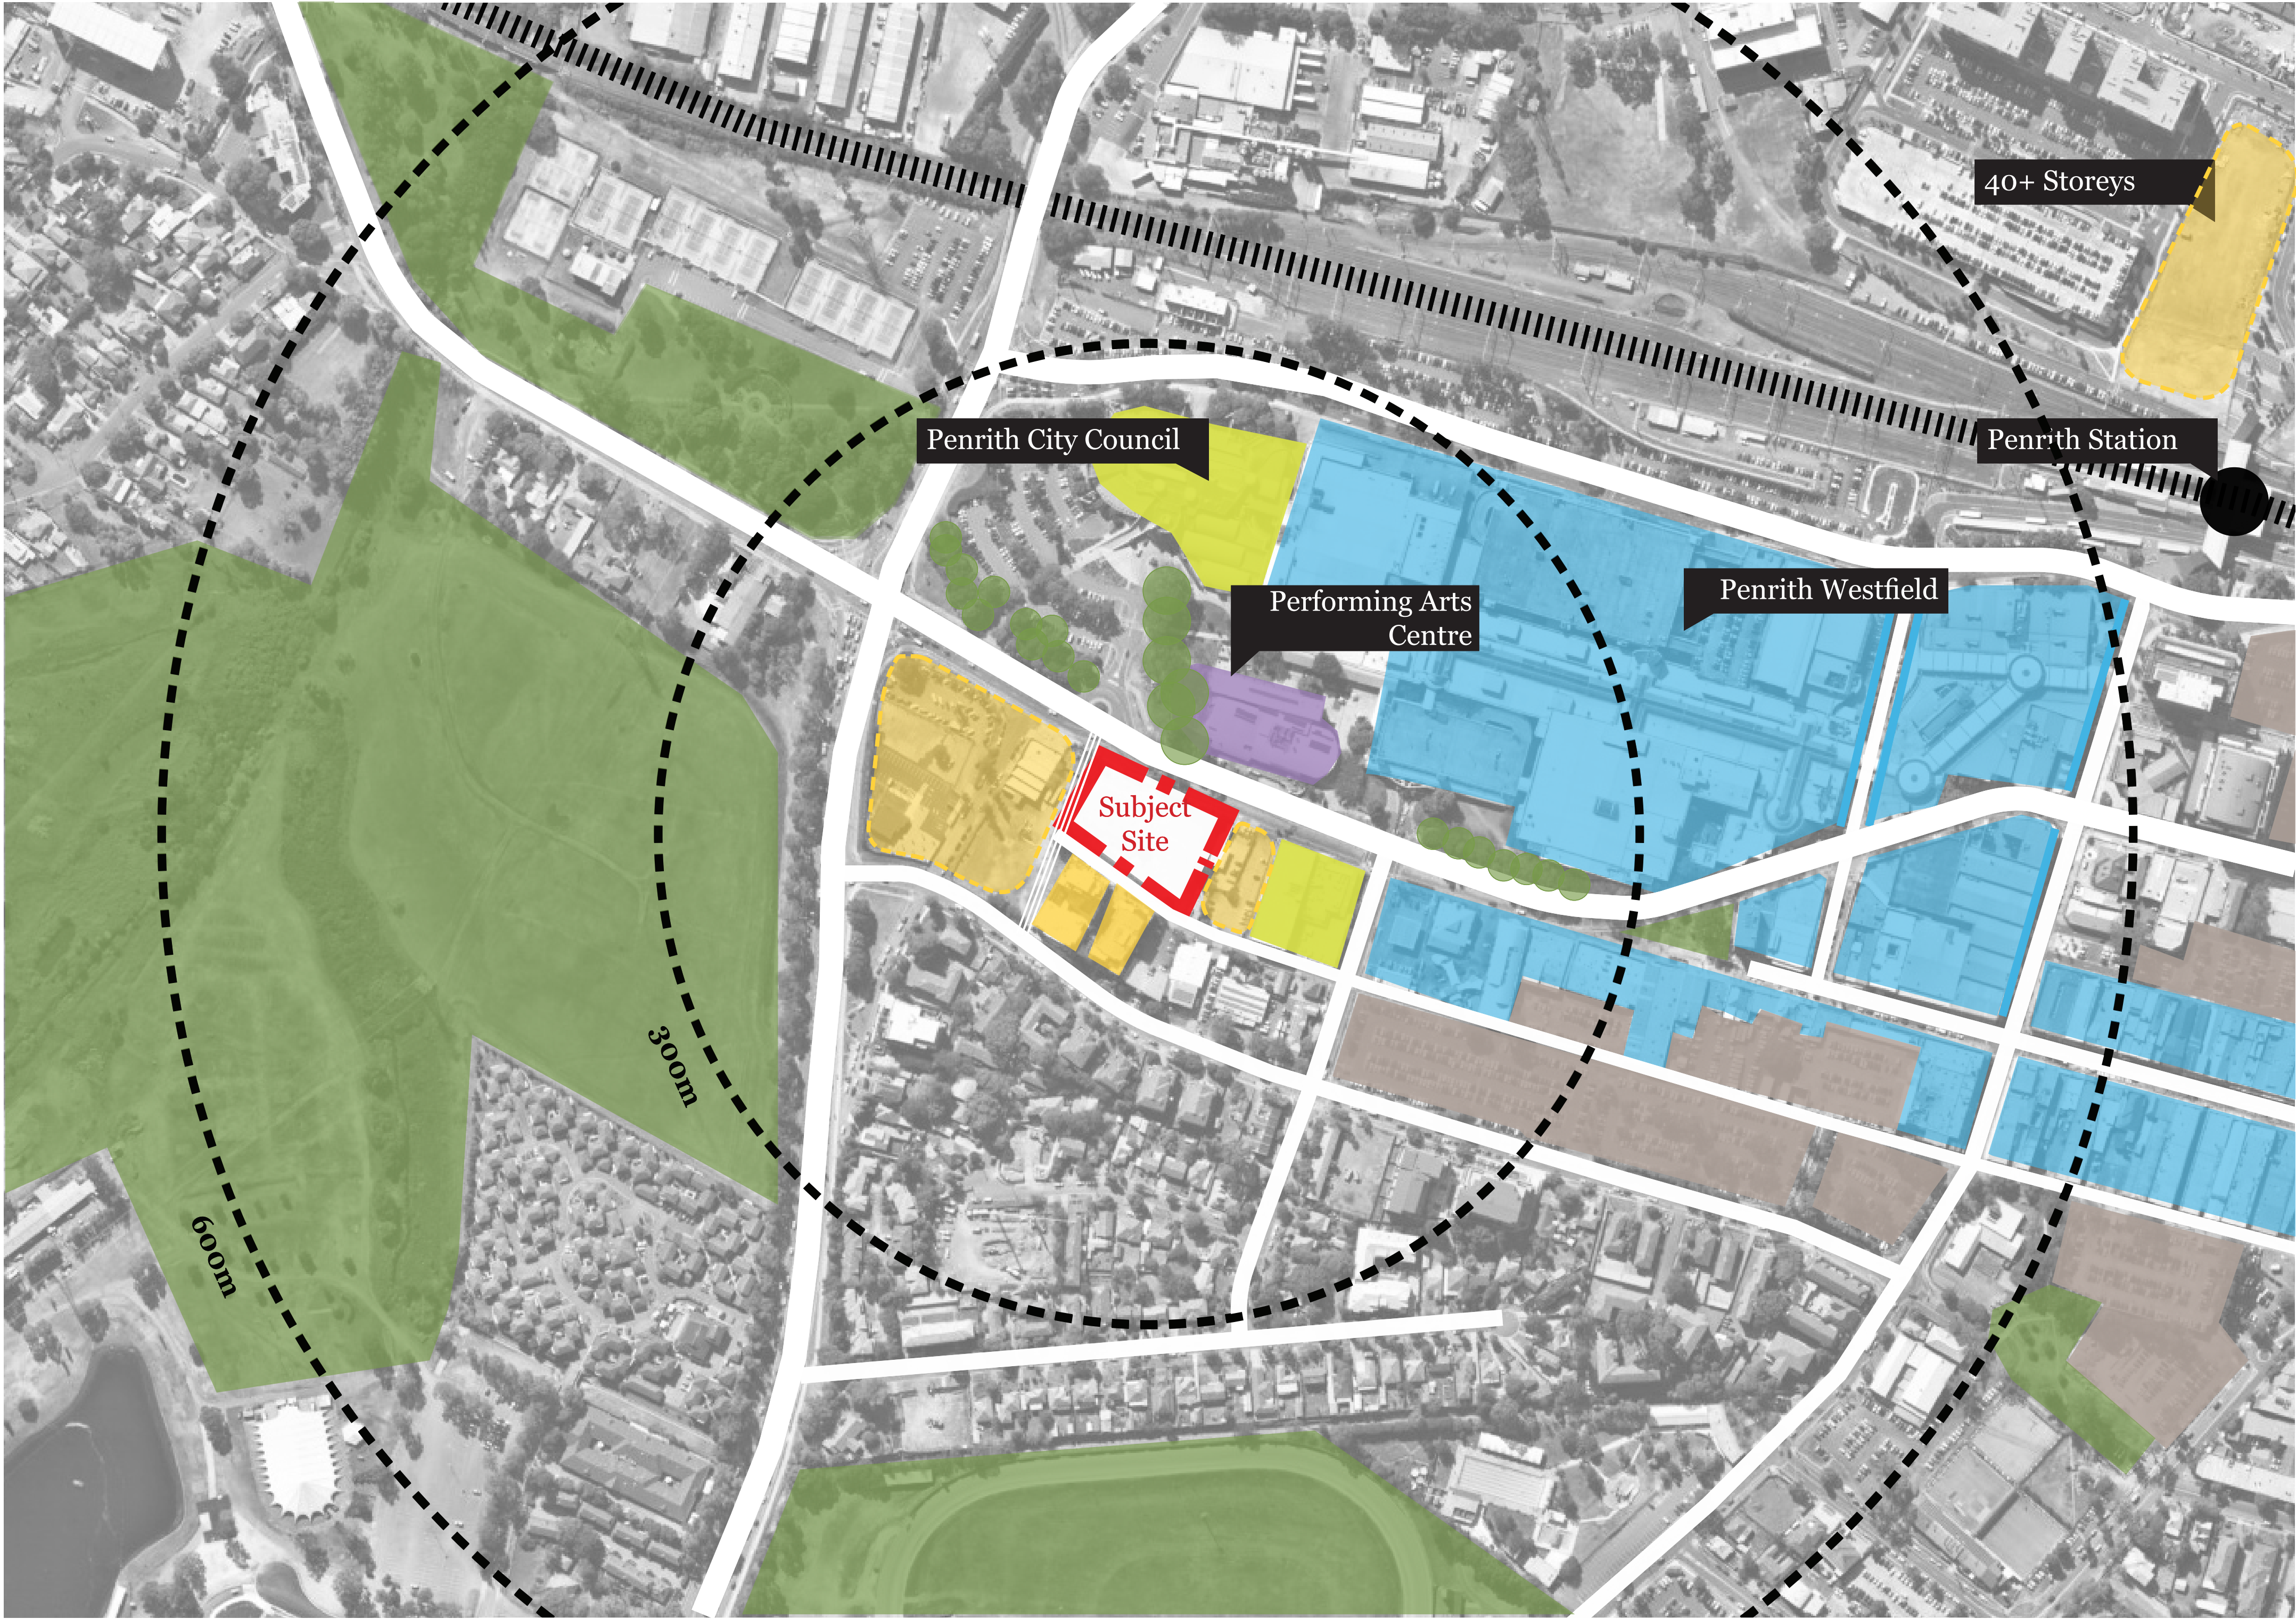


- Key
- Train / Bus Station
 - ||||| Railway Line
 - === Future Laneway
 - Public Buildings
 - Commercial / Retail
 - Education / Culture
 - Green Space
 - Public Carpark
 - Multi Residential
 - Future Development

Rev.	Date	By	Ckd	Description
P6	1/11/2019			Draft DA
P7	5/11/2019	OS	SZ	Draft DA
A	28/11/2019			DA
B	1/04/2020			DA
C	9/06/2022	CR	DF	POST S34 HEARING



DKO Architecture (NSW) Pty Ltd
42 Davies Street
Surrey Hills, NSW 2010
T +61 2 8346 4500
info@dko.com.au
www.dko.com.au
ABN: 81956706590
NSW: Nominated Architects
Kos de Keijzer 5767
David Randerson 8542

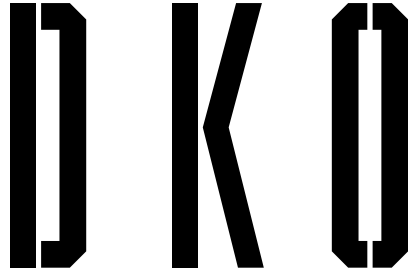

Project Name	High Street Penrith
Project Address	614-632 High Street, Penrith, NSW 2750
Client	Urban Apartments

Project Number	00012012
Drawing Name	Site Analysis
Scale	@A1
Date	March 2019
Scale	
Date Commenced	
Drawing Number	DA100
Revision	C




© DKO Architecture (NSW) Pty Ltd
Except as allowed under copyright act, no part of this
drawing may be reproduced or otherwise dealt with
without written permission of DKO Architecture.

Rev.	Date	By	Ckd	Description
P7	5/11/2019	OS	SZ	Draft DA
A	28/11/2019			DA
B	1/04/2020			DA
C	9/05/2022	CR	DF	POST S34 HEARING ISSUE





DKO Architecture (NSW) Pty Ltd
42 Davies Street
Surry Hills, NSW 2010
T +61 2 8346 4500
info@dko.com.au
www.dko.com.au
ABN: 81956704590
NSW: Nominated Architects
Koos de Keijzer 5767
David Randerson 8542

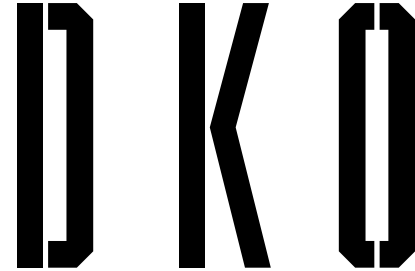

Project Name	High Street Penrith
Project Address	614-632 High Street, Penrith, NSW 2750
Client	Urban Apartments

Project Number	00012012
Drawing Name	Site Plan
Scale	
Date	1:500@A1
Scale	March 2019
Date Commenced	
Drawing Number	DA102
Revision	C

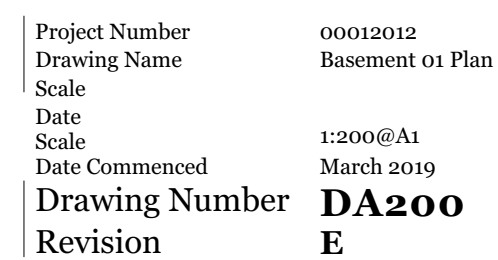

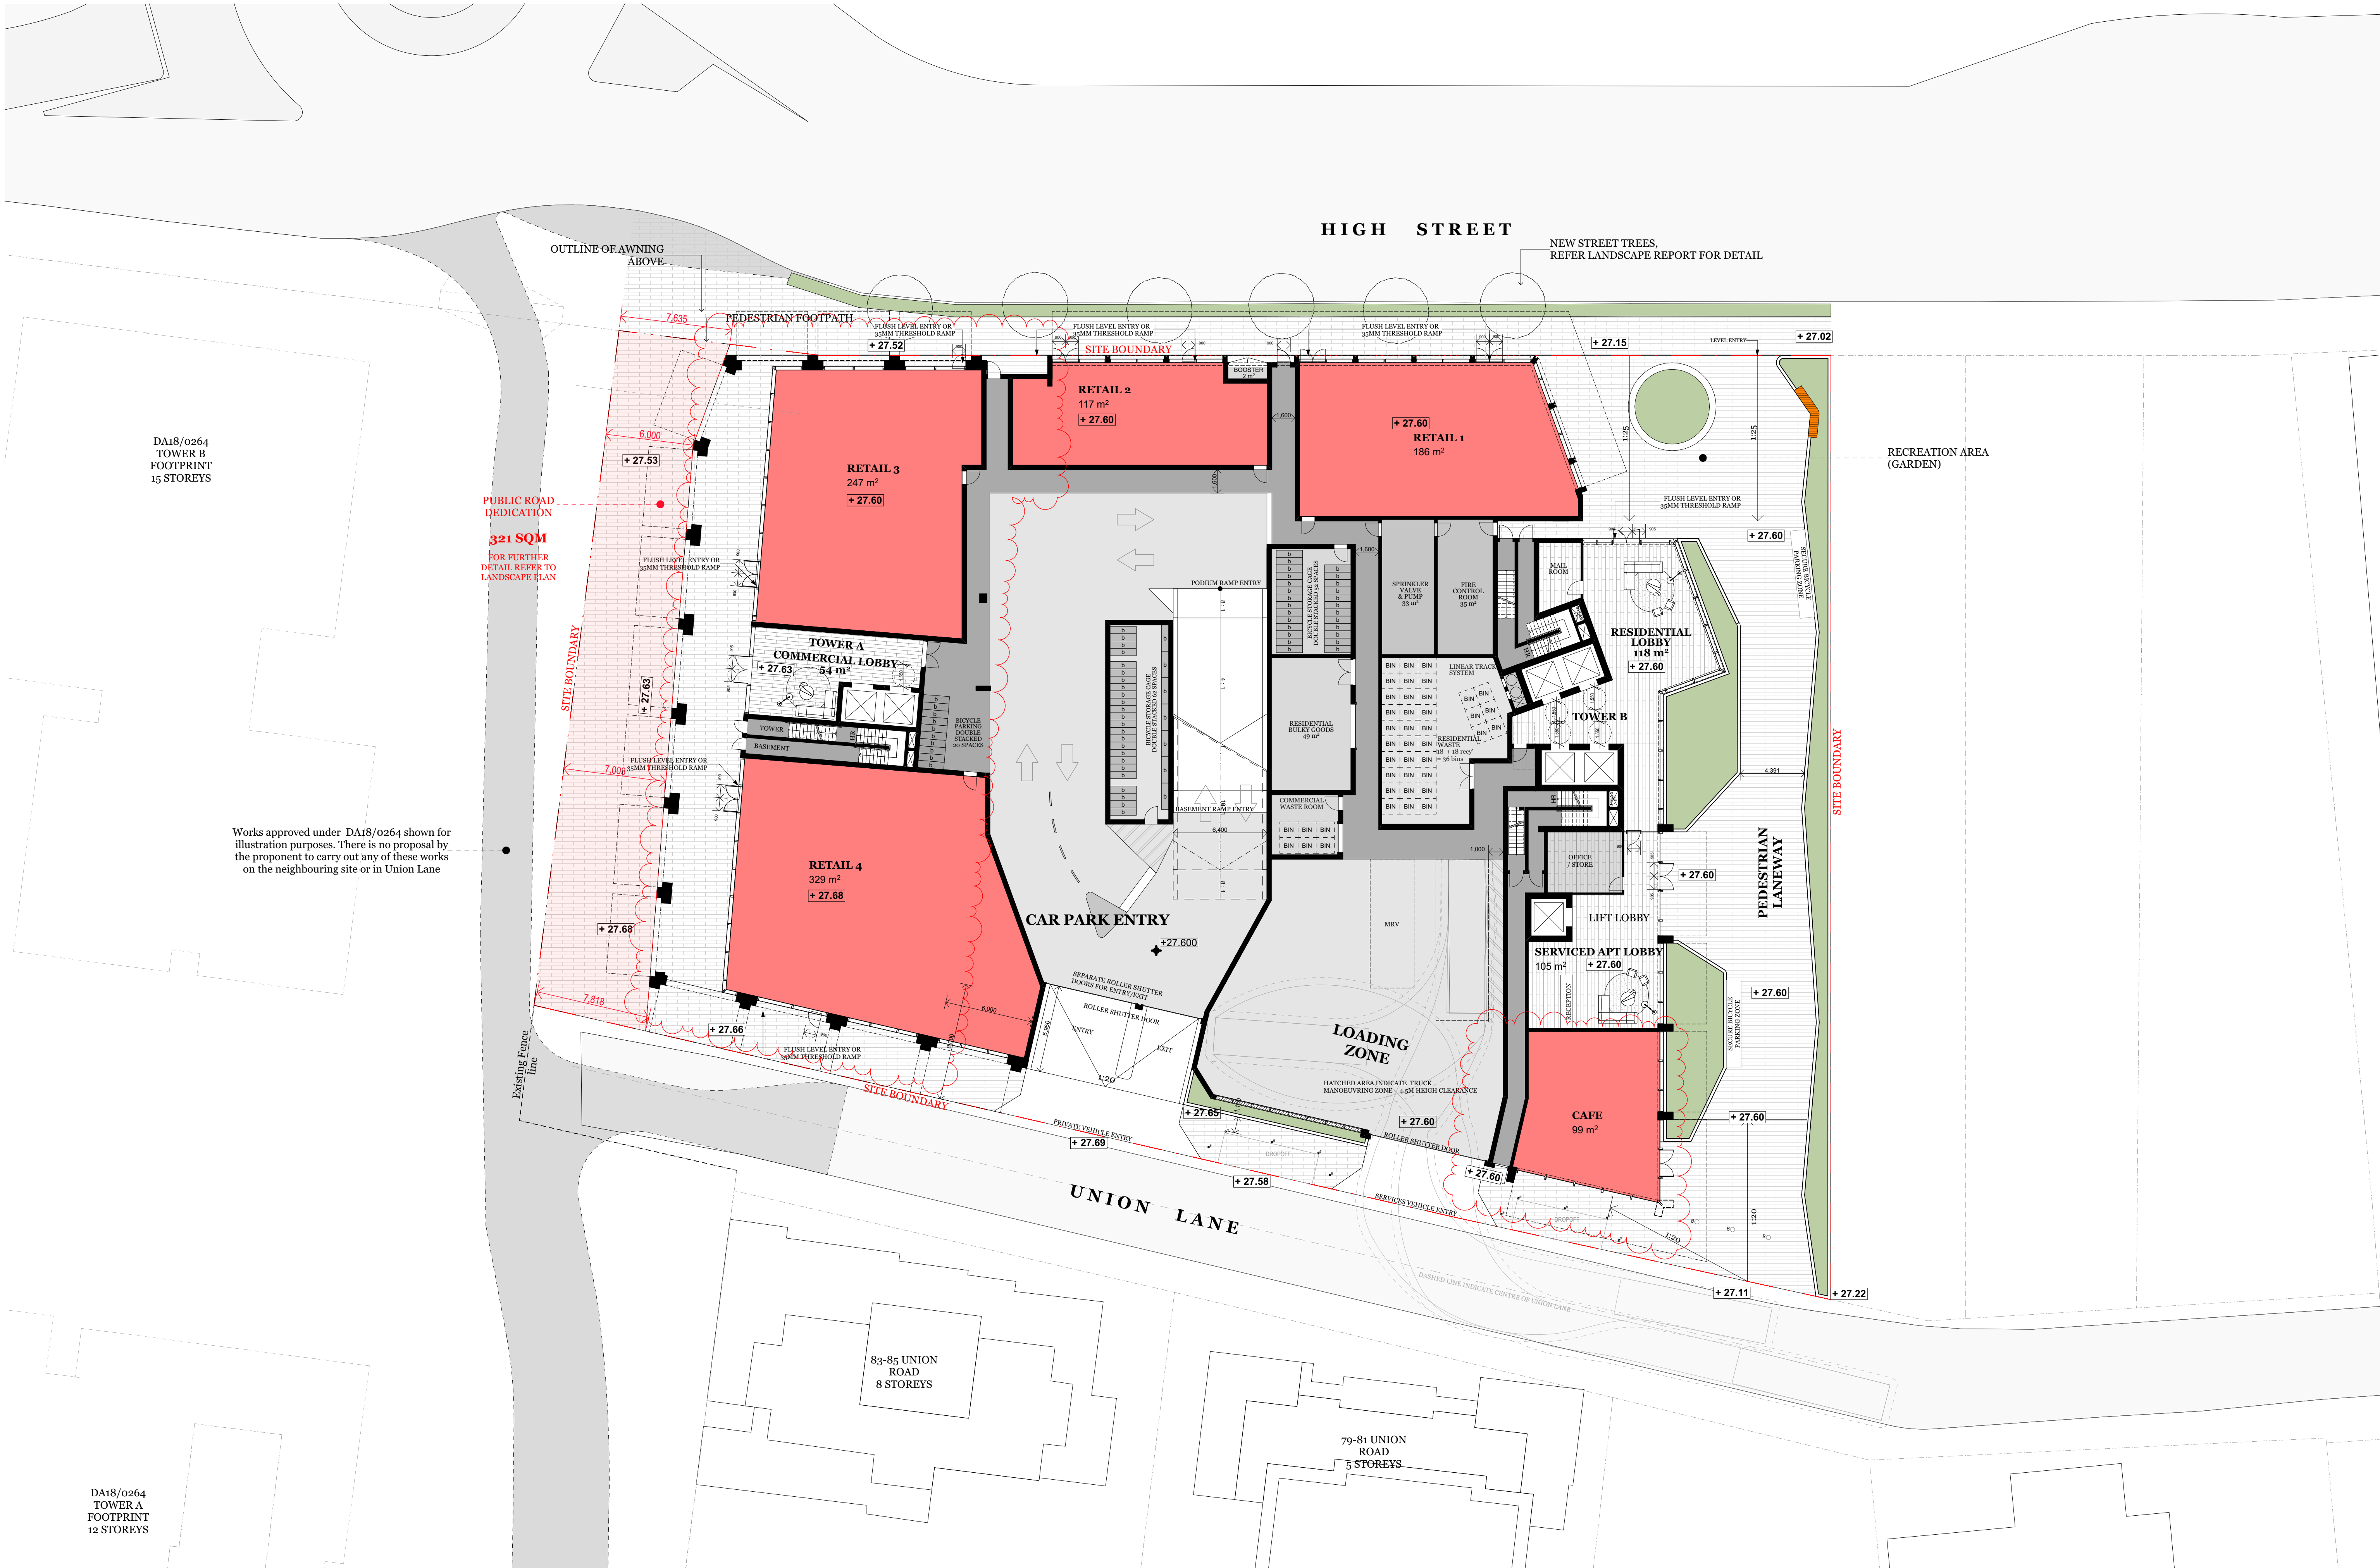


© DKO Architecture (NSW) Pty Ltd
Except as allowed under copyright act, no part of this
drawing may be reproduced or otherwise dealt with
without written permission of DKO Architecture.

Rev.	Date	By	Ckd	Description
C	26/10/2020	DA		DA
D	7/04/2021	DA		DA
E	13/05/2021	WL	NB	DA
F	6/03/2022	DF	NB	FOR INFORMATION
G	9/03/2022	CR	DF	POST 334 HEARING ISSUE




DKO Architecture (NSW) Pty Ltd
42 Davies Street
Surry Hills, NSW 2010
T +61 2 8346 4500
info@dko.com.au
www.dko.com.au
AIN: 81956704590
NSW: Nominated Architects
Kees de Keijzer 5767
David Randerson 8542

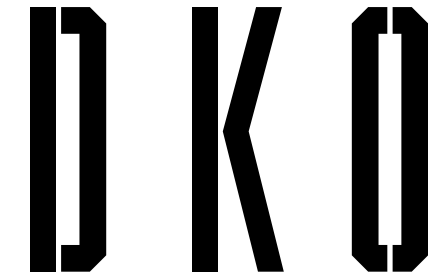

Project Name
Project Address
Client
High Street Penrith
614-632 High Street,
Penrith, NSW 2750
Urban Apartments

Project Number
Drawing Name
Scale
Date
Scale
Date Commenced
Revision
00012012
Ground Floor Plan
1:200@A1
March 2019
DA201
G

00012012
Ground Floor Plan
1:200@A1
March 2019
DA201
G

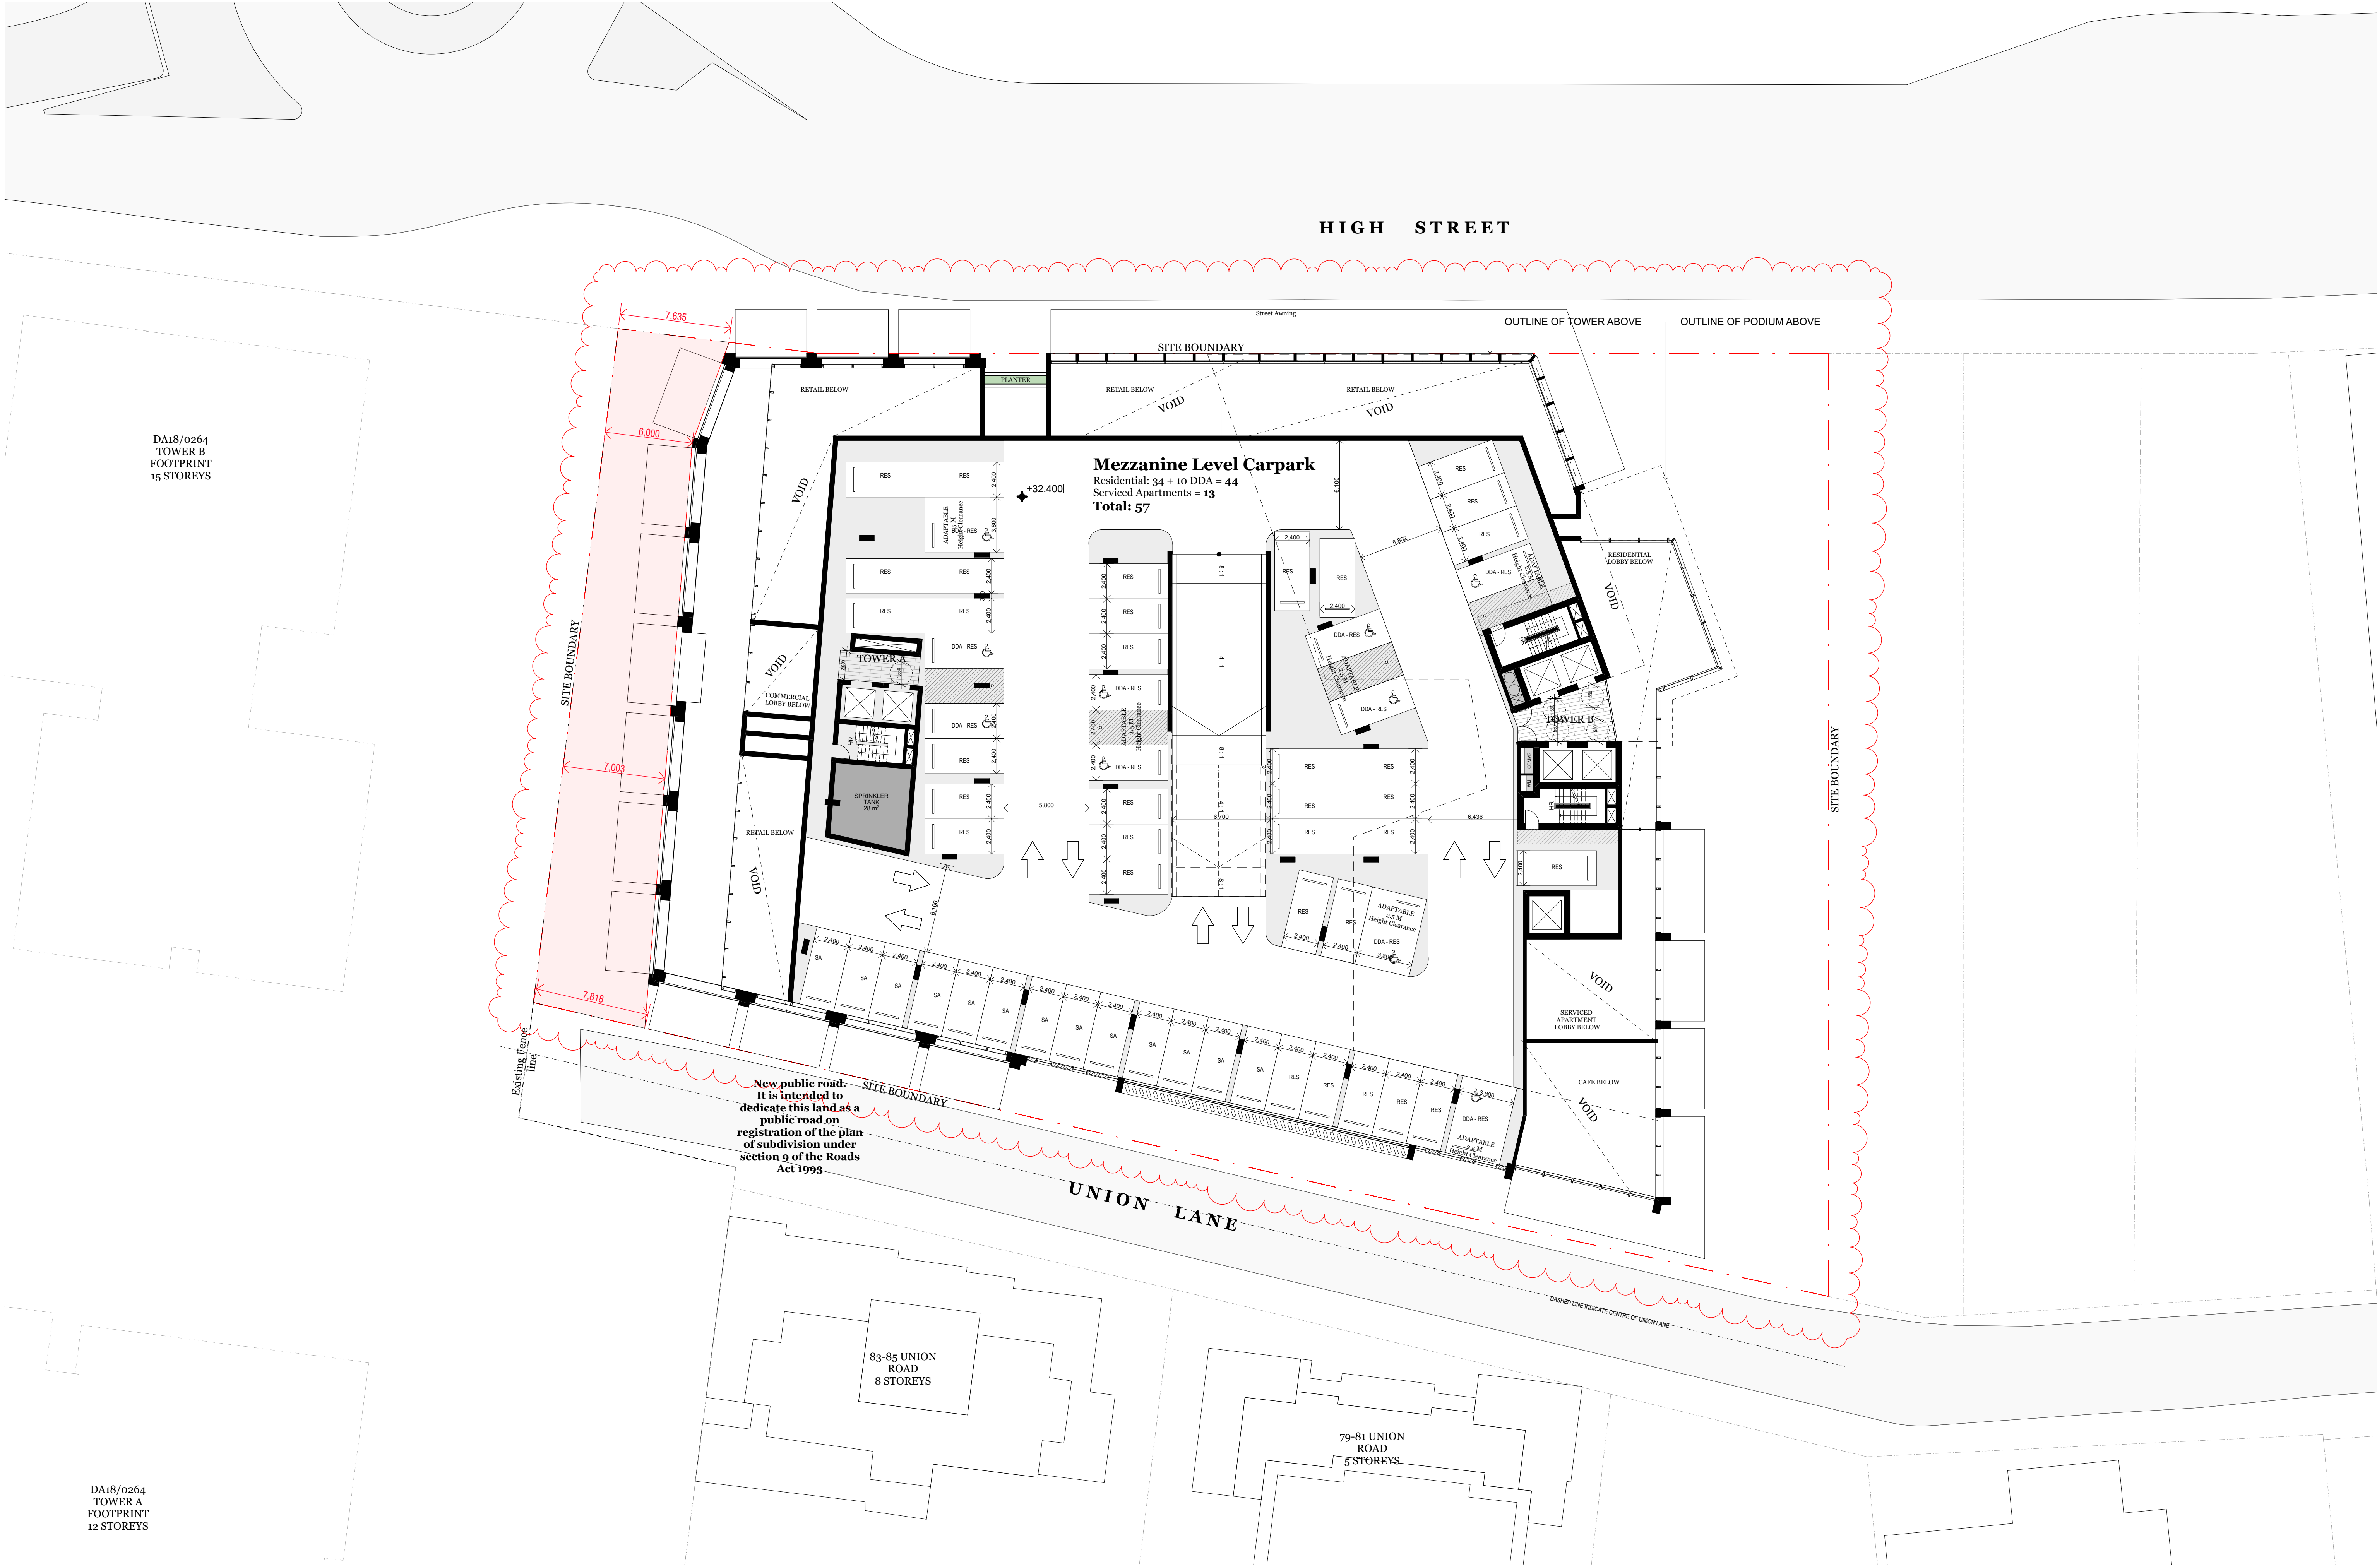

DA18/0264
TOWER B
FOOTPRINT
15 STOREYS


DA18/0264
TOWER A
FOOTPRINT
12 STOREYS

© DKO Architecture (NSW) Pty Ltd
Except as allowed under copyright act, no part of this
drawing may be reproduced or otherwise dealt with
without written permission of DKO Architecture.

Rev.	Date	By	Ckd	Description
A	28/11/2019	DA		
B	1/04/2020	DA		
C	26/10/2020	DA		
D	7/04/2021	DA		
E	9/05/2022	CR	DF	POST S34 HEARING ISSUE




DKO Architecture (NSW) Pty Ltd
42 Davies Street
Surry Hills, NSW 2010
T +61 2 8346 4500
info@dko.com.au
www.dko.com.au
ABN: 81956704590
NSW: Nominated Architects
Kees de Keijzer 5767
David Randerson 8542

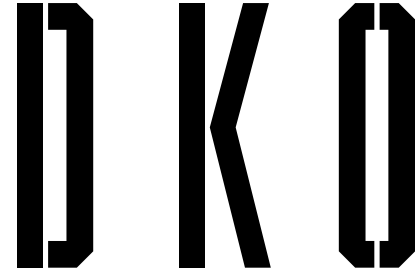

Project Name	High Street Penrith
Project Address	614-632 High Street, Penrith, NSW 2750
Client	Urban Apartments

Project Number	00012012
Drawing Name	Mezzanine Floor Plan
Scale	1:200@A1
Date	March 2019
Date Commenced	
Revision	DA202 E

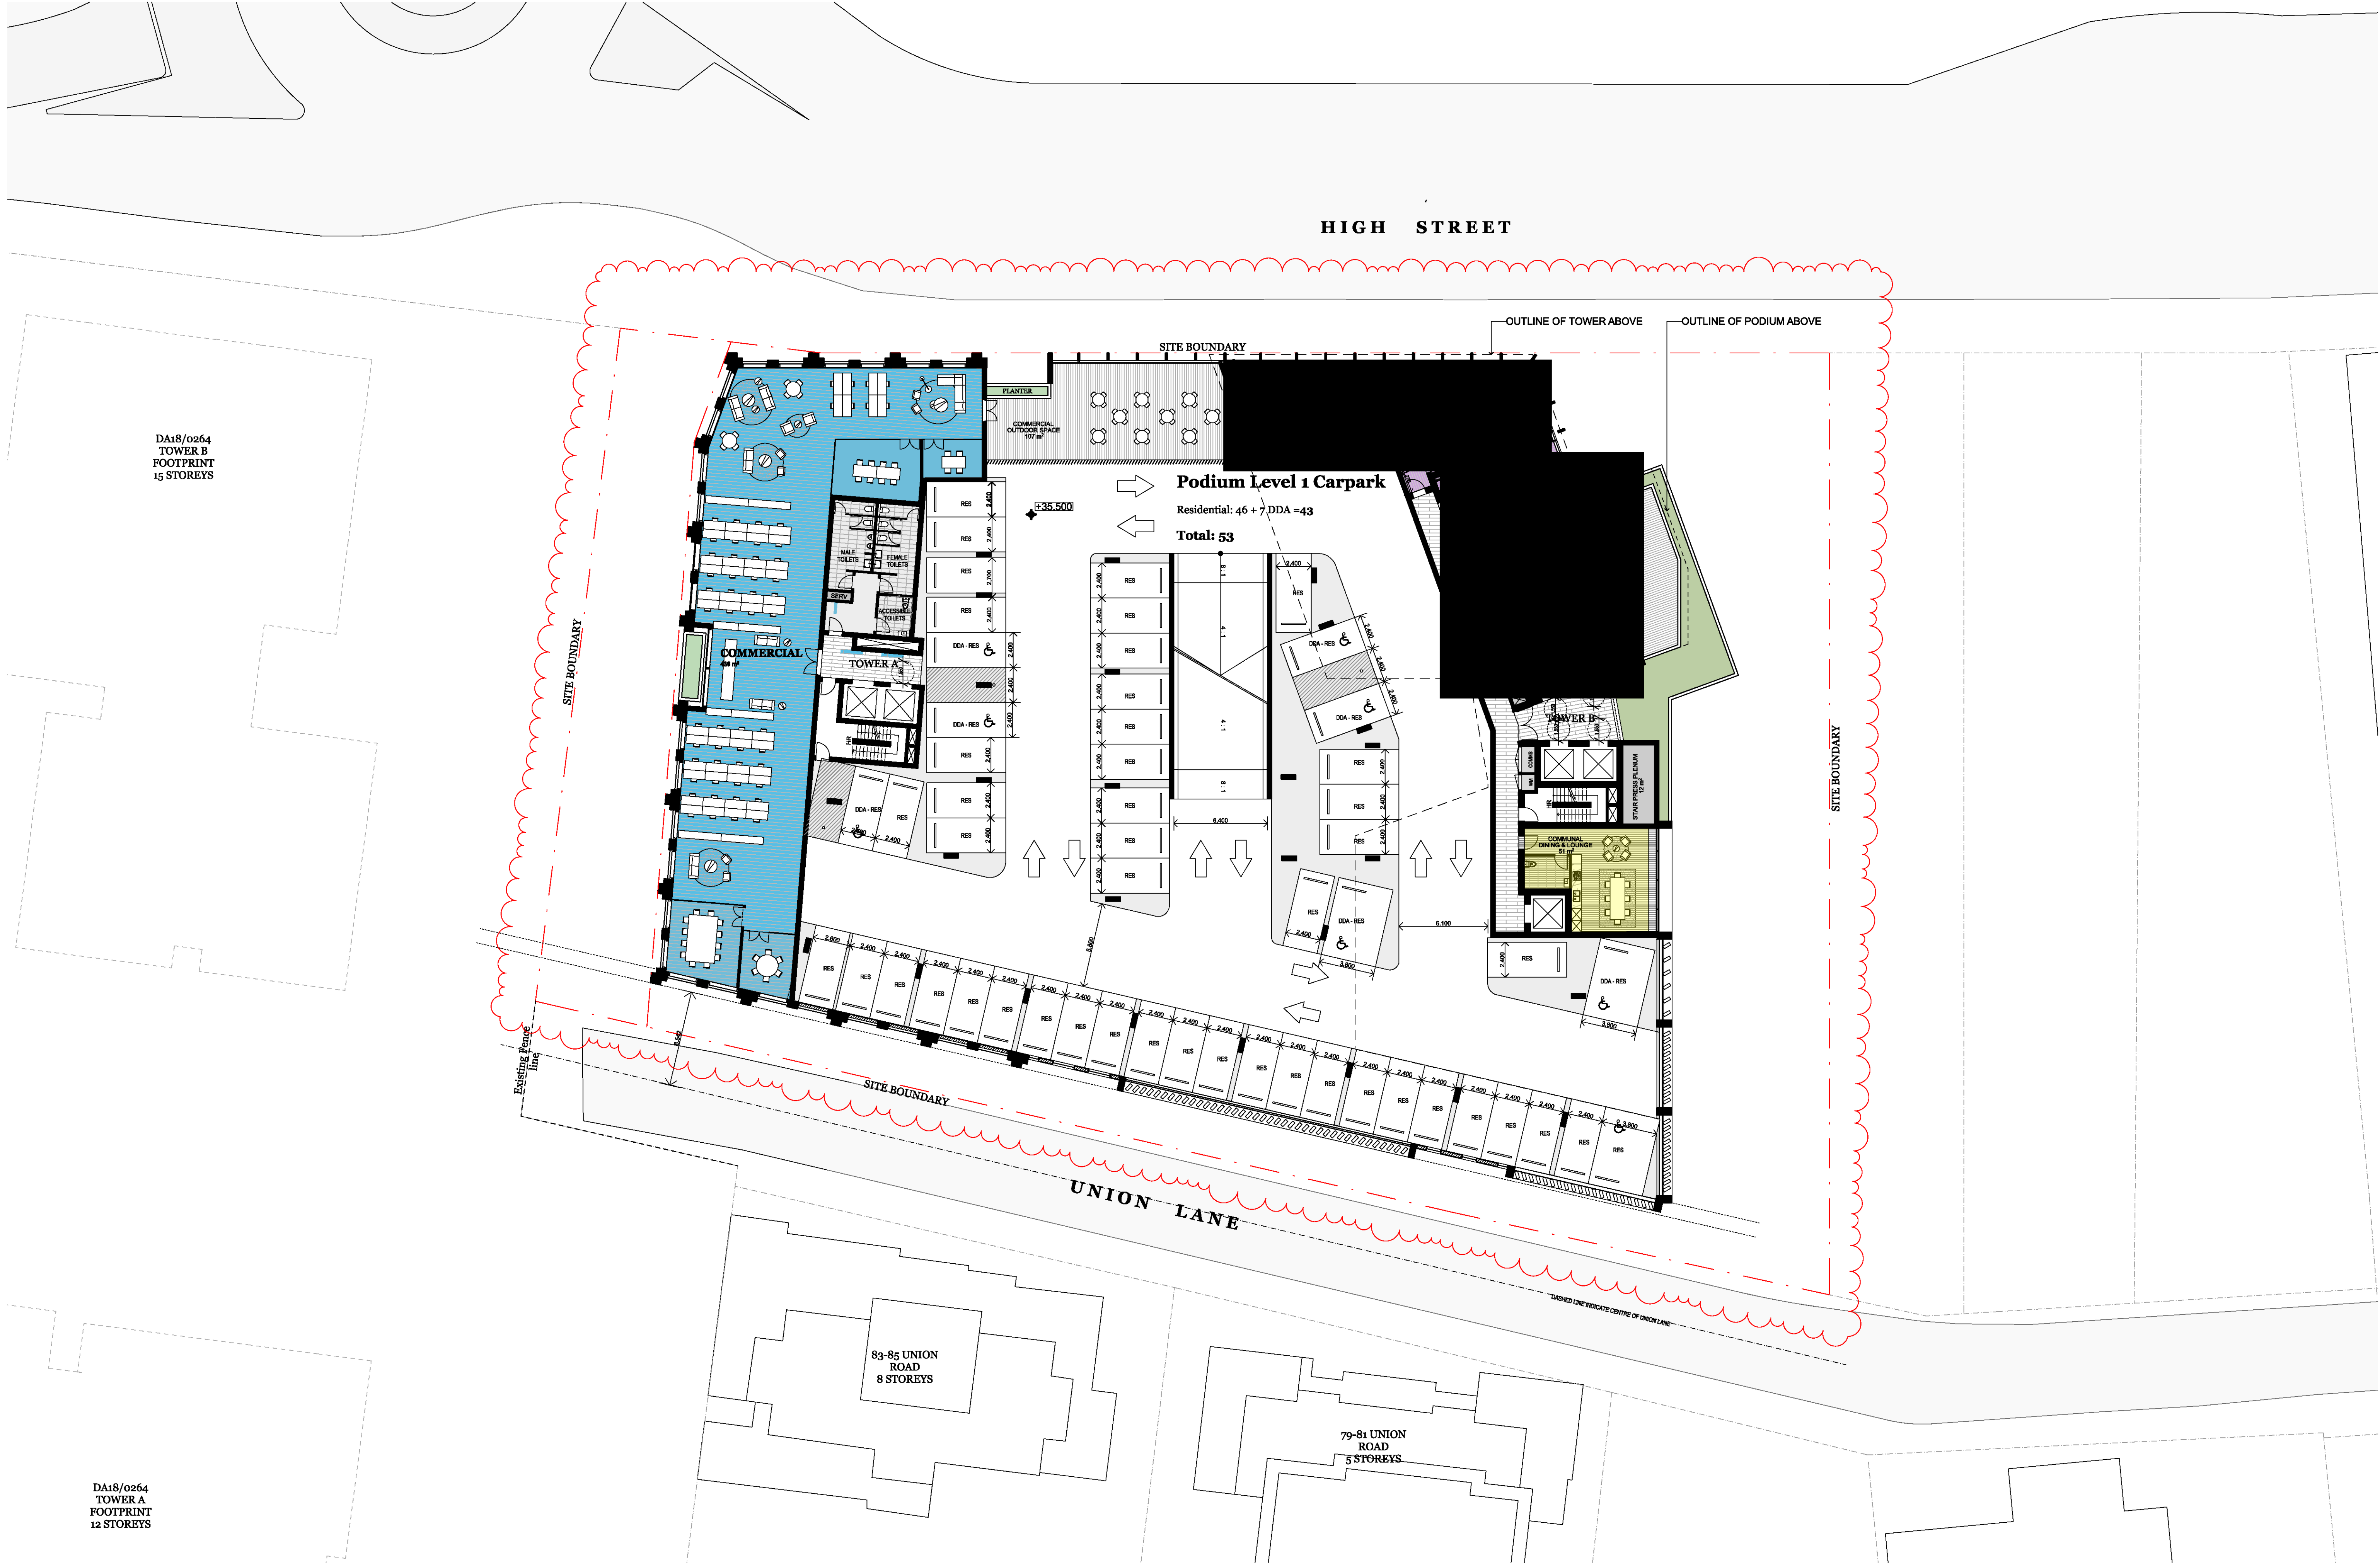

DA18/0264
TOWER B
FOOTPRINT
15 STOREYS

DA18/0264
TOWER A
FOOTPRINT
12 STOREYS

DA18/0264
TOWER B
FOOTPRINT
15 STOREYS

Rev.	Date	By	Ckd	Description
A	28/11/2019	DA		
B	1/04/2020	DA		
C	26/10/2020	DA		
D	7/04/2021	DA		
E	9/06/2022	CR	DP	POST 834 HEARING ISSUE




URBAN

DKO Architecture (NSW) Pty Ltd
42 Davies Street
Surry Hills, NSW 2010
T +61 2 8346 4500
info@dko.com.au
www.dko.com.au
ABN: 81956796590
NSW: Nominated Architects
Kees de Krijger 5767
David Randerson 8542

DKO

Project Name
Project Address
Client
High Street Penrith
614-632 High Street,
Penrith, NSW 2750
Urban Apartments

Project Number
Drawing Name
Scale
Date
Scale
Date Commenced
Revision
00016012
Level 1
1:200@A1
March 2019
DA203
E

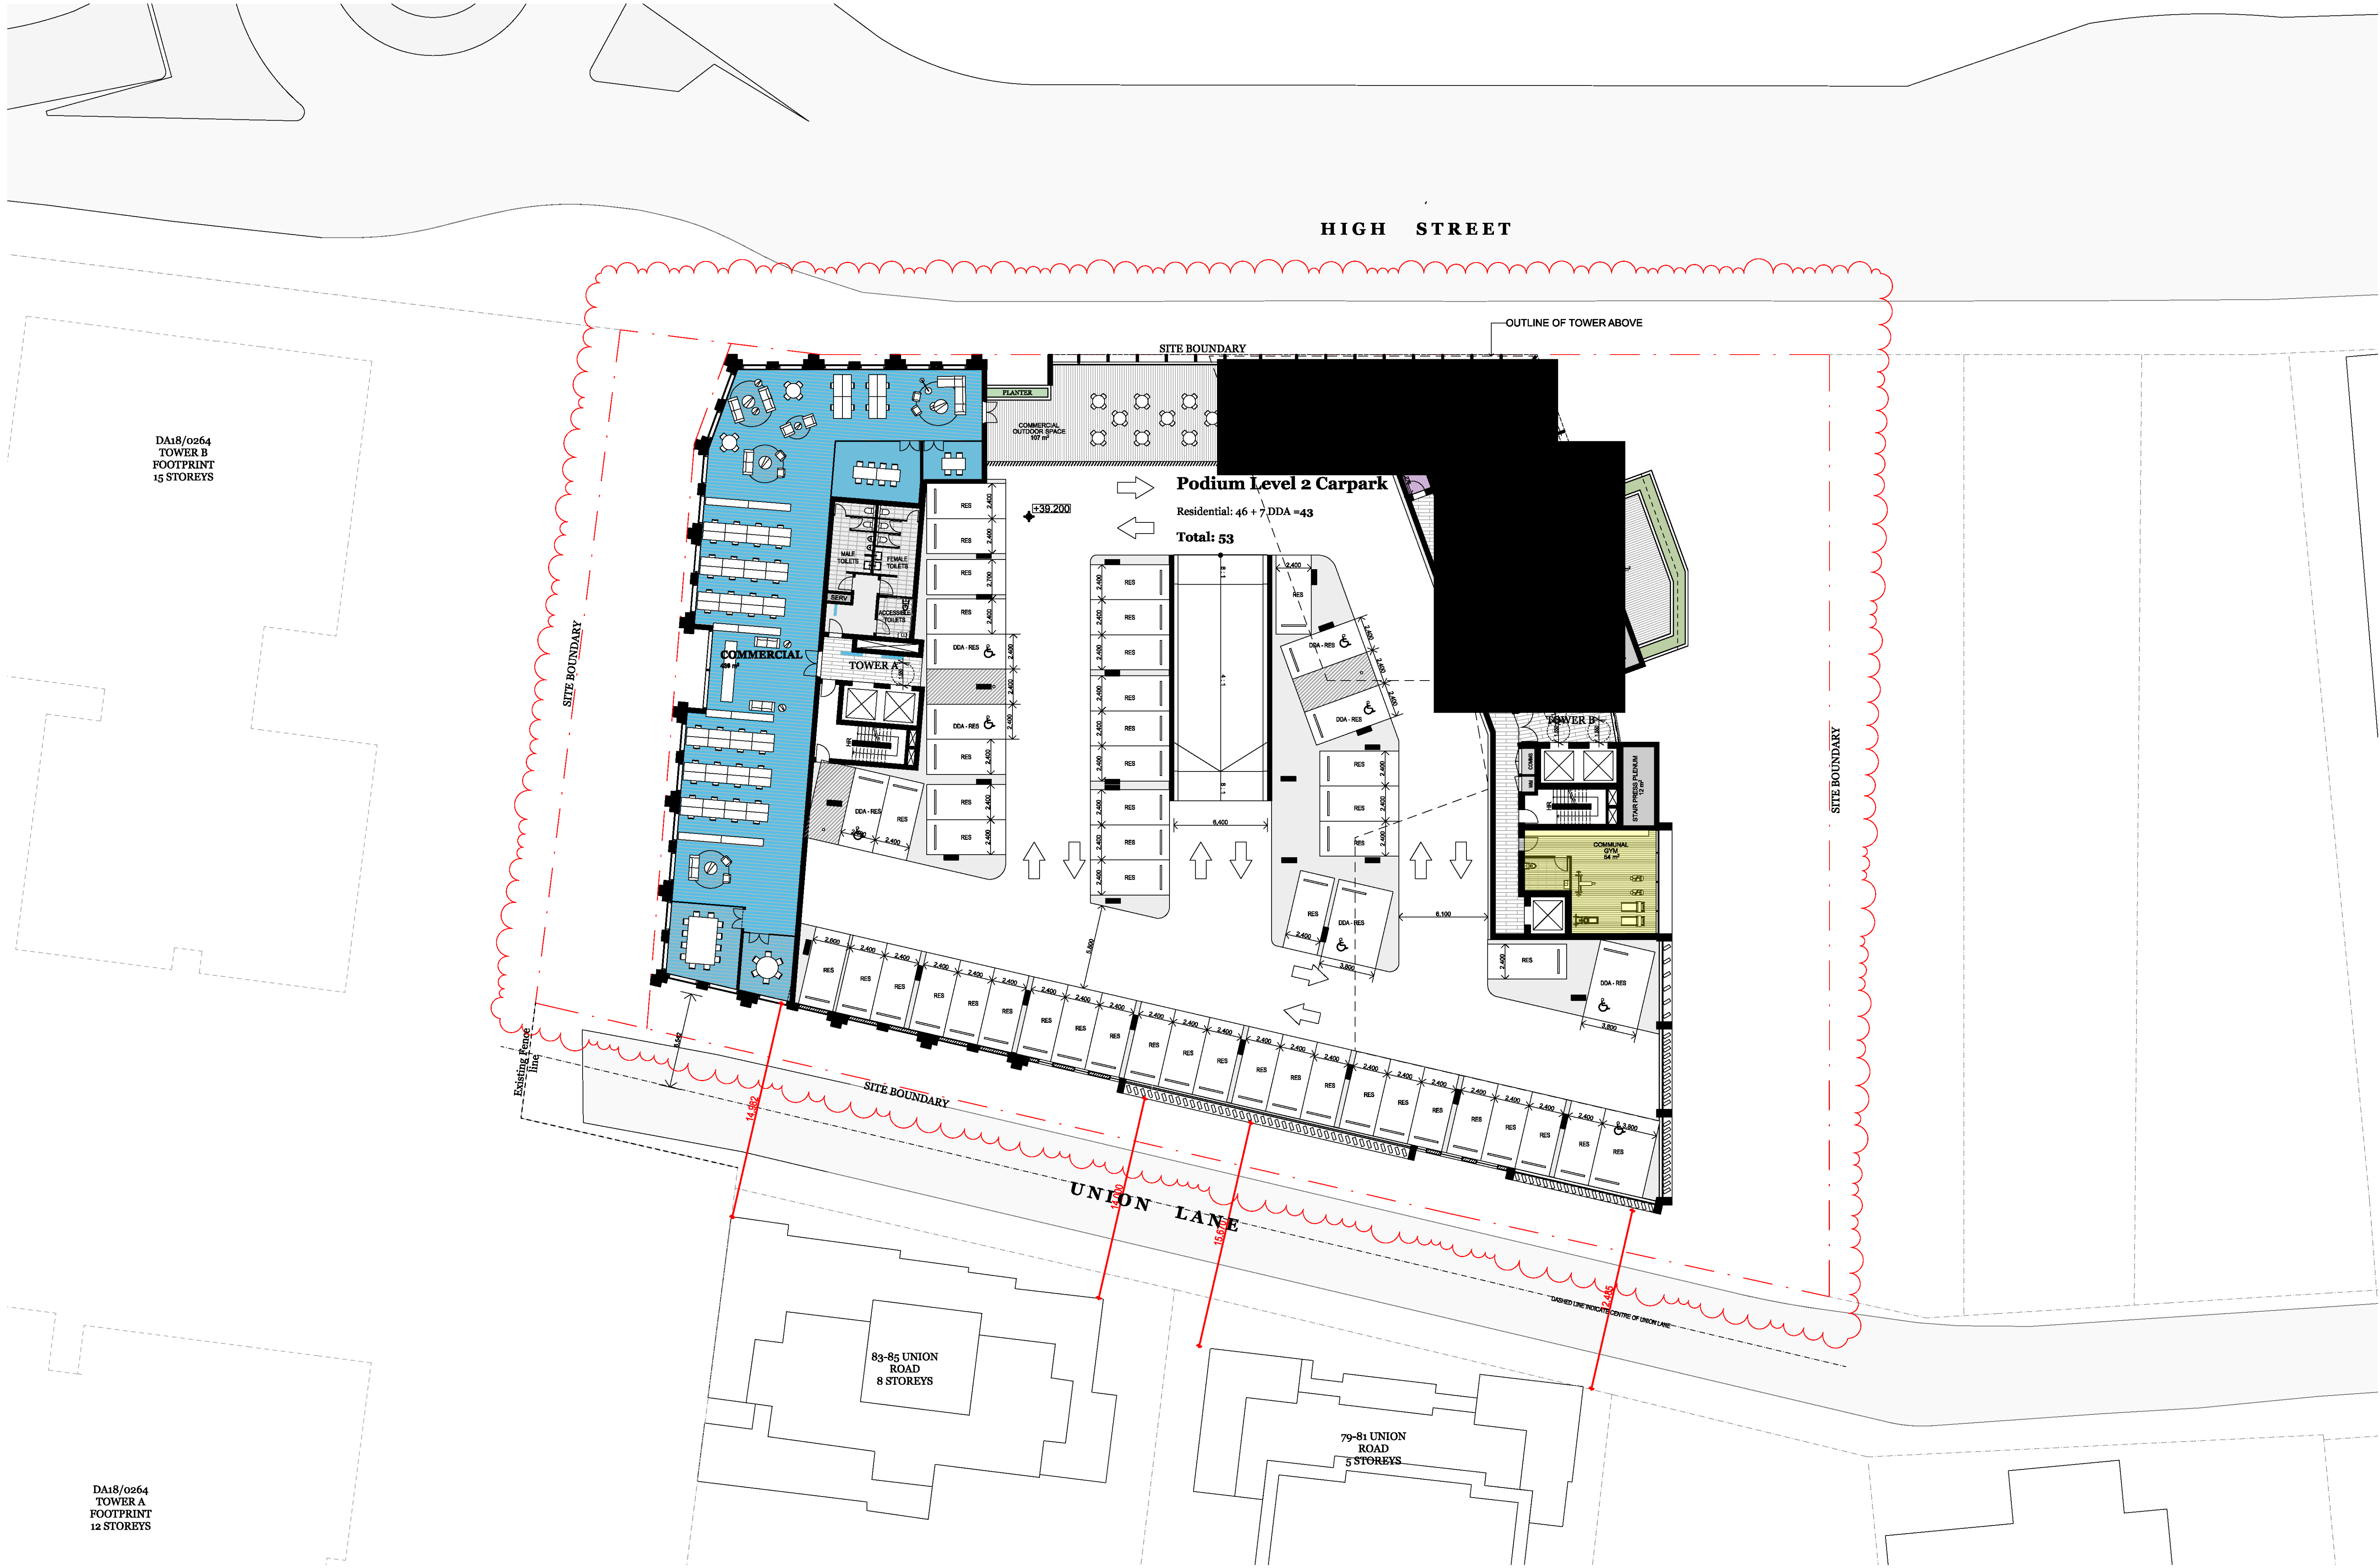

DA18/0264
TOWER B
FOOTPRINT
15 STOREYS

DA18/0264
TOWER A
FOOTPRINT
12 STOREYS

© DKO Architecture (NSW) Pty Ltd
Except as allowed under copyright act, no part of this
drawing may be reproduced or otherwise dealt with
without written permission of DKO Architecture.

Rev.	Date	By	Ckd	Description
A	28/11/2019	DA		DA
B	1/04/2020	DA		DA
C	26/10/2020	DA		DA
D	7/04/2021	DA		DA
E	9/06/2022	CR	DP	PORT 834 HEARING ISSUE




URBAN


DKO Architecture (NSW) Pty Ltd
42 Davies Street
Surry Hills, NSW 2010
T +61 2 8346 4500
info@dko.com.au
www.dko.com.au
ABN: 81956796590
NSW: Nominated Architects
Kees de Keijzer 5767
David Randerson 8542

DKO

Project Name
Project Address
Client
High Street Penrith
614-632 High Street,
Penrith, NSW 2750
Urban Apartments

Project Number
Drawing Name
Scale
Date
Scale
Date Commenced
Revision
00016012
Level 2
1:200@A1
March 2019
DA204
E

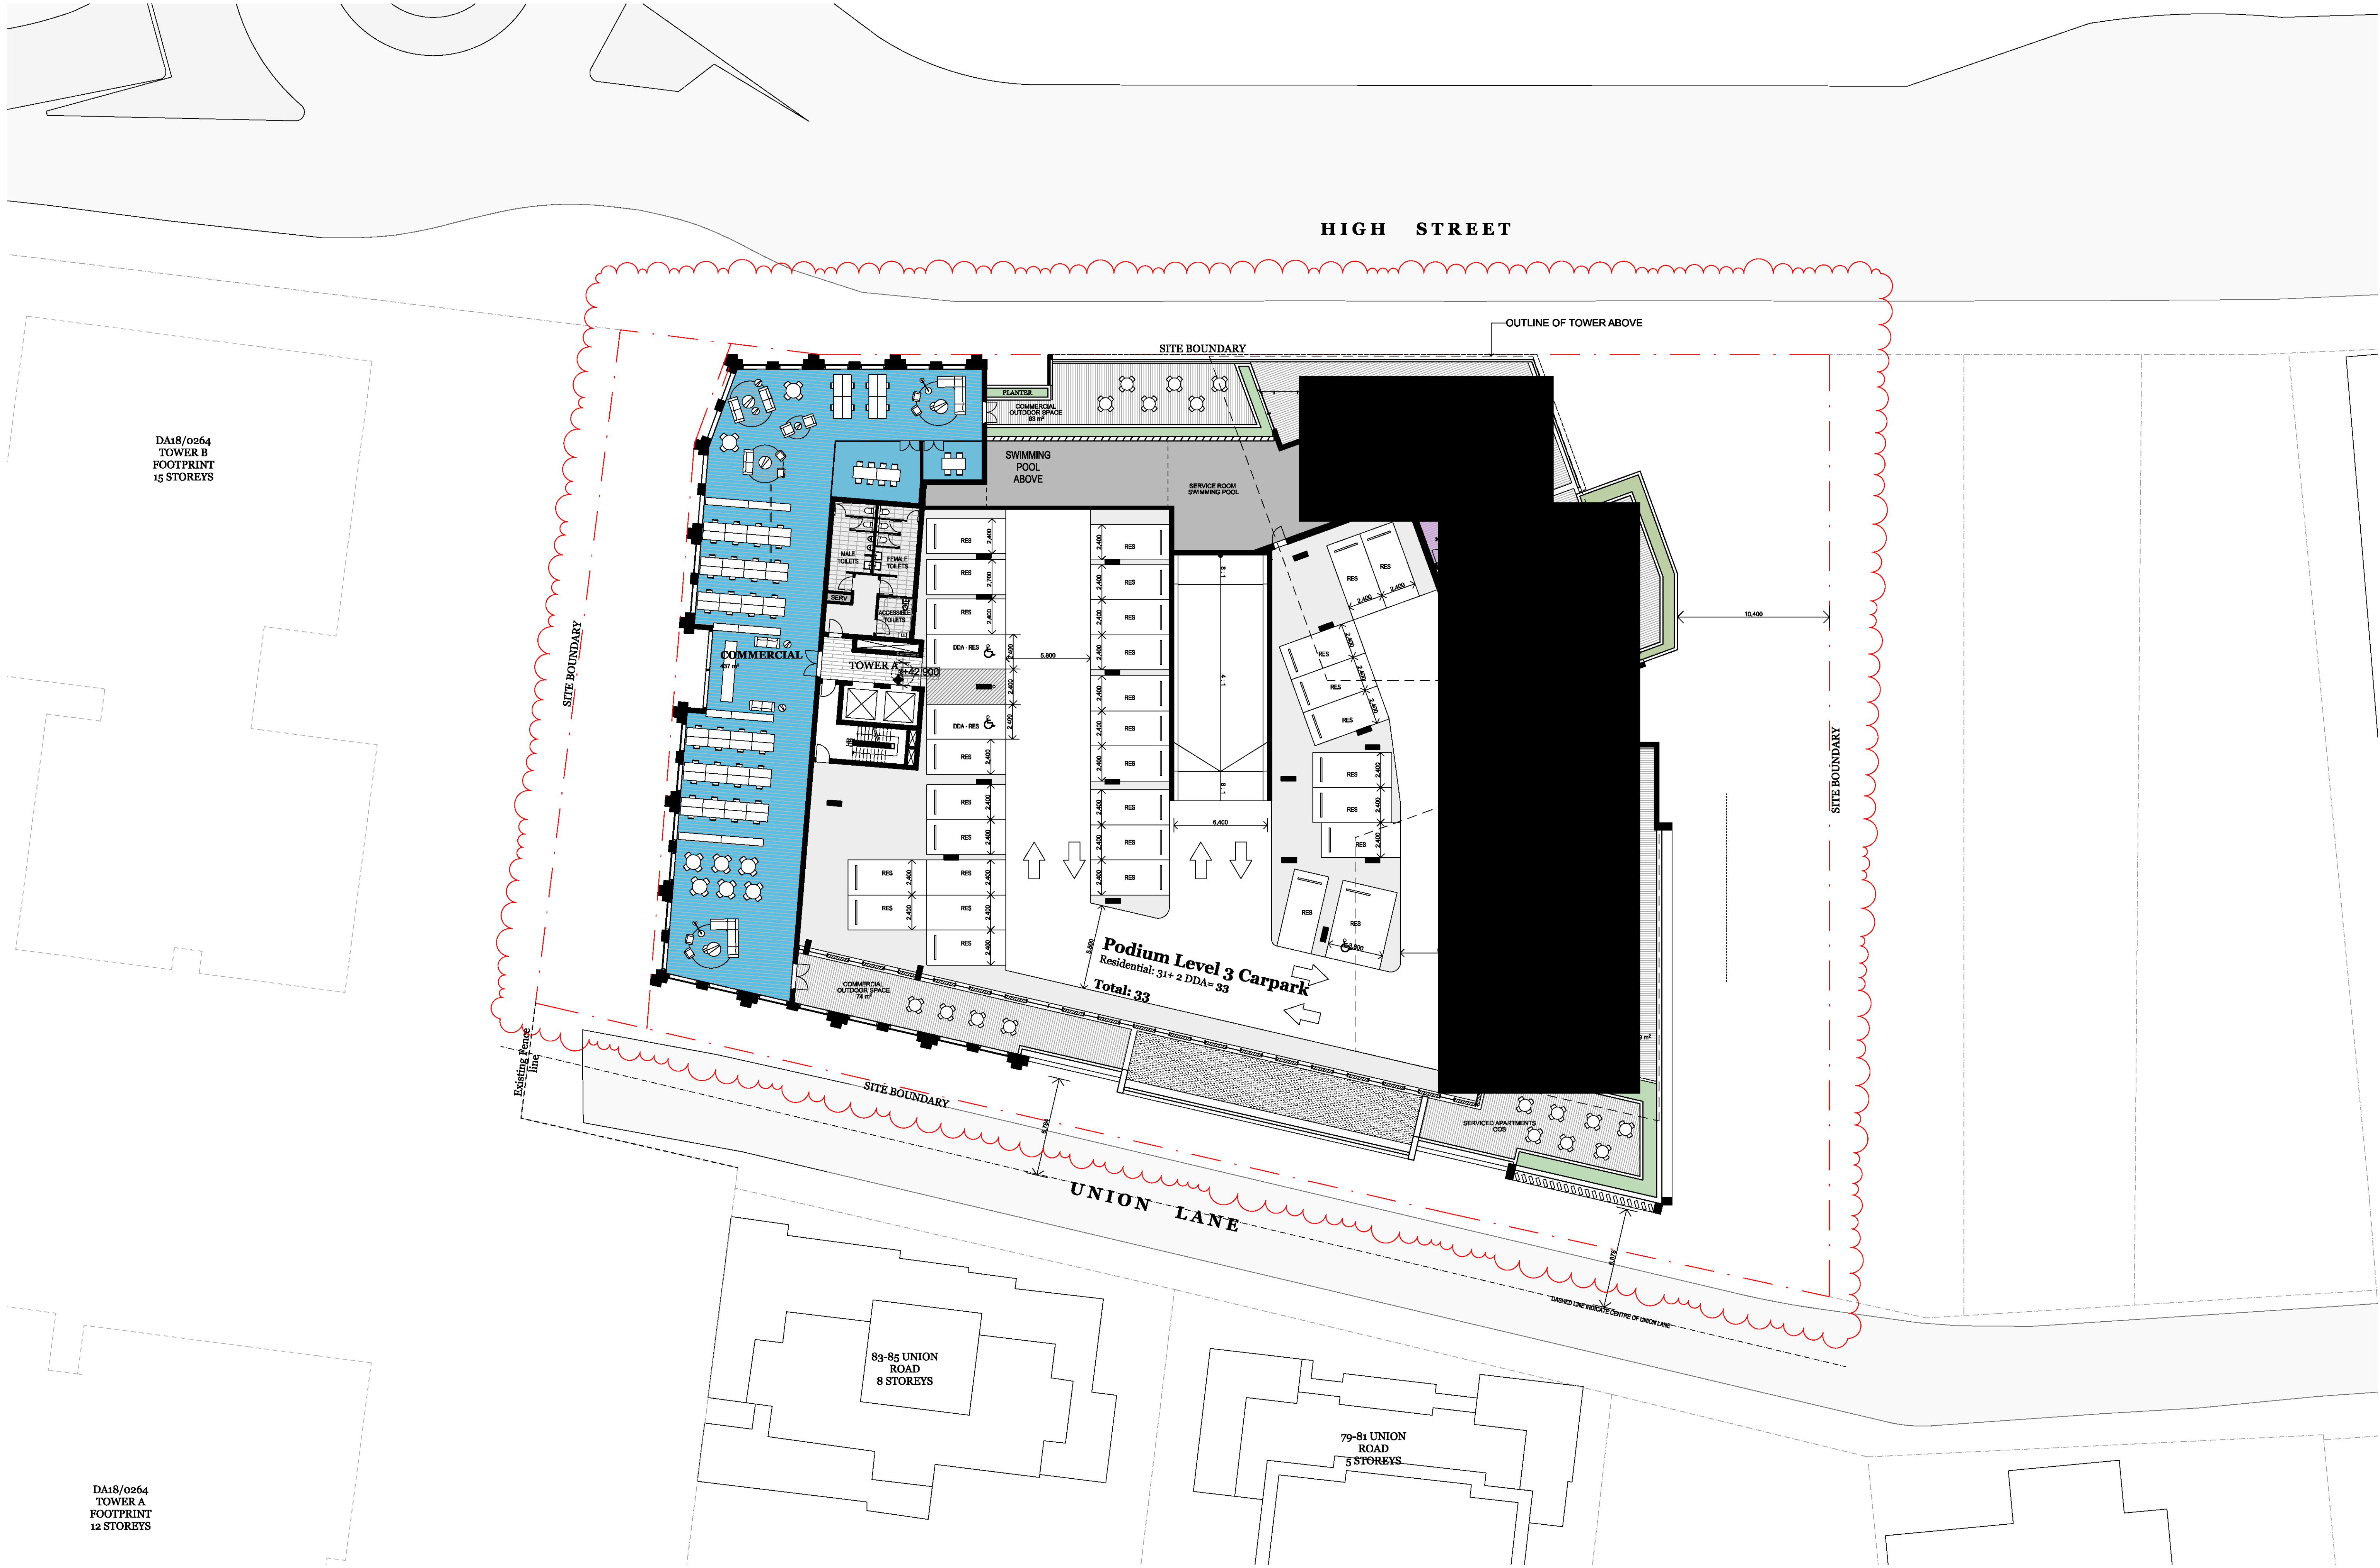

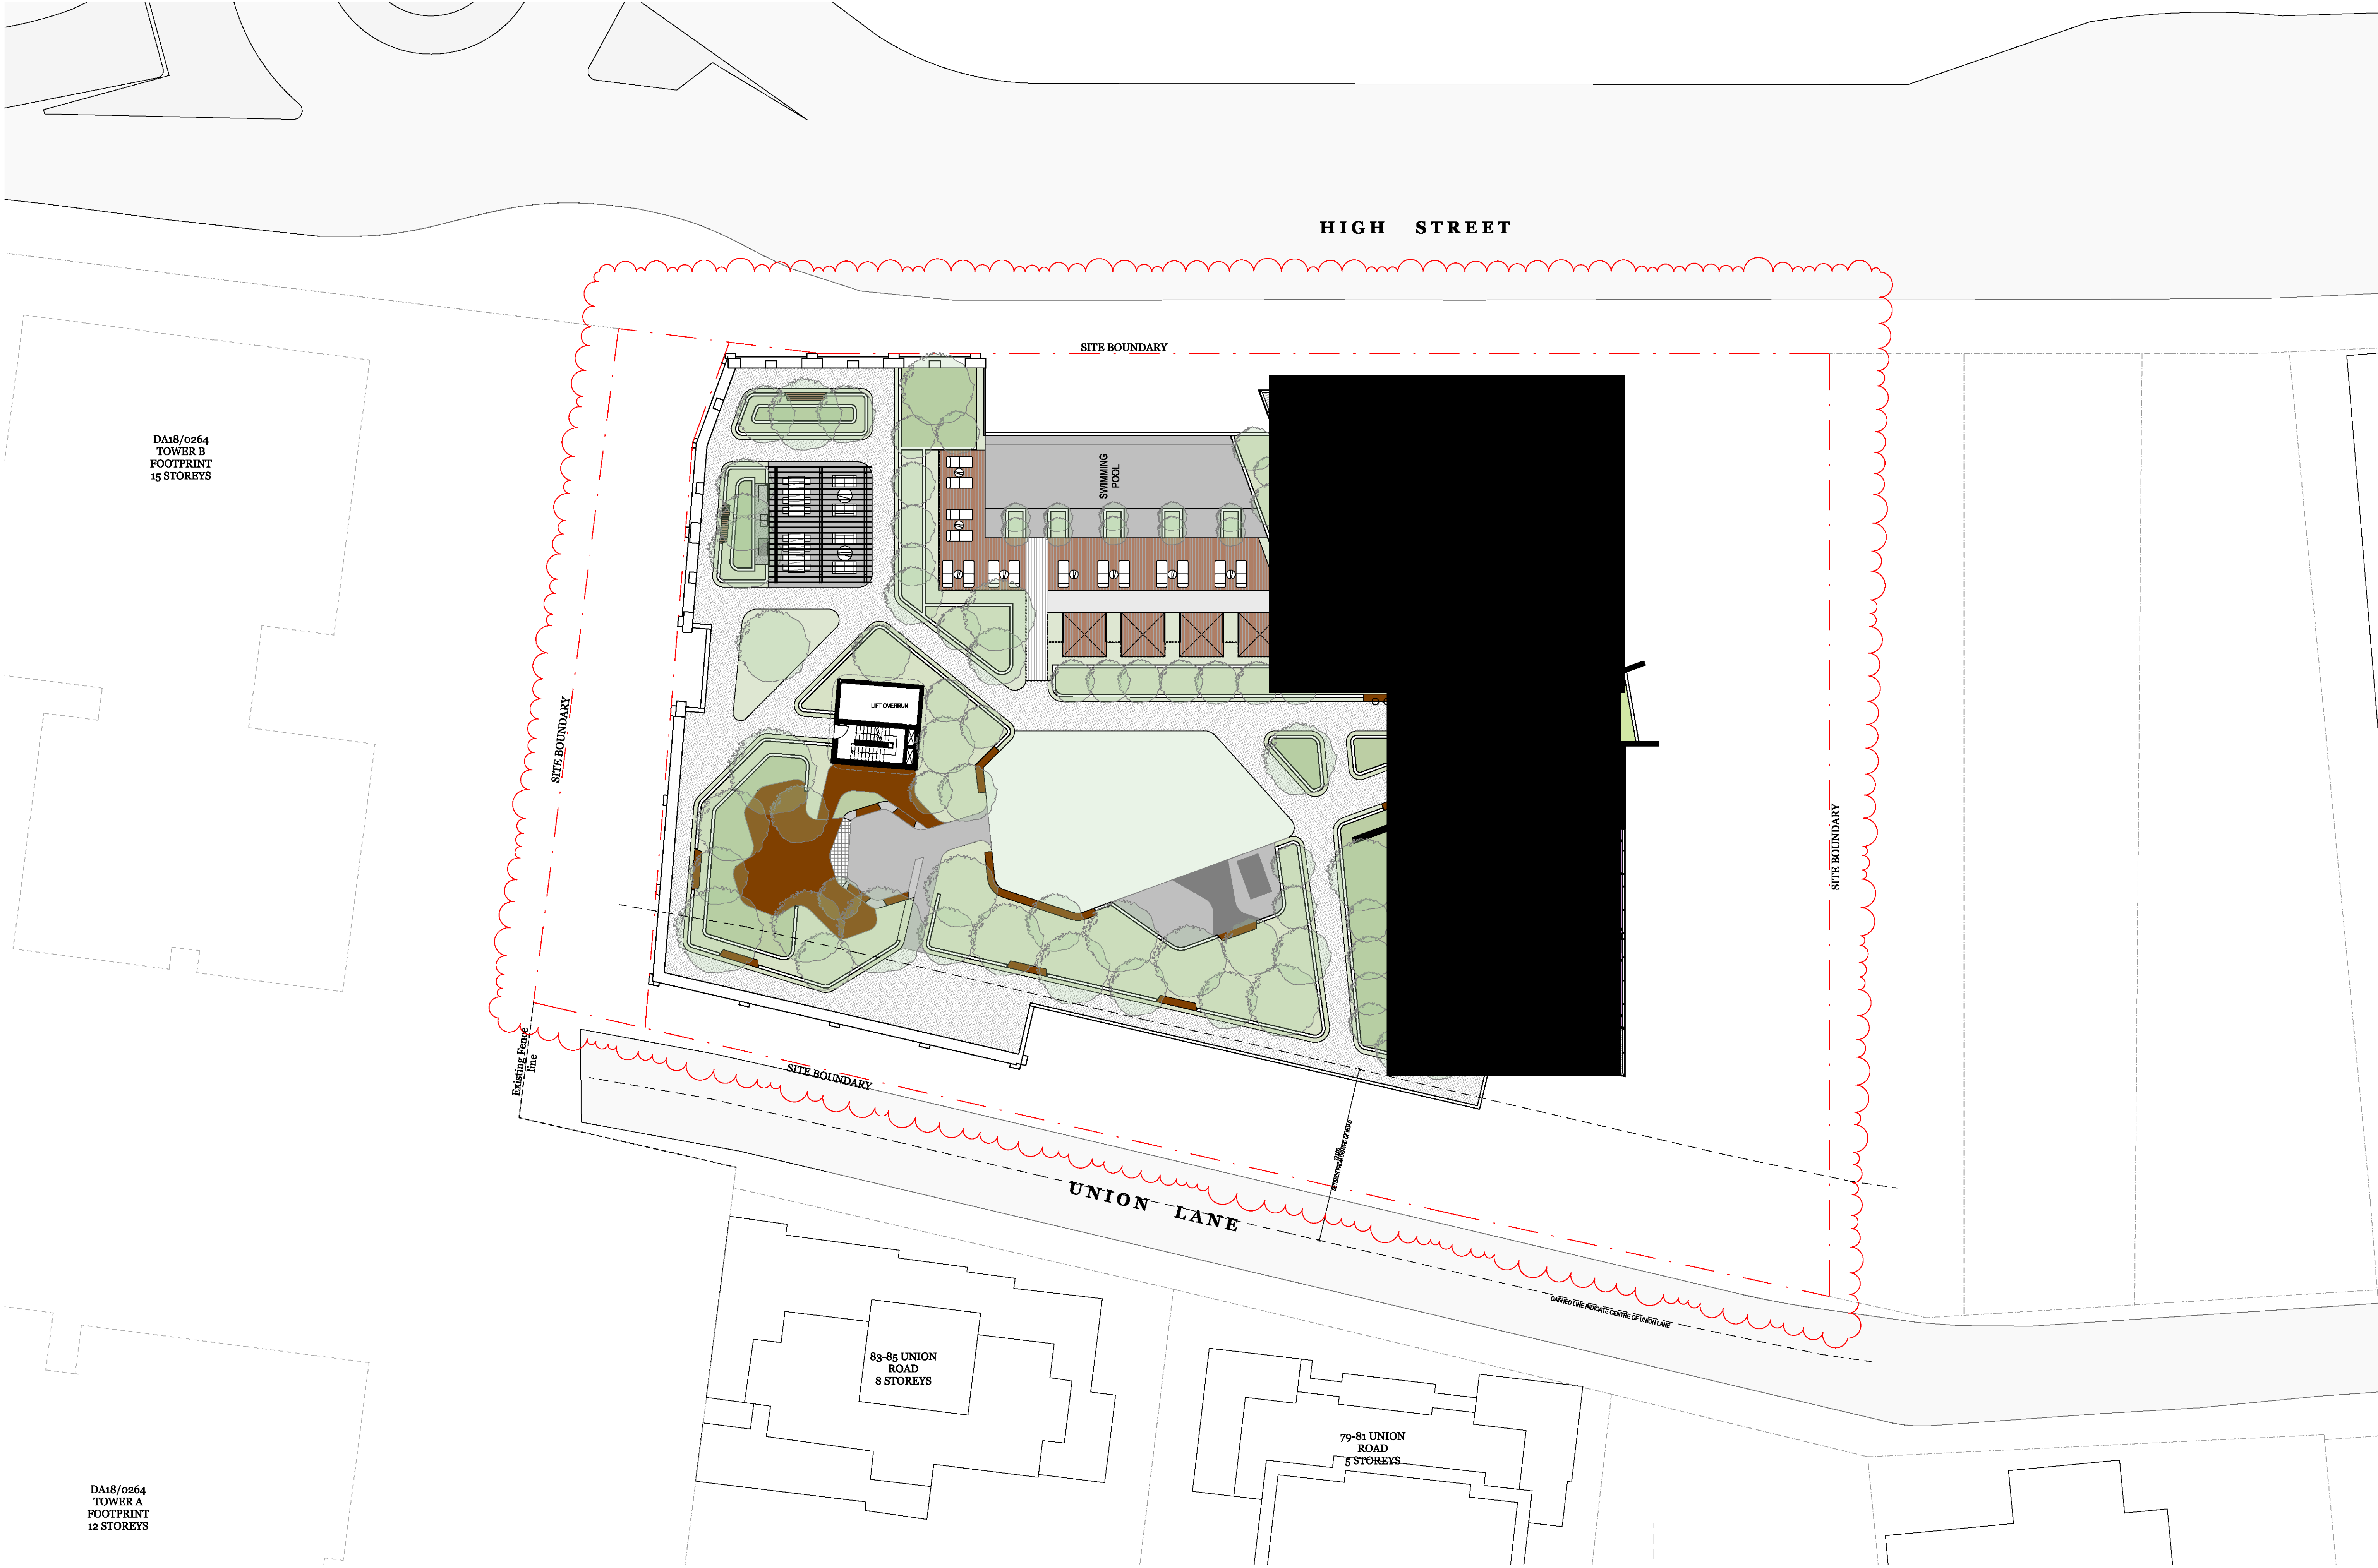

DA18/0264
TOWER B
FOOTPRINT
15 STOREYS

DA18/0264
TOWER A
FOOTPRINT
12 STOREYS

83-85 UNION
ROAD
8 STOREYS

79-81 UNION
ROAD
5 STOREYS

© DKO Architecture (NSW) Pty Ltd
Except as allowed under copyright act, no part of this
drawing may be reproduced or otherwise dealt with
without written permission of DKO Architecture.

Rev.	Date	By	Ckd	Description
A	28/11/2019		DA	
B	1/04/2020		DA	
C	26/10/2020		DA	
D	7/04/2021		DA	
E	9/06/2022	CR	DP	POST 834 HEARING ISSUE



URBAN

DKO Architecture (NSW) Pty Ltd
42 Davies Street
Surry Hills, NSW 2010
T +61 2 8346 4500
info@dko.com.au
www.dko.com.au
ABN: 81956706590
NSW: Nominated Architects
Kees de Keijzer 5767
David Randerson 8542

DKO

Project Name	High Street Penrith
Project Address	614-632 High Street, Penrith, NSW 2750
Client	Urban Apartments

Project Number	00012012
Drawing Name	Level 4 Plan
Scale	1:200@A1
Date	March 2019
Date Commenced	
Drawing Number	DA206
Revision	E



© DKO Architecture (NSW) Pty Ltd
Except as allowed under copyright act, no part of this
drawing may be reproduced or otherwise dealt with
without written permission of DKO Architecture.

Rev.	Date	By	Ckd	Description
A	28/11/2019		DA	
B	1/04/2020		DA	
C	26/10/2020		DA	
D	7/04/2021		DA	
E	9/06/2022	CR	DP	PORT 834 HEARING ISSUE



DKO Architecture (NSW) Pty Ltd
42 Davies Street
Surry Hills, NSW 2010
T +61 2 8346 4500
info@dko.com.au
www.dko.com.au
ABN: 81956706590
NSW: Nominated Architects
Kees de Keijzer 5767
David Randerson 8542



Project Name	High Street Penrith	Project Number	00012012
Project Address	614-632 High Street, Penrith, NSW 2750	Drawing Name	Level 5 Plan
		Scale	
		Date	
		Scale	1:200@A1
		Date Commenced	March 2019
Client	Urban Apartments	Drawing Number	DA207
		Revision	E



© DKO Architecture (NSW) Pty Ltd
Except as allowed under copyright act, no part of this
drawing may be reproduced or otherwise dealt with
without written permission of DKO Architecture.

Rev.	Date	By	Ckd	Description
A	28/11/2019		DA	
B	1/04/2020		DA	
C	26/10/2020		DA	
D	7/04/2021		DA	
E	9/06/2022	CR	DP	POST 834 HEARING ISSUE





DKO Architecture (NSW) Pty Ltd
42 Davies Street
Surry Hills, NSW 2010
T +61 2 8346 4500
info@dko.com.au
www.dko.com.au
ABN: 81956706590
NSW: Nominated Architects
Kees de Keijzer 5767
David Randerson 8542




Project Name	High Street Penrith
Project Address	614-632 High Street, Penrith, NSW 2750
Client	Urban Apartments


Project Number	00012012
Drawing Name	Level 6 Plan
Scale	1:200@A1
Date	March 2019
Scale	
Date Commenced	
Drawing Number	DA208
Revision	E

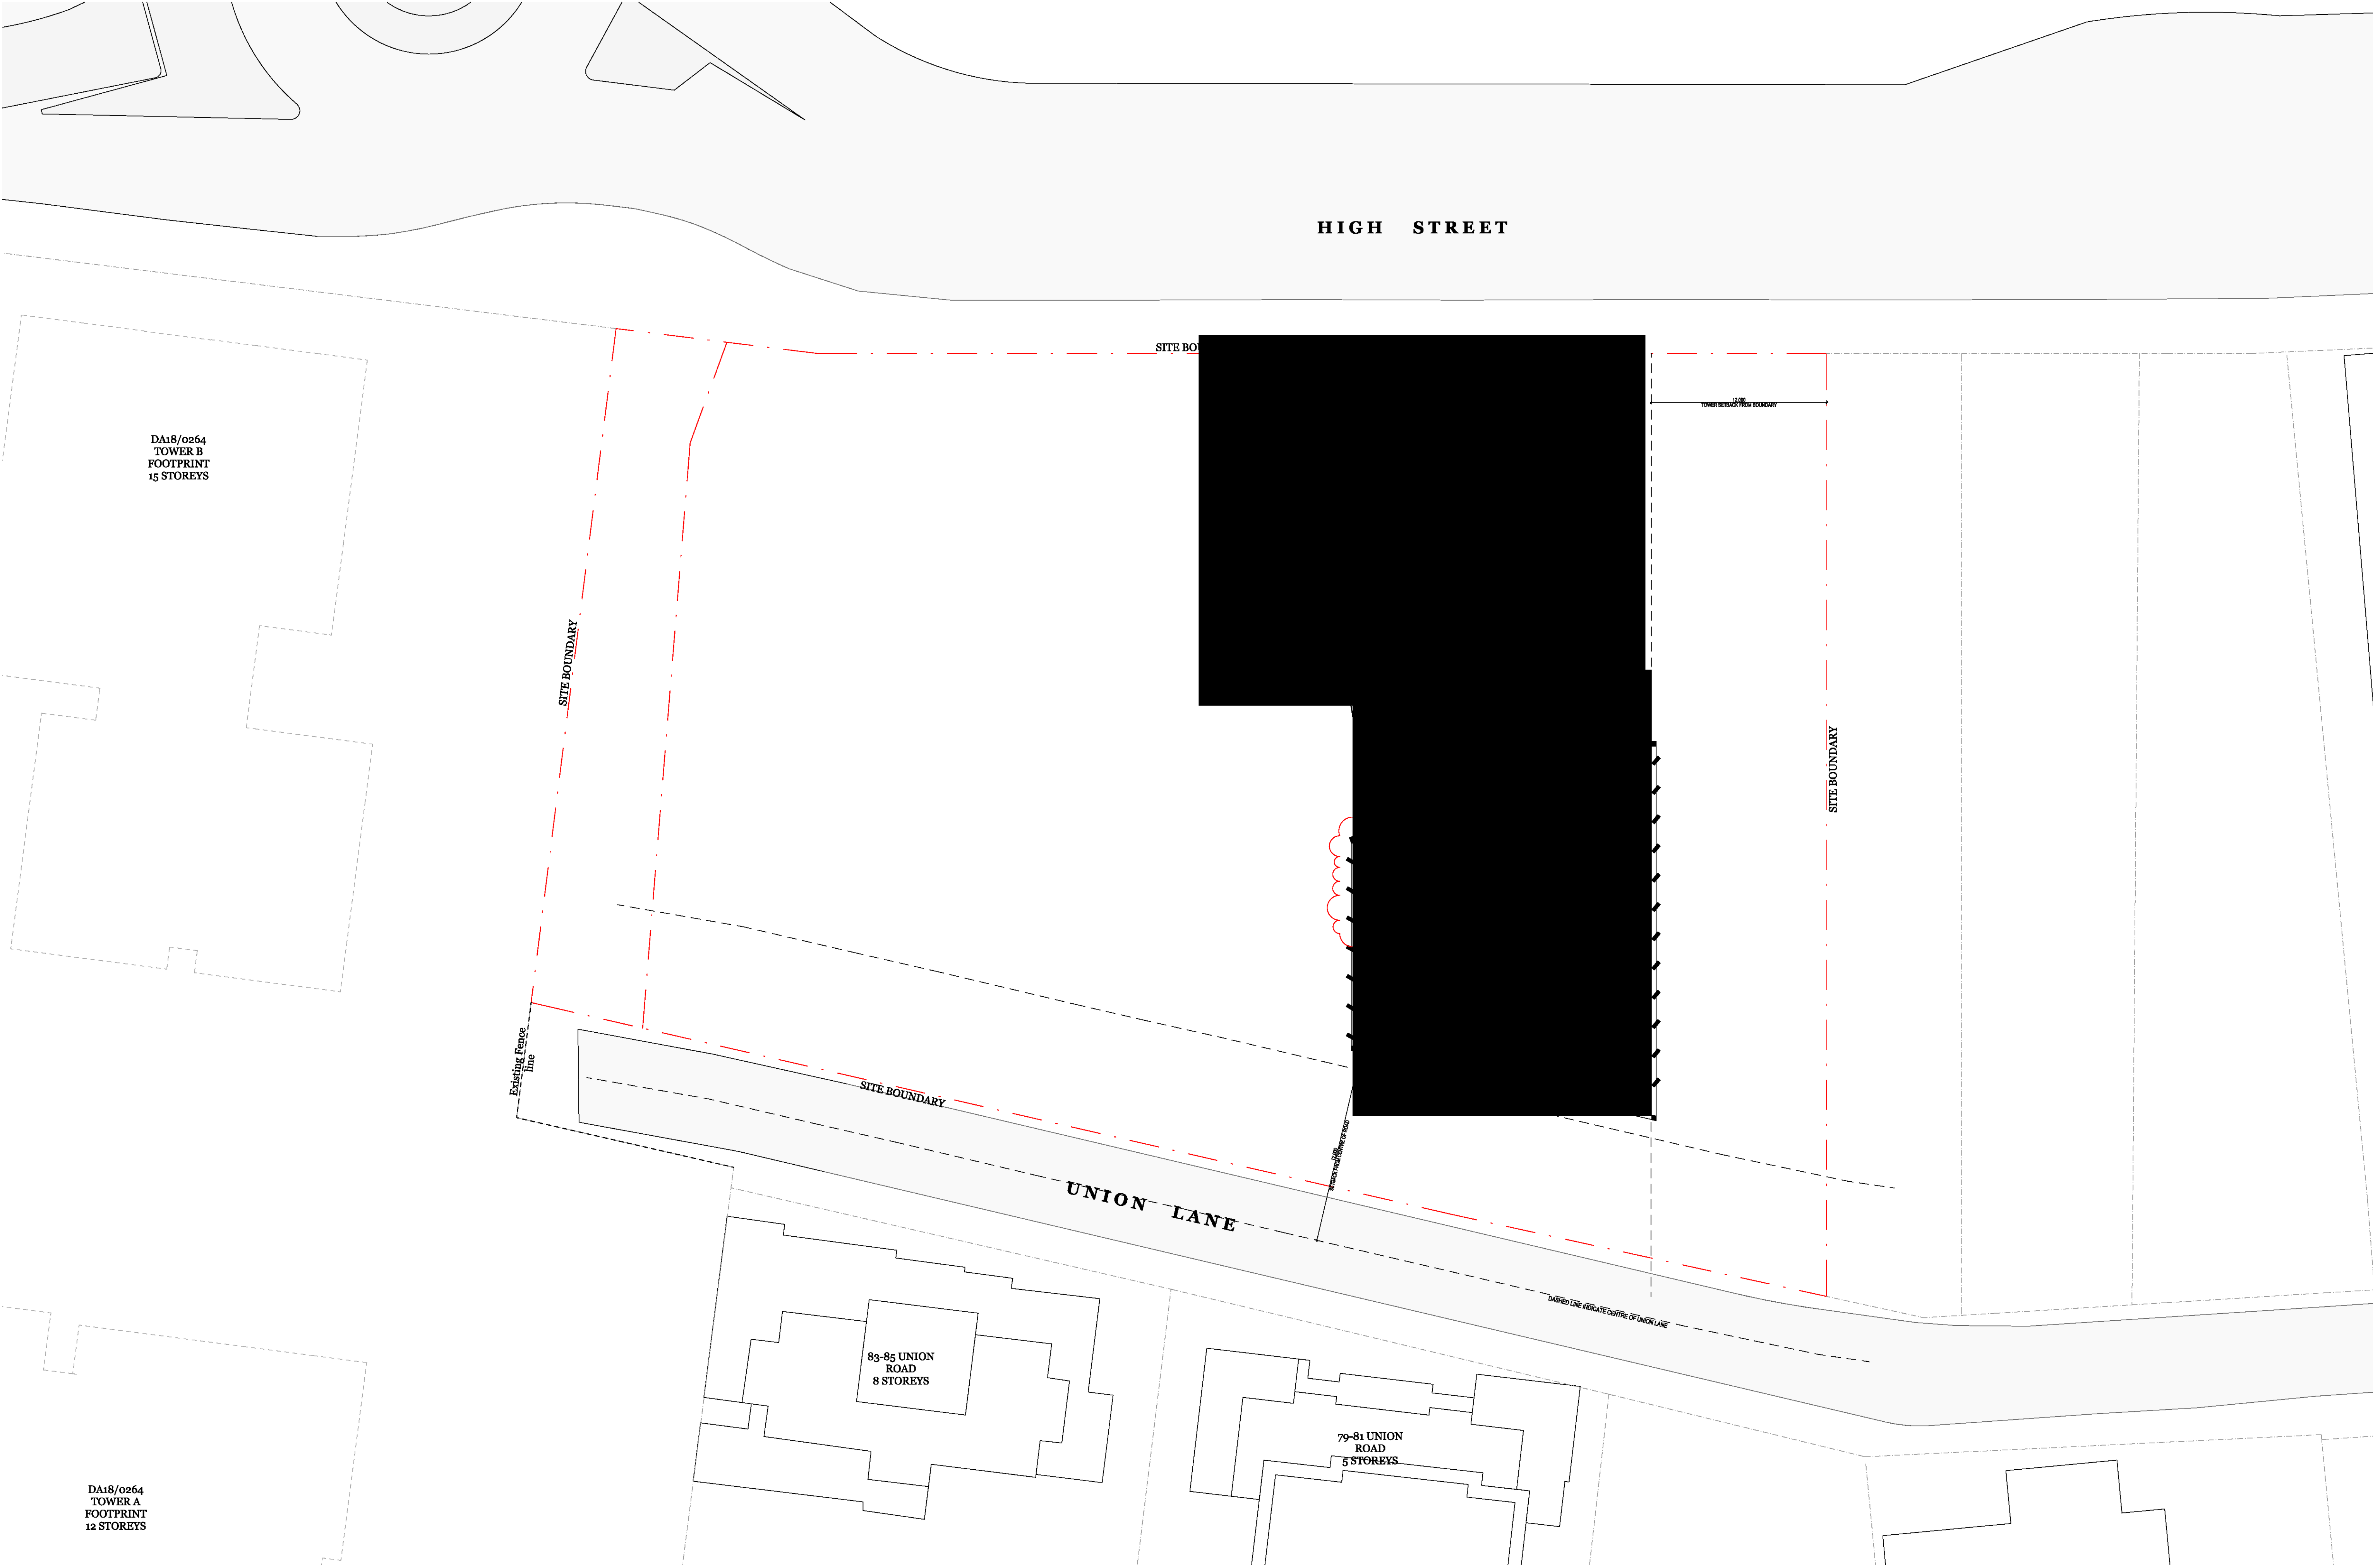


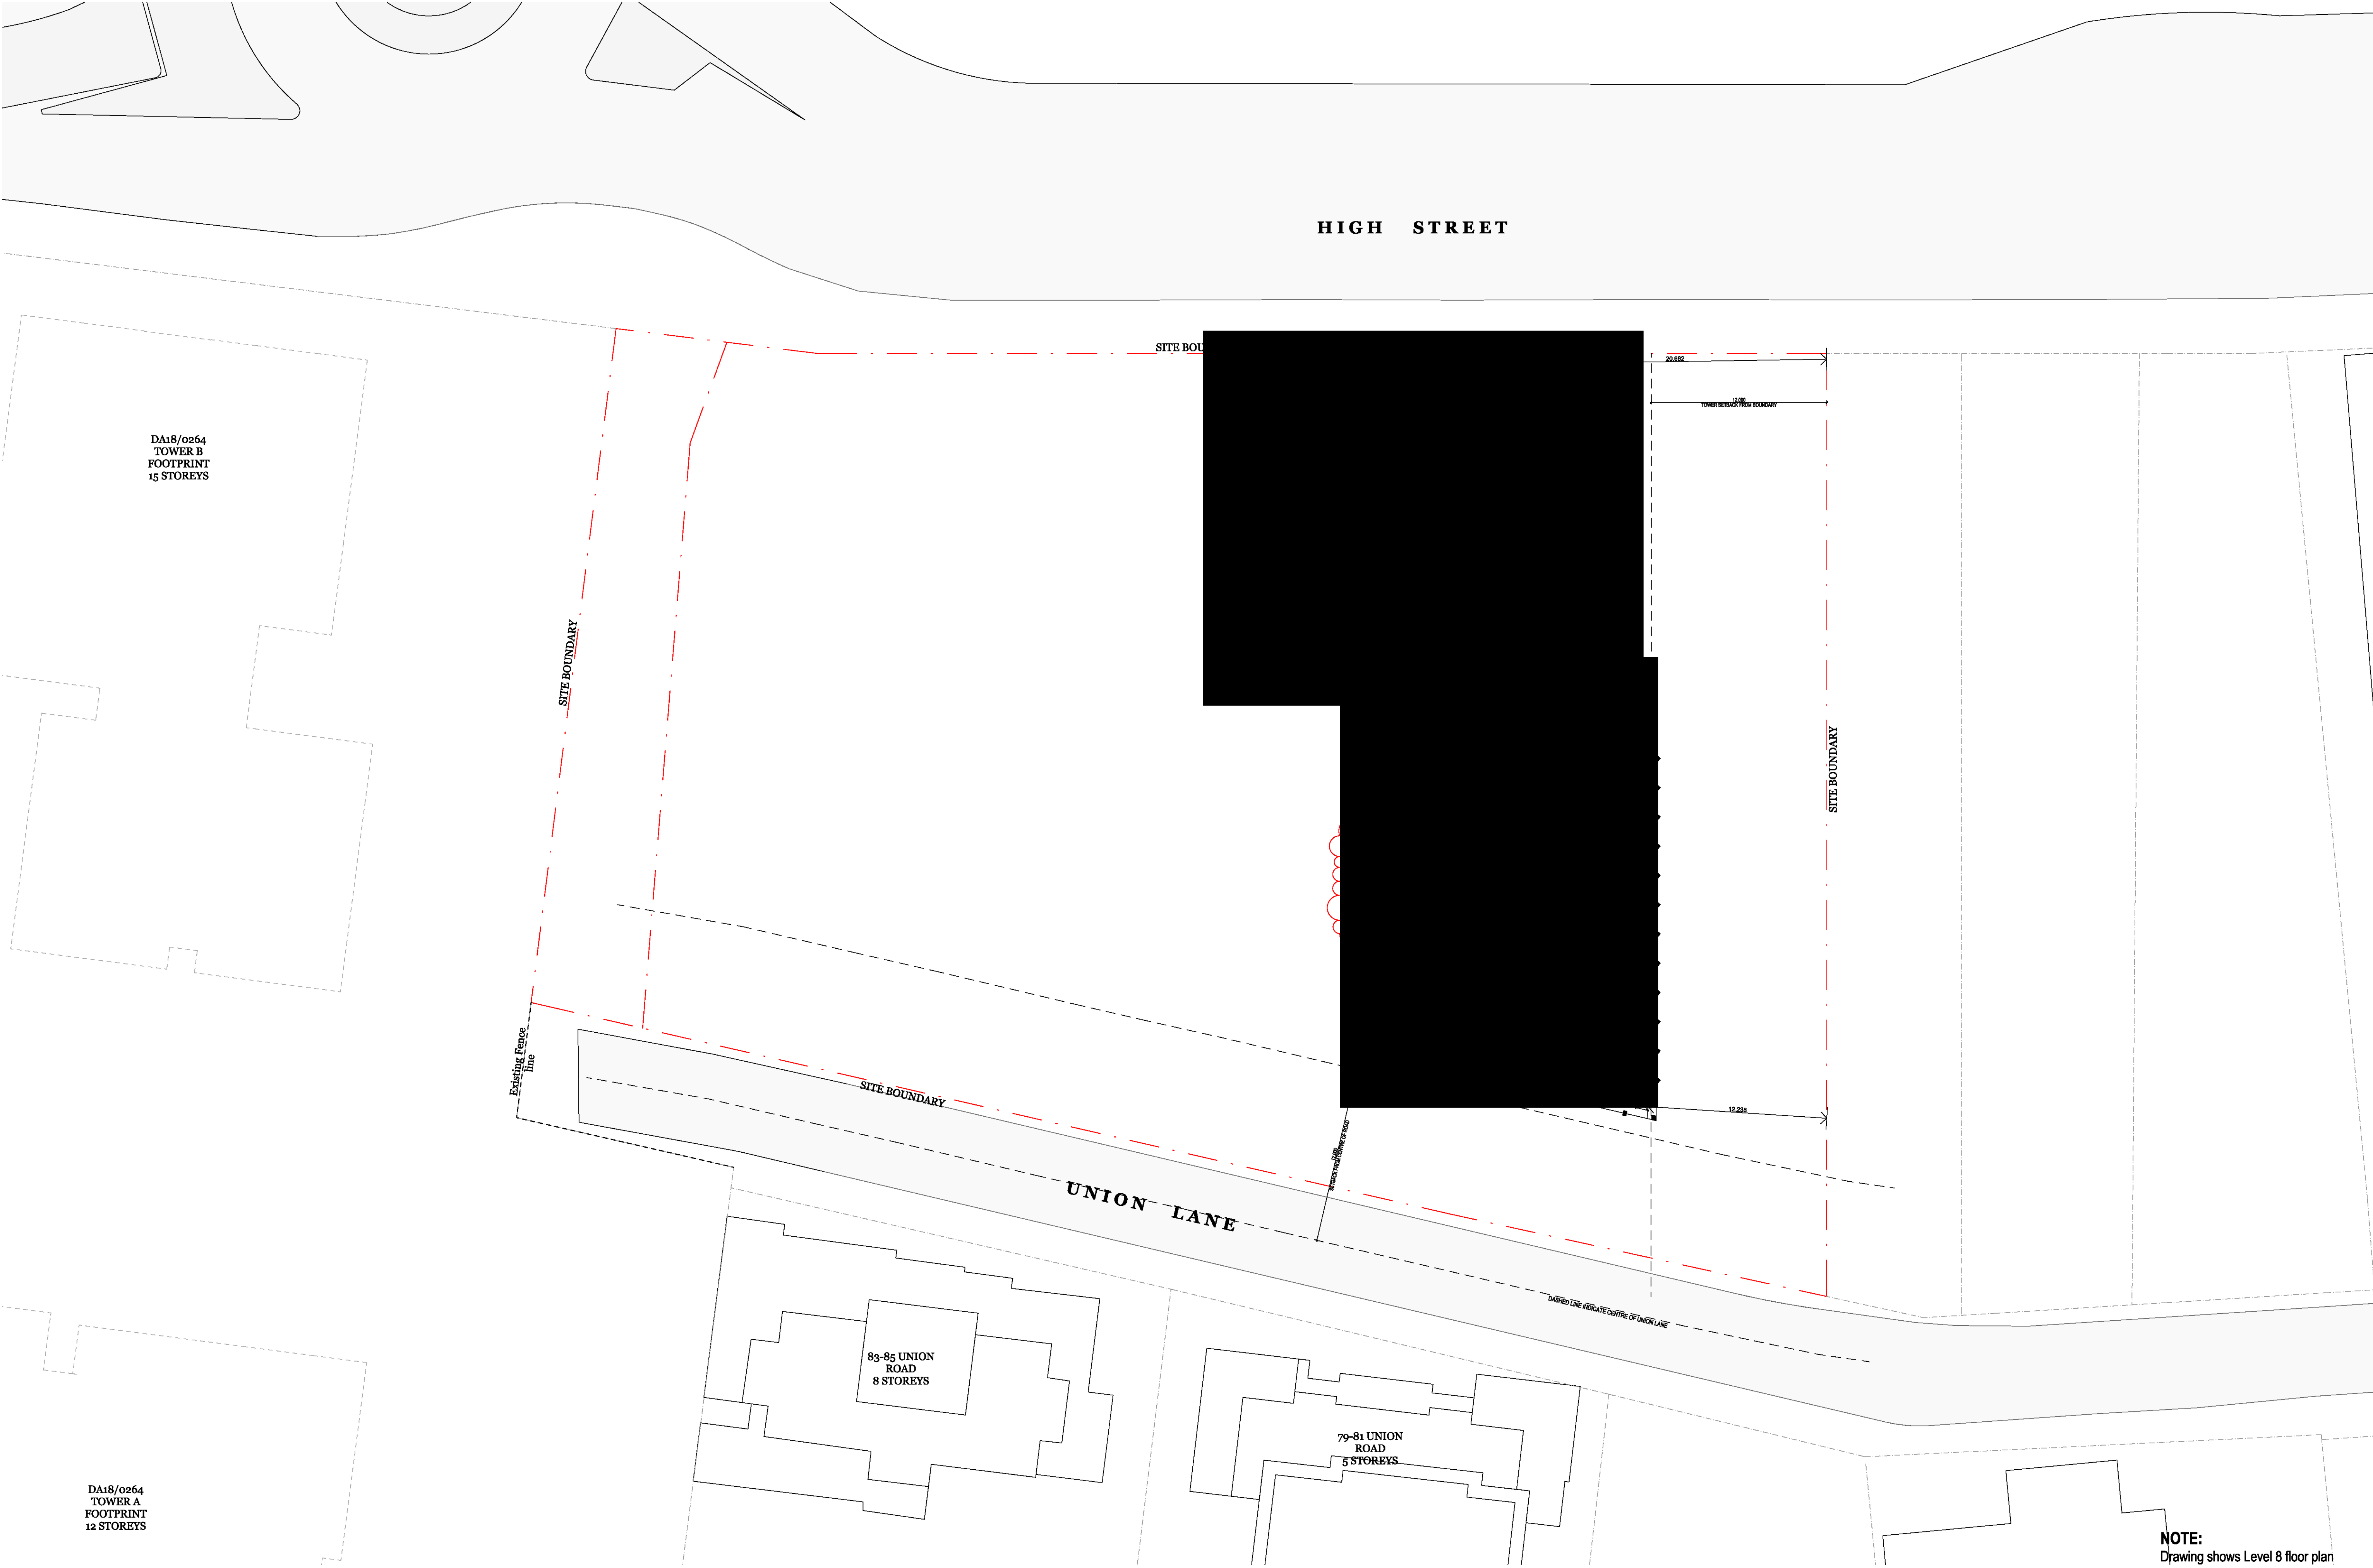


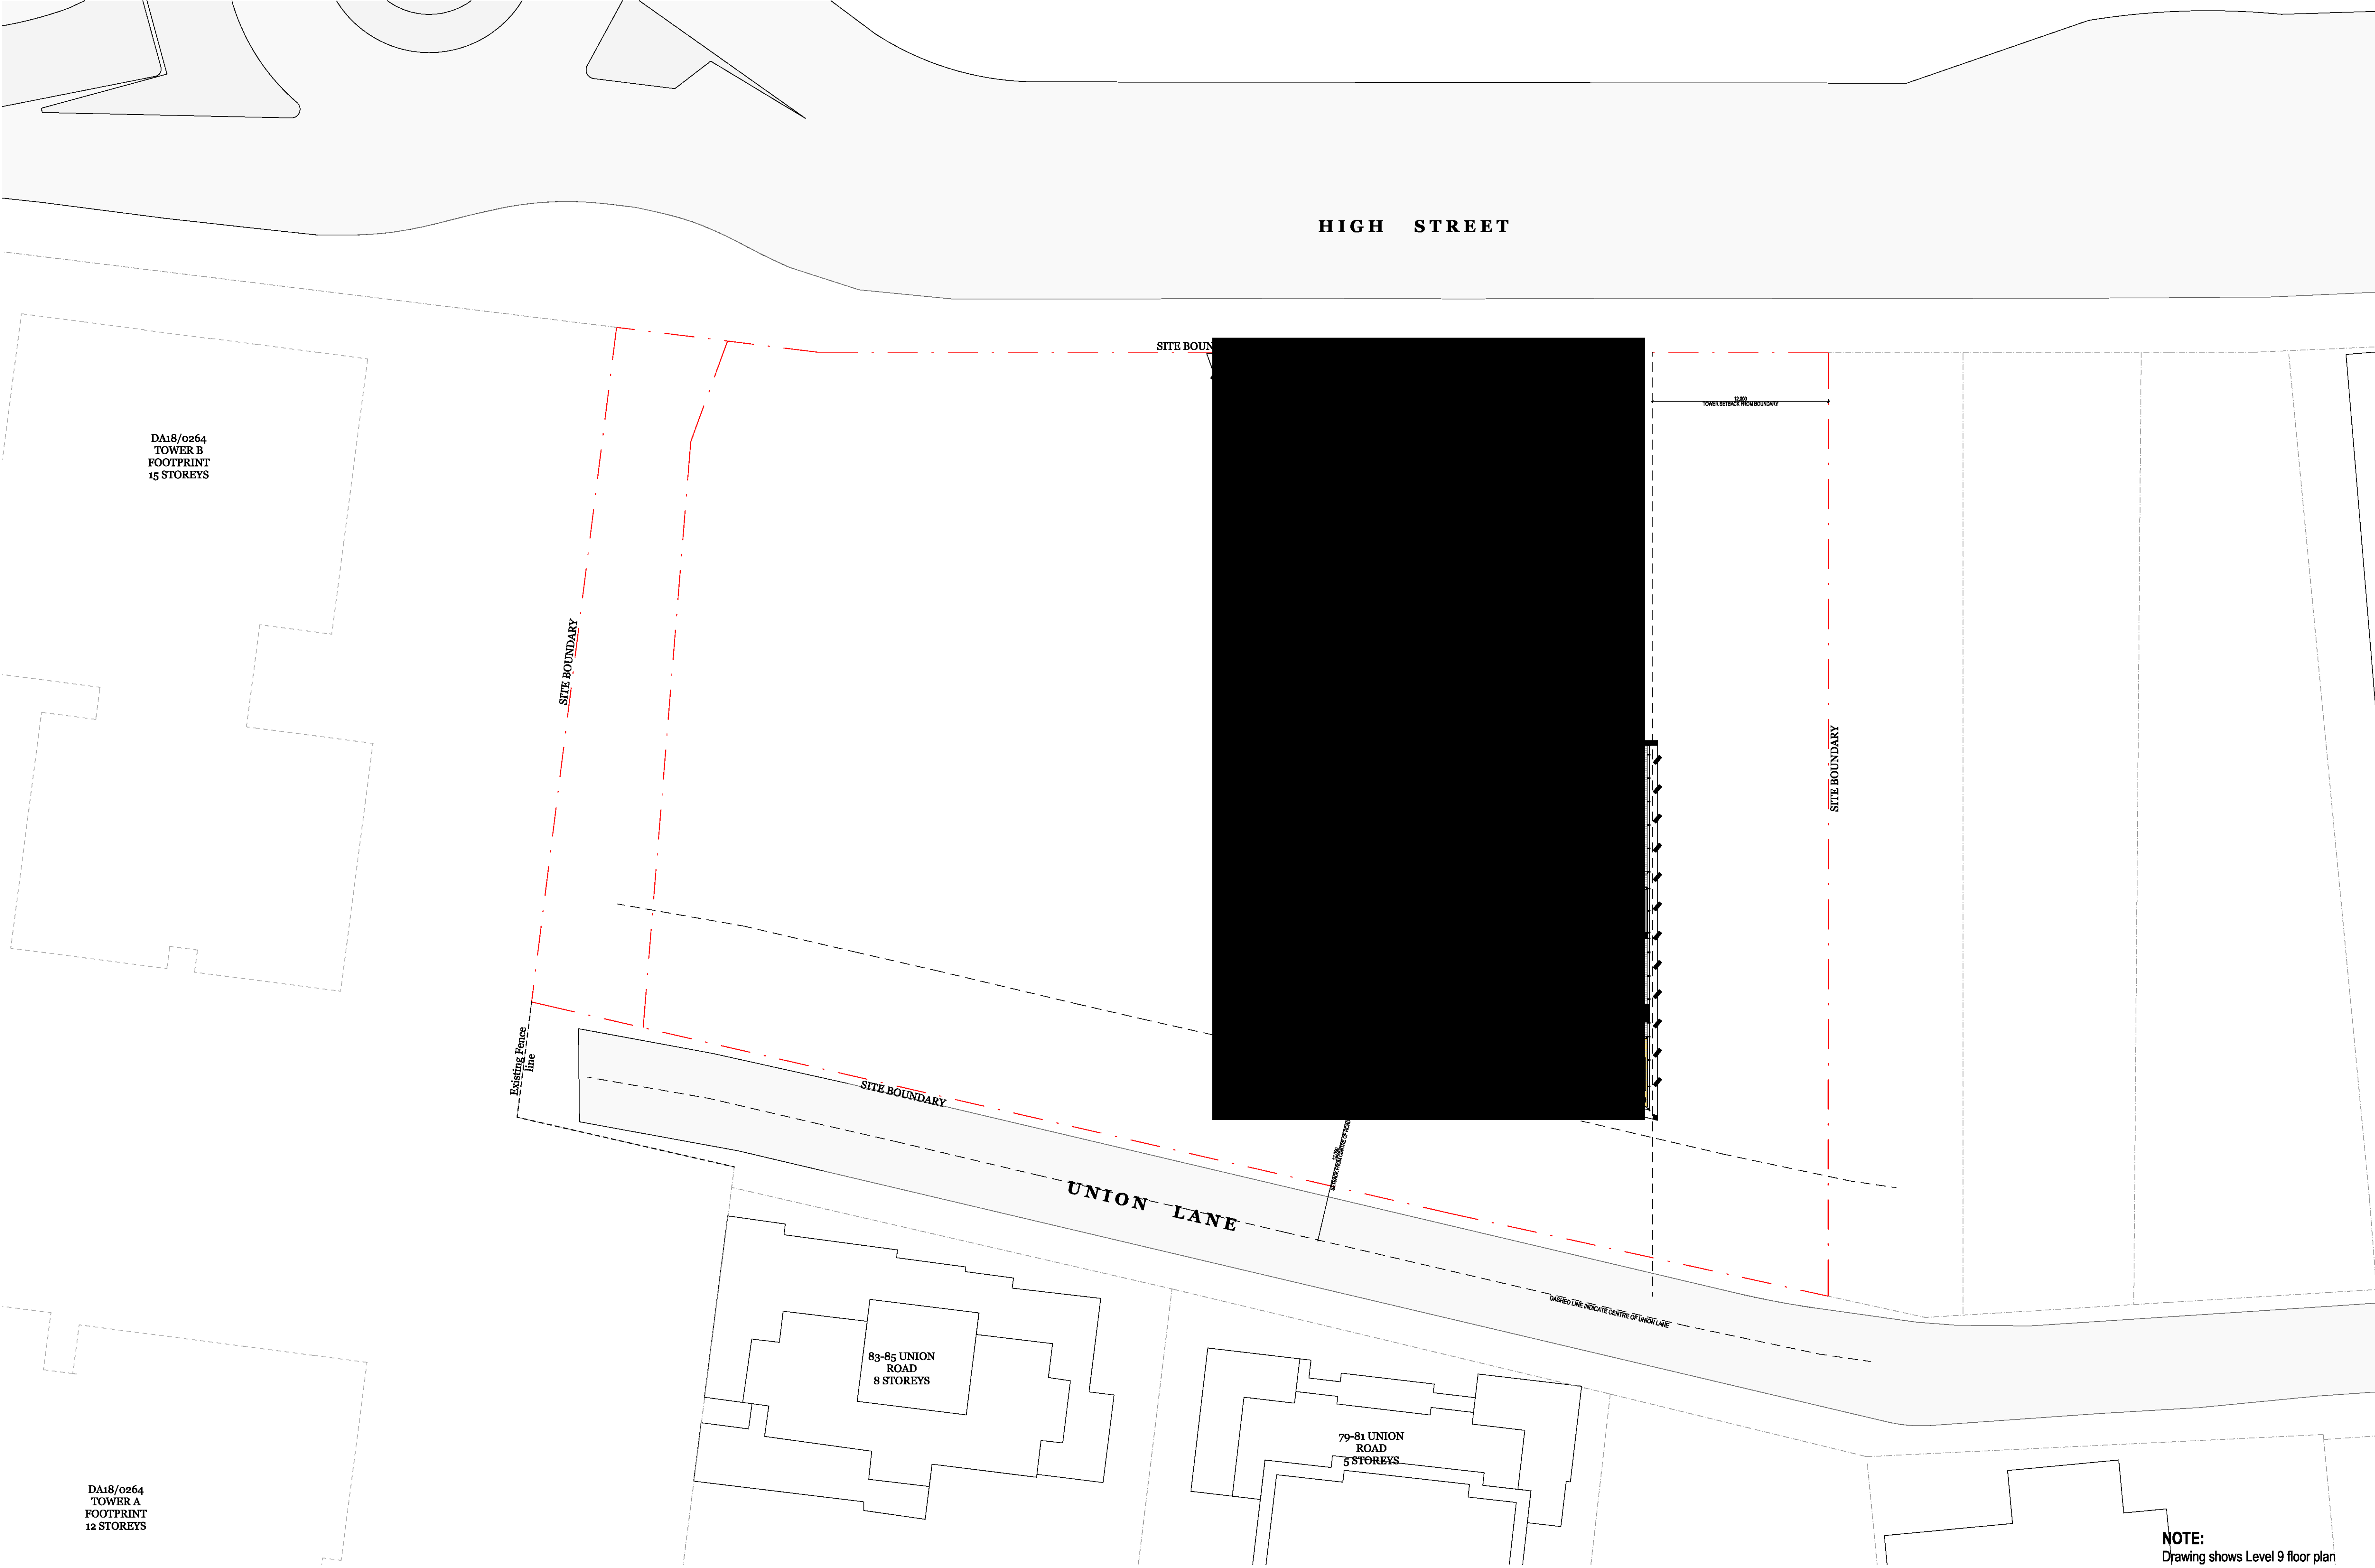



NOTE:
Drawing shows Level 9 floor plan

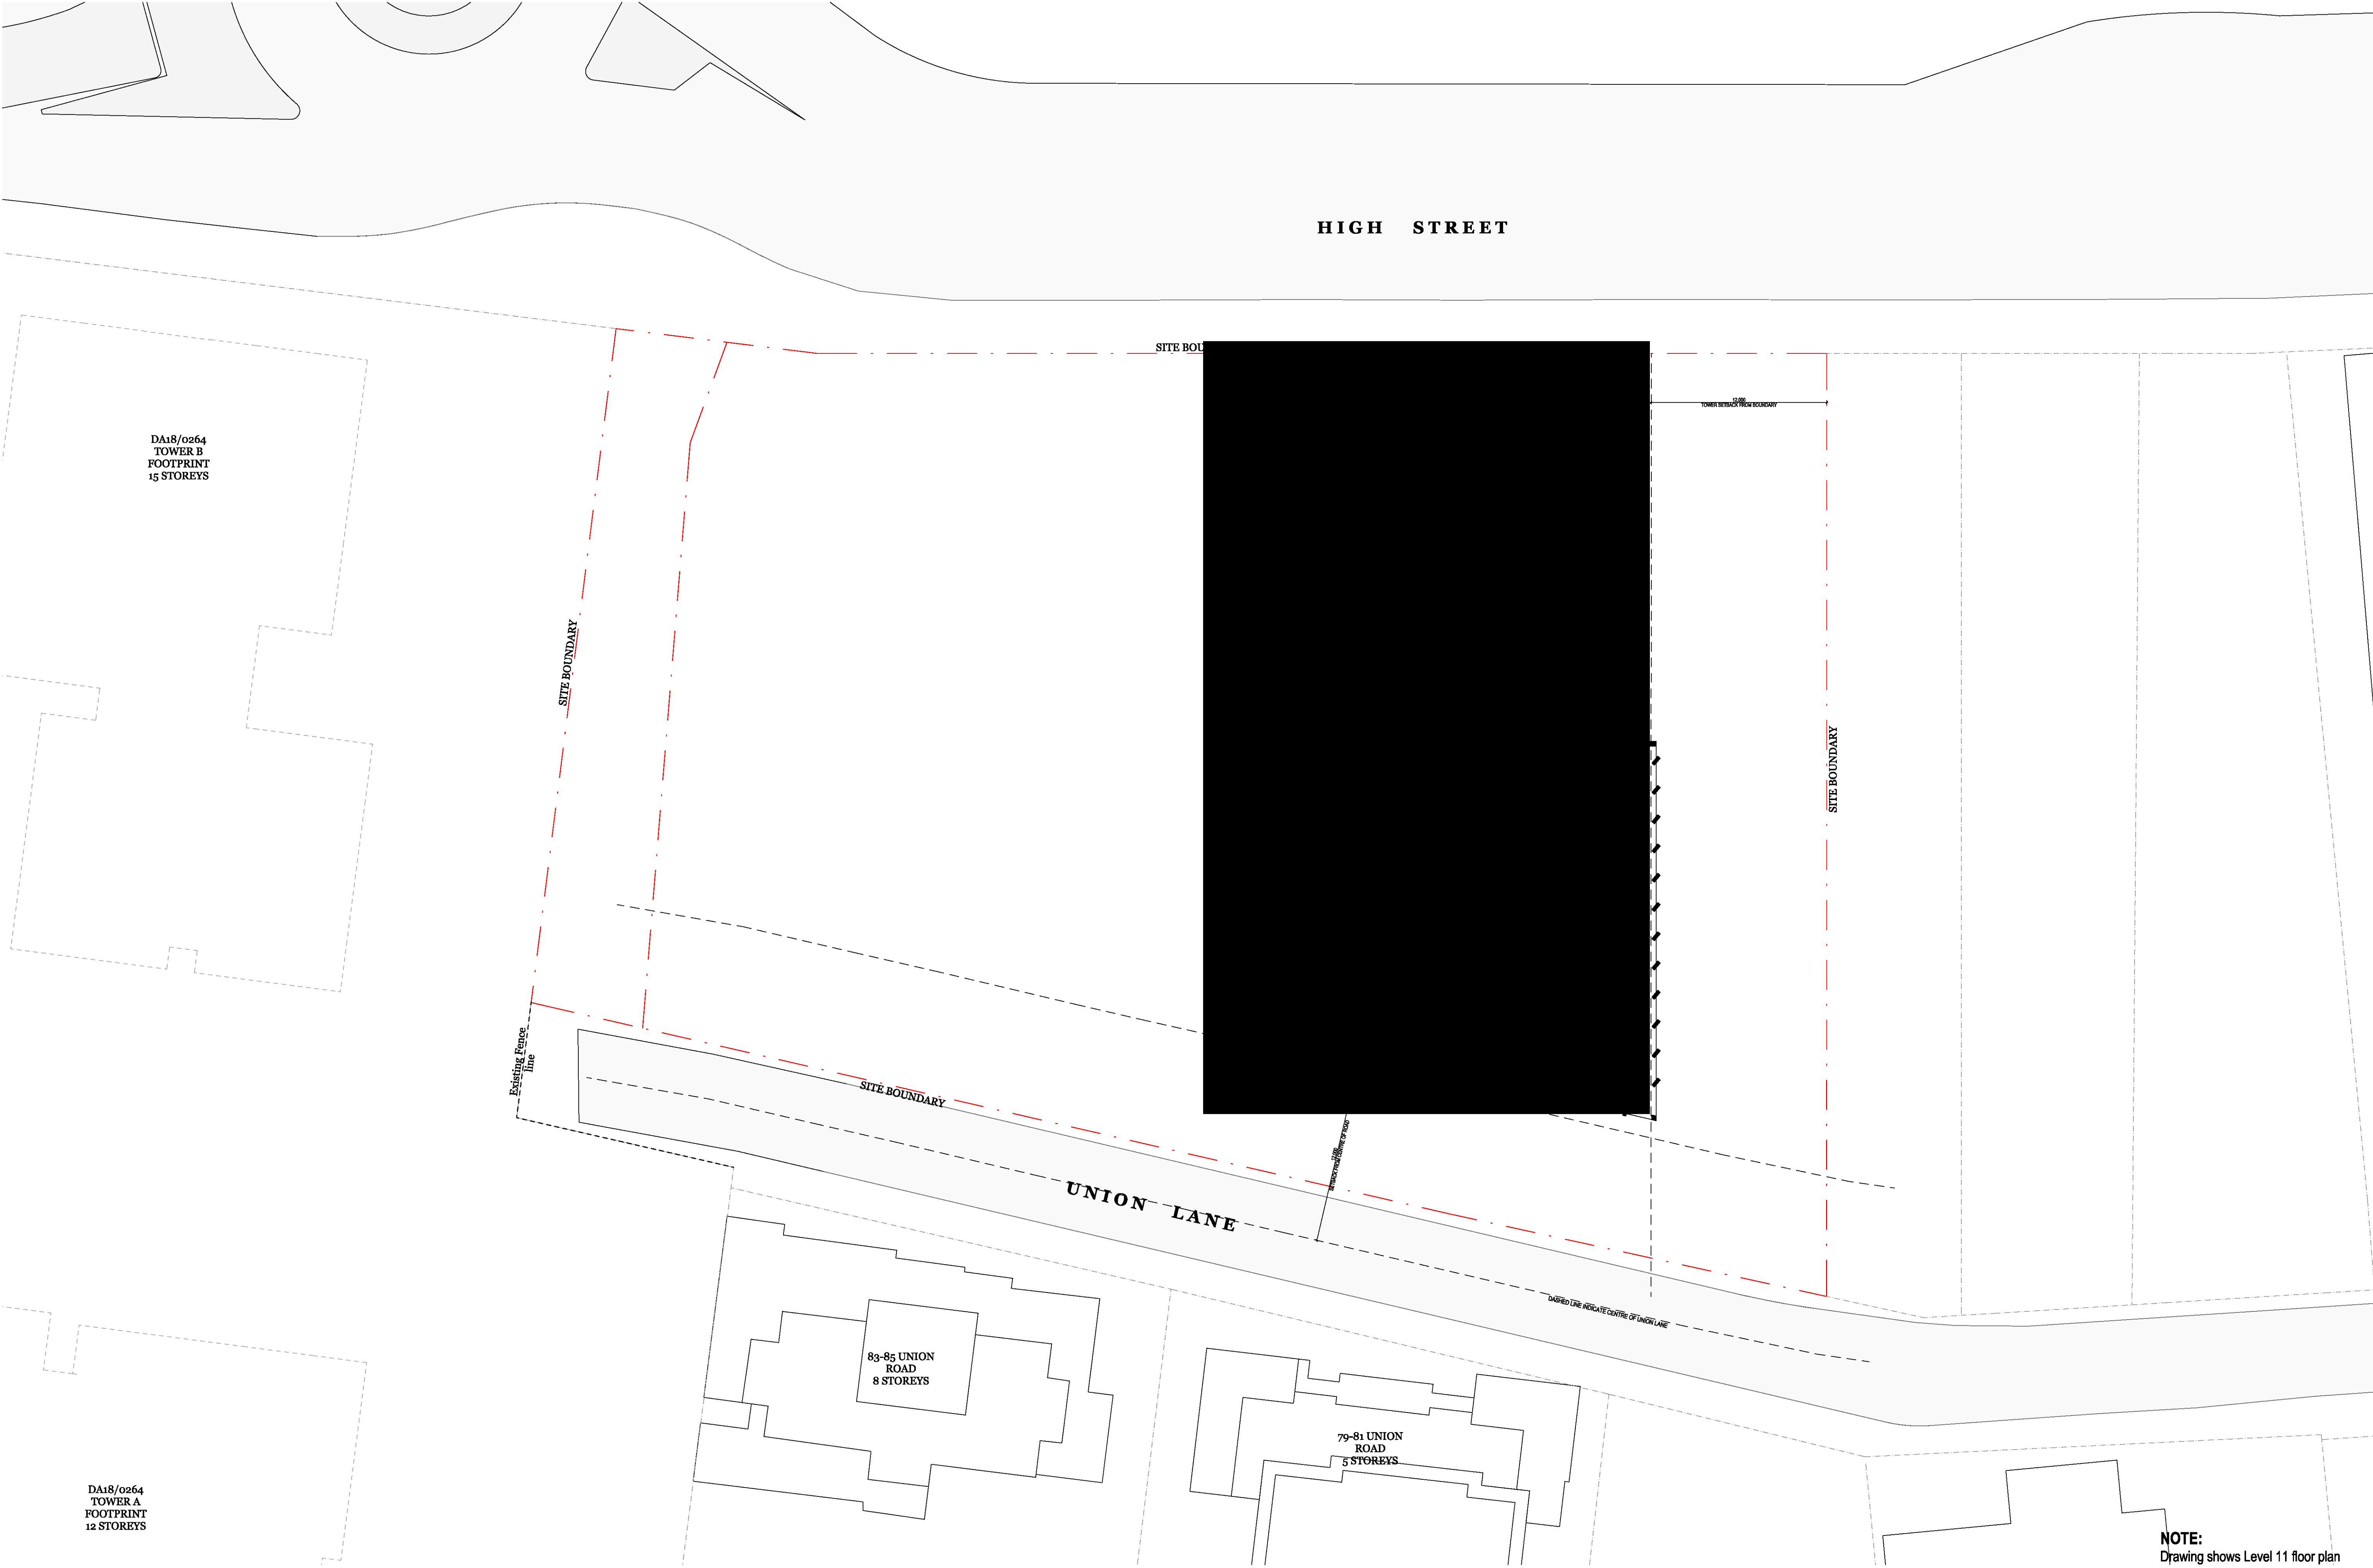

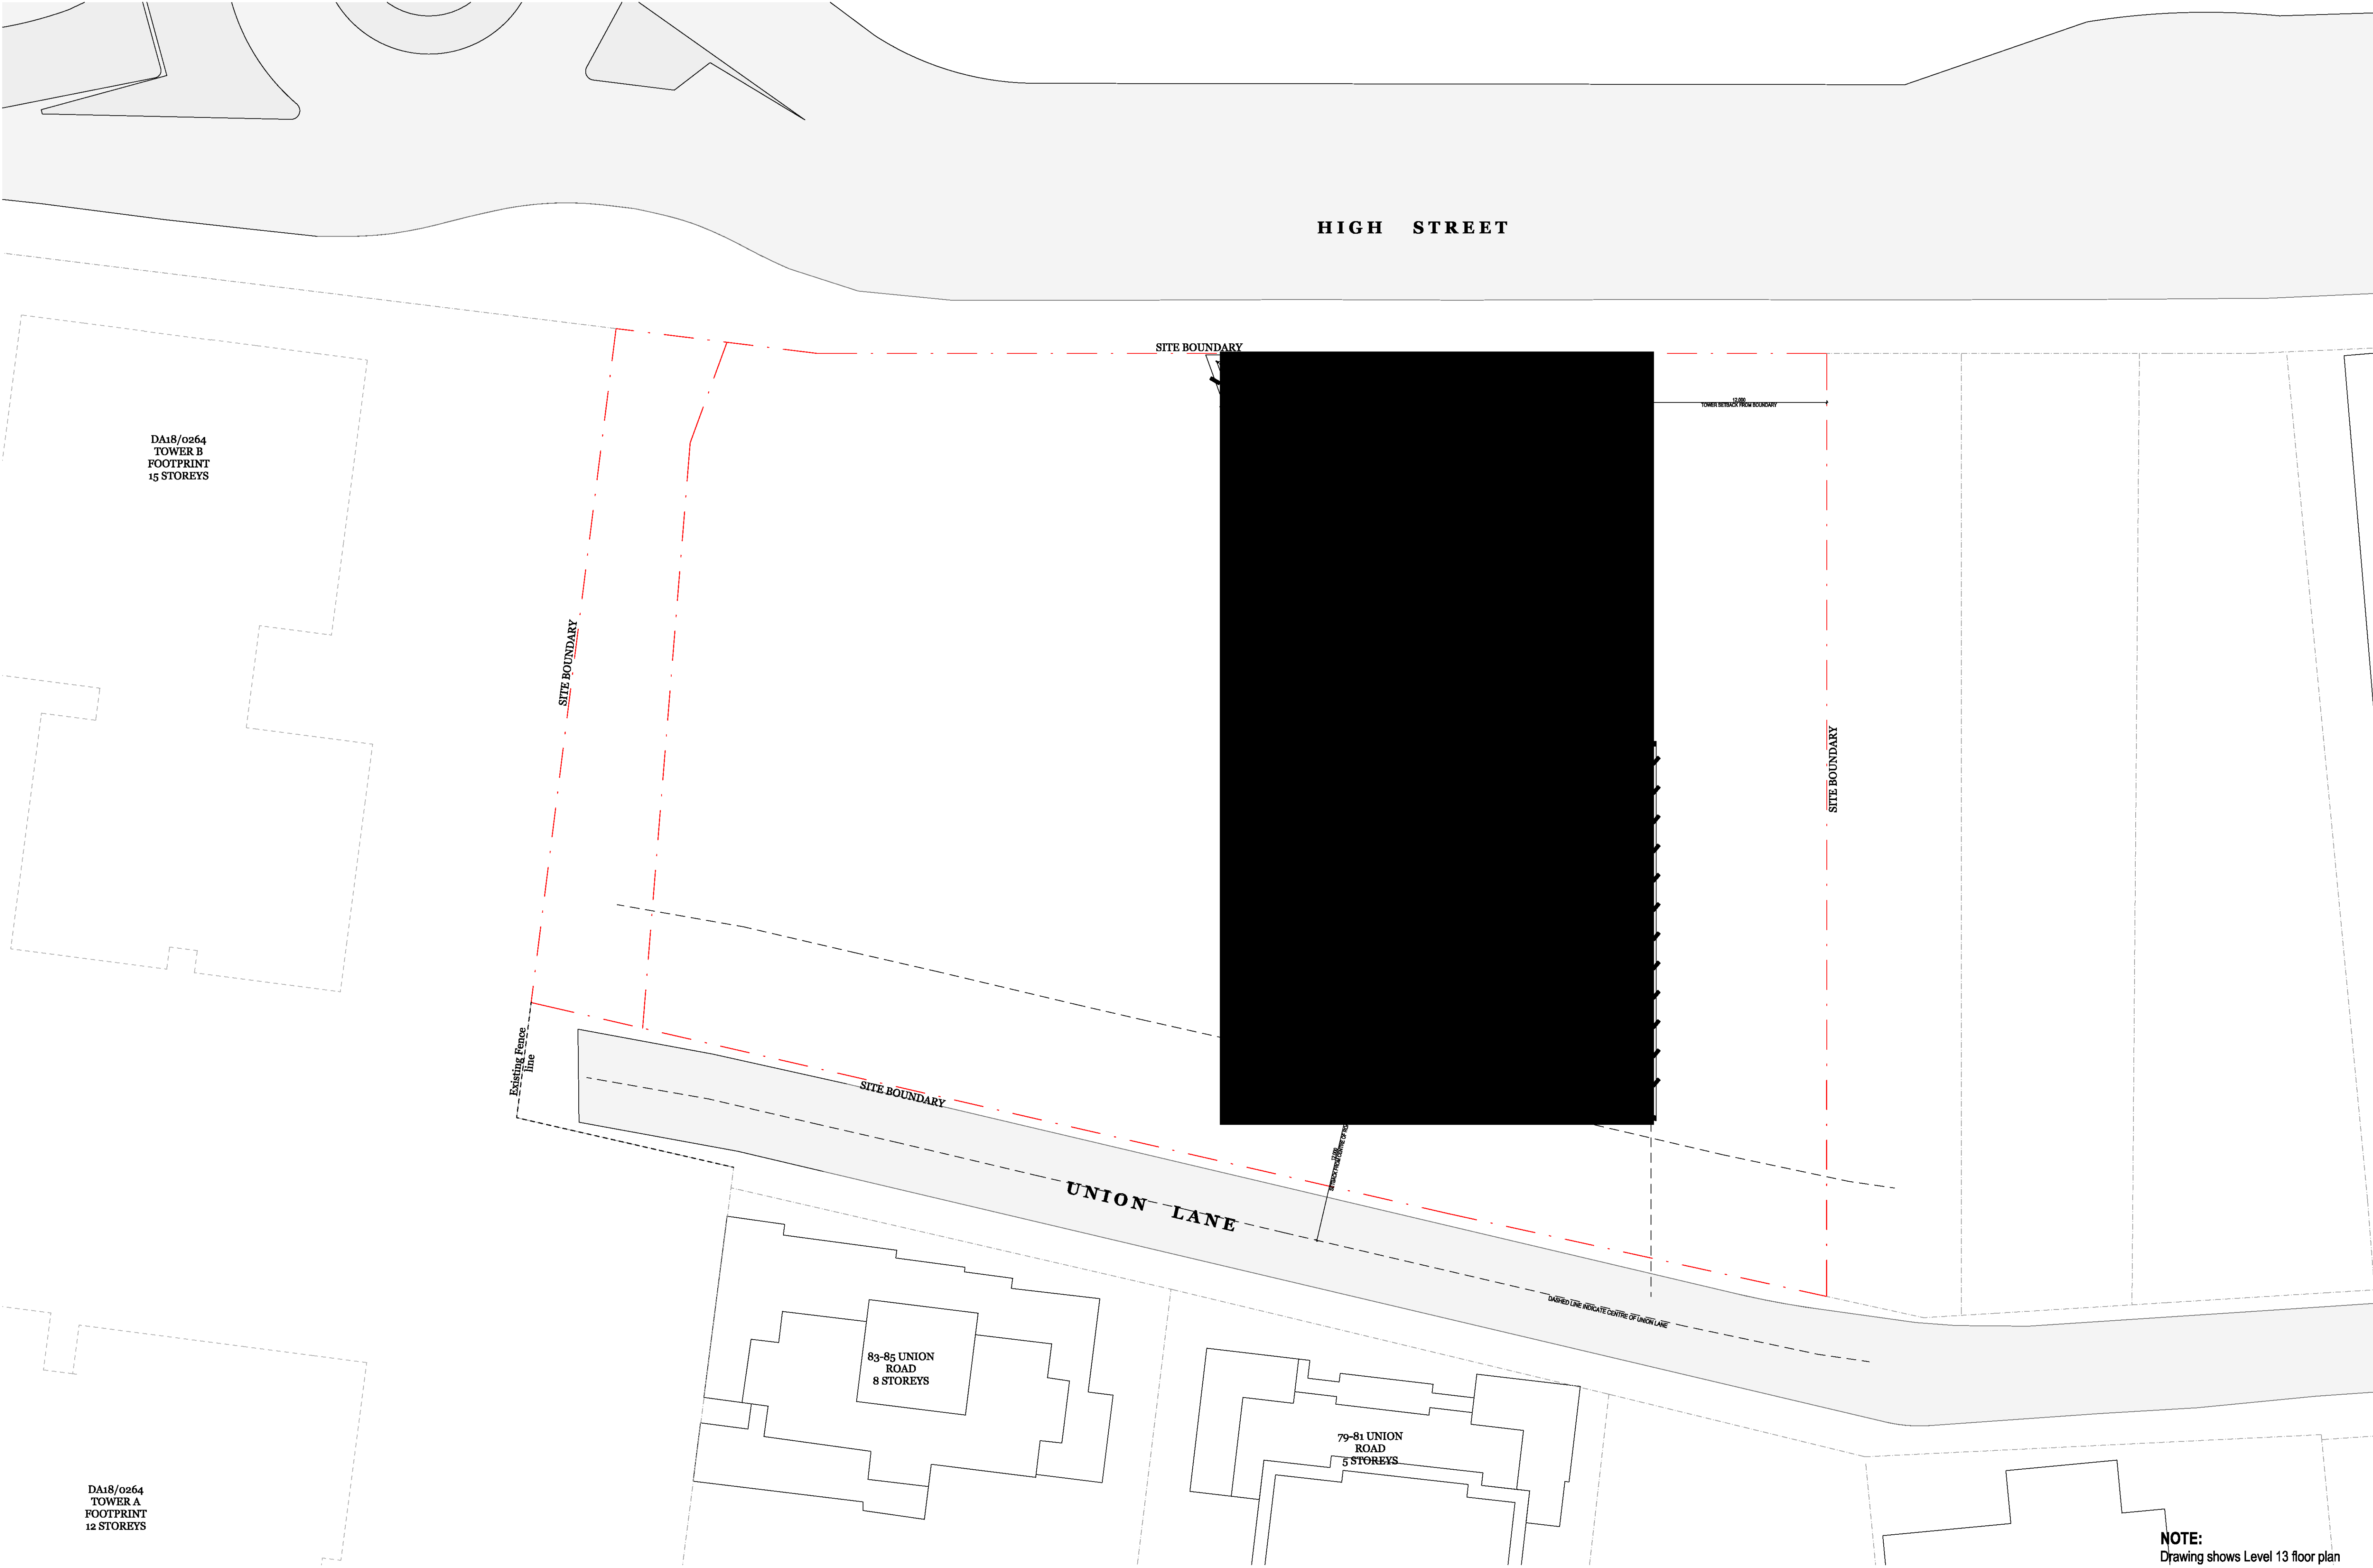

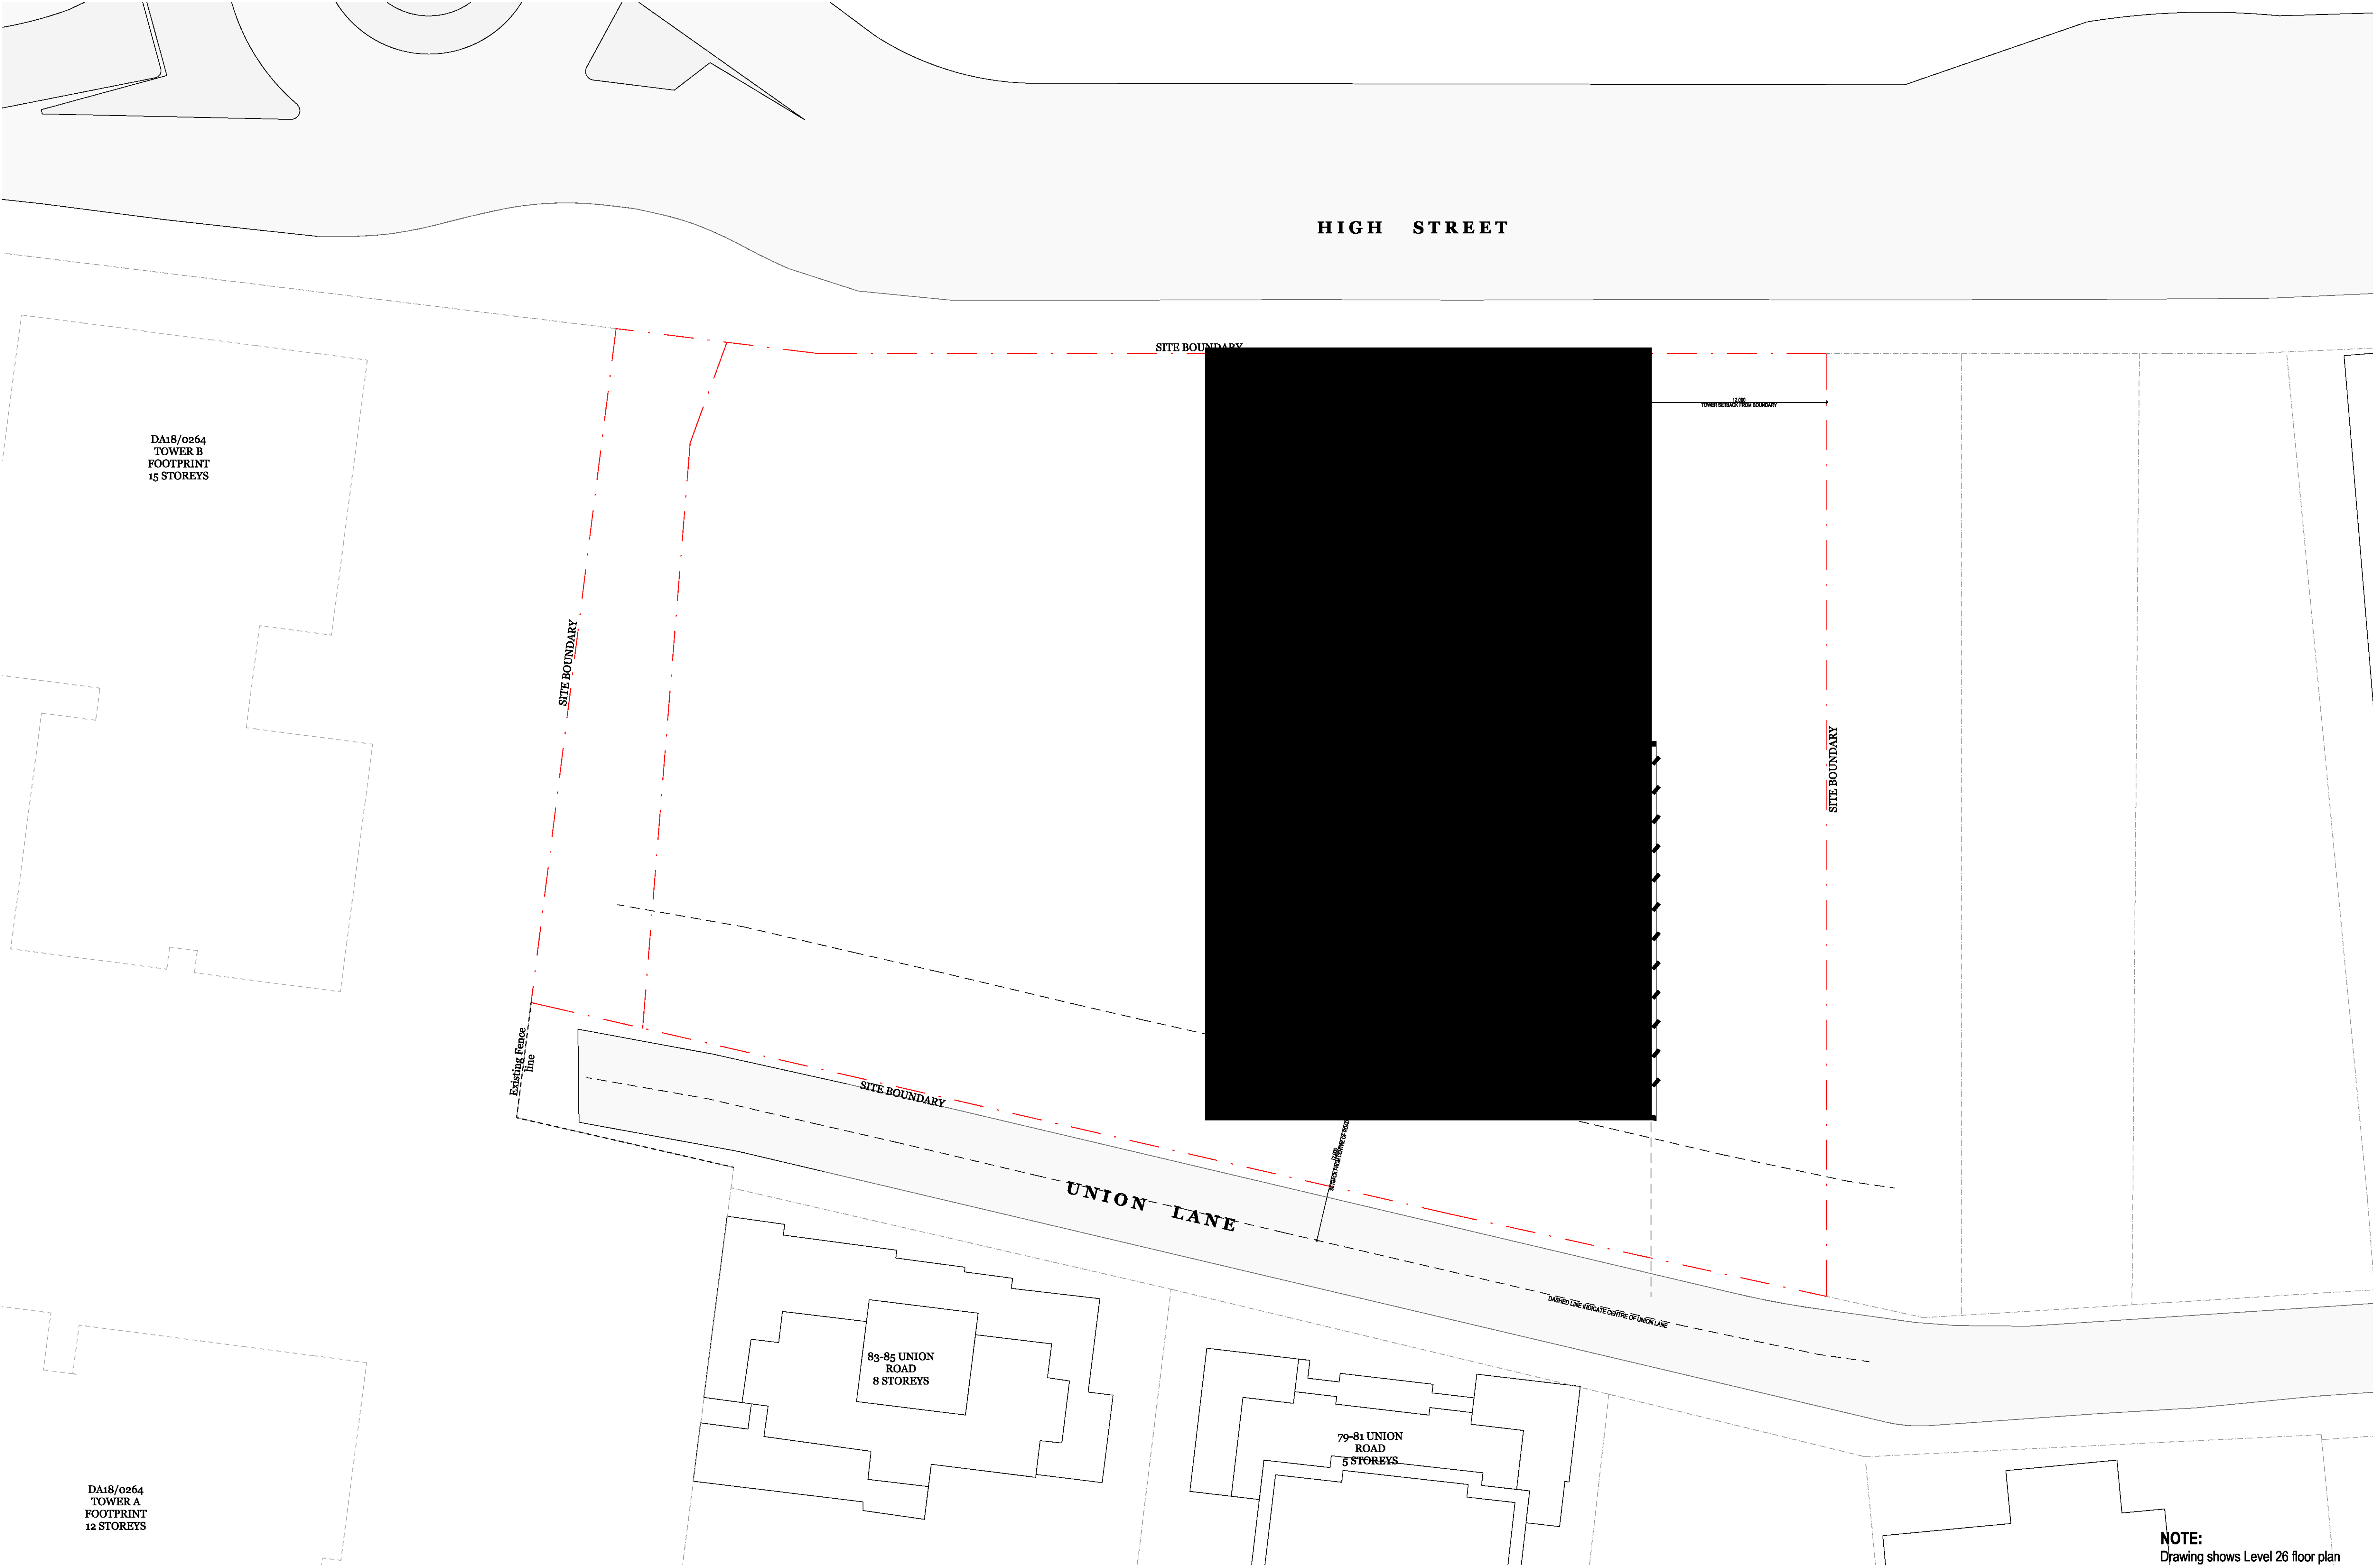

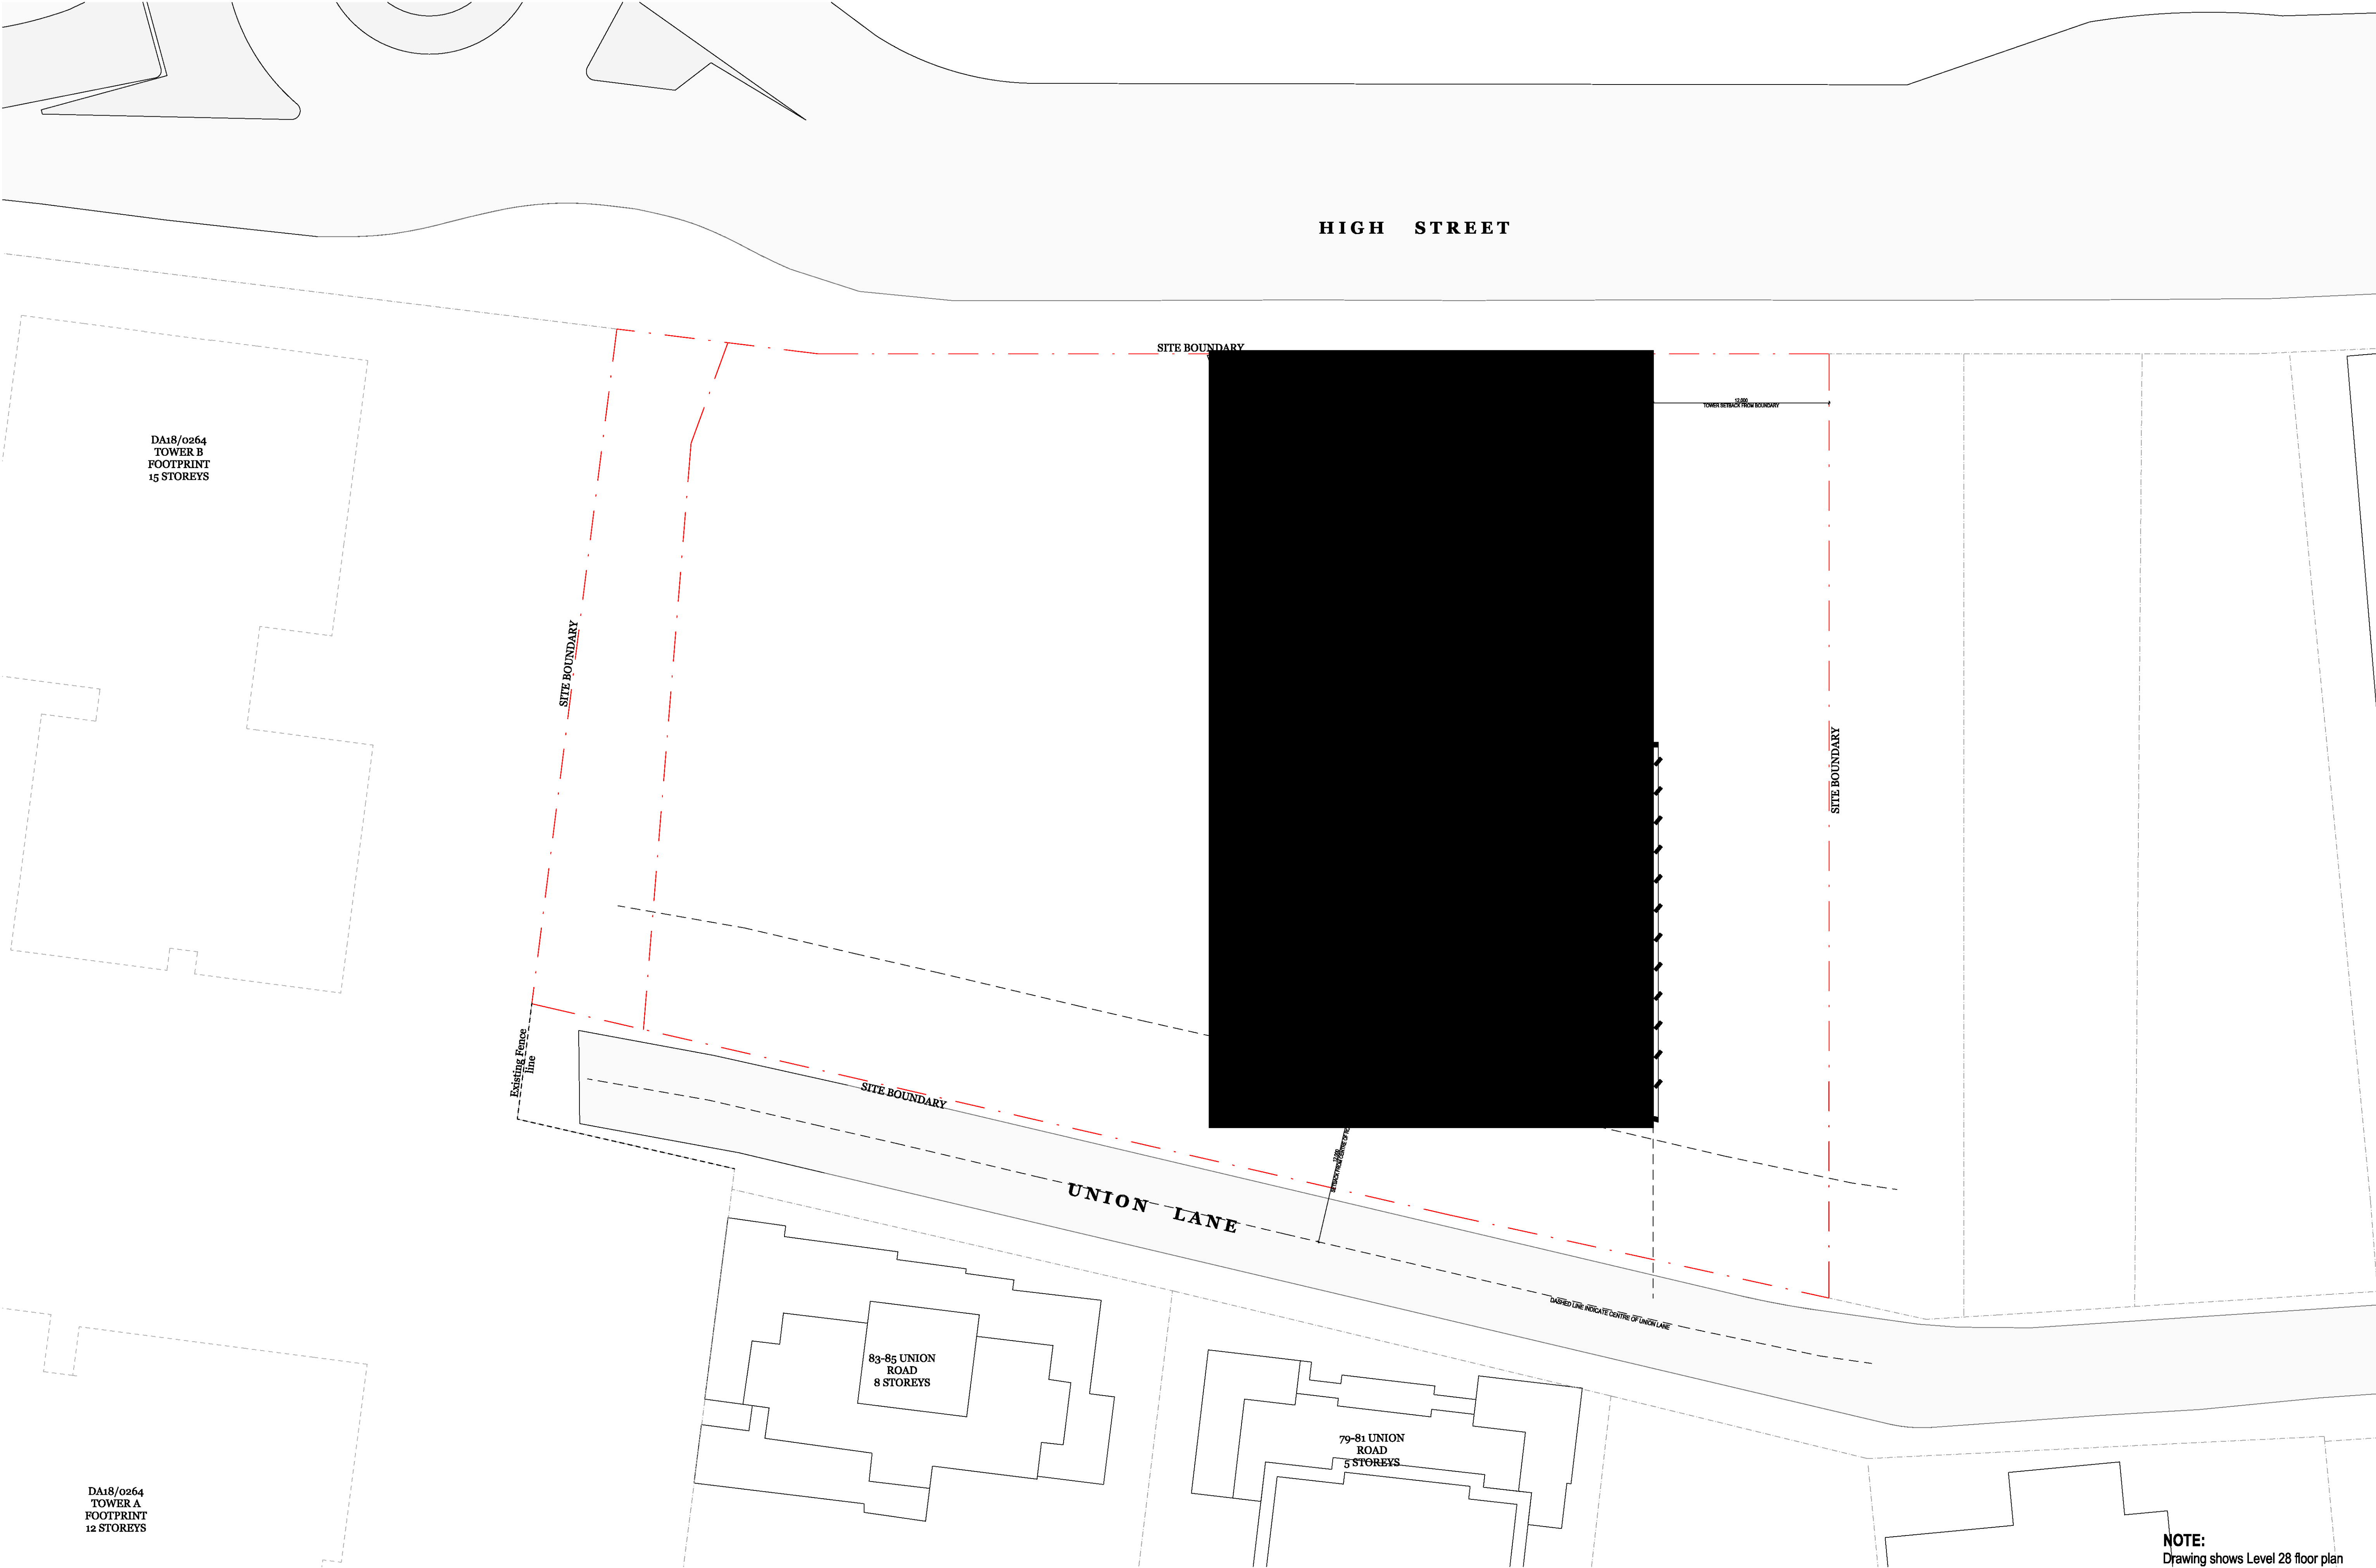

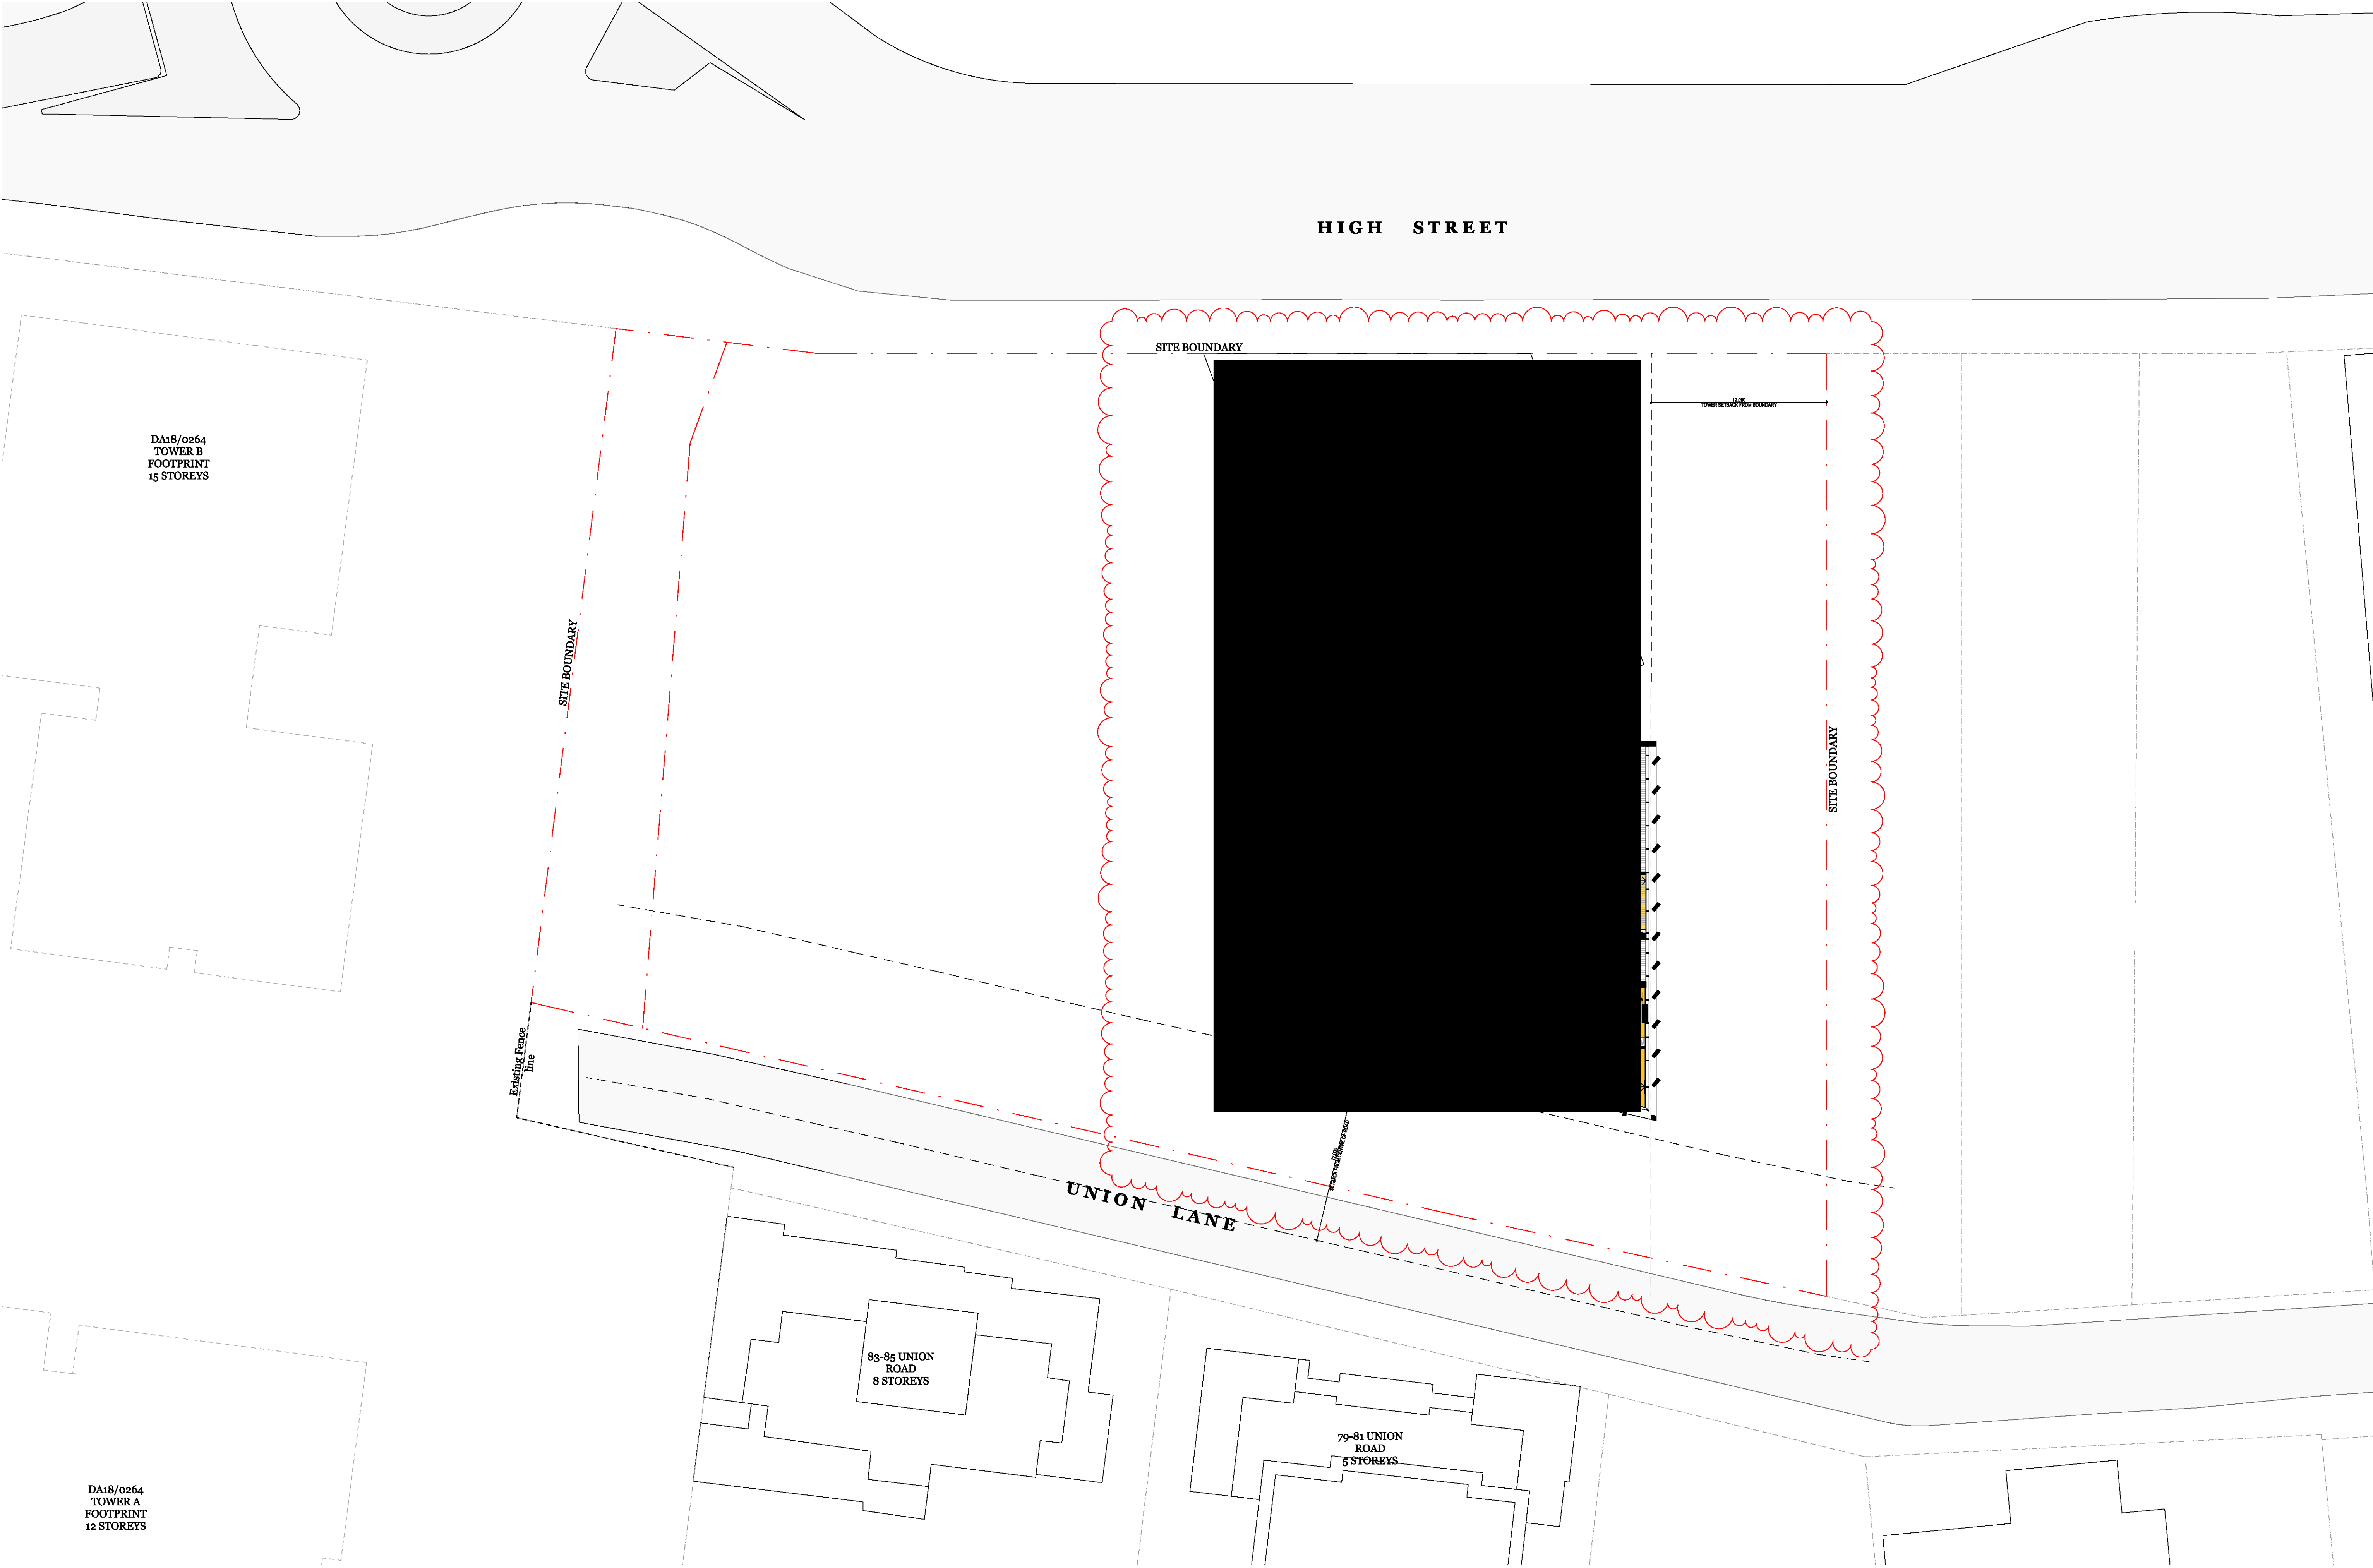

© DKO Architecture (NSW) Pty Ltd Except as allowed under copyright act, no part of this drawing may be reproduced or otherwise dealt with without written permission of DKO Architecture.				
Rev.	Date	By	Ckd	Description
B	1/04/2020		DA	
C	26/10/2020		DA	
D	7/04/2021		DA	
E	9/06/2022	CR	DP	POST 834 HEAKING ISSUE



DKO Architecture (NSW) Pty Ltd
42 Davies Street
Surry Hills, NSW 2010
T +61 2 8346 4500
info@dko.com.au
www.dko.com.au
ABN: 81956706590
NSW: Nominated Architects
Kees de Keijzer 5767
David Randerson 8542



Project Name	High Street Penrith	Project Number	60912612
Project Address	614-632 High Street, Penrith, NSW 2750	Drawing Name	Level 38 Plan
Client	Urban Apartments	Scale	1:200@A1
		Date	March 2019
		Date Commenced	
		Drawing Number	DA216
		Revision	E

DA18/0264
TOWER B
FOOTPRINT
15 STOREYS

DA18/0264
TOWER A
FOOTPRINT
12 STOREYS

83-85 UNION
ROAD
8 STOREYS

79-81 UNION
ROAD
5 STOREYS

HIGH STREET

UNION LANE

SITE BOUNDARY

VOID OVER TERRACE

TOWER WITHDRAW FROM BOUNDARY

Existing Fence line


DKO Architecture (NSW) Pty Ltd
42 Davies Street
Surry Hills, NSW 2010
T +61 2 8346 4500
info@DKO.com.au
www.DKO.com.au
ABN: 81956706590
NSW: Nominated Architects
Kos de Keijzer 5767
David Randerson 8542


DKO


Project Number
Drawing Name
Scale
Date
Scale
Date Commenced
Drawing Number
Revision

00012012
Level 39 Plan
1:200@A1
March 2019
DA217
E

00012012
Level 39 Plan
1:200@A1
March 2019
DA217
E

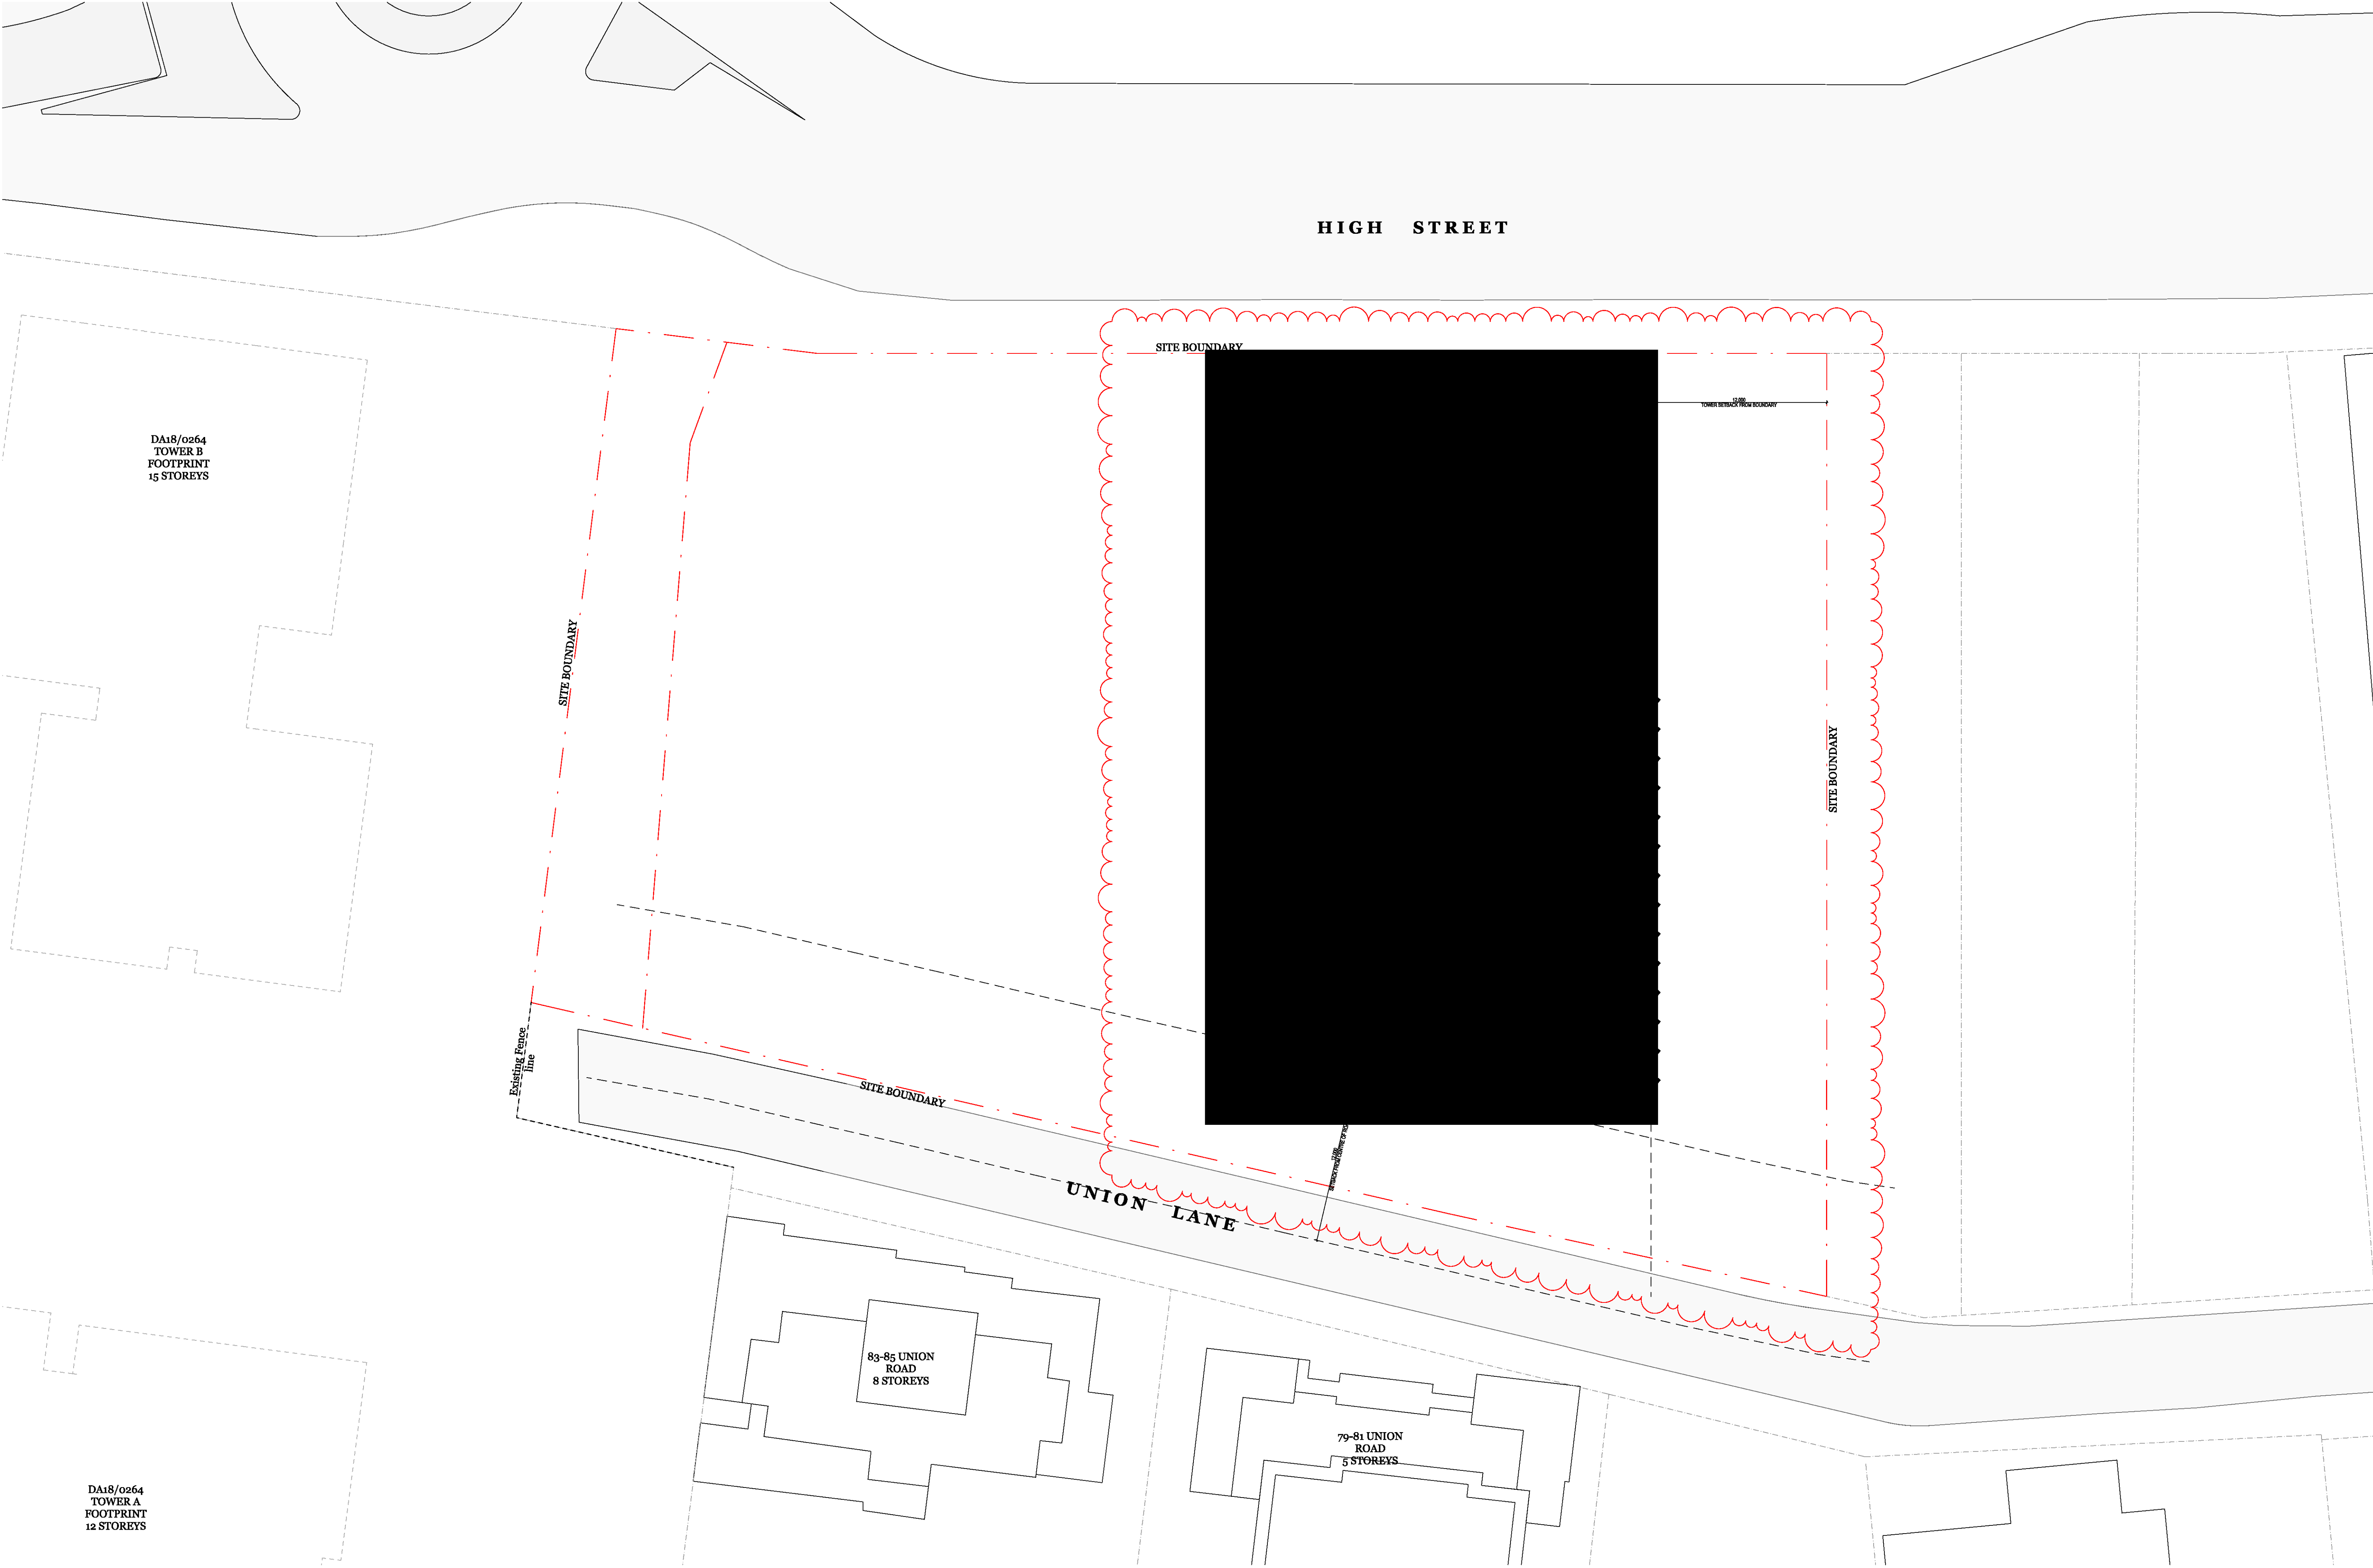

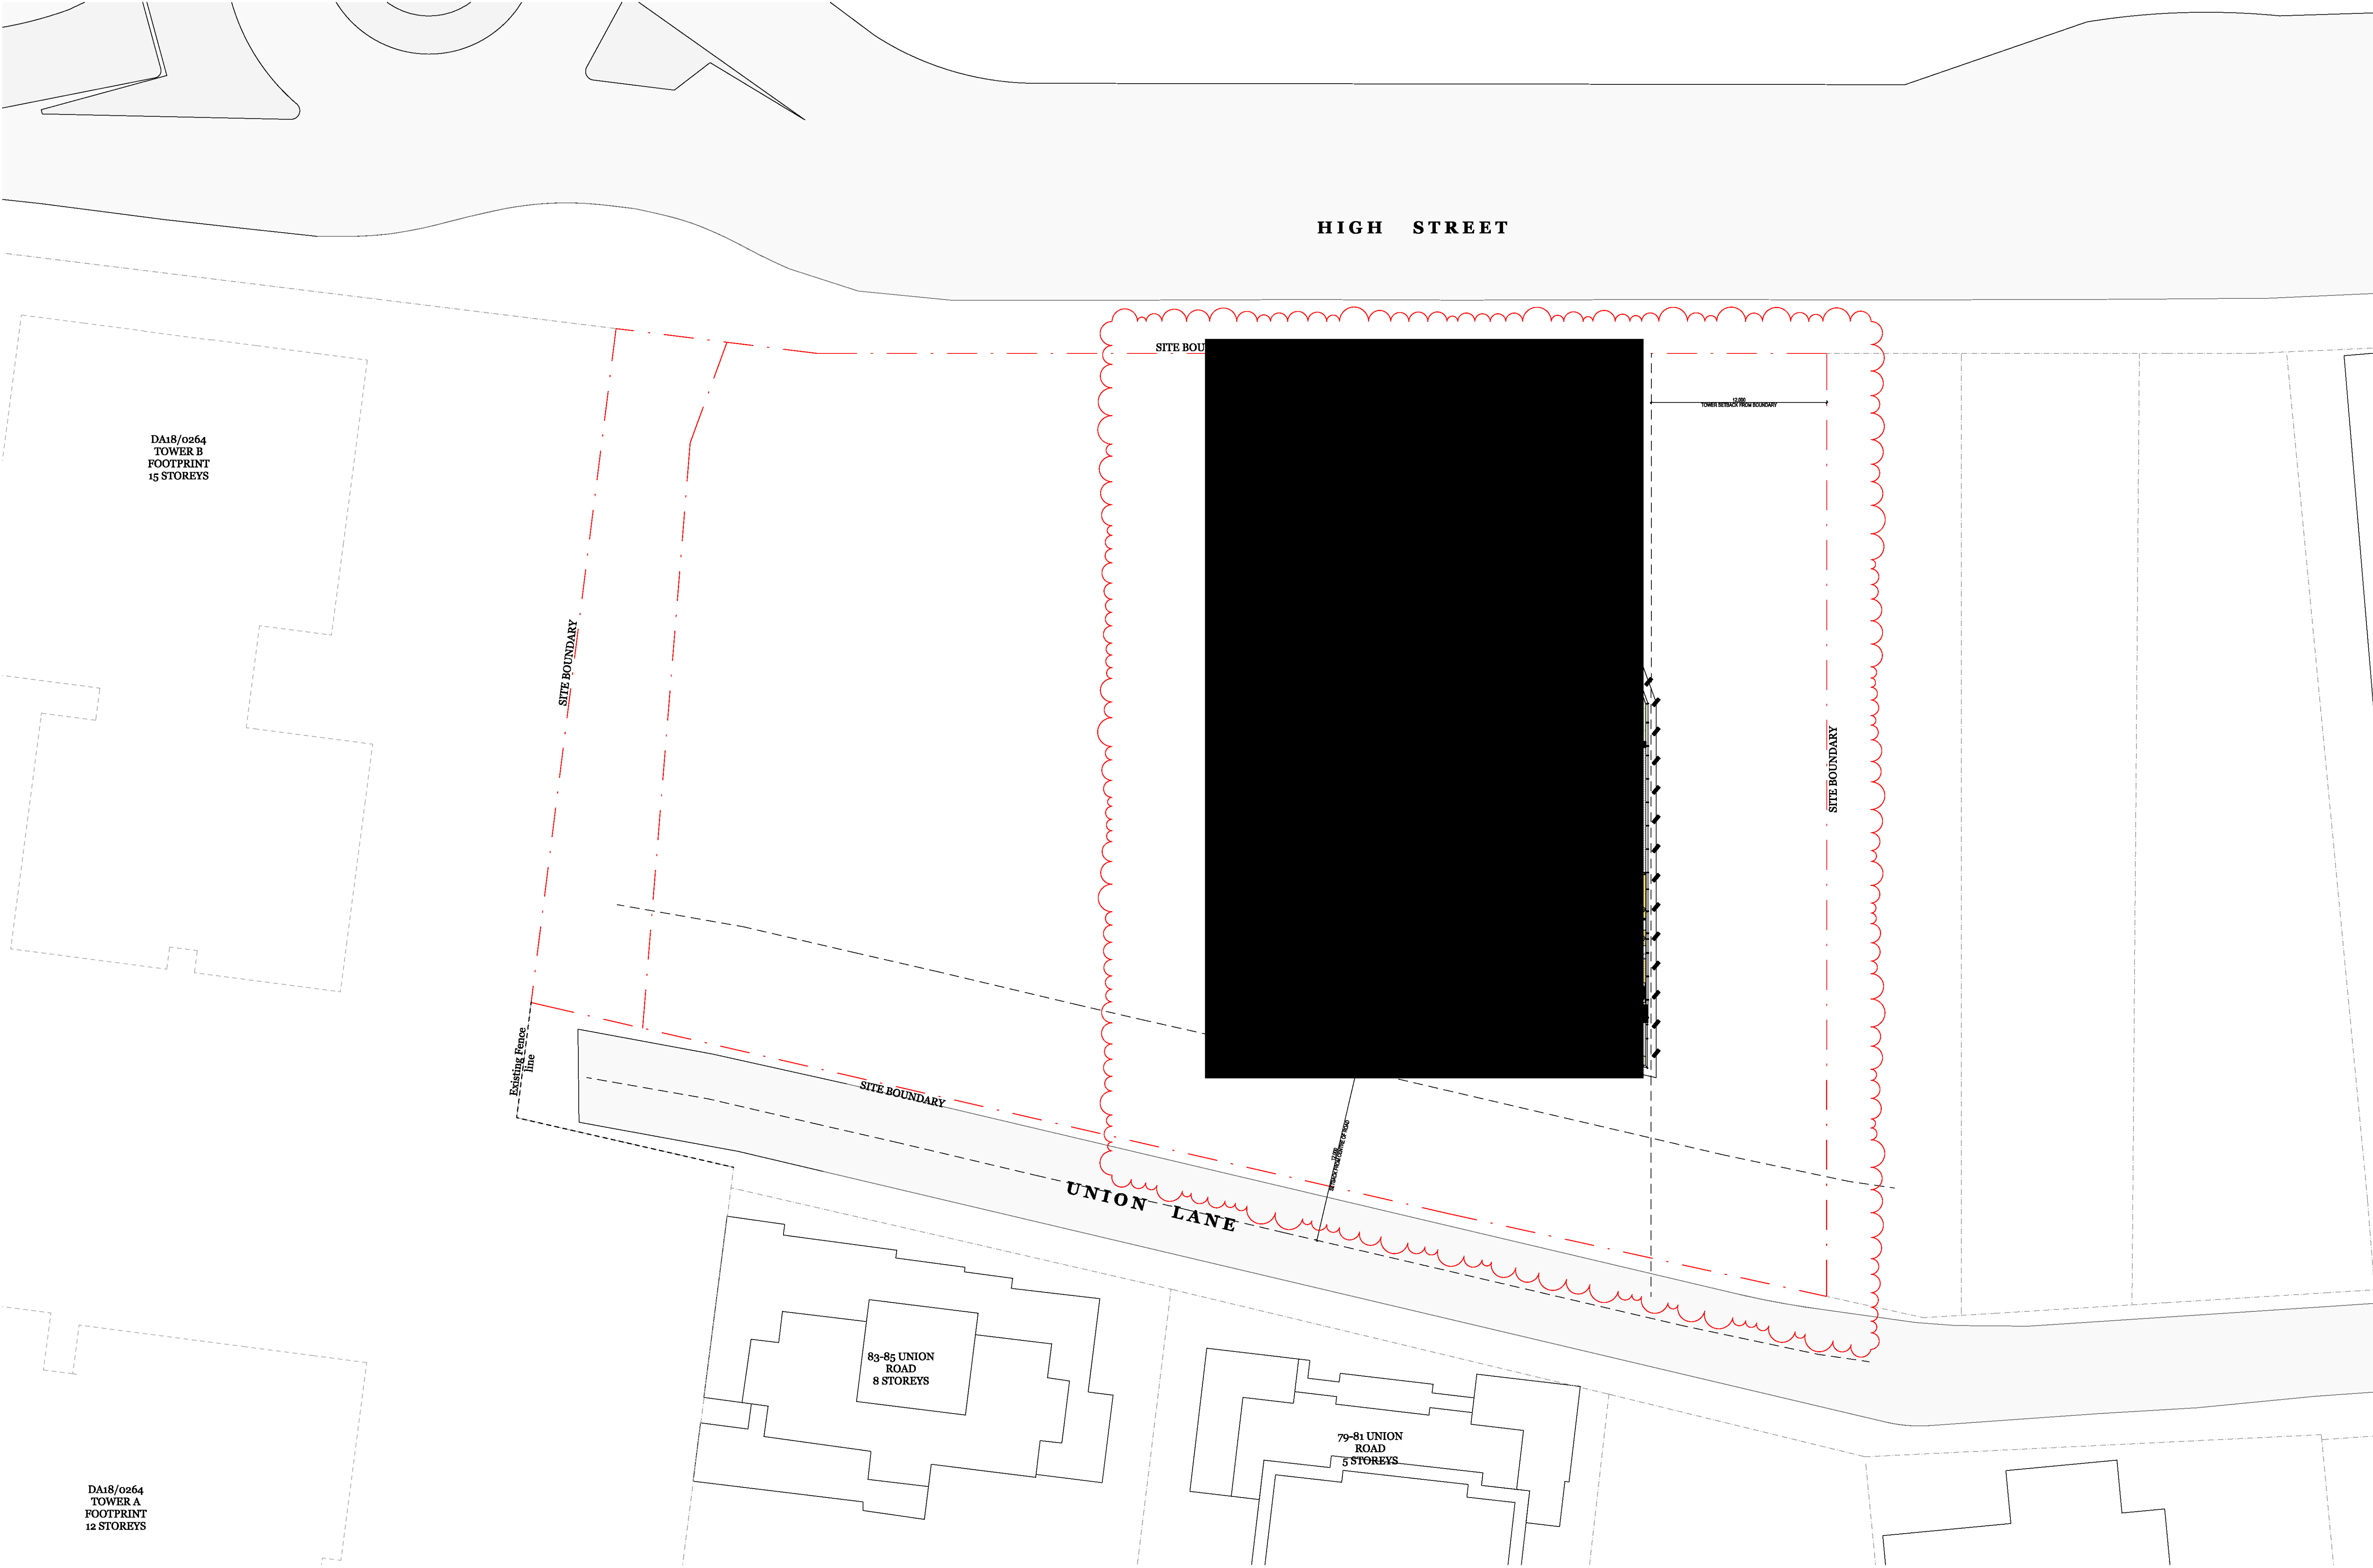

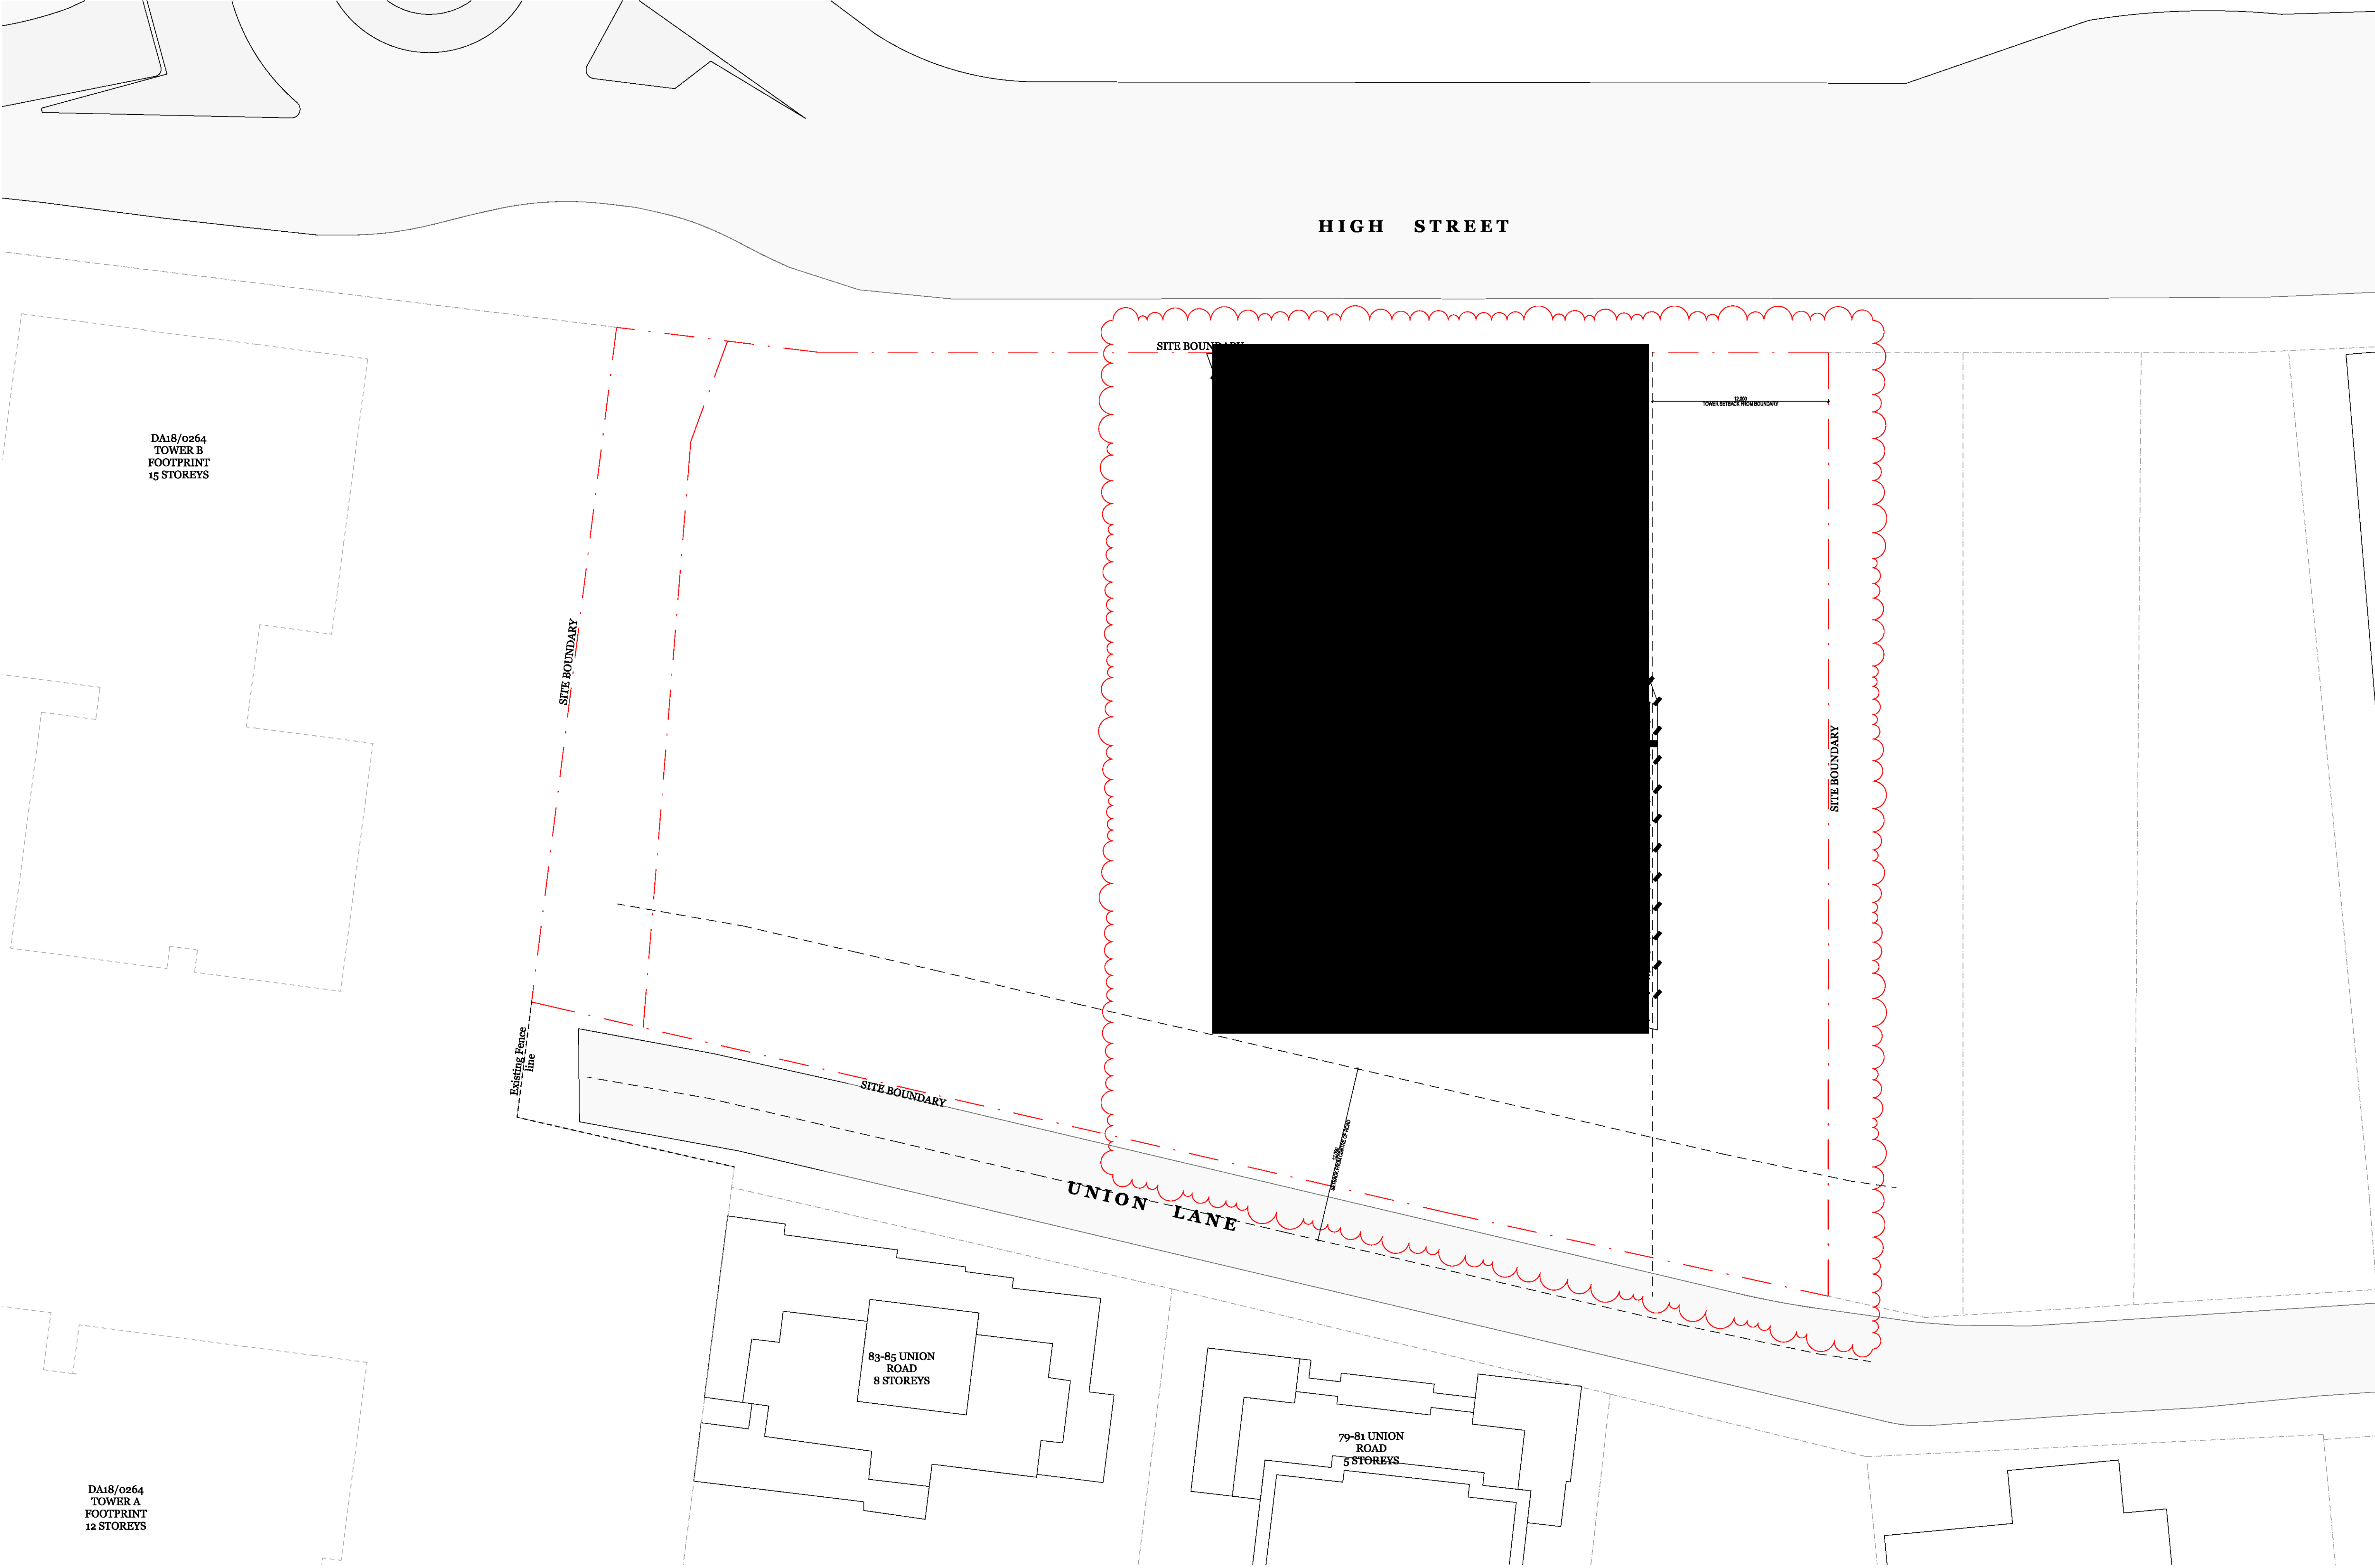

© DKO Architecture (NSW) Pty Ltd
Except as allowed under copyright act, no part of this
drawing may be reproduced or otherwise dealt with
without written permission of DKO Architecture.

Rev.	Date	By	Ckd	Description
A	28/11/2019		DA	
B	1/04/2020		DA	
C	26/10/2020		DA	
D	7/04/2021		DA	
E	9/06/2022	CR	DP	PORT 834 HEARING ISSUE




DKO Architecture (NSW) Pty Ltd
42 Davies Street
Surry Hills, NSW 2010
T +61 2 8346 4500
info@dko.com.au
www.dko.com.au
ABN: 81956706590
NSW: Nominated Architects
Kees de Keijzer 5767
David Randerson 8542



Project Name	High Street Penrith
Project Address	614-632 High Street, Penrith, NSW 2750
Client	Urban Apartments

Project Number	pop12012
Drawing Name	Level 42 Plan
Scale	1:200@A1
Date	March 2019
Date Commenced	
Drawing Number	DA220
Revision	E

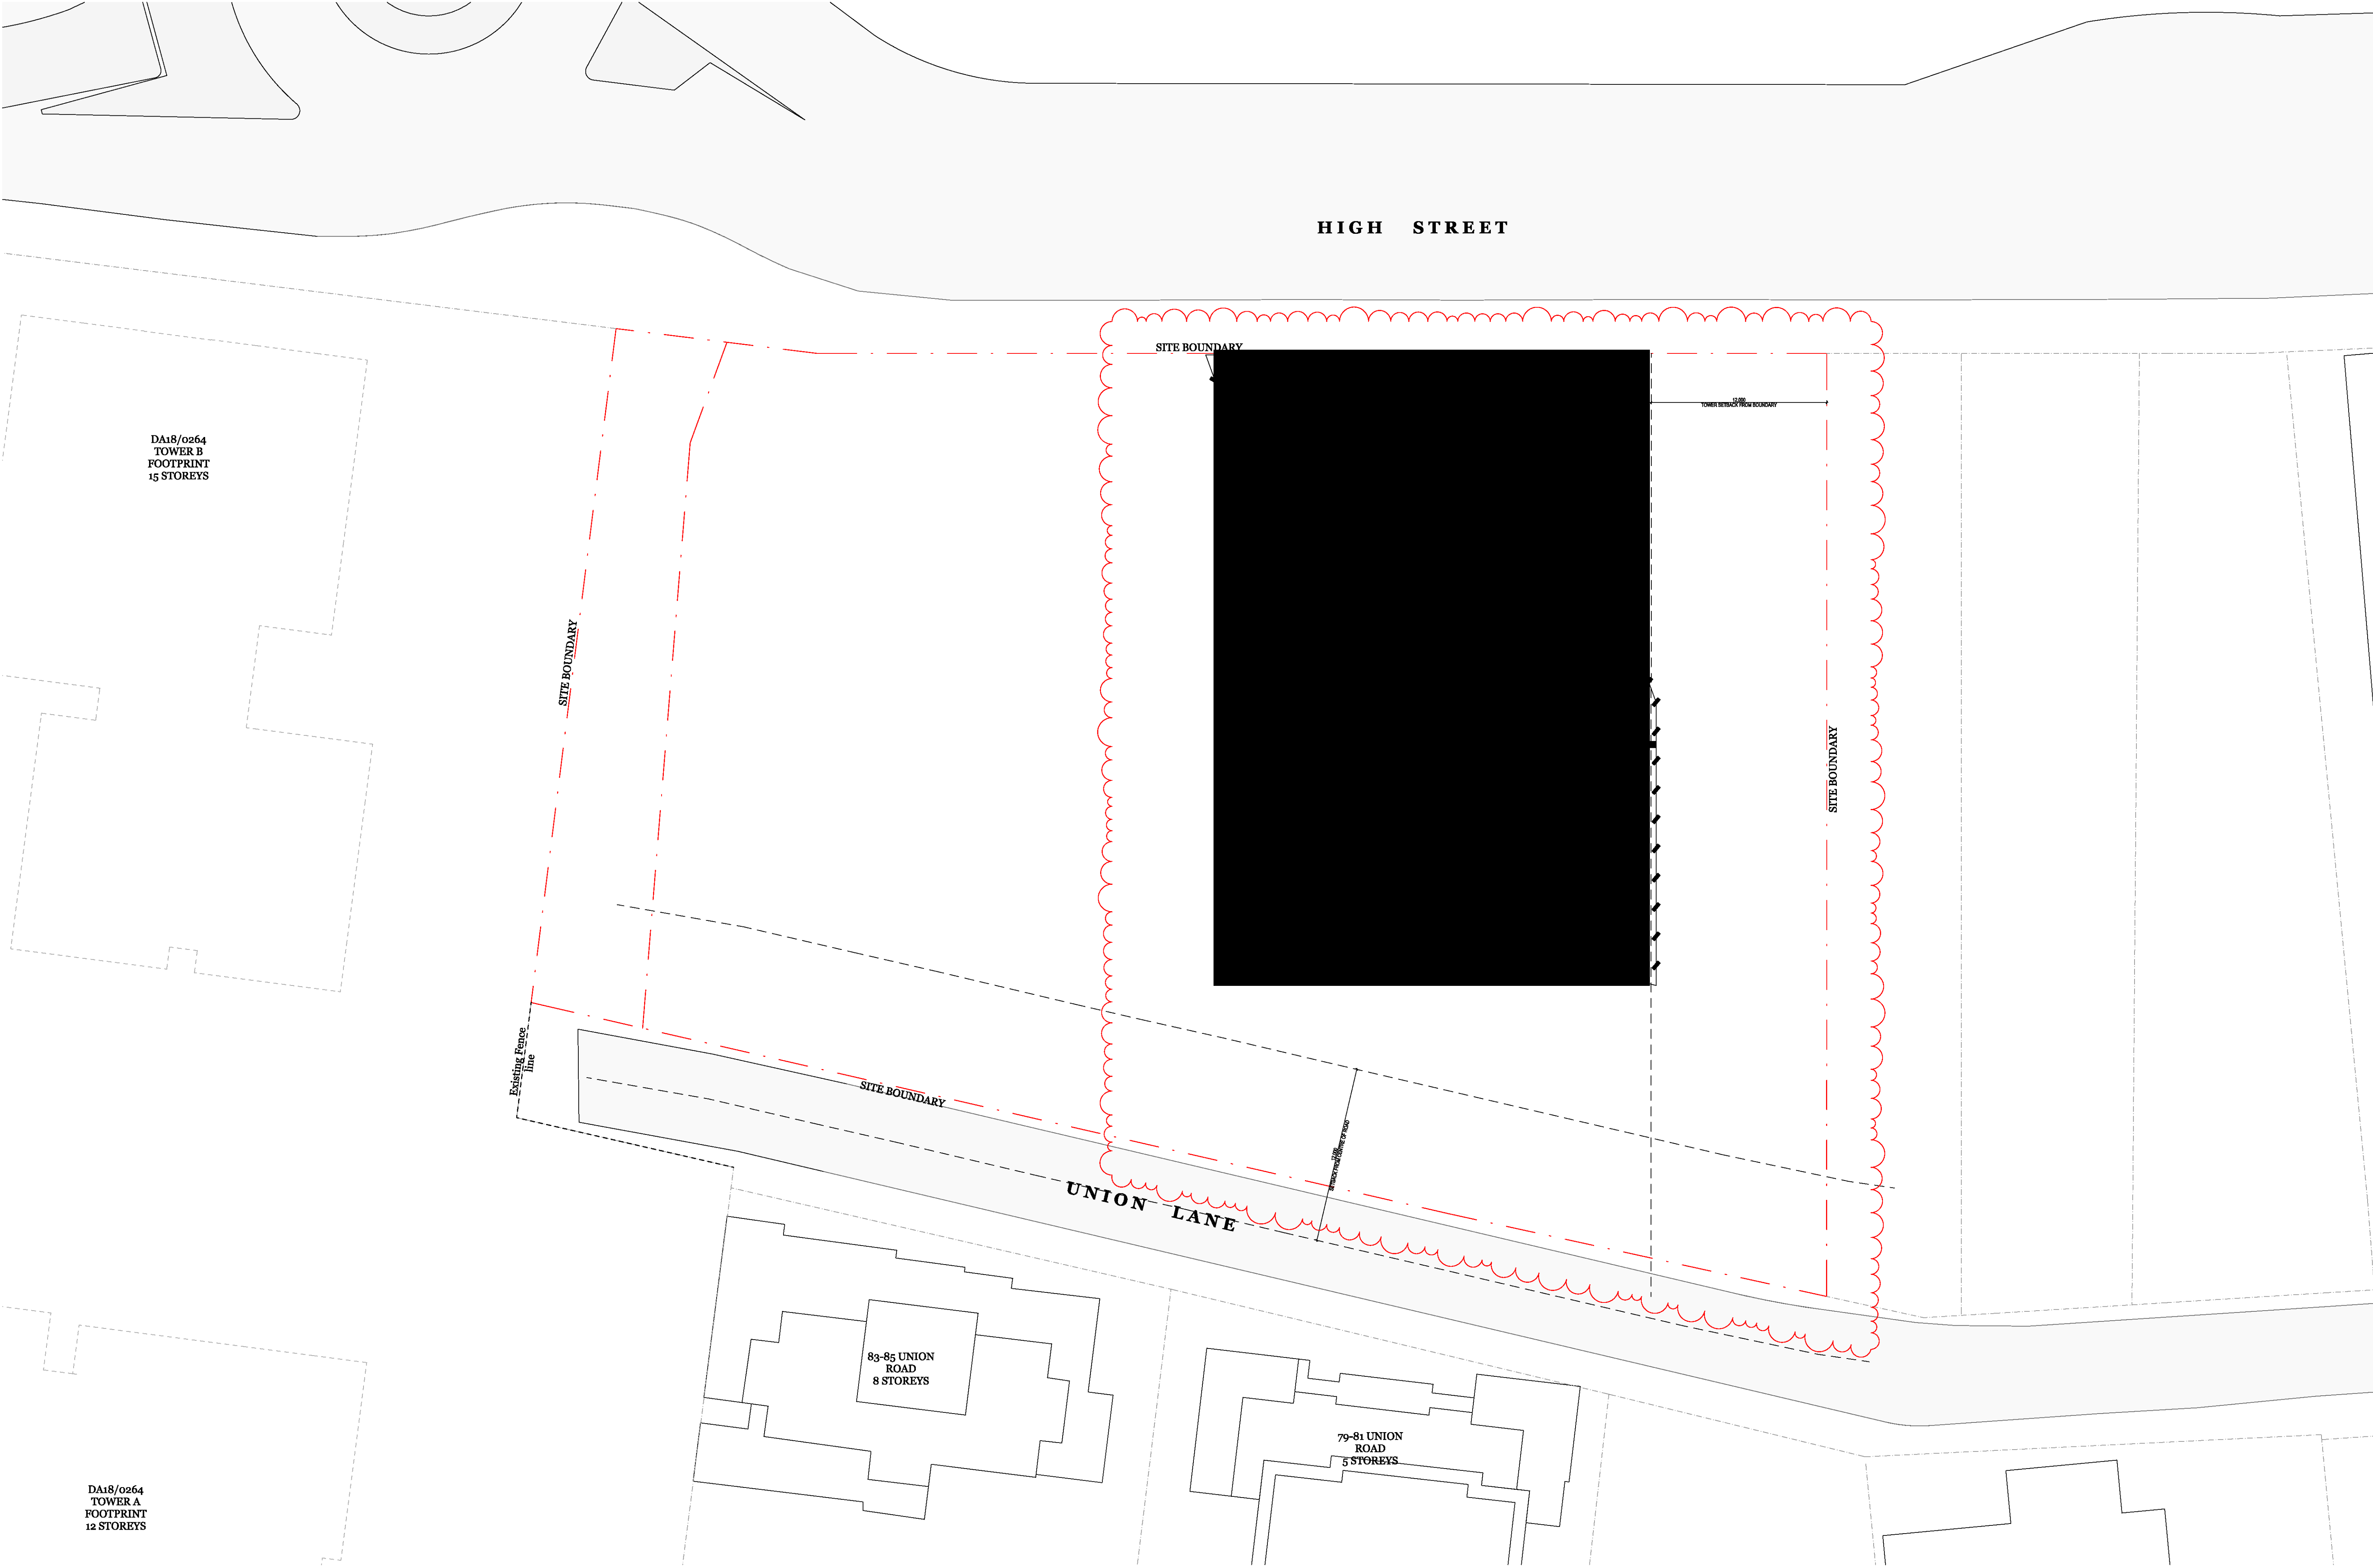

© DKO Architecture (NSW) Pty Ltd
Except as allowed under copyright act, no part of this
drawing may be reproduced or otherwise dealt with
without written permission of DKO Architecture.

Rev.	Date	By	Ckd	Description
A	28/11/2019		DA	
B	1/04/2020		DA	
C	26/10/2020		DA	
D	7/04/2021		DA	
E	9/06/2022	CR	DP	PORT 834 HEARING ISSUE




DKO Architecture (NSW) Pty Ltd
42 Davies Street
Surry Hills, NSW 2010
T +61 2 8346 4500
info@dko.com.au
www.dko.com.au
ABN: 81956706590
NSW: Nominated Architects
Kees de Keijzer 5767
David Randerson 8542



Project Name	High Street Penrith
Project Address	614-632 High Street, Penrith, NSW 2750
Client	Urban Apartments

Project Number	60912012
Drawing Name	Level 43 Plan
Scale	1:200@A1
Date	March 2019
Date Commenced	
Revision	E



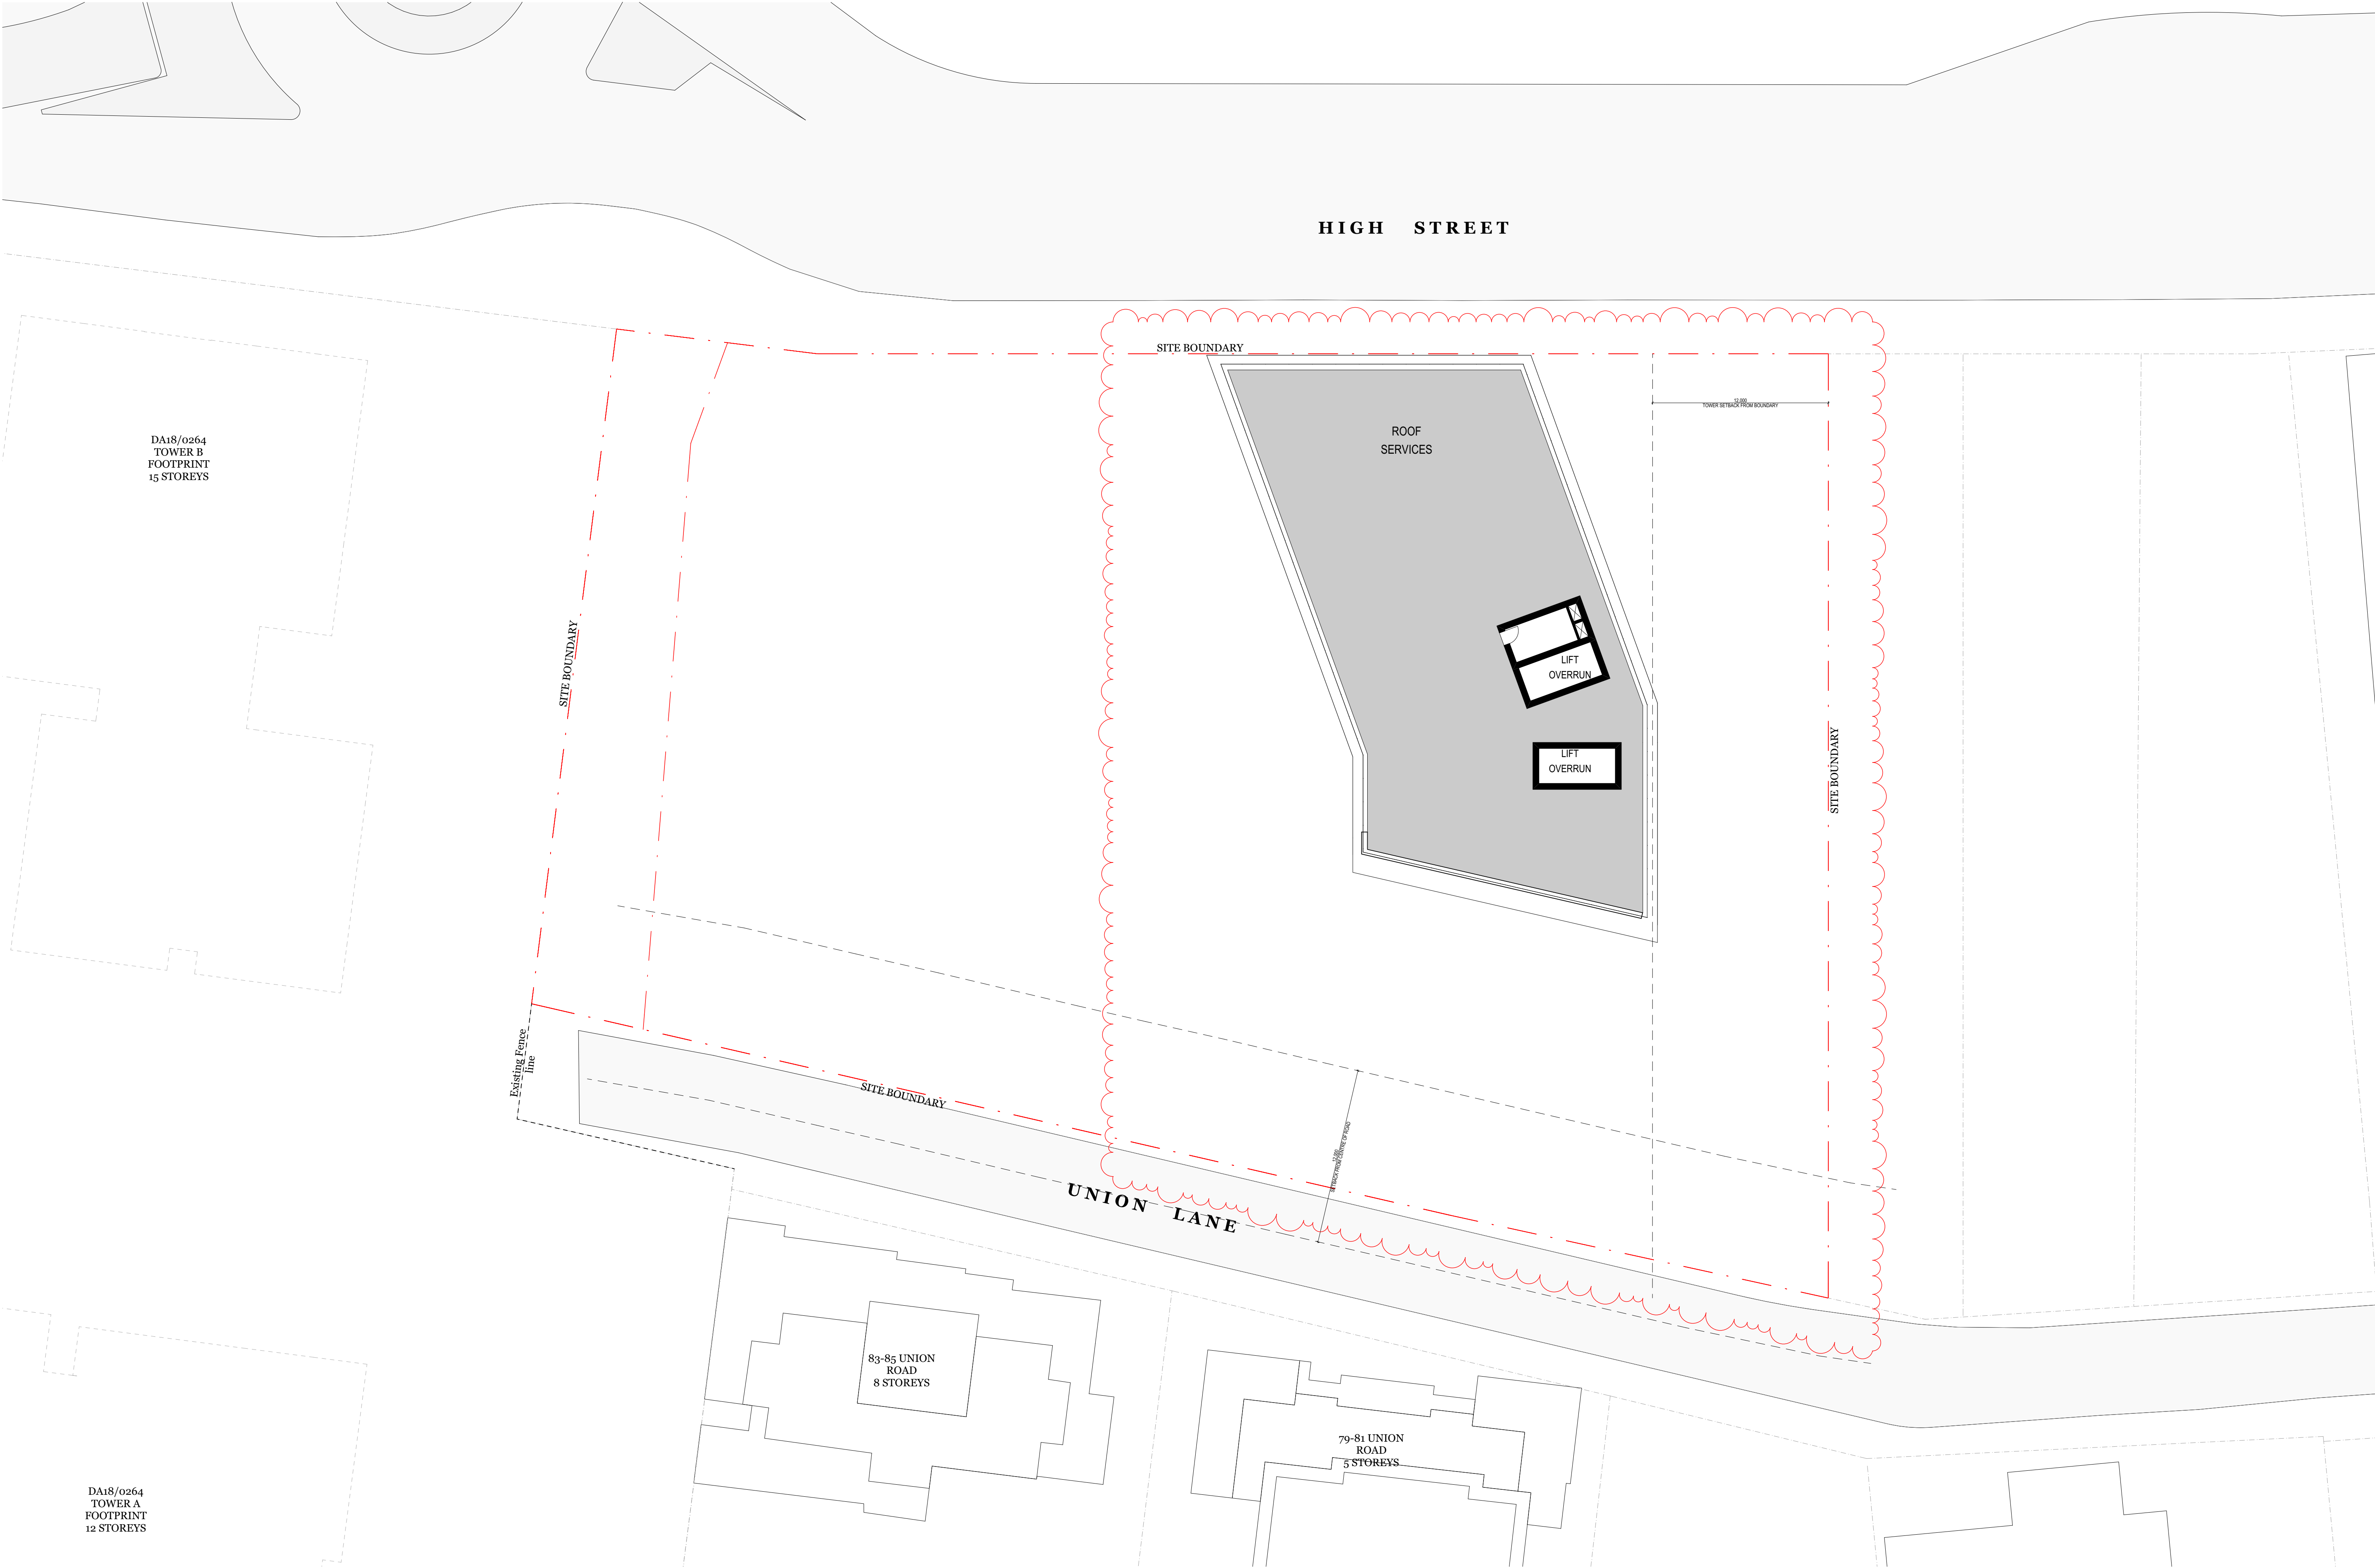

© DKO Architecture (NSW) Pty Ltd
Except as allowed under copyright act, no part of this
drawing may be reproduced or otherwise dealt with
without written permission of DKO Architecture.


Rev.	Date	By	Ckd	Description
A	28/11/2019		DA	
B	1/04/2020		DA	
C	26/10/2020		DA	
D	7/04/2021		DA	
E	9/05/2022	CR	DF	POST S34 HEARING ISSUE



DKO Architecture (NSW) Pty Ltd
42 Davies Street
Surry Hills, NSW 2010
T +61 2 8346 4500
info@DKO.com.au
www.DKO.com.au
ABN: 81956706590
NSW: Nominated Architects
Kees de Keijzer 5767
David Randerson 8542




Project Name	High Street Penrith	Project Number	00012012
Project Address	614-632 High Street, Penrith, NSW 2750	Drawing Name	Roof Plan
		Scale	
		Date	
		Scale	1:200@A1
		Date Commenced	March 2019
Client	Urban Apartments	Drawing Number	DA222
		Revision	E

 

Pre-Adaptable - Standard 1 Bed 1:50

FLUSH LEVEL ENTRY OR
35MM THRESHOLD RAMP

 


Post-Adaptable - Standard 1 Bed 1:50




Pre-Adaptable - Standard 2 Bed 1:50

FLUSH LEVEL ENTRY OR
35MM THRESHOLD RAMP

 

Pre-Adaptable - Standard 2 Bed 1:50

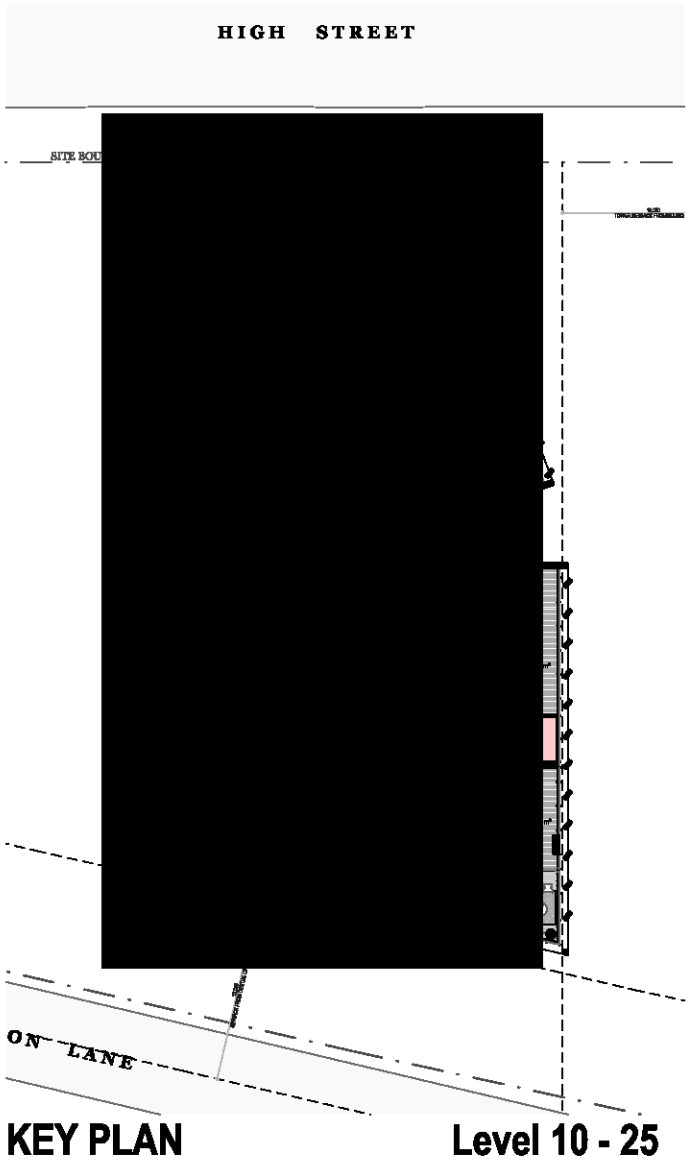

Adaptable units		Adaptable units	
1 bed :	15	1005, 1101,1105, 1201,1205,1301,1305,	
2 bed :	16	1401,1405,1501,1505,1601,1605	
		1701,1705,1801,1805,1901,1905	
Total:	31 units	2001,2005,2101,2105,2201,2205	
		2301,2305,2401,2405,2501,2505	




Rev.	Date	By	Ckd	Description
A	28/11/2019		DA	
B	1/04/2020		DA	
C	9/05/2022	CR	DP	POST 834 HEARING 18813




Project Name	High Street Penrith	Project Number	00012012
Project Address	614-632 High Street, Penrith, NSW 2750	Drawing Name	Accessible Unit Layouts
Date		Scale	1:500, 1:50@A1
Scale		Date Commenced	March 2019
Date Commenced		Drawing Number	DA226
Revision			C
Client	Urban Apartments		

FLUSH LEVEL ENTRY OR
35MM THRESHOLD RAMP

 


Accesible - Dual Key 2 Bed 1:50

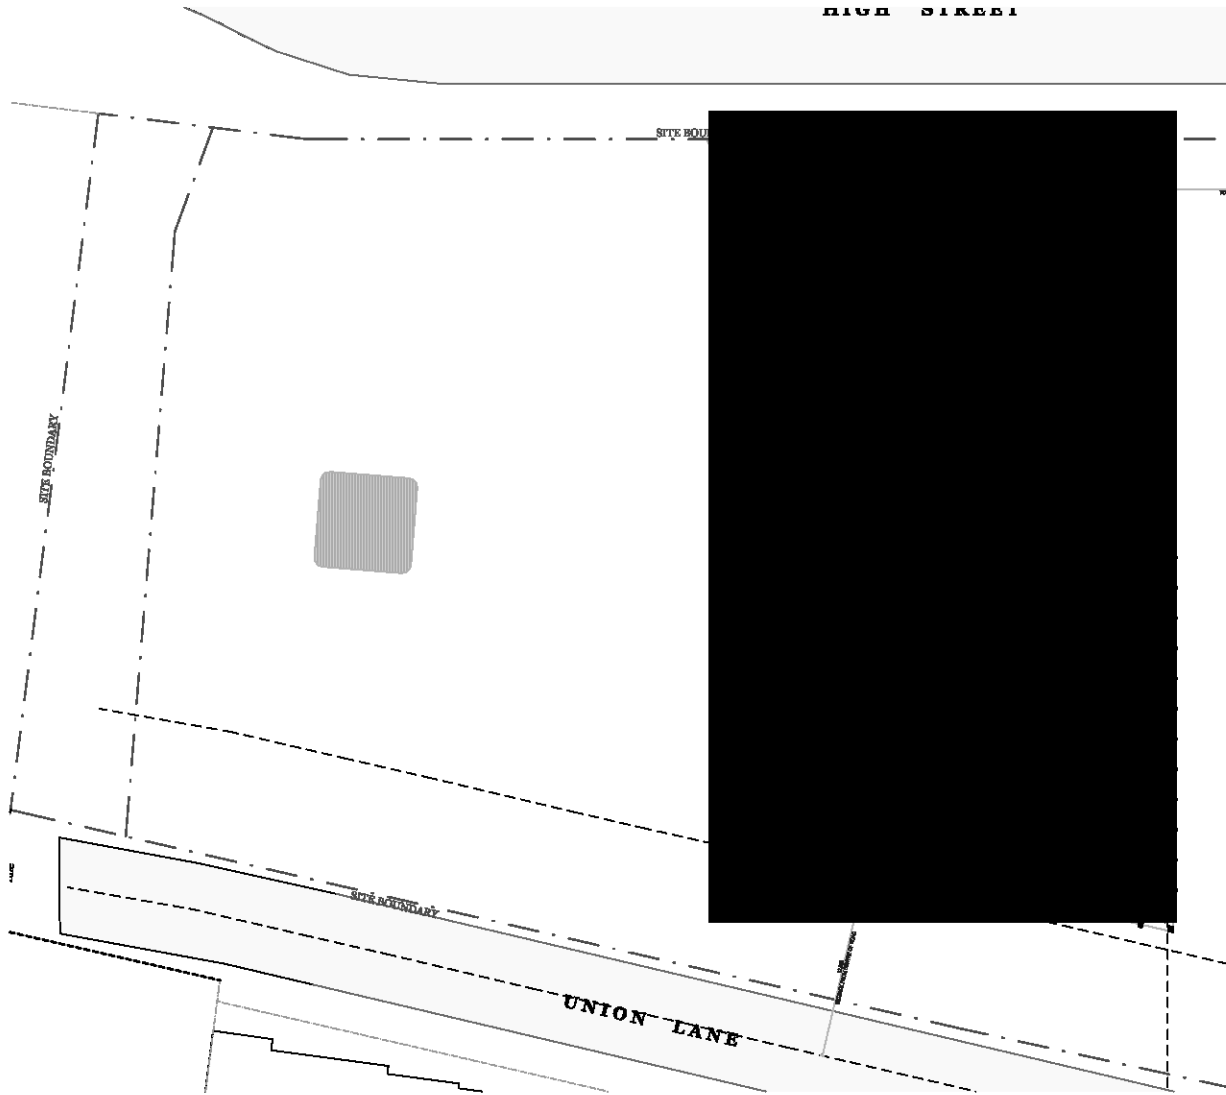


KEY PLAN Level 5-9

Adaptable service apartments	Adaptable service apartments
2 bed :	503, 603, 703, 803, 903
Total:	5 units

 


Silver Standard Livable Housing Unit - 1 Bed

1:50

 

Silver Standard Livable Housing Unit - 1 Bed

1:50

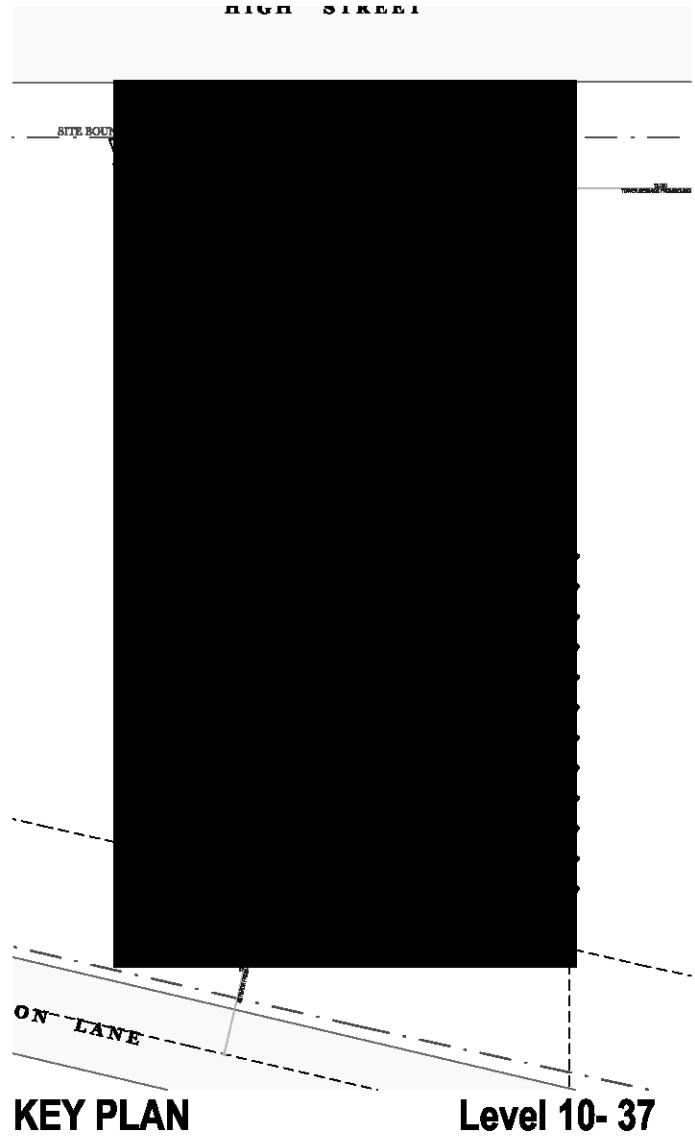

Livable units		Livable units
1 bed :	28	1007,1008,
2 bed :	28	1107,1108,1207,1208,1307,1308,
Total:	56 units	1407,1408,1507,1508,1607,1608
		1707,1708,1807,1808,1907,1908
		2007,2008,2107,2108,2207,2208
		2307,2308,2407,2408,2507,2508
		2607,2608,2707,2708,2807,2808
		2907,2908,3007,3008,3107,3108
		3207,3208,3307,3308,3407,3408
		3507,3508,3607,3608,3707,3708

Rev.	Date	By	Ckd	Description
Ps	30/10/2019			Issue for Coordination
Py	5/11/2019	OS	SZ	Draft DA
A	28/11/2019		DA	
B	1/04/2020		DA	
C	9/06/2022	CR	DP	POST 834 HEARING ISSUE




DKO Architecture (NSW) Pty Ltd
42 Davies Street
Surry Hills, NSW 2010
T +61 2 8346 4500
info@dko.com.au
www.dko.com.au
ABN: 81956706590
NSW: Nominated Architects
Kees de Keijzer 5767
David Randerson 8542



Project Name	High Street Penrith	Project Number	00012012
Project Address	614-632 High Street, Penrith, NSW 2750	Drawing Name	Silver Standard Livable Housing Unit Layouts
Client	Urban Apartments	Scale	
		Date	1:50, 1:500@A1
		Scale	
		Date Commenced	March 2019
		Drawing Number	DA227
		Revision	C

An aerial map showing the location of E01 on High Street. The map is oriented with North at the top. A red triangle points to a location on High Street, labeled 'E01' in a large, bold, black font. The street is labeled 'HIGH STREET' in a large, bold, black font. To the right of the red triangle, the street is labeled 'UNION LN' in a large, bold, black font. The map shows various buildings, including a large, multi-story building with a flat roof and several windows, and a smaller building with a gabled roof. There are also some trees and a parking lot visible.

	EF-01 Finish: Painted Concrete Product: Concrete Colour: Light
	EF-02 Finish: Painted Concrete Product: Concrete Colour: Dark
	EF-03 Finish: Textured Product: Prefinished Panel Colour: Light
	EF-04 Finish: Textured Product: Prefinished Panel Colour: Grey
	EF-05 Finish: Textured Product: Prefinished Panel Colour: Dark
	EF-06 Finish: Glass Product: Glass Colour: Clear
	EF-07 Finish: Glass Product: Shopfront Glass Colour: Clear
	EF-08 Finish: Glass Product: Glass Colour: Grey
	EF-09 Finish: Glass Product: Glass Colour: Dark
	EF-10 Finish: Glass Colourback Product: Glass Colour: Grey
	EF-11 Finish: Painted Metal Product: Perforated Metal Colour: Dark
	EF-12 Finish: Landscape Planting Product: Vertical Planter Mesh
	EF-13 Finish: Mirrored Product: Metal
	EF-14 Finish: Powdercoast Product: Metal Colour: Bronze
	EF-15 Finish: Brick Product: Brick Colour: Revnaton Gertudis Brown
	EF-16 Finish: Powdercoast Product: Metal Colour: Black

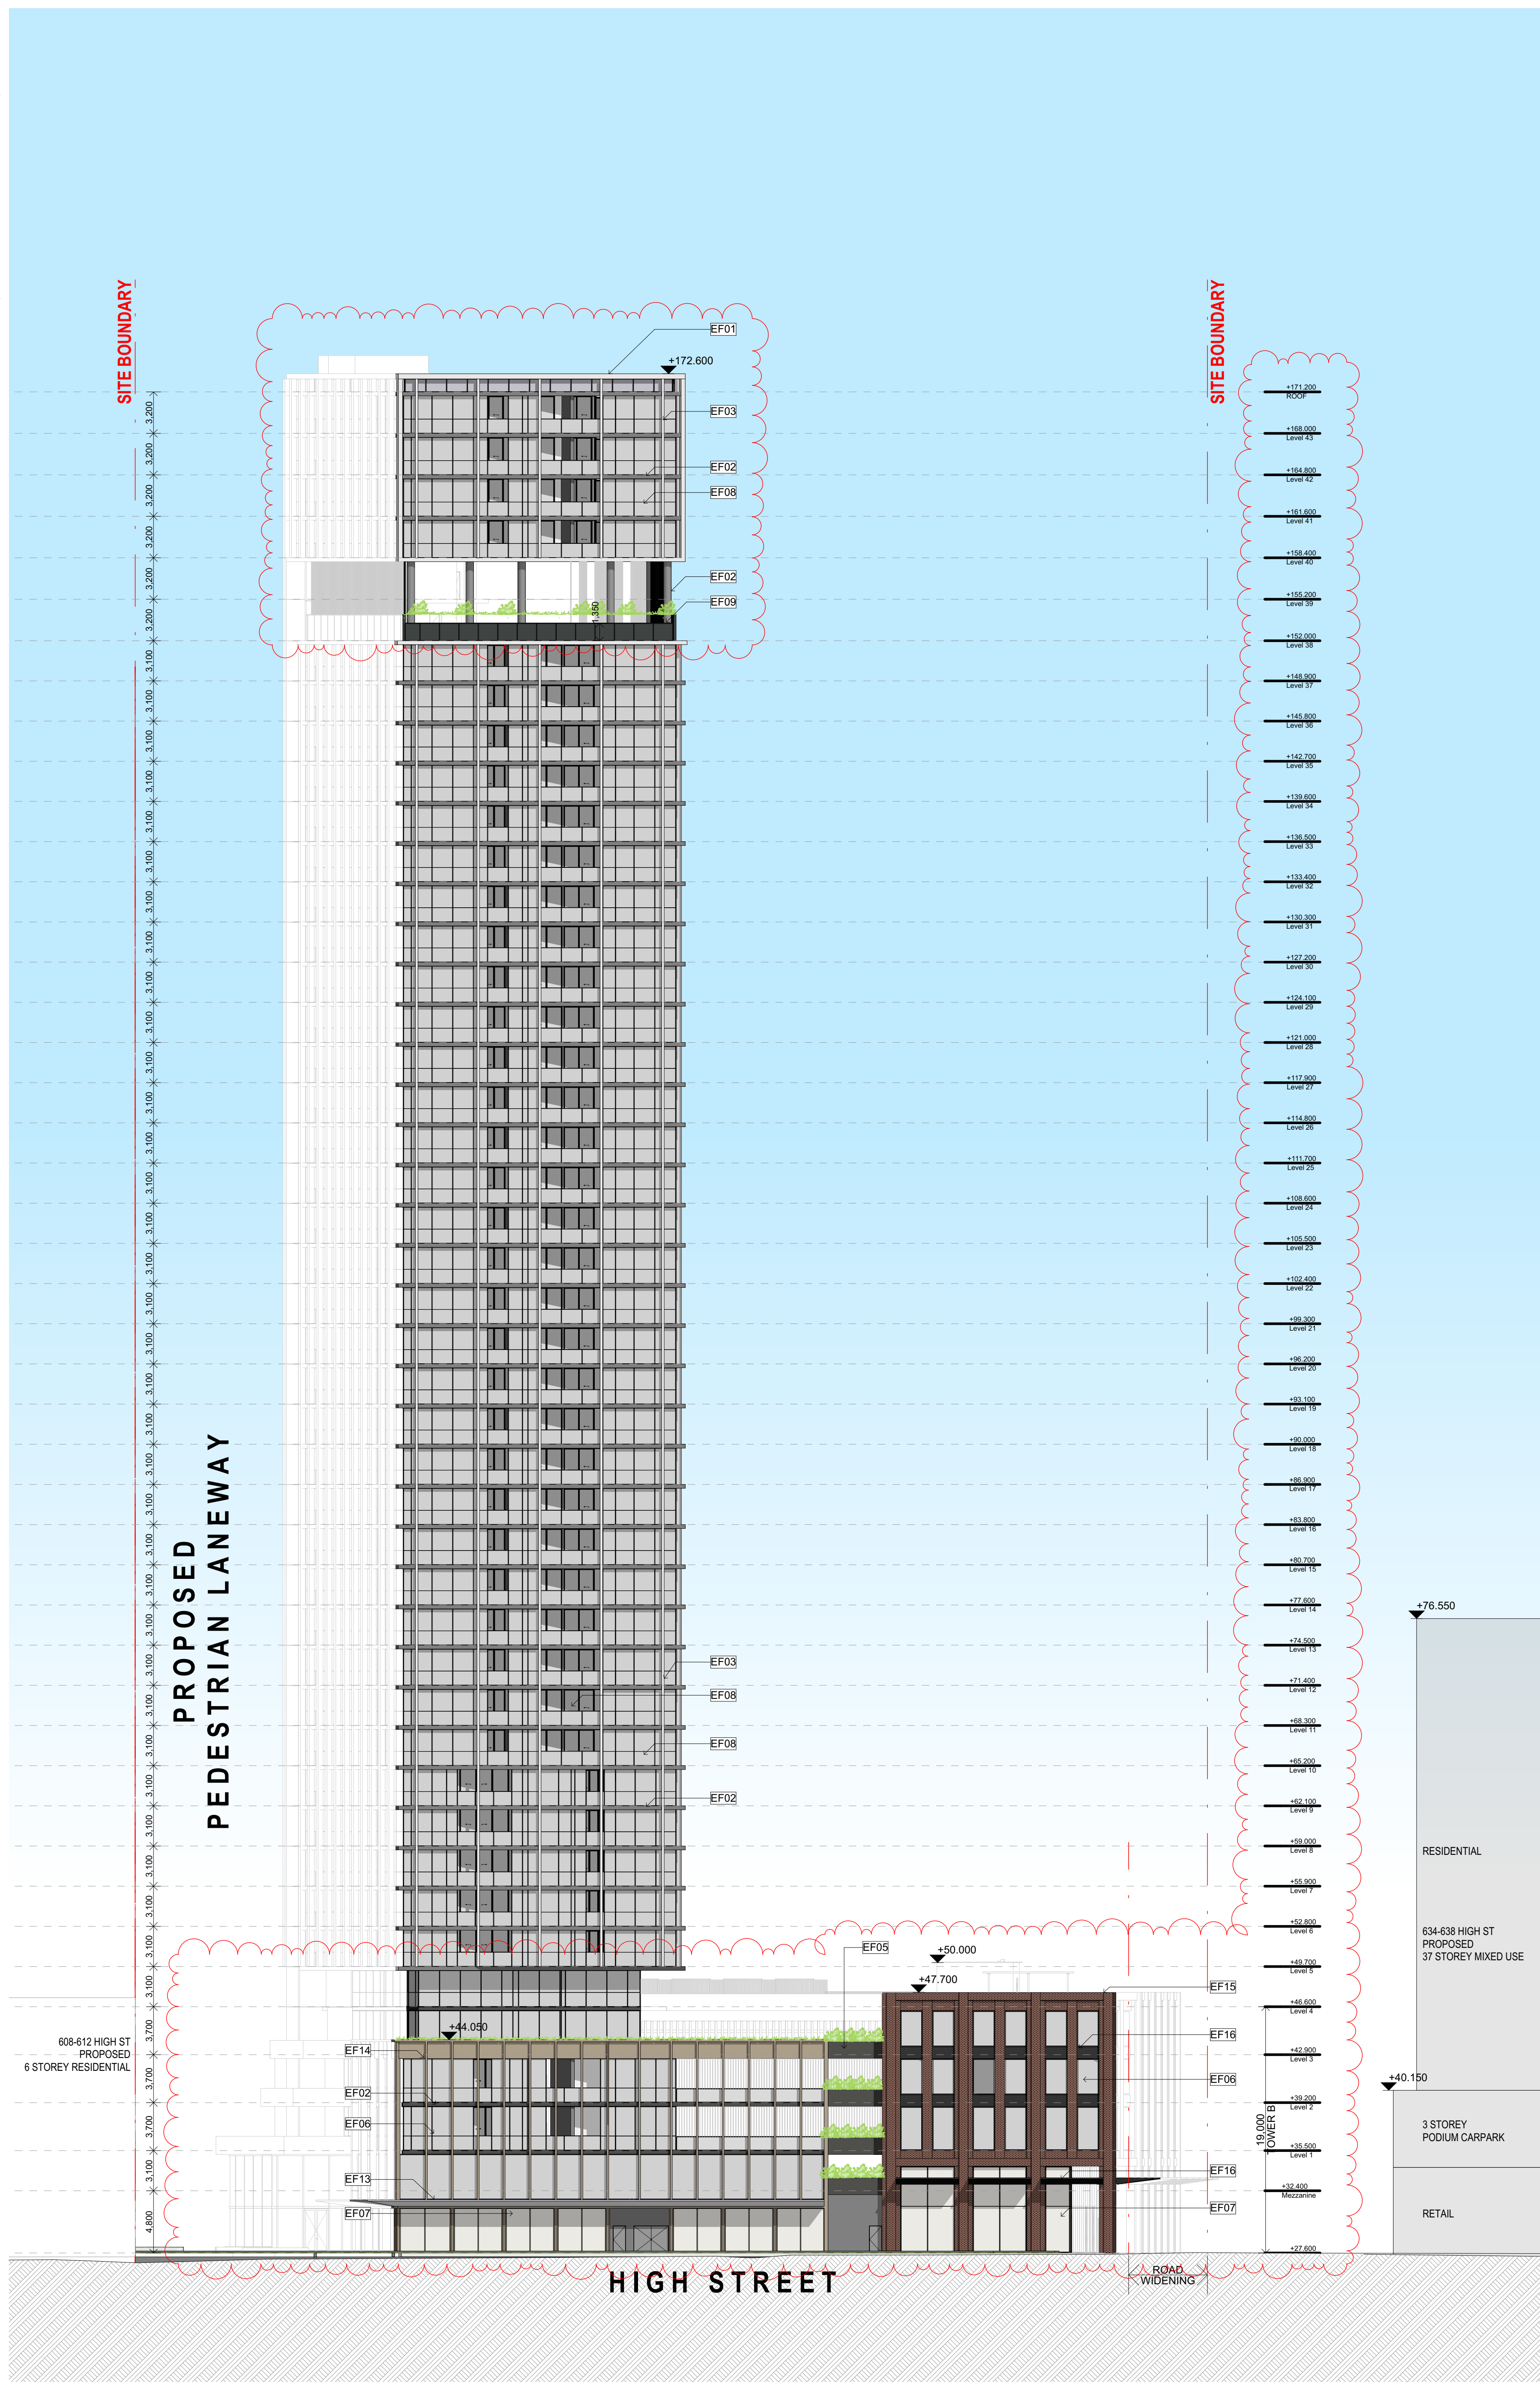

Builder/Contractor shall verify job dimensions before any job commences	Rev.	Date	By	Ckd	Description
Figured dimensions take precedence over drawings and job dimensions.	A	28/11/2020			DA
All shop drawings shall be submitted to the Architect/Consultant, and manufacture shall not commence prior to return of inspected shop drawings by the Architect/Consultant	B	01/04/2020			DA
	C	26/10/2020			DA
	D	7/04/2021			DA
© DKO Architecture (NSW) Pty Ltd Except as allowed under copyright act, no part of this drawing may be reproduced or otherwise dealt with without written permission of DKO Architecture.	E	9/05/2022	CR	DF	POST 834 HEARING ISSUE

URBAN

DKO Architecture (NSW) Pty Ltd
42 Davies Street
Surry Hills, NSW 2010
T +61 2 8346 4500
info@DKO.com.au
www.DKO.com.au
ABN: 81956706590
NSW: Nominated Architects
Koos de Keijzer 5767
David Randerson 8542

DKD

Project Name	High Street Penrith
Project Number	00012012
Project Address	614-632 High Street Penrith NSW 2750 Australia
Drawn By	
Checked By	
Date	March 2019
Scale	


Drawing Series	Elevations & Sections
Drawing Name	Elevations - Sheet 01
Drawing Number	DA300
Revision	E


KEY MAP

HIGH STREET

UNION LN

E02

 	EF-01 Finish: Painted Concrete Product: Concrete Colour: Light
	EF-02 Finish: Painted Concrete Product: Concrete Colour: Dark
	EF-03 Finish: Textured Product: Prefinished Panel Colour: Light
	EF-04 Finish: Textured Product: Prefinished Panel Colour: Grey
	EF-05 Finish: Textured Product: Prefinished Panel Colour: Dark
	EF-06 Finish: Glass Product: Glass Colour: Clear
	EF-07 Finish: Glass Product: Shopfront Glass Colour: Clear
	EF-08 Finish: Glass Product: Glass Colour: Grey
	EF-09 Finish: Glass Product: Glass Colour: Dark
	EF-10 Finish: Glass Colourback Product: Glass Colour: Grey
	EF-11 Finish: Painted Metal Product: Perforated Metal Colour: Dark
	EF-12 Finish: Landscape Planting Product: Vertical Planting Mesh
	EF-13 Finish: Mirrored Product: Metal
	EF-14 Finish: Powdercoat Product: Metal Colour: Bronze
	EF-15 Finish: Brick Product: Brick Colour: Renvaton Gerutdis Brown
	EF-16 Finish: Powdercoat Product: Metal Colour: Black

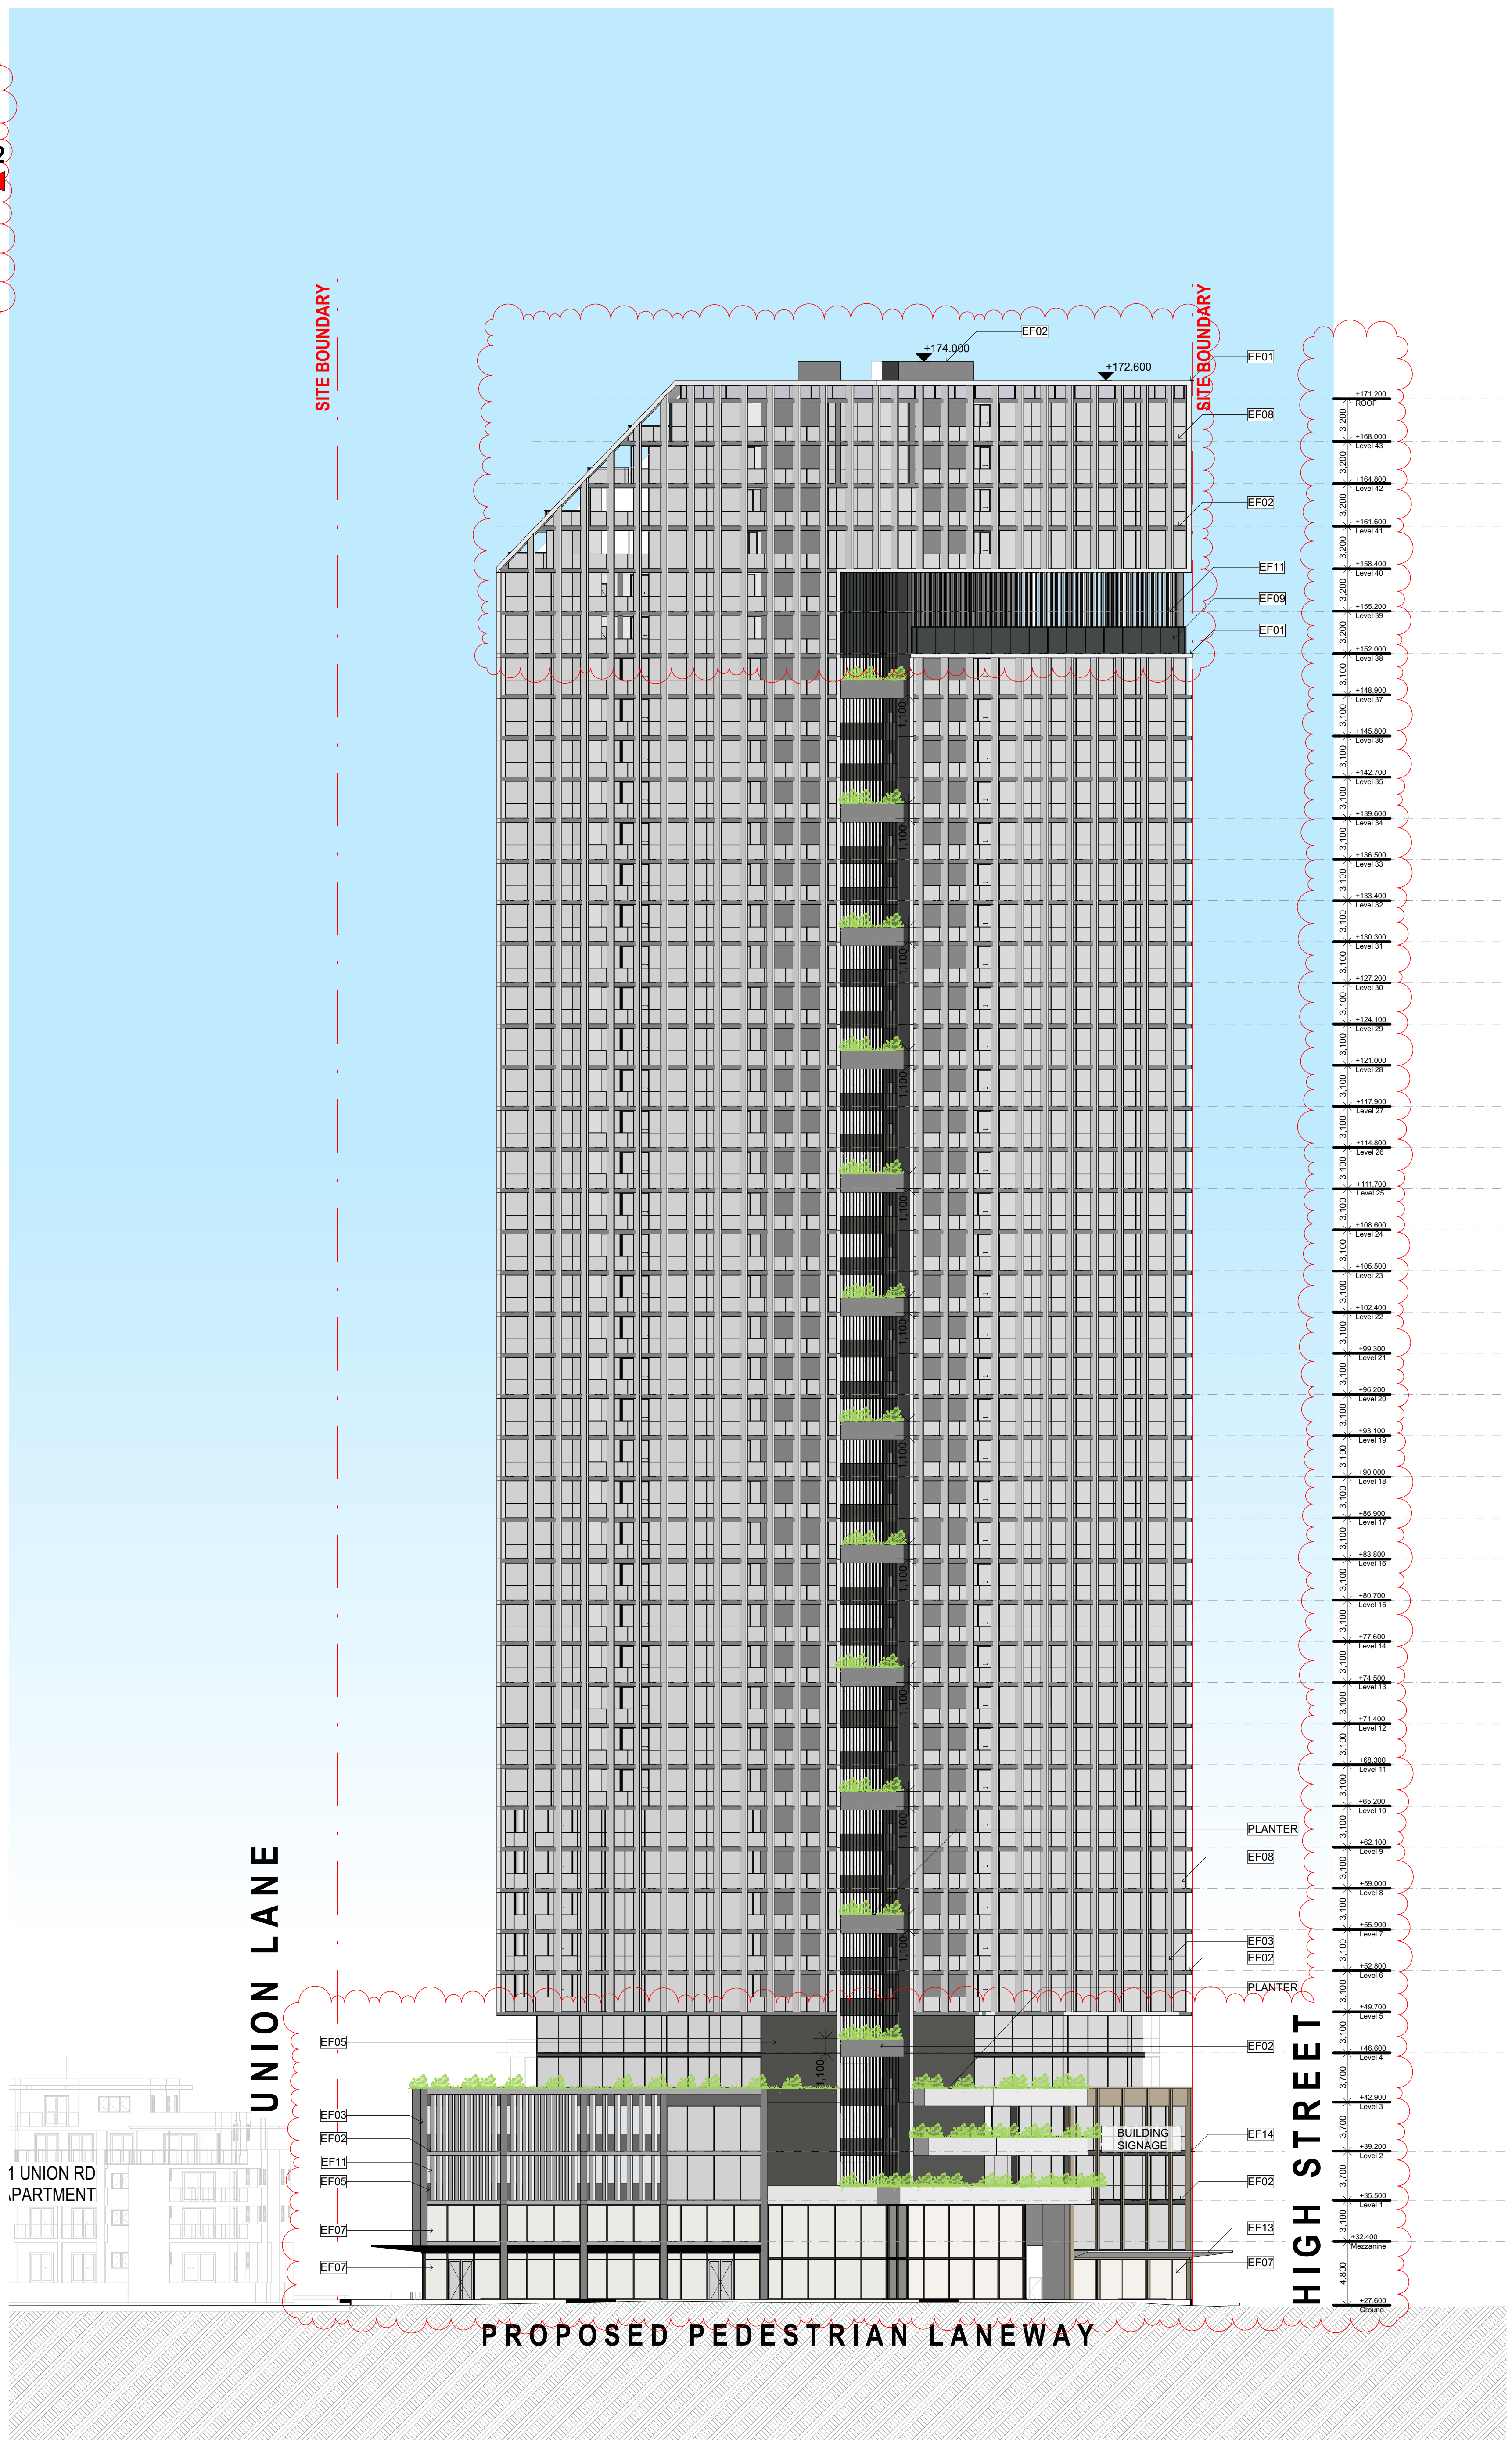

Rev.	Date	By	Ckd	Description
A	28/11/2019			DA
B	31/04/2020			DA
C	26/10/2020			DA
D	27/04/2021			DA
E	9/05/2022	CR	DF	POST 384 HEARING ISSUE


URBAN

DKO Architecture (NSW) Pty Ltd
42 Davies Street
Surry Hills, NSW 2010
T +61 2 8346 4500
info@DKO.com.au
www.DKO.com.au
ABN: 81956706590
NSW: Nominated Architects
Koos de Keijzer 5767
David Randerson 8542

DKO


Project Name	High Street Penrith
Project Number	00012012
Project Address	614-632 High Street Penrith NSW 2750 Australia
Drawn By	
Checked By	
Date	March 2019
Scale	

Drawing Series	Elevations & Sections
Drawing Name	Elevations - Sheet 02
Drawing Number	DA301
Revision	E

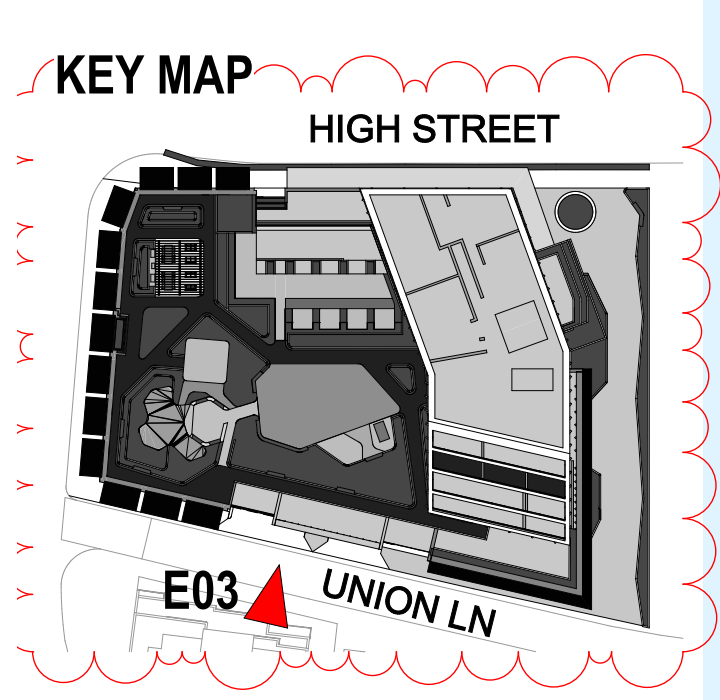

LEGEND:

EF-01	Finish: Painted Concrete Product: Concrete Colour: Light
EF-02	Finish: Painted Concrete Product: Concrete Colour: Dark
EF-03	Finish: Textured Product: Prefinished Panel Colour: Light
EF-04	Finish: Textured Product: Prefinished Panel Colour: Grey
EF-05	Finish: Textured Product: Prefinished Panel Colour: Dark
EF-06	Finish: Glass Product: Glass Colour: Clear
EF-07	Finish: Glass Product: Shopfront Glass Colour: Clear
EF-08	Finish: Glass Product: Glass Colour: Grey
EF-09	Finish: Glass Product: Glass Colour: Dark
EF-10	Finish: Glass Colourback Product: Glass Colour: Grey
EF-11	Finish: Painted Metal Product: Perforated Metal Colour: Dark
EF-12	Finish: Landscape Planting Product: Vertical Planter Mesh
EF-13	Finish: Mirrored Product: Metal
EF-14	Finish: Powdercoat Product: Metal Colour: Bronze
EF-15	Finish: Brick Product: Brick Colour: Rensvation Gerutdis Brown
EF-16	Finish: Powdercoat Product: Metal Colour: Black

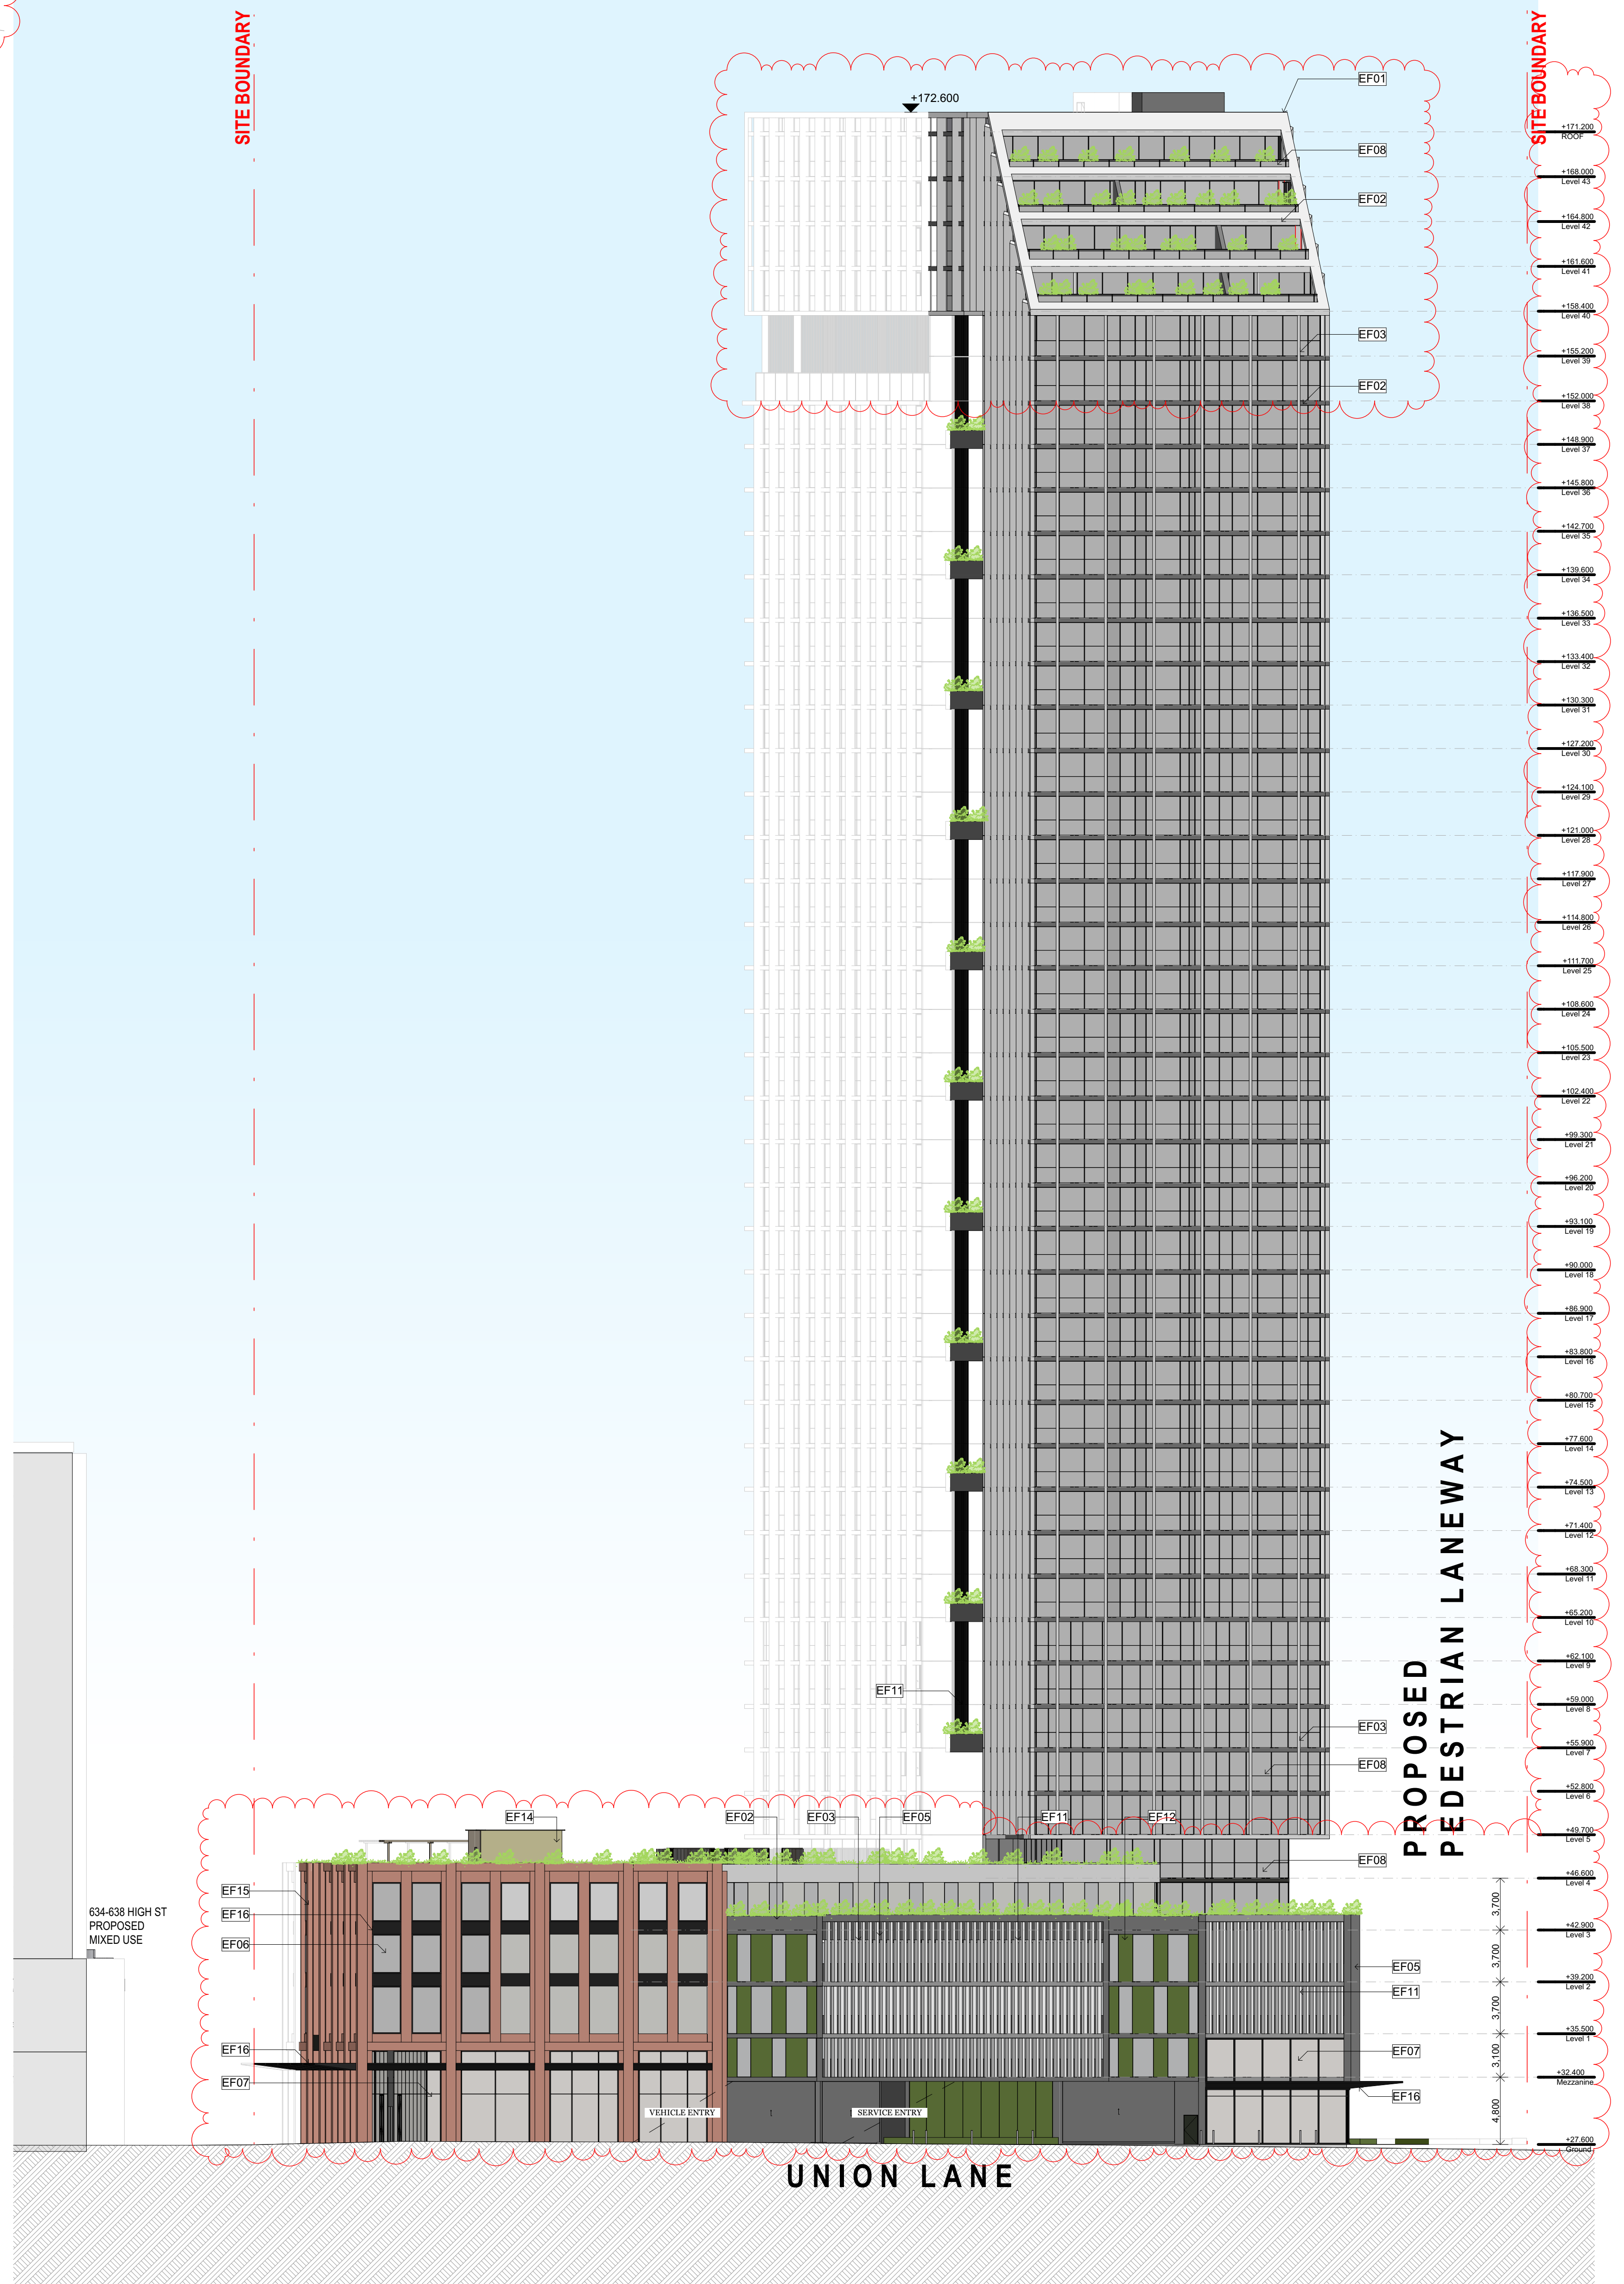

Rev.	Date	By	Ckd	Description
A	28/11/2019		DA	
B	1/04/2020		DA	
C	26/10/2020		DA	
D	7/04/2021		DA	
E	9/02/2022	CR	DP	POST 834 HEARING ISSUE




DKO Architecture (NSW) Pty Ltd
42 Davies Street
Surry Hills, NSW 2010
T +61 2 8246 4500
info@dko.com.au
www.dko.com.au
ABN: 81956706590
NSW: Nominated Architects
Koos de Keijzer 5767
David Randerson 8542




Project Name High Street Penrith
Project Number 00012012
Project Address 614-632 High Street Penrith NSW 2750
Australia
Drawn By
Checked By
Date
Scale

Drawing Series Elevations & Sections
Drawing Name Elevations - Sheet 03
Drawing Number DA302
Revision E

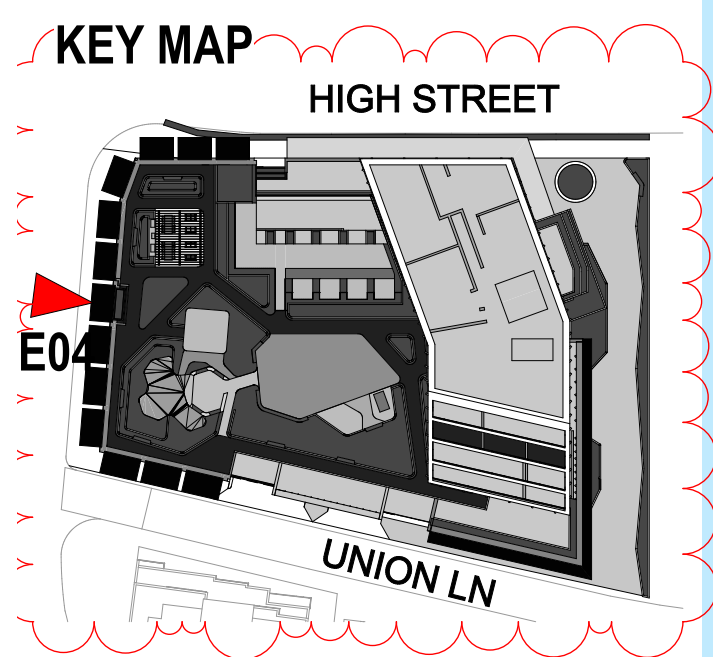


	EF-01 Finish: Painted Concrete Product: Concrete Colour: Light
	EF-02 Finish: Painted Concrete Product: Concrete Colour: Dark
	EF-03 Finish: Textured Product: Prefinished Panel Colour: Light
	EF-04 Finish: Textured Product: Prefinished Panel Colour: Grey
	EF-05 Finish: Textured Product: Prefinished Panel Colour: Dark
	EF-06 Finish: Glass Product: Glass Colour: Clear
	EF-07 Finish: Glass Product: Shopfront Glass Colour: Clear
	EF-08 Finish: Glass Product: Glass Colour: Grey
	EF-09 Finish: Glass Product: Glass Colour: Dark
	EF-10 Finish: Glass Colourback Product: Glass Colour: Grey
	EF-11 Finish: Painted Metal Product: Perforated Metal Colour: Dark
	EF-12 Finish: Landscape Planting Product: Vertical Planter Mesh
	EF-13 Finish: Mirrored Product: Metal
	EF-14 Finish: Powdercoat Product: Metal Colour: Bronze
	EF-15 Finish: Brick Product: Brick Colour: Renvaton Gerutdis Brown
	EF-16 Finish: Powdercoat Product: Metal Colour: Black

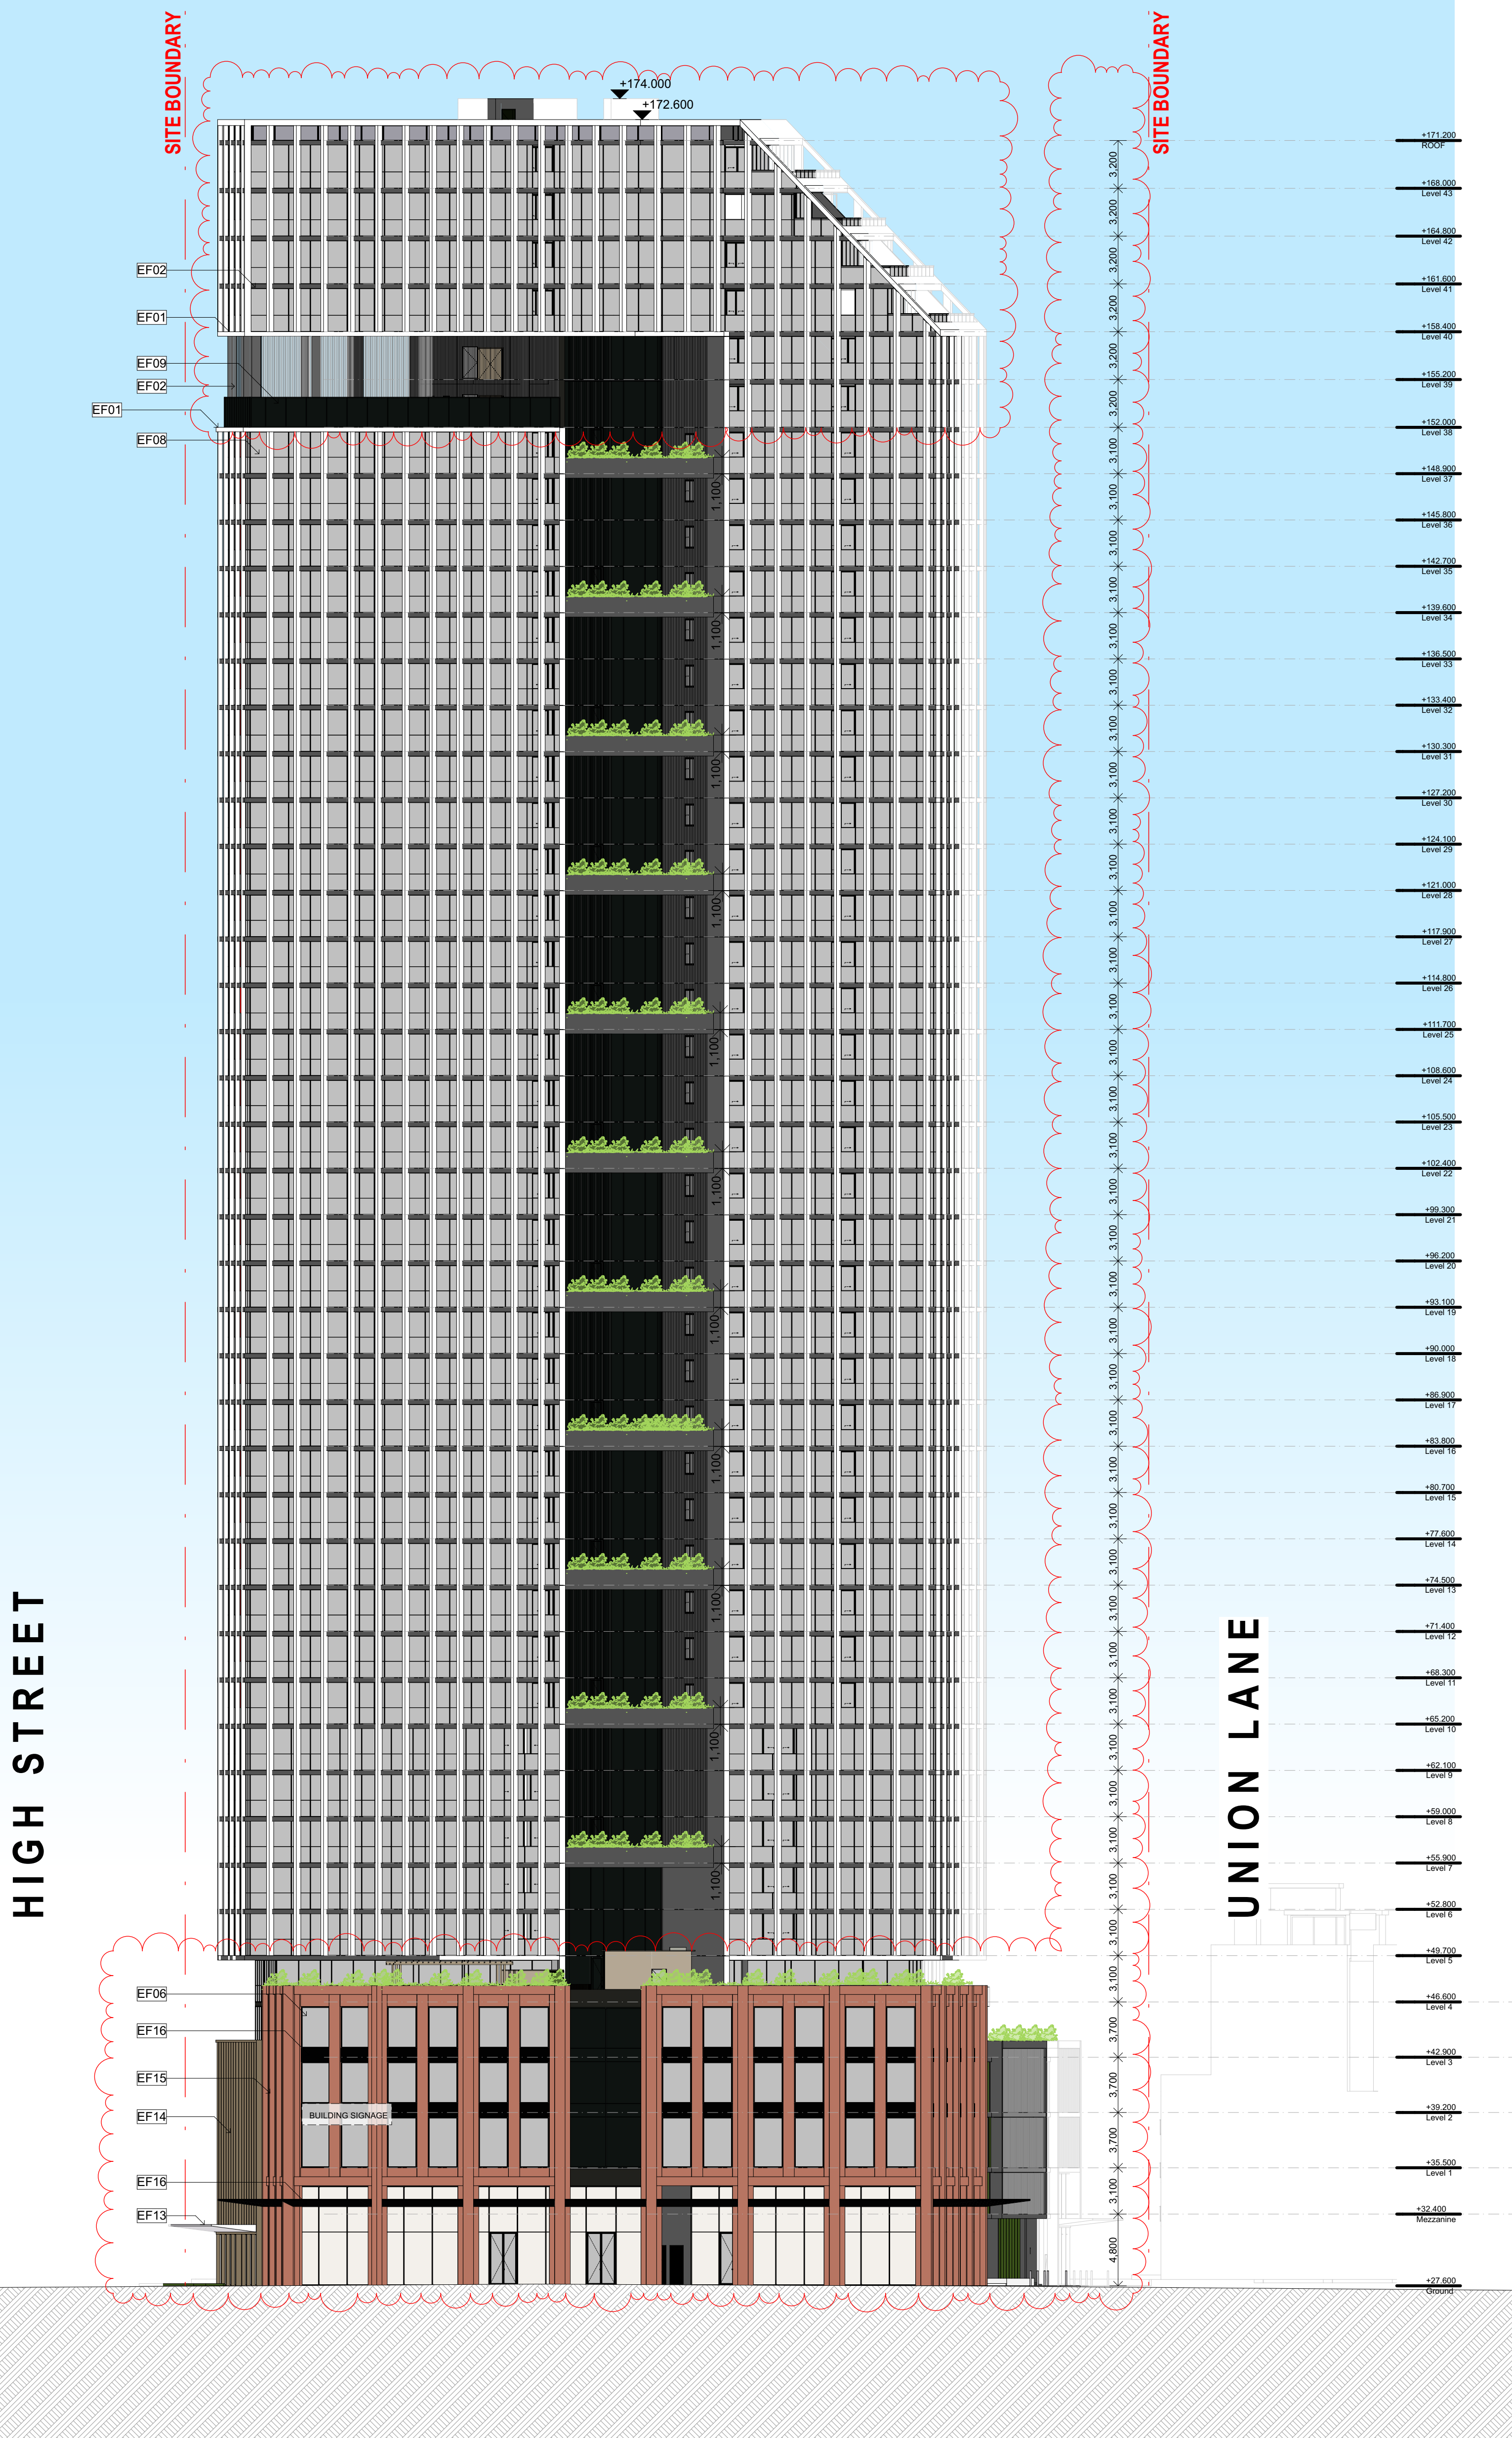

Buider/Contractor shall verify job dimensions before any job commences	Rev.	Date	By	Ckd	Description
Figured dimensions take precedence over drawings and job dimensions.	A	28/11/2019			DA
All shop drawings shall be submitted to the Architect/Consultant, and manufacture shall not commence prior to return of inspected shop drawings by the Architect/Consultant	B	1/04/2020			DA
	C	26/10/2020			DA
	D	7/04/2021			DA
© DKO Architecture (NSW) Pty Ltd Except as allowed under copyright act, no part of this drawing may be reproduced or otherwise dealt with without written permission of DKO Architecture	E	9/05/2022	CR	PF	POST S04 HEARING ISSUE





DKO Architecture (NSW) Pty Ltd
42 Davies Street
Surry Hills, NSW 2010
T +61 2 8346 4500
info@DKO.com.au
www.DKO.com.au
ABN: 81956706590
NSW: Nominated Architects
Koos de Keijzer 5767
David Randerson 8542

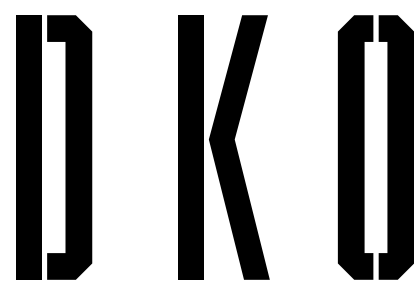

Project Name	High Street Penrith	Drawing Series	Elevations & Sections
Project Number	00012012		
Project Address	614-632 High Street Penrith NSW 2750 Australia	Drawing Name	Elevations - Sheet 04
Drawn By		Drawing Number	DA303
Checked By		Revision	E
Date	March 2019		
Scale			

KEY MAP

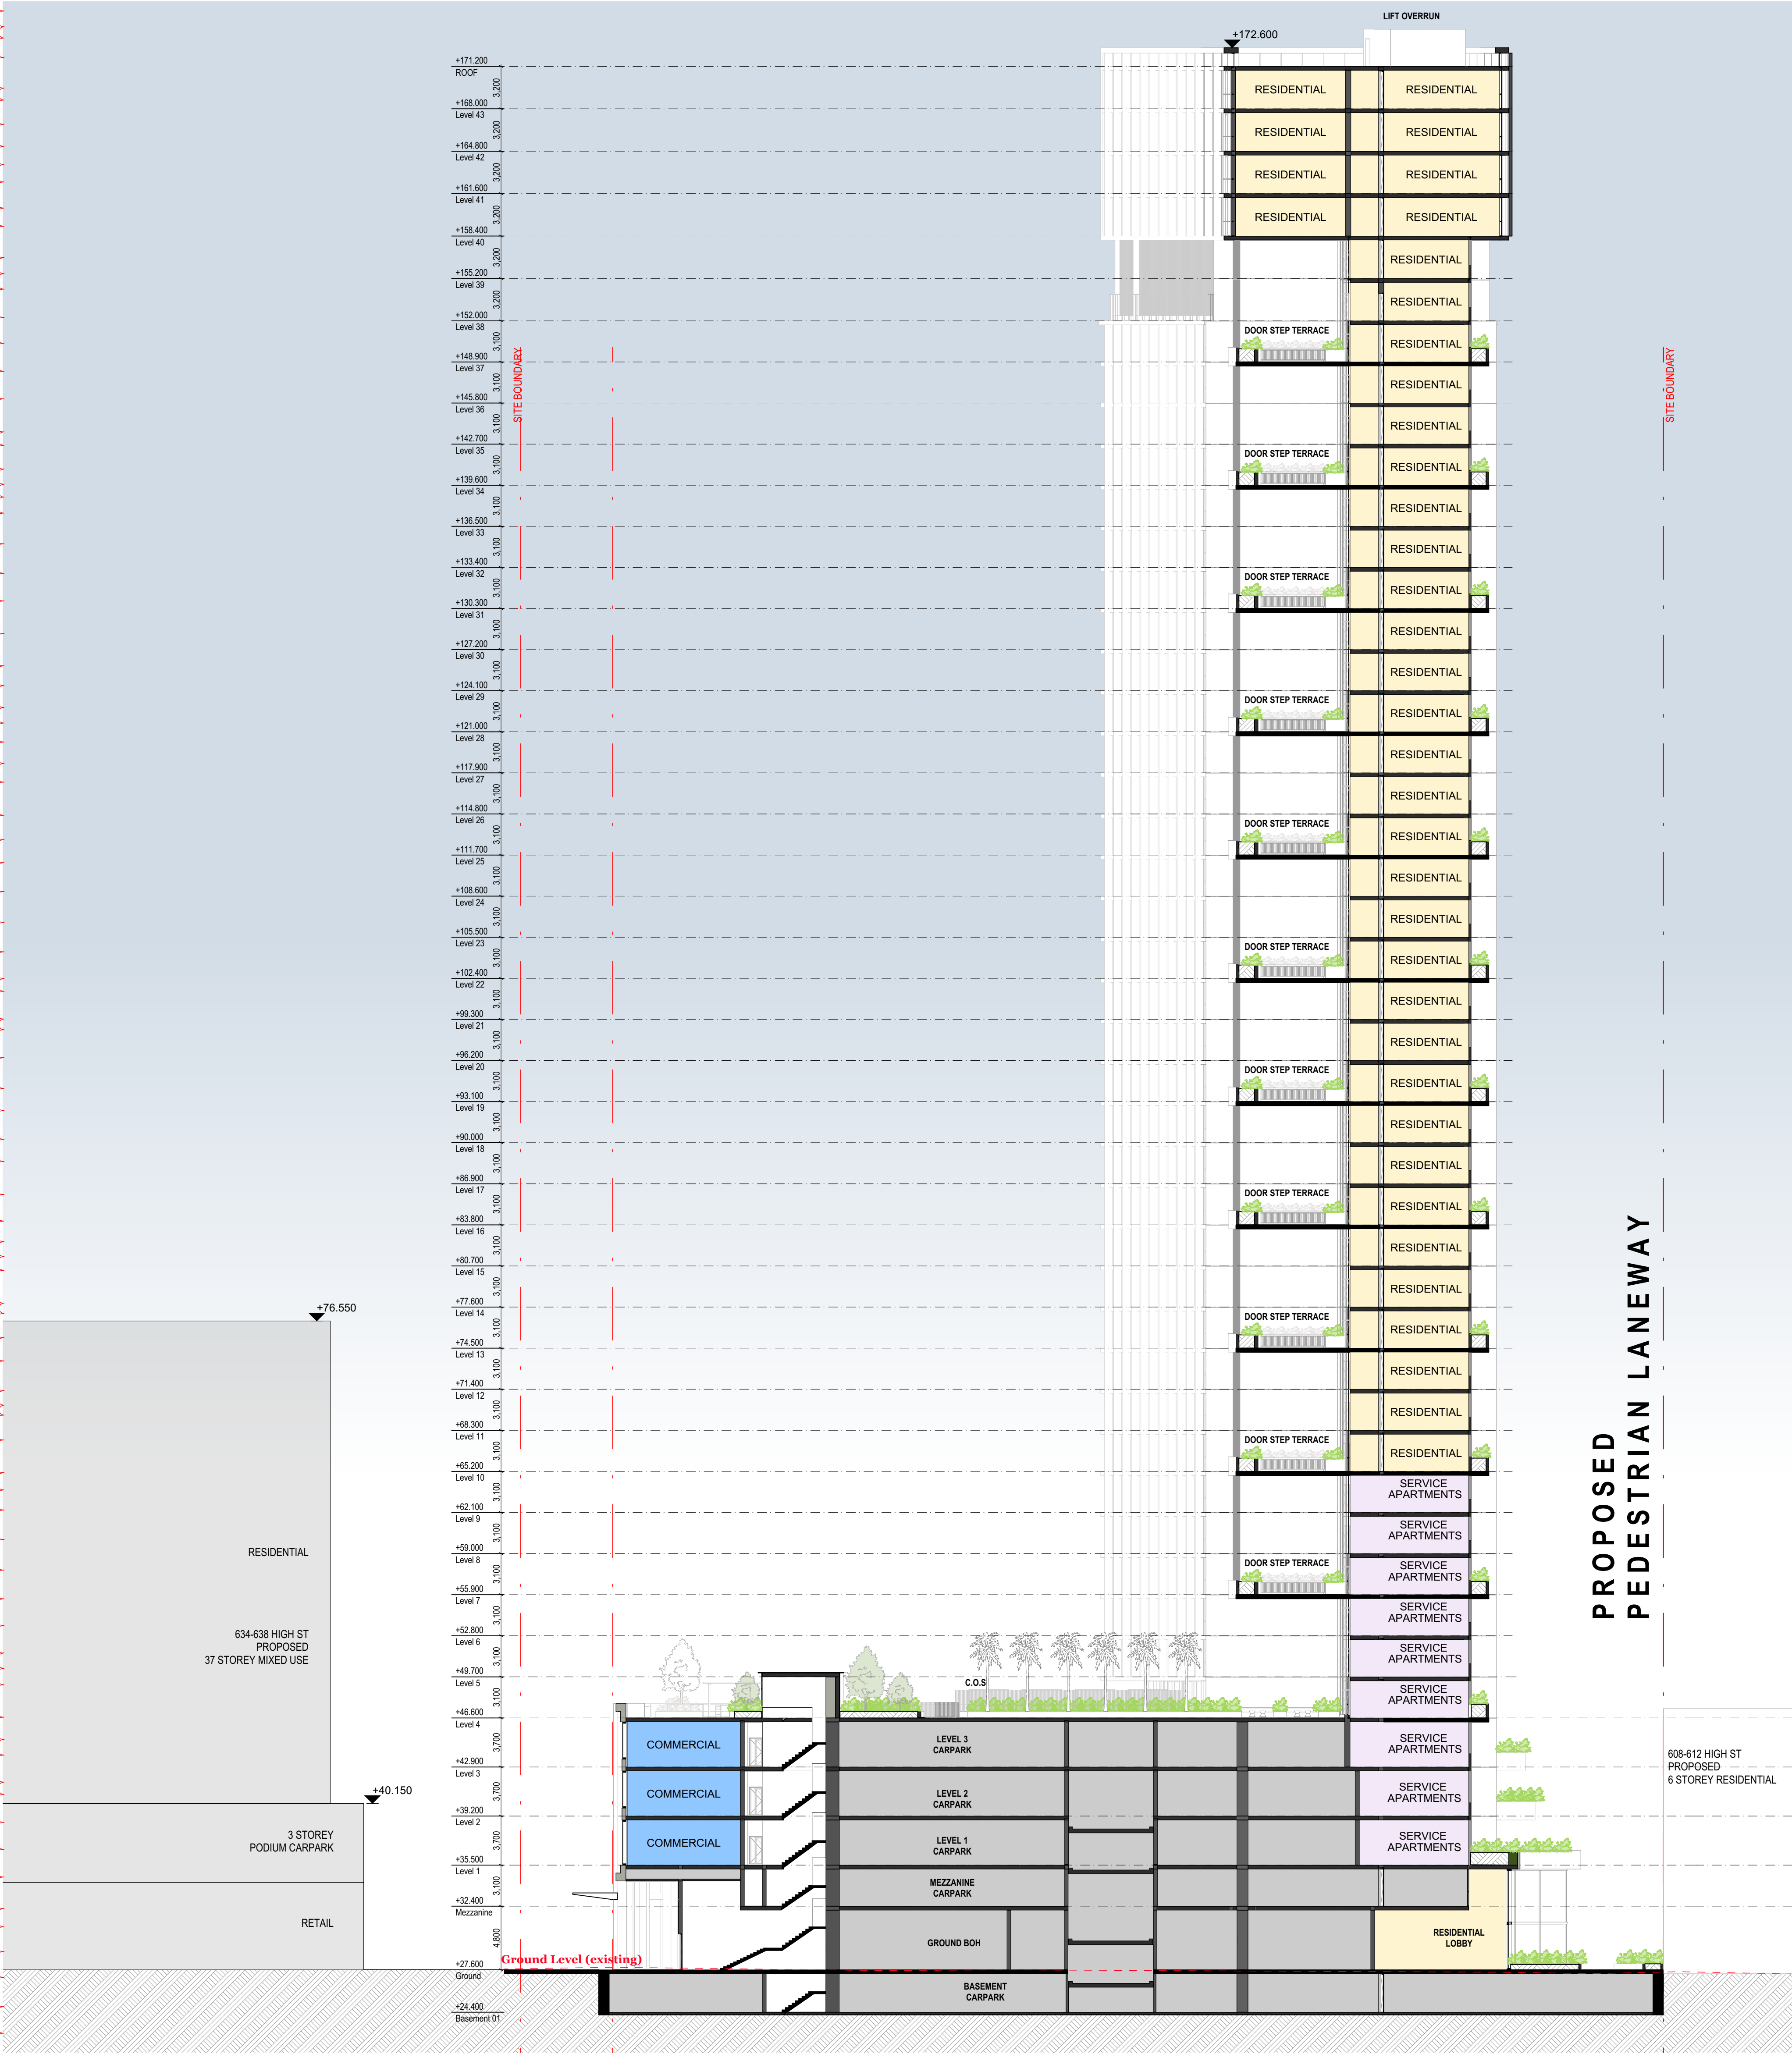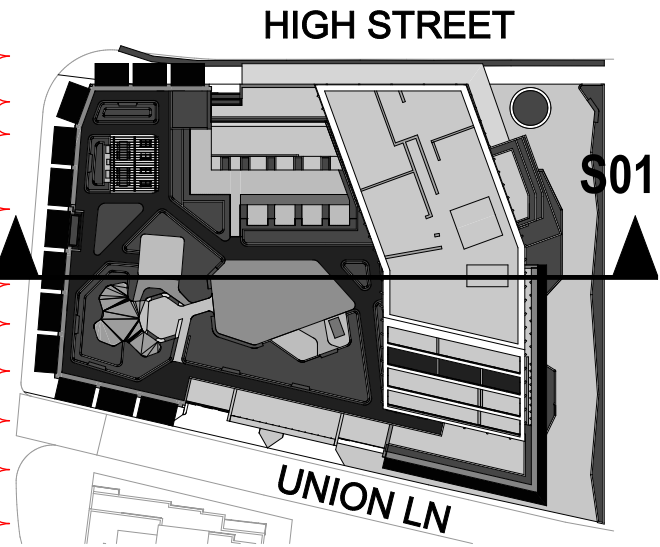

Rev.	Date	By	Ckd	Description
A	28/11/2019	DA		
B	1/04/2020	DA		
C	26/10/2020	DA		
D	7/04/2021	DA		
E	9/05/2022	CR	DF	POST S34 HEARING ISSUE

CLIENT



DKO Architecture (NSW) Pty Ltd
42 Davies Street
Surry Hills, NSW 2010
T +61 2 8246 4500
info@DKO.com.au
www.DKO.com.au
ABN: 81956706590
NSW: Nominated Architects
Koos de Keijzer 5767
David Randerson 8542





Project Name High Street Penrith
Project Number 00012012
Project Address 614-632 High Street Penrith NSW 2750 Australia
Drawn By
Checked By
Date
Scale March 2019

Drawing Series
Drawing Name

Elevations & Sections
Sections - Sheet 1

Drawing Number
Revision

DA304
E

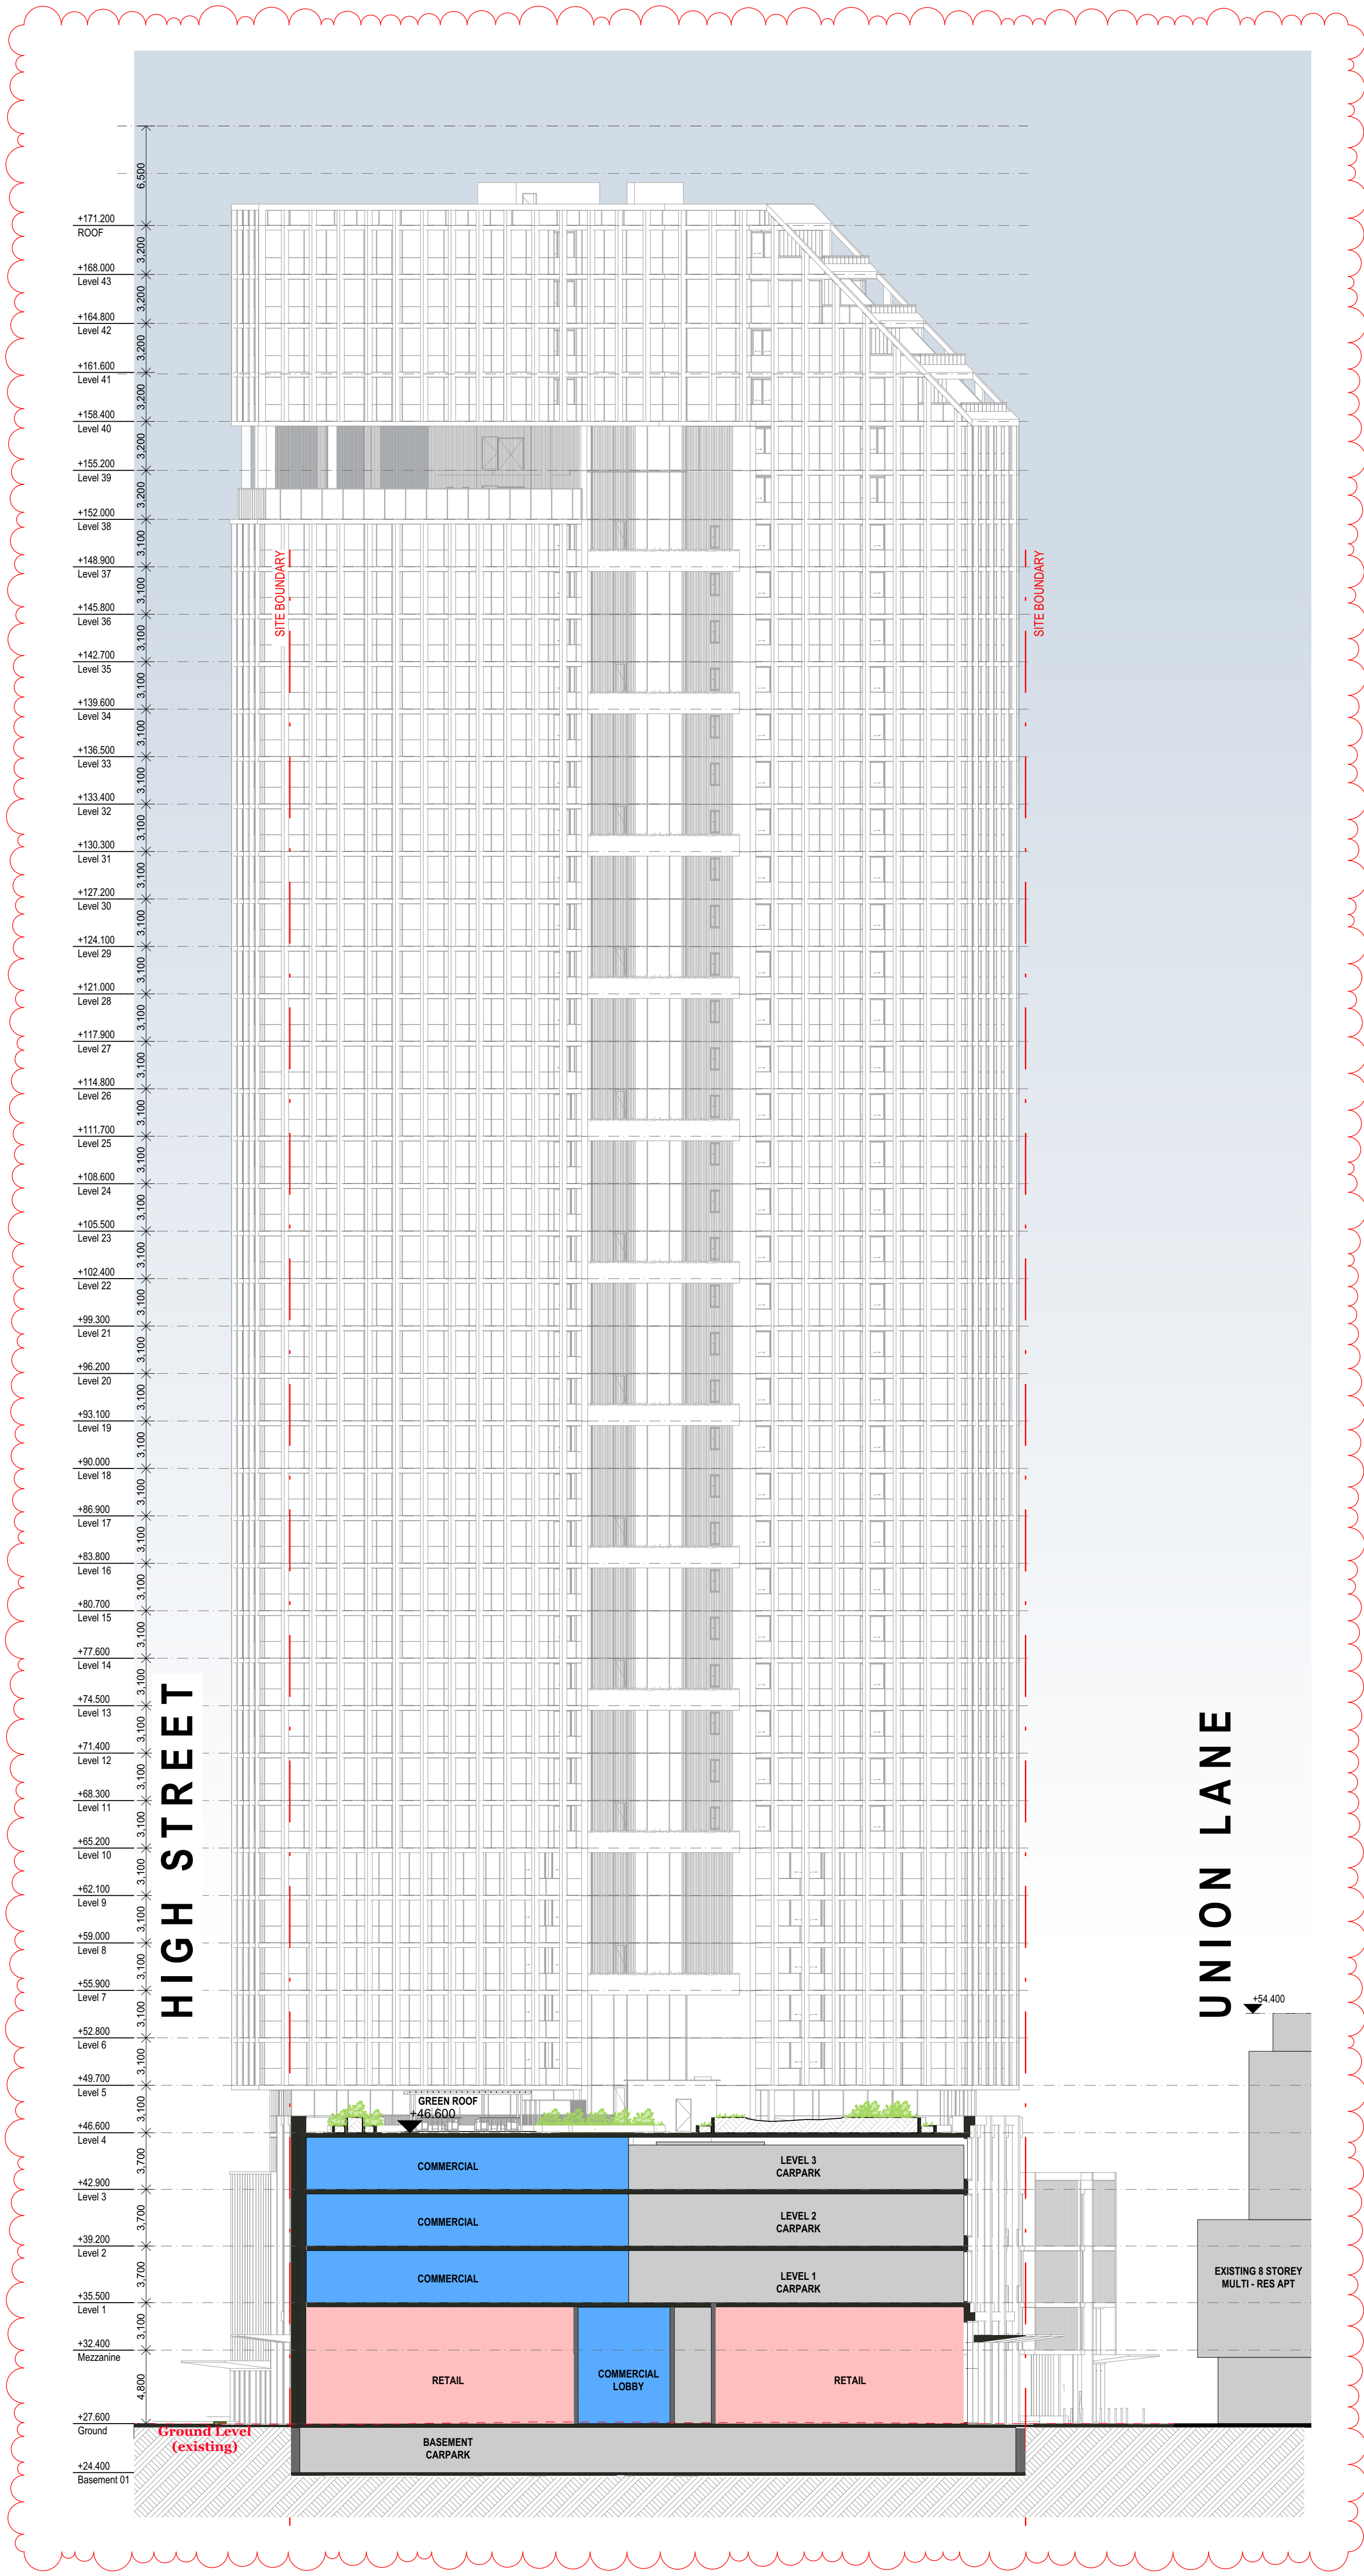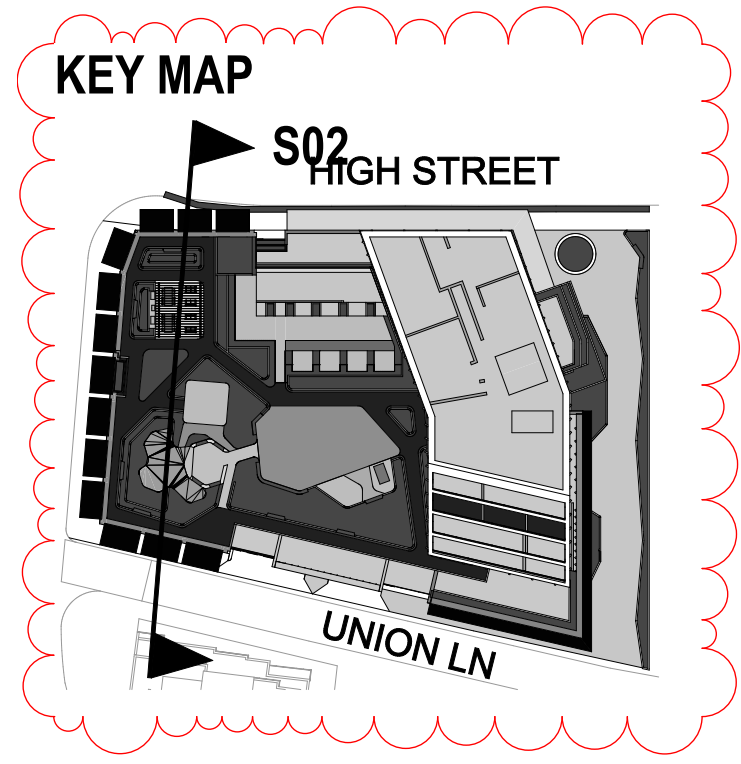

Rev.	Date	By	Ckd	Description
A	28/11/2019		DA	
B	1/04/2020		DA	
C	26/10/2020		DA	
D	7/04/2021		DA	
E	9/02/2022	CR	DP	POST S34 HEARING ISSUE

© DKO Architecture (NSW) Pty Ltd
Except as allowed under copyright act, no part of this drawing may be reproduced or otherwise dealt with without written permission of DKO Architecture.




DKO Architecture (NSW) Pty Ltd
42 Davies Street
Surry Hills, NSW 2010
T +61 2 8246 4500
info@DKO.com.au
www.DKO.com.au
ABN: 81956706590
NSW: Nominated Architects
Koos de Keijzer 5767
David Randerson 8542



Project Name High Street Penrith
Project Number 00012012
Project Address 614-632 High Street Penrith NSW 2750 Australia
Drawn By
Checked By
Date
Scale March 2019

Drawing Series	Elevations & Sections
Drawing Name	Sections - Sheet 2
Drawing Number	DA305
Revision	E

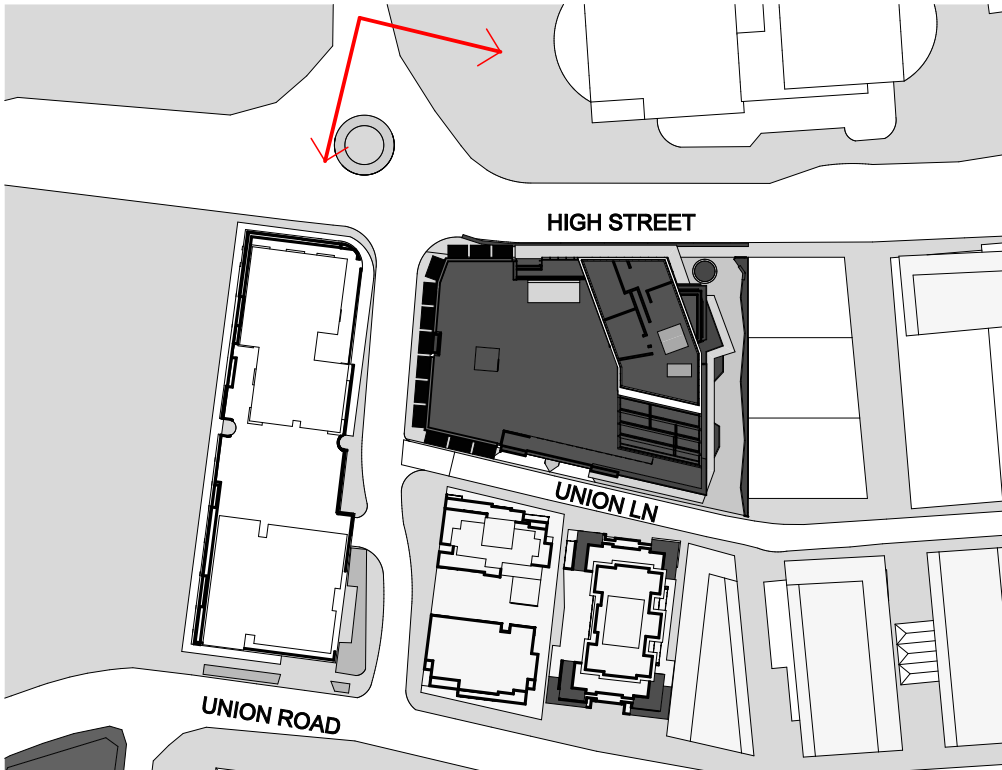

KEY PLAN




Builder/Contractor shall verify job dimensions before any job commences.
Figured dimensions take precedence over drawings and job dimensions.
All shop drawings shall be submitted to the Architect/Consultant, and manufacture shall not commence prior to return of inspected shop drawings by the Architect/Consultant.

Rev.	Date	By	Ckd	Description
P6	1/11/2019			Draft DA
P7	5/11/2019	OS	SZ	Draft DA
A	28/11/2019			DA
B	1/04/2020			DA
C	9/05/2022	CR	DF	POST S34 HEARING ISSUE

CLIENT




DKO Architecture (NSW) Pty Ltd
42 Davies Street
Surry Hills, NSW 2010
T +61 2 8246 4500
info@DKO.com.au
www.DKO.com.au
ABN: 81956706590
NSW: Nominated Architects
Koos de Keijzer 5767
David Randerson 8542

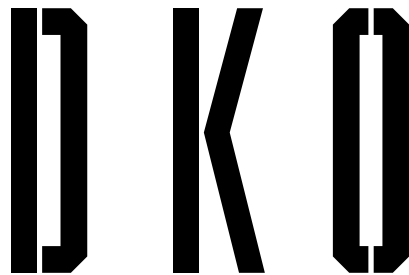

Project Name High Street Penrith
Project Number 00012012
Project Address 614-632 High Street Penrith NSW 2750 Australia
Drawn By
Checked By
Date March 2019
Scale

Drawing Series Elevations & Sections
Drawing Name Streetscape Montage

Drawing Number **DA307**
Revision **C**

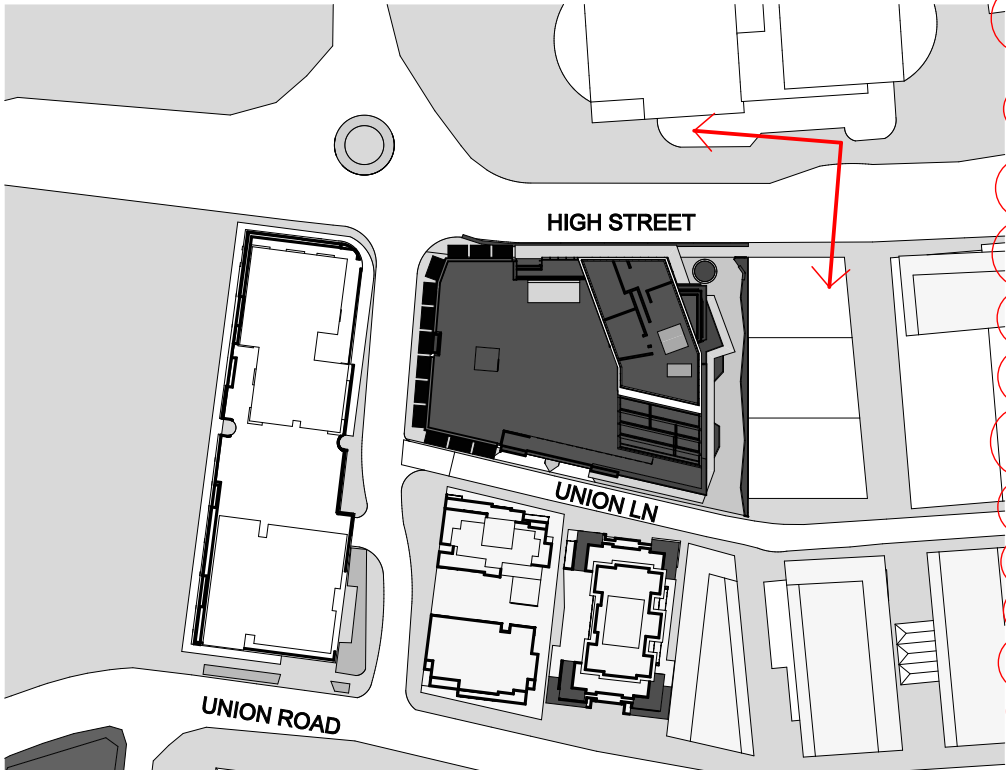

KEY PLAN




Builder/Contractor shall verify job dimensions before any job commences.
Figured dimensions take precedence over drawings and job dimensions.
All shop drawings shall be submitted to the Architect/Consultant, and manufacture shall not commence prior to return of inspected shop drawings by the Architect/Consultant.

Rev.	Date	By	Ckd	Description
P6	1/11/2019			Draft DA
P7	5/11/2019	OS	SZ	Draft DA
A	28/11/2019			DA
B	1/04/2020			DA
C	9/05/2022	CR	DF	POST S34 HEARING ISSUE

CLIENT







DKO Architecture (NSW) Pty Ltd
42 Davies Street
Surry Hills, NSW 2010
T +61 2 8346 4500
info@DKO.com.au
www.DKO.com.au
ABN: 81956706590
NSW: Nominated Architects
Koos de Keijzer 5767
David Randerson 8542




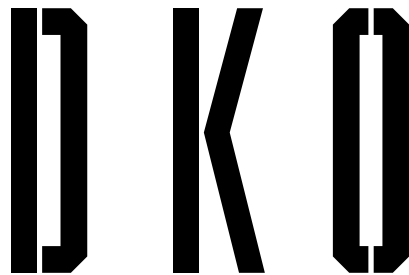





Project Name High Street Penrith
Project Number 00012012
Project Address 614-632 High Street Penrith NSW 2750 Australia
Drawn By
Checked By
Date
Scale March 2019

Drawing Series Elevations & Sections
Drawing Name Streetscape Montage


Drawing Number **DA308**
Revision **C**

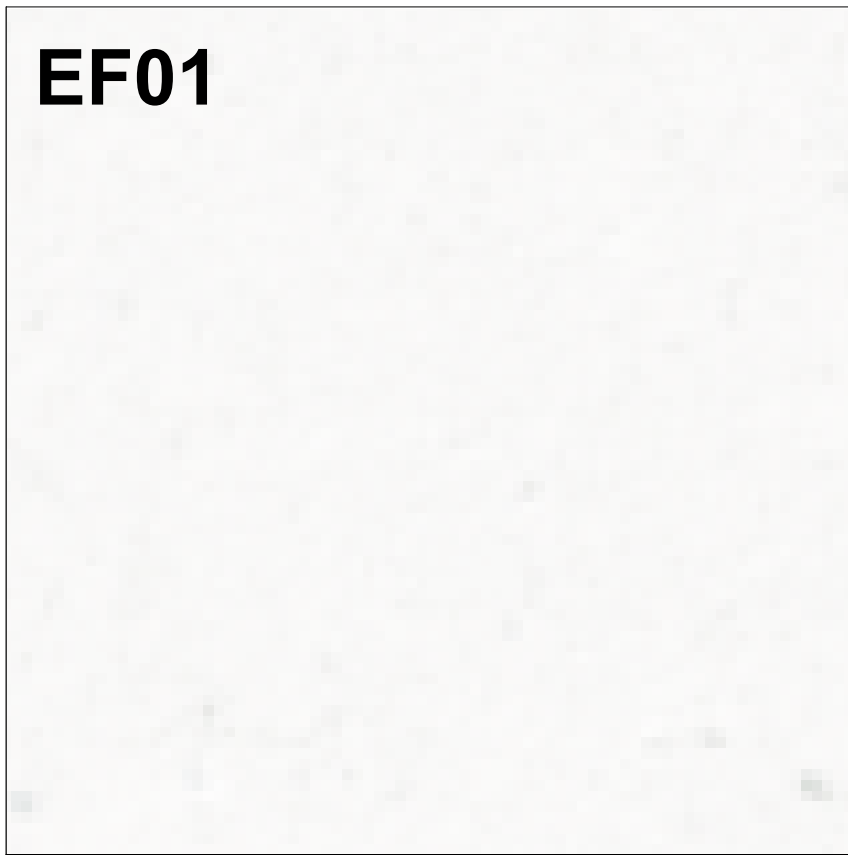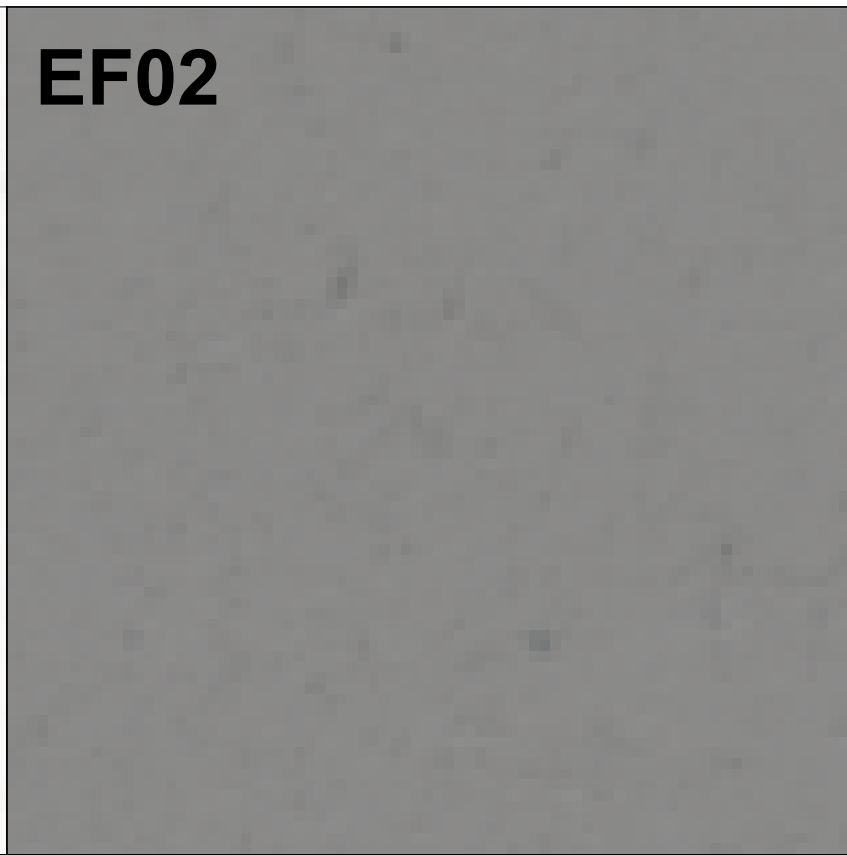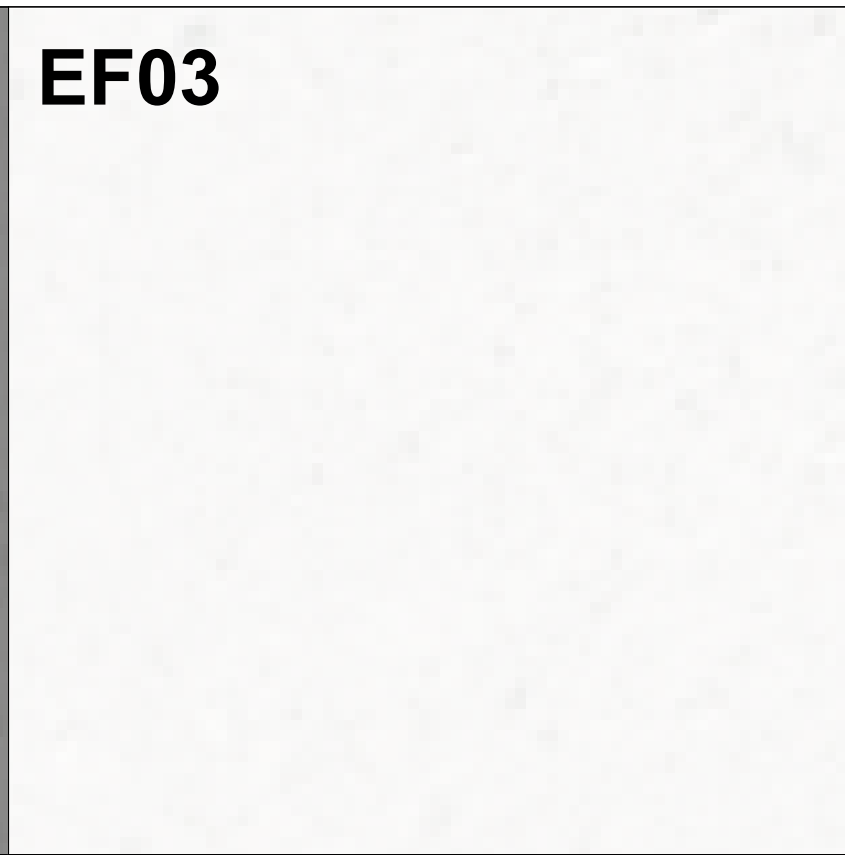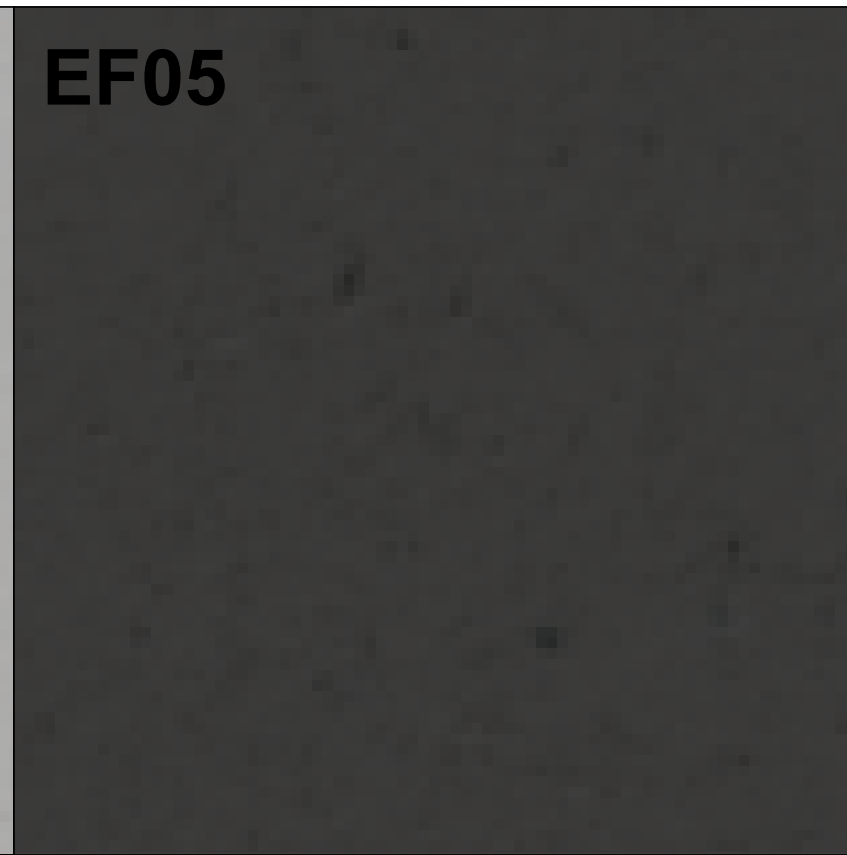					
EF-01 Finish: Painted Concrete Product: Concrete Colour: Light	EF-02 Finish: Painted Concrete Product: Concrete Colour: Dark	EF-03 Finish: Textured Product: Prefinished Panel Colour: Light	EF-04 Finish: Textured Product: Prefinished Panel Colour: Grey	EF-05 Finish: Textured Product: Prefinished Panel Colour: Dark	EF-06 Finish: Glass Product: Glass Colour: Clear

 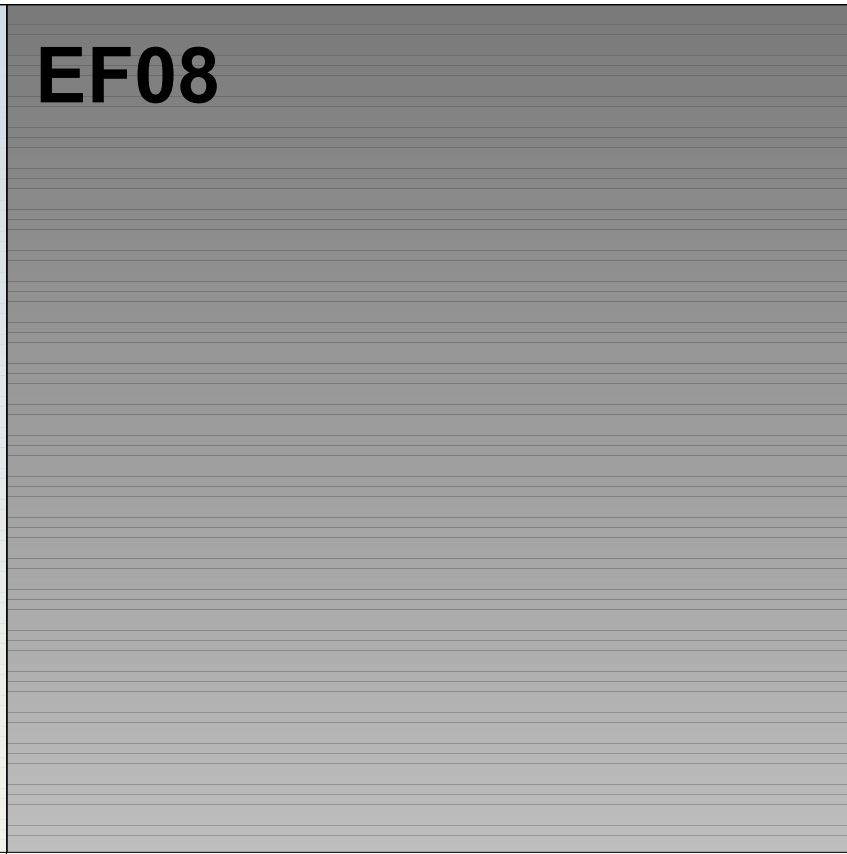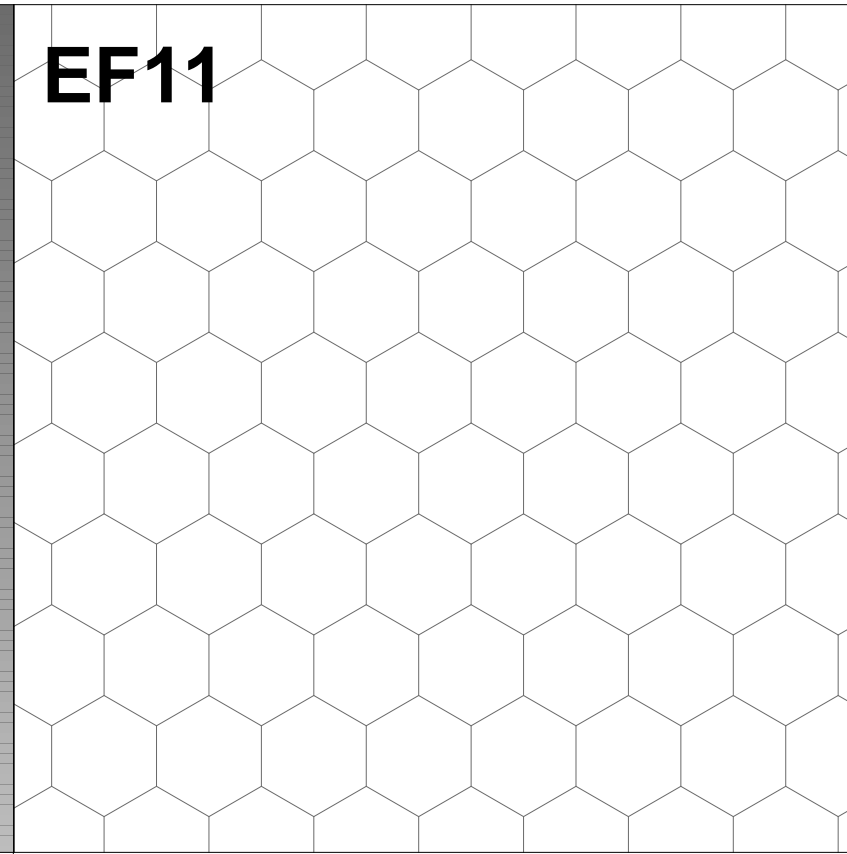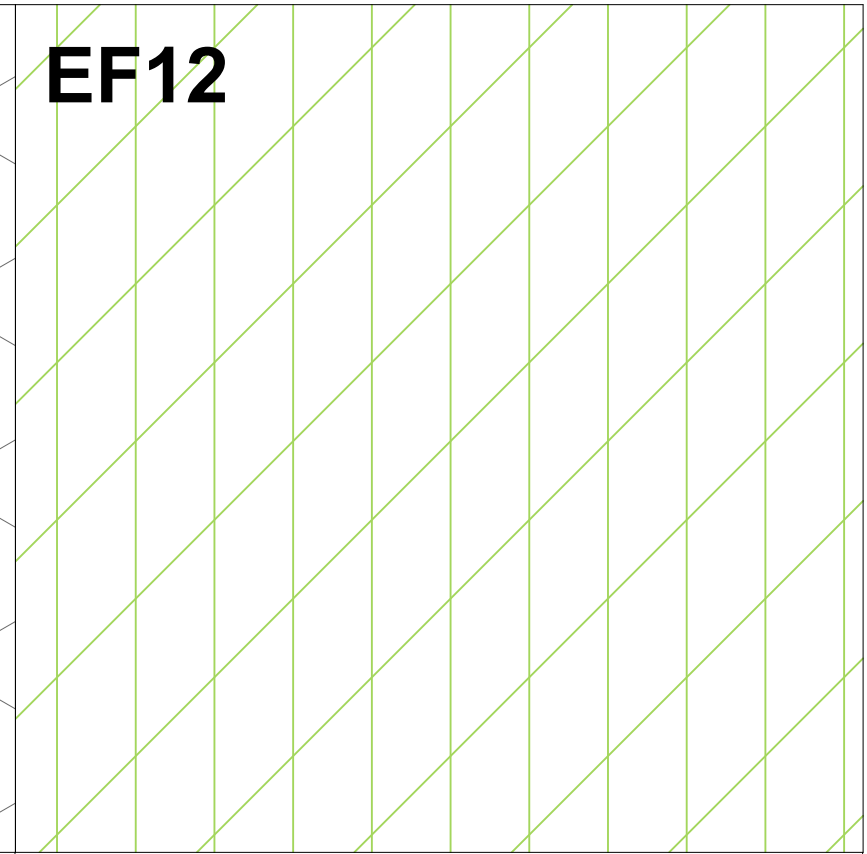					
EF-07 Finish: Glass Product: Shopfront Glass Colour: Clear	EF-08 Finish: Glass Product: Glass Colour: Grey	EF-09 Finish: Glass Product: Glass Colour: Dark	EF-10 Finish: Glass Colourback Product: Glass Colour: Grey	EF-11 Finish: Painted Metal Product: Perforated Metal Colour: Dark	EF-12 Finish: Landscape Planting Product: Vertical Planter Mesh

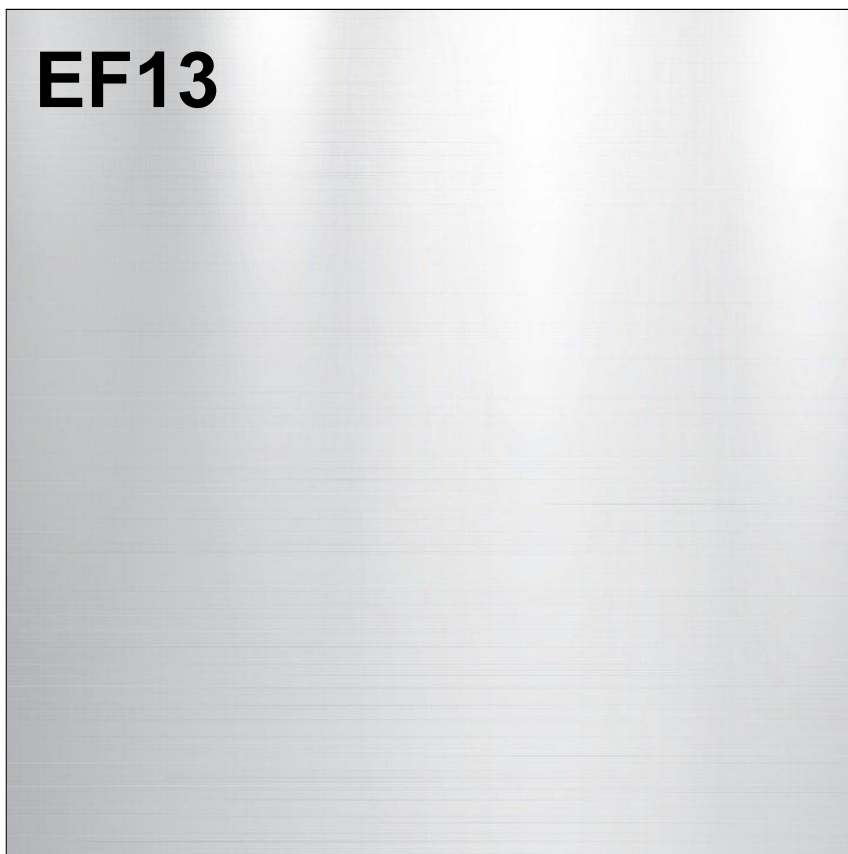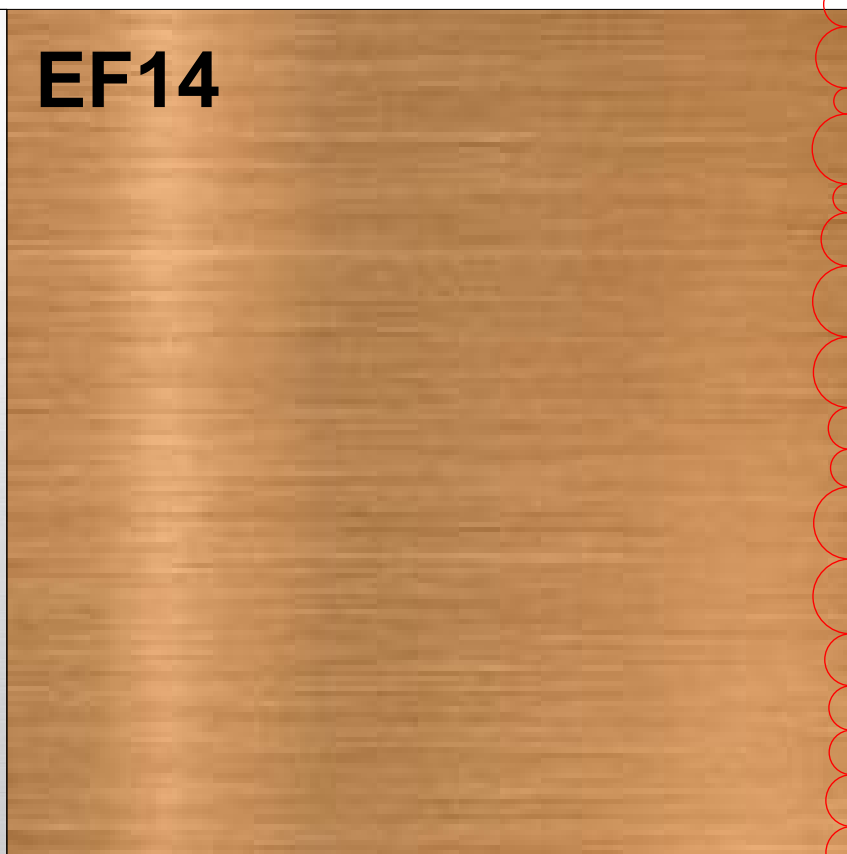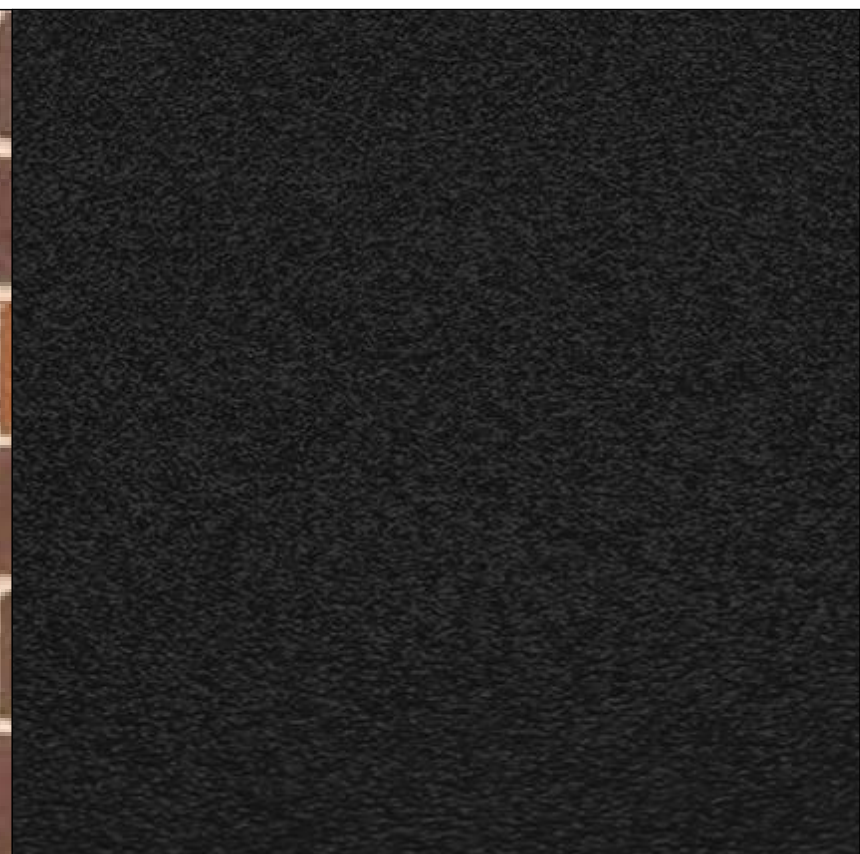
			
EF-13 Finish: Mirrored Product: Metal	EF-14 Finish: Painted Metal Product: Metal Colour: Bronze	EF-15 Finish: Brown Brick Product: Brick Colour: Brown	EF-16 Finish: Powdercoat Product: Metal Colour: Black



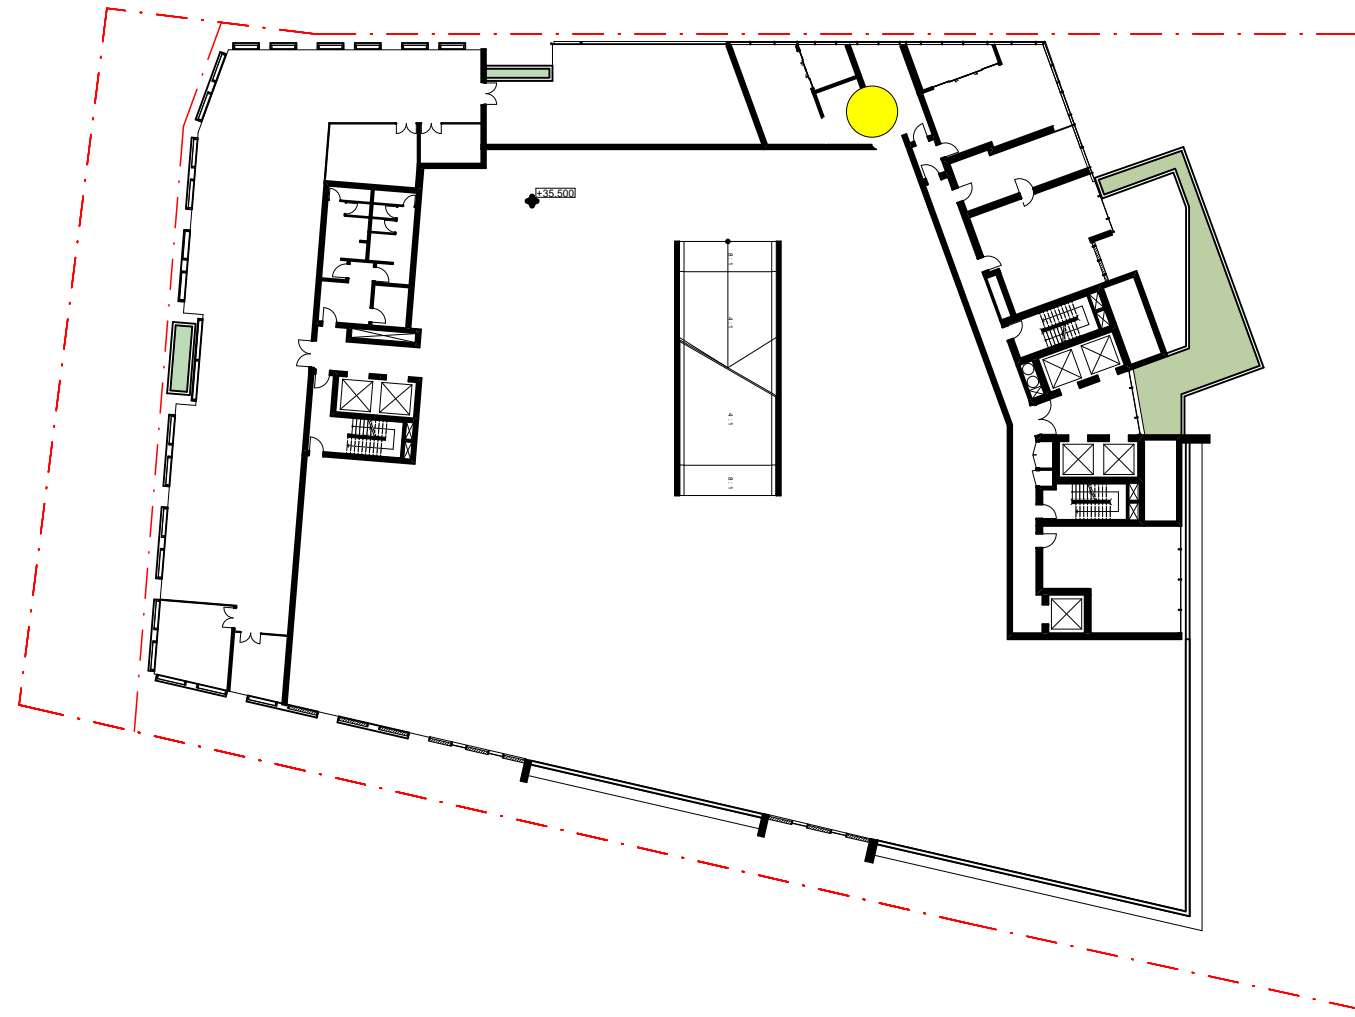


Levels 1-2

Solar Access: $(1/2) \times 2 = (2/4)$
No Solar Access: $(0/4) \times 2 = (0/4)$

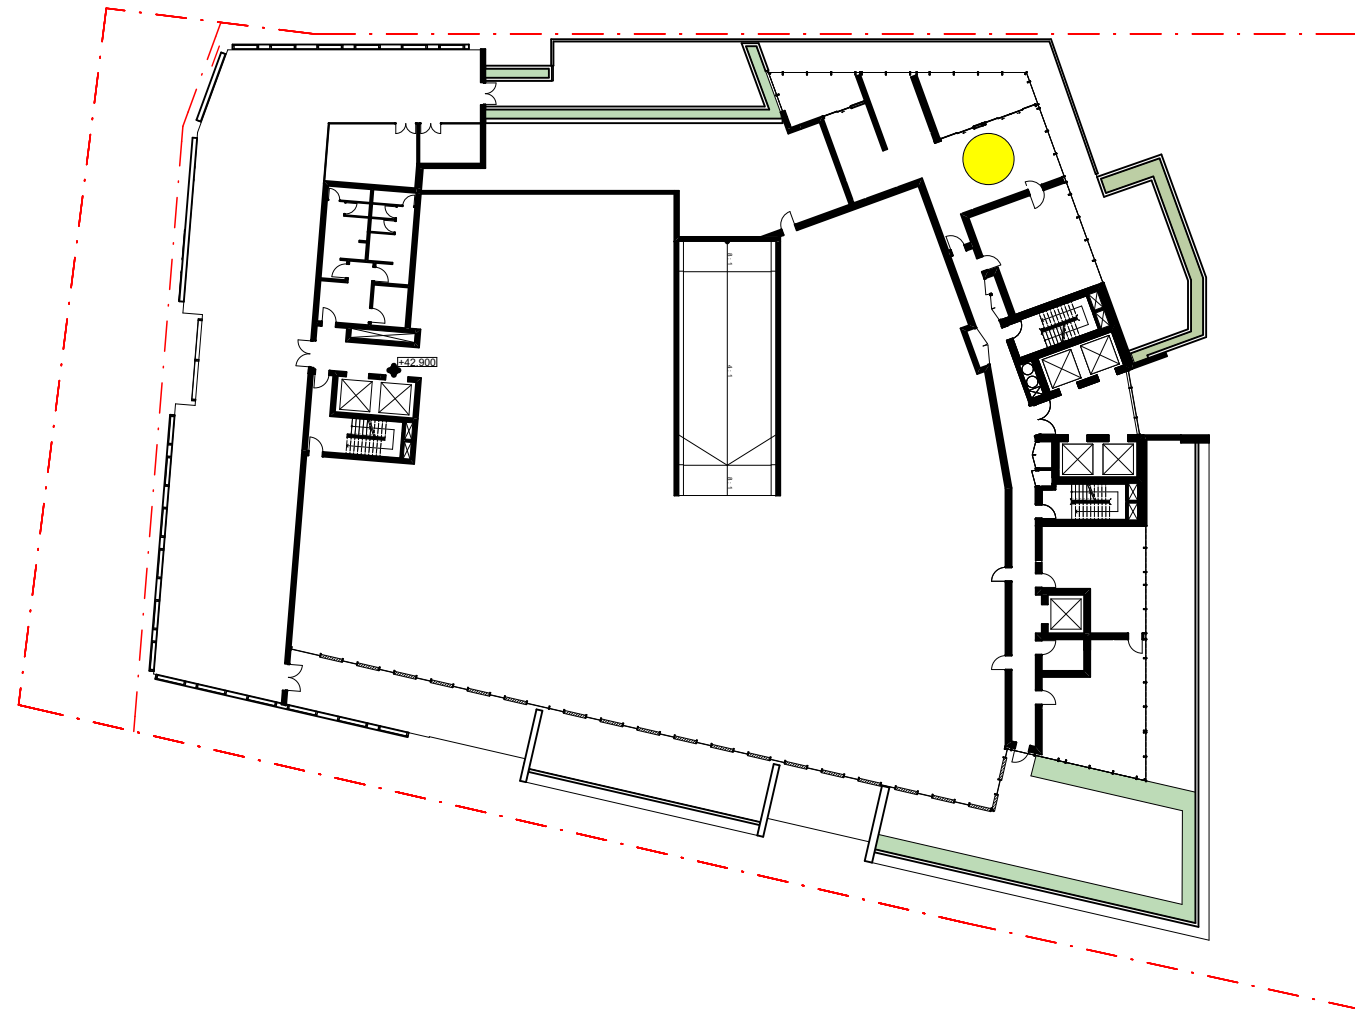


Level 3

Solar Access: $(1/2)$
No Solar Access: $(0/6)$

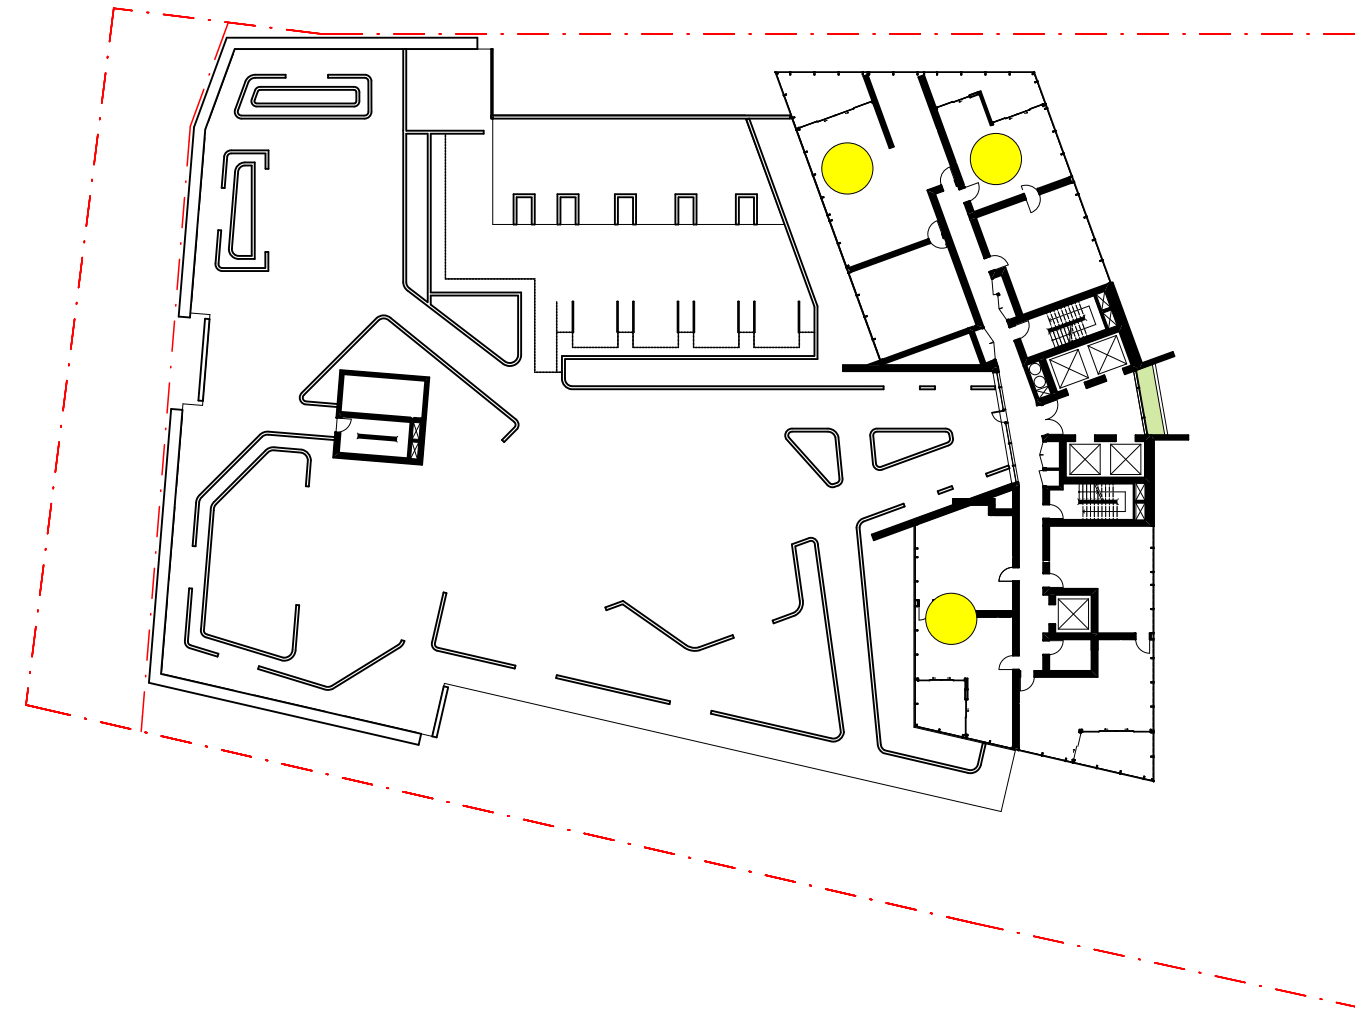


Level 4

Solar Access: $(3/4)$
No Solar Access: $(0/6)$

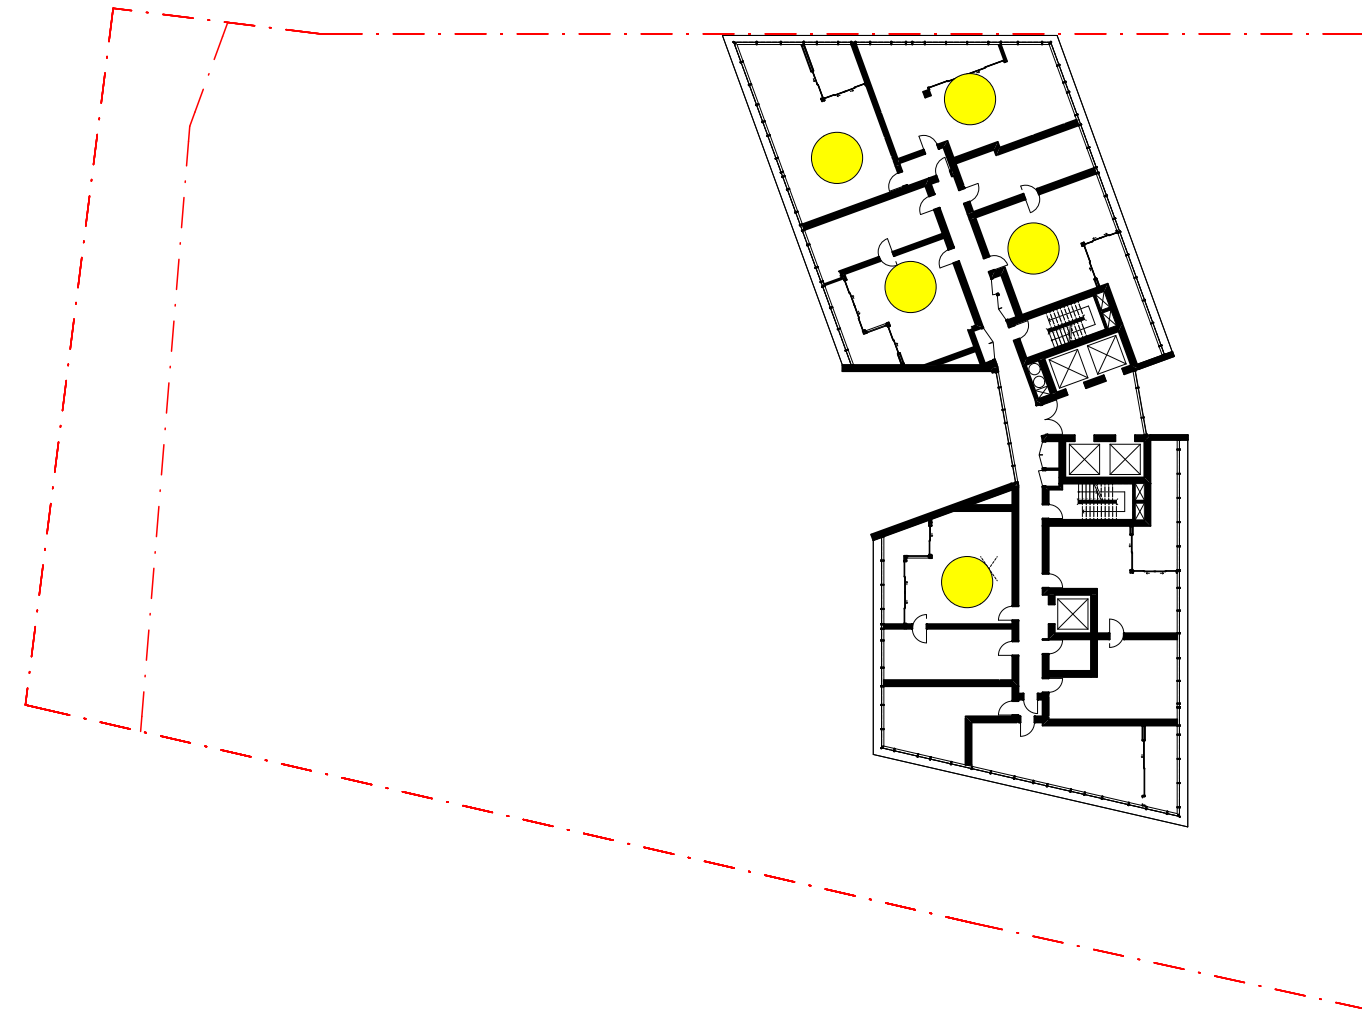

Level 5

Solar Access: $(5/7)$
No Solar Access: $(0/6)$

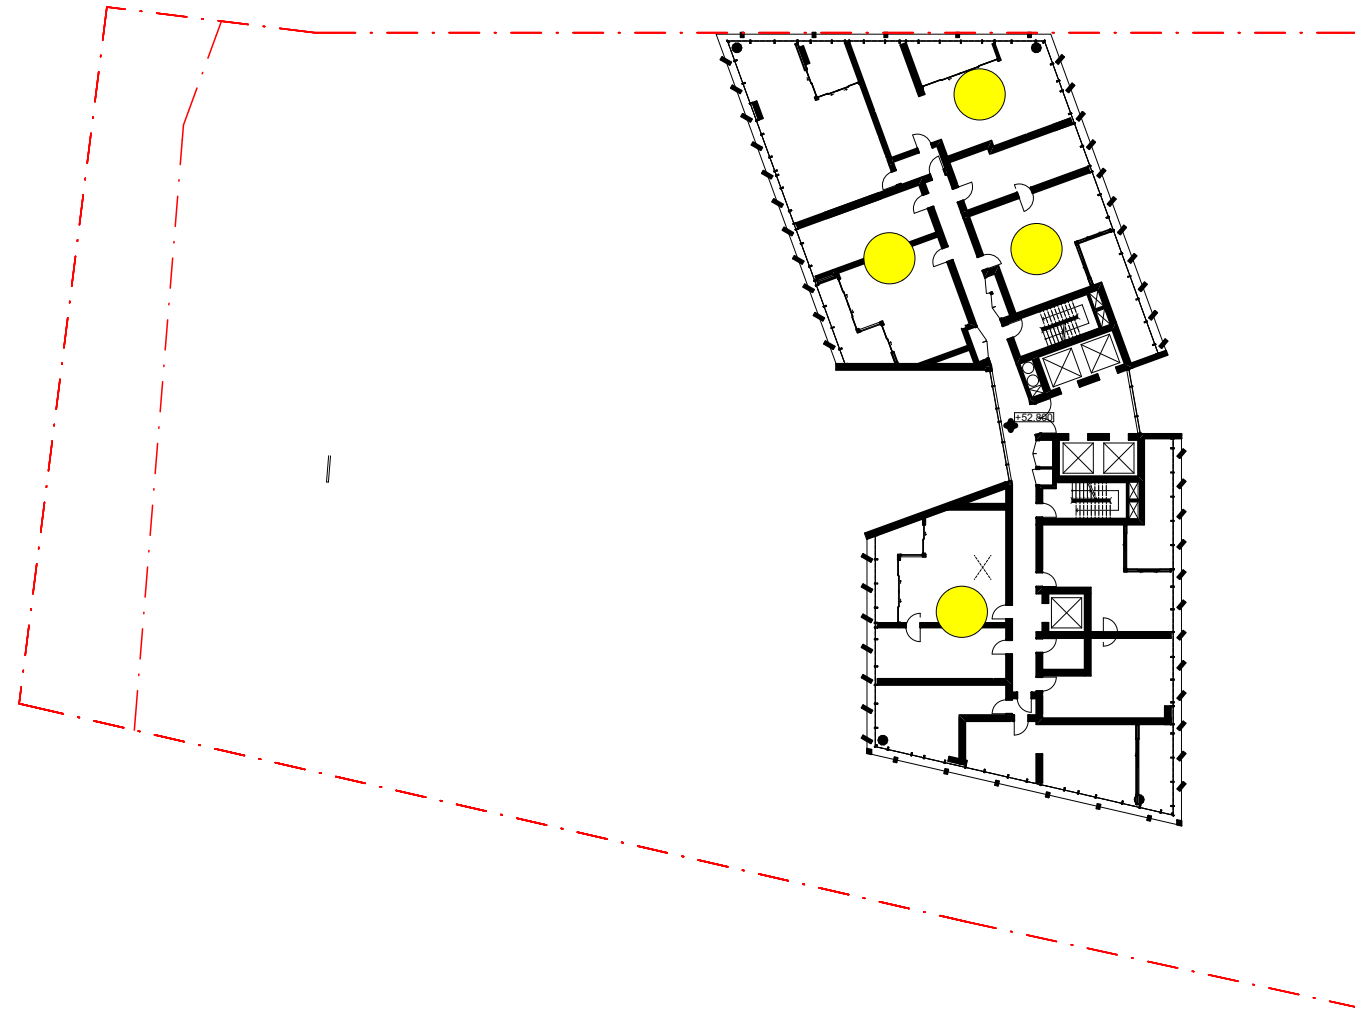

Level 6

Solar Access: $(4/6)$
No Solar Access: $(0/6)$




Level 7

Solar Access: $(4/6)$
No Solar Access: $(0/6)$



Levels 8 - 9


Solar Access: $(4/6) \times 2 = (8/12)$
No Solar Access: $(0/6) \times 2 = (0/12)$

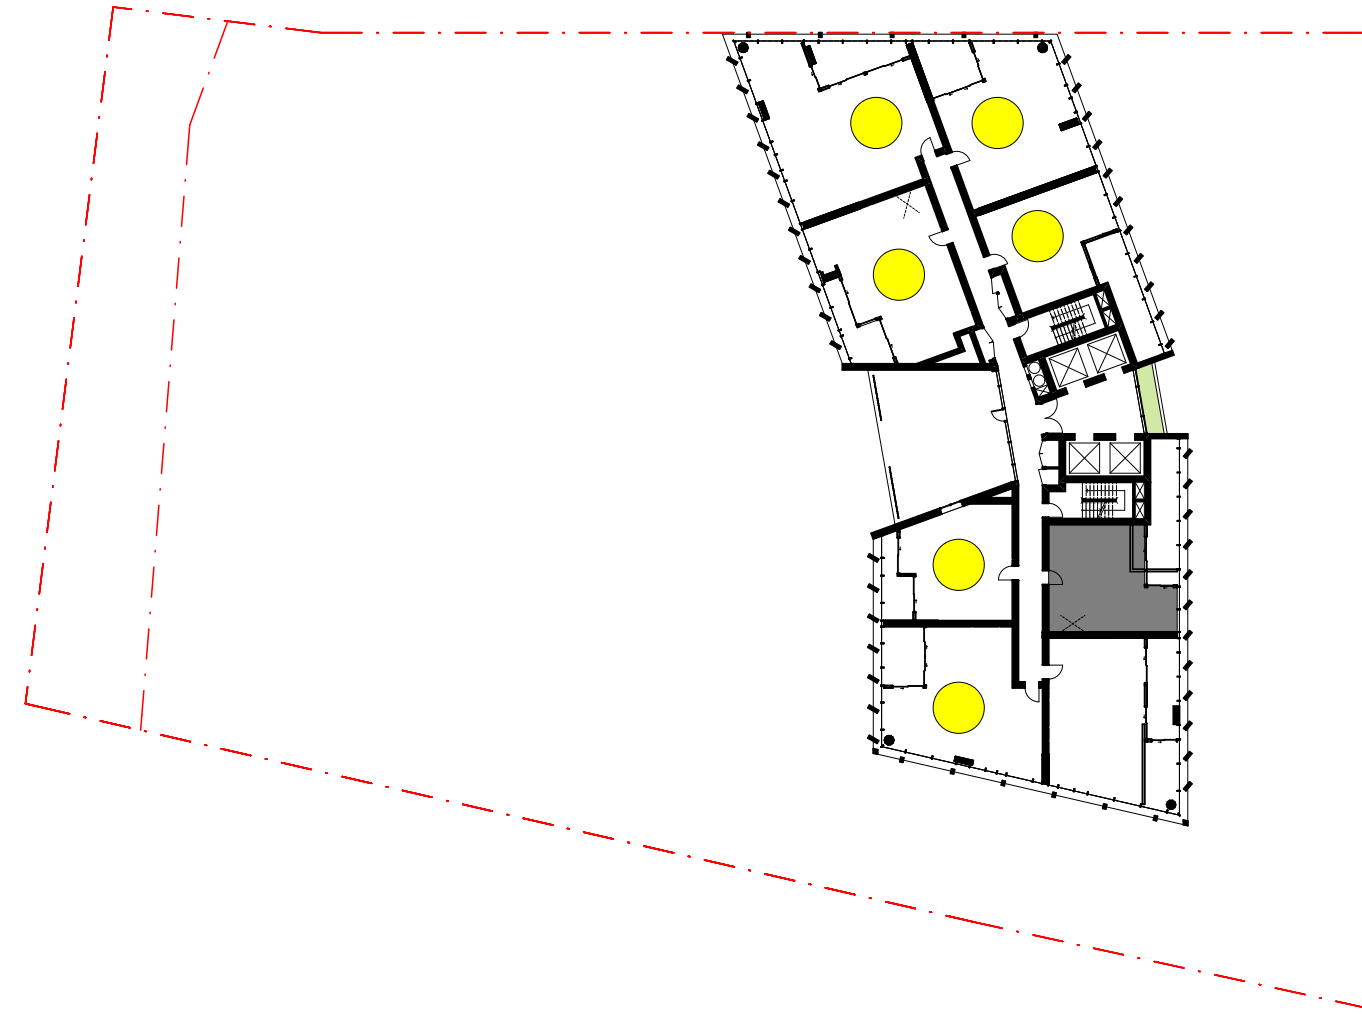

Levels 10

Solar Access: $(6/7)$
No Solar Access: $(0/7)$



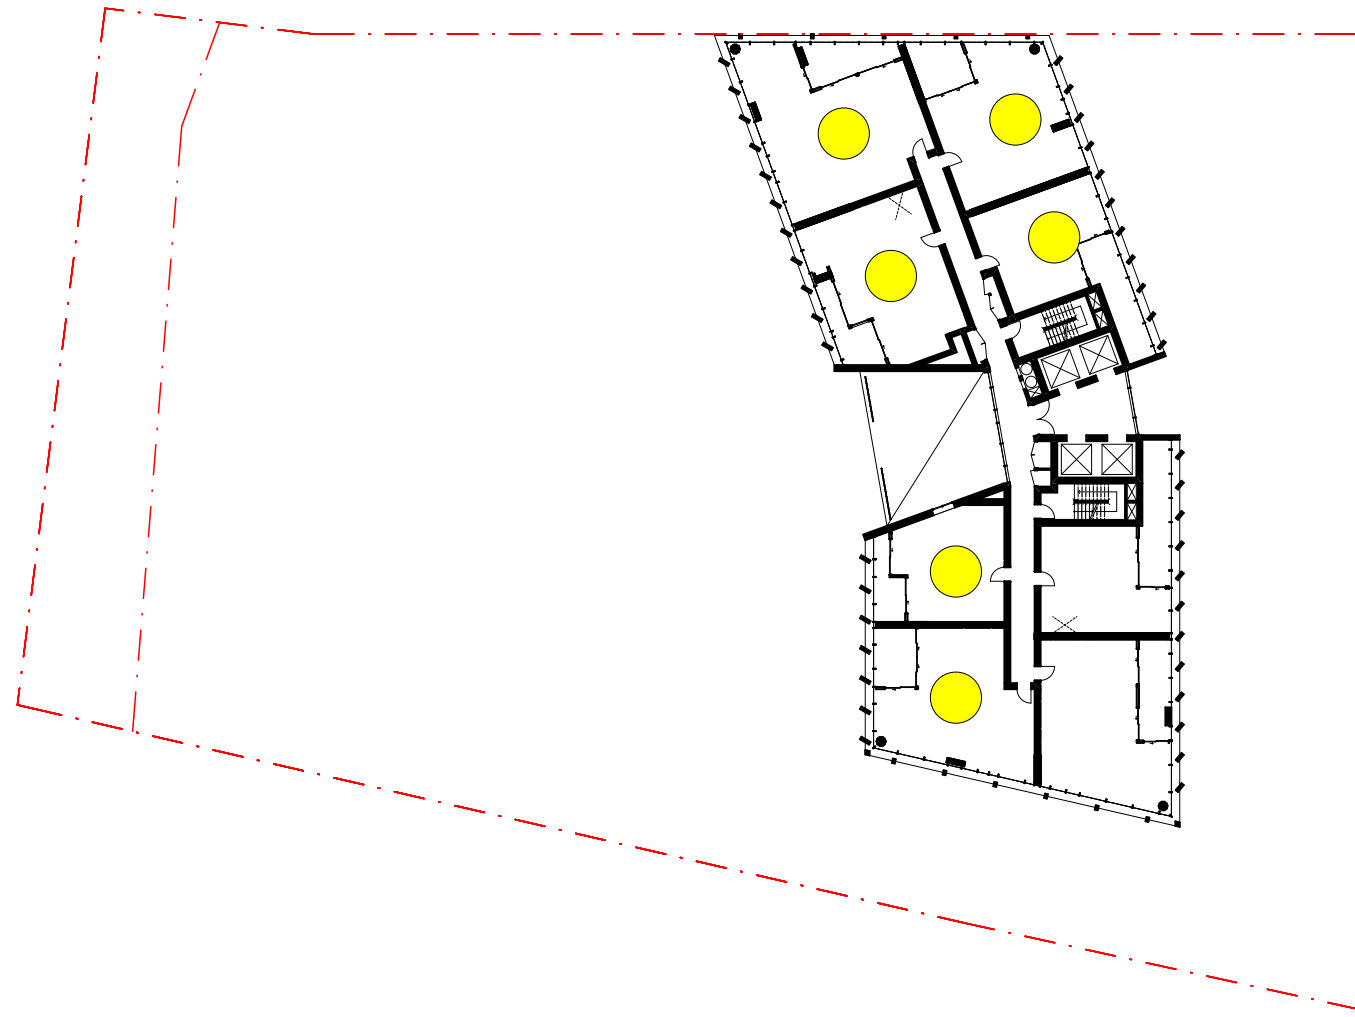


Levels 11

Solar Access: (6/8)
No Solar Access: (0/8)




Levels 12-37

Solar Access: (6/8)x27 = (162/216)
No Solar Access: (0/8)x27 = (0/216)

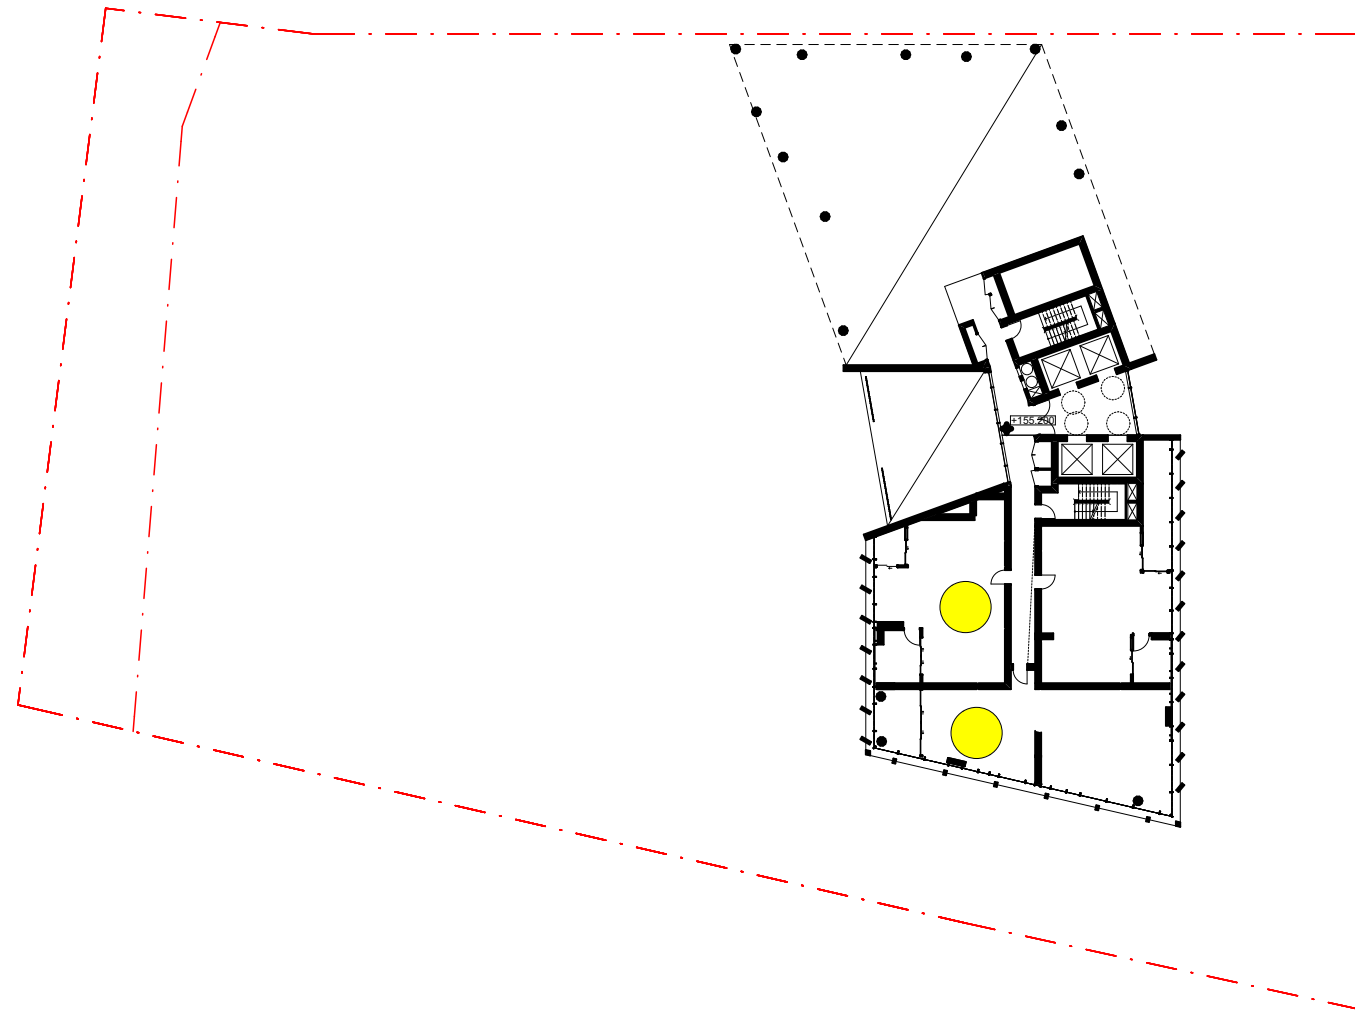


Levels 38-39

Solar Access: (2/3)x2 = (4/6)
No Solar Access: (0/3)x2 = (0/6)

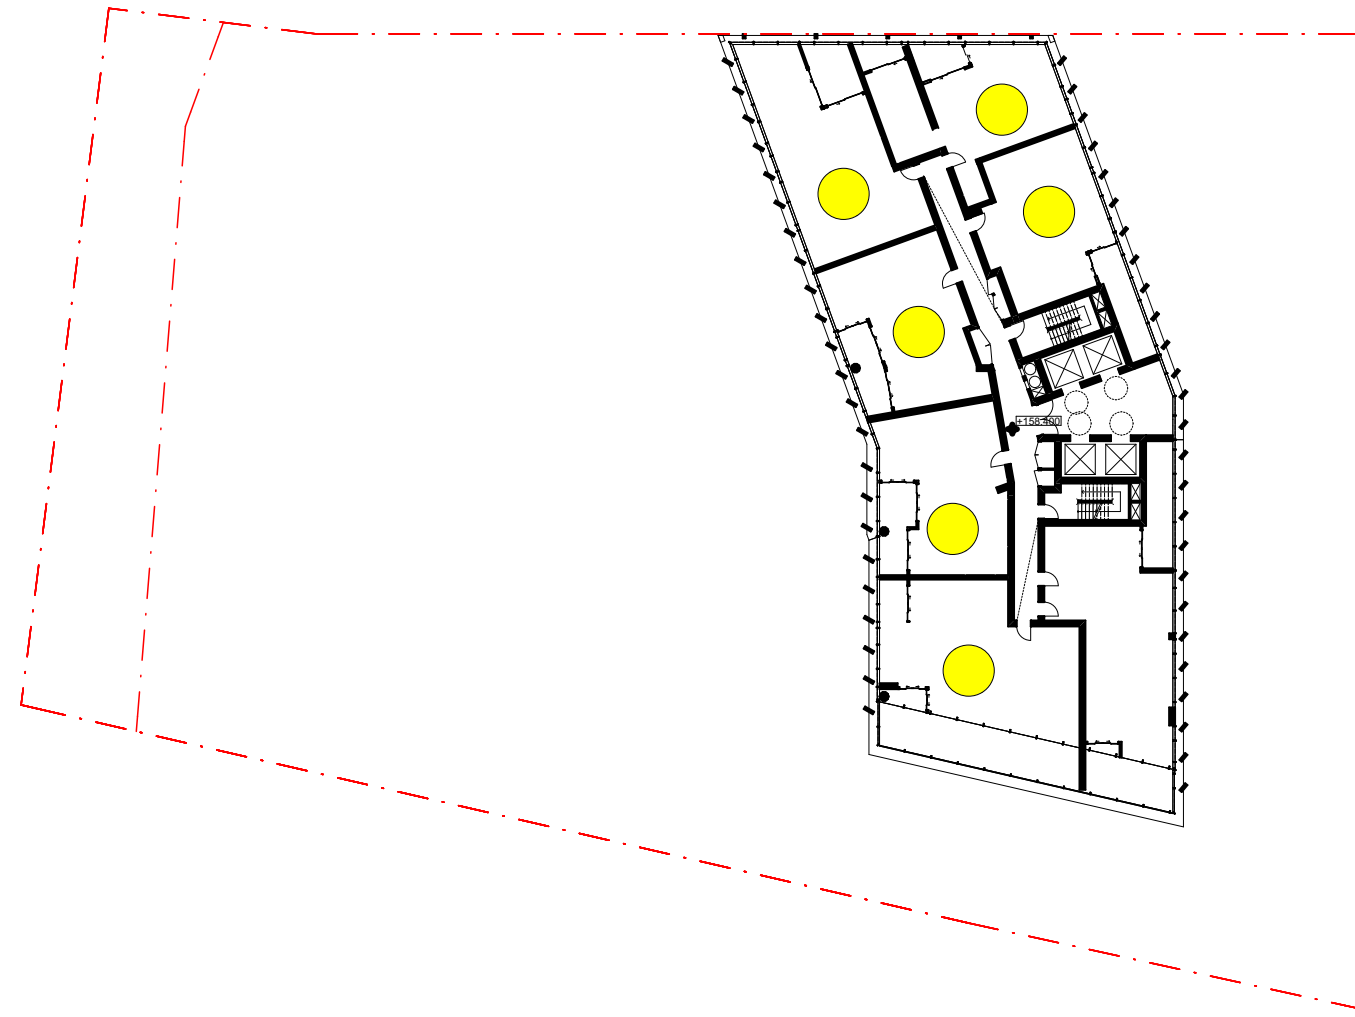


Level 40

Solar Access: (6/7)
No Solar Access: (0/7)

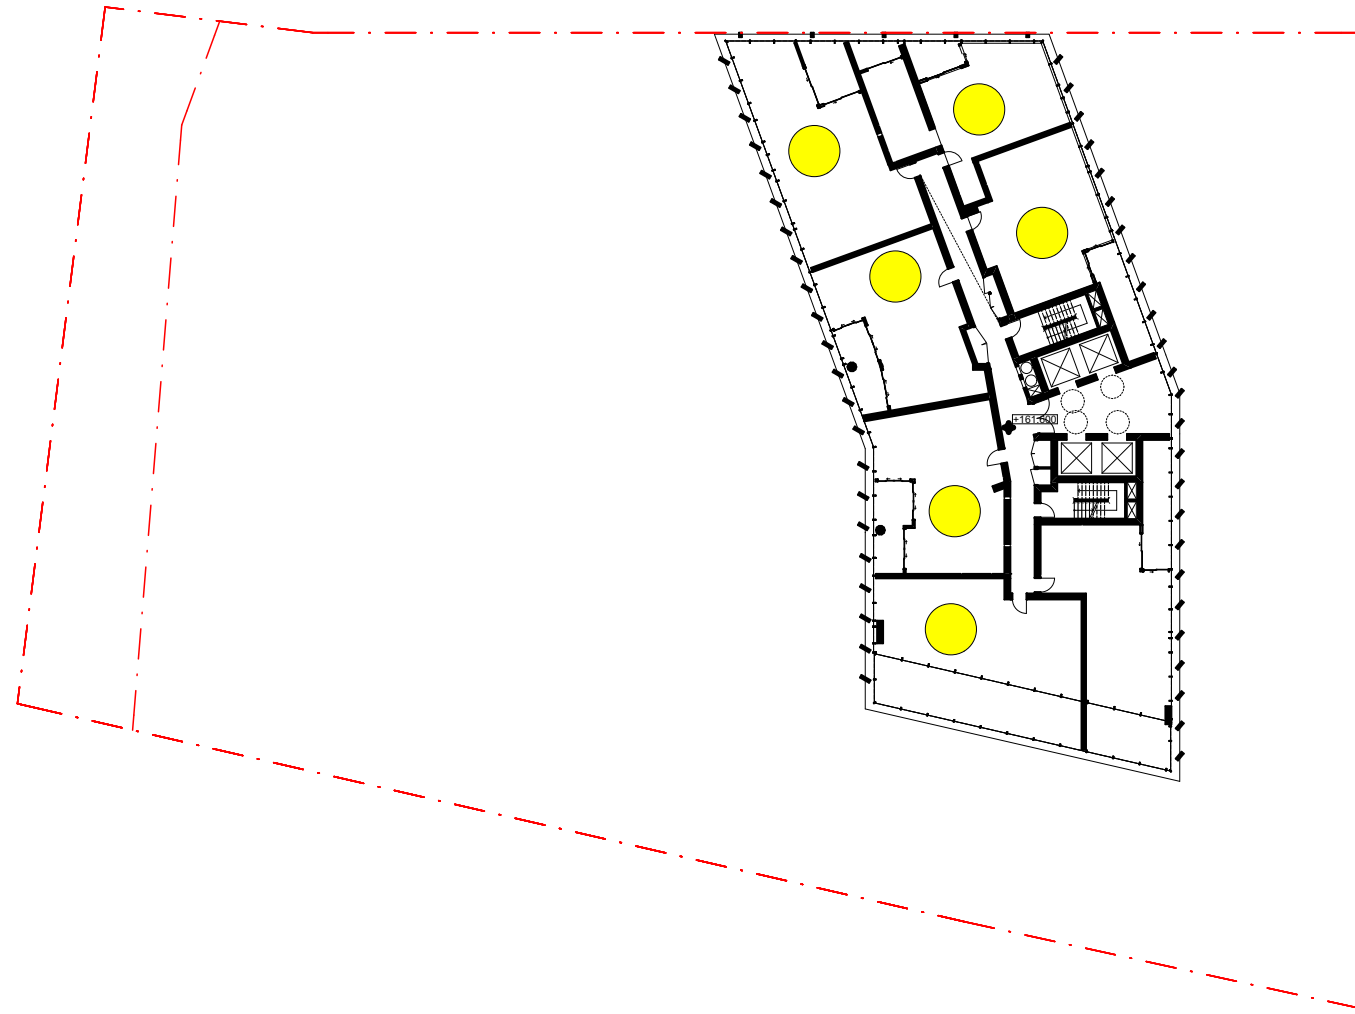


Level 41

Solar Access: (6/7)
No Solar Access: (0/7)

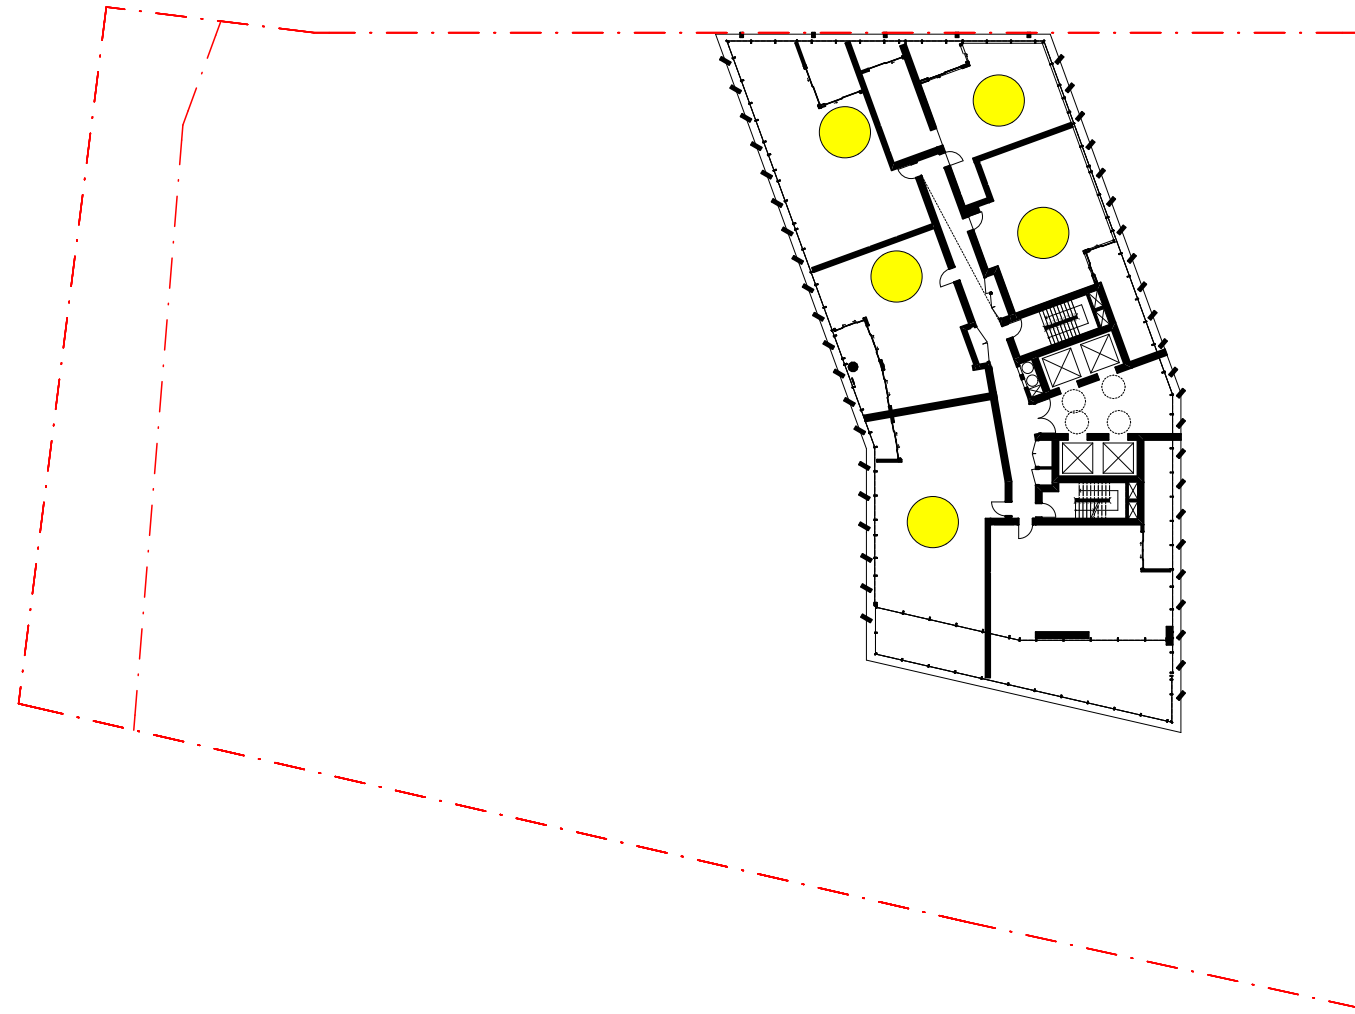

Level 42

Solar Access: (5/6)
No Solar Access: (0/6)

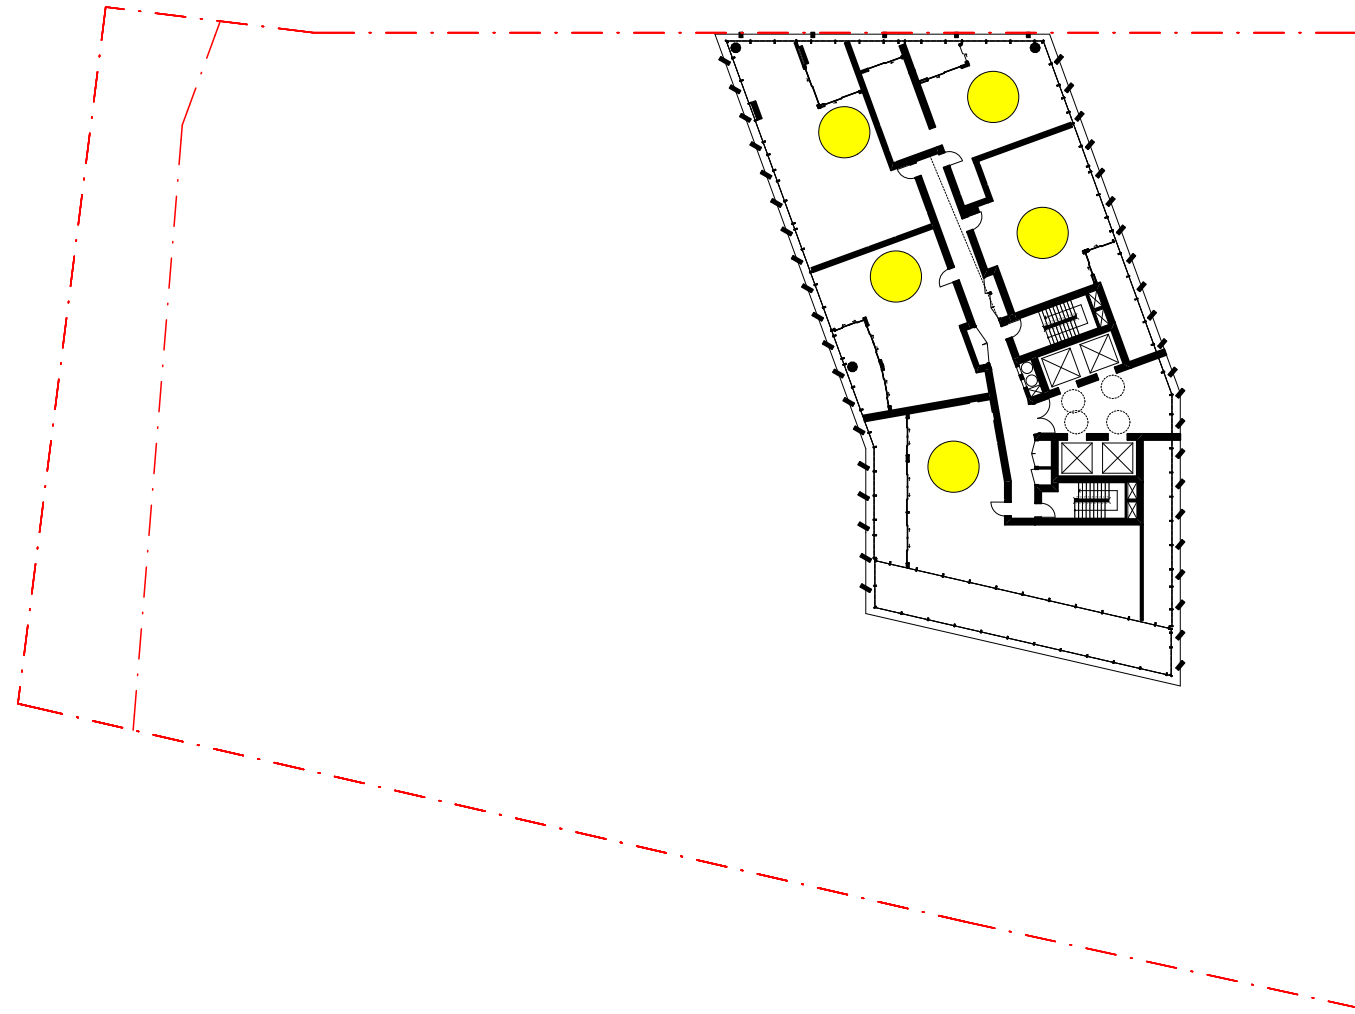

Levels 43

Solar Access: (5/5)
No Solar Access: (0/5)

LEGEND

- Unit receiving 2+ hours sun light
- Unit receiving no direct sun light


SOLAR CALCULATION

Level 1-2	2/4	
Level 3	1/2	
Level 4	3/4	
Level 5	5/7	
Level 6	4/6	
Level 7	4/6	
Level 8-9	8/12	
Level 10	6/7	
Level 11	6/8	
Level 12-37	162/216	
Level 38-39	4/6	
Level 40	6/7	
Level 41	6/7	
Level 42	5/6	
Level 43	5/5	


227/295
= 76.9%

0/295
= 0%




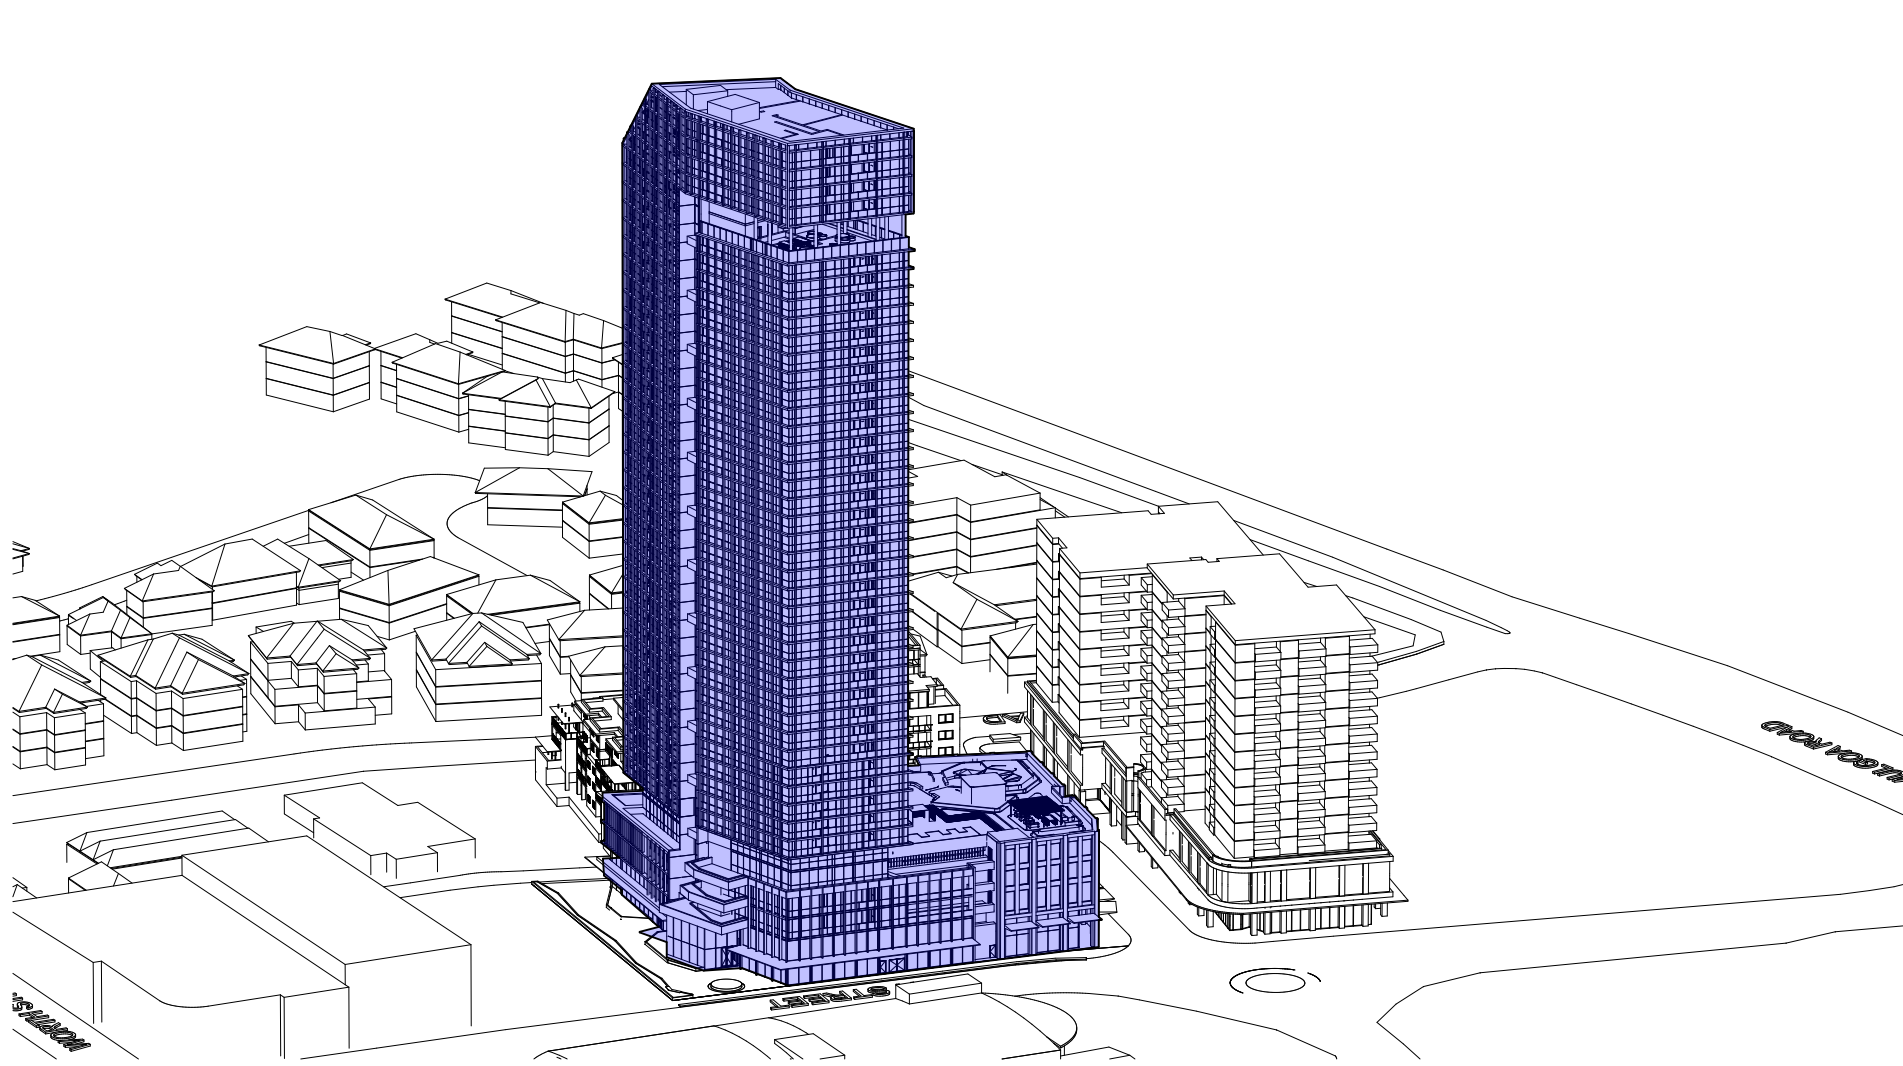


9am

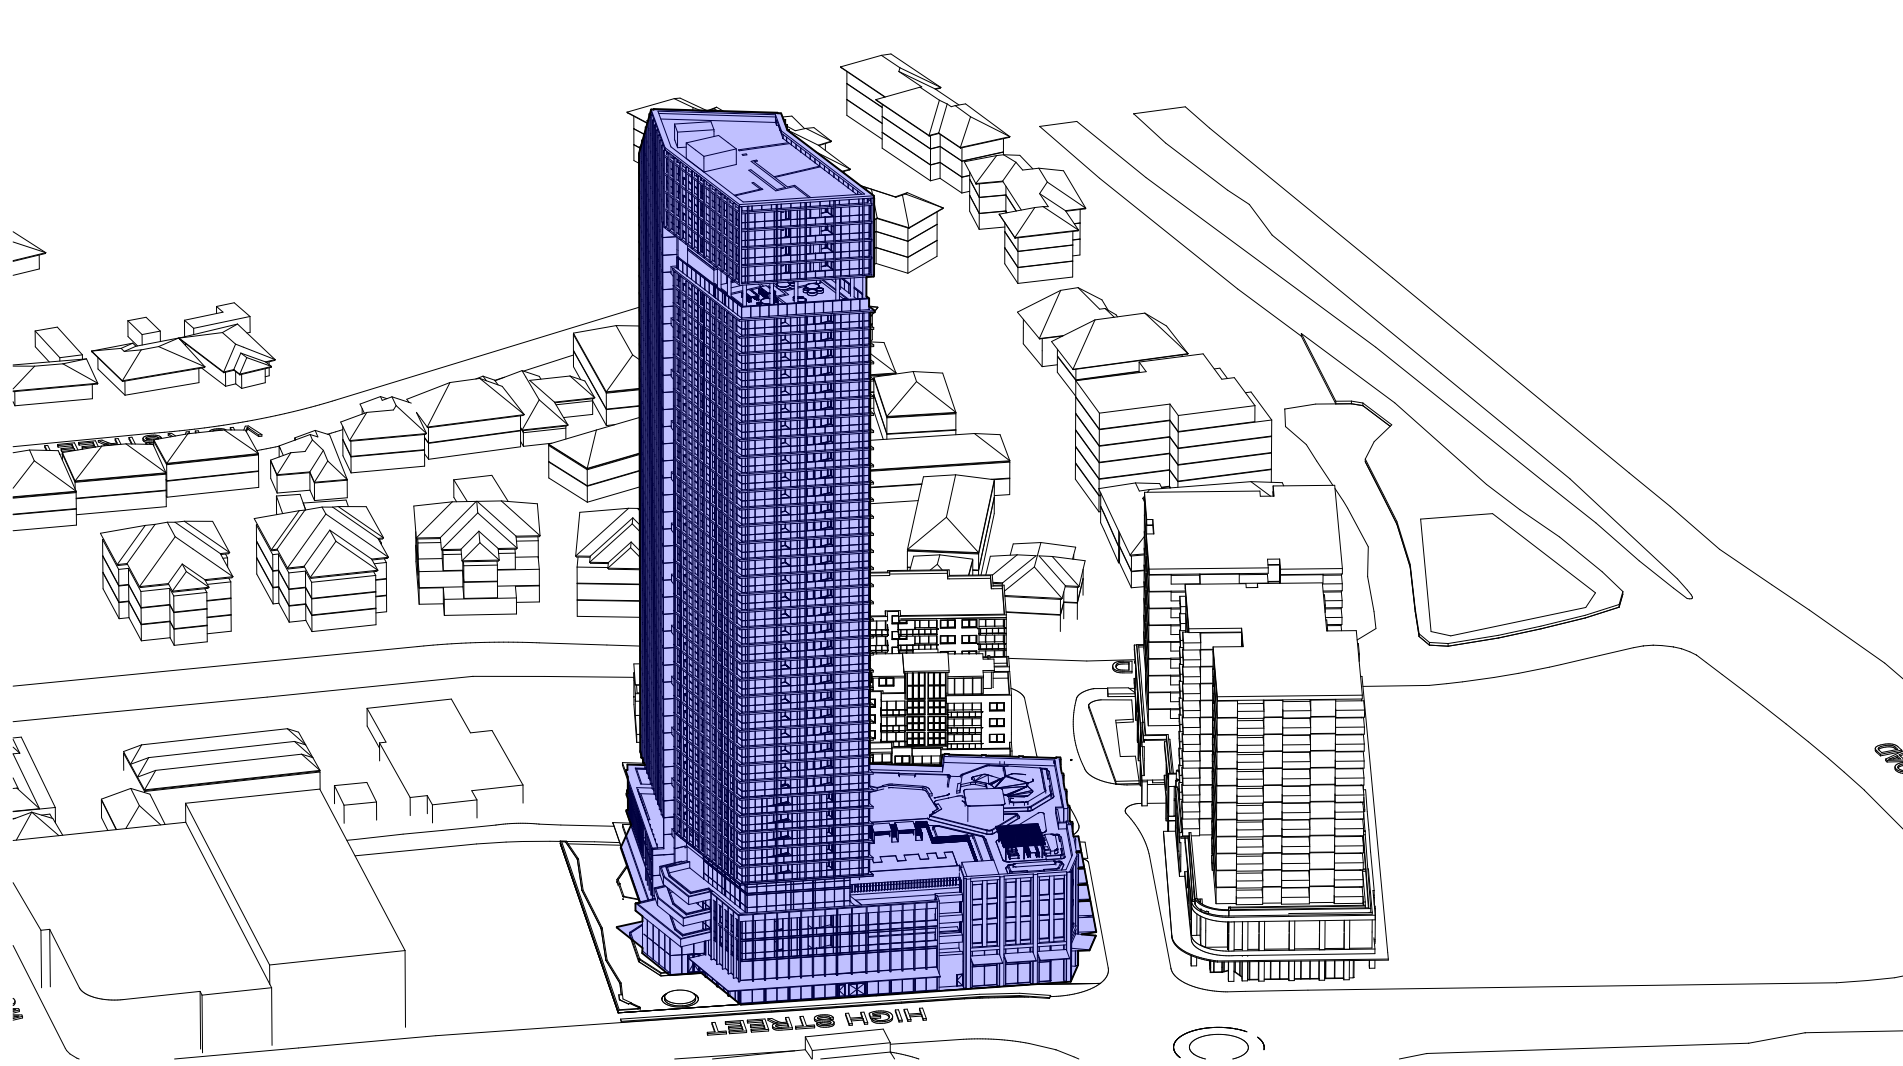


10am

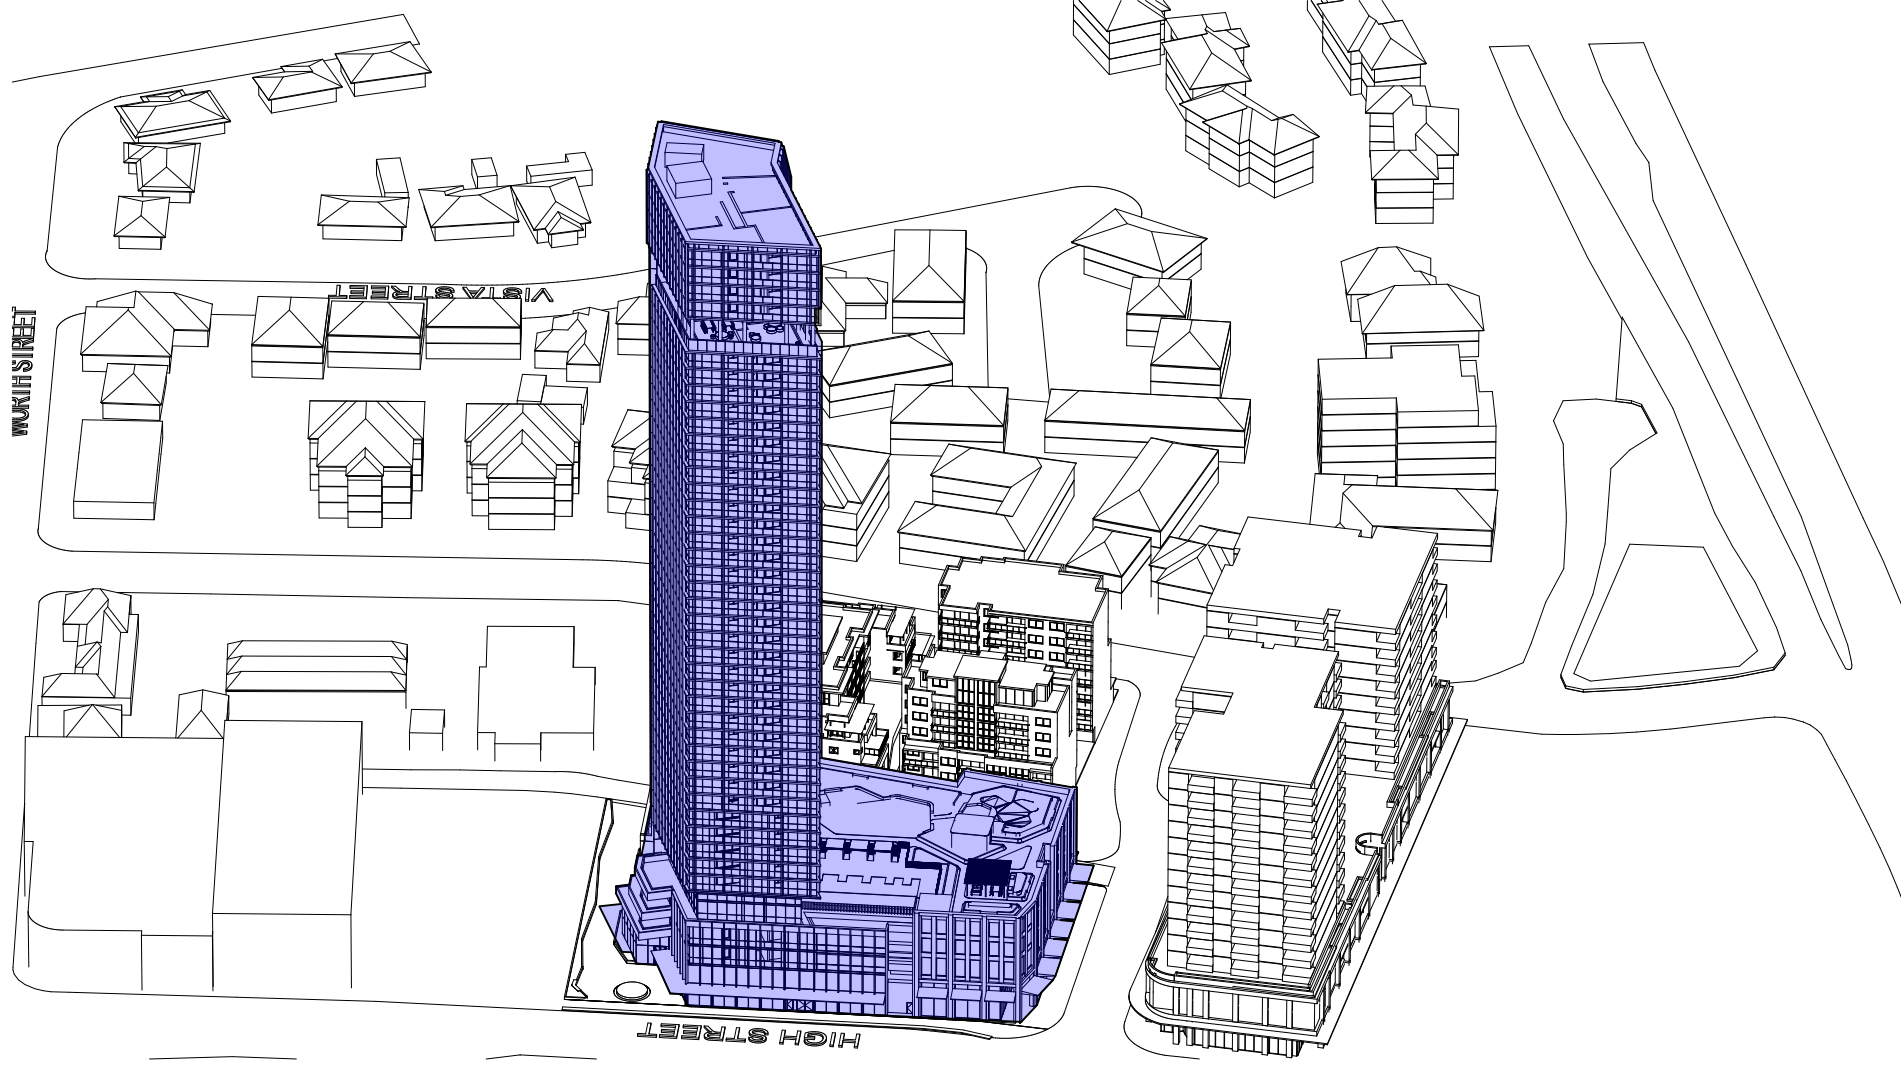


11am

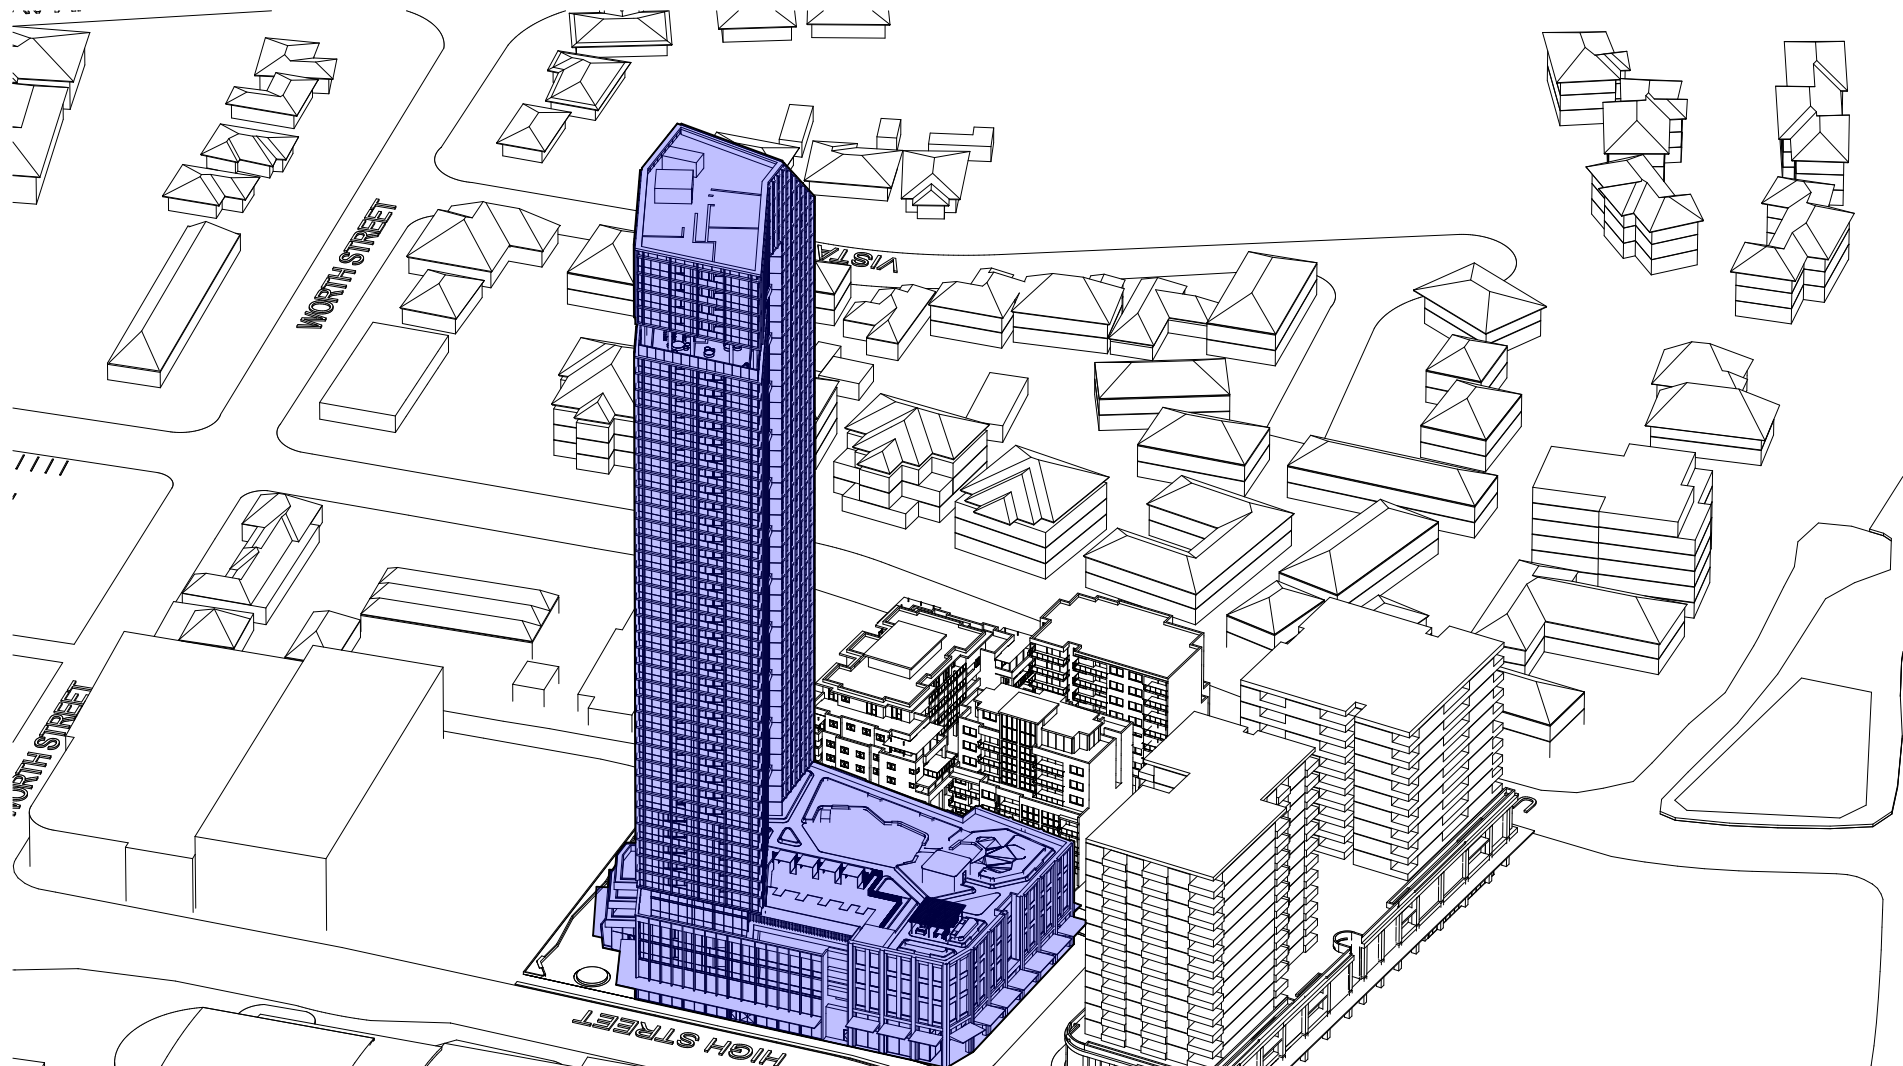


12pm

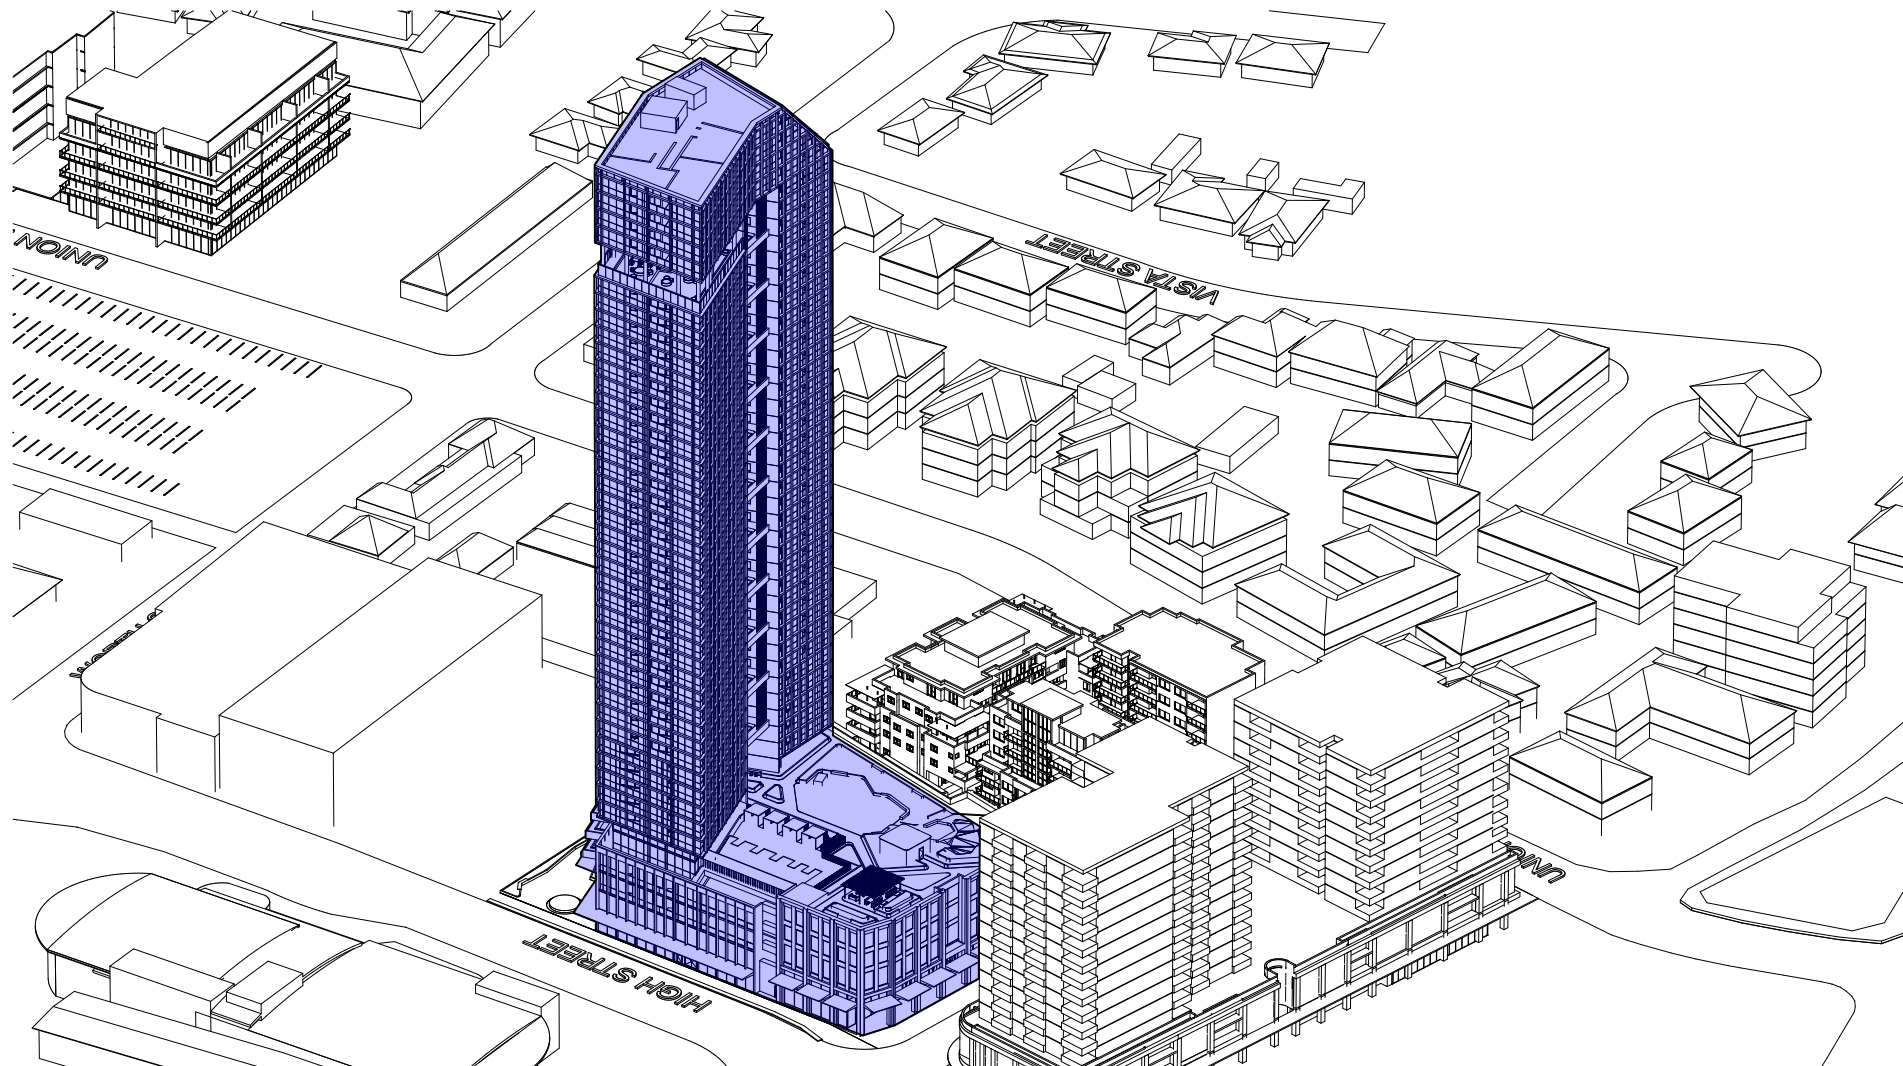

1pm

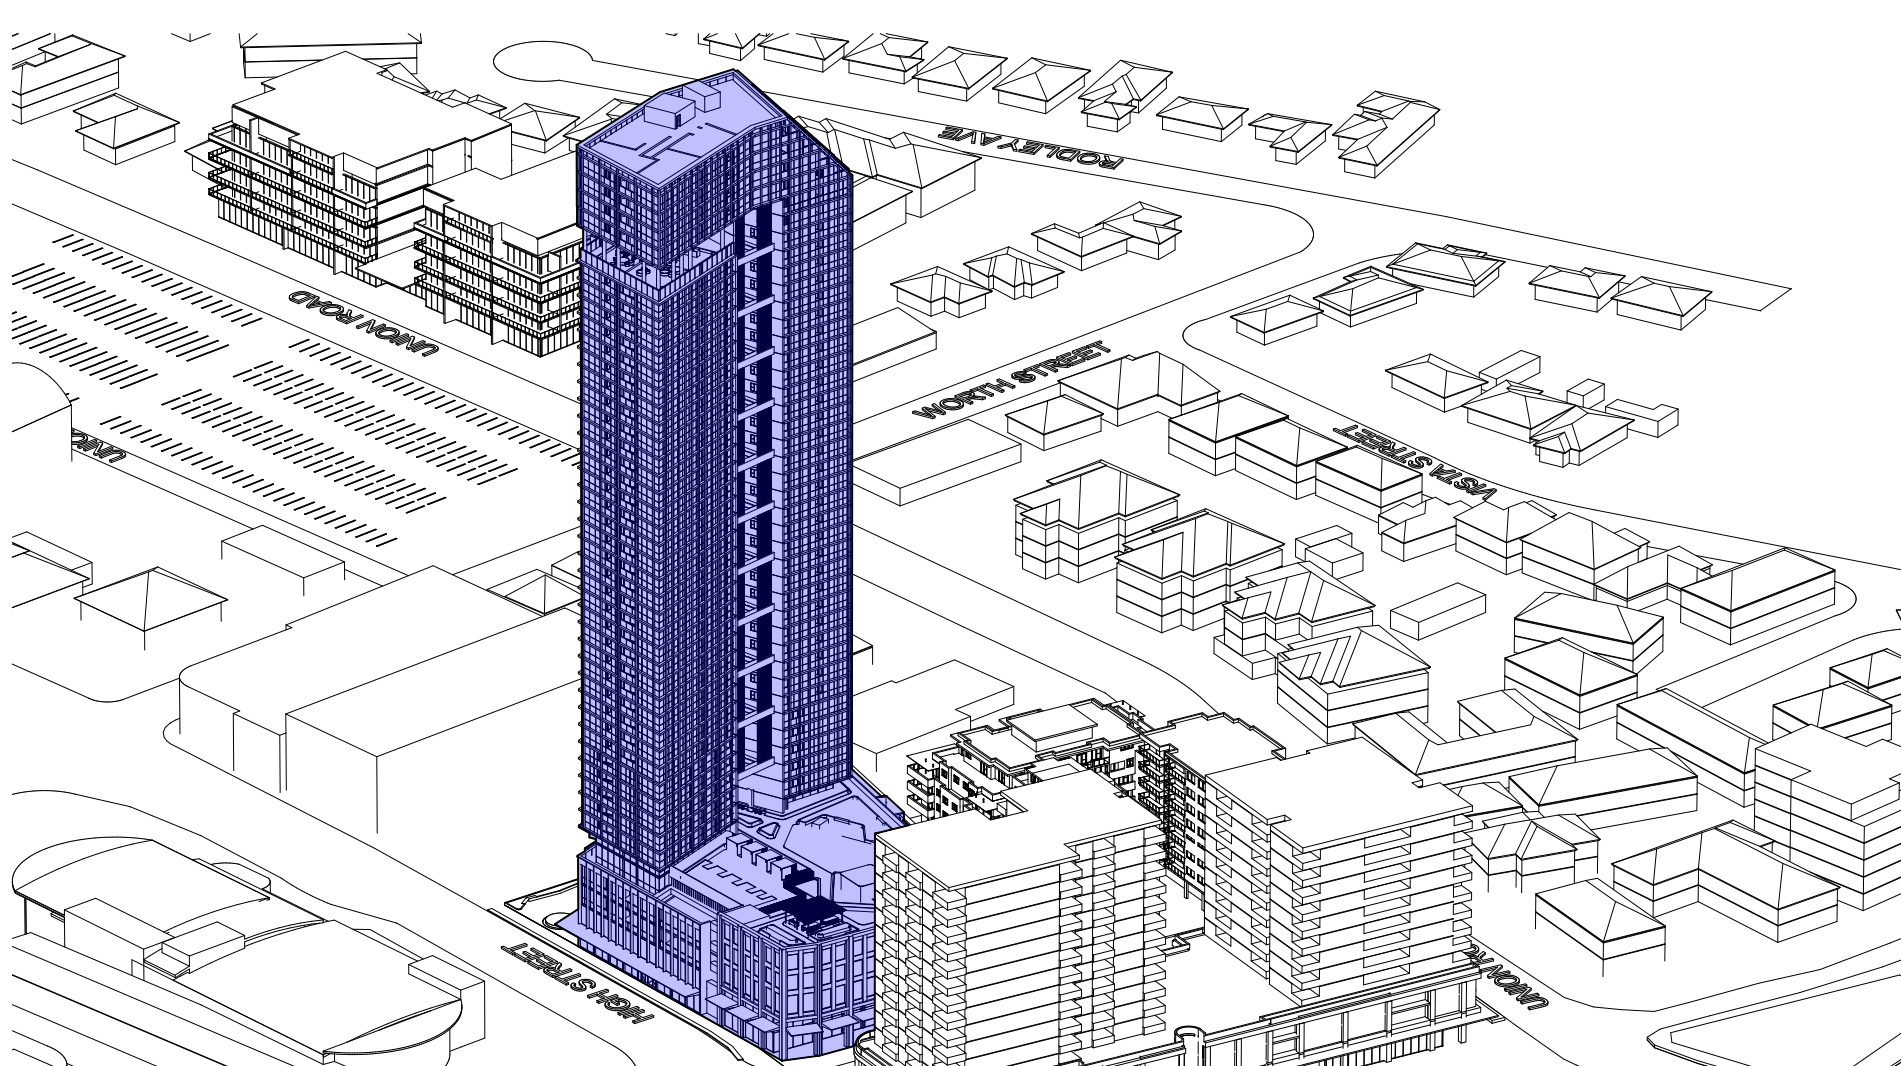

2pm

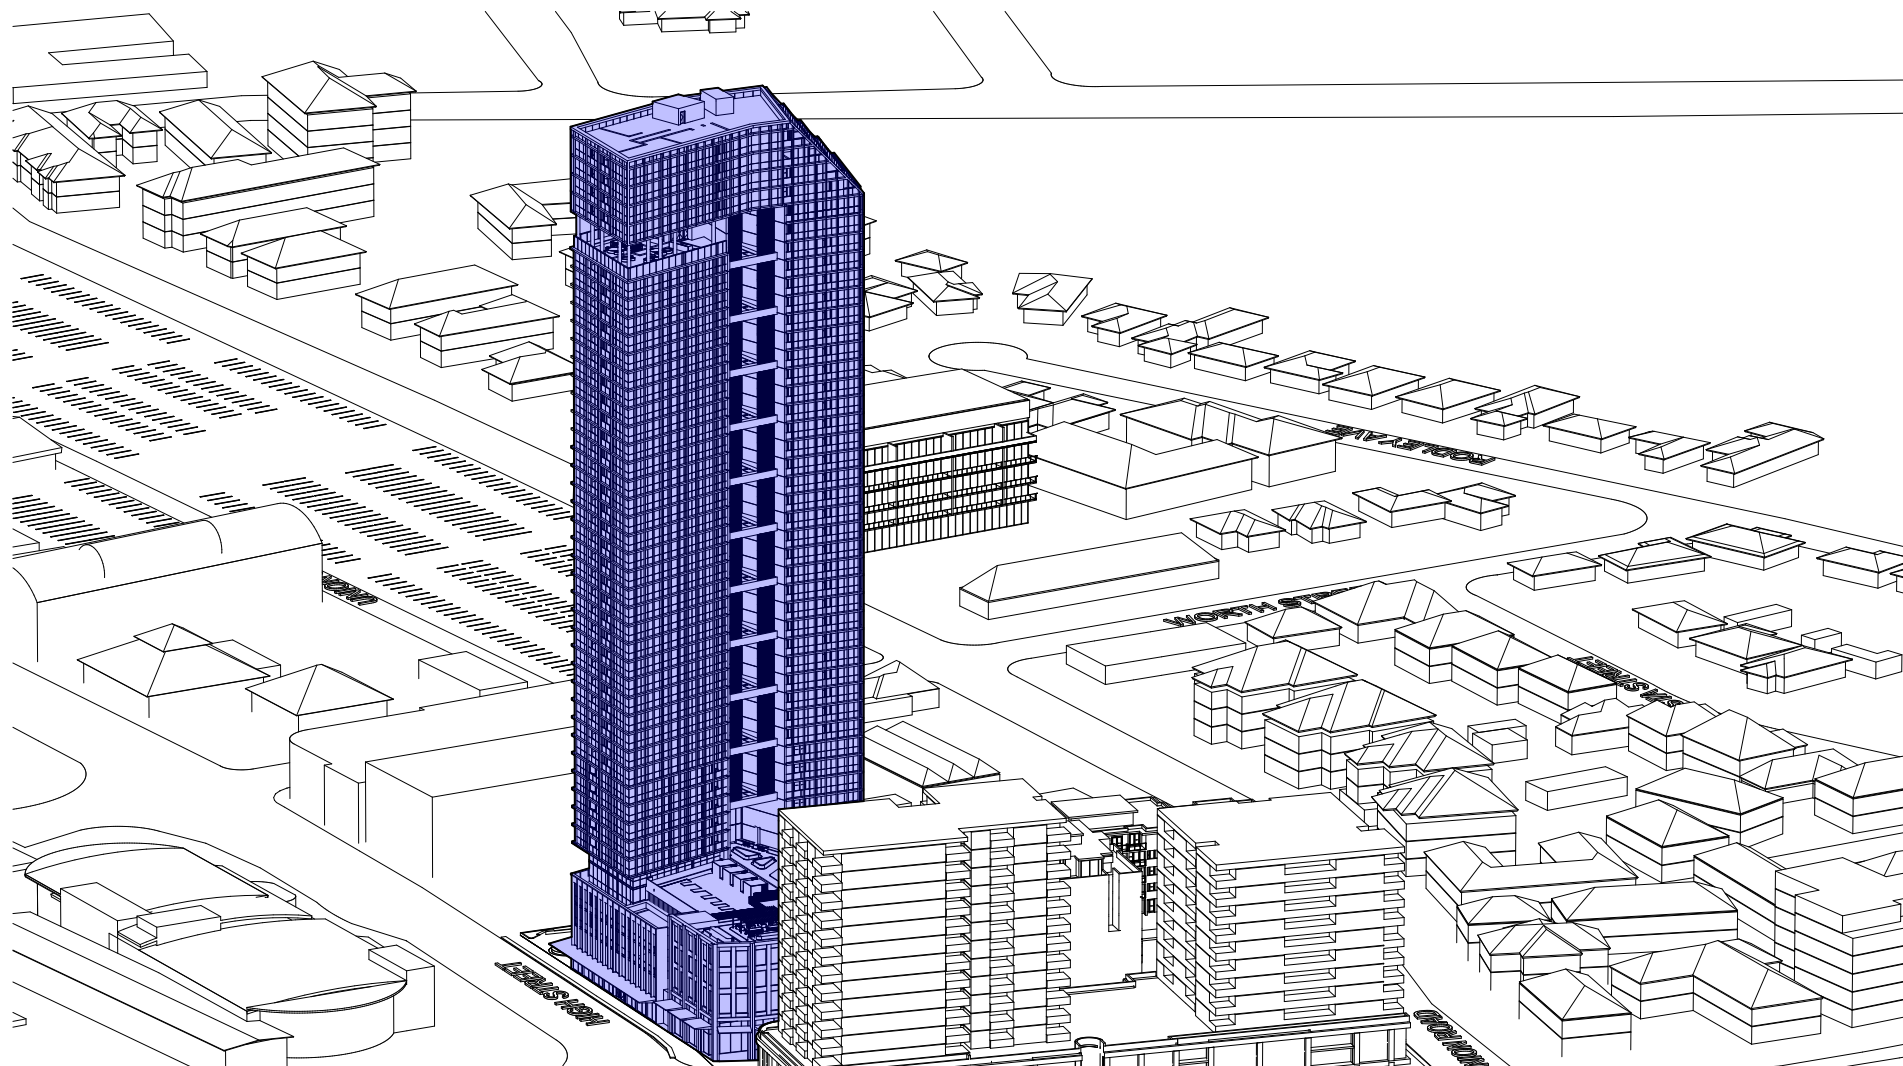

3pm

Proposed building

© DKO Architecture (NSW) Pty Ltd
42 Davies Street
Surry Hills, NSW 2010
T +61 2 8346 4500
info@dko.com.au
www.dko.com.au
ABN: 81956705690
NSW: Nominated Architects
Koos de Keijzer 5767
David Randerson 8542

Rev.	Date	By	Ckd	Description
P7	5/11/2019	OS	SZ	Draft DA
A	28/11/2019		DA	
B	1/04/2020		DA	
C	6/03/2022	DF	NB	FOR INFORMATION
D	9/05/2022	CR	DF	POST S34 HEARING ISSUE



DKO Architecture (NSW) Pty Ltd
42 Davies Street
Surry Hills, NSW 2010
T +61 2 8346 4500
info@dko.com.au
www.dko.com.au
ABN: 81956705690
NSW: Nominated Architects
Koos de Keijzer 5767
David Randerson 8542



Project Name	High Street Penrith
Project Address	614-632 High Street, Penrith, NSW 2750
Client	Urban Apartments

Project Number	00012012
Drawing Name	Eye of the Sun
Scale	1:1250@A1
Date	March 2019
Scale	
Date Commenced	
Revision	DA402 D



Proposed Scheme June 21st - 9am




Proposed Scheme June 21st - 10am



Proposed Scheme June 21st - 11am



Proposed Scheme June 21st - 12pm

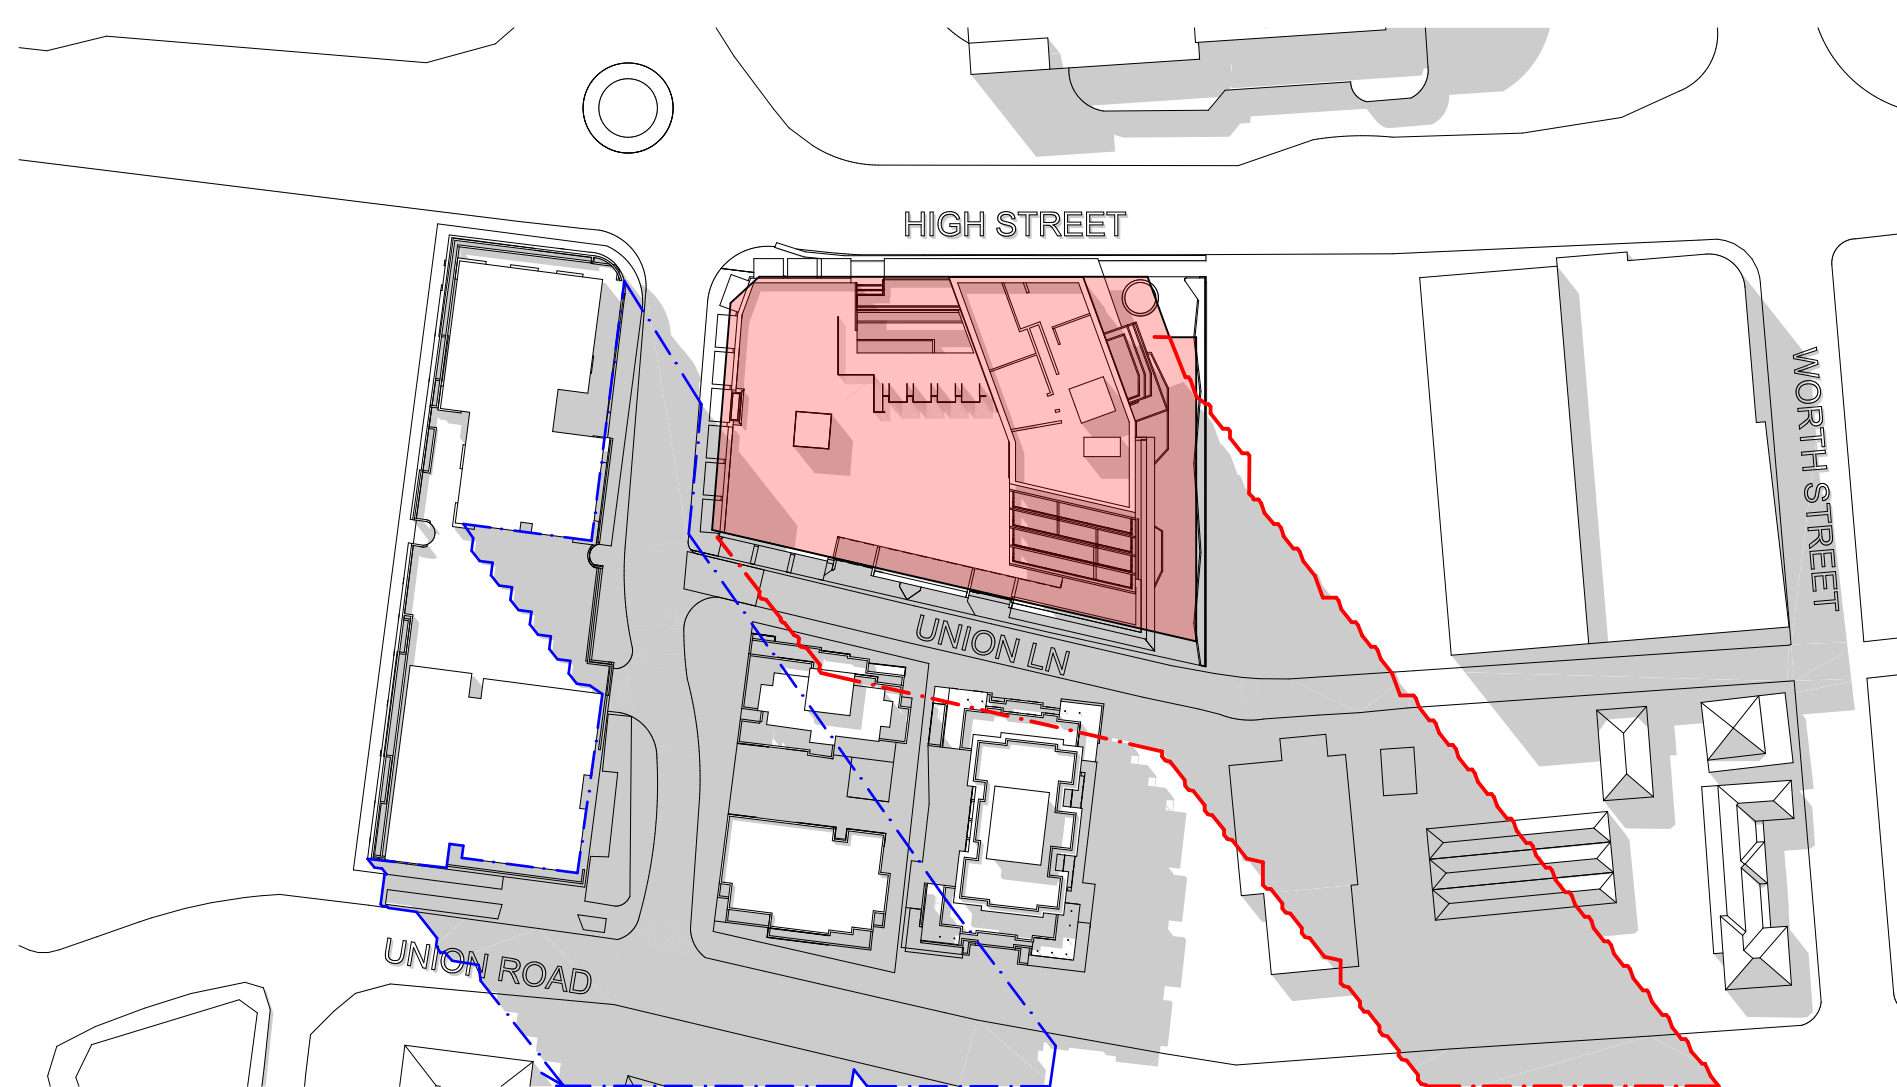

Proposed Scheme June 21st - 1pm




Proposed Scheme June 21st - 2pm



Proposed Scheme June 21st - 3pm


- Subject Site**
- Proposed building shadow**
- DA 15/ 0264- 15 Storeys Building**



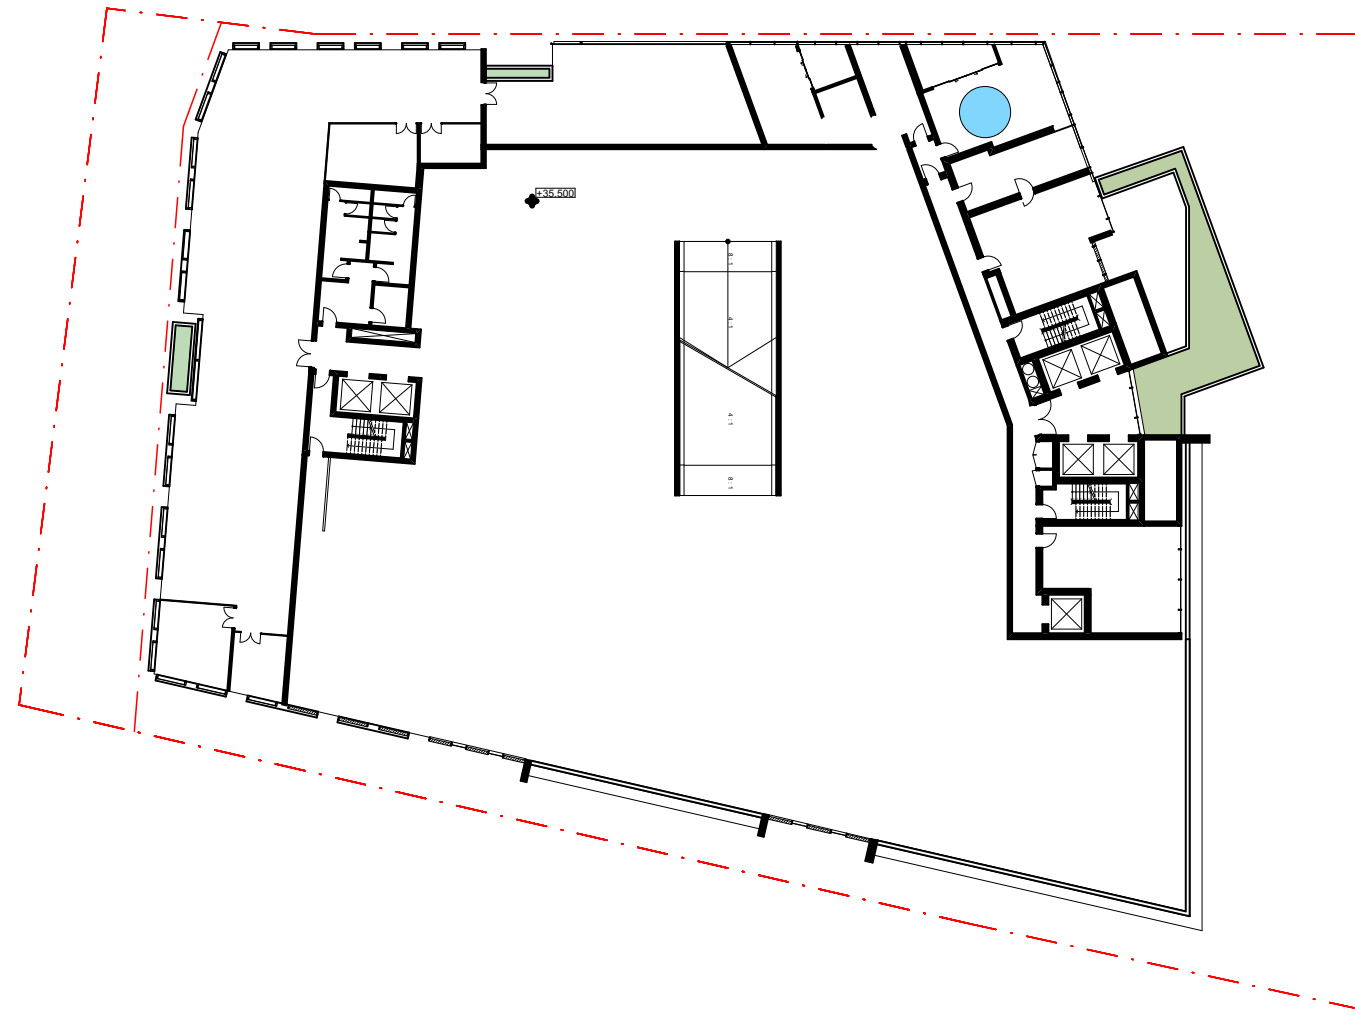


Levels 1-2

Cross Ventilated: $(1/2) \times 2 = (2/4)$

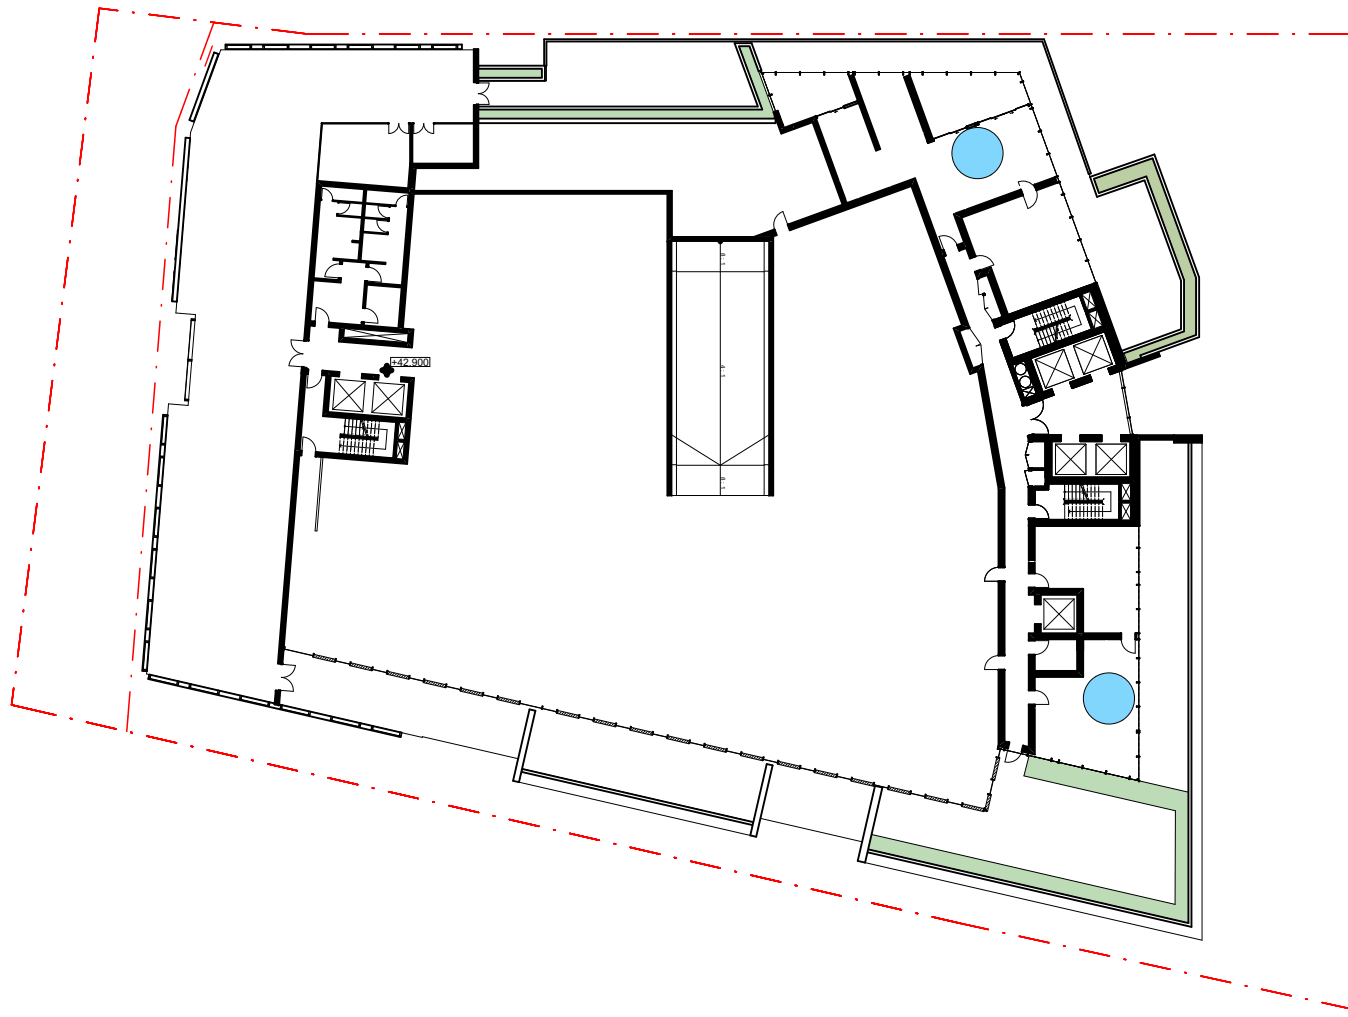


Level 3

Cross Ventilated: 2/2

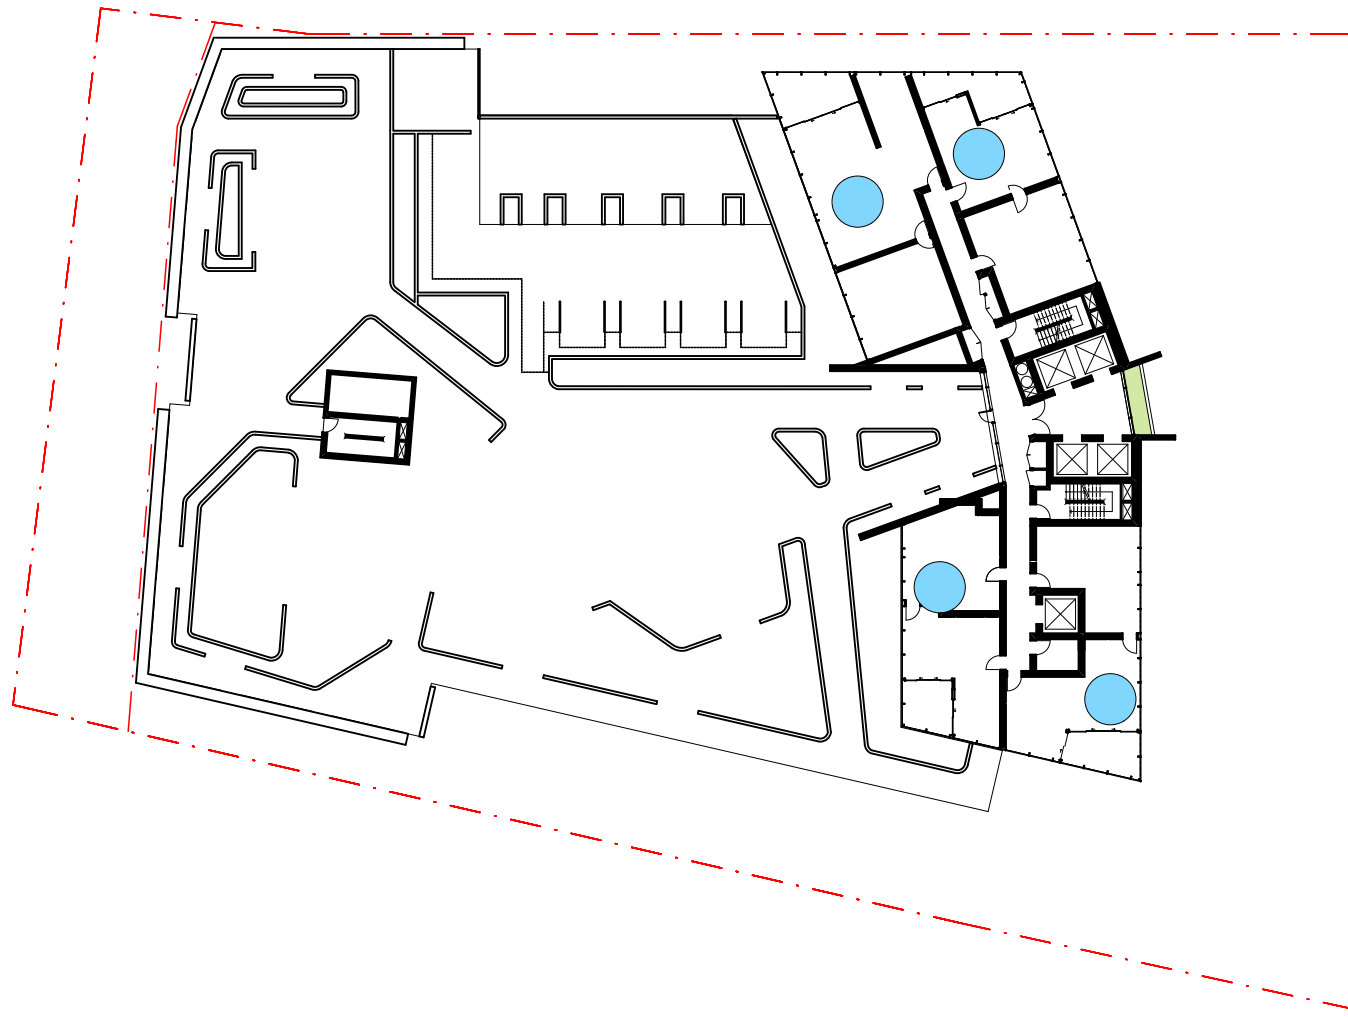


Level 4

Cross Ventilated: 4/4

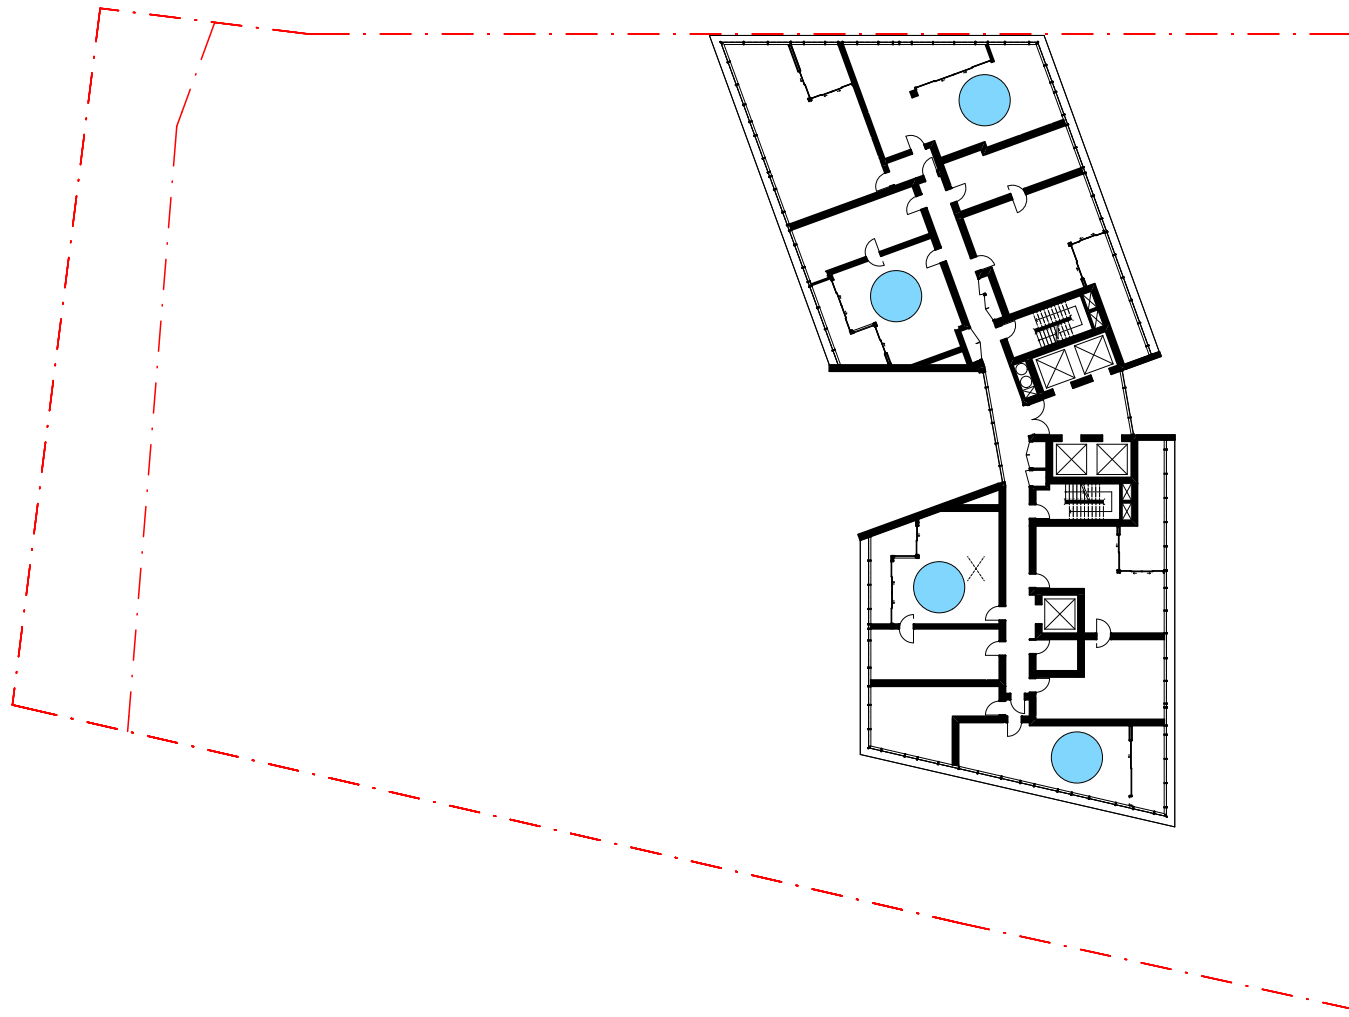


Level 5

Cross Ventilated: 4/7

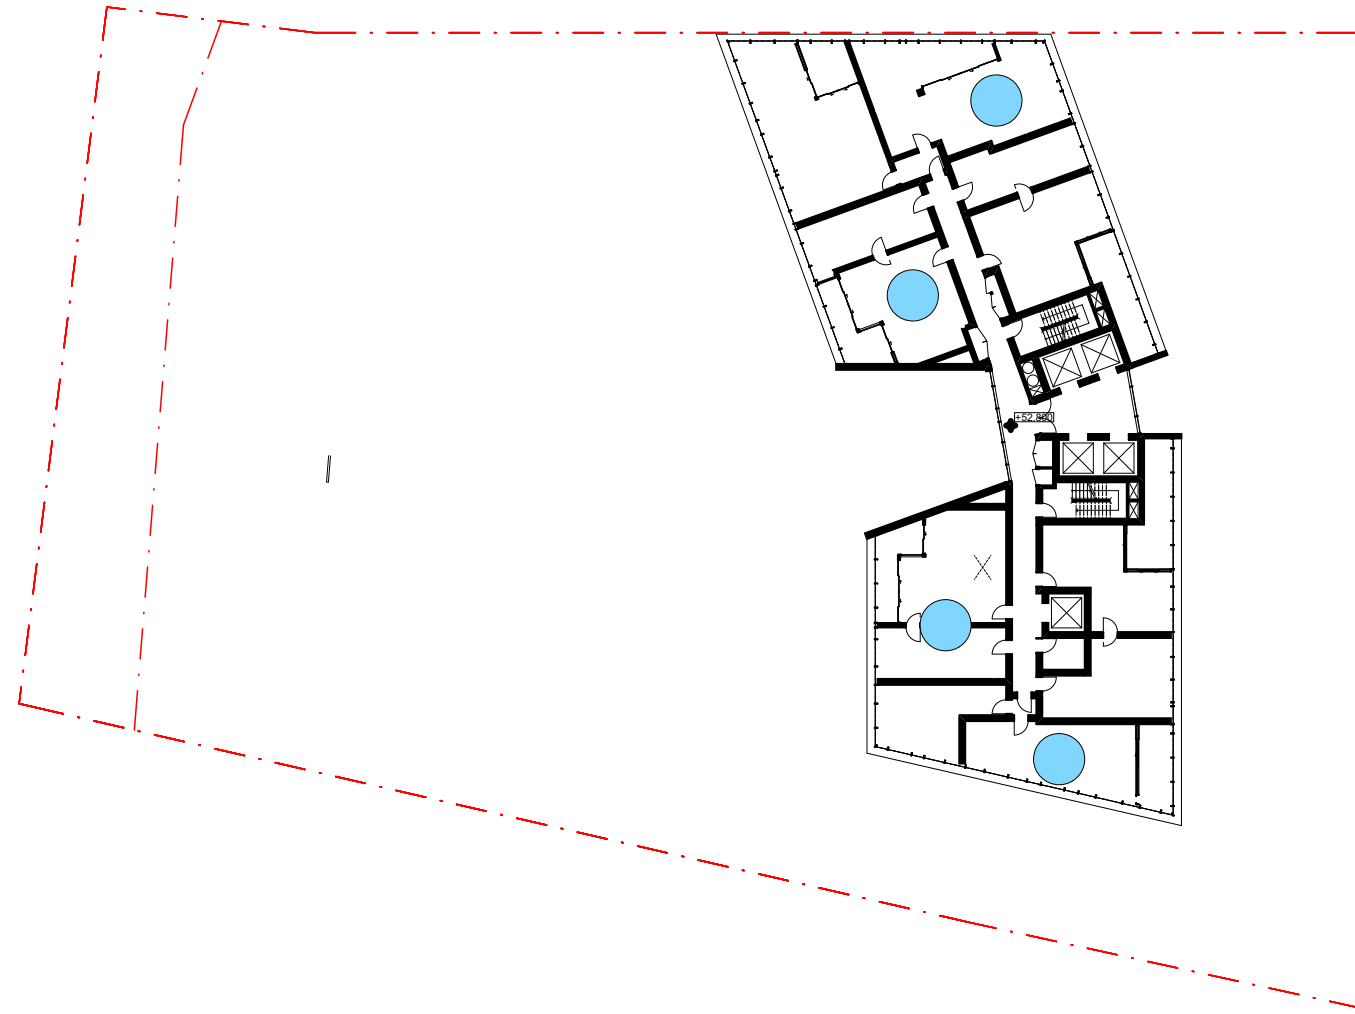


Level 6

Cross Ventilated: 4/6

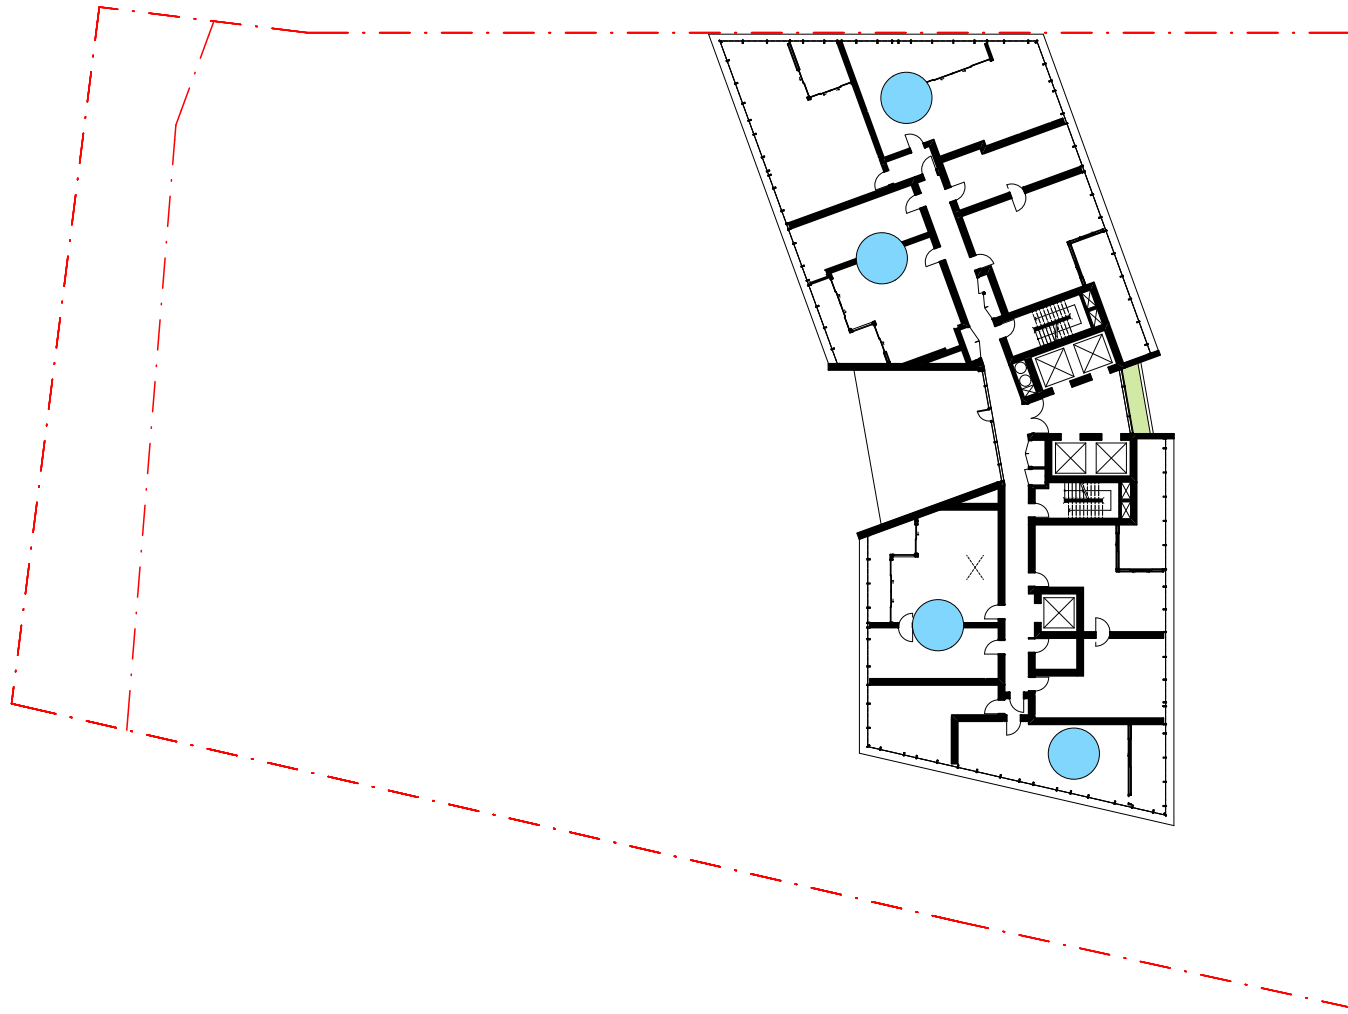

Level 7

Cross Ventilated: 4/6

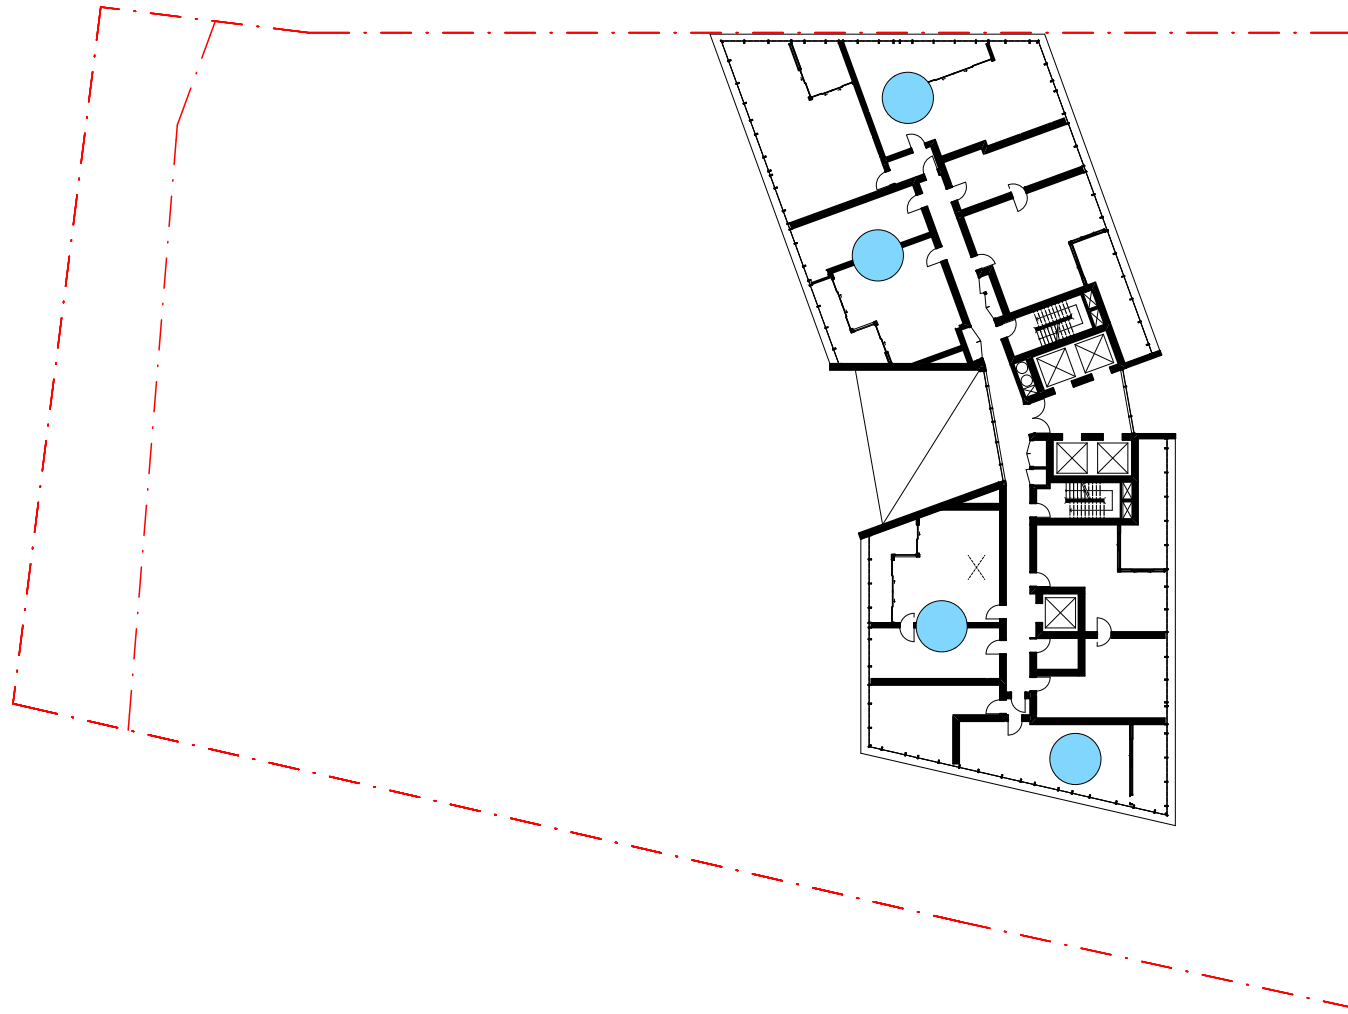

Level 8

Cross Ventilated: 4/6

LEGEND

Unit with cross-ventilation

CROSS-VENTILATION CALCULATION


Level 1-2	2
Level 3	2
Level 4	4
Level 5	4
Level 6	4
Level 7	4
Level 8	4
TOTAL	28/35 =80%






Ground

Retail GFA 976 m²
Commercial GFA 55 m²
Service Apartment GFA 105 m²
Residential GFA 288 m²

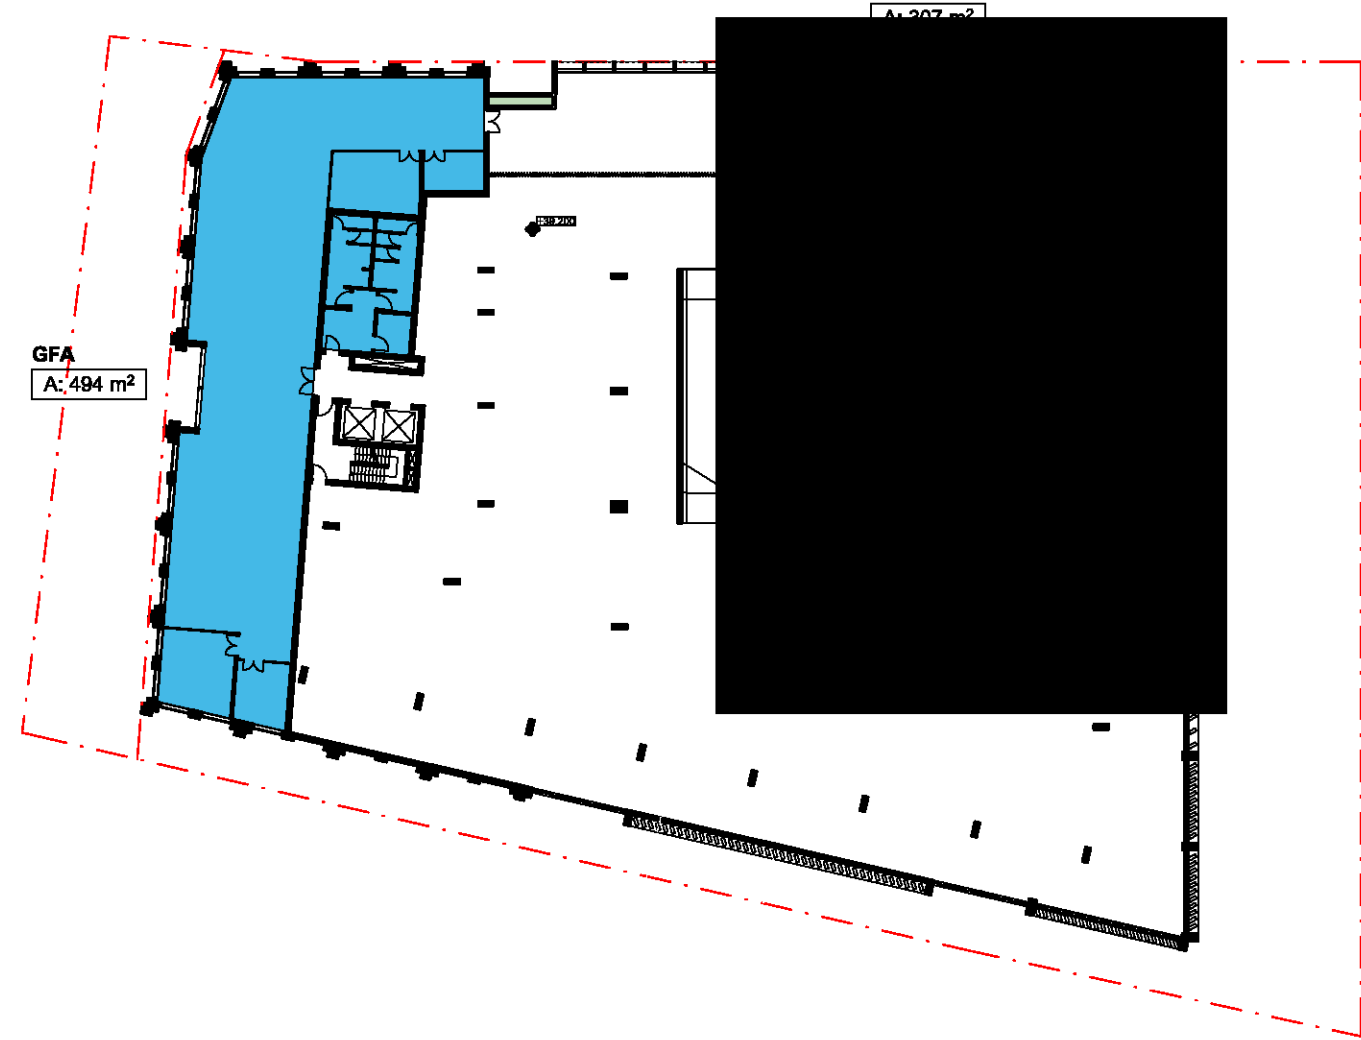


Levels 1-2

Commercial GFA 494 m²
Service Apartment GFA 307 m²

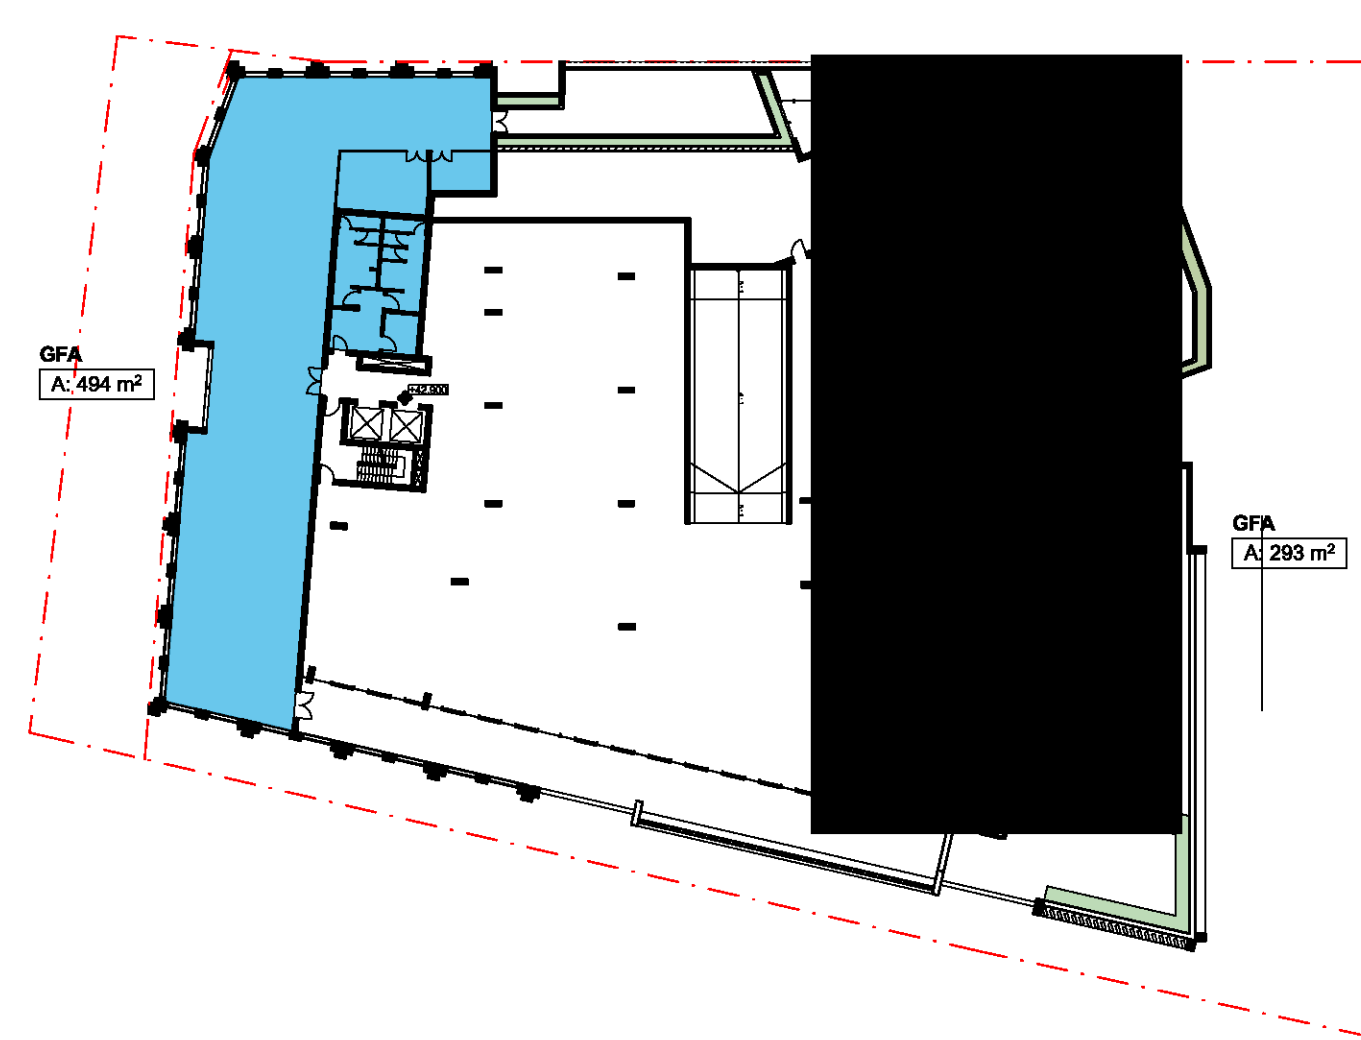


Levels 3

Commercial GFA 494 m²
Service Apartment GFA 293 m²

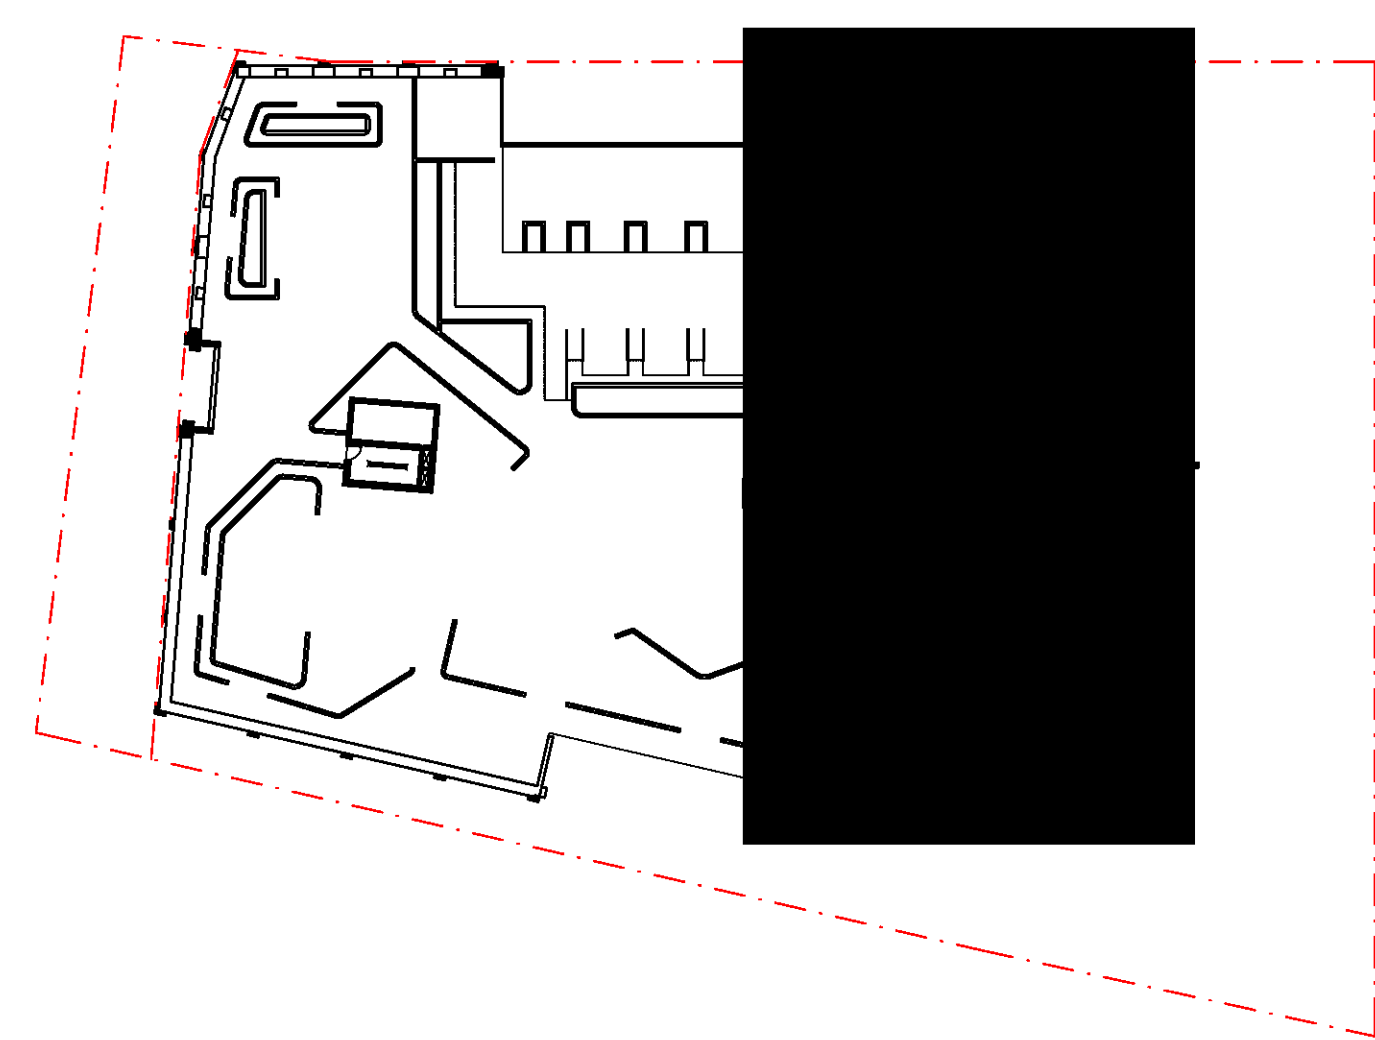


Levels 4

Service Apartment GFA 458 m²

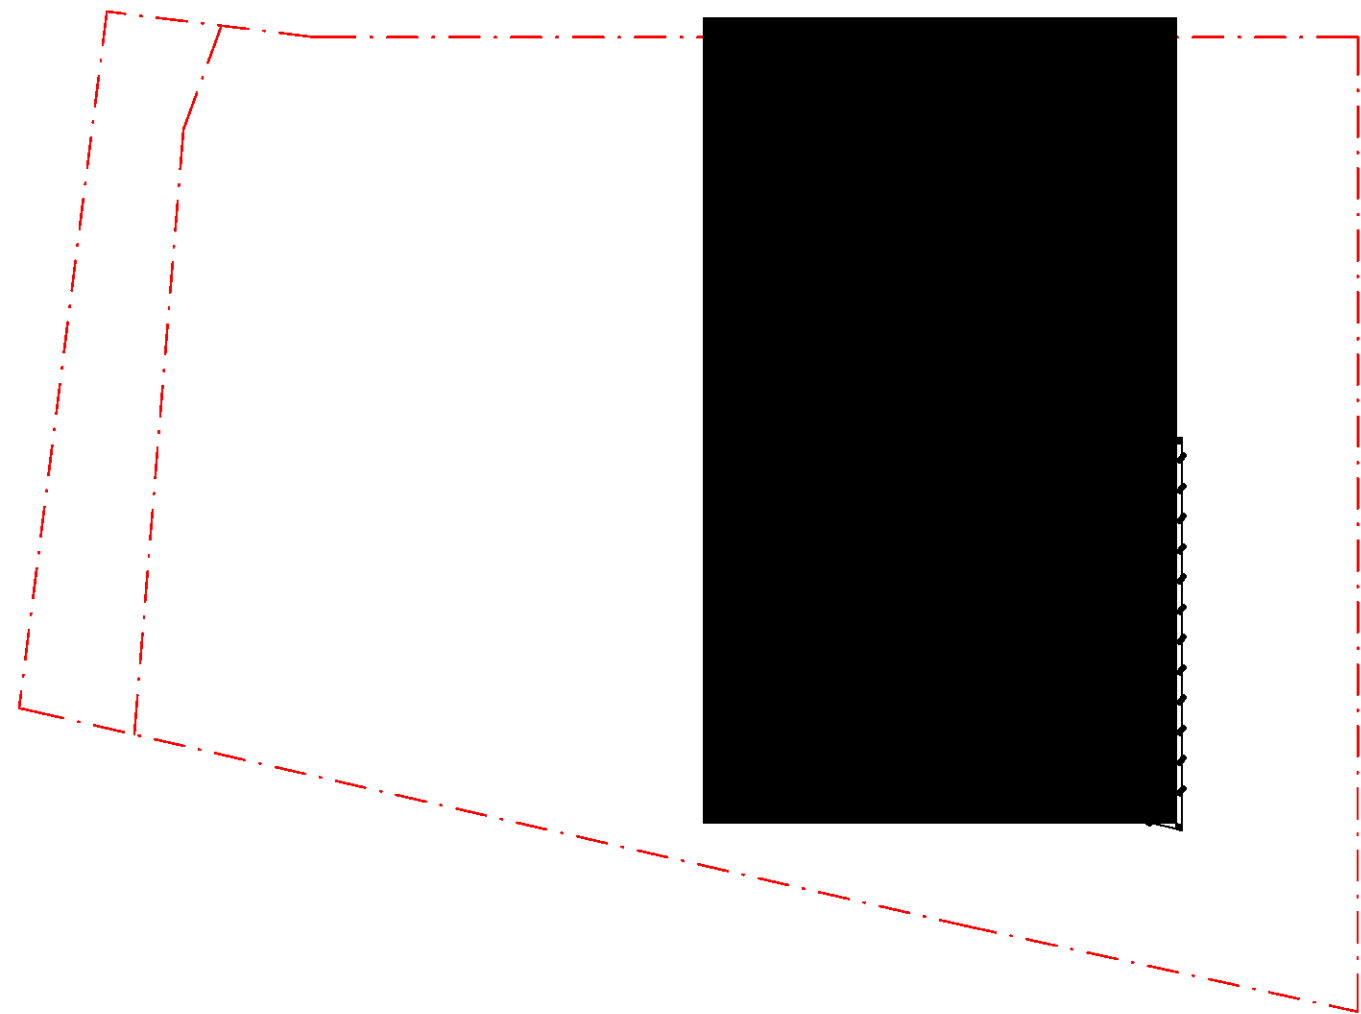


Levels 5

Service Apartment GFA 634 m²

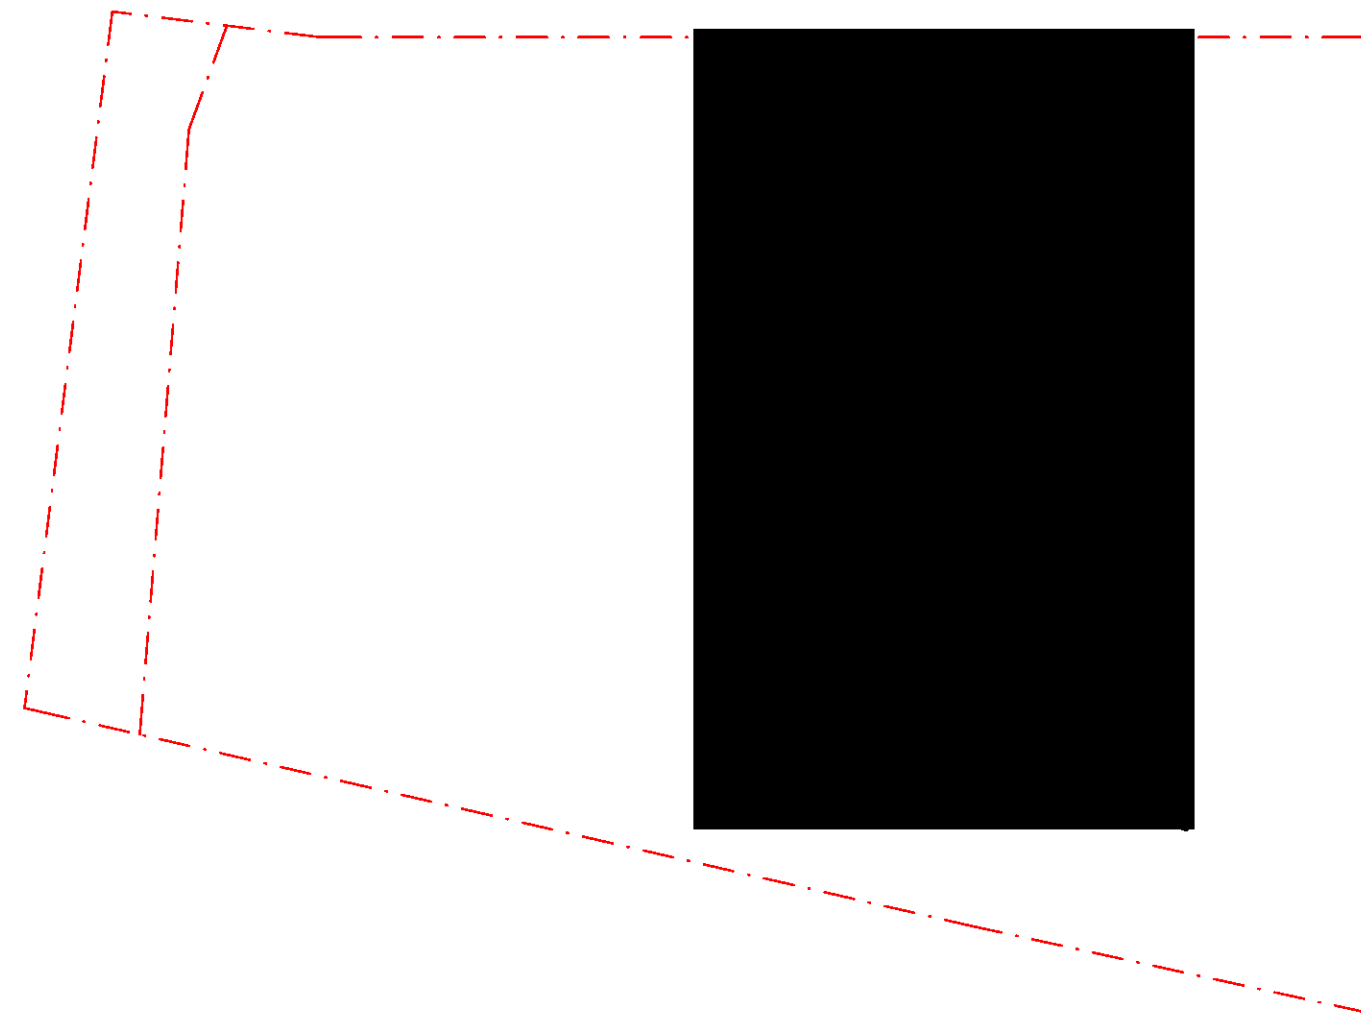


Levels 6-9

Service Apartment GFA 634 m² (per Level)
Total - 2,536m²

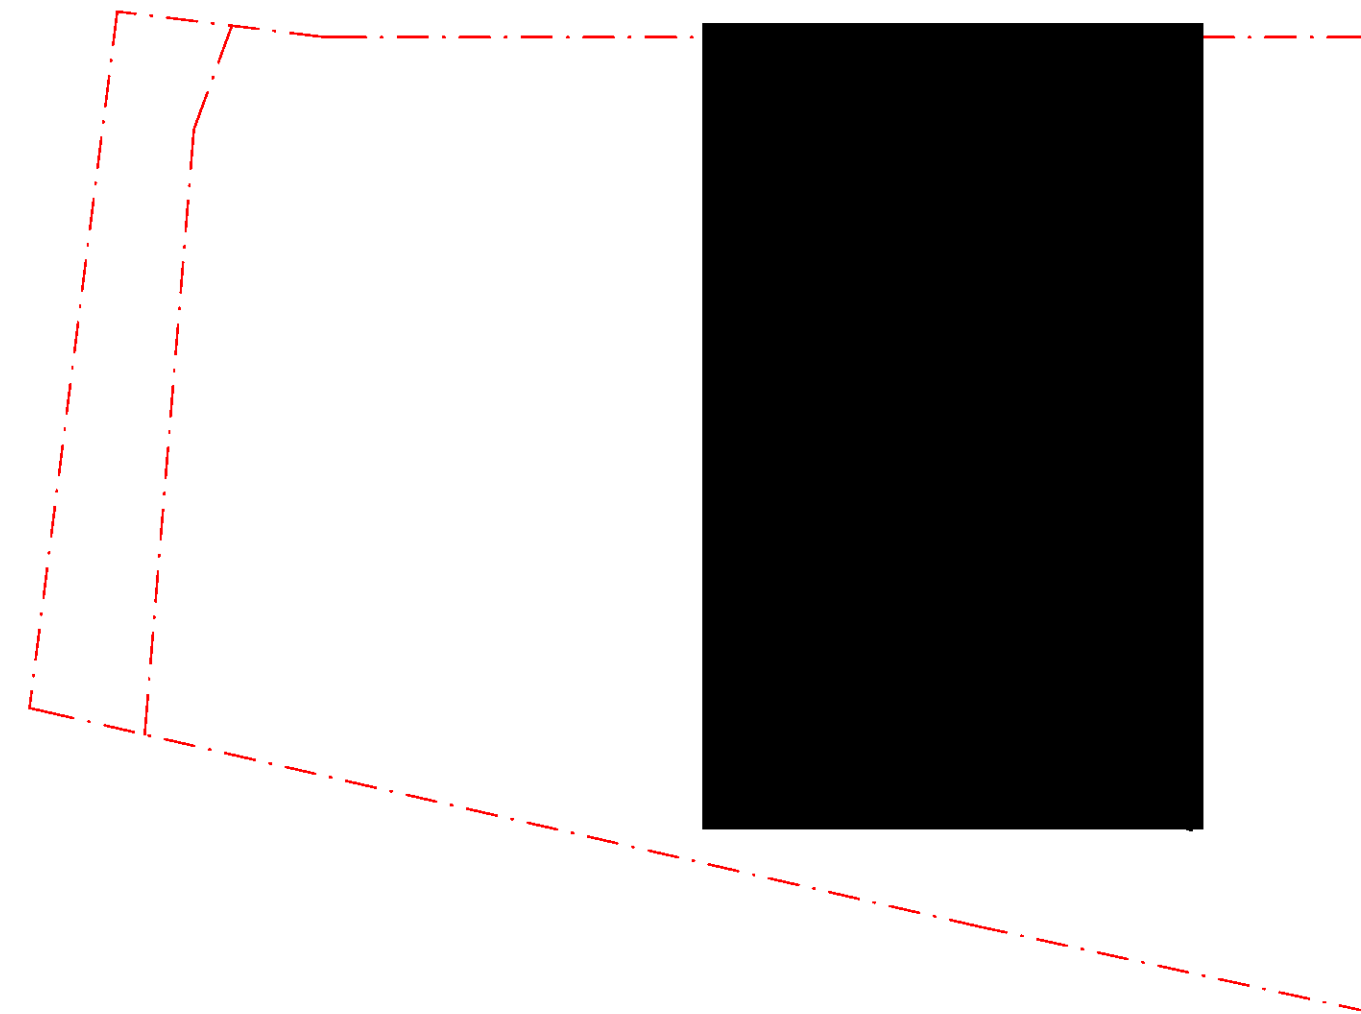

Level 10

Residential GFA 577 m²

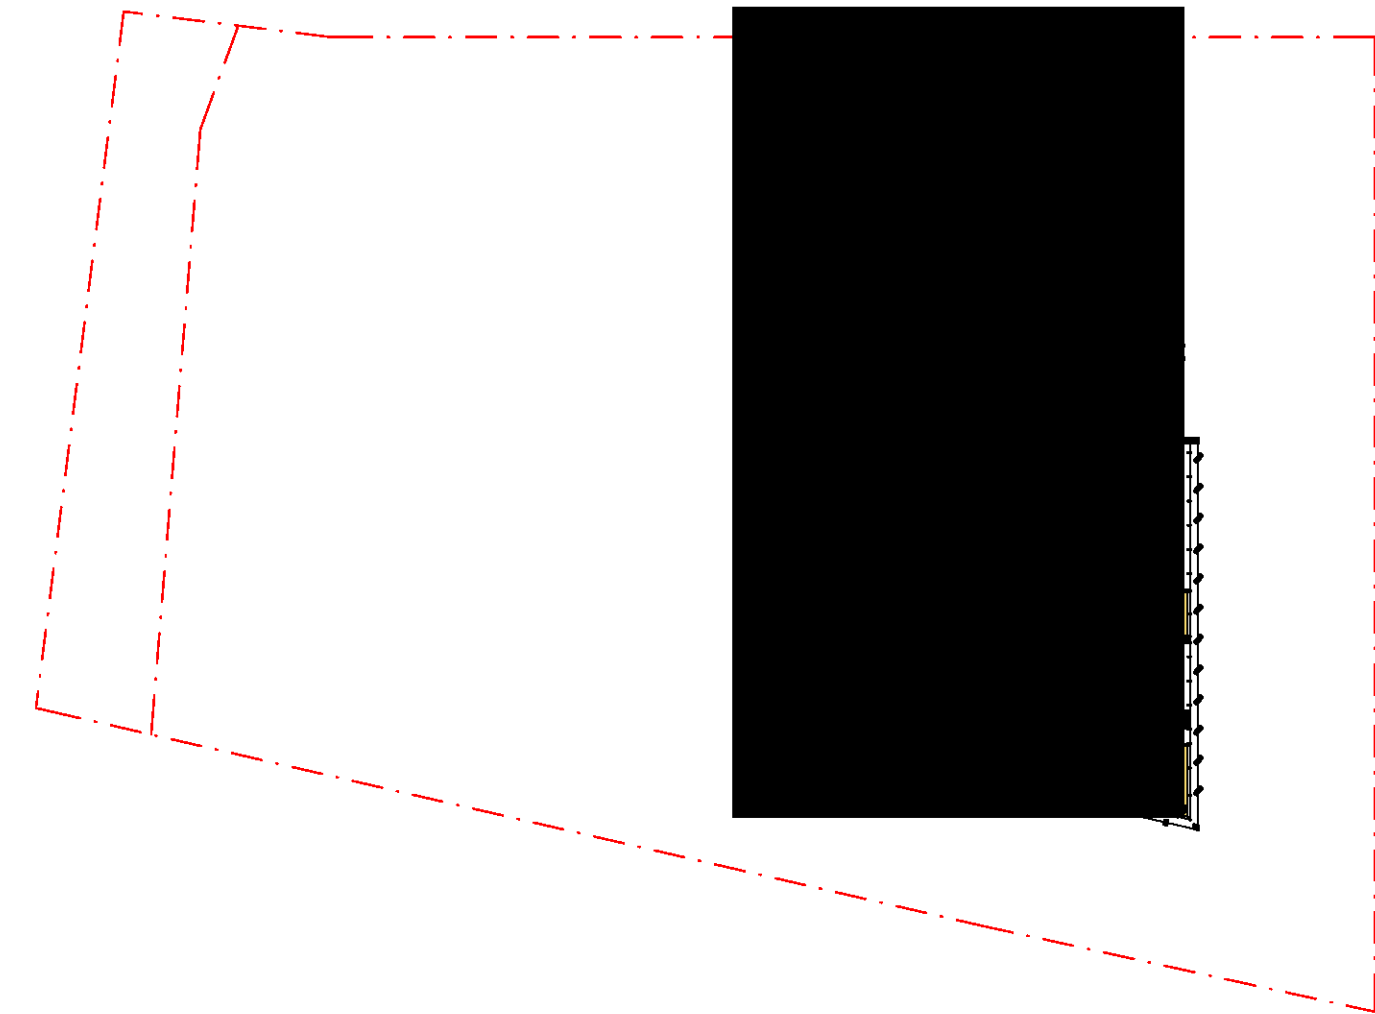


Levels 11 - 37

Residential GFA 634m² (per Level)
Total - 17,118m²


LEGEND

- Retail GFA area.
- Service Apartments GFA area.
- Commercial GFA area.
- Residential GFA area.



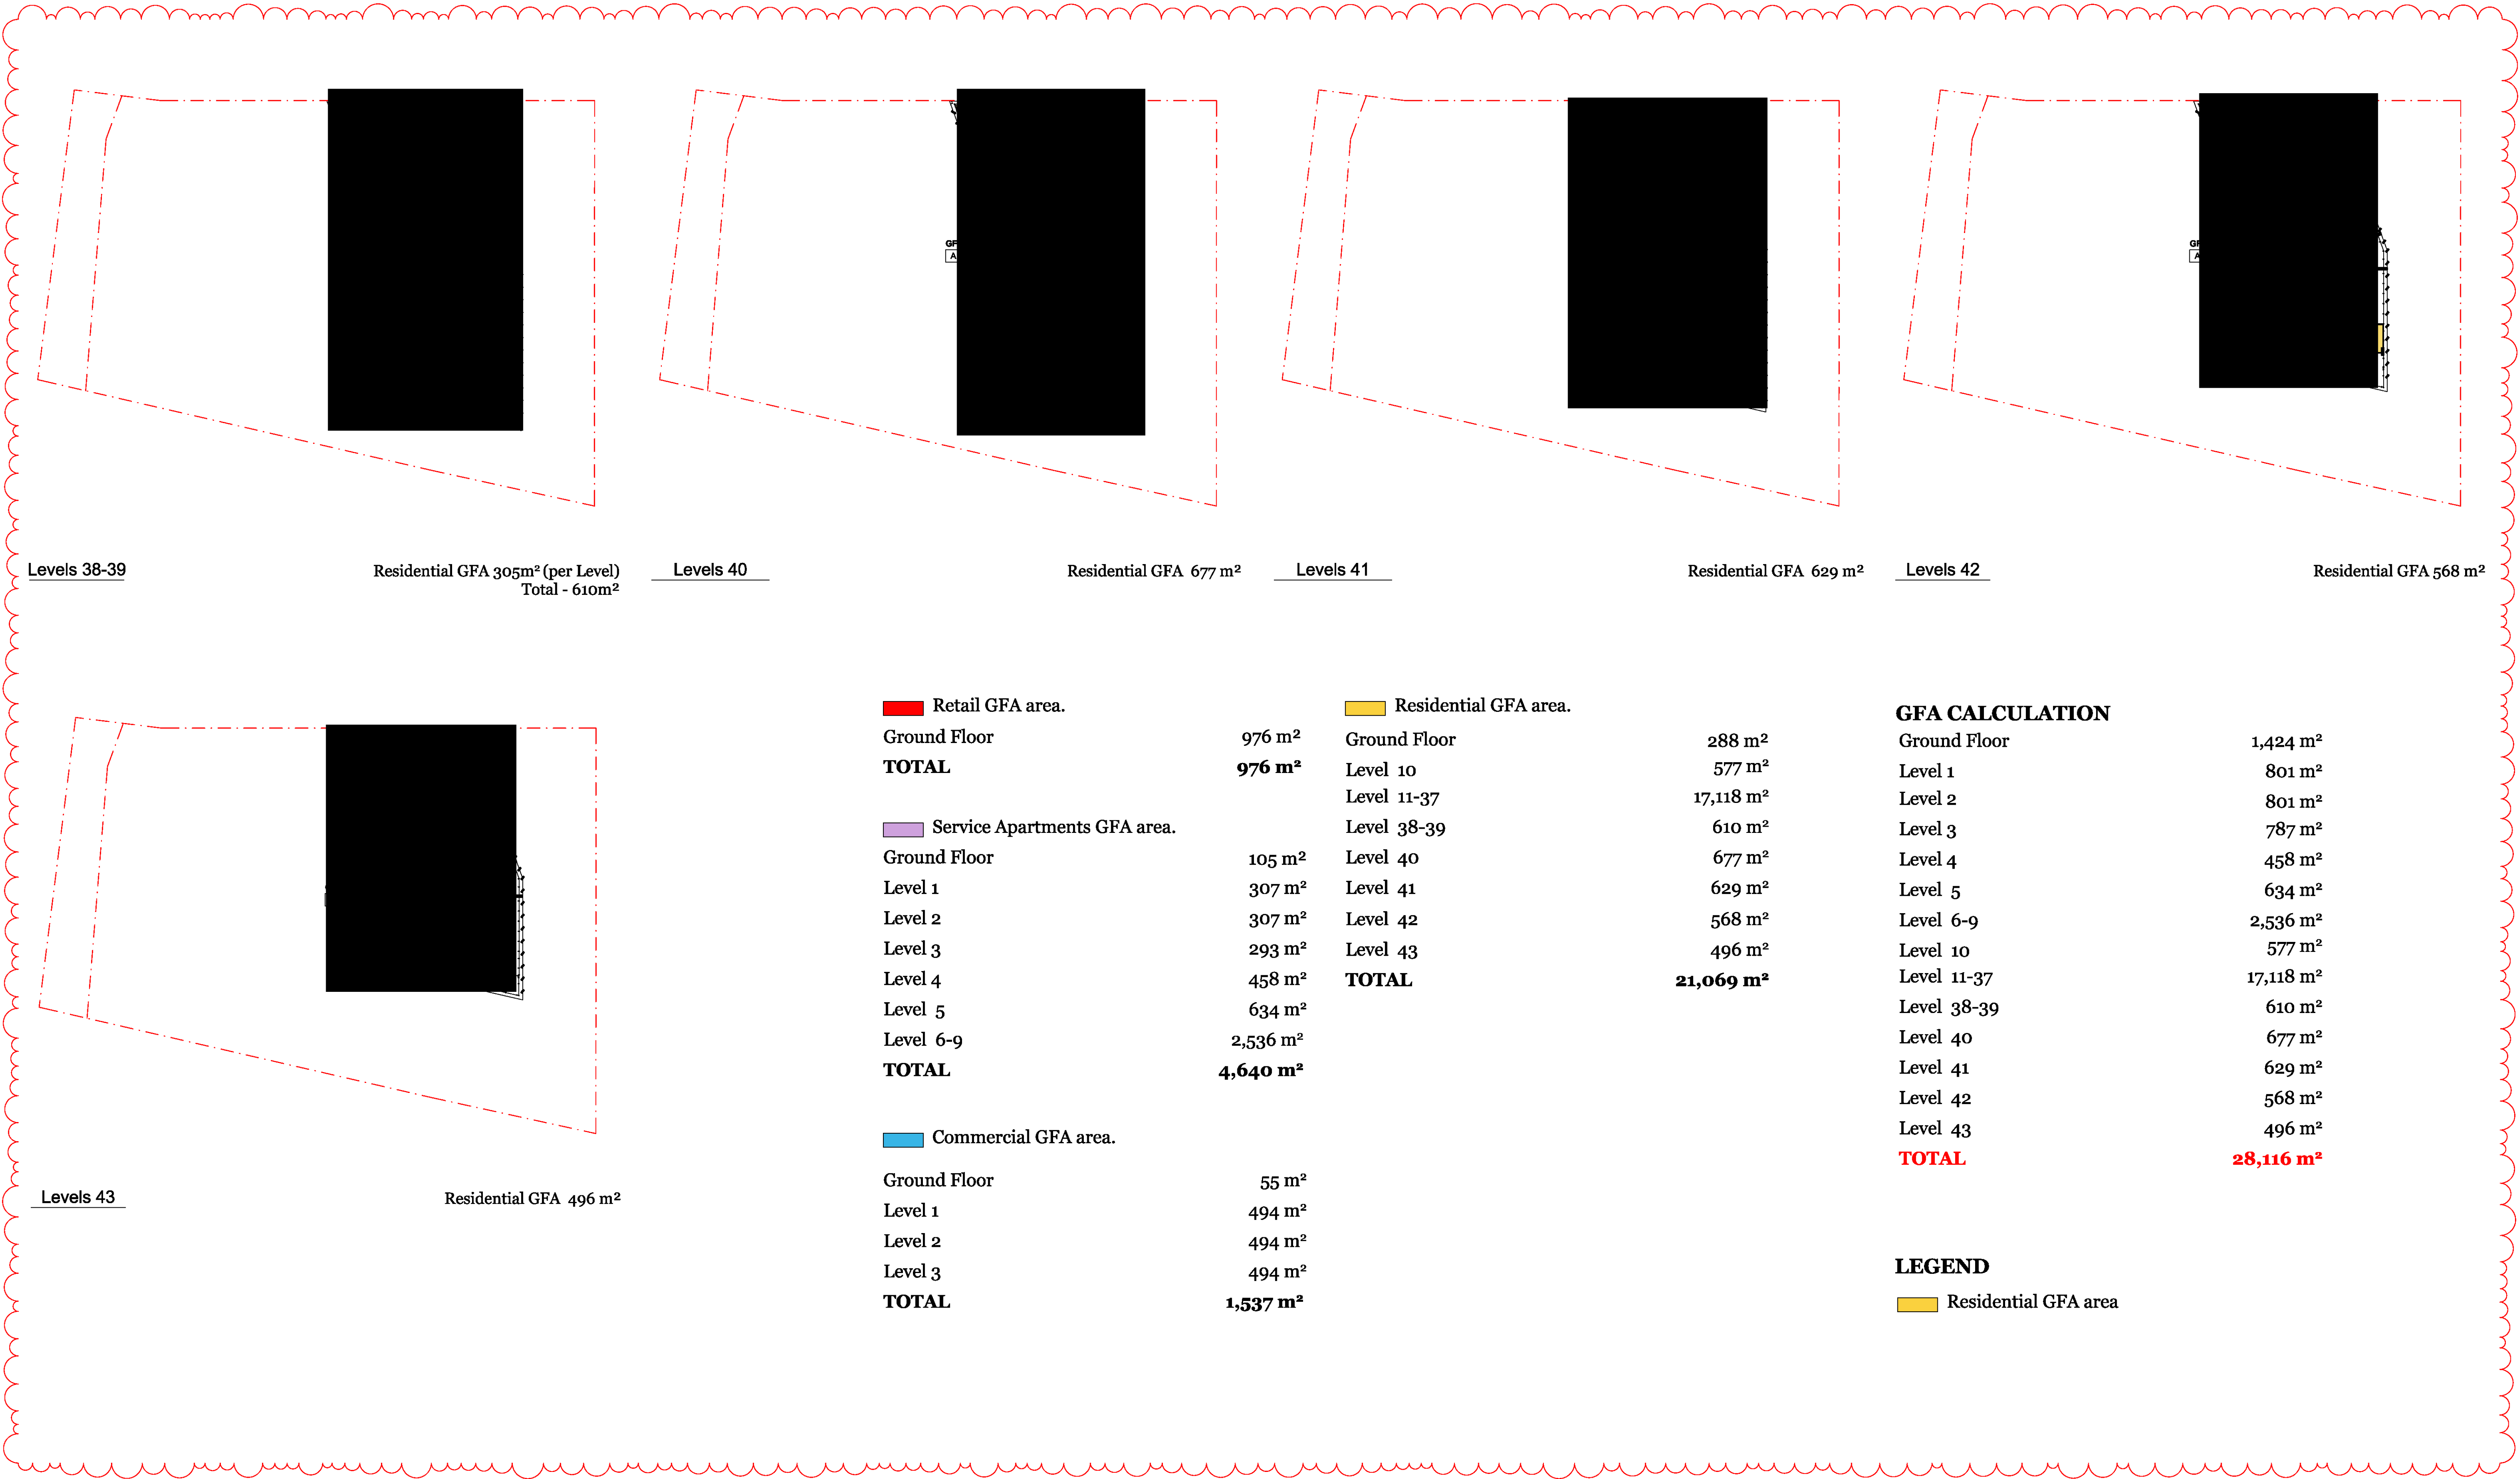

Levels 38-39 Residential GFA 305m² (per Level) Total - 610m² Levels 40 Residential GFA 677 m² Levels 41 Residential GFA 629 m² Levels 42 Residential GFA 568 m²

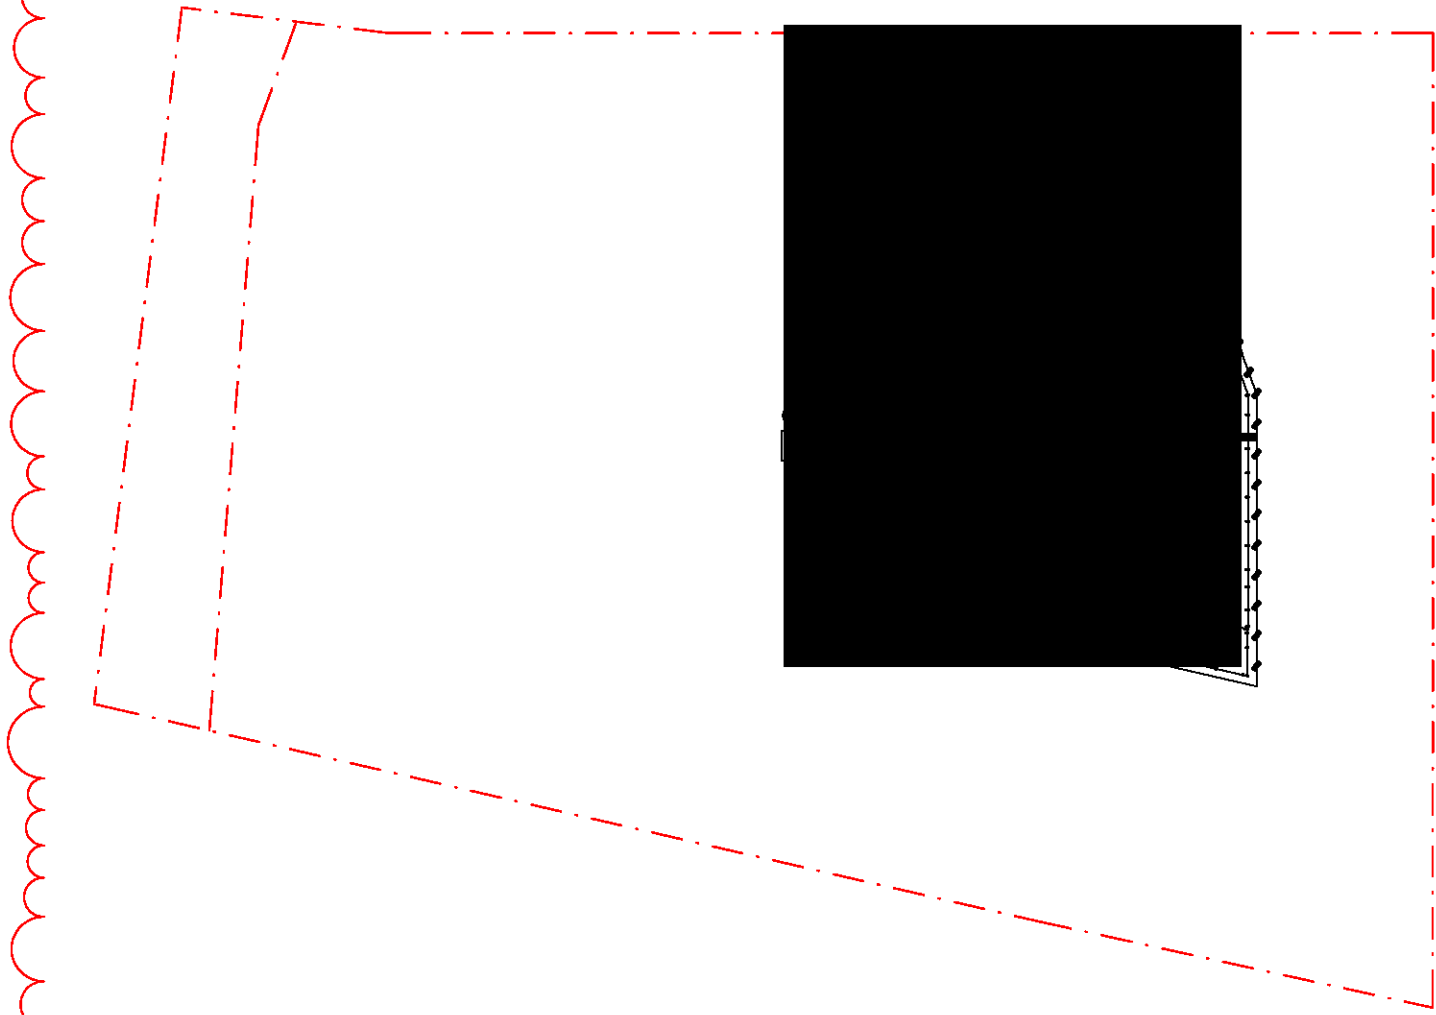

Levels 43 Residential GFA 496 m²

■ Retail GFA area.

Ground Floor	976 m ²
TOTAL	976 m²

■ Service Apartments GFA area.

Ground Floor	105 m ²
Level 1	307 m ²
Level 2	307 m ²
Level 3	293 m ²
Level 4	458 m ²
Level 5	634 m ²
Level 6-9	2,536 m ²
TOTAL	4,640 m²

■ Commercial GFA area.

Ground Floor	55 m ²
Level 1	494 m ²
Level 2	494 m ²
Level 3	494 m ²
TOTAL	1,537 m²

■ Residential GFA area.

Ground Floor	288 m ²
Level 10	577 m ²
Level 11-37	17,118 m ²
Level 38-39	610 m ²
Level 40	677 m ²
Level 41	629 m ²
Level 42	568 m ²
Level 43	496 m ²
TOTAL	21,069 m²


GFA CALCULATION

Ground Floor	1,424 m ²
Level 1	801 m ²
Level 2	801 m ²
Level 3	787 m ²
Level 4	458 m ²
Level 5	634 m ²
Level 6-9	2,536 m ²
Level 10	577 m ²
Level 11-37	17,118 m ²
Level 38-39	610 m ²
Level 40	677 m ²
Level 41	629 m ²
Level 42	568 m ²
Level 43	496 m ²
TOTAL	28,116 m²

LEGEND


■ Residential GFA area



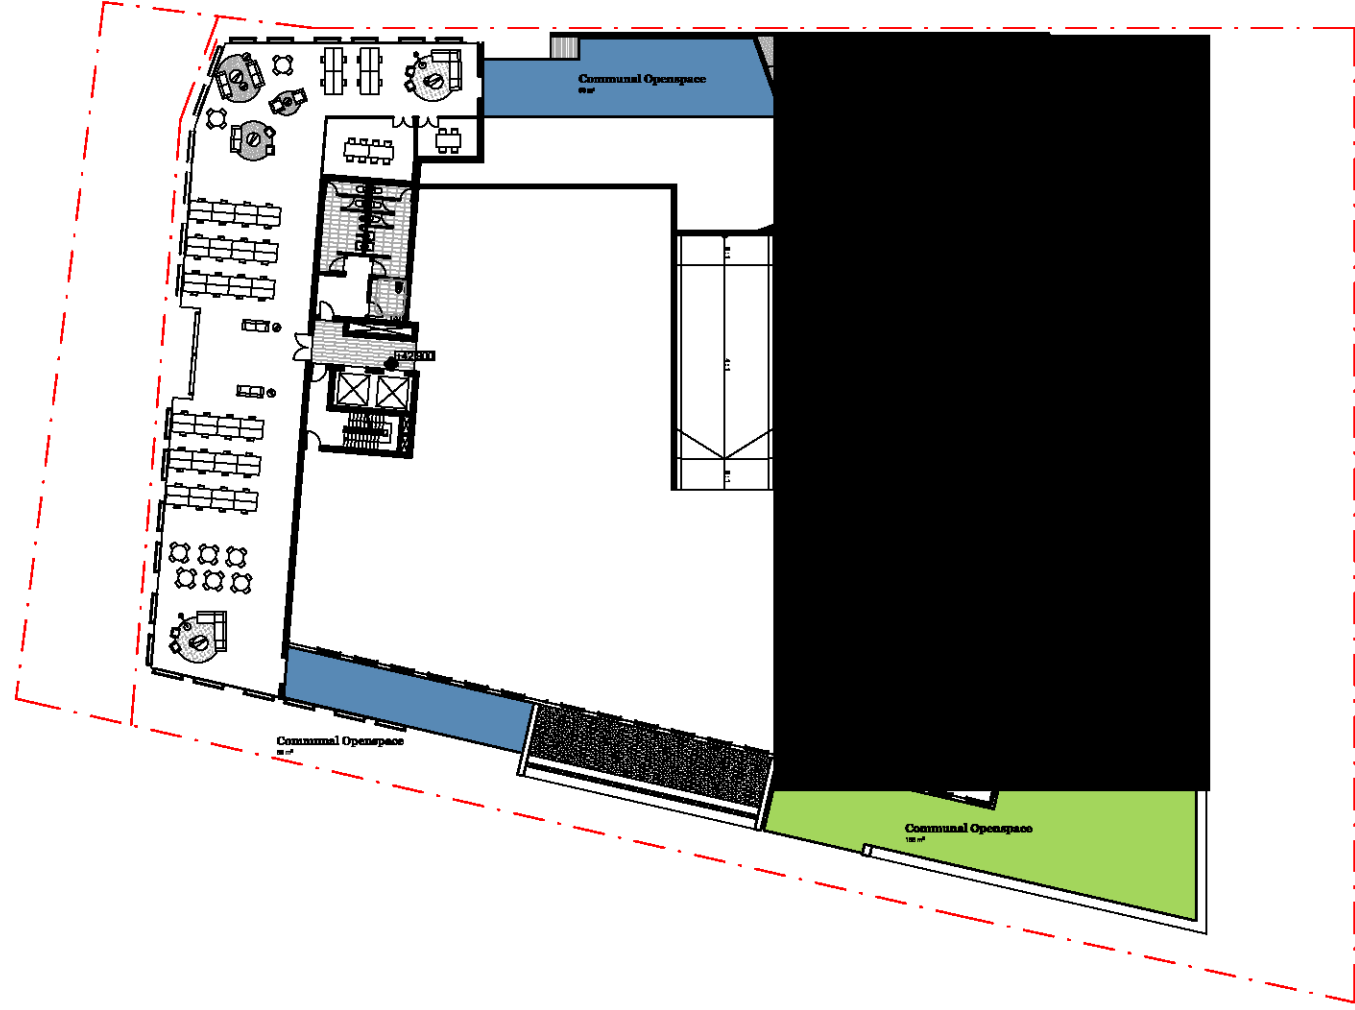


Level 3

C.O.S Area: 183 m²

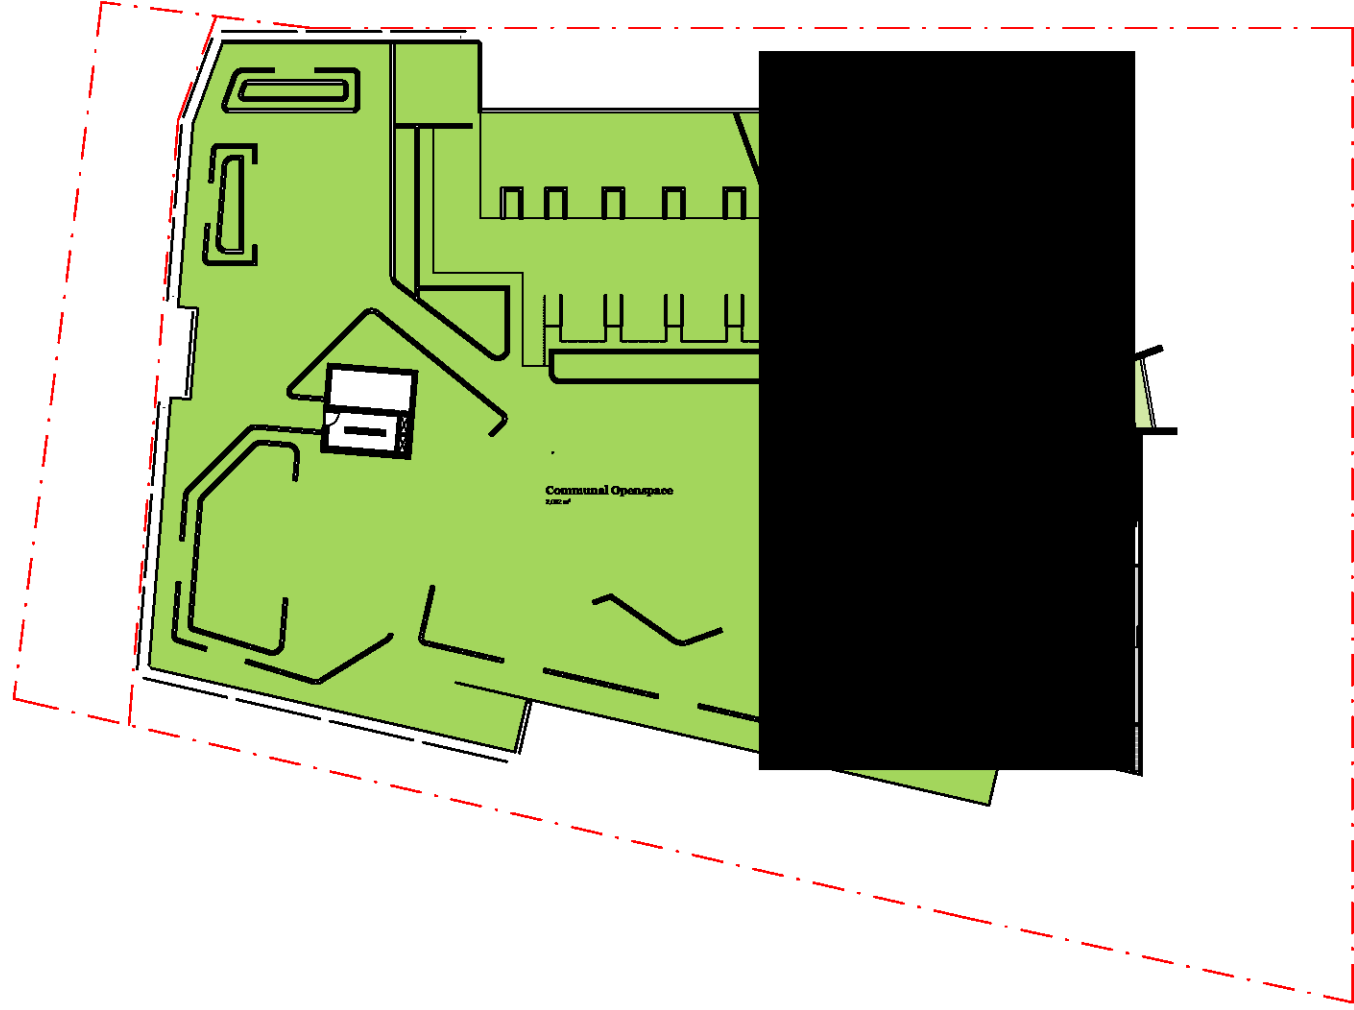


Level 4

C.O.S Area: 2,002 m²

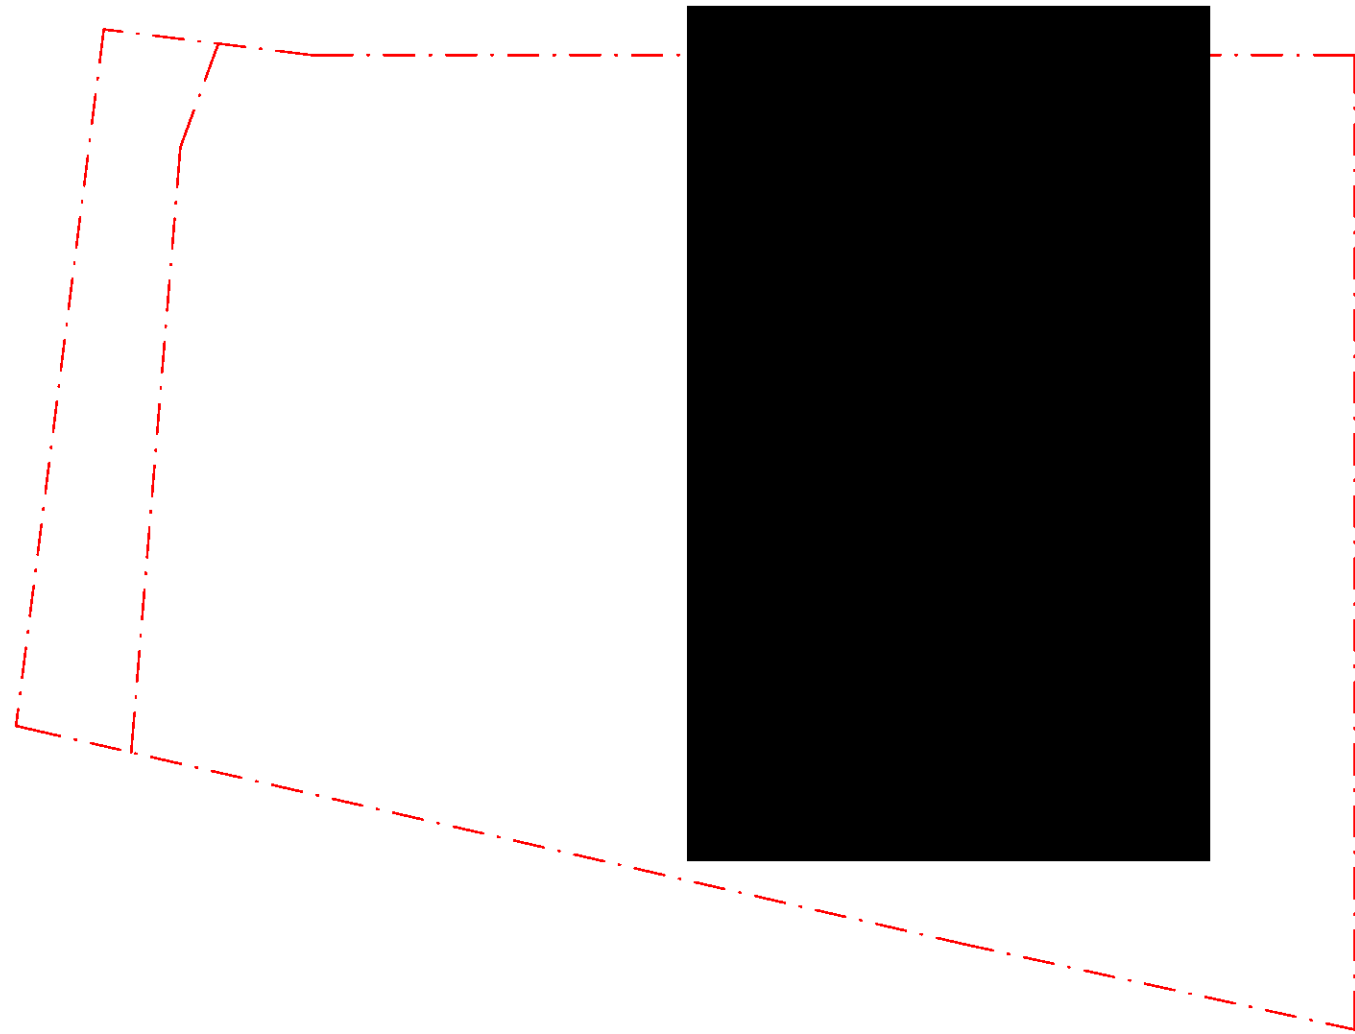

Levels 7, 10, 13, 16, 19, 22, 25, 28, 31, 34, 37

C.O.S Area: 75m² *11

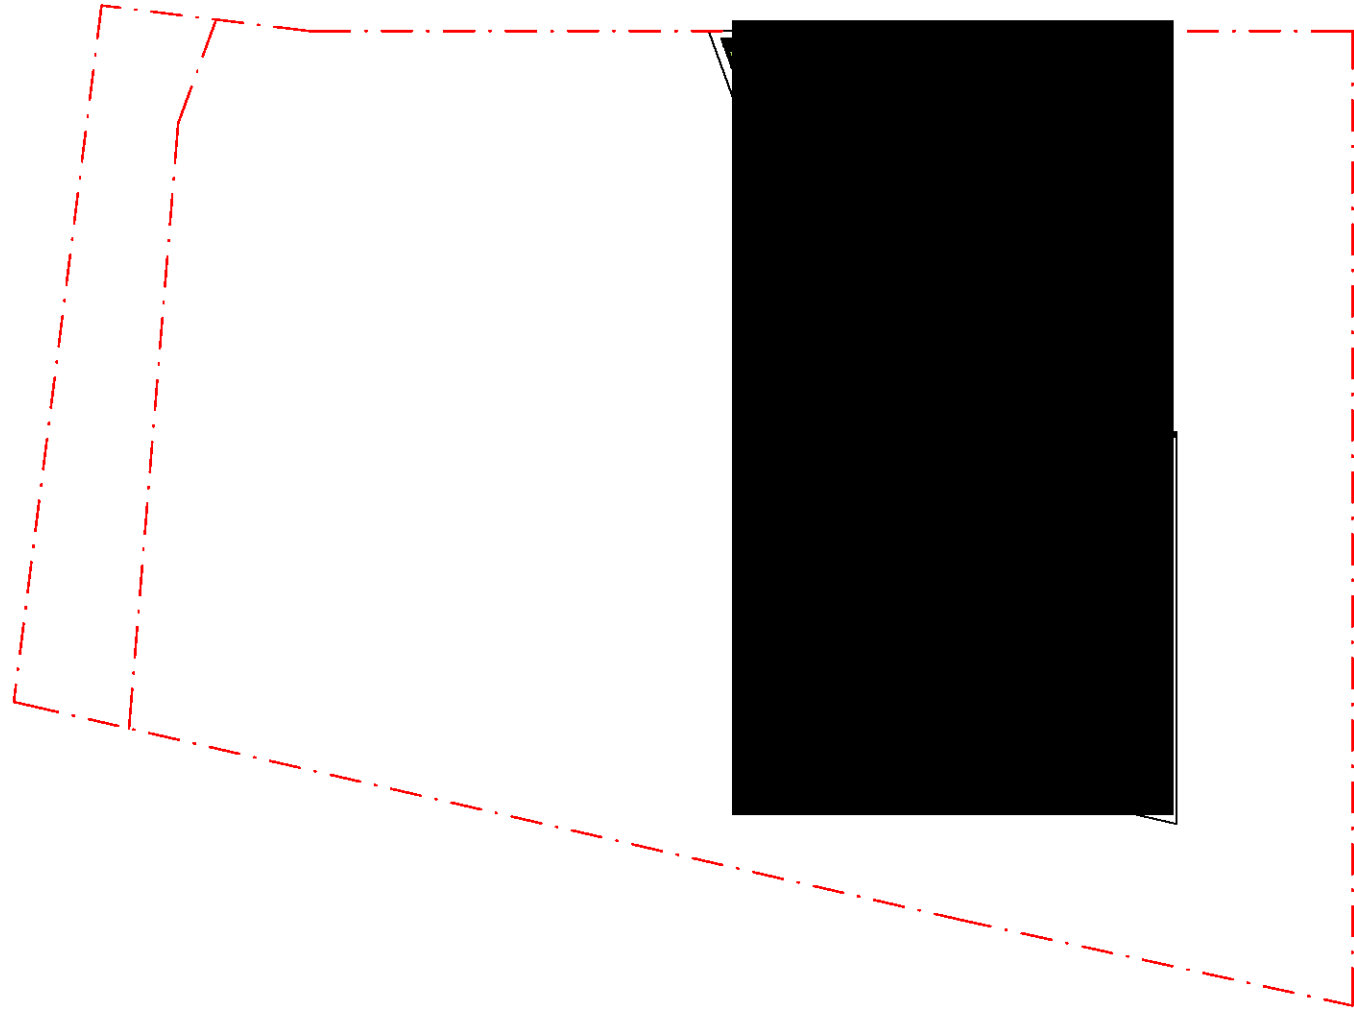


Level 38

C.O.S Area: 366 m²

C.O.S CALCULATION

Level 3	183 m ²
Level 4	2,002 m ²
Levels 7, 10, 13, 16, 19, 22, 25, 28, 31, 34, 37	825 m ²
Level 38	366 m ²
TOTAL	3,376 m²
	71.6% of site area
Site Area :	4715 m²



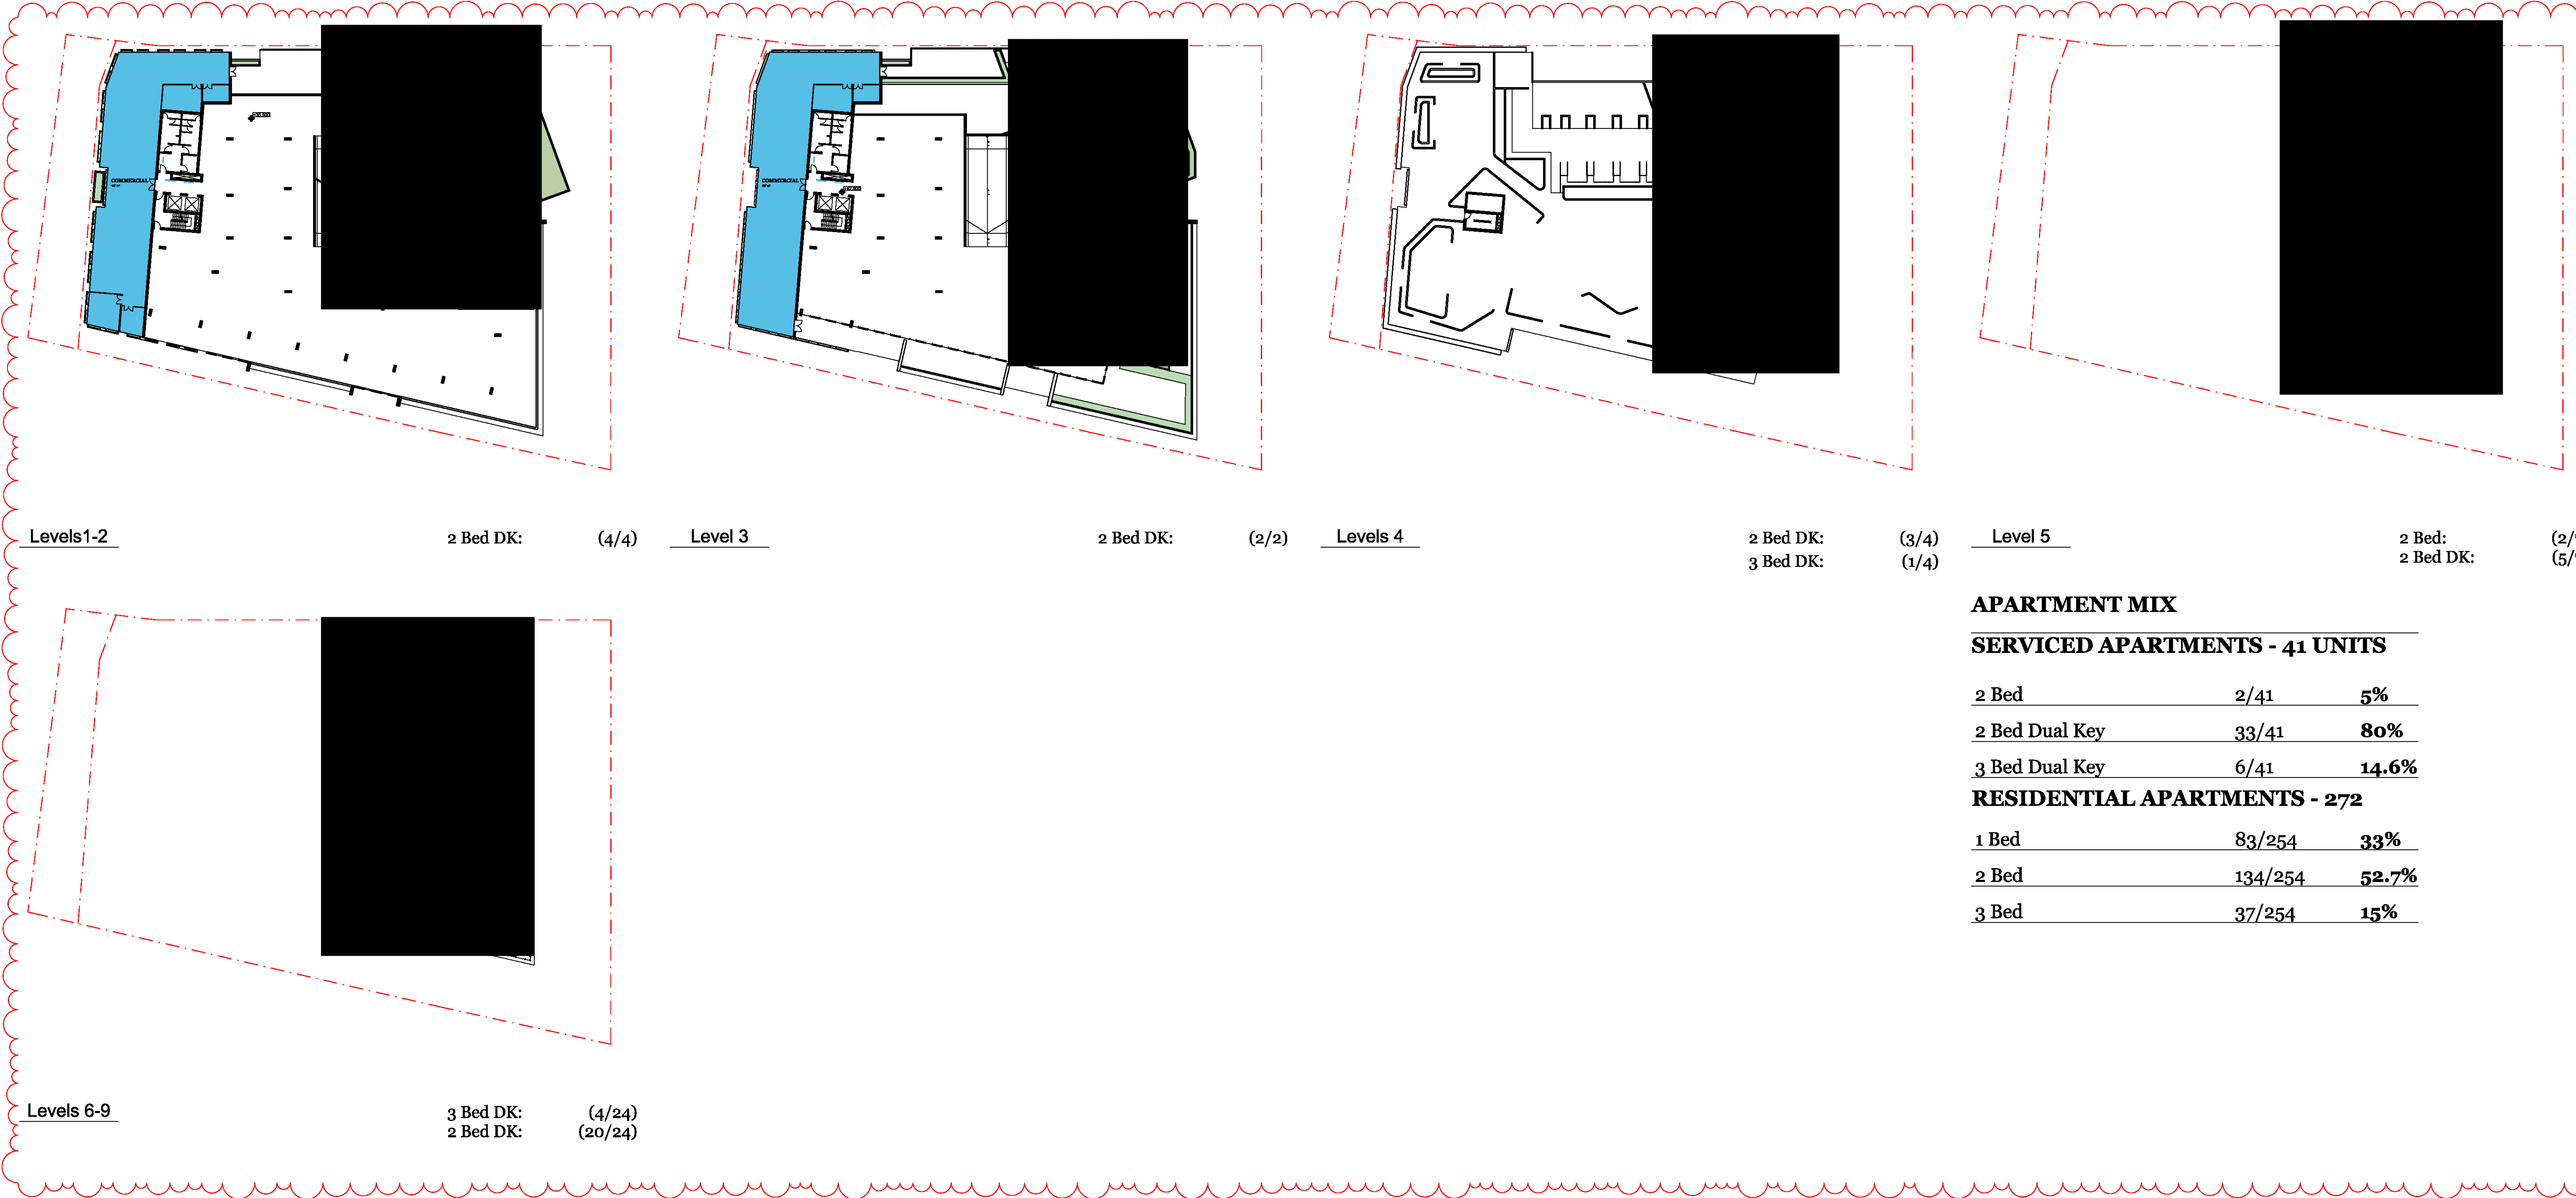

APARTMENT MIX

SERVICED APARTMENTS - 41 UNITS

2 Bed	2/41	5%
2 Bed Dual Key	33/41	80%
3 Bed Dual Key	6/41	14.6%

RESIDENTIAL APARTMENTS - 272

1 Bed	83/254	33%
2 Bed	134/254	52.7%
3 Bed	37/254	15%

© DKO Architecture (NSW) Pty Ltd
Except as allowed under copyright act, no part of this
drawing may be reproduced or otherwise dealt with
without written permission of DKO Architecture.

Rev.	Date	By	Ckd	Description
P6	1/11/2019			Draft DA
P7	5/11/2019	OS	SZ	Draft DA
A	28/11/2019		DA	
B	1/04/2020		DA	
C	9/06/2022	CR	DP	POST 834 HEARING ISSUE




DKO Architecture (NSW) Pty Ltd
42 Davies Street
Surry Hills, NSW 2010
T +61 2 8346 4500
info@DKO.com.au
www.DKO.com.au
ABN: 81956705590
NSW: Nominated Architects
Kees de Keijzer 5767
David Randerson 8542




Project Name	High Street Penrith	Project Number	00012012
Project Address	614-632 High Street, Penrith, NSW 2750	Drawing Name	Apartment Mix
		Scale	
		Date	1:500@A1
		Scale	March 2019
		Date Commenced	
Client	Urban Apartments	Drawing Number	DA408
		Revision	C

1999, 2000, 2001,26

 

2 Bedroom Unit
Total 6.53 m³ in the apartment

[illegible]

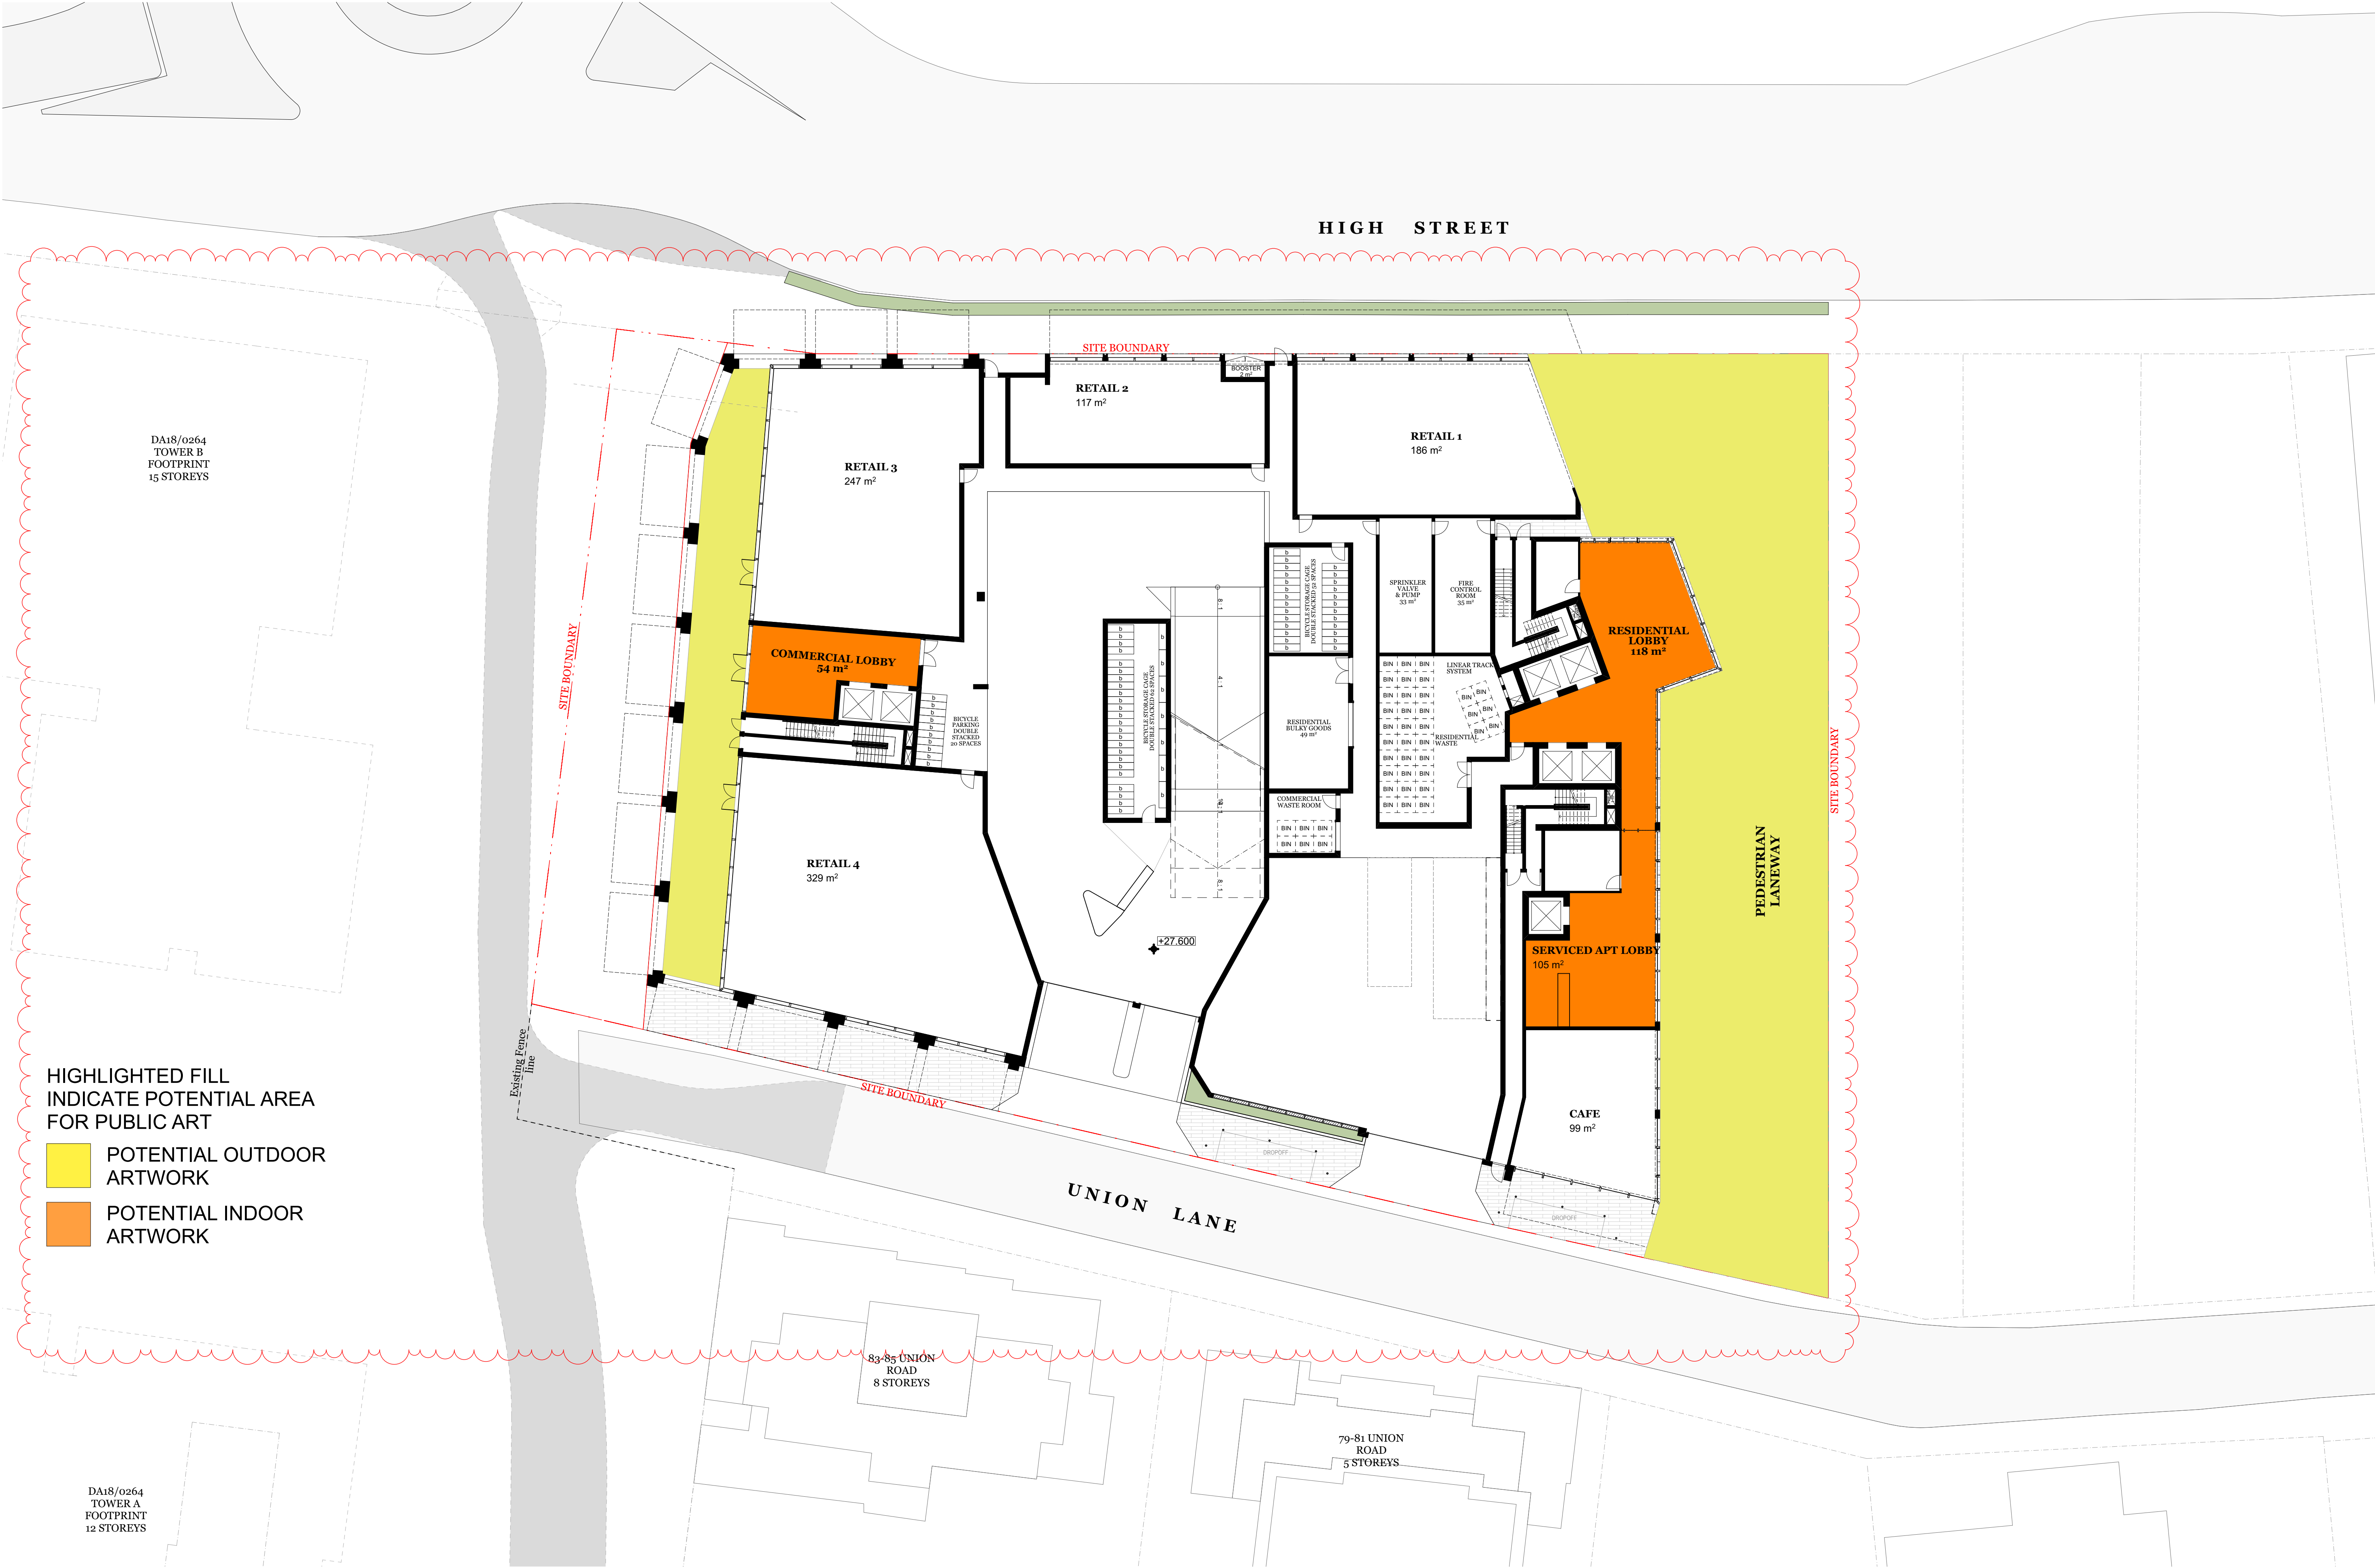

HIGHLIGHTED FILL
INDICATE POTENTIAL AREA
FOR PUBLIC ART


- POTENTIAL OUTDOOR
ARTWORK
- POTENTIAL INDOOR
ARTWORK

© DKO Architecture (NSW) Pty Ltd
Except as allowed under copyright act, no part of this
drawing may be reproduced or otherwise dealt with
without written permission of DKO Architecture.

Rev.	Date	By	Ckd	Description
B	1/04/2020		DA	
C	9/05/2022	CR	DF	POST S34 HEARING ISSUE



DKO Architecture (NSW) Pty Ltd
42 Davies Street
Surry Hills, NSW 2010
T +61 2 8346 4500
info@dko.com.au
www.dko.com.au
AIN: 81956704590
NSW: Nominated Architects
Koos de Keijzer 5767
David Randerson 8542

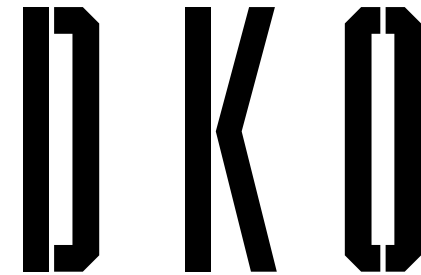

Project Name	High Street Penrith
Project Address	614-632 High Street, Penrith, NSW 2750
Client	Urban Apartments

Project Number	00012012
Drawing Name	Public Art Location Plan
Scale	1:500, 1:200@A1
Date	March 2019
Date Commenced	
Revision	

Drawing Number	DA410
Revision	C

HIGH STREET

DA18/0264
TOWER B
FOOTPRINT
15 STOREYS

DA18/0264
TOWER A
FOOTPRINT
12 STOREYS



BUILDING SEPARATION - LEVEL 03 PLAN

Rev.	Date	By	Ckd	Description
A	4/05/2021			DA
B	9/05/2022	CR	DF	POST S34 HEARING ISSUE



DKO Architecture (NSW) Pty Ltd
42 Davies Street
Surry Hills, NSW 2010
T +61 2 8346 4500
info@DKO.com.au
www.DKO.com.au
ABN: 81956706590
NSW: Nominated Architects
Kos de Keijzer 5767
David Randerson 8542

DKC

Project Name	High Street Penrith	Project Number	00012012
Project Address	614-622 High Street, Penrith, NSW 2750	Drawing Name	Building Separation
		Scale	
		Date	
		Scale	1:200@A1
		Date Commenced	March 2019
Client	Urban Apartments	Drawing Number	DA411
		Revision	B

Overshadow Analysis

Summary
Percentage of Units with 2Hr solar

83 - 85 Union Rd

Exisiting 69%
Proposed 56 %

79 - 81 Union Rd

Exisiting 42%
Proposed 39%






83 - 85 Union Rd

83-85 Union Road Penrith Solar Schedule (With Toga Building)									
Unit	9am	10am	11am	12pm	1pm	2pm	3pm	>2 Hours	
1									
2									
3									
4									
5									
6									
7									
8									
9									
10									
11									
12									
13									
14									
15									
16									
17									
18									
19									
20									
21									
22									
23									
24									
25									
26									
27									
28									
29									
30									
31									
32									
34									
35									
36									
38									
39									
40									
41									
42									
43									
44									
45									
46									
47									
48									
SOLAR ANALYSIS - TOGA 33/48 >2 HOURS SOLAR									69%
Total Units with >2 Solar								33	
Total Units								48	69%

83-85 Union Road Penrith Solar Schedule (Competition & Toga)									
Unit	9am	10am	11am	12pm	1pm	2pm	3pm	>2 Hours	
1									
2									
3									
4									
5									
6									
7									
8									
9									
10									
11									
12									
13									
14									
15									
16									
17									
18									
19									
20									
21									
22									
23									
24									
25									
26									
27									
28									
29									
30									
31									
32									
34									
35									
36									
38									
39									
40									
41									
42									
43									
44									
45									
46									
47									
48									
SOLAR ANALYSIS - TOGA 24/48 >2 HOURS SOLAR									50%
Total Units with >2 Solar								24	
Total Units								48	50%

83-85 Union Road Penrith Solar Schedule (Proposed)									
Unit	9am	10am	11am	12pm	1pm	2pm	3pm	>2 Hours	
1									
2									
3									
4									
5									
6									
7									
8									
9									
10									
11									
12									
13									
14									
15									
16									
17									
18									
19									
20									
21									
22									
23									
24									
25									
26									
27									
28									
29									
30									
31									
32									
34									
35									
36									
38									
39									
40									
41									
42									
43									
44									
45									
46									
47									
48									
SOLAR ANALYSIS - TOGA 27/48 >2 HOURS SOLAR									56%
Total Units with >2 Solar								27	
Total Units								48	56%

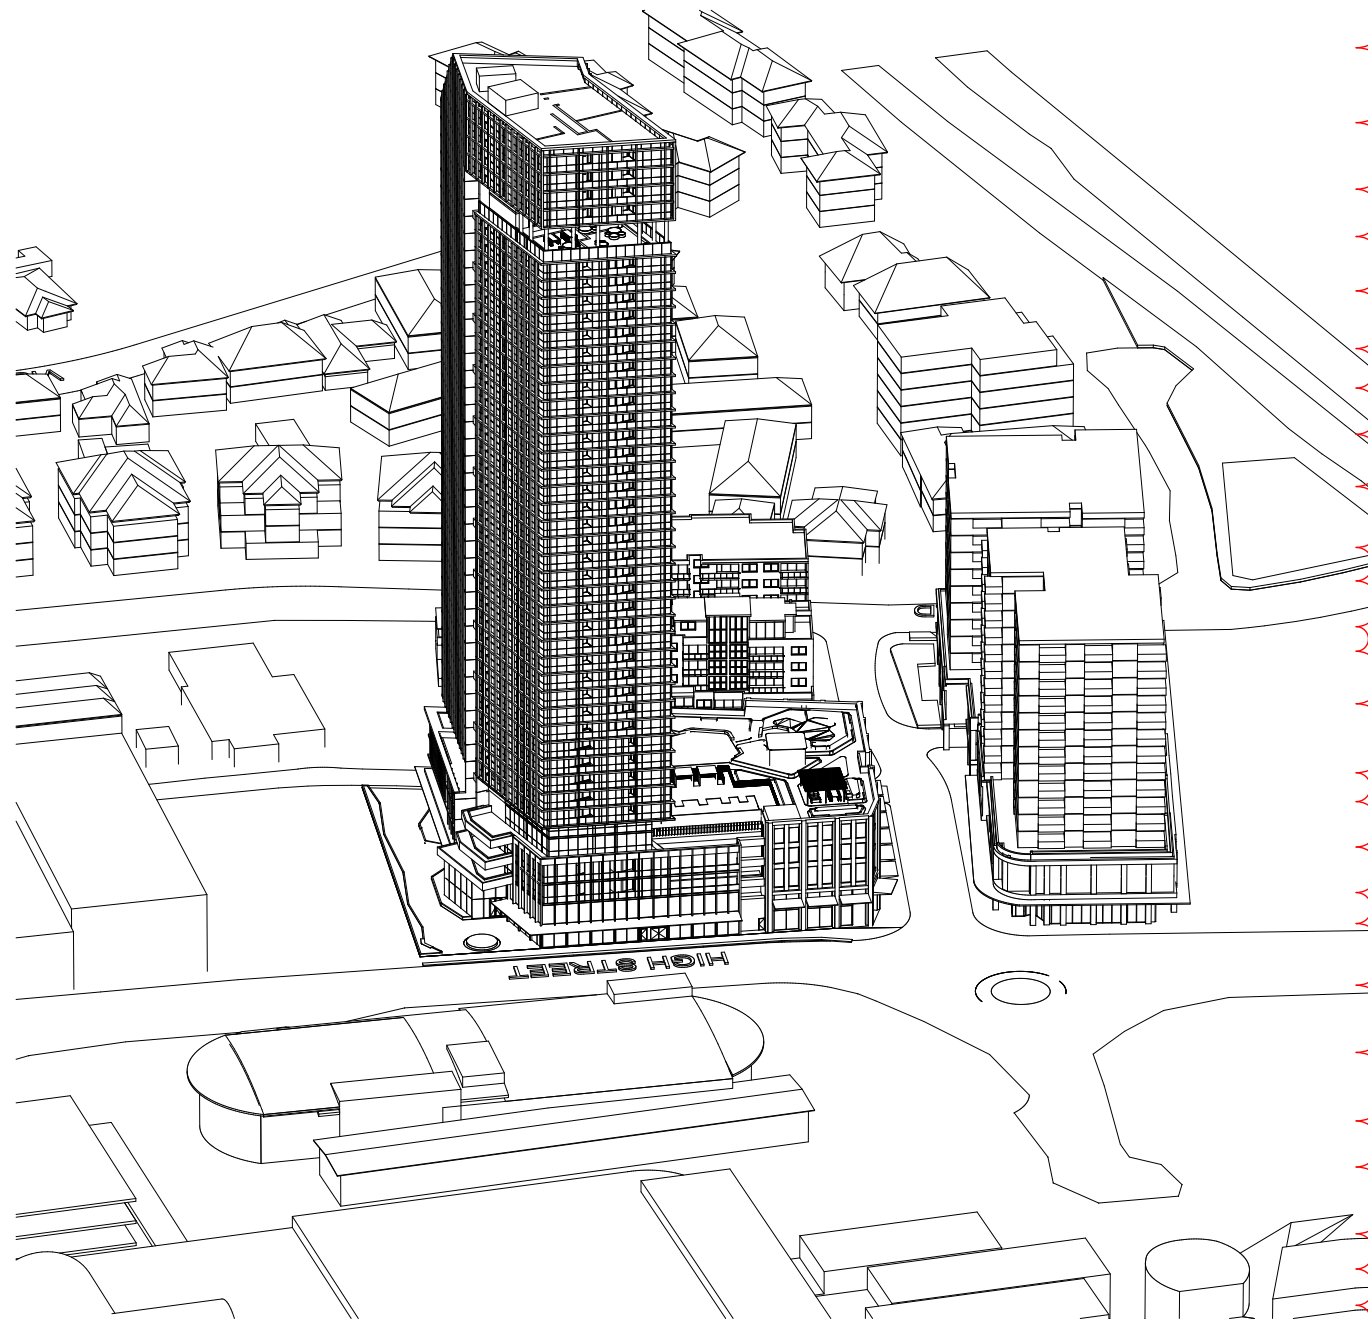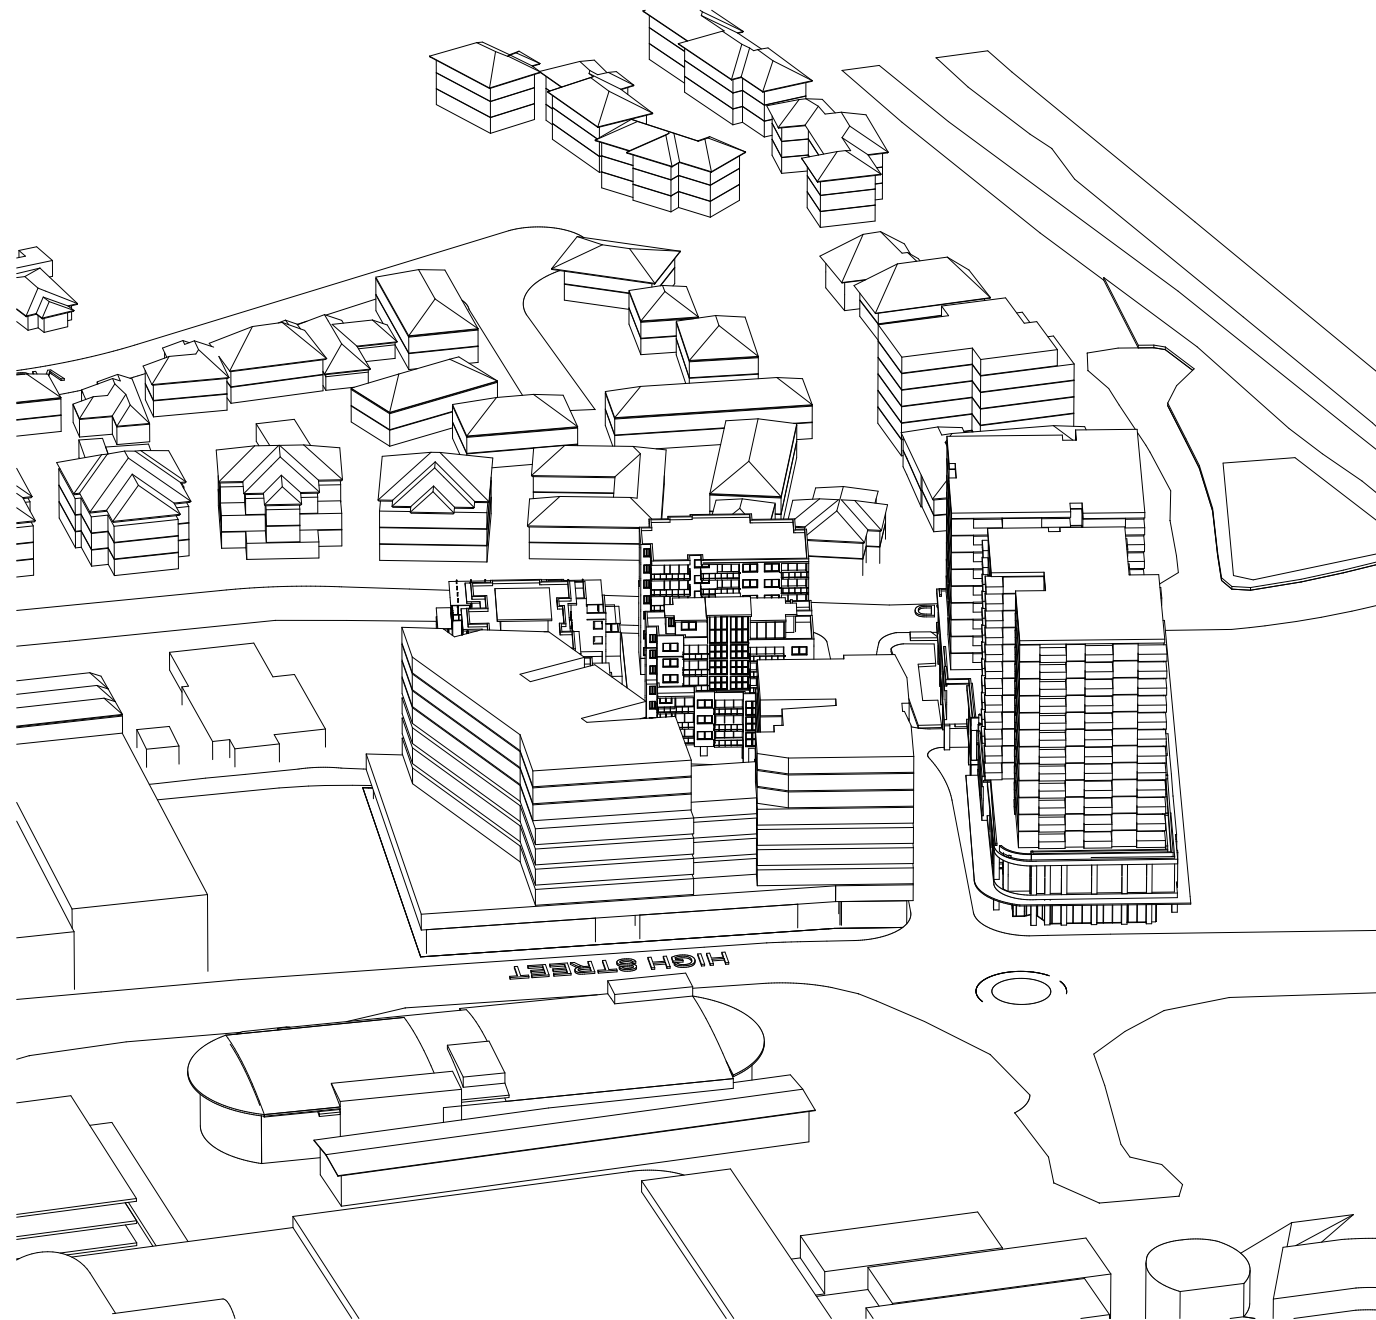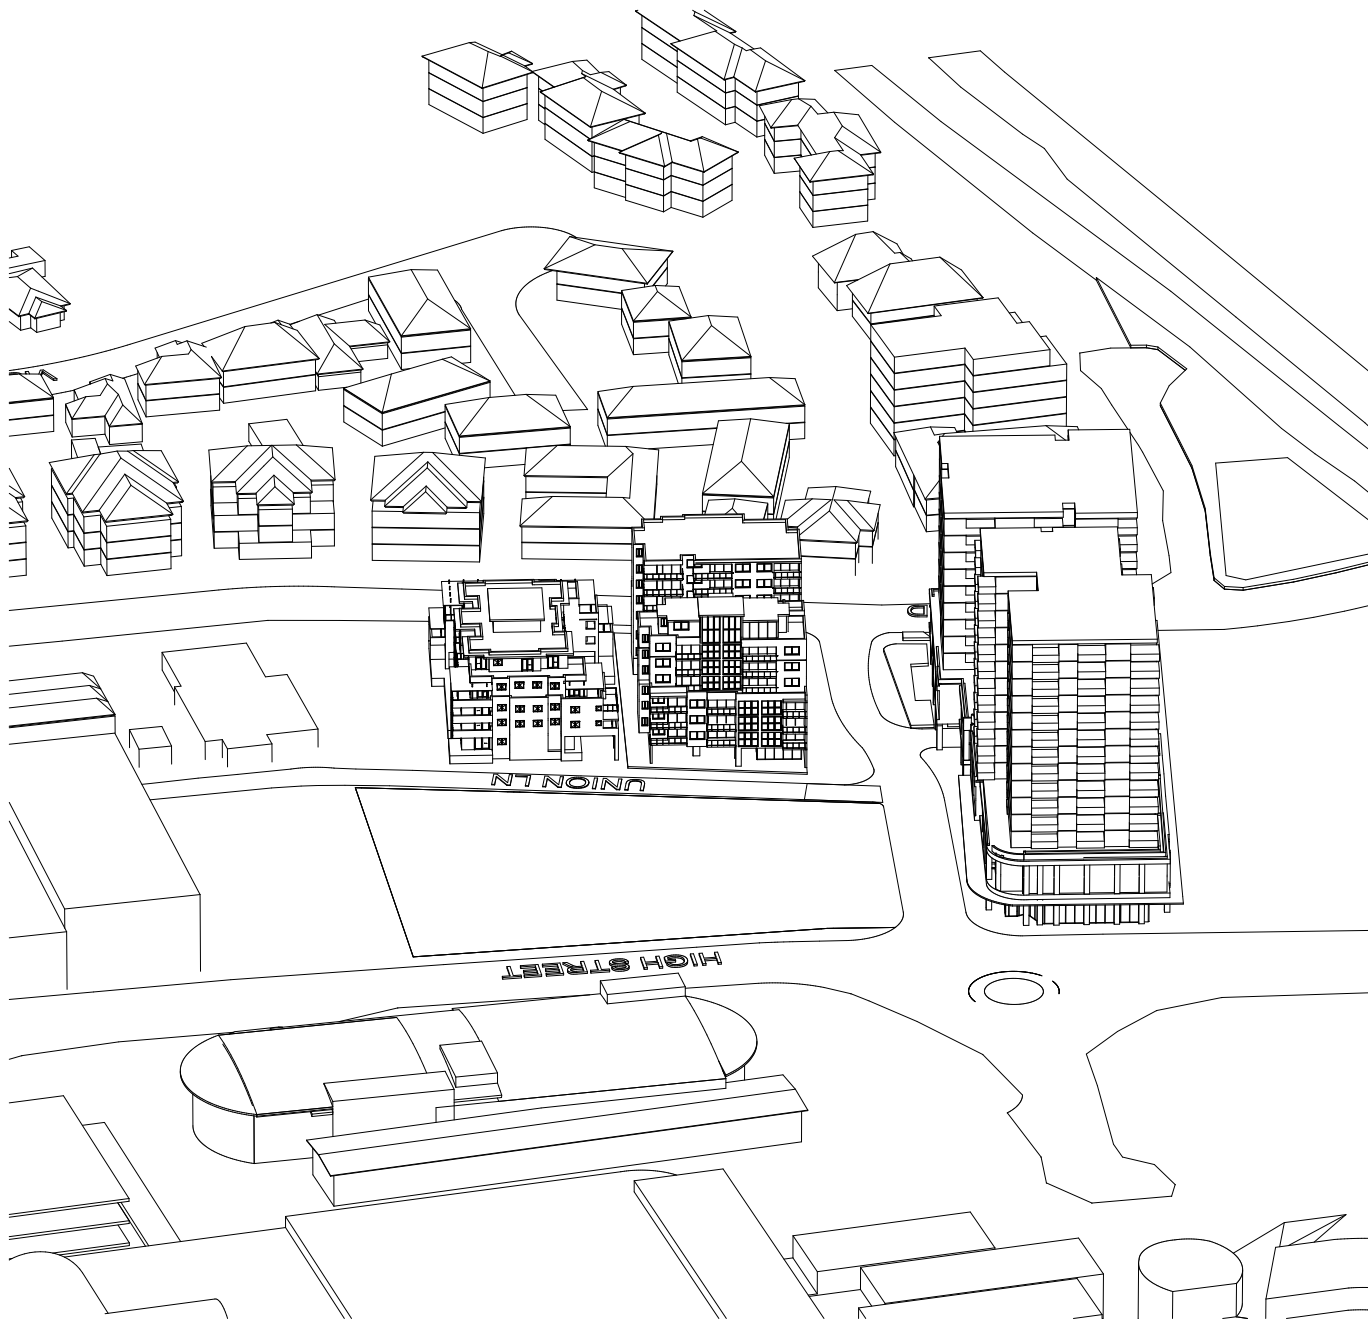


79 - 81 Union Rd

79-81 Union Road Penrith Solar Schedule (With TOGA Building)									
Unit	9am	10am	11am	12pm	1pm	2pm	3pm	>2 Hours	
0.01									
0.02									
0.03									
0.04									
0.05									
1.01									
1.02									
1.03									
1.04									
1.05									
1.06									
1.07									
1.08									
2.01									
2.02									
2.03									
2.04									
2.05									
2.06									
2.07									
2.08									
3.01									
3.02									
3.03									
3.04									
3.05									
3.06									
4.01									
4.02									
4.03									
4.04									
SOLAR ANALYSIS - TOGA 13/31 >2 HOURS SOLAR									42%
Total Units with >2 Solar								13	
Total Units								31	42%


79-81 Union Road Penrith Solar Schedule (With Competition Scheme & TOGA Building)								
Unit	9am	10am	11am	12pm	1pm	2pm	3pm	>2 Hours
0.01								
0.02								
0.03								
0.04								
0.05								
1.01								
1.02								
1.03								
1.04								
1.05								
1.06								
1.07								
1.08								
2.01								
2.02								
2.03								
2.04								
2.05								
2.06								
2.07								
2.08								
3.01								
3.02								
3.03								
3.04								
3.05								
3.06								
4.01								
4.02								
4.03								
4.04								

SOLAR ANALYSIS - TOGA
12/31 >2 HOURS SOLAR
39%


Total Units with >2 Solar	12
Total Units	31
	39%

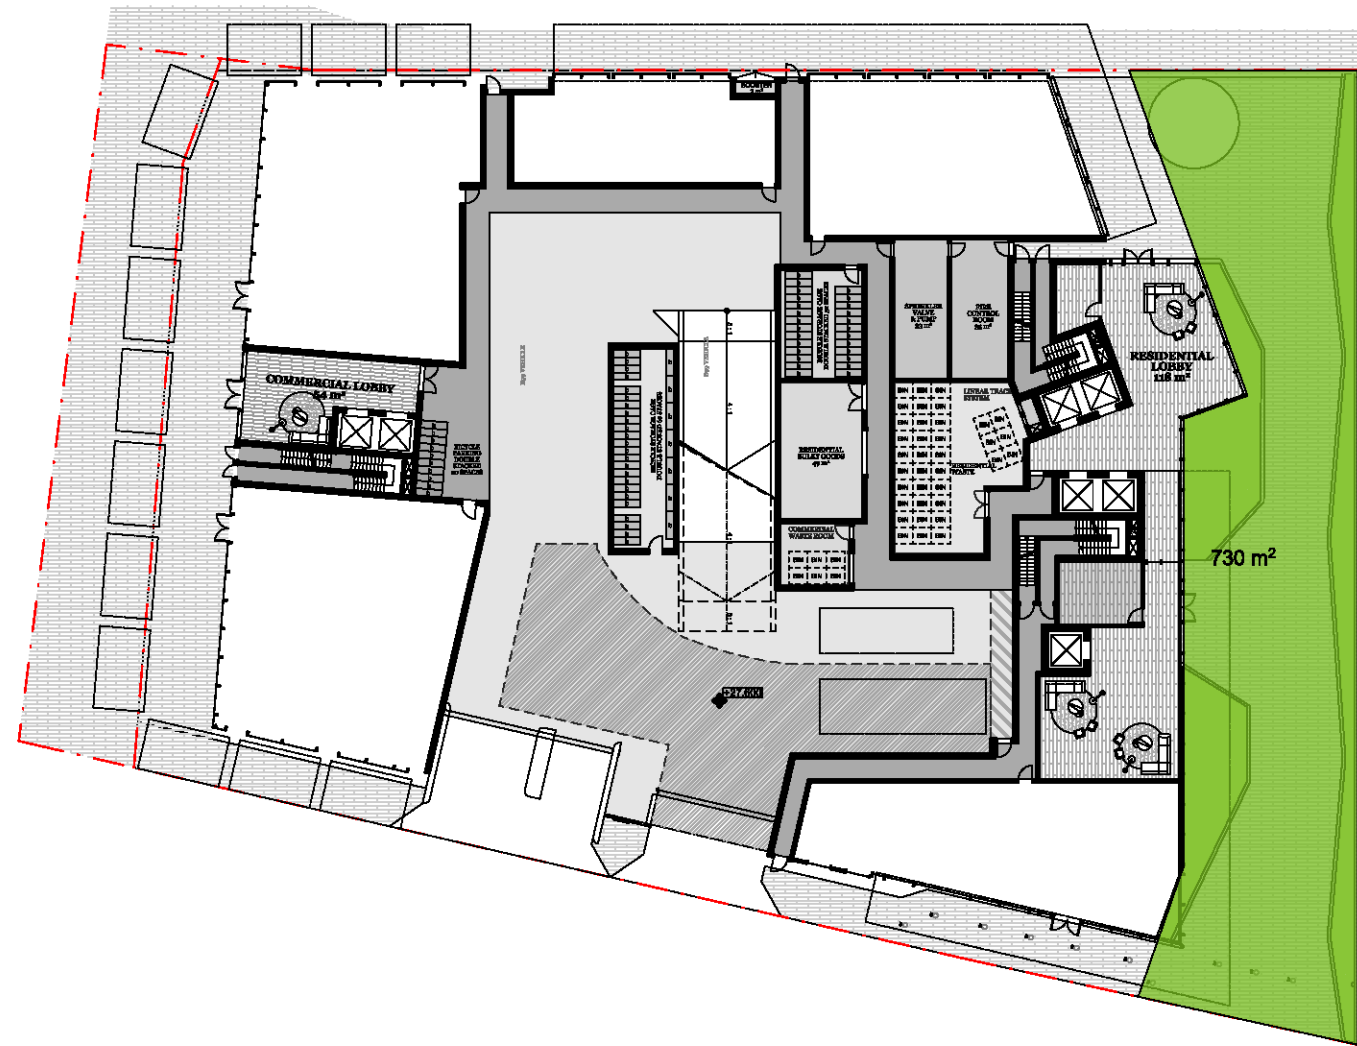


Ground Public C.O.S Area: 730 m²
Recreation, Communal Garden, Raised Lawn

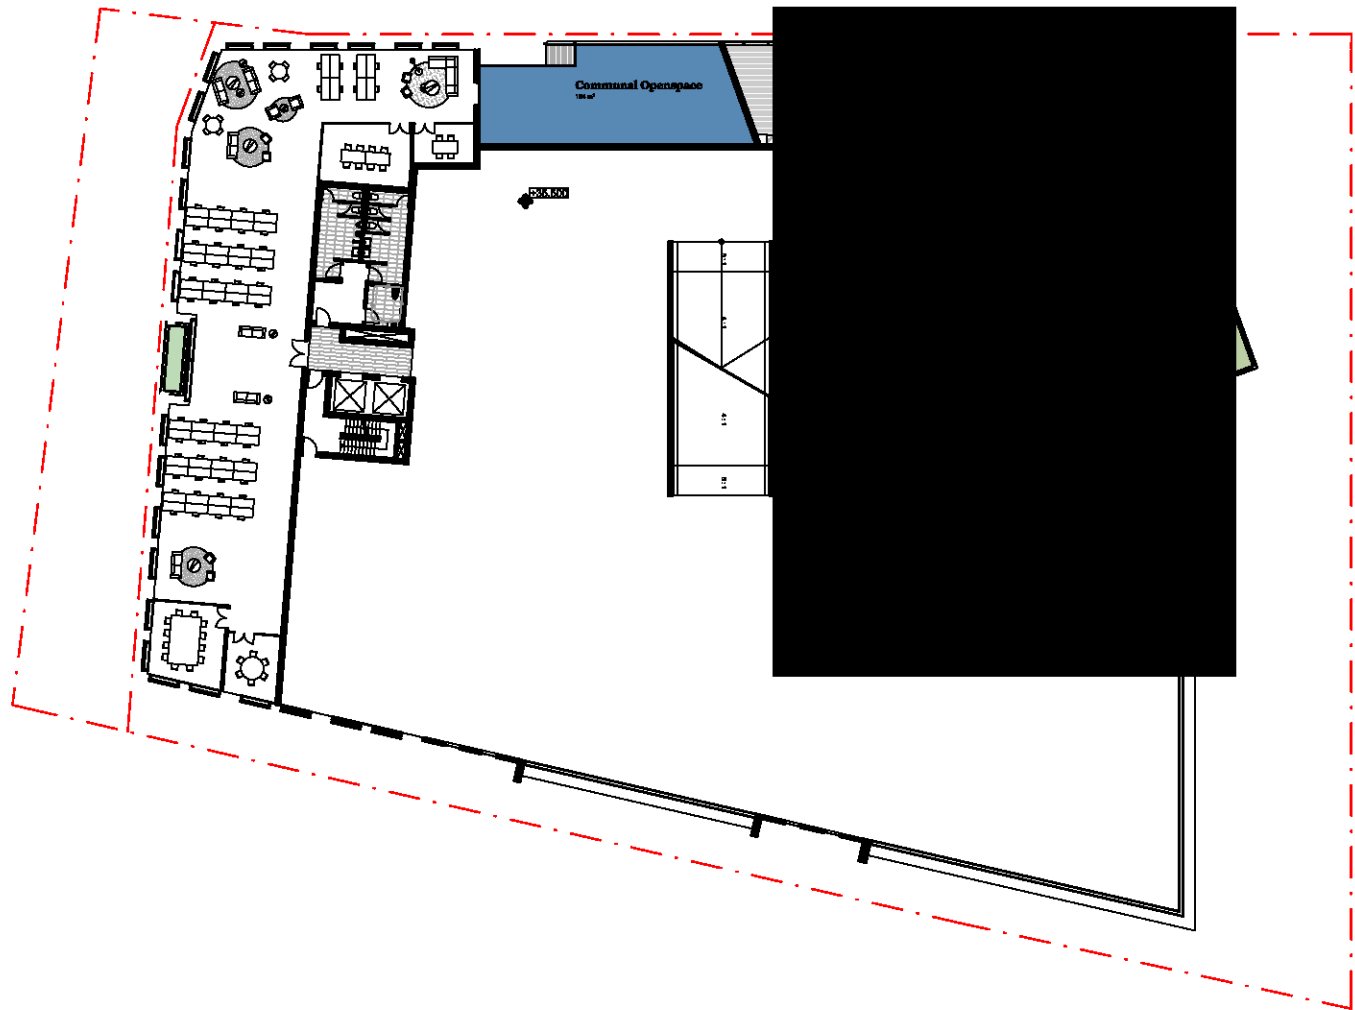


Levels 1-2 Commercial 104 m²

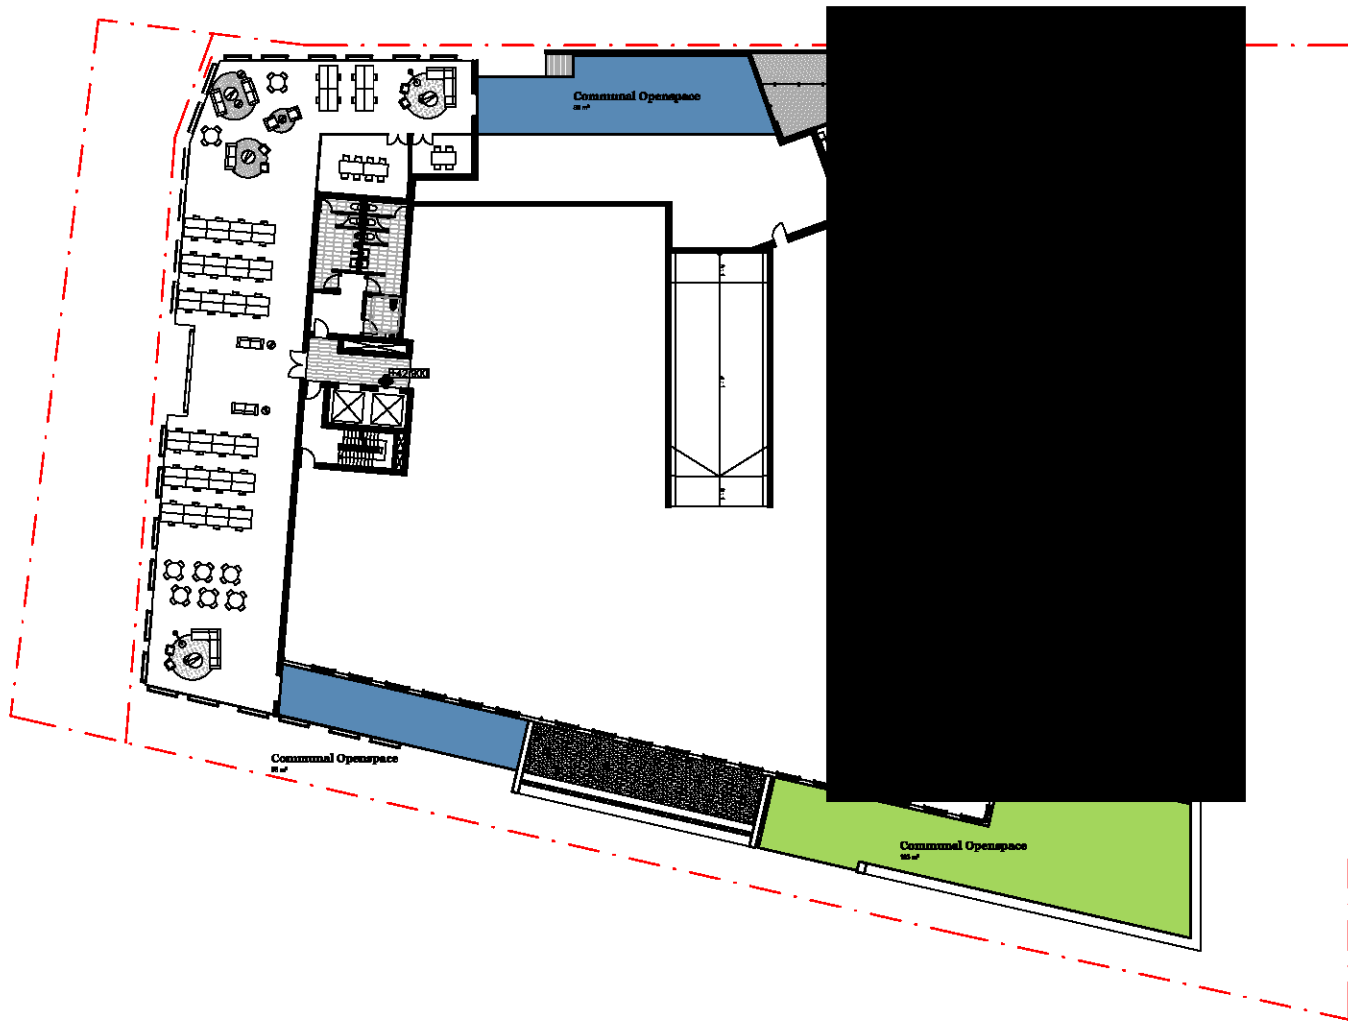


Level 3 C.O.S Area: 183 m²
Recreation, Communal Dining 183 m²
Commercial 141 m²

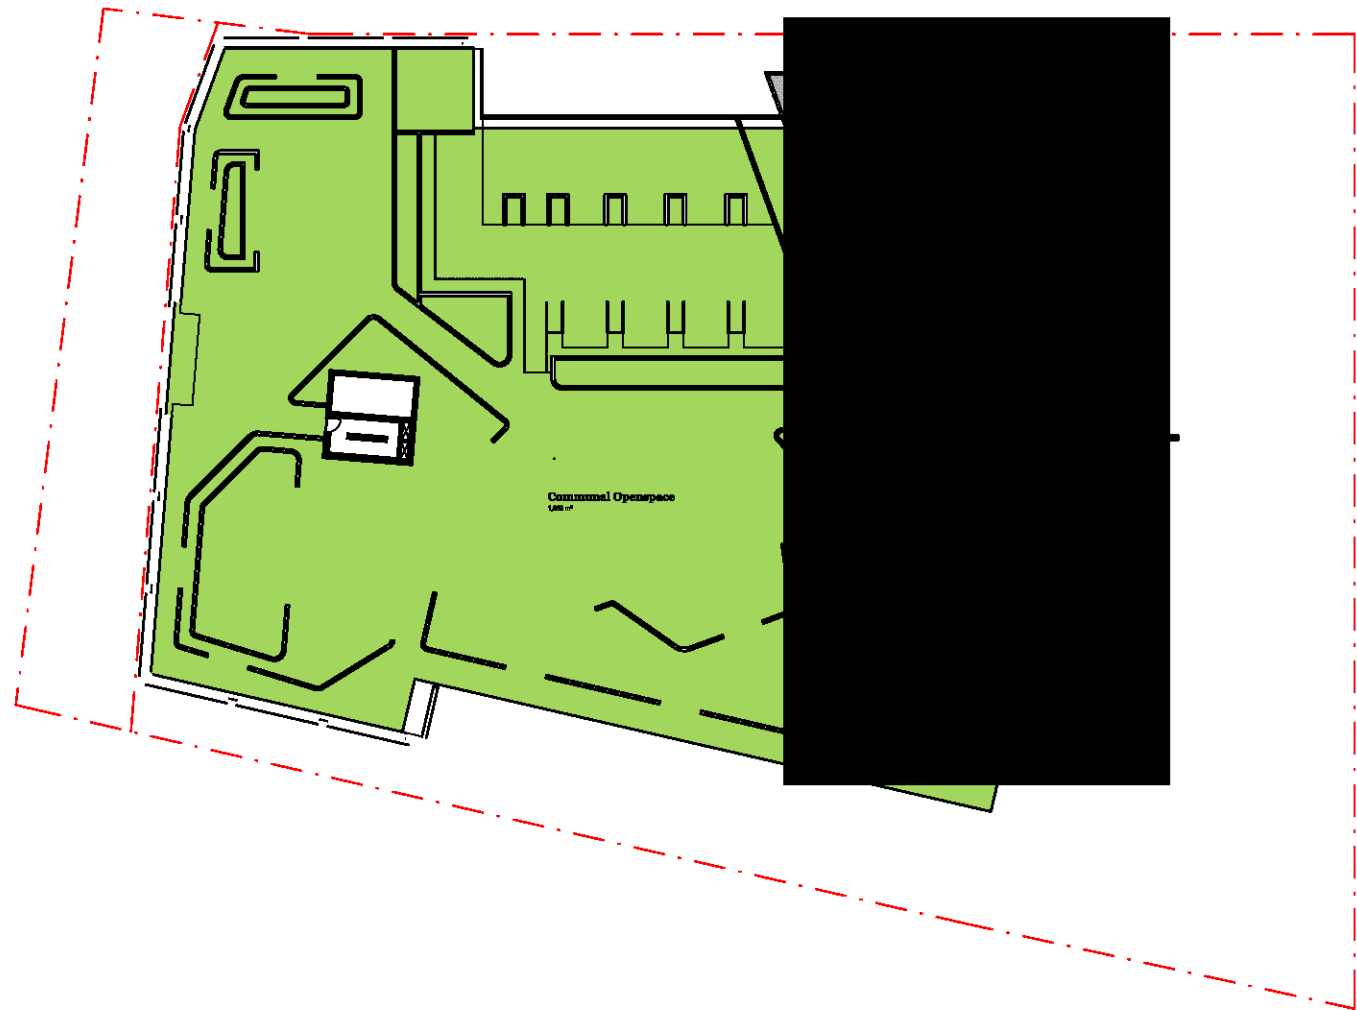

Level 4 C.O.S Area: 1989 m²
Pool, Outdoor Deck, Outdoor Dining & Gathering

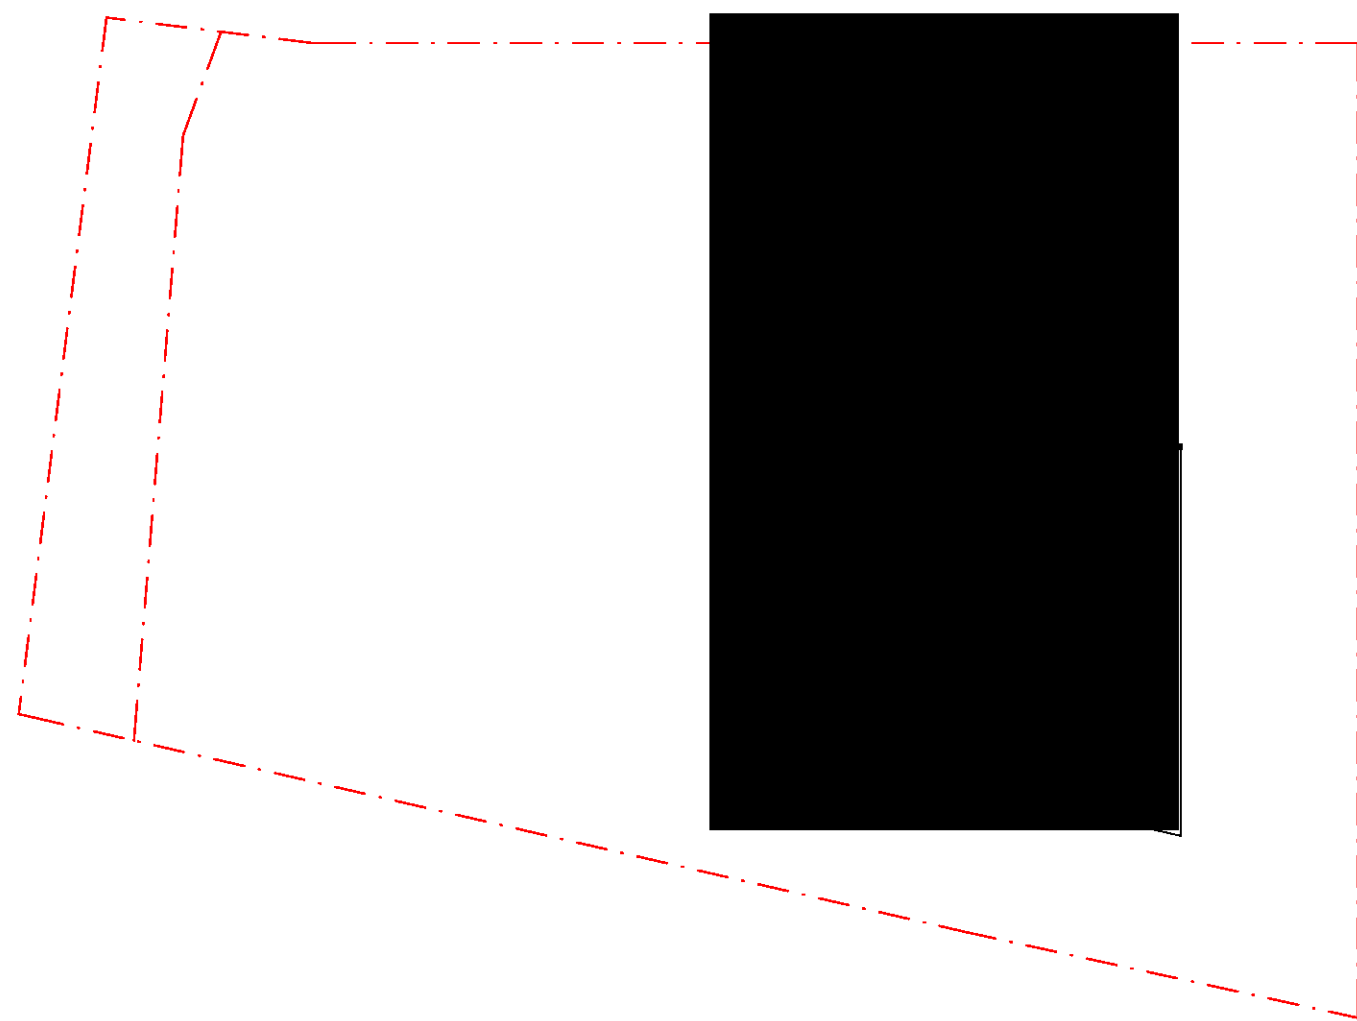

Levels 7, 10, 13, 16, 19, 22, 25, 28, 31, 34, 37 C.O.S Area: 75m² x 11 Levels
Doorstep Terrace, Outdoor Dining

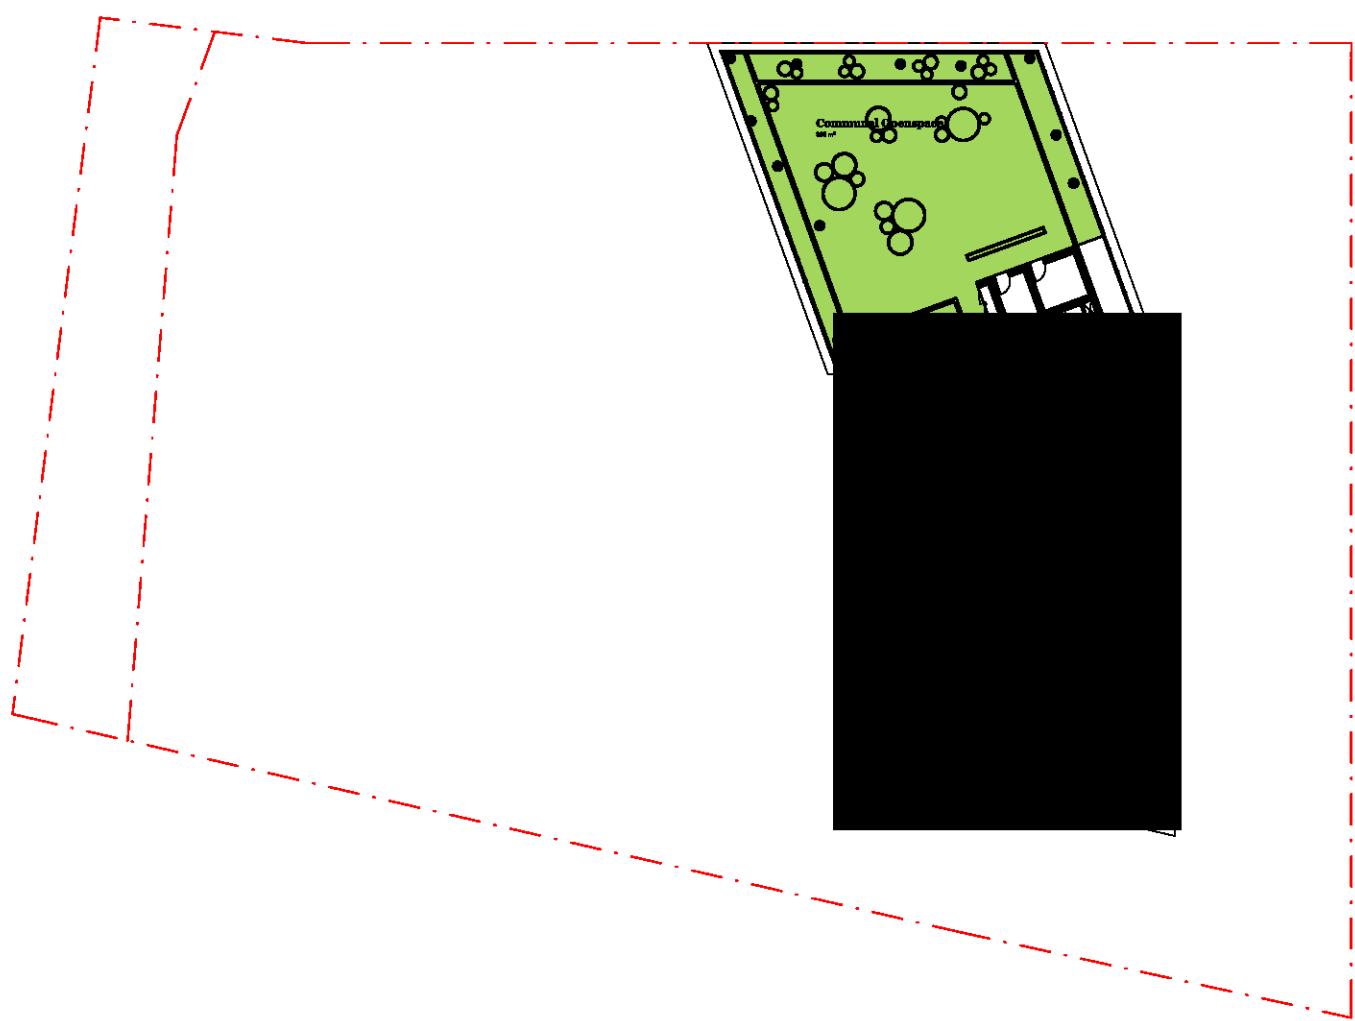

Level 38 C.O.S Area: 366m²
Sky Terrace, Outdoor Dining & Gathering

Residential Communal Open Space Summary

Site Area : 4,715 m²

Podium

Level 3	183 m ²
Level 4	1989 m ²
Total 2,172 m ² (46 %)	

Residential Tower

Levels 7, 10, 13, 16, 19, 22, 25, 28, 31, 34, 37	75m ² x 11 Levels
Level 39	366 m ²
Total 1,191 m ² (25.25 %)	

Combined Total 3,363 m² (71.3 %)

Open Space Types of Use

Residential Exclusive:	(75m ² x 11) + 366 m ² = 1191 m ²
Residential & Serviced Apts:	183m ² + 1,989 m ² = 2,172 m ²
Commercial	104m ² + 104 m ² + 141 m ² = 349 m ²
Public:	730m ²
Combined Total:	4,390 m²

LEGEND

- Residential C.O.S
- Commercial Open Space





June 21st - 9am



June 21st - 10am





June 21st - 11am



June 21st - 12pm





June 21st - 1pm



June 21st - 2pm

© DKO Architecture (NSW) Pty Ltd
Except as allowed under copyright act, no part of this
drawing may be reproduced or otherwise dealt with
without written permission of DKO Architecture.

Rev.	Date	By	Ckd	Description
A	6/03/2022	DF	NB	FOR INFORMATION
B	9/05/2022	CR	DF	POST S34 HEARING ISSUE



URBAN

DKO Architecture (NSW) Pty Ltd
42 Davies Street
Surry Hills, NSW 2010
T +61 2 8346 4500
info@dko.com.au
www.dko.com.au
ABN: 81956704690
NSW: Nominated Architects
Kees de Keijzer 5767
David Randerson 8542

DKO

Project Name	High Street Penrith
Project Address	614-632 High Street, Penrith, NSW 2750
Client	Urban Apartments

Project Number	00012012
Drawing Name	Overshadowing Study - Sheet 3
Scale	1:1700@A1
Date	March 2019
Date Commenced	
Revision	

Drawing Number
DA419
B




June 21st - 3pm

© DKO Architecture (NSW) Pty Ltd
Except as allowed under copyright act, no part of this
drawing may be reproduced or otherwise dealt with
without written permission of DKO Architecture.

Rev.	Date	By	Ckd	Description
A	6/03/2022	DF	NB	FOR INFORMATION
B	9/05/2022	CR	DF	POST S34 HEARING ISSUE



DKO Architecture (NSW) Pty Ltd
42 Davies Street
Surry Hills, NSW 2010
T +61 2 8346 4500
info@DKO.com.au
www.DKO.com.au
ABN: 81956706590
NSW: Nominated Architects
Koos de Keijzer 5767
David Randerson 8542

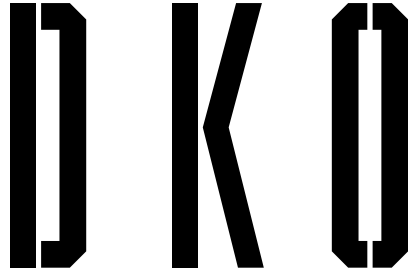

Project Name	High Street Penrith	Project Number	00012012
Project Address	614-632 High Street, Penrith, NSW 2750	Drawing Name	Overshadowing Study - Sheet 4
		Scale	
		Date	1:1700@A1
		Scale	March 2019
		Date Commenced	
Client	Urban Apartments	Drawing Number	DA420
		Revision	B

Shadow Study RE1 Zone - Winter Solstice



June 21st - 7:00am



June 21st - 7:15am



June 21st - 7:30am



June 21st - 7:45am



June 21st - 8am


NOTE :
SUNRISE TIME: 7.02am
THE EXISTING BUILDINGS ARE CURRENTLY OVERSHADOWING THE PARK

© DKO Architecture (NSW) Pty Ltd
Except as allowed under copyright act, no part of this
drawing may be reproduced or otherwise dealt with
without written permission of DKO Architecture.

Rev.	Date	By	Ckd	Description
A	9/05/2022	CR	DF	POST S84 HEARING ISSUE



DKO Architecture (NSW) Pty Ltd
42 Davies Street
Surry Hills, NSW 2010
T +61 2 8346 4500
info@dko.com.au
www.dko.com.au
ABN: 81956704690
NSW: Nominated Architects
Koos de Keijzer 5767
David Randerson 8542

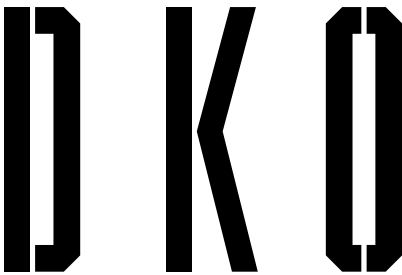


Project Name	High Street Penrith
Project Address	614-632 High Street, Penrith, NSW 2750

Client	Urban Apartments
--------	------------------


Project Number	00012012
Drawing Name	Shadow Study RE1 Zone - Winter Solstice
Scale	1:1000@A1
Date	March 2019
Scale	
Date Commenced	
Revision	

Drawing Number	DA421
Revision	A


Shadow Study RE1 Zone - Summer Solstice

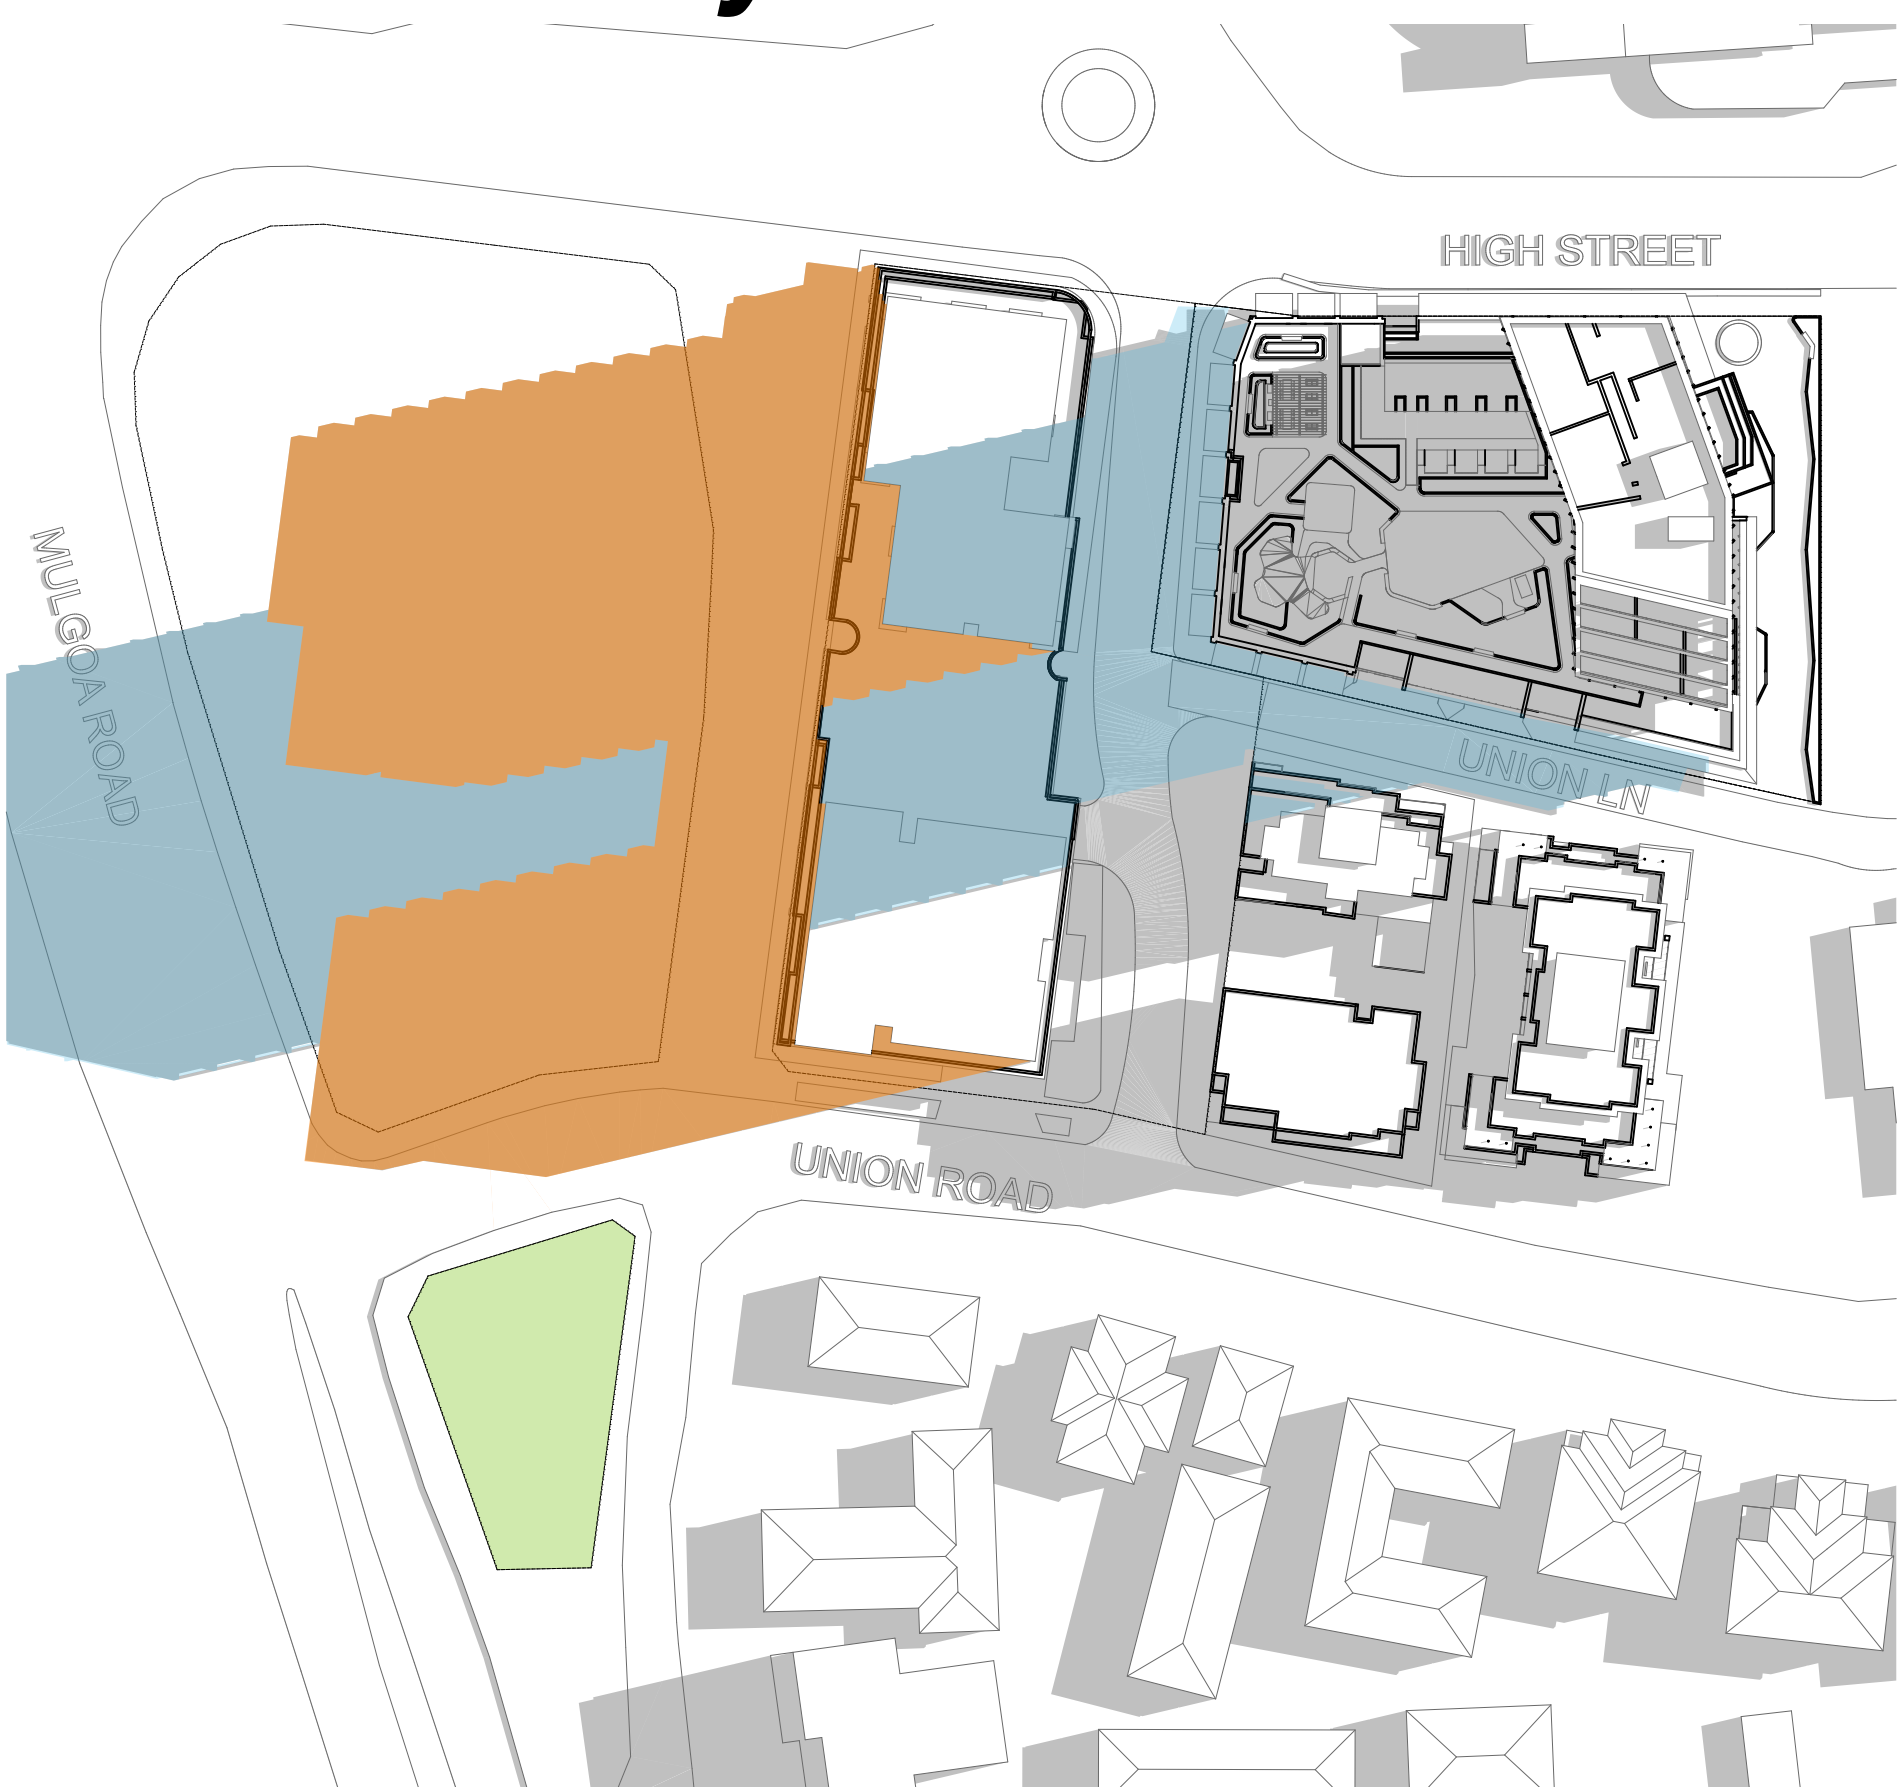


December 21st - 7:30am

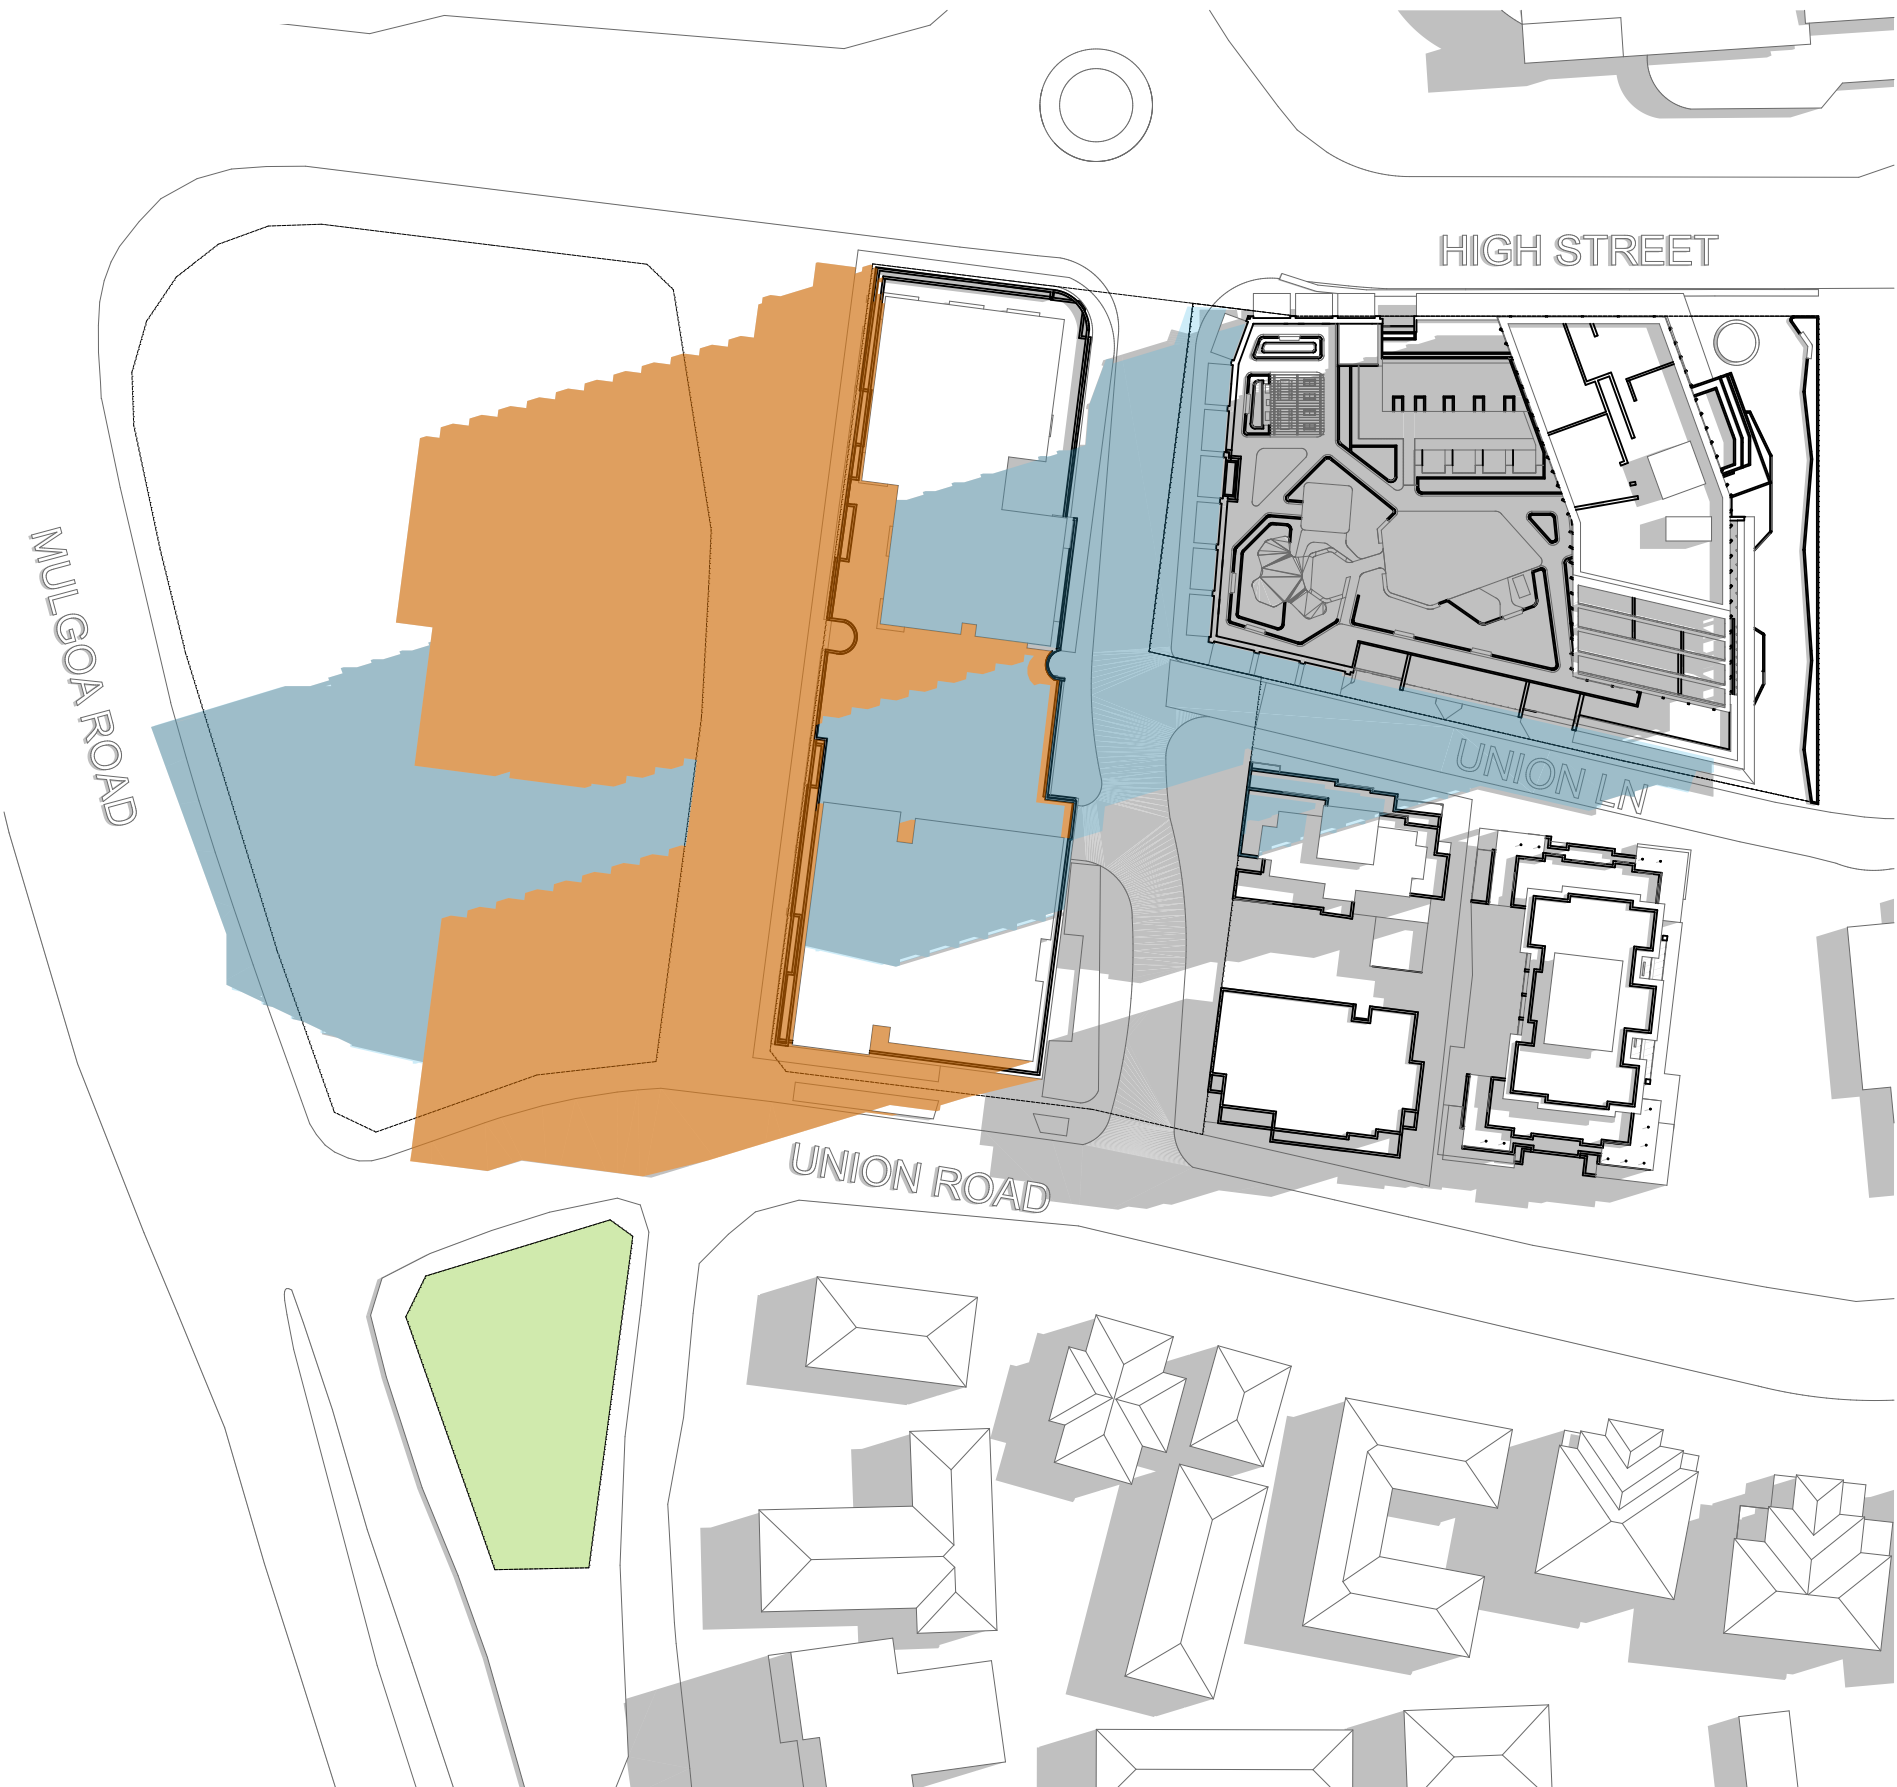


December 21st - 8:00am

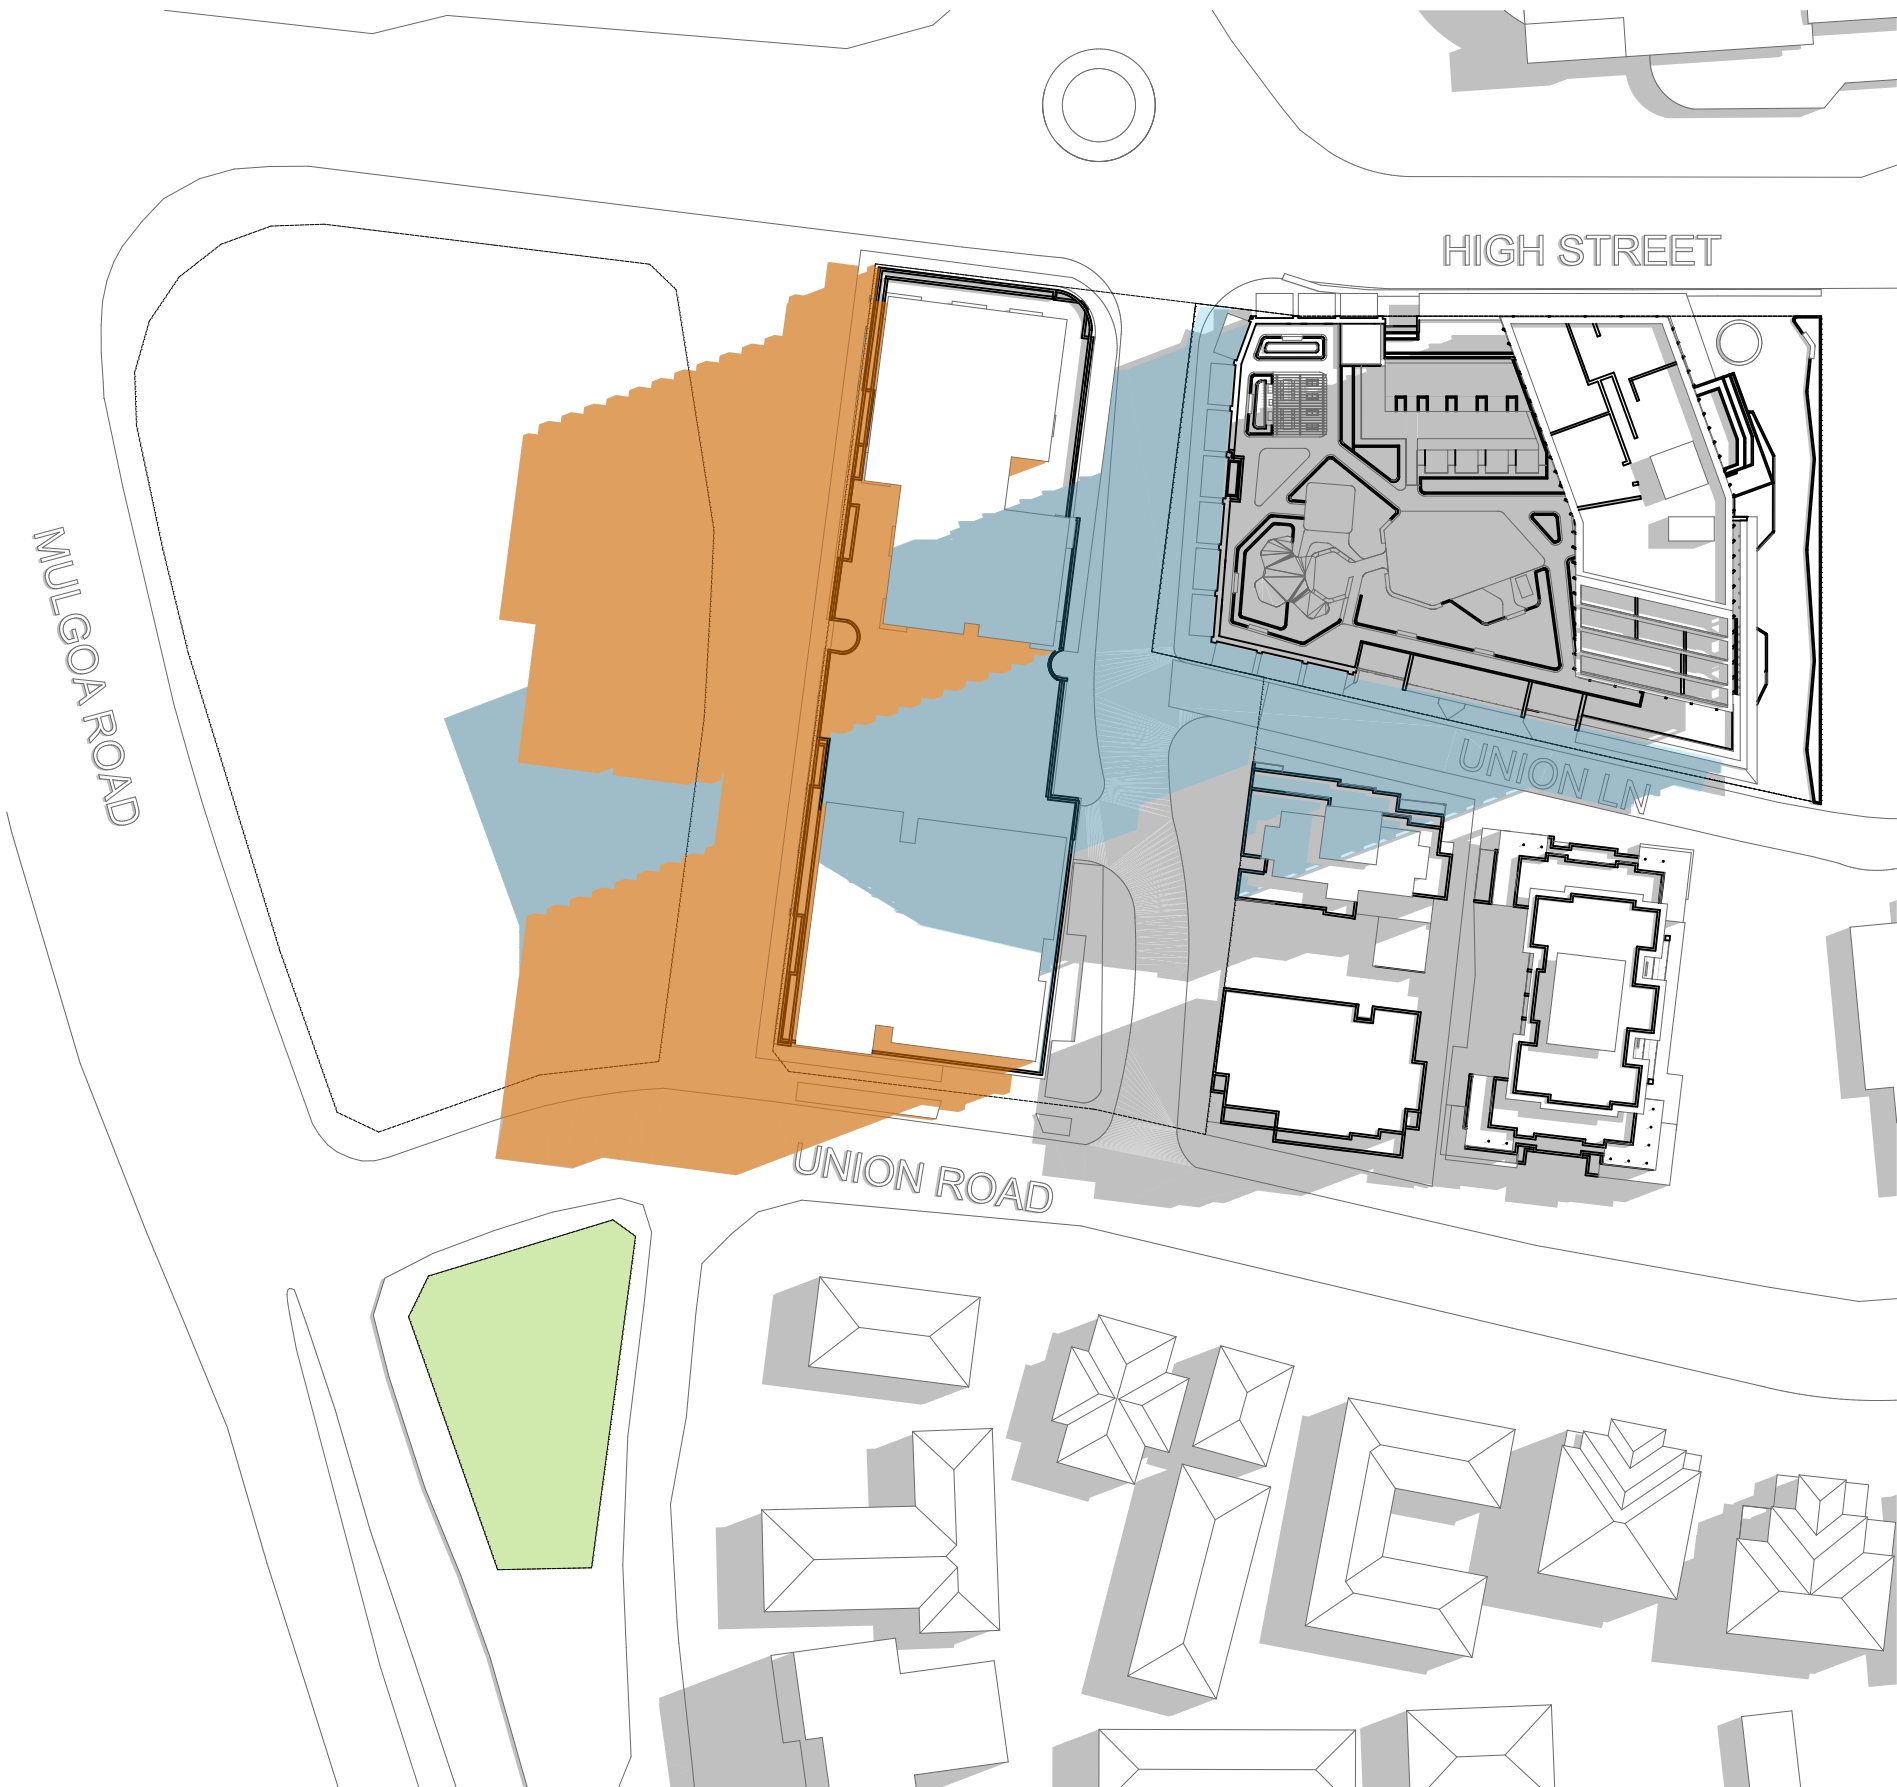


December 21st - 8:30am

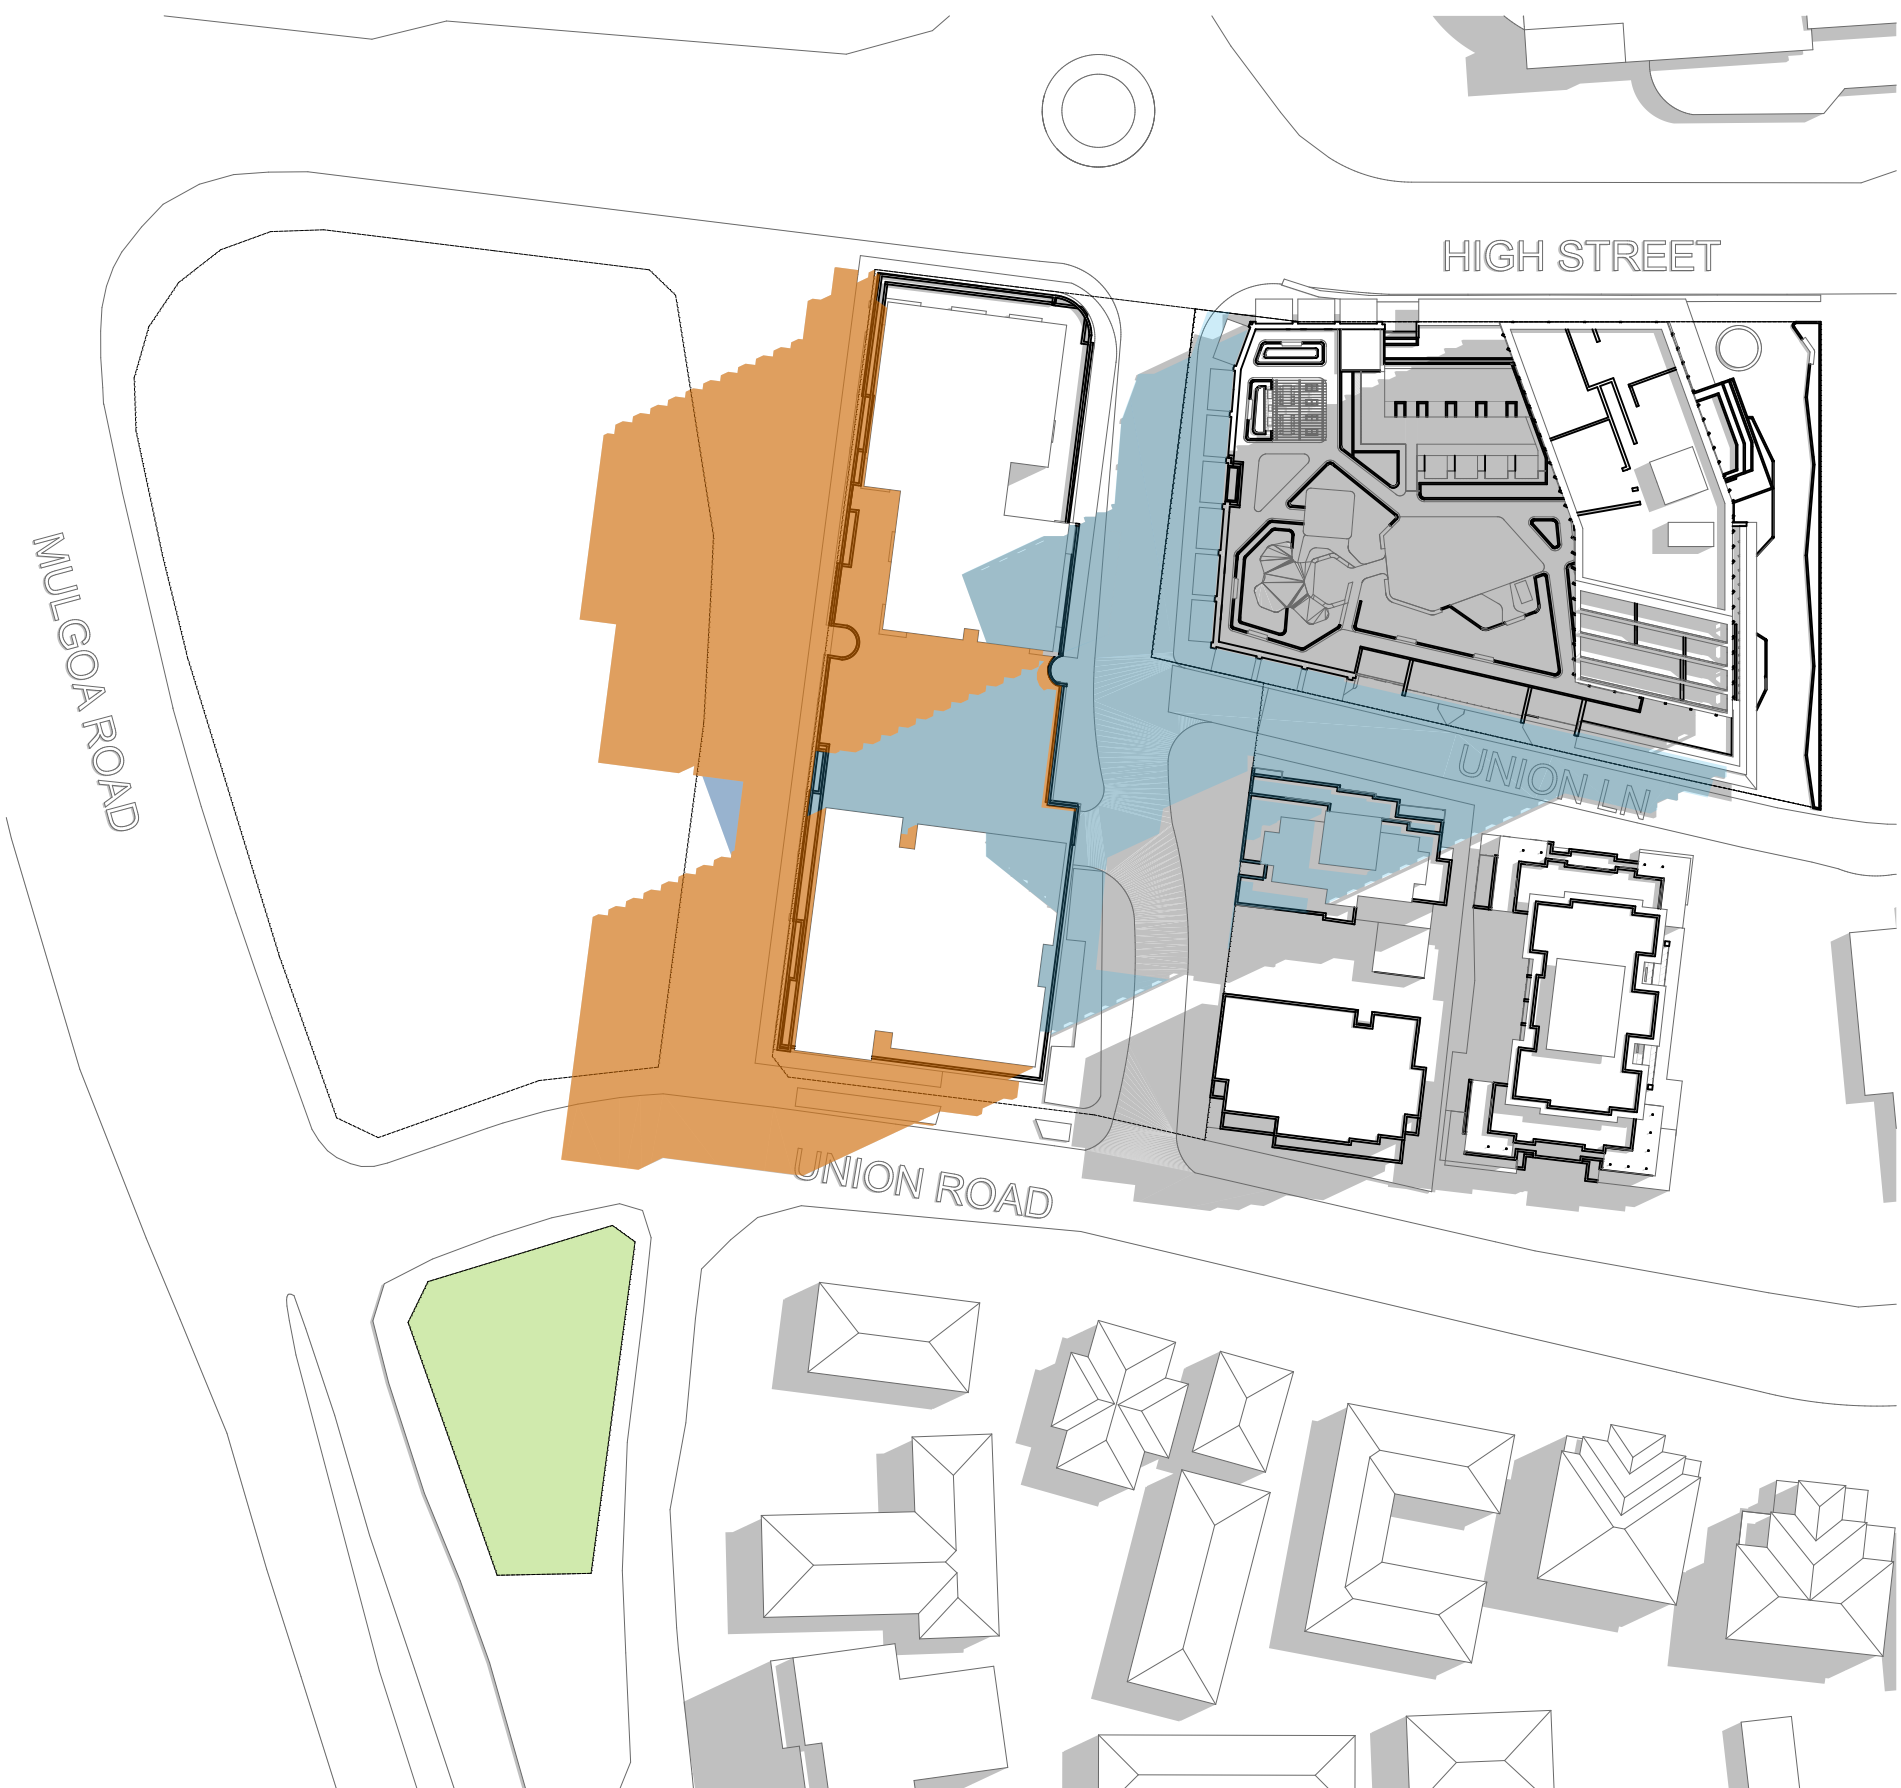

December 21st - 9:00am

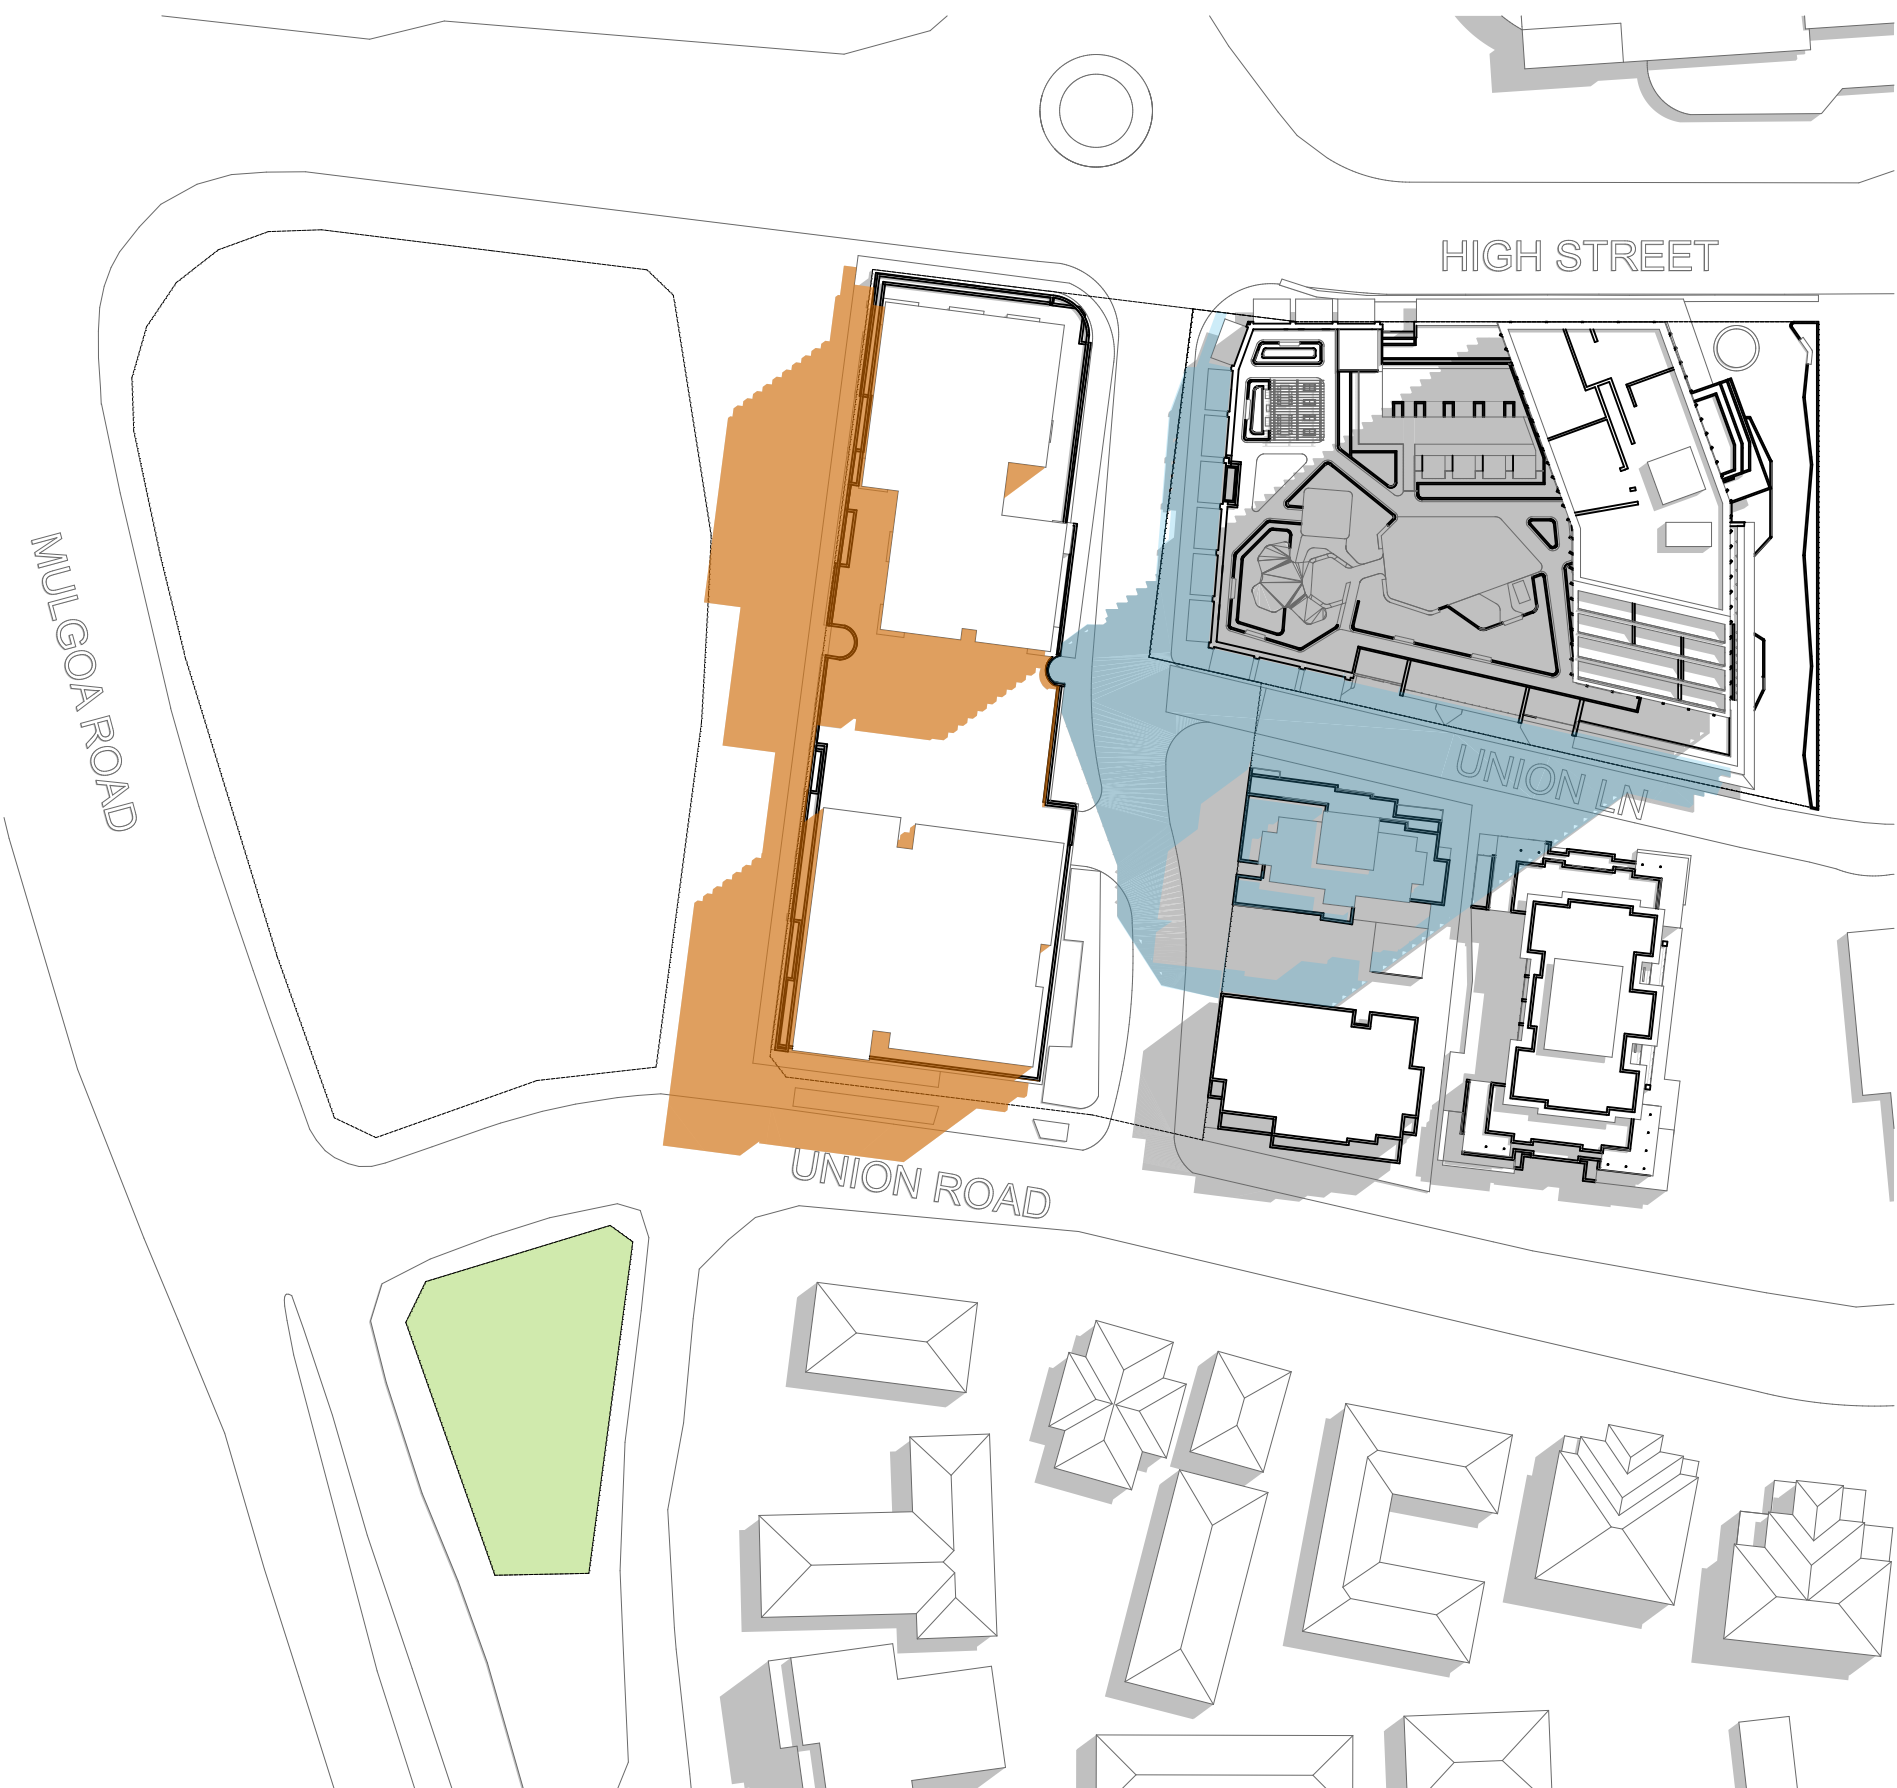

December 21st - 10:00am

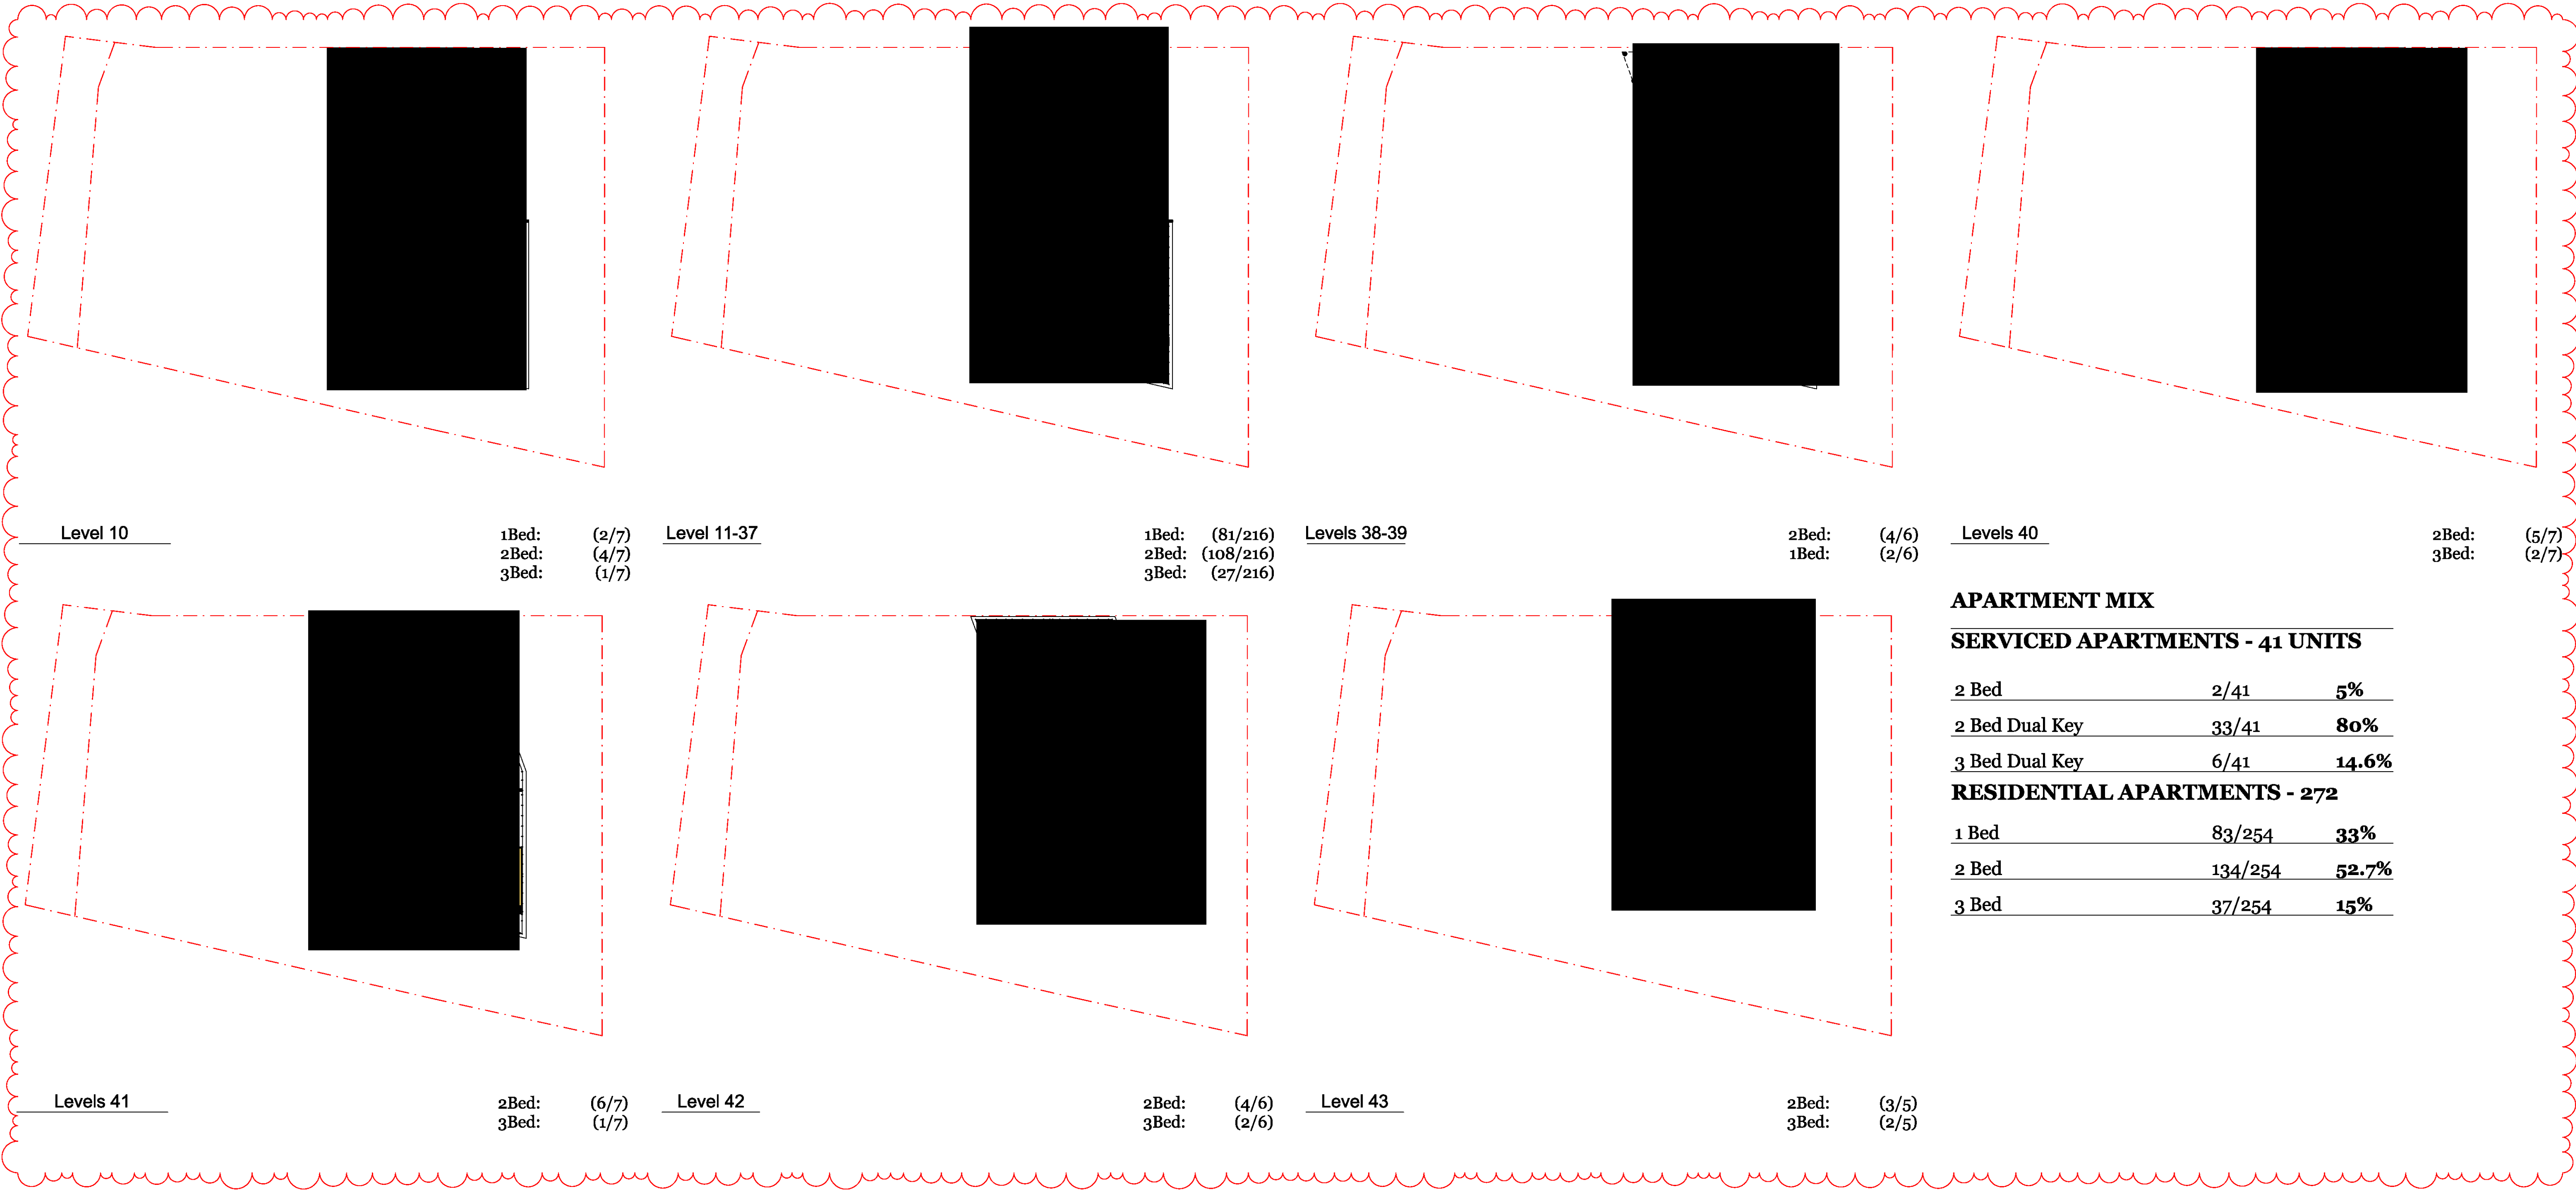

APARTMENT MIX

SERVICED APARTMENTS - 41 UNITS

2 Bed	2/41	5%
2 Bed Dual Key	33/41	80%
3 Bed Dual Key	6/41	14.6%

RESIDENTIAL APARTMENTS - 272


1 Bed	83/254	33%
2 Bed	134/254	52.7%
3 Bed	37/254	15%

Rev.	Date	By	Ckd	Description
A	9/05/2022	CR	DF	POST S34 HEARING ISSUE

Rev.	Date	By	Ckd	Description

Consultants

DKO Architecture (NSW) Pty Ltd
42 Davies Street
Surry Hills, NSW 2010
T +61 2 8346 4500
info@dko.com.au
www.dko.com.au
ABN: 8195670690
NSW: Nominated Architects
Koos de Klijper 5767
David Randerson 8642

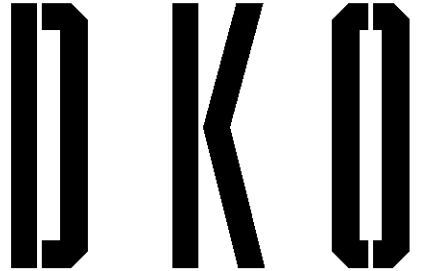


Project Name	High Street Penrith
Project Number	00012012
Project Address	614-632 High Street, Penrith, NSW 2750
Drawn By	
Checked By	
Date	March 2019
Scale	

Drawing Series	Supporting Drawings
Drawing Name	Apartment Mix
Drawing Number	DA425
Revision	A


Shadow Study RE1 Zone - Winter Solstice Exhisting Condition



June 21st - 7:00am

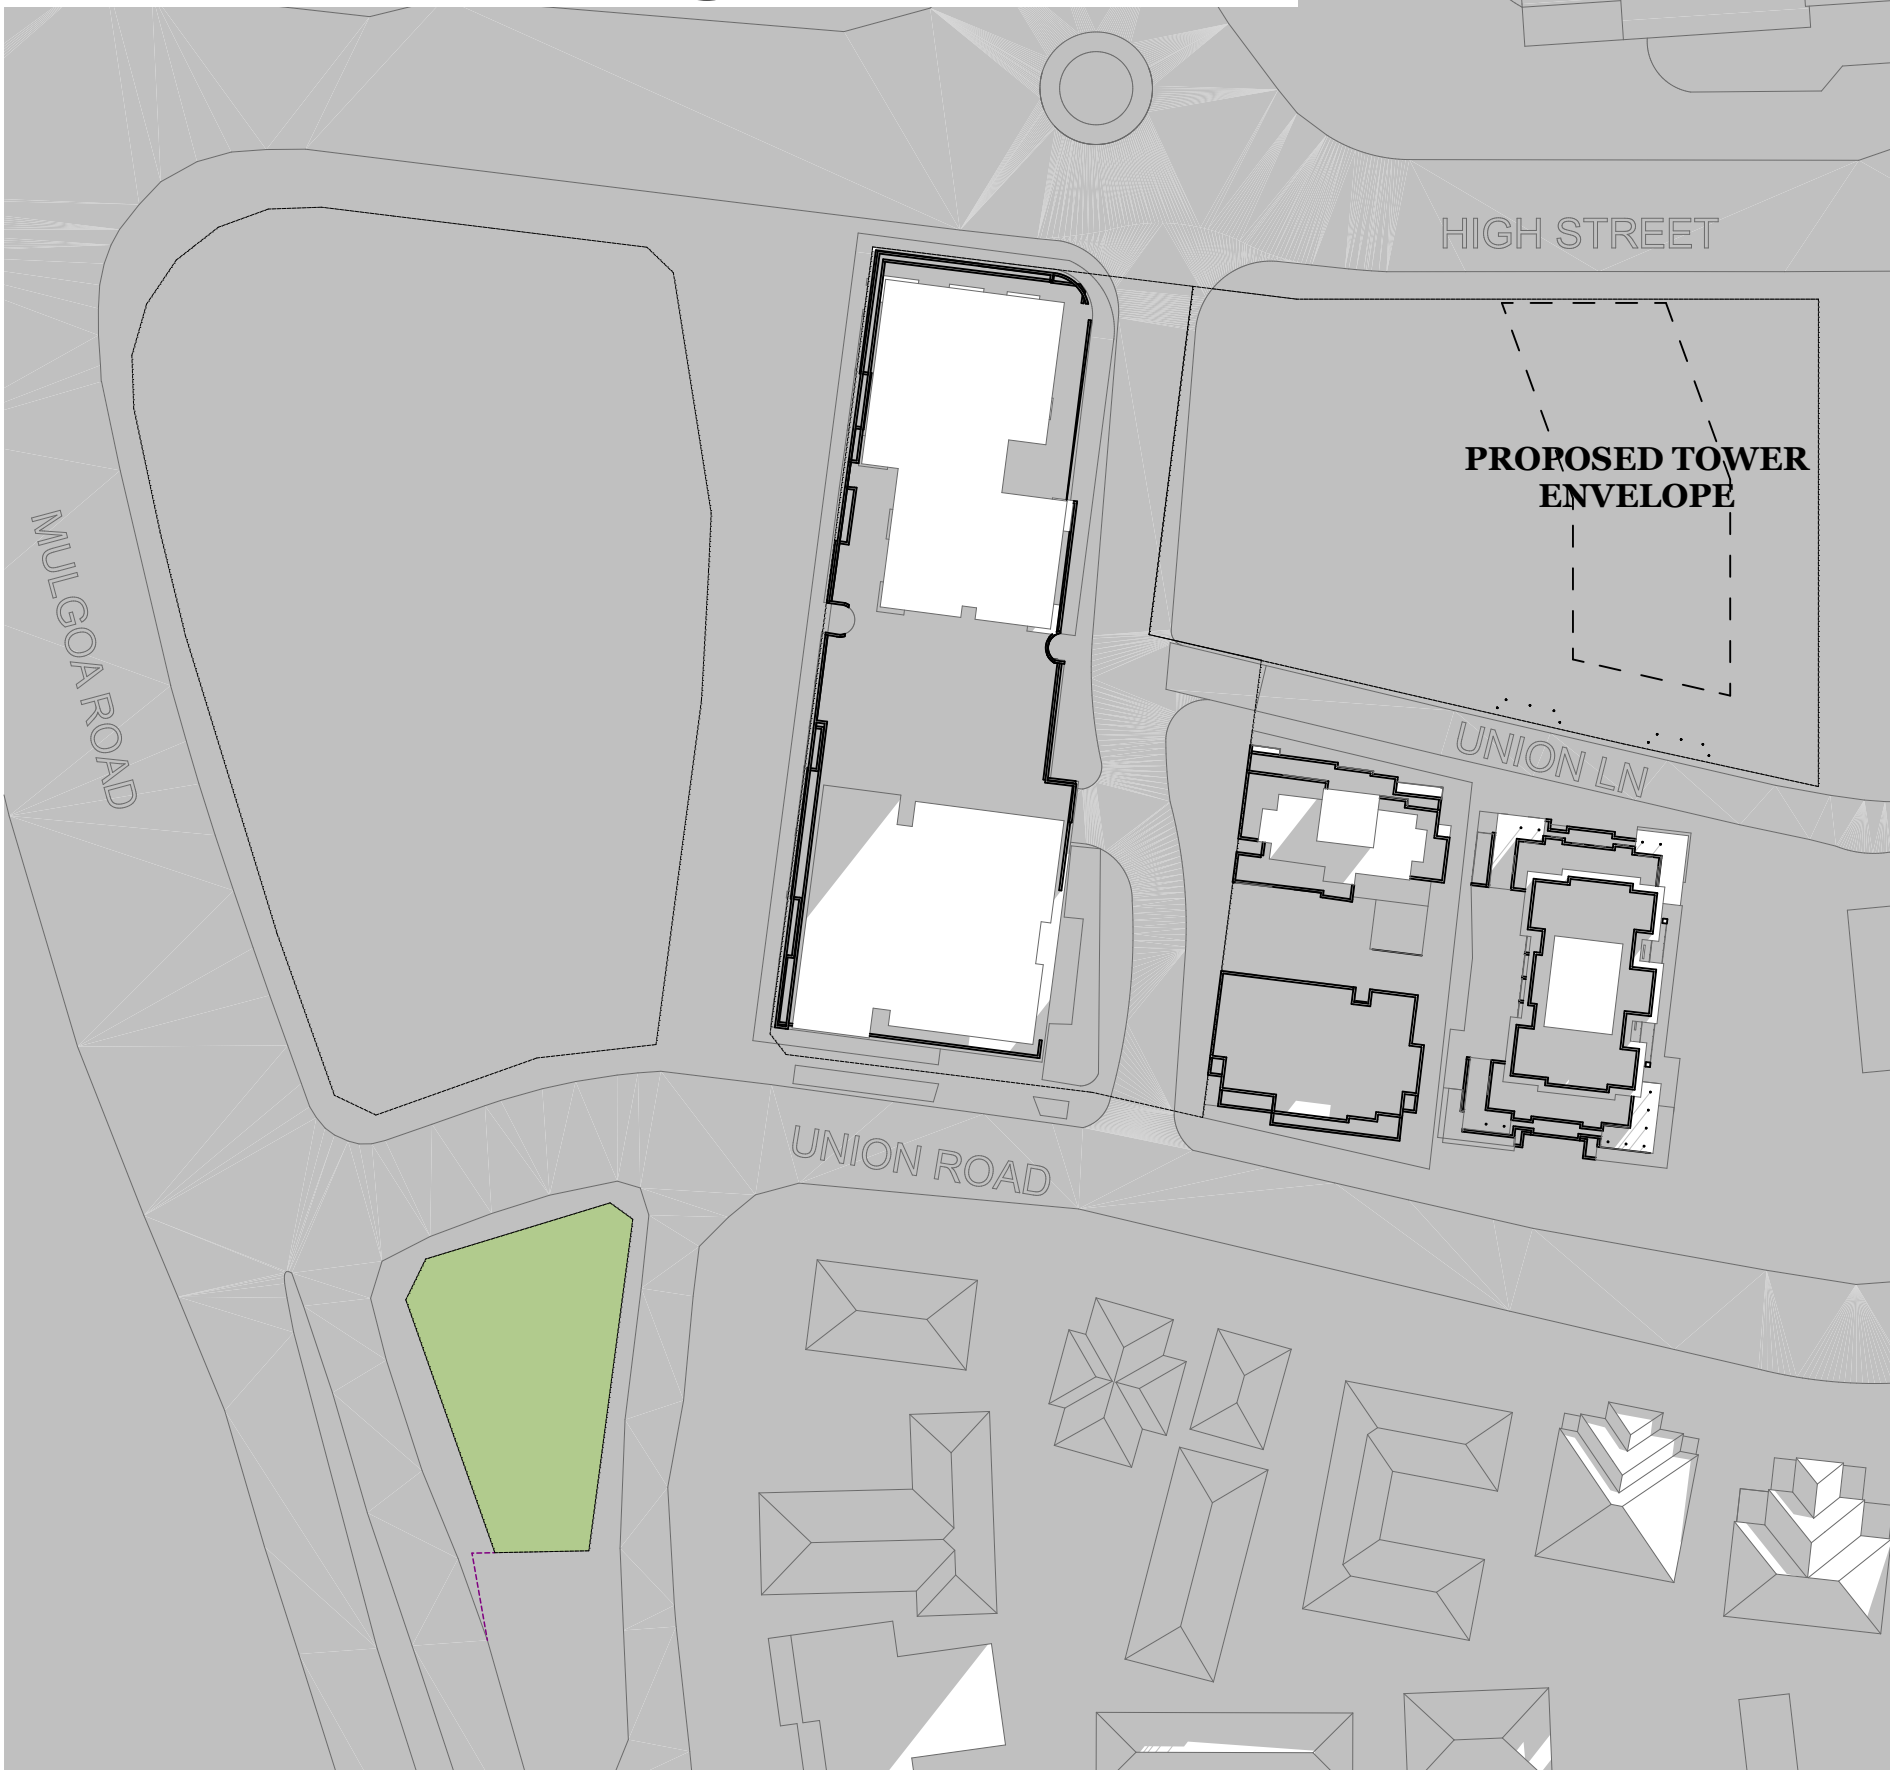

June 21st - 7:15am

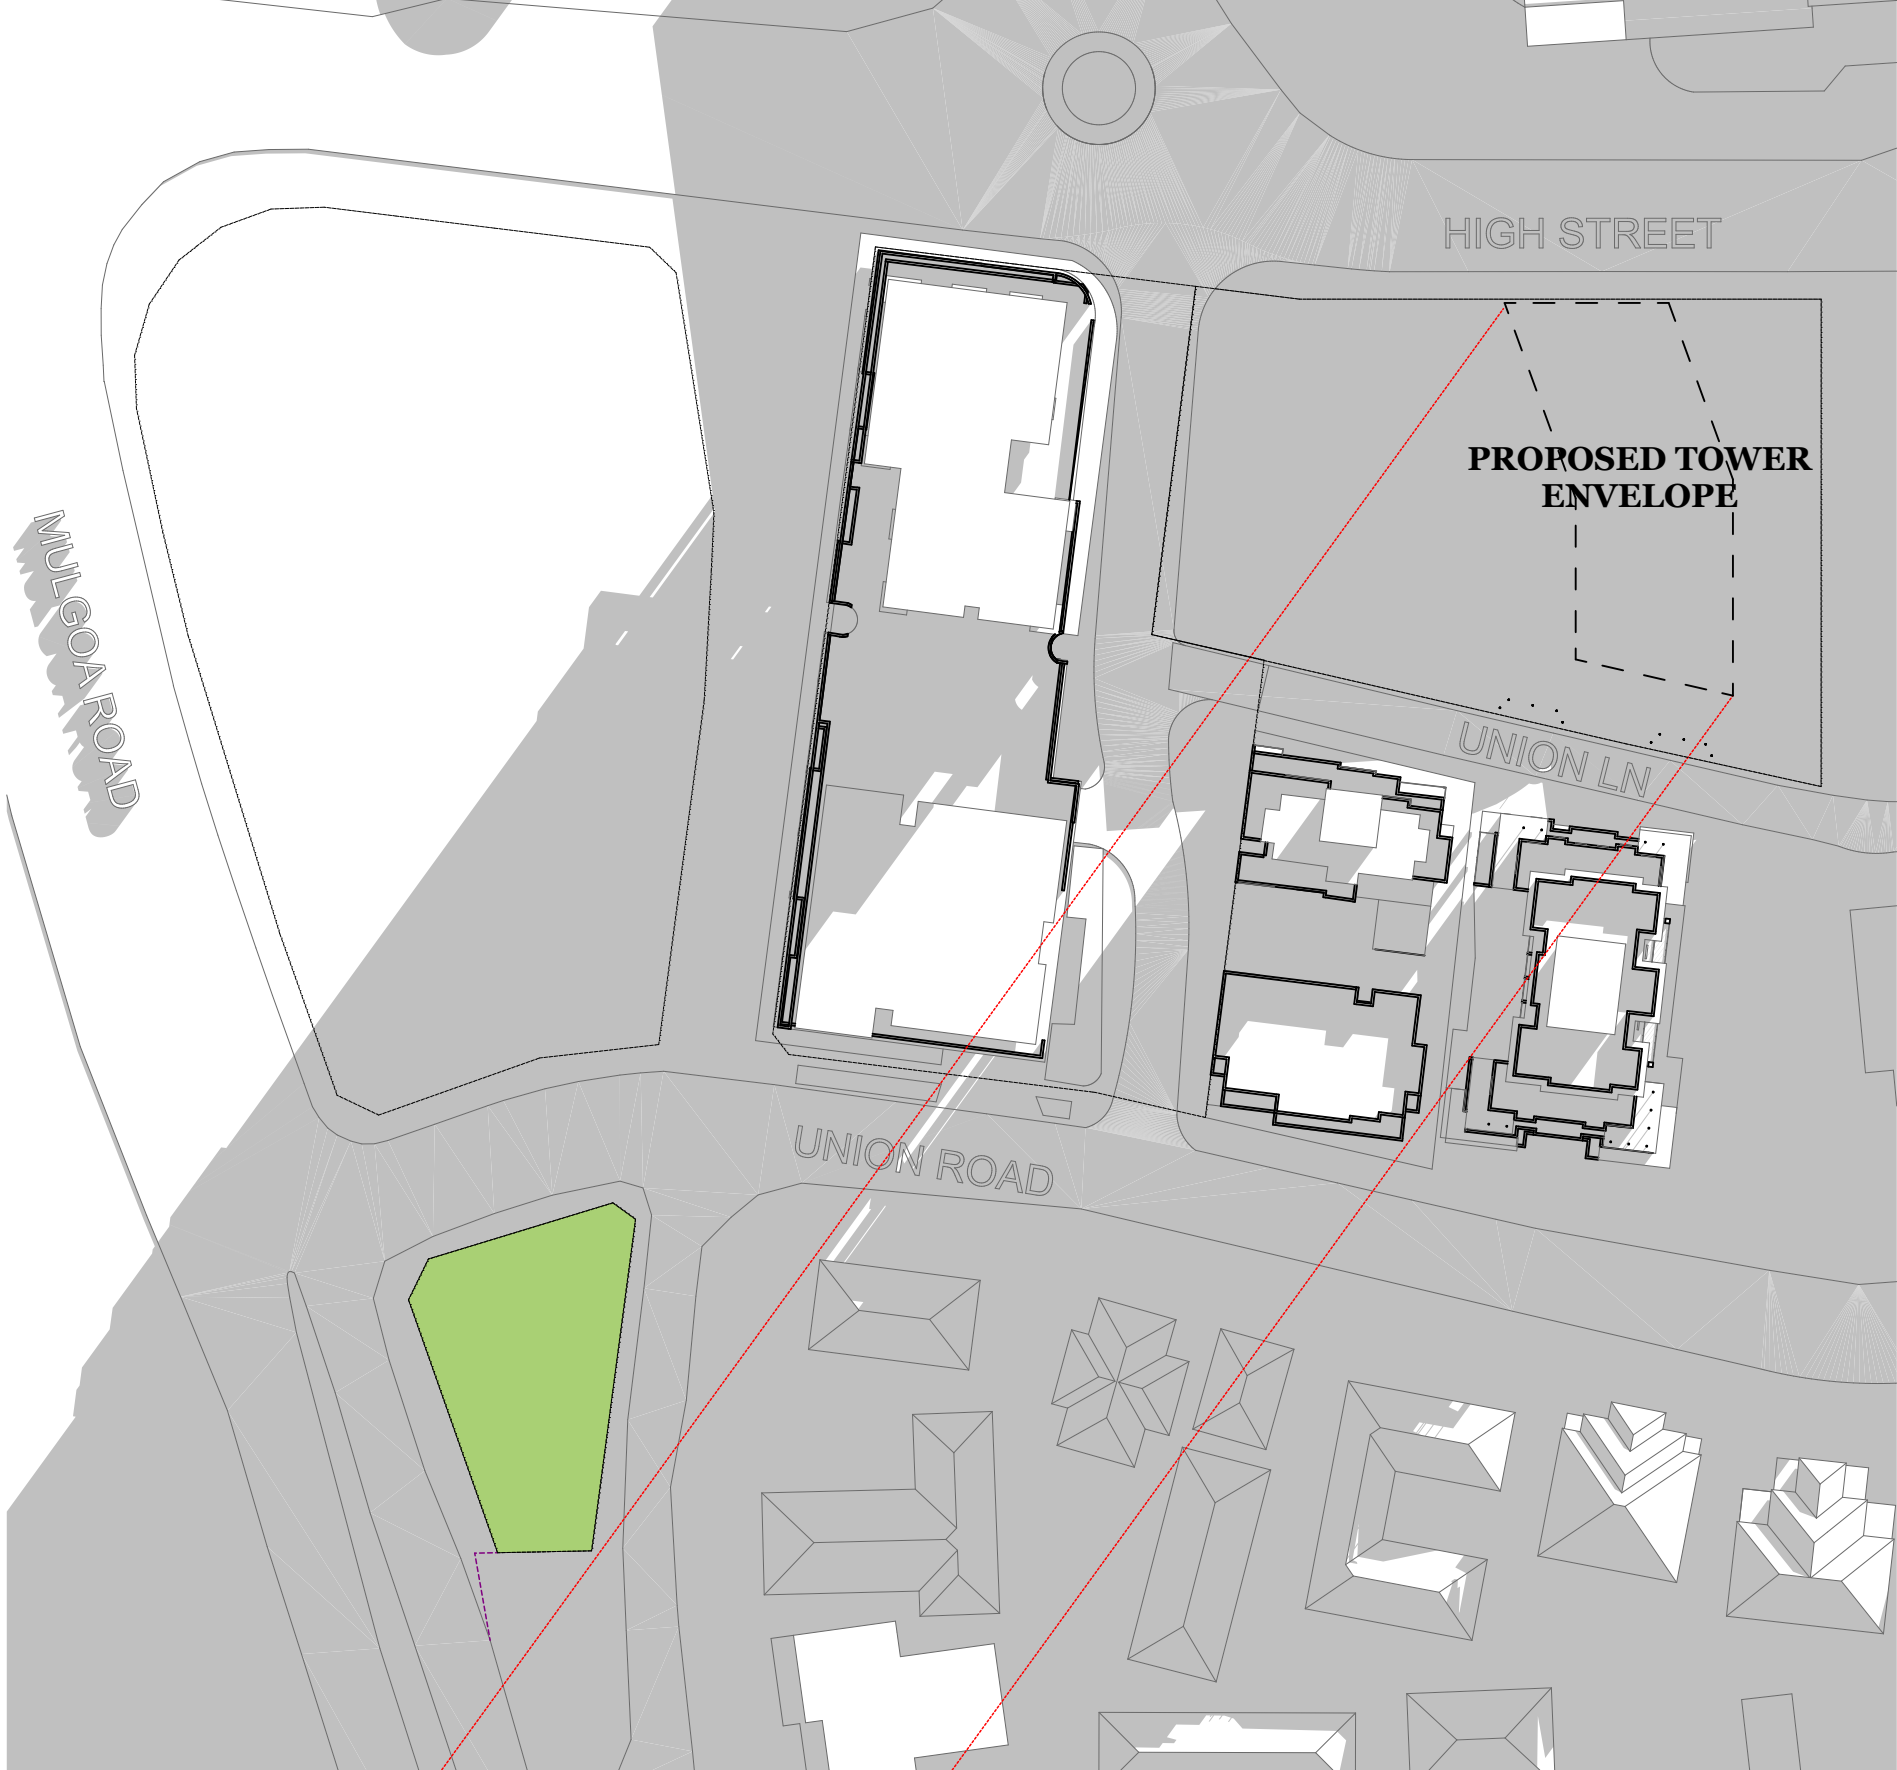

June 21st - 7:30am



June 21st - 7:45am



June 21st - 8:00am


NOTE :
SUNRISE TIME: 7.02am
THE EXISTING BUILDINGS ARE CURRENTLY OVERSHADOWING THE PARK

© DKO Architecture (NSW) Pty Ltd
Except as allowed under copyright act, no part of this
drawing may be reproduced or otherwise dealt with
without written permission of DKO Architecture.

Rev.	Date	By	Ckd	Description
A	9/05/2022	CR	DF	POST S84 HEARING ISSUE



DKO Architecture (NSW) Pty Ltd
42 Davies Street
Surry Hills, NSW 2010
T +61 2 8346 4500
info@dko.com.au
www.dko.com.au
ABN: 8195700690
NSW: Nominated Architects
Koos de Keijzer 5767
David Randerson 8542

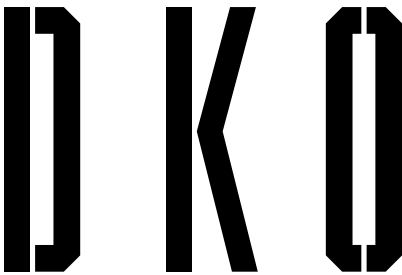

Project Name	High Street Penrith
Project Address	614-632 High Street, Penrith, NSW 2750

Client	Urban Apartments
--------	------------------

Project Number	00012012
Drawing Name	Shadow Study RE1 Zone - Winter Solstice
Scale	1:1000@A1
Date	March 2019
Scale	
Date Commenced	
Drawing Number	DA426
Revision	A

