


27 BELLEVUE AVE | AVALON


DEVELOPMENT APPLICATION FOR SENIORS LIVING | AMENDED ARCHITECTURAL DRAWINGS FOR ISSUE TO THE LEC (ISSUE D)
20 SEPTEMBER 2021

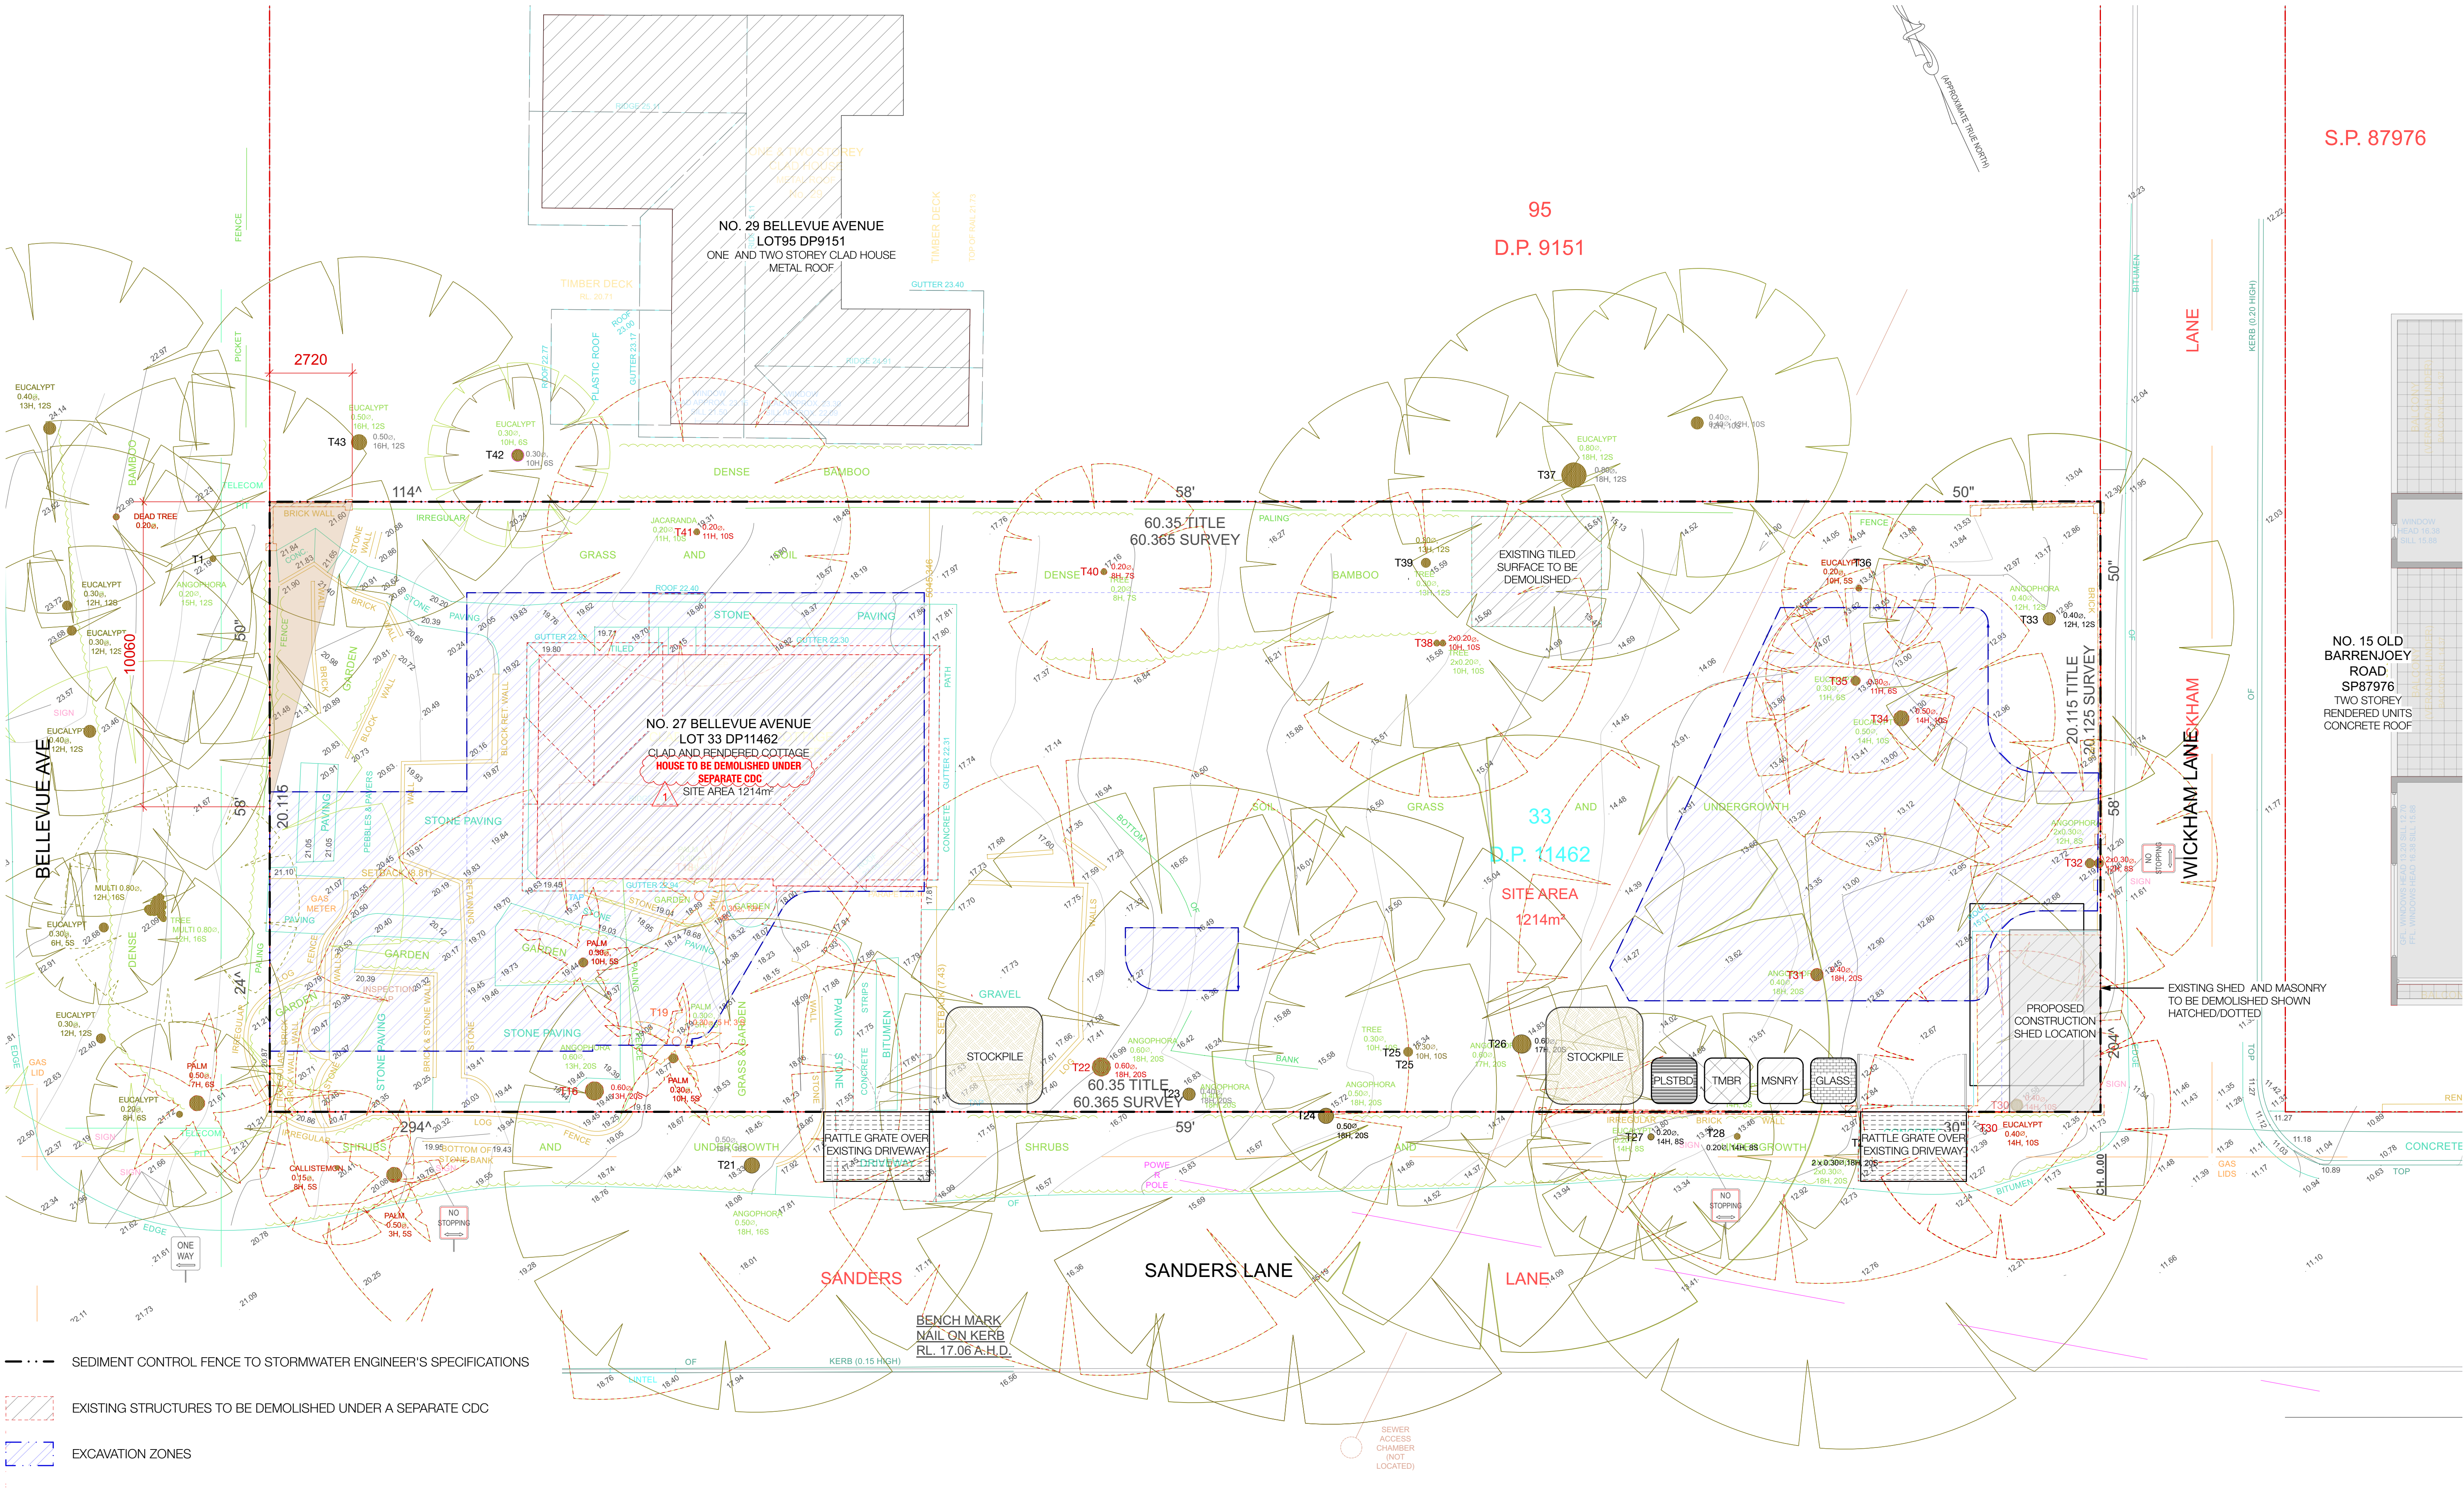

ISSUE	DATE	DESCRIPTION
A	6/9/19	ISSUED FOR PRE-DA
B	01/3/21	ISSUED FOR DA
C	16/08/21	AMENDED DRAWINGS FOR s34
D	20/09/21	AMENDED DRAWINGS FOR ISSUE TO THE LEC

1. NOTE ADDED REGARDING DEMOLITION EXISTING OF STRUCTURES TO BE UNDERTAKEN UNDER A SEPARATE CDC.

PROJECT	27 BELLEVUE AVE AVALON
STAGE	DA
CLIENT	CONSTRUCT BY DESIGN
DESIGNED BY	SHED
DRAWN BY	SHED
CHECKED BY	CH

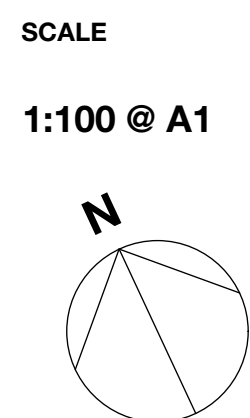

DRAWING TITLE


DEMOLITION AND CONSTRUCTION MANAGEMENT PLAN

DRAWING NO.

1901- DA 040 D

T +61 (0) 410 416 491
ABN 75155117516
NOM ARCH CHRIS HAUGHTON 6727



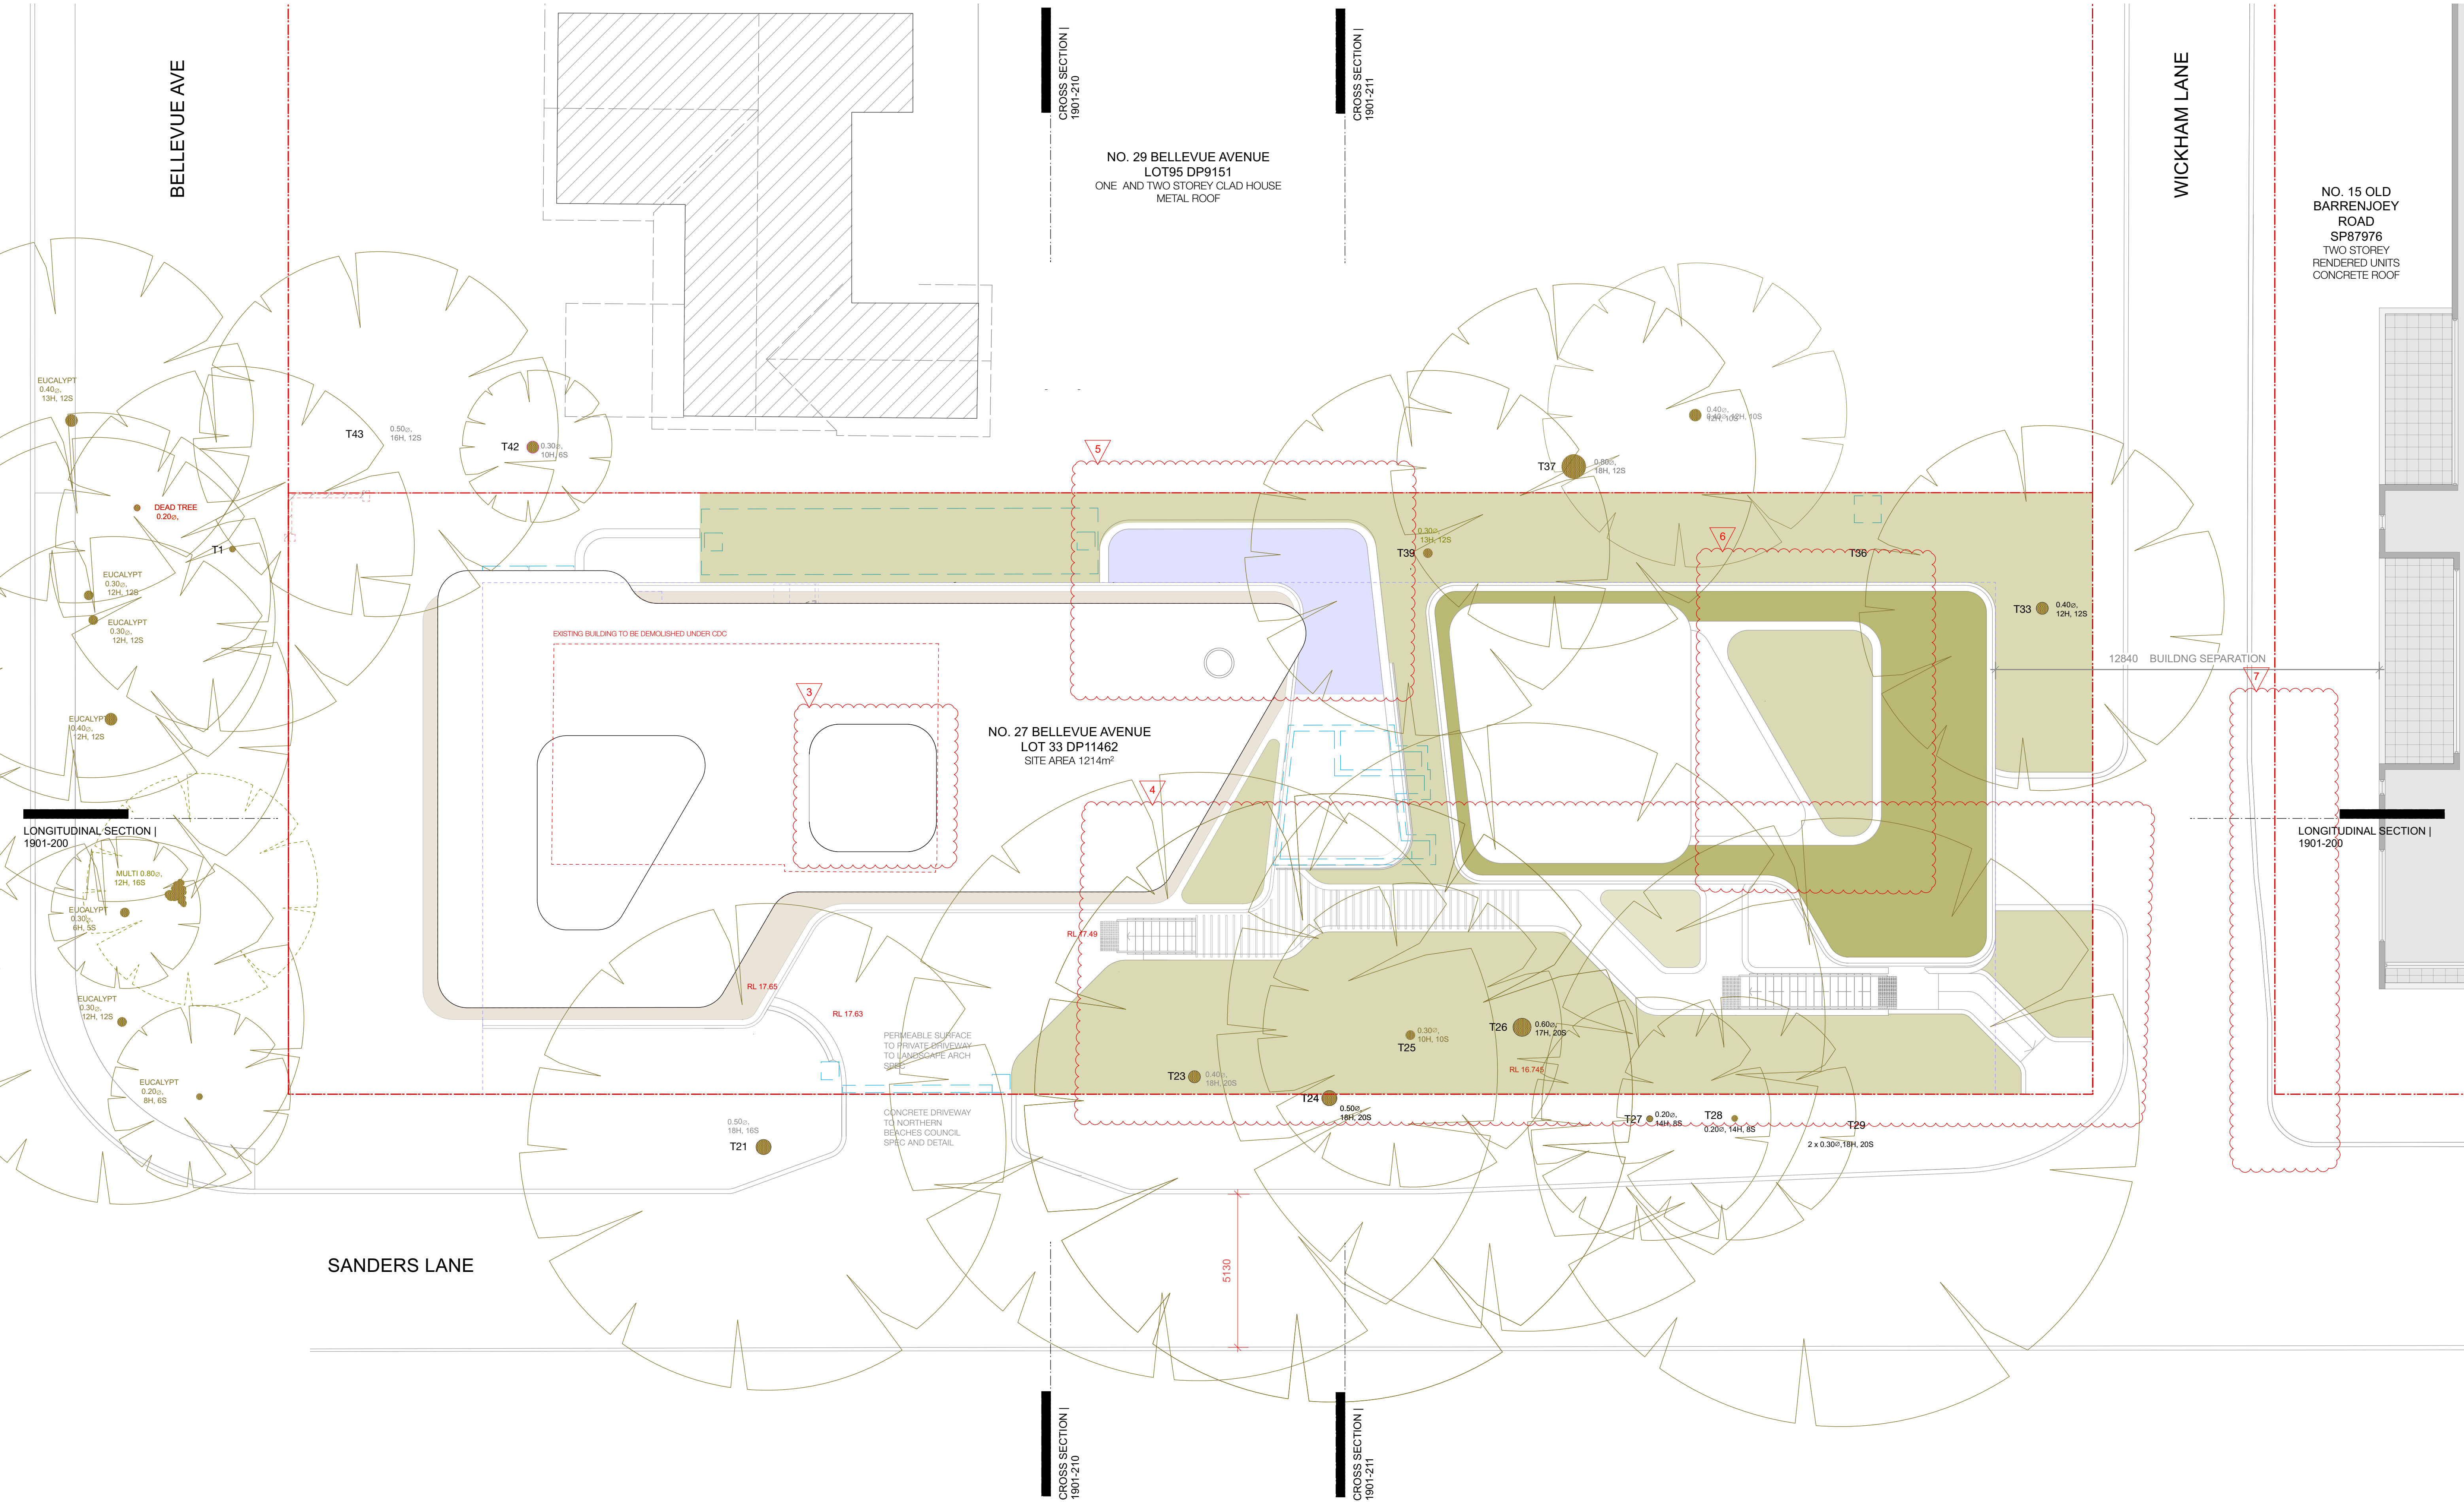

ISSUE	DATE	DESCRIPTION
A	10/09/20	ISSUED FOR DA
B	01/03/21	ISSUED FOR DA
C	16/08/21	AMENDED DRAWINGS FOR s34
D	20/09/21	AMENDED DRAWINGS FOR ISSUE TO THE LEC

1. TREES 25,30, 39 RETAINED

2. PAVEMENTS ADDED/AMENDED

3. SKYLIGHT ADDED


4. ELEVATED WALKWAY REPLACED

5. POOL RELOCATED

6. BIO-DETENTION BASIN AMENDED

7. PAVEMENT ON EAST SIDE OF WICKHAM LANE AMENDED

PROJECT	27 BELLEVUE AVE AVALON
STAGE	DA
CLIENT	CONSTRUCT BY DESIGN
DESIGNED BY	SHED
DRAWN BY	SHED
CHECKED BY	CH

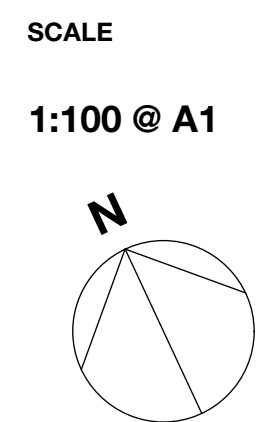

DRAWING TITLE


SITE PLAN


DRAWING NO.

1901- DA 070 D

T +61 (0) 410 416 491
ABN 75155117516
NOM ARCH CHRIS HAUGHTON 6727



 


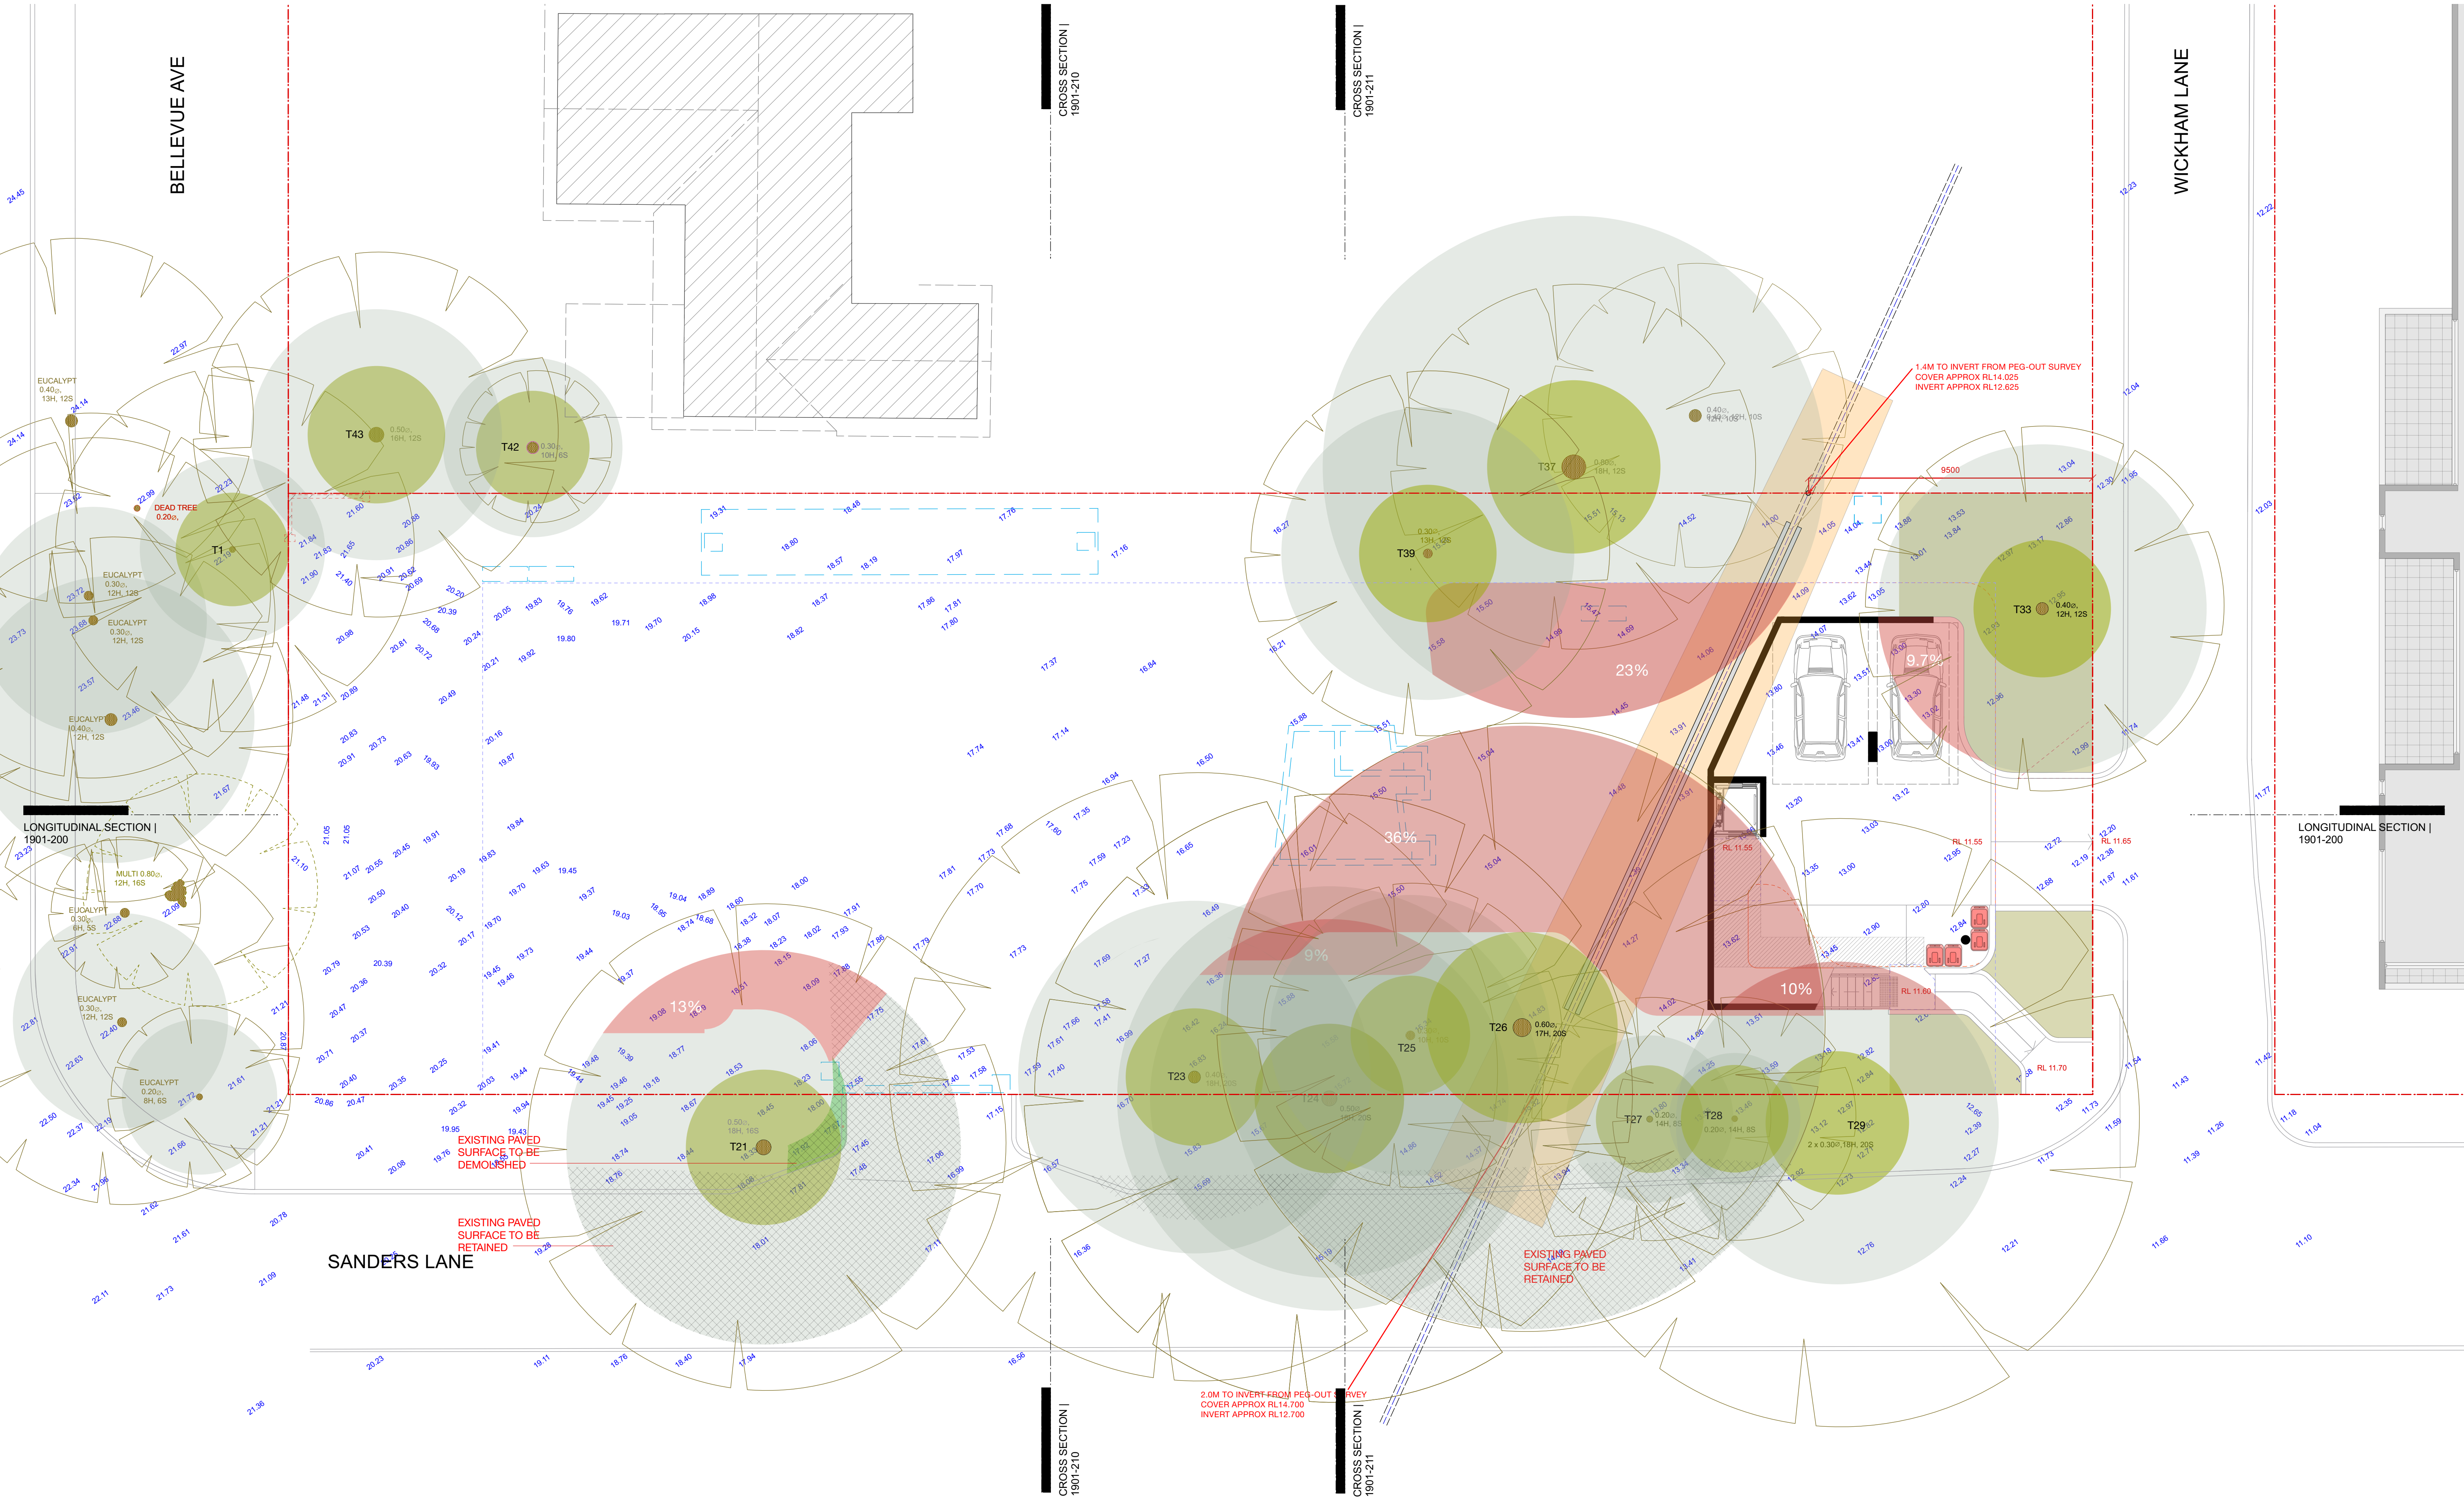

ISSUE	DATE	DESCRIPTION
A	21/10/20	SECTION LINES ADDED FOR CLARITY
B	01/3/21	ISSUED FOR DA
C	16/08/21	AMENDED DRAWINGS FOR s34
D	20/09/21	AMENDED DRAWINGS FOR ISSUE TO THE LEC

1. TPZ DIMENSIONS AMENDED TO REFLECT UPDATED AIA

PROJECT	27 BELLEVUE AVE AVALON
STAGE	DA
CLIENT	CONSTRUCT BY DESIGN
DESIGNED BY	SHED
DRAWN BY	SHED
CHECKED BY	CH

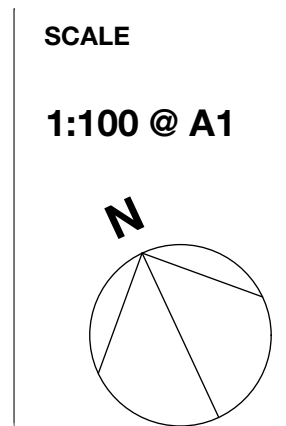


DRAWING TITLE

**LOWER PARKING LEVEL
PLAN | IMPACTS ON
TREES**

DRAWING NO.

1901- DA 101 D

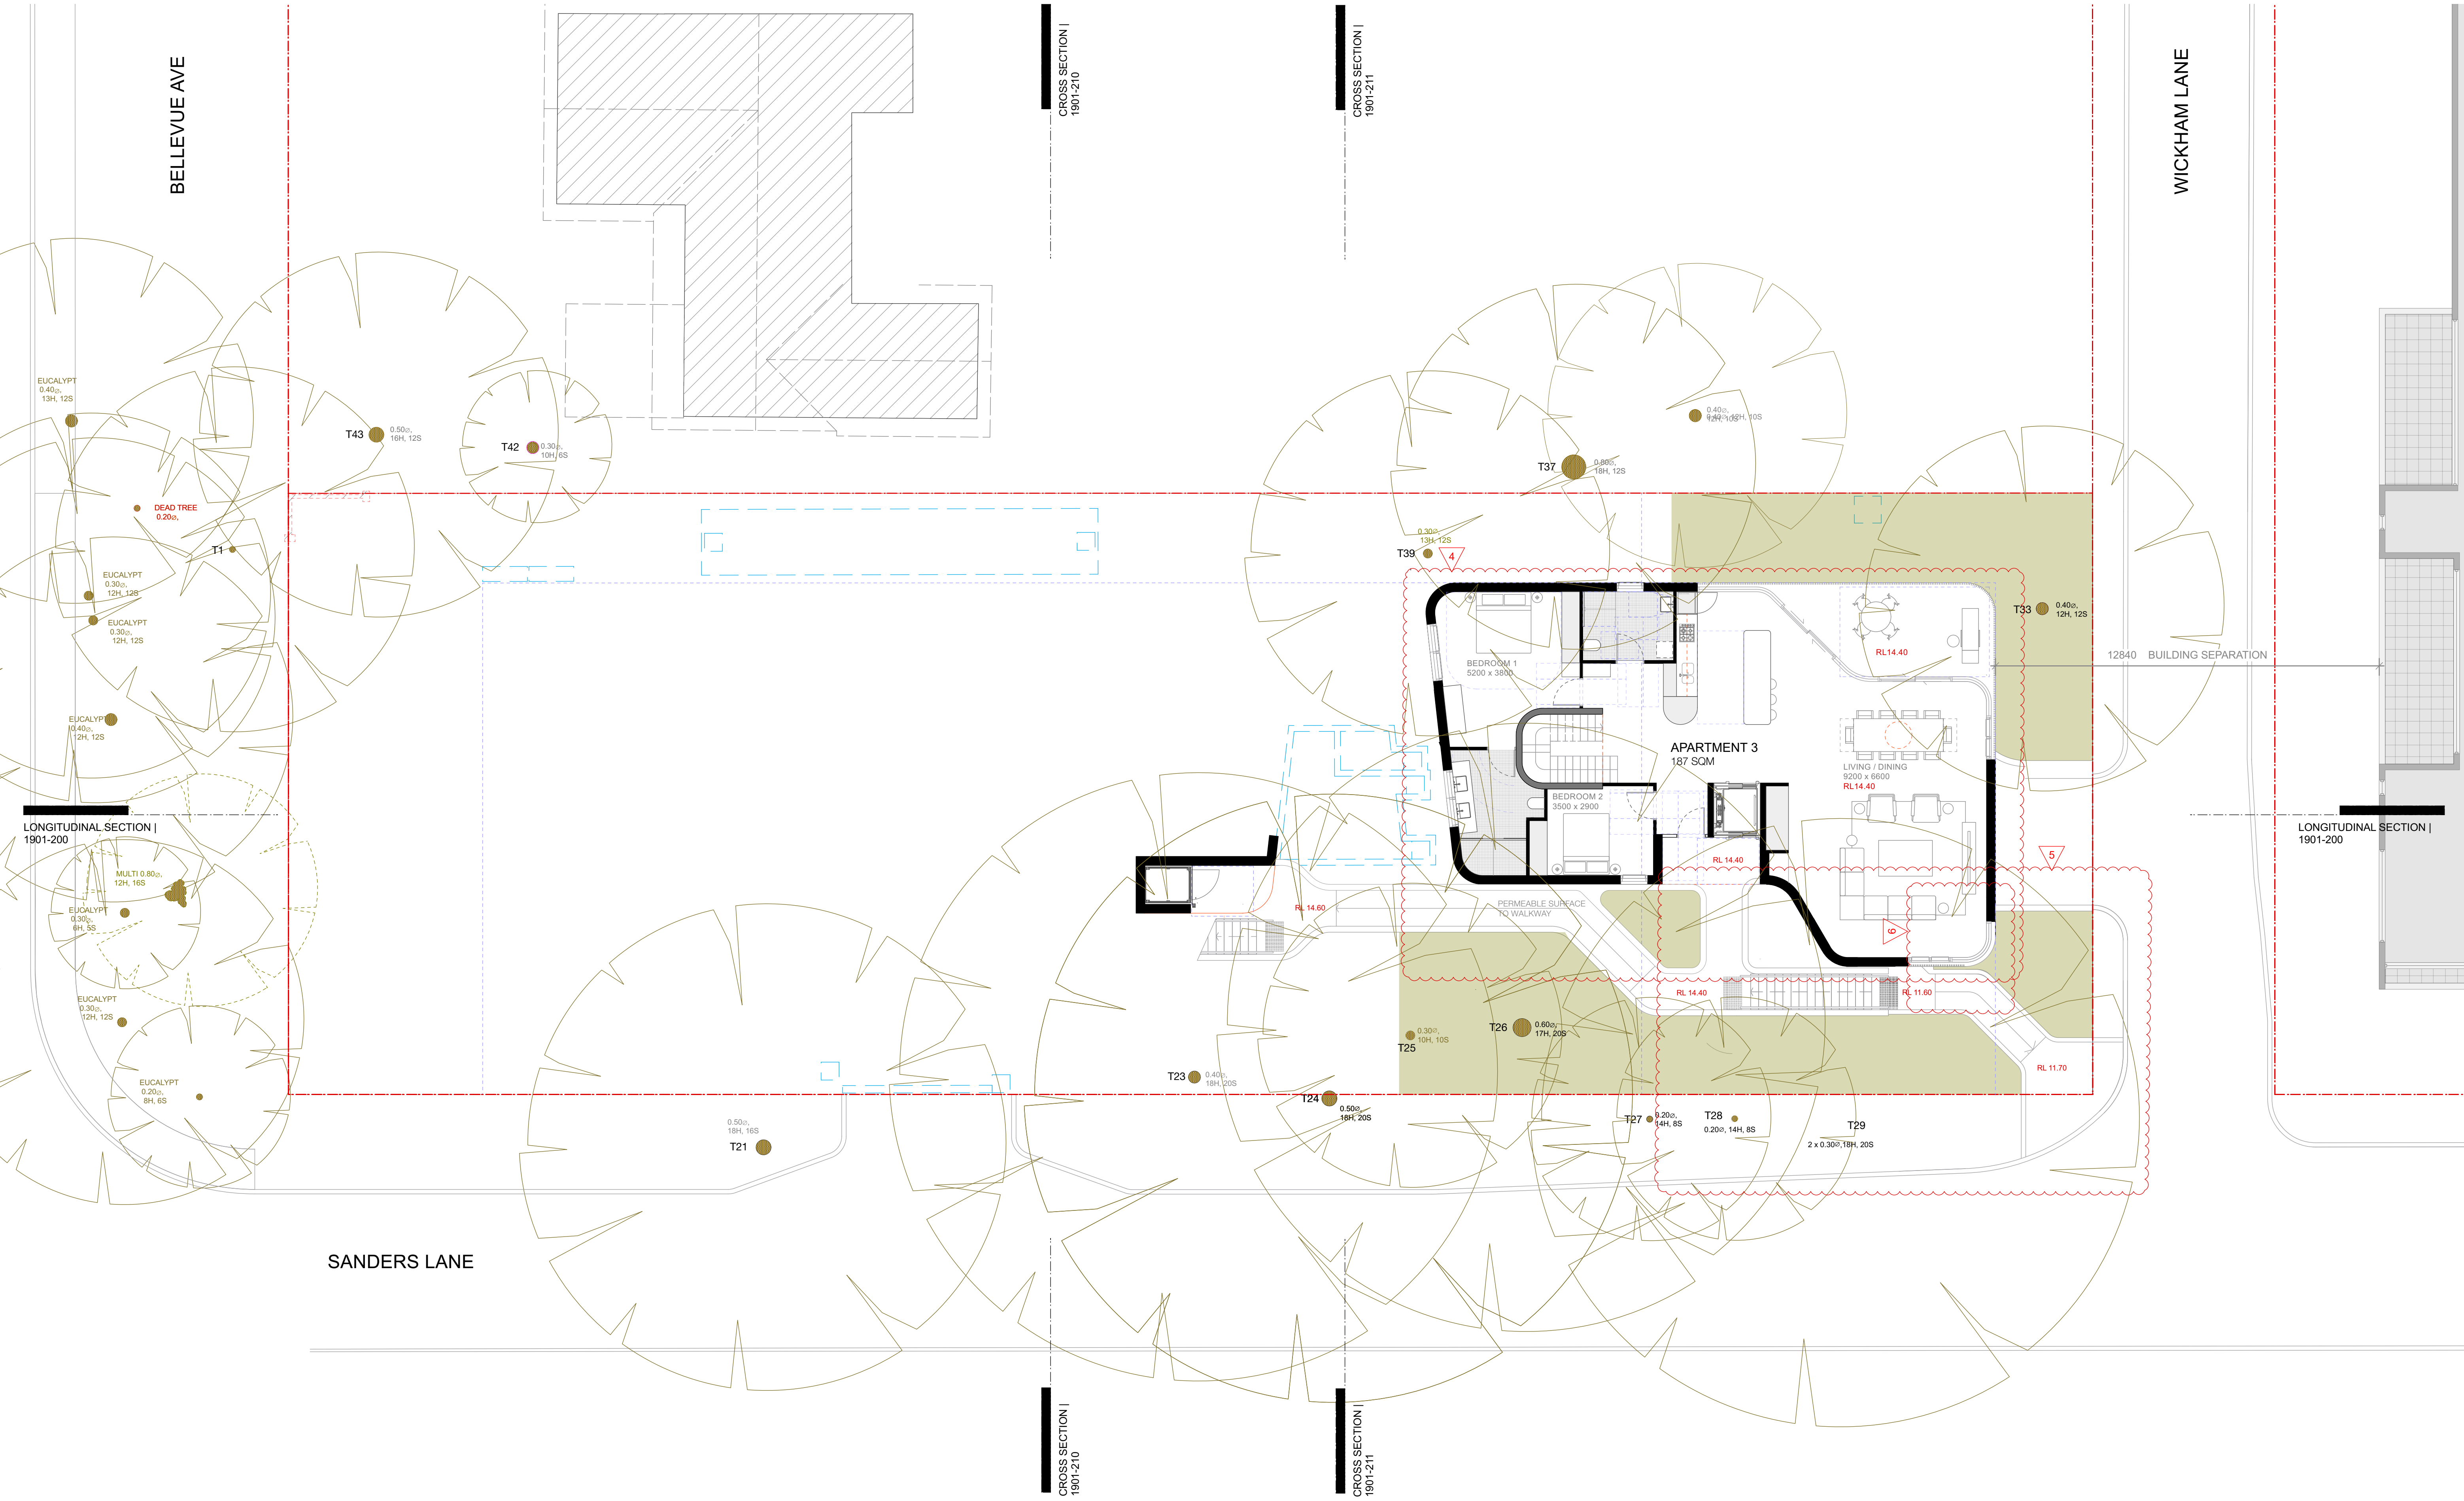

ISSUE	DATE	DESCRIPTION
A	10/09/20	ISSUED FOR DA
B	01/3/21	ISSUED FOR DA
C	16/08/21	AMENDED DRAWINGS FOR s34
D	20/09/21	AMENDED DRAWINGS FOR ISSUE TO THE LEC

1. TREES 25,30,39 RETAINED

2. GARBAGE ROOM RELOCATED

3. PAVEMENT AMENDED

4. INTERNAL LAYOUT OF APT3 AMENDED

5. WALKWAY AMENDED

6. TREE 30 DELETED AND PAVEMENT AMENDED

7. SOUTH FACING OPENING TO APT 3 ADDED

PROJECT	27 BELLEVUE AVE AVALON
STAGE	DA
CLIENT	CONSTRUCT BY DESIGN
DESIGNED BY	SHED
DRAWN BY	SHED
CHECKED BY	CH

SCALE

1:100 @ A1

DRAWING TITLE


LOWER GROUND FLOOR PLAN

DRAWING NO.

1901- DA 110 D

T +61 (0) 410 416 491
ABN 75155117516
NOM ARCH CHRIS HAUGHTON 6727


SHED

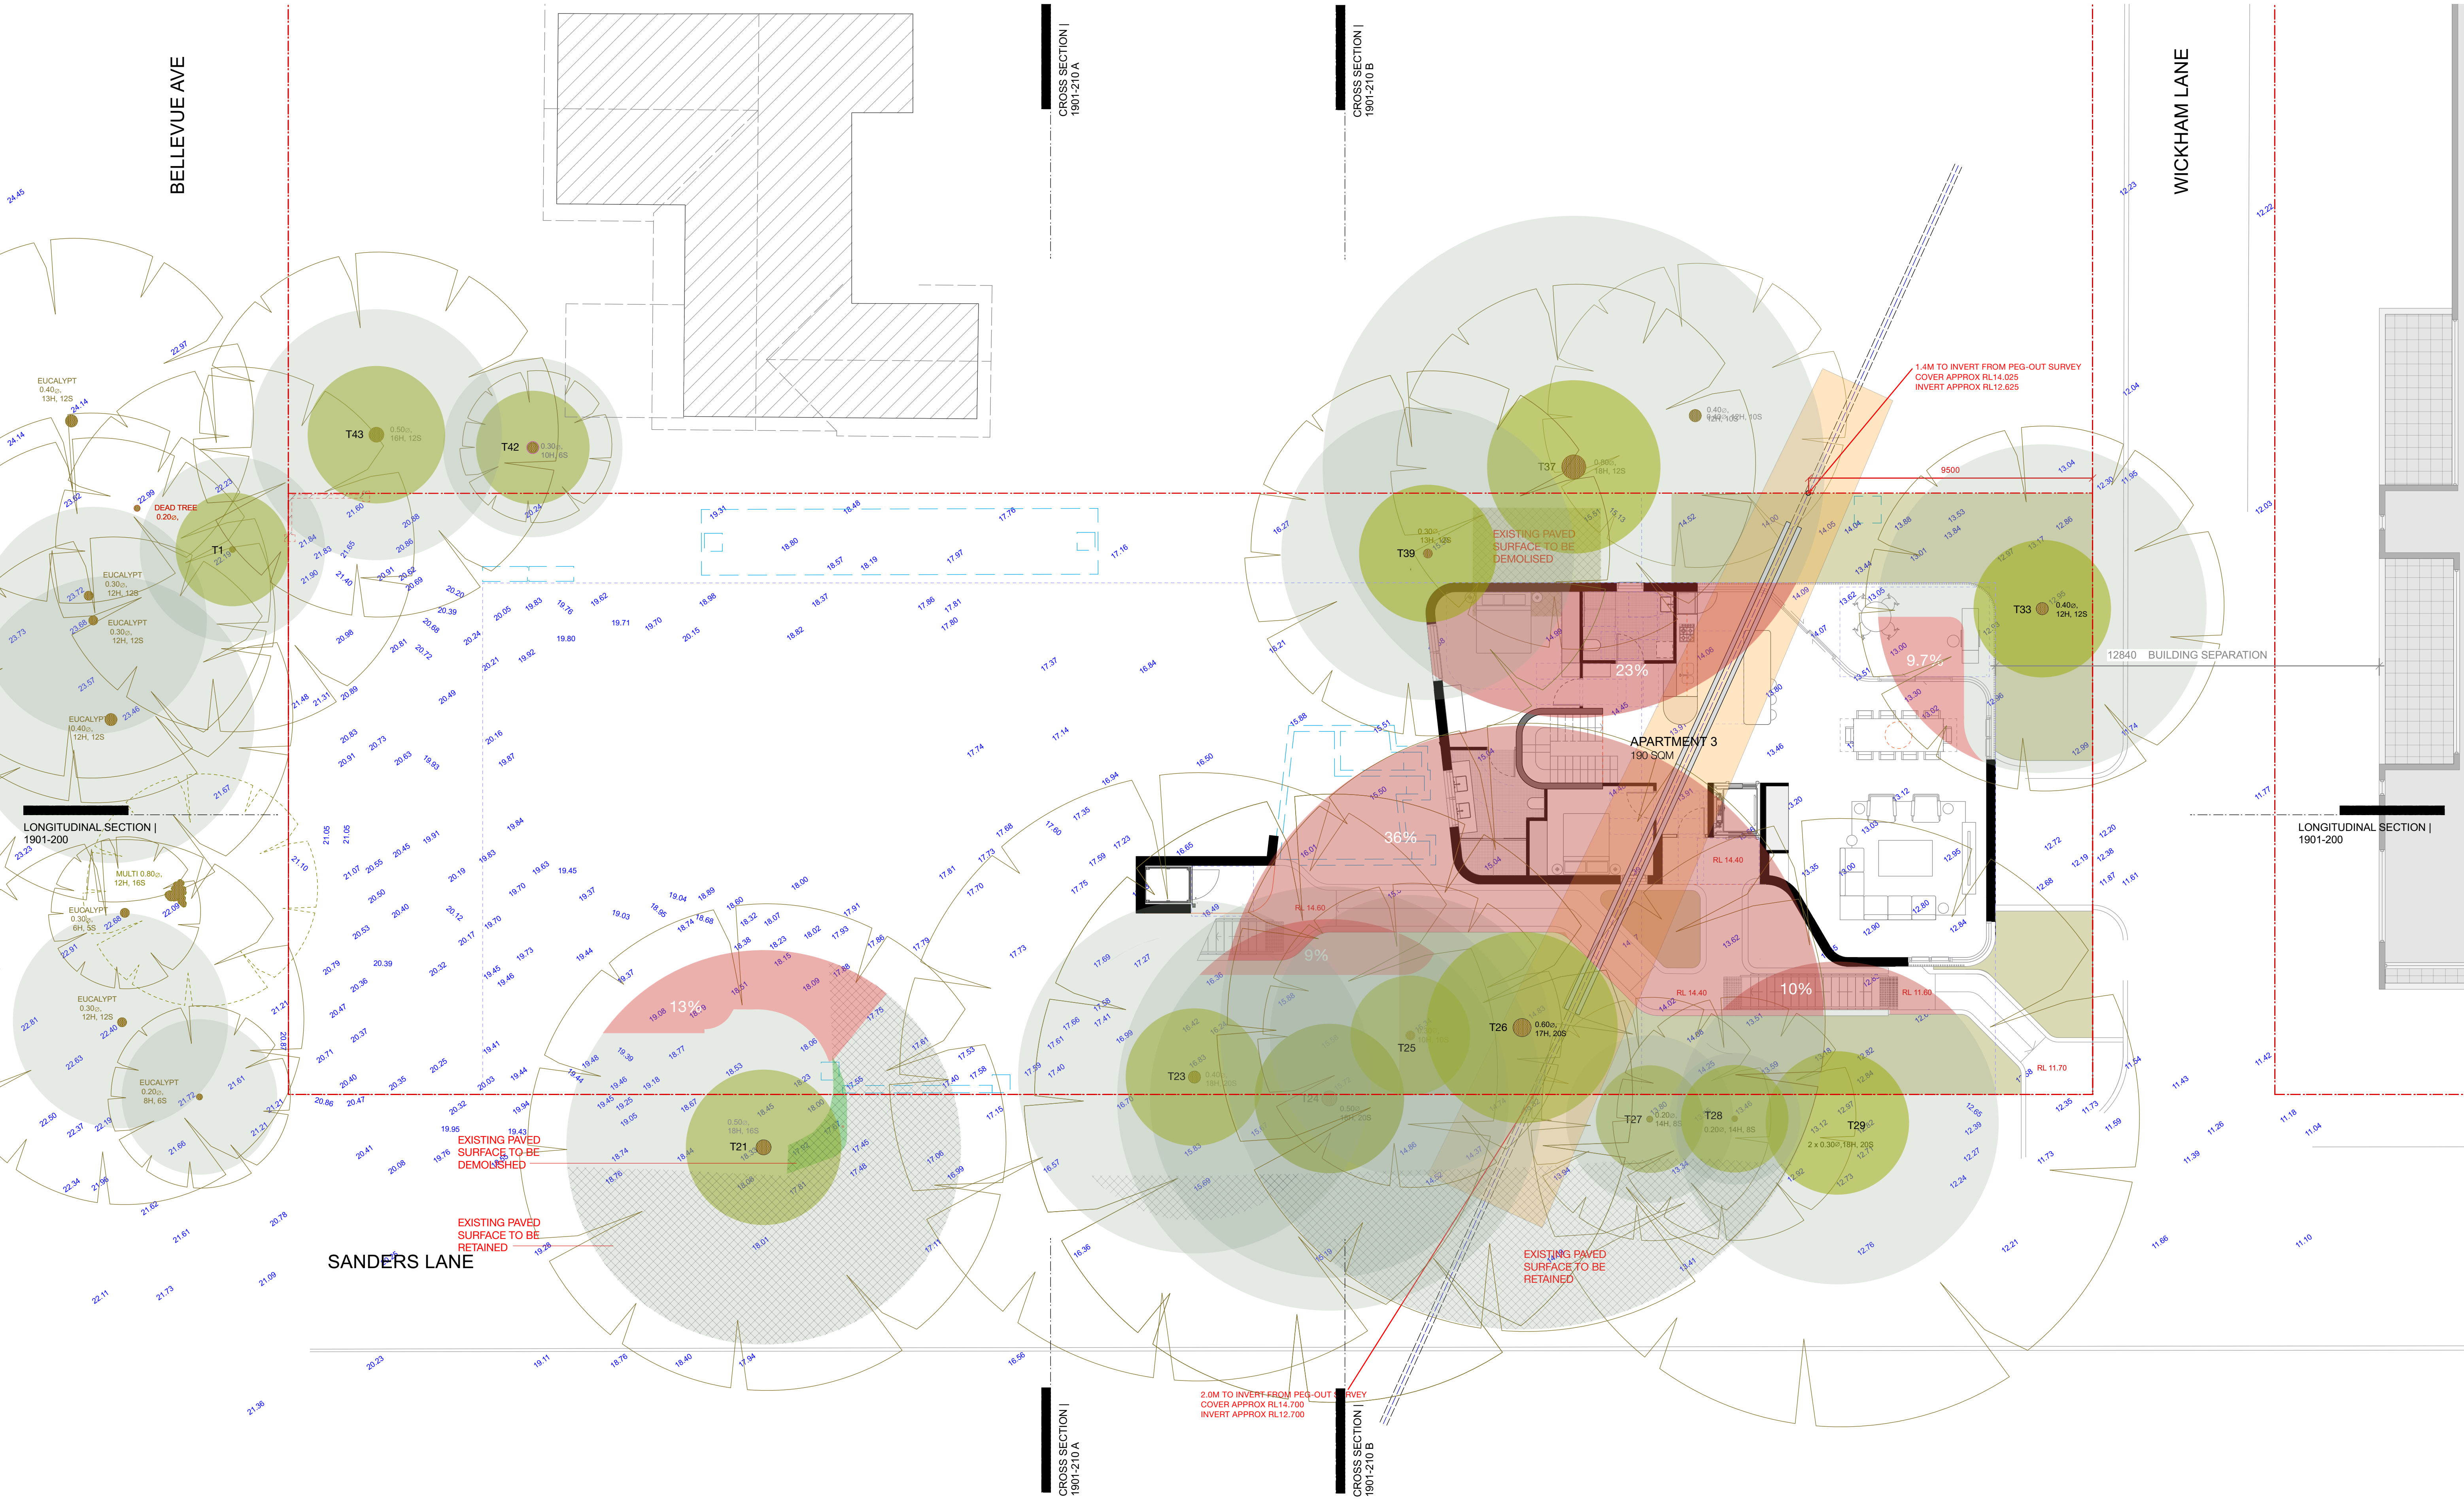

ISSUE	DATE	DESCRIPTION
A	21/10/20	ISSUED FOR DA
B	01/3/21	ISSUED FOR DA
C	16/08/21	AMENDED DRAWINGS FOR s34
D	20/09/21	AMENDED DRAWINGS FOR ISSUE TO THE LEC

1. TPZ DIMENSIONS AMENDED TO REFLECT UPDATED AIA

PROJECT	27 BELLEVUE AVE AVALON
STAGE	DA
CLIENT	CONSTRUCT BY DESIGN
DESIGNED BY	SHED
DRAWN BY	SHED
CHECKED BY	CH

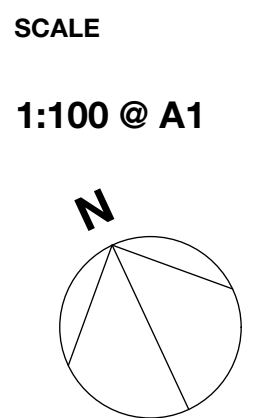

DRAWING TITLE


LOWER GR FL PLAN | IMPACTS ON TREES

DRAWING NO.

1901- DA 111 D

T +61 (0) 410 416 491
ABN 75155117516
NOM ARCH CHRIS HAUGHTON 6727



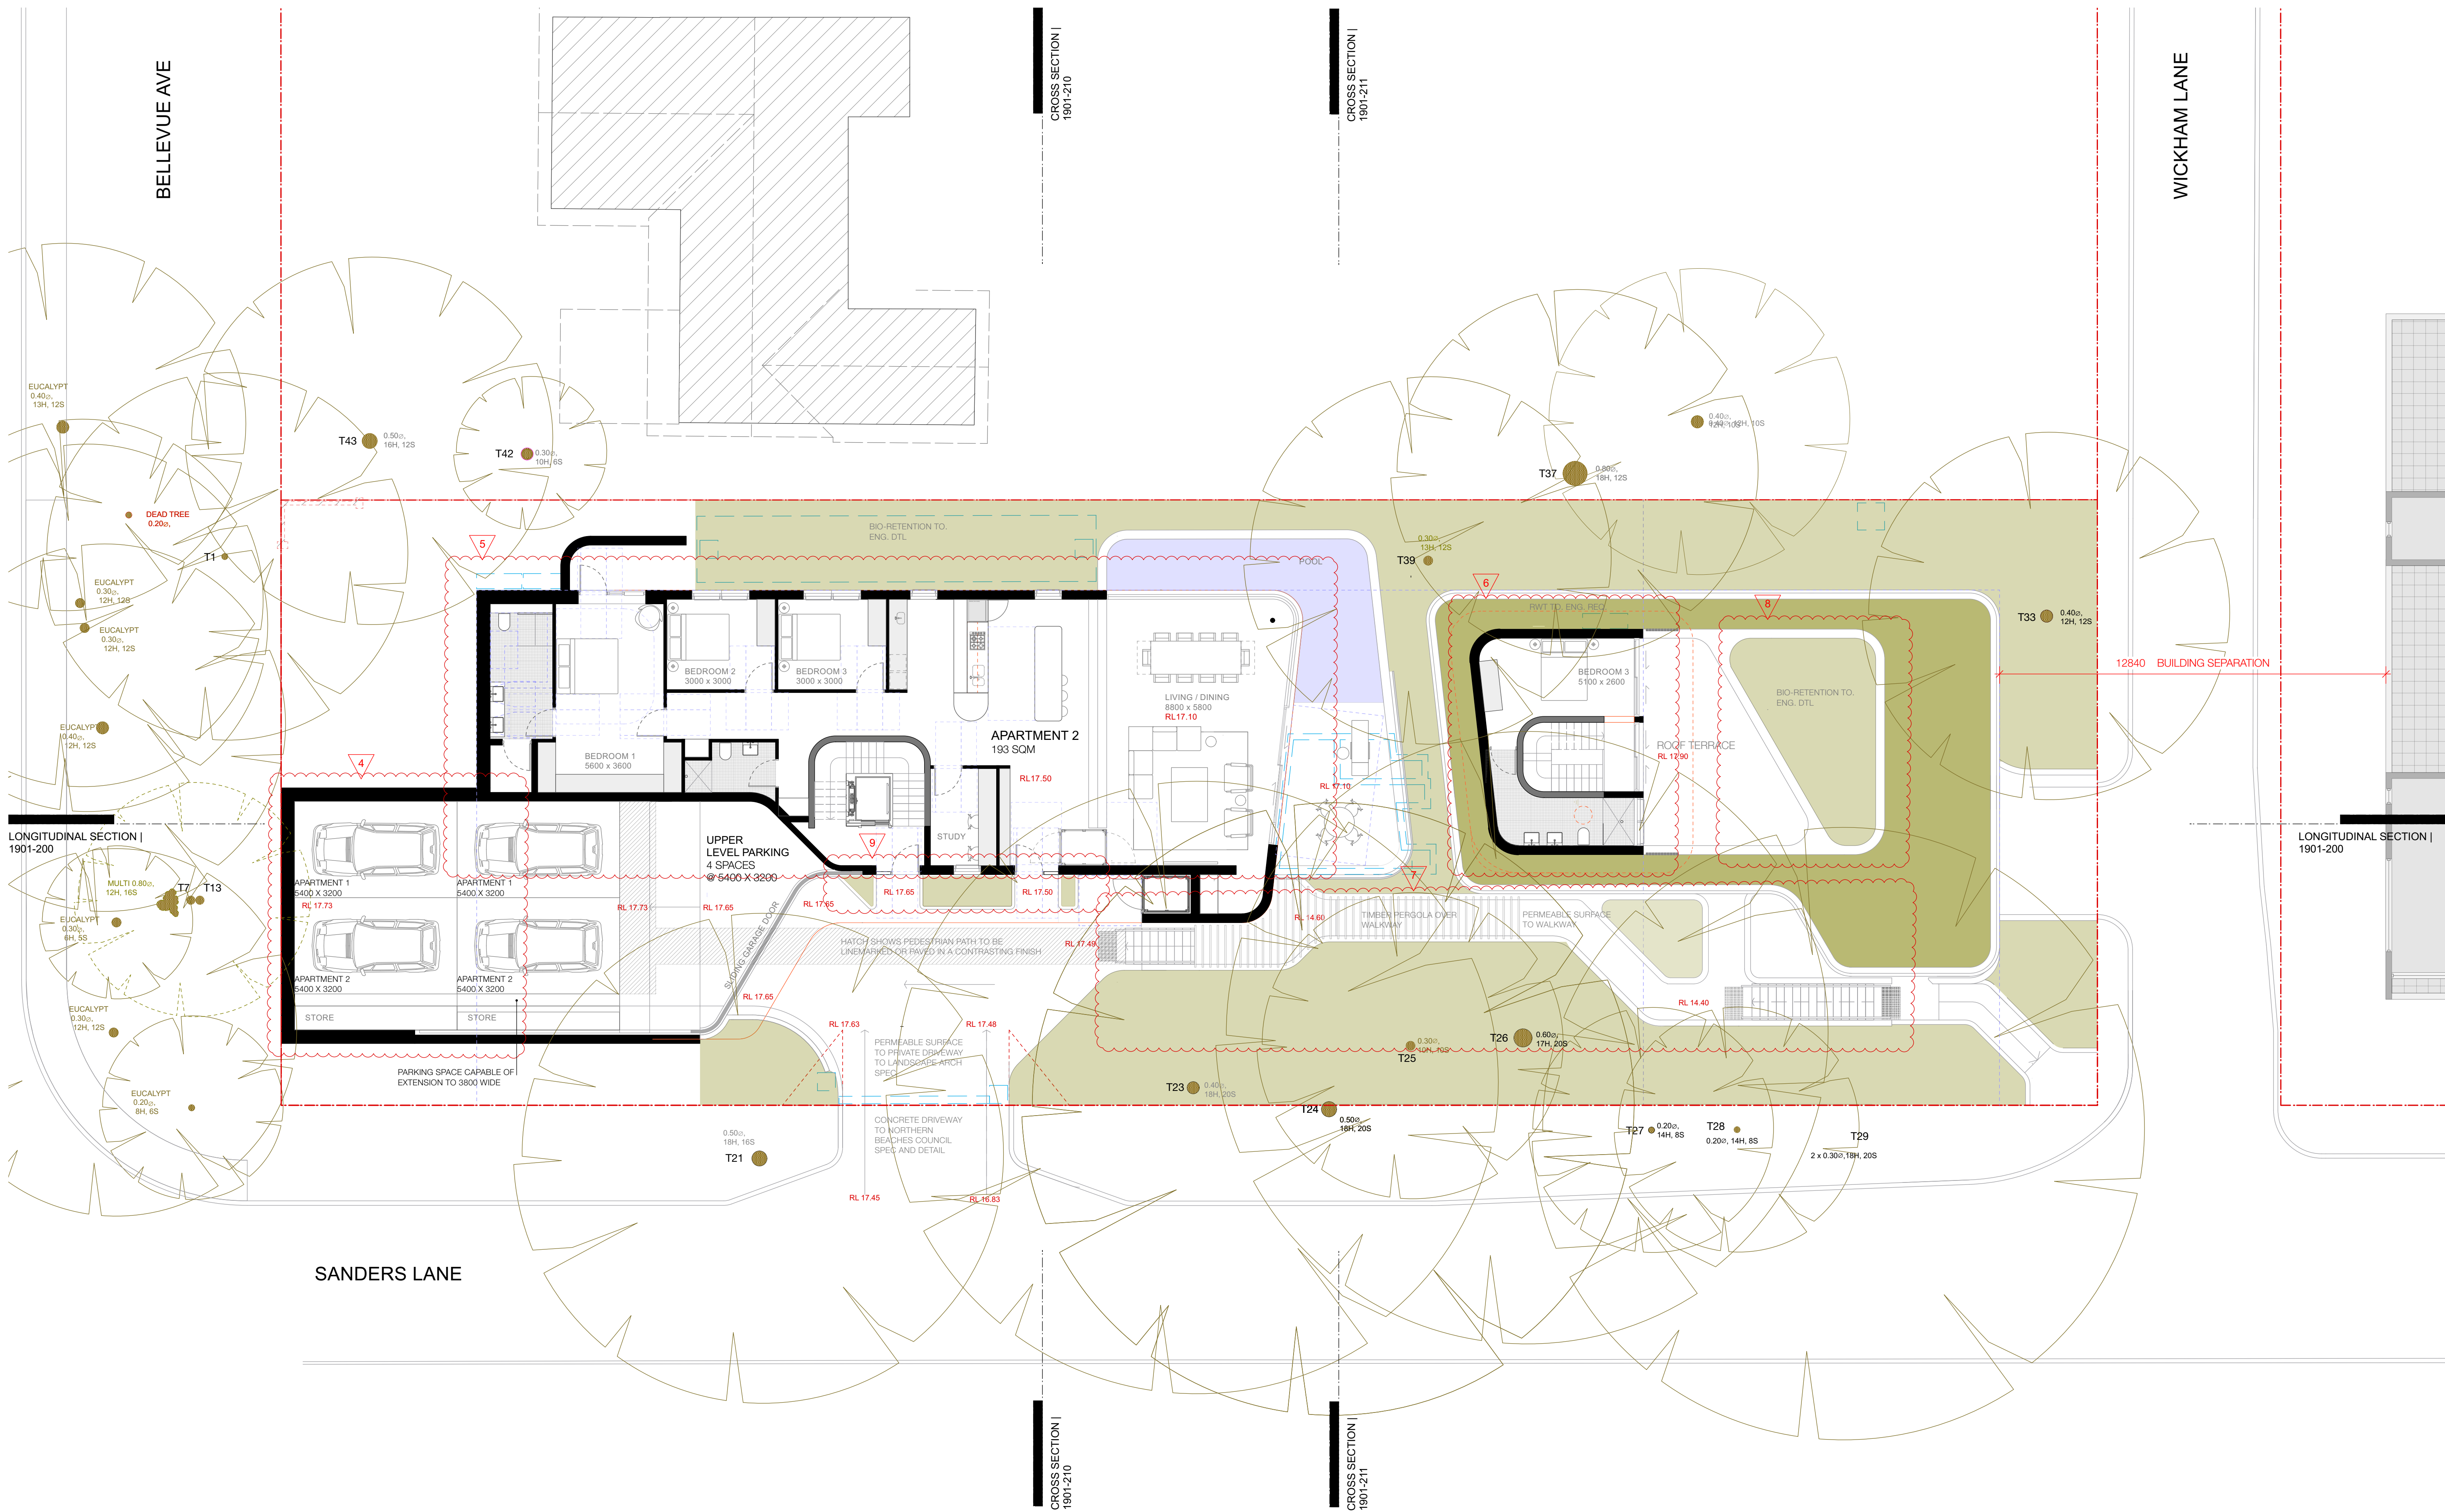

ISSUE	DATE	DESCRIPTION
A	10/09/20	ISSUED FOR DA
B	01/03/21	ISSUED FOR DA
C	16/08/21	AMENDED DRAWINGS FOR s34
D	20/09/21	AMENDED DRAWINGS FOR ISSUE TO THE LEC

1. TREES 25,30,39 RETAINED

2. GARBAGE ROOM RELOCATED

3. PAVEMENT AMENDED

4. CAR STACKERS DELETED

5. LAYOUT OF APT 2 AMENDED

6. LAYOUT OF APT 3 AMENDED

7. ELEVATED WALKWAY AMENDED & PERGOLA ADDED

8. BIO-DETENTION BASIN RELOCATED

9. RAISED PLANTER BOXES ADDED TO ENTRY OF APTS 1&2

PROJECT	27 BELLEVUE AVE AVALON
STAGE	DA
CLIENT	CONSTRUCT BY DESIGN
DESIGNED BY	SHED
DRAWN BY	SHED
CHECKED BY	CH



DRAWING TITLE


GROUND FLOOR PLAN

DRAWING NO.

1901- DA 120 D

T +61 (0) 410 416 491
ABN 75155117516
NOM ARCH CHRIS HAUGHTON 6727




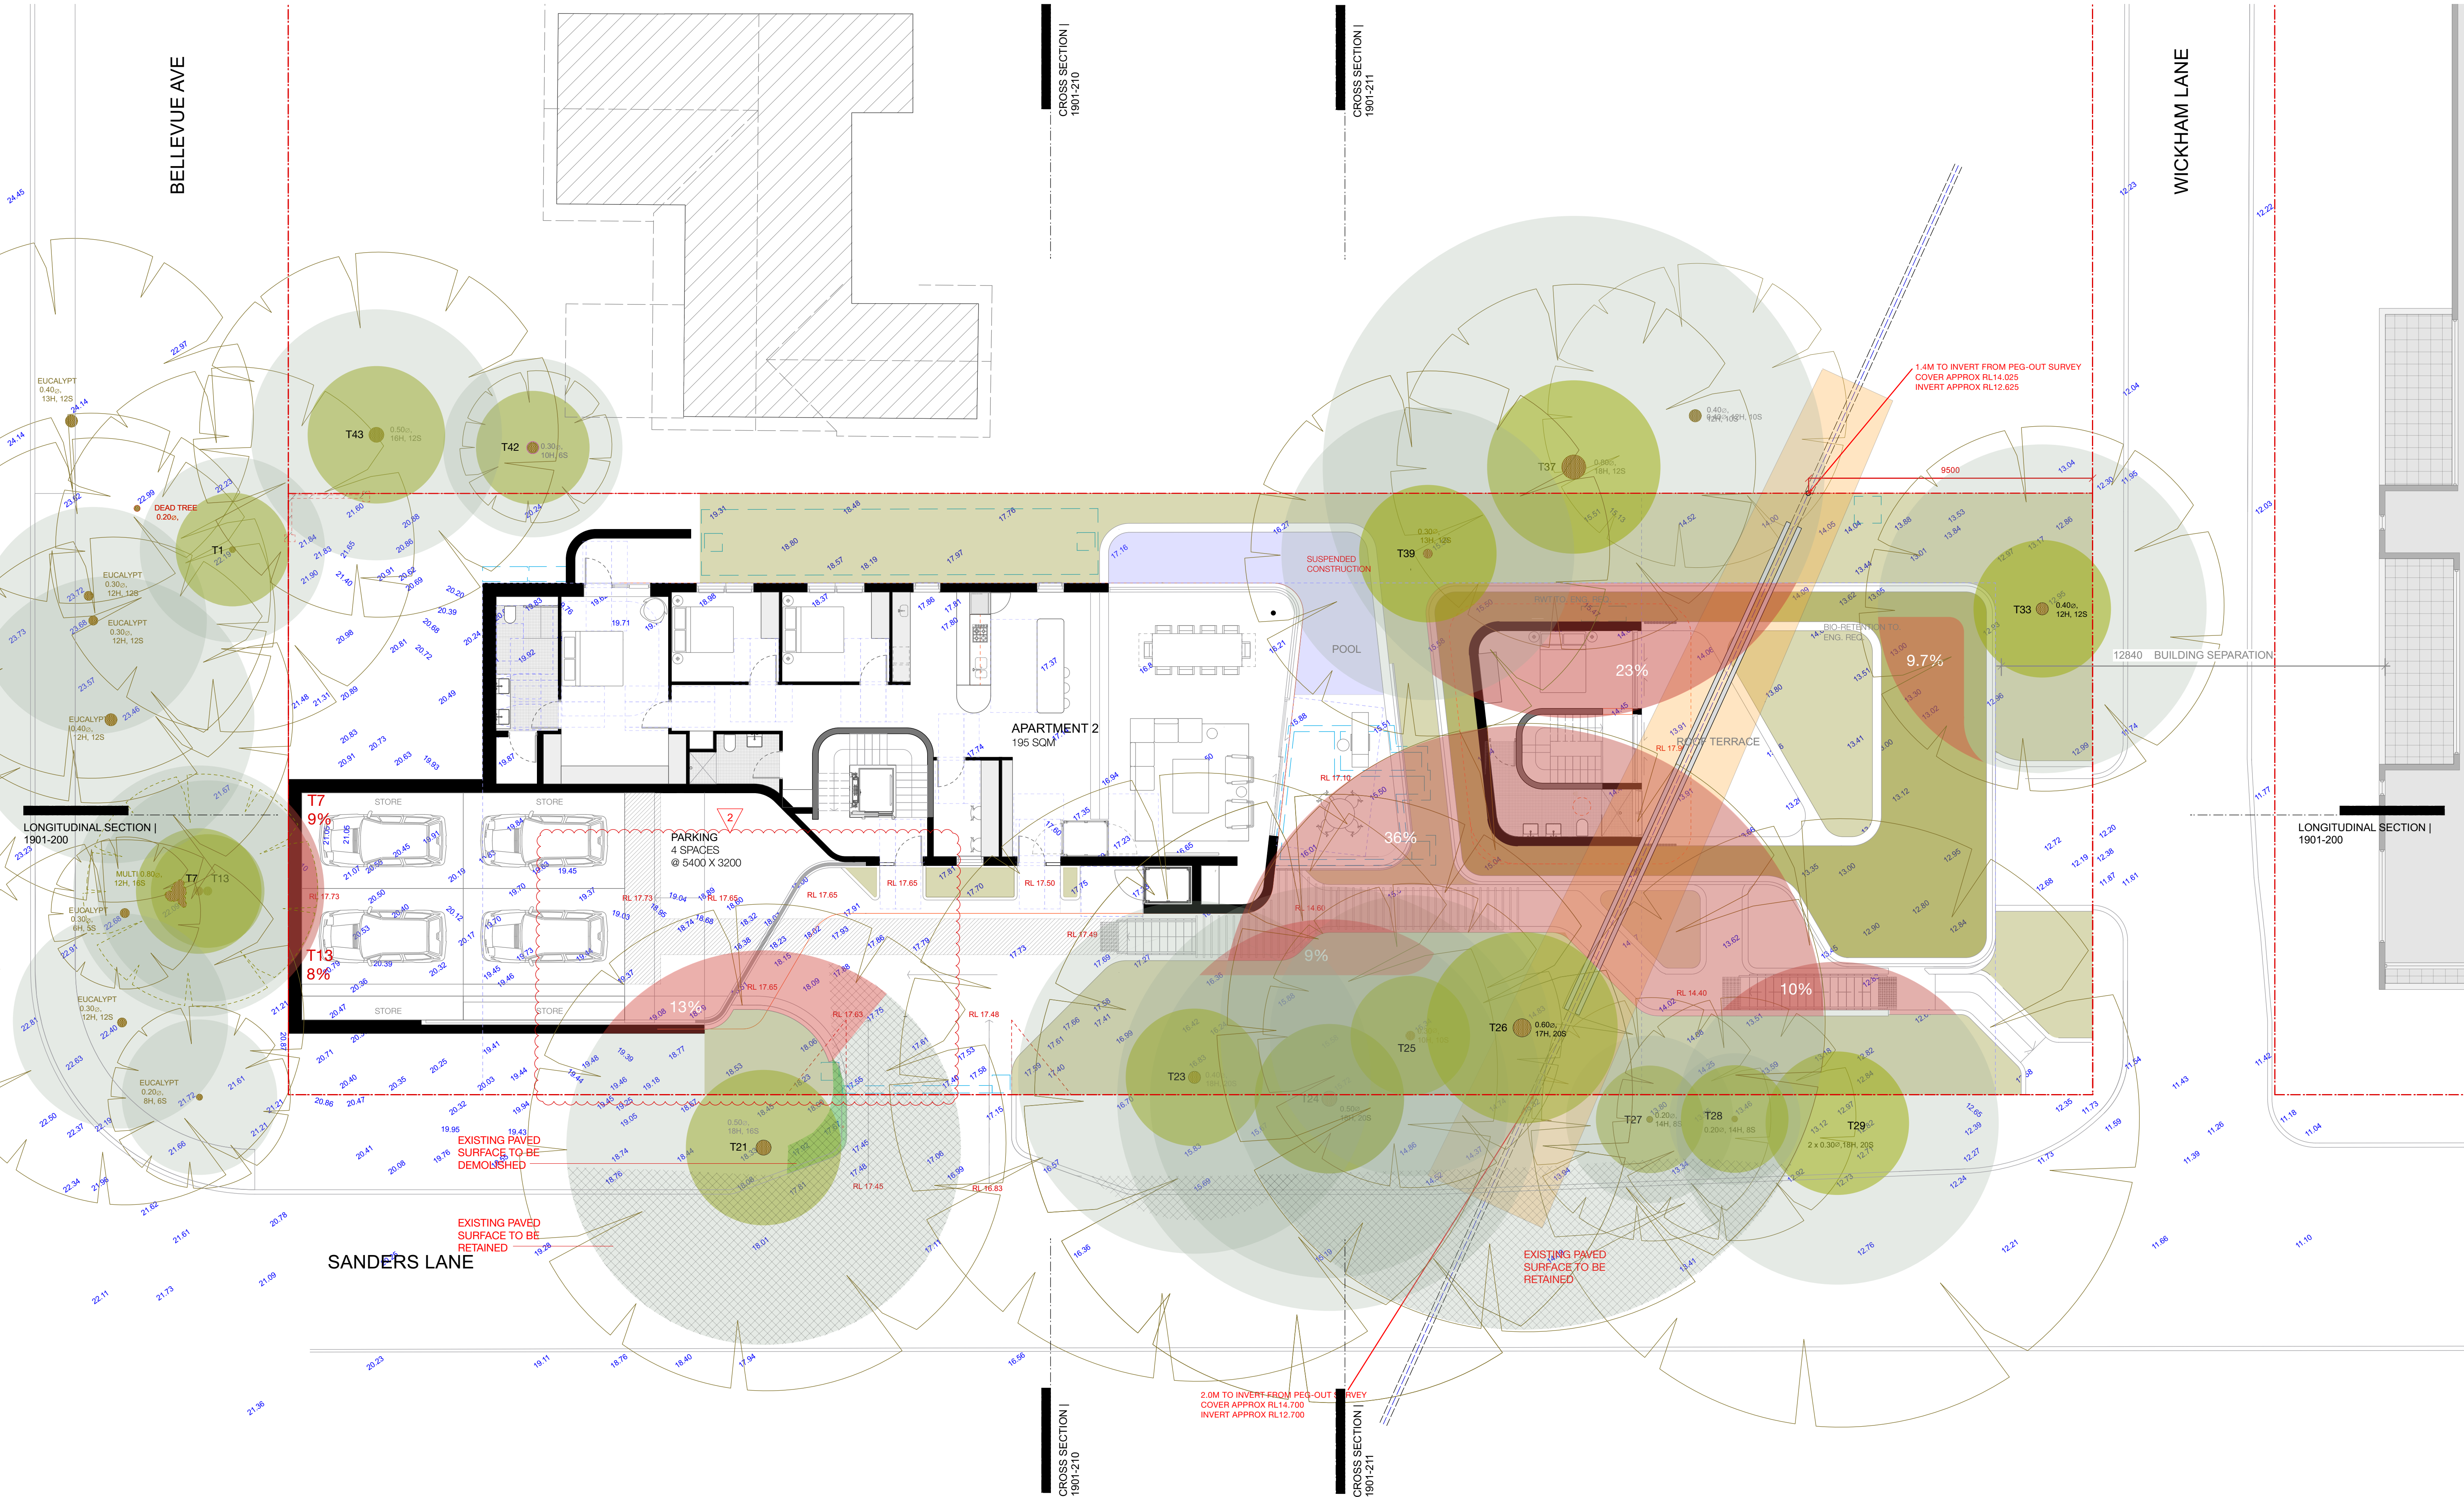

ISSUE	DATE	DESCRIPTION
A	21/10/20	SECTION LINES ADDED FOR CLARITY
B	01/3/21	ISSUED FOR DA
C	16/08/21	AMENDED DRAWINGS FOR s34
D	20/09/21	AMENDED DRAWINGS FOR ISSUE TO THE LEC

1. TPZ DIMENSIONS AMENDED TO REFLECT UPDATED AIA 2. DRIVEWAY LAYOUT & LEVELS AMENDED

PROJECT	27 BELLEVUE AVE AVALON
STAGE	DA
CLIENT	CONSTRUCT BY DESIGN
DESIGNED BY	SHED
DRAWN BY	SHED
CHECKED BY	CH

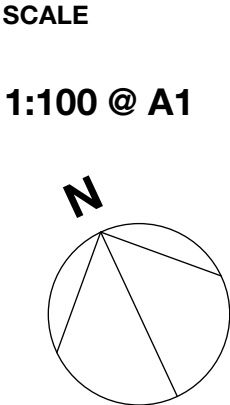

DRAWING TITLE


**GROUND FLOOR PLAN |
IMPACTS ON TREES**

DRAWING NO.

1901- DA 121 D

T +61 (0) 410 416 491
ABN 75155117516
NOM ARCH CHRIS HAUGHTON 6727



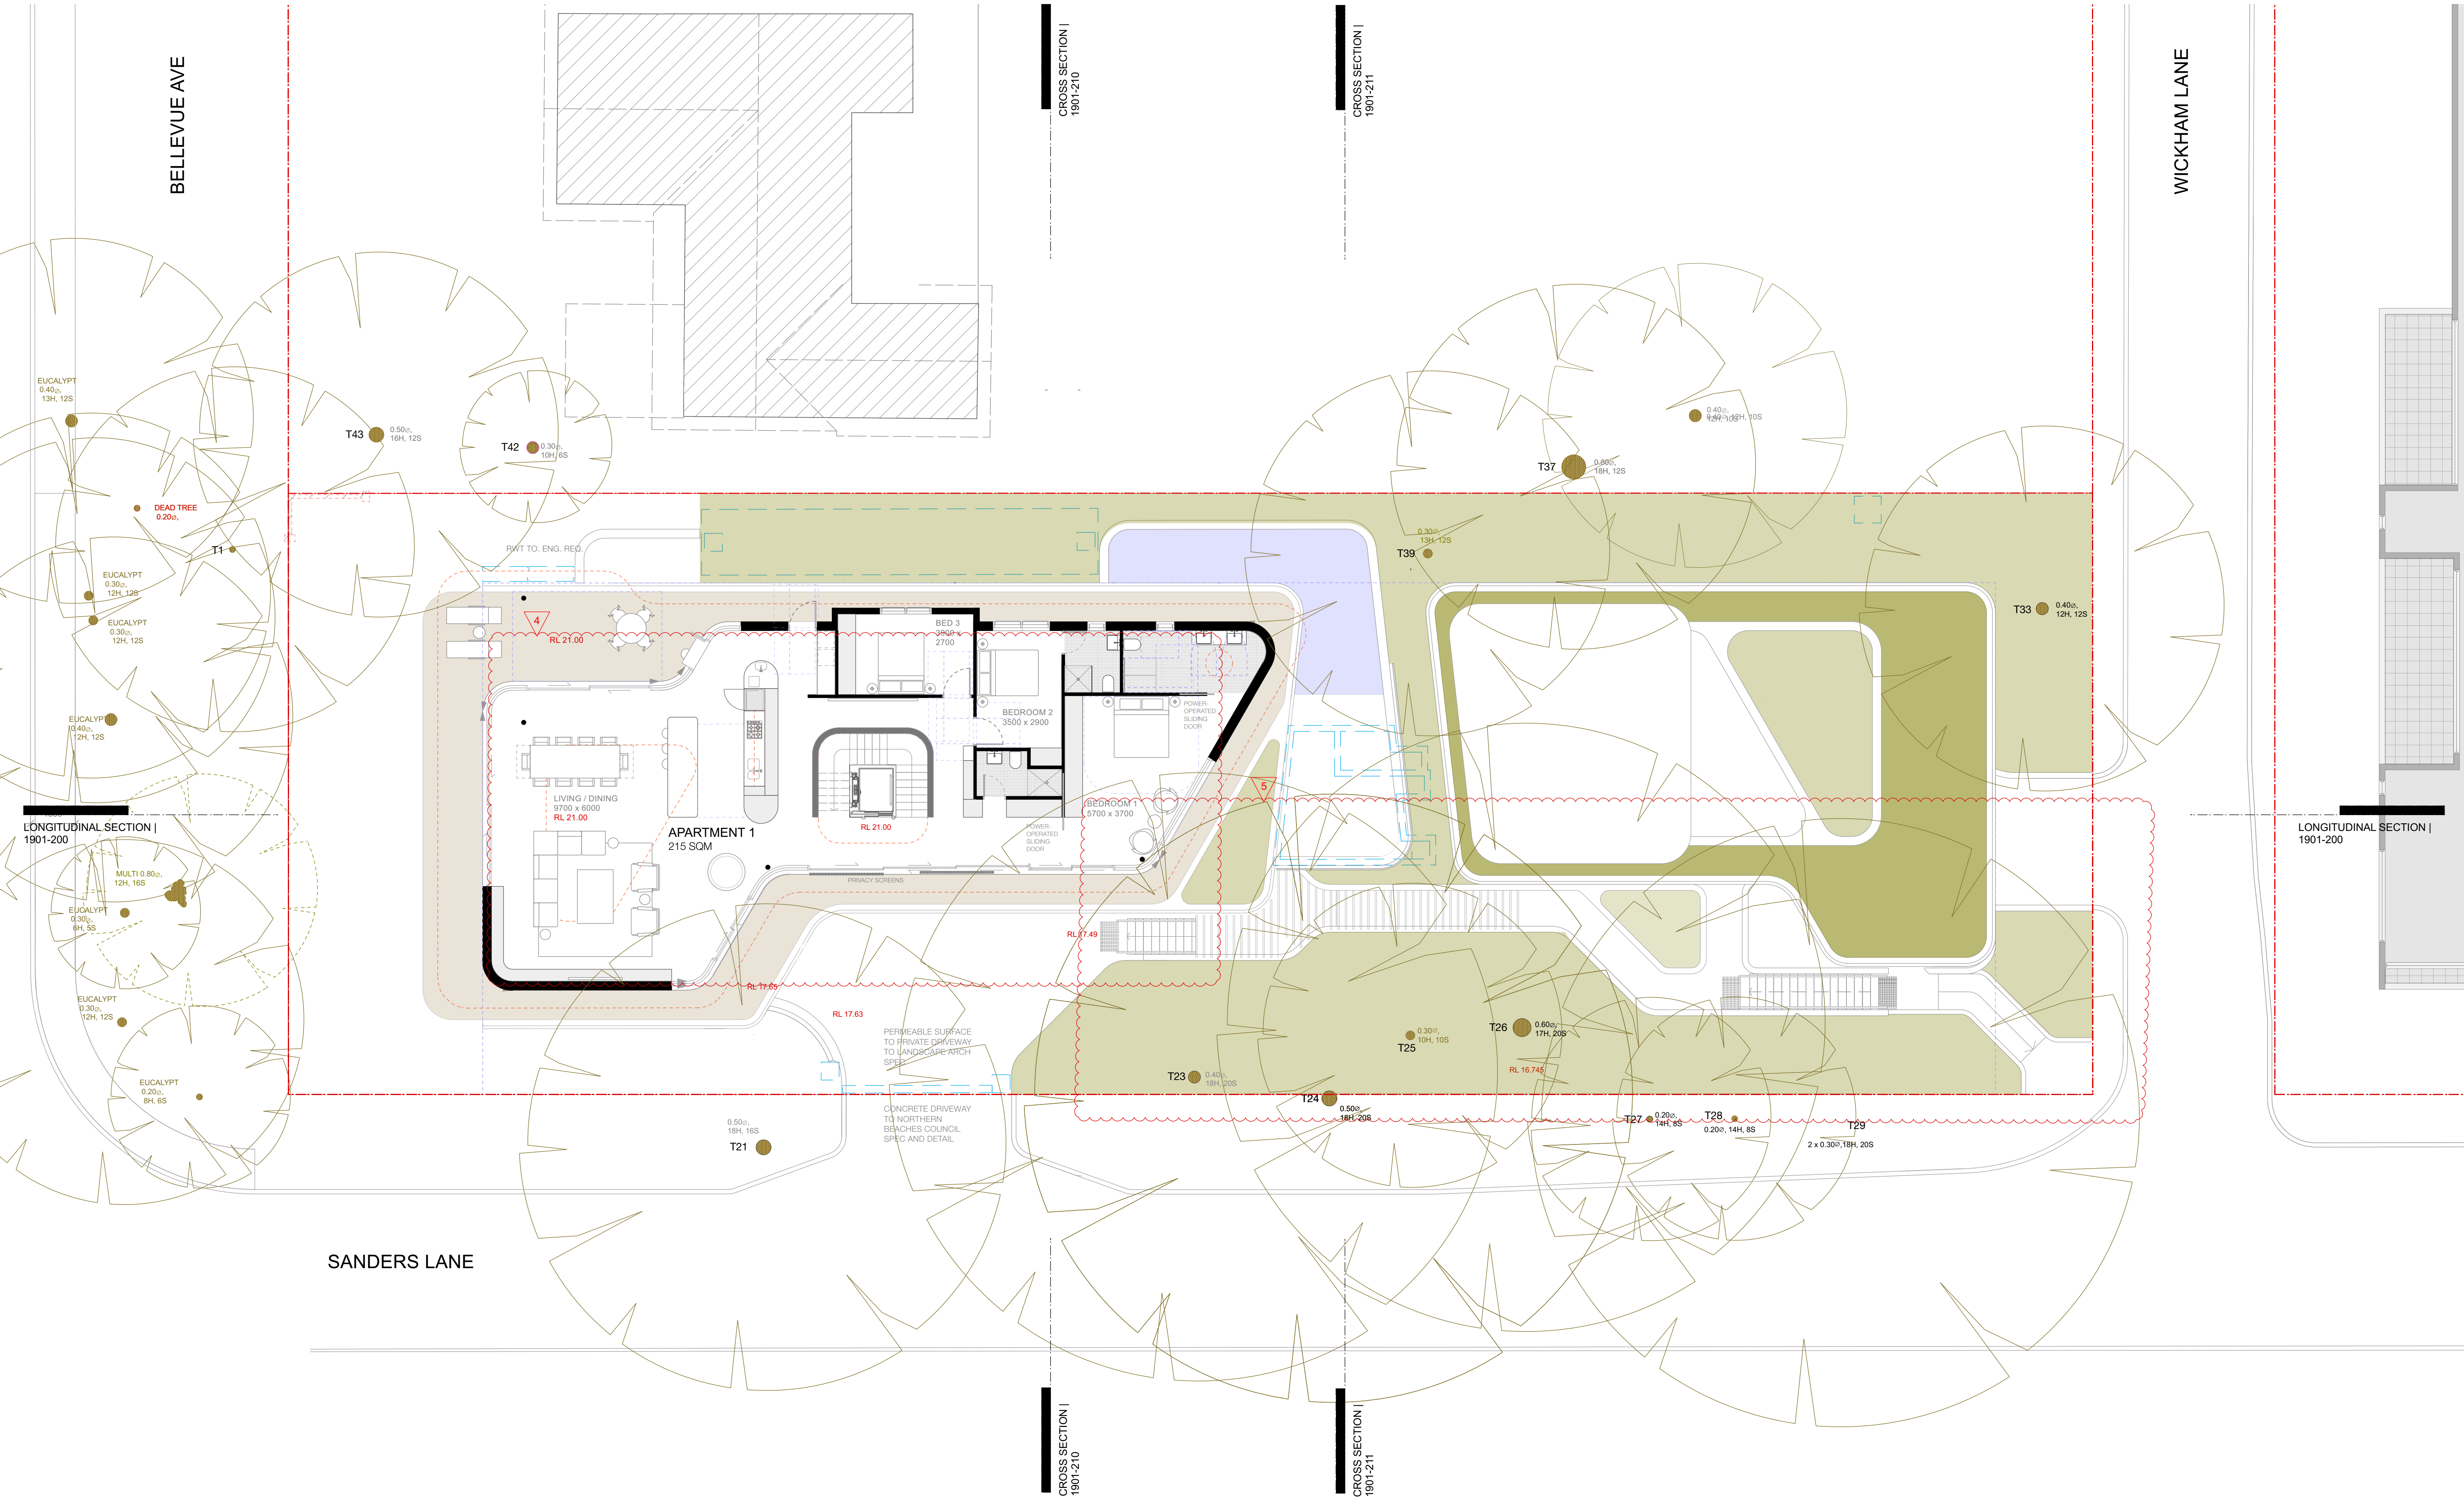

ISSUE	DATE	DESCRIPTION
A	10/09/20	ISSUED FOR DA
B	01/03/21	ISSUED FOR DA
C	16/08/21	AMENDED DRAWINGS FOR s34
D	20/09/21	AMENDED DRAWINGS FOR ISSUE TO THE LEC

1. TREES 25,30,39 RETAINED

2. GARBAGE ROOM RELOCATED

3. PAVEMENT AMENDED

4. INTERNAL LAYOUT OF APT 1 AMENDED

5. ELEVATED WALKWAY AMENDED & PERGOLA ADDED

PROJECT	27 BELLEVUE AVE AVALON
STAGE	DA
CLIENT	CONSTRUCT BY DESIGN
DESIGNED BY	SHED
DRAWN BY	SHED
CHECKED BY	CH

SCALE

1:100 @ A3

N

DRAWING TITLE


FIRST FLOOR PLAN

DRAWING NO.

1901- DA 130 D

T +61 (0) 410 416 491
ABN 75155117516
NOM ARCH CHRIS HAUGHTON 6727



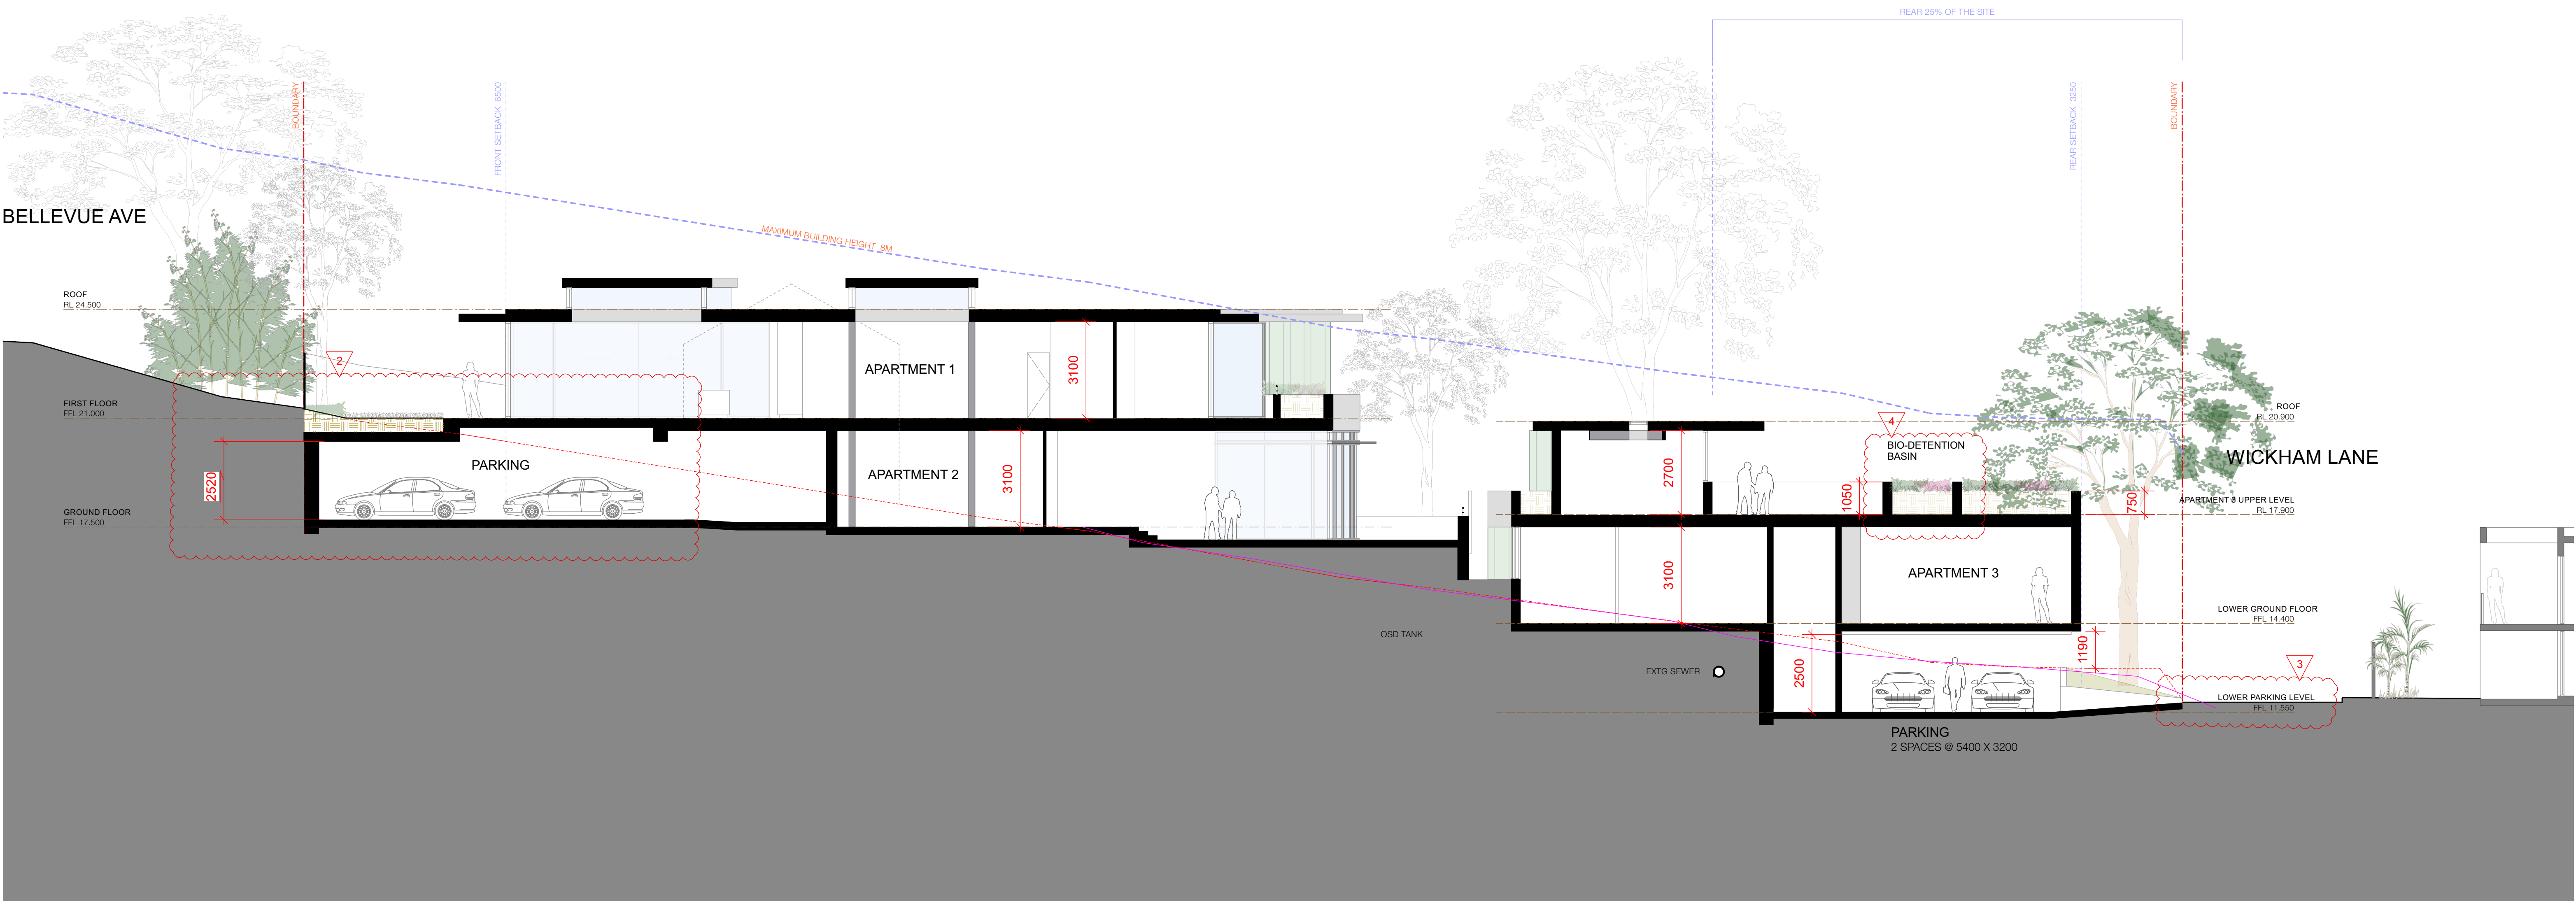

ISSUE	DATE	DESCRIPTION
A	10/09/20	ISSUED FOR DA
B	01/03/21	ISSUED FOR DA
C	16/08/21	AMENDED DRAWINGS FOR s34
D	20/09/21	AMENDED DRAWINGS FOR ISSUE TO THE LEC

PROJECT	27 BELLEVUE AVE AVALON
STAGE	DA
CLIENT	CONSTRUCT BY DESIGN
DESIGNED BY	SHED
DRAWN BY	SHED
CHECKED BY	CH


SCALE
1:100 @ A3

DRAWING TITLE
LONGITUDINAL SECTION

DRAWING NO.
1901- DA 200 D

T +61 (0) 410 416 491
ABN 75155117516
NOM ARCH CHRIS HAUGHTON 6727



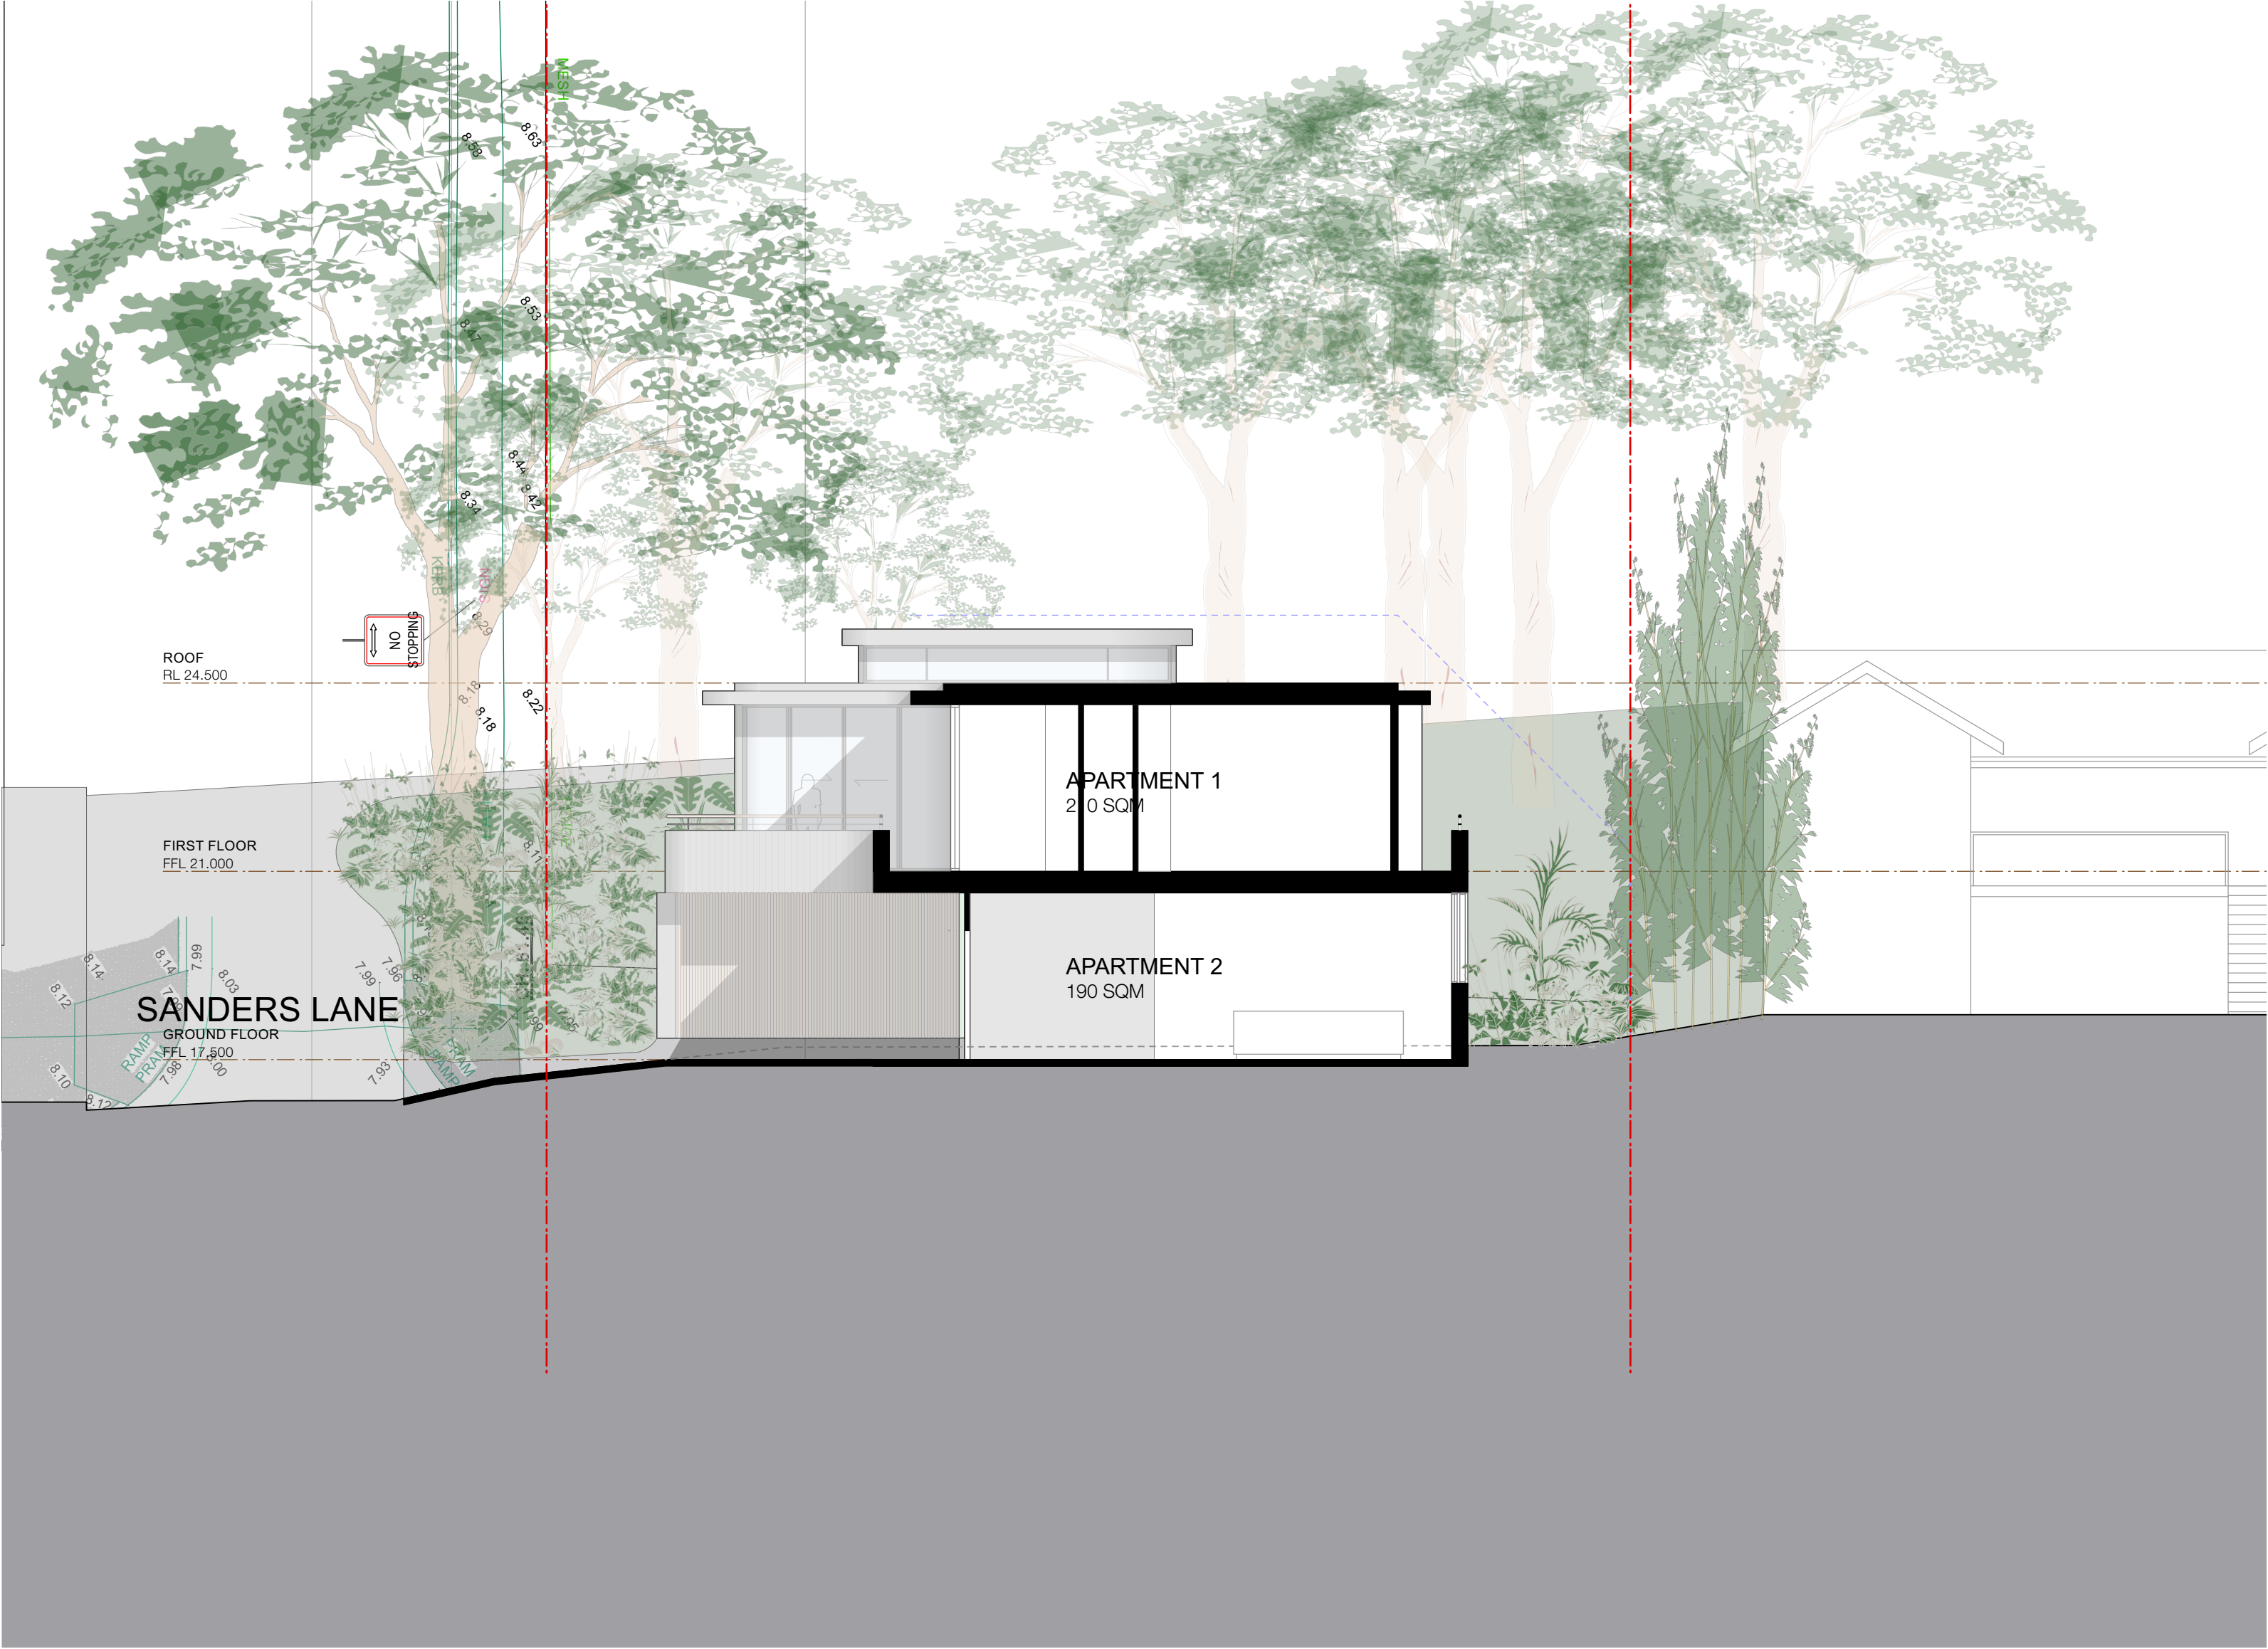

ISSUE	DATE	DESCRIPTION
A	28/2/19	CONCEPT DESIGN
B	01/3/21	ISSUED FOR DA
C	16/08/21	AMENDED DRAWINGS FOR s34
D	20/09/21	AMENDED DRAWINGS FOR ISSUE TO THE LEC

PROJECT	27 BELLEVUE AVE AVALON
STAGE	DA
CLIENT	CONSTRUCT BY DESIGN
DESIGNED BY	SHED
DRAWN BY	SHED
CHECKED BY	CH

SCALE
1:100 @ A3

DRAWING TITLE
CROSS SECTION 1

DRAWING NO.
1901- DA 210 D

T +61 (0) 410 416 491
ABN 75155117516
NOM ARCH CHRIS HAUGHTON 6727





ISSUE	DATE	DESCRIPTION
C	16/08/21	AMENDED DRAWINGS FOR s34
D	20/09/21	AMENDED DRAWINGS FOR ISSUE TO THE LEC

PROJECT	27 BELLEVUE AVE AVALON
STAGE	DA
CLIENT	CONSTRUCT BY DESIGN
DESIGNED BY	SHED
DRAWN BY	SHED
CHECKED BY	CH


SCALE
1:100 @ A3

DRAWING TITLE
CROSS SECTION

DRAWING NO.
1901- DA 211 D


T +61 (0) 410 416 491
ABN 75155117516
NOM ARCH CHRIS HAUGHTON 6727



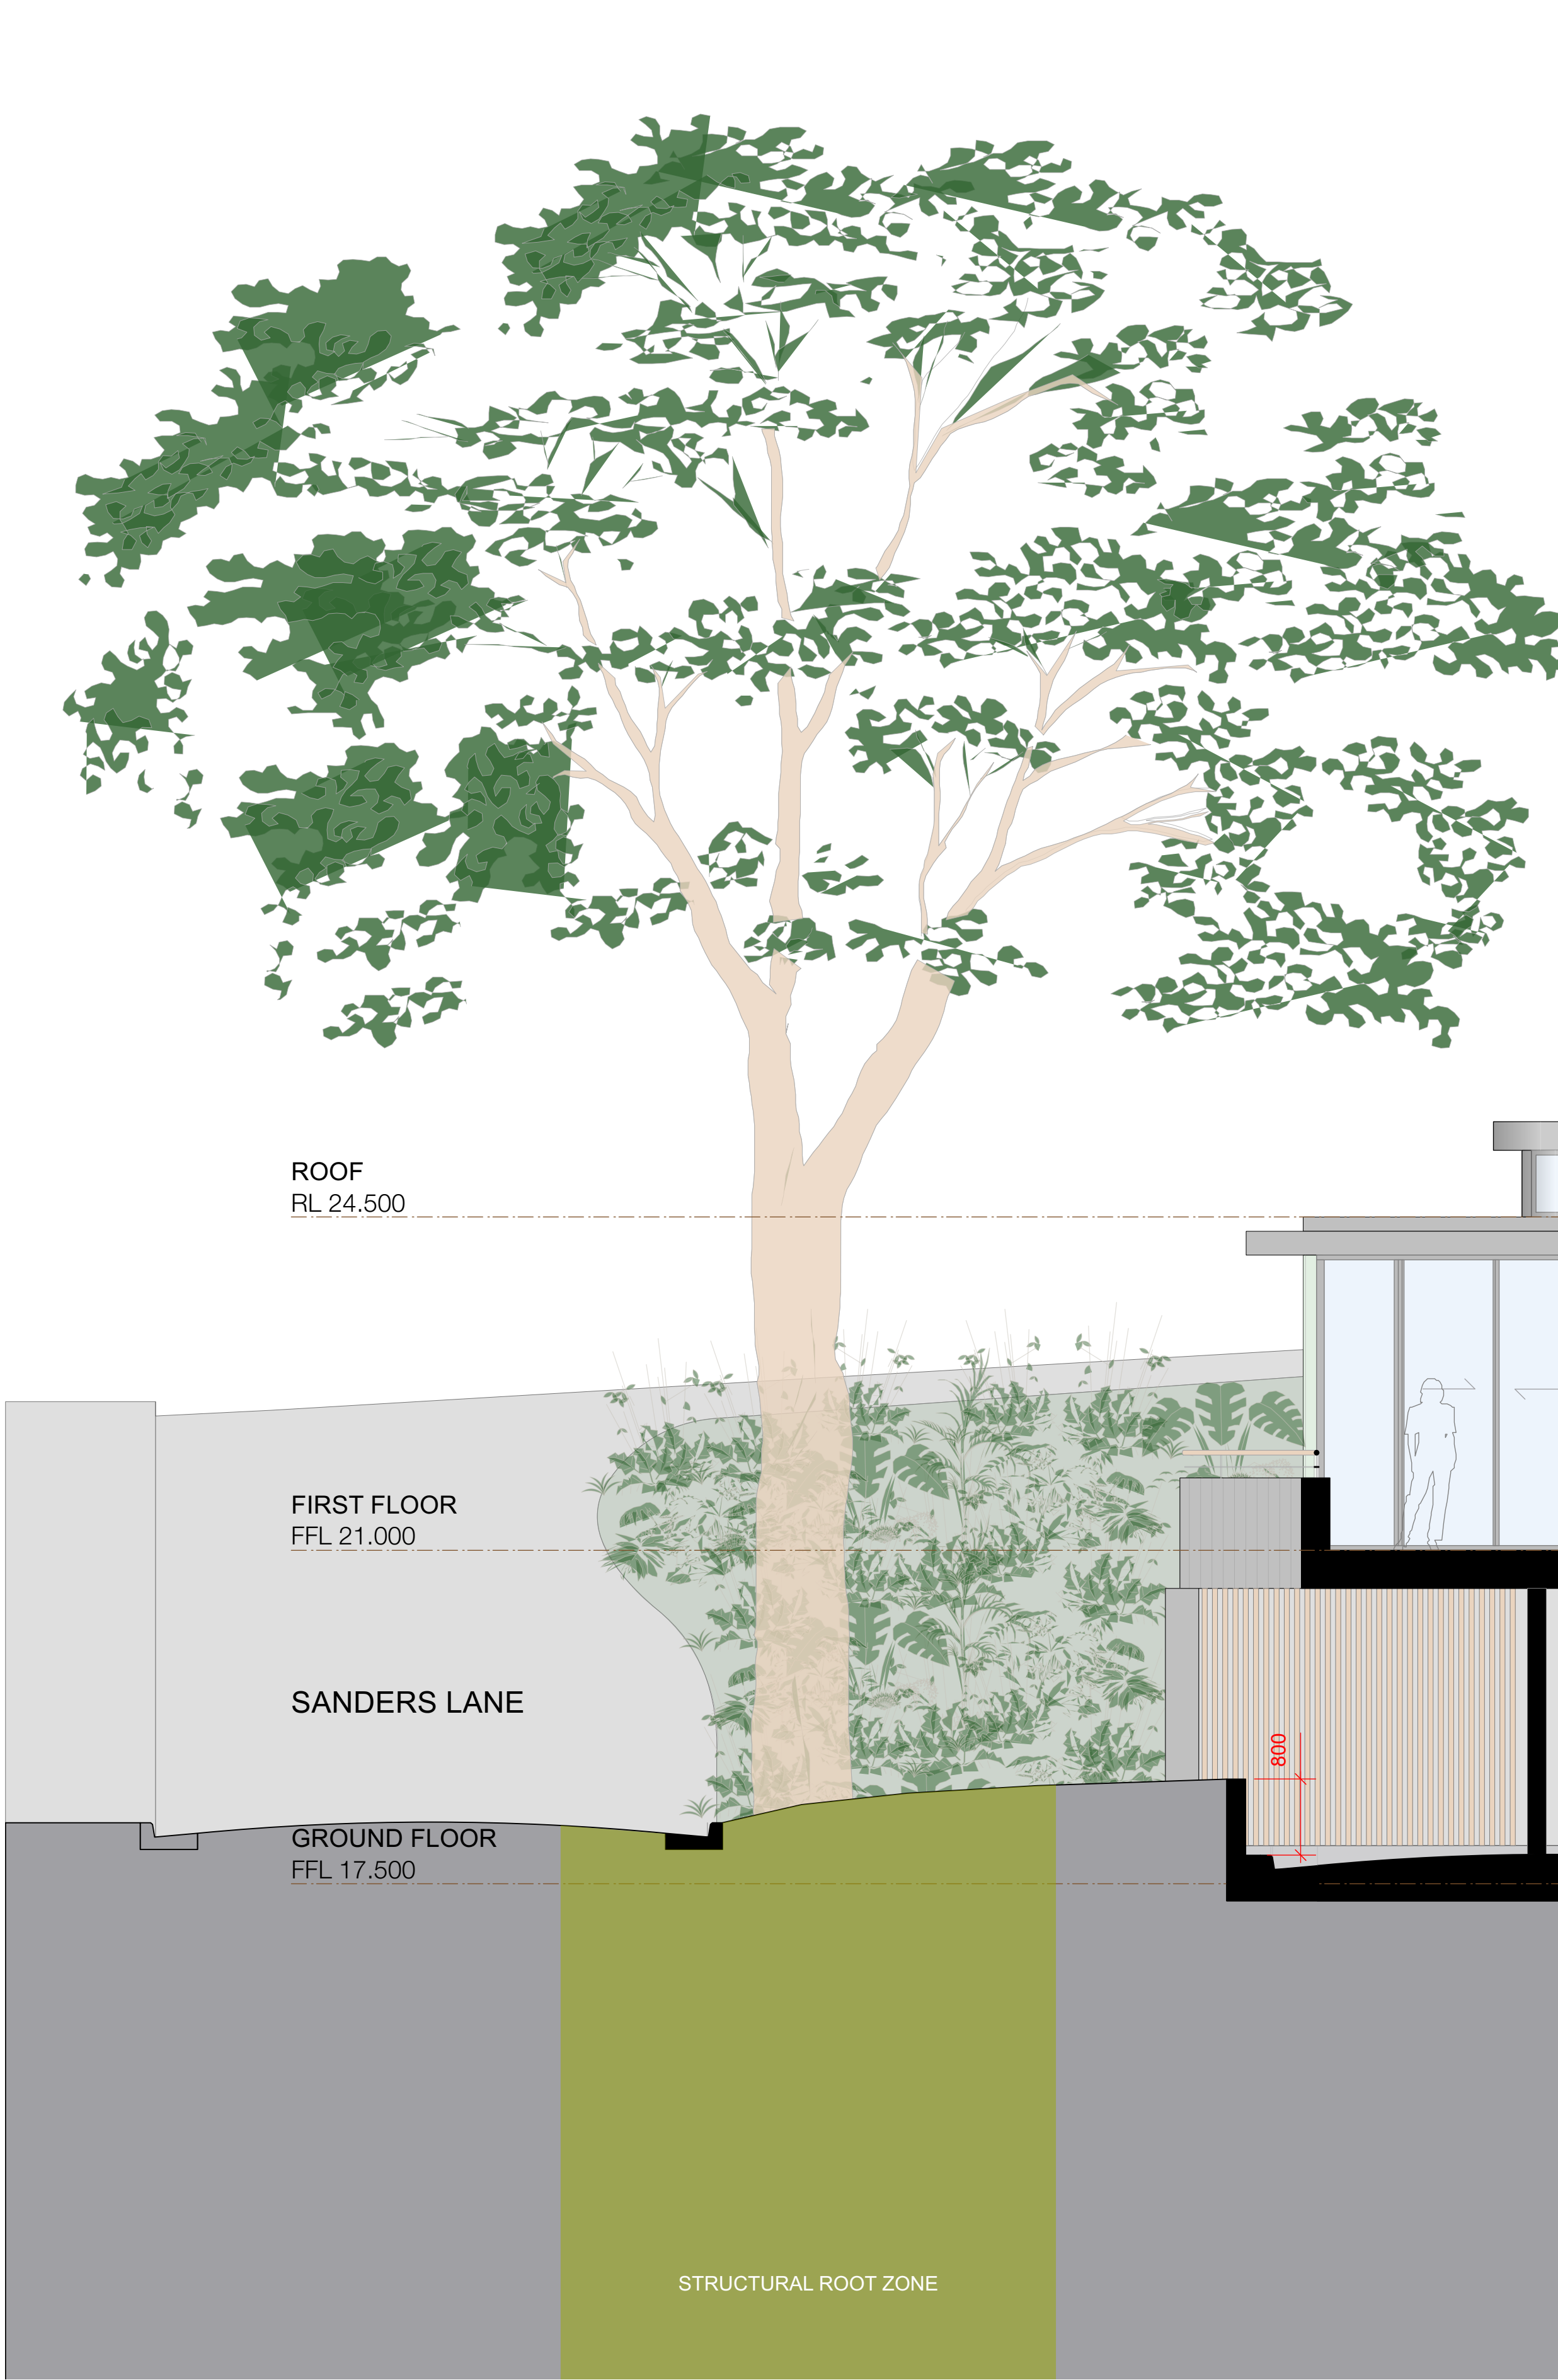

ISSUE	DATE	DESCRIPTION
D	20/09/21	AMENDED DRAWINGS FOR ISSUE TO THE LEC

DETAIL SECTION

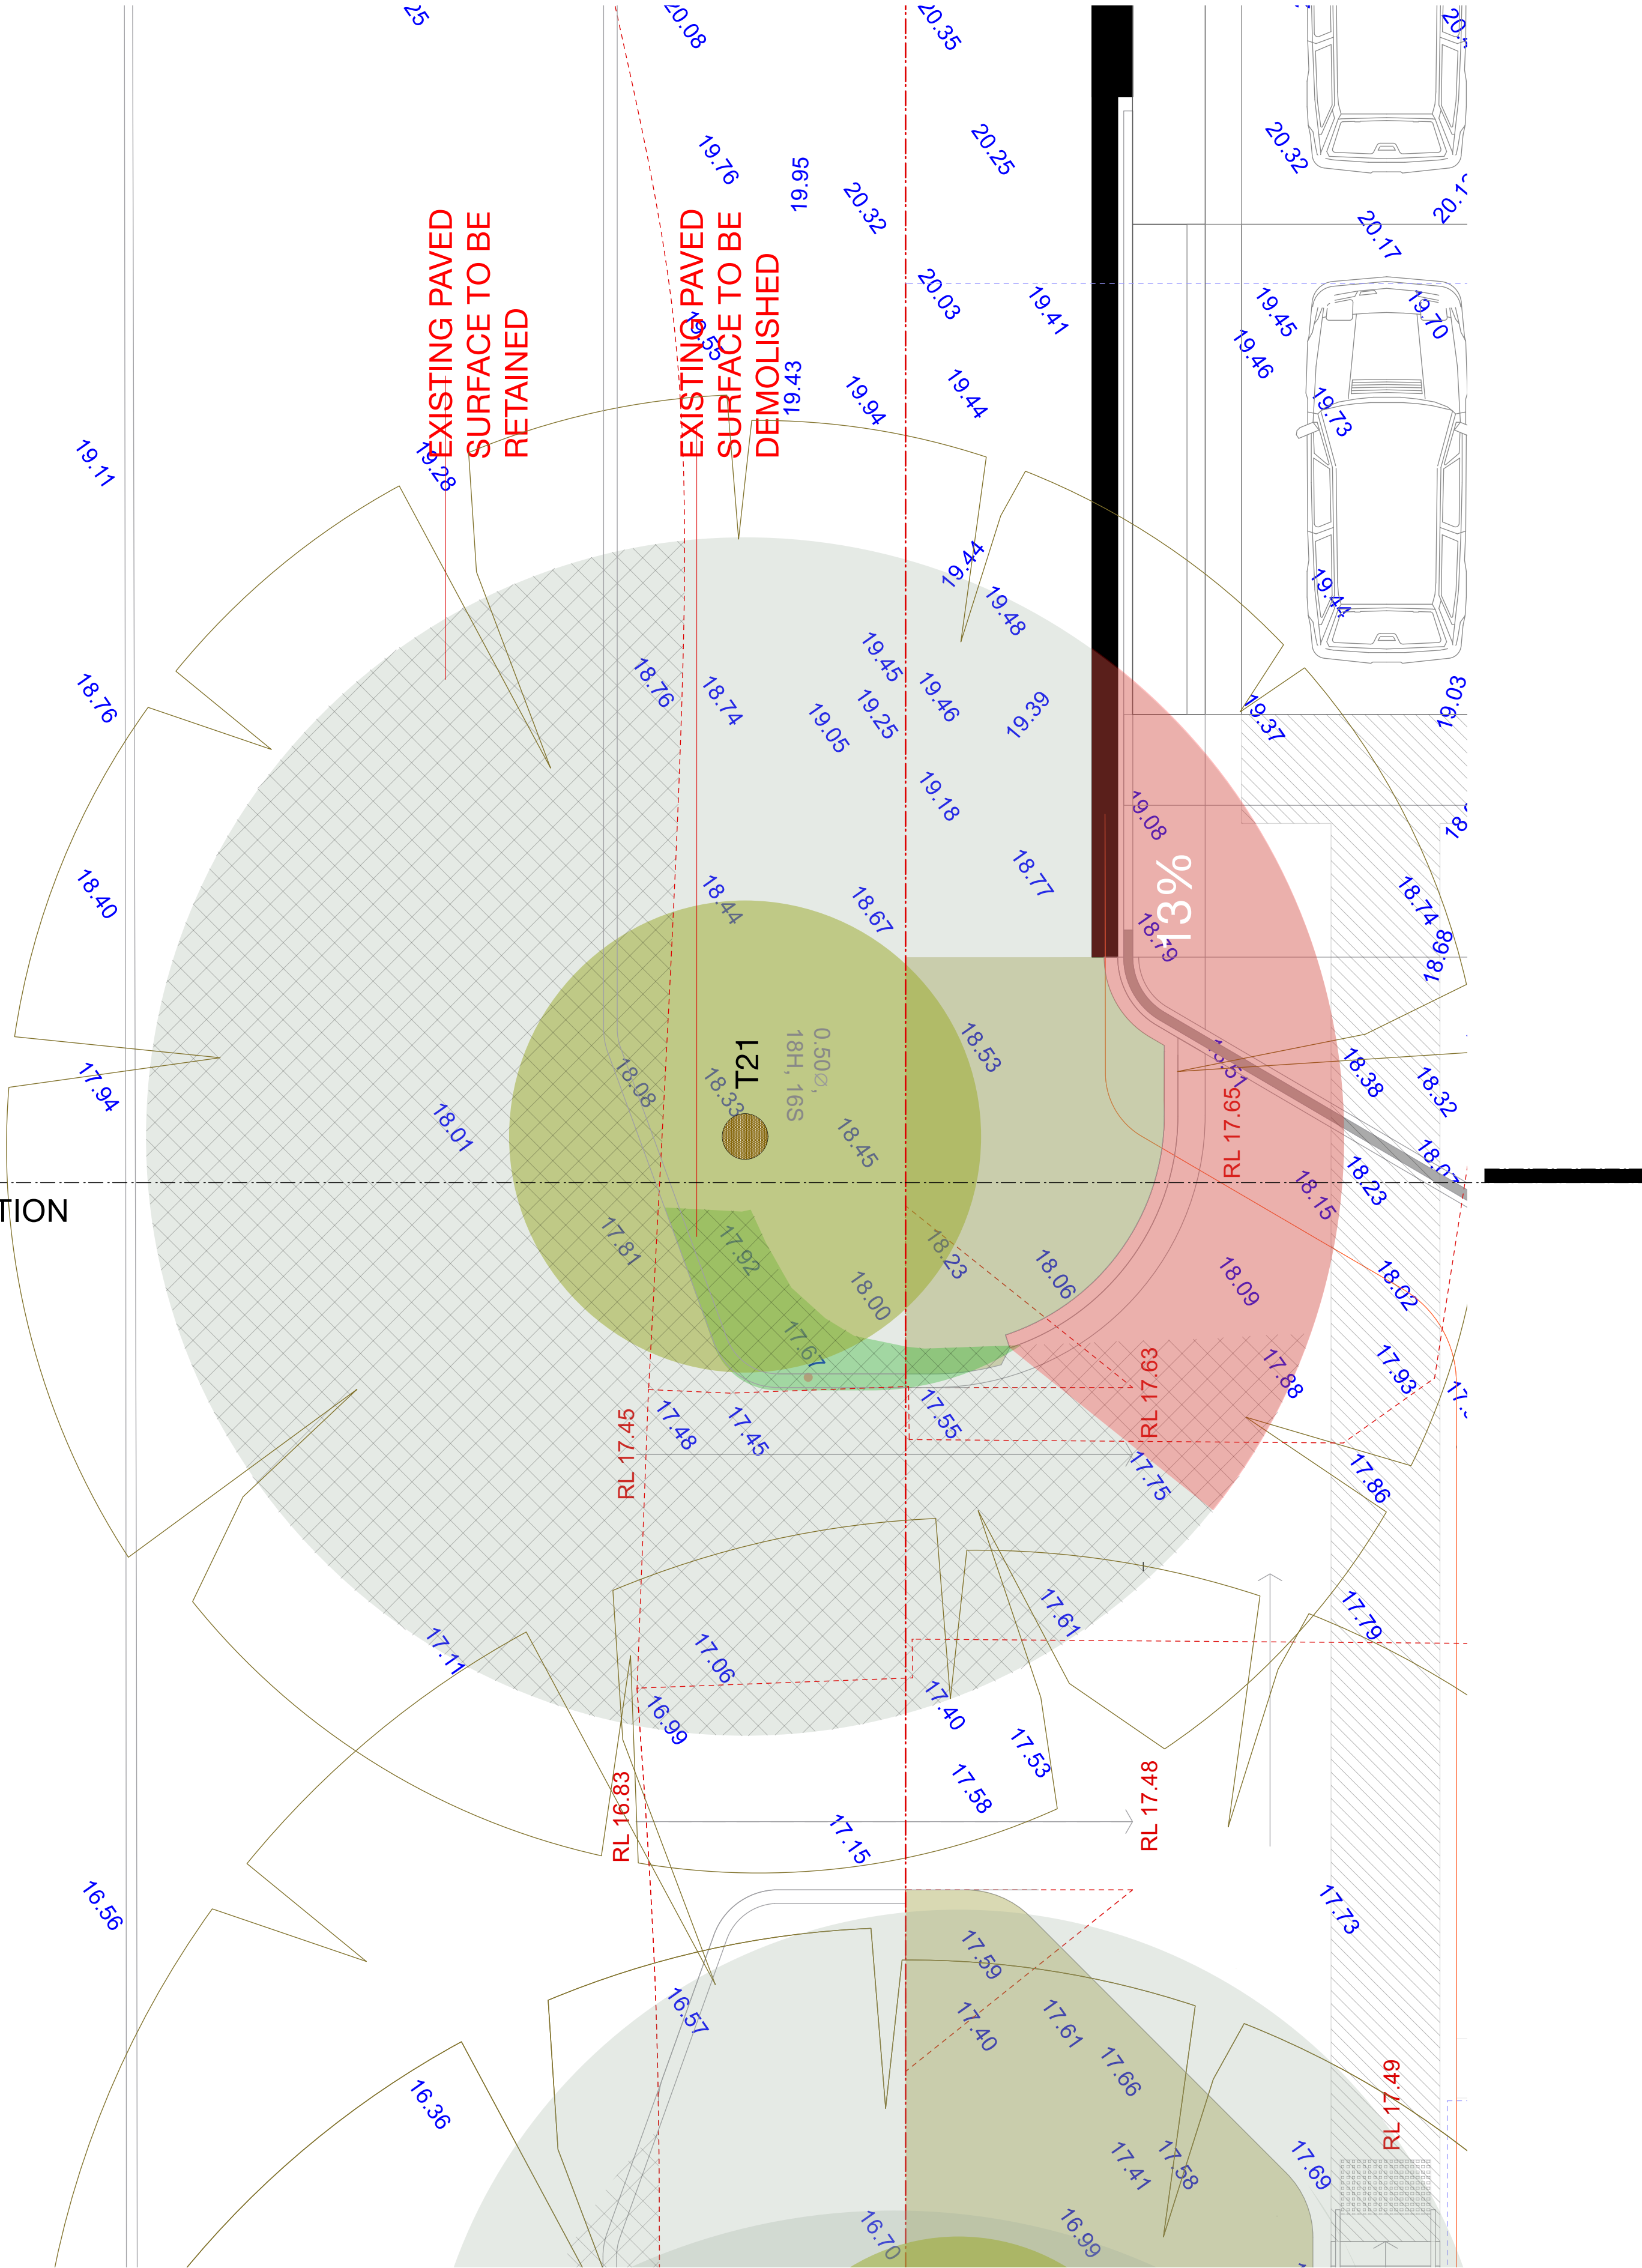

PROJECT	27 BELLEVUE AVE AVALON
STAGE	DA
CLIENT	CONSTRUCT BY DESIGN
DESIGNED BY	SHED
DRAWN BY	SHED
CHECKED BY	CH



SCALE
1:50 @ A3

DRAWING TITLE
**TREE 21 |
DETAIL DRAWINGS**

DRAWING NO.
1901- DA 250 D

T +61 (0) 410 416 491
ABN 75155117516
NOM ARCH CHRIS HAUGHTON 6727



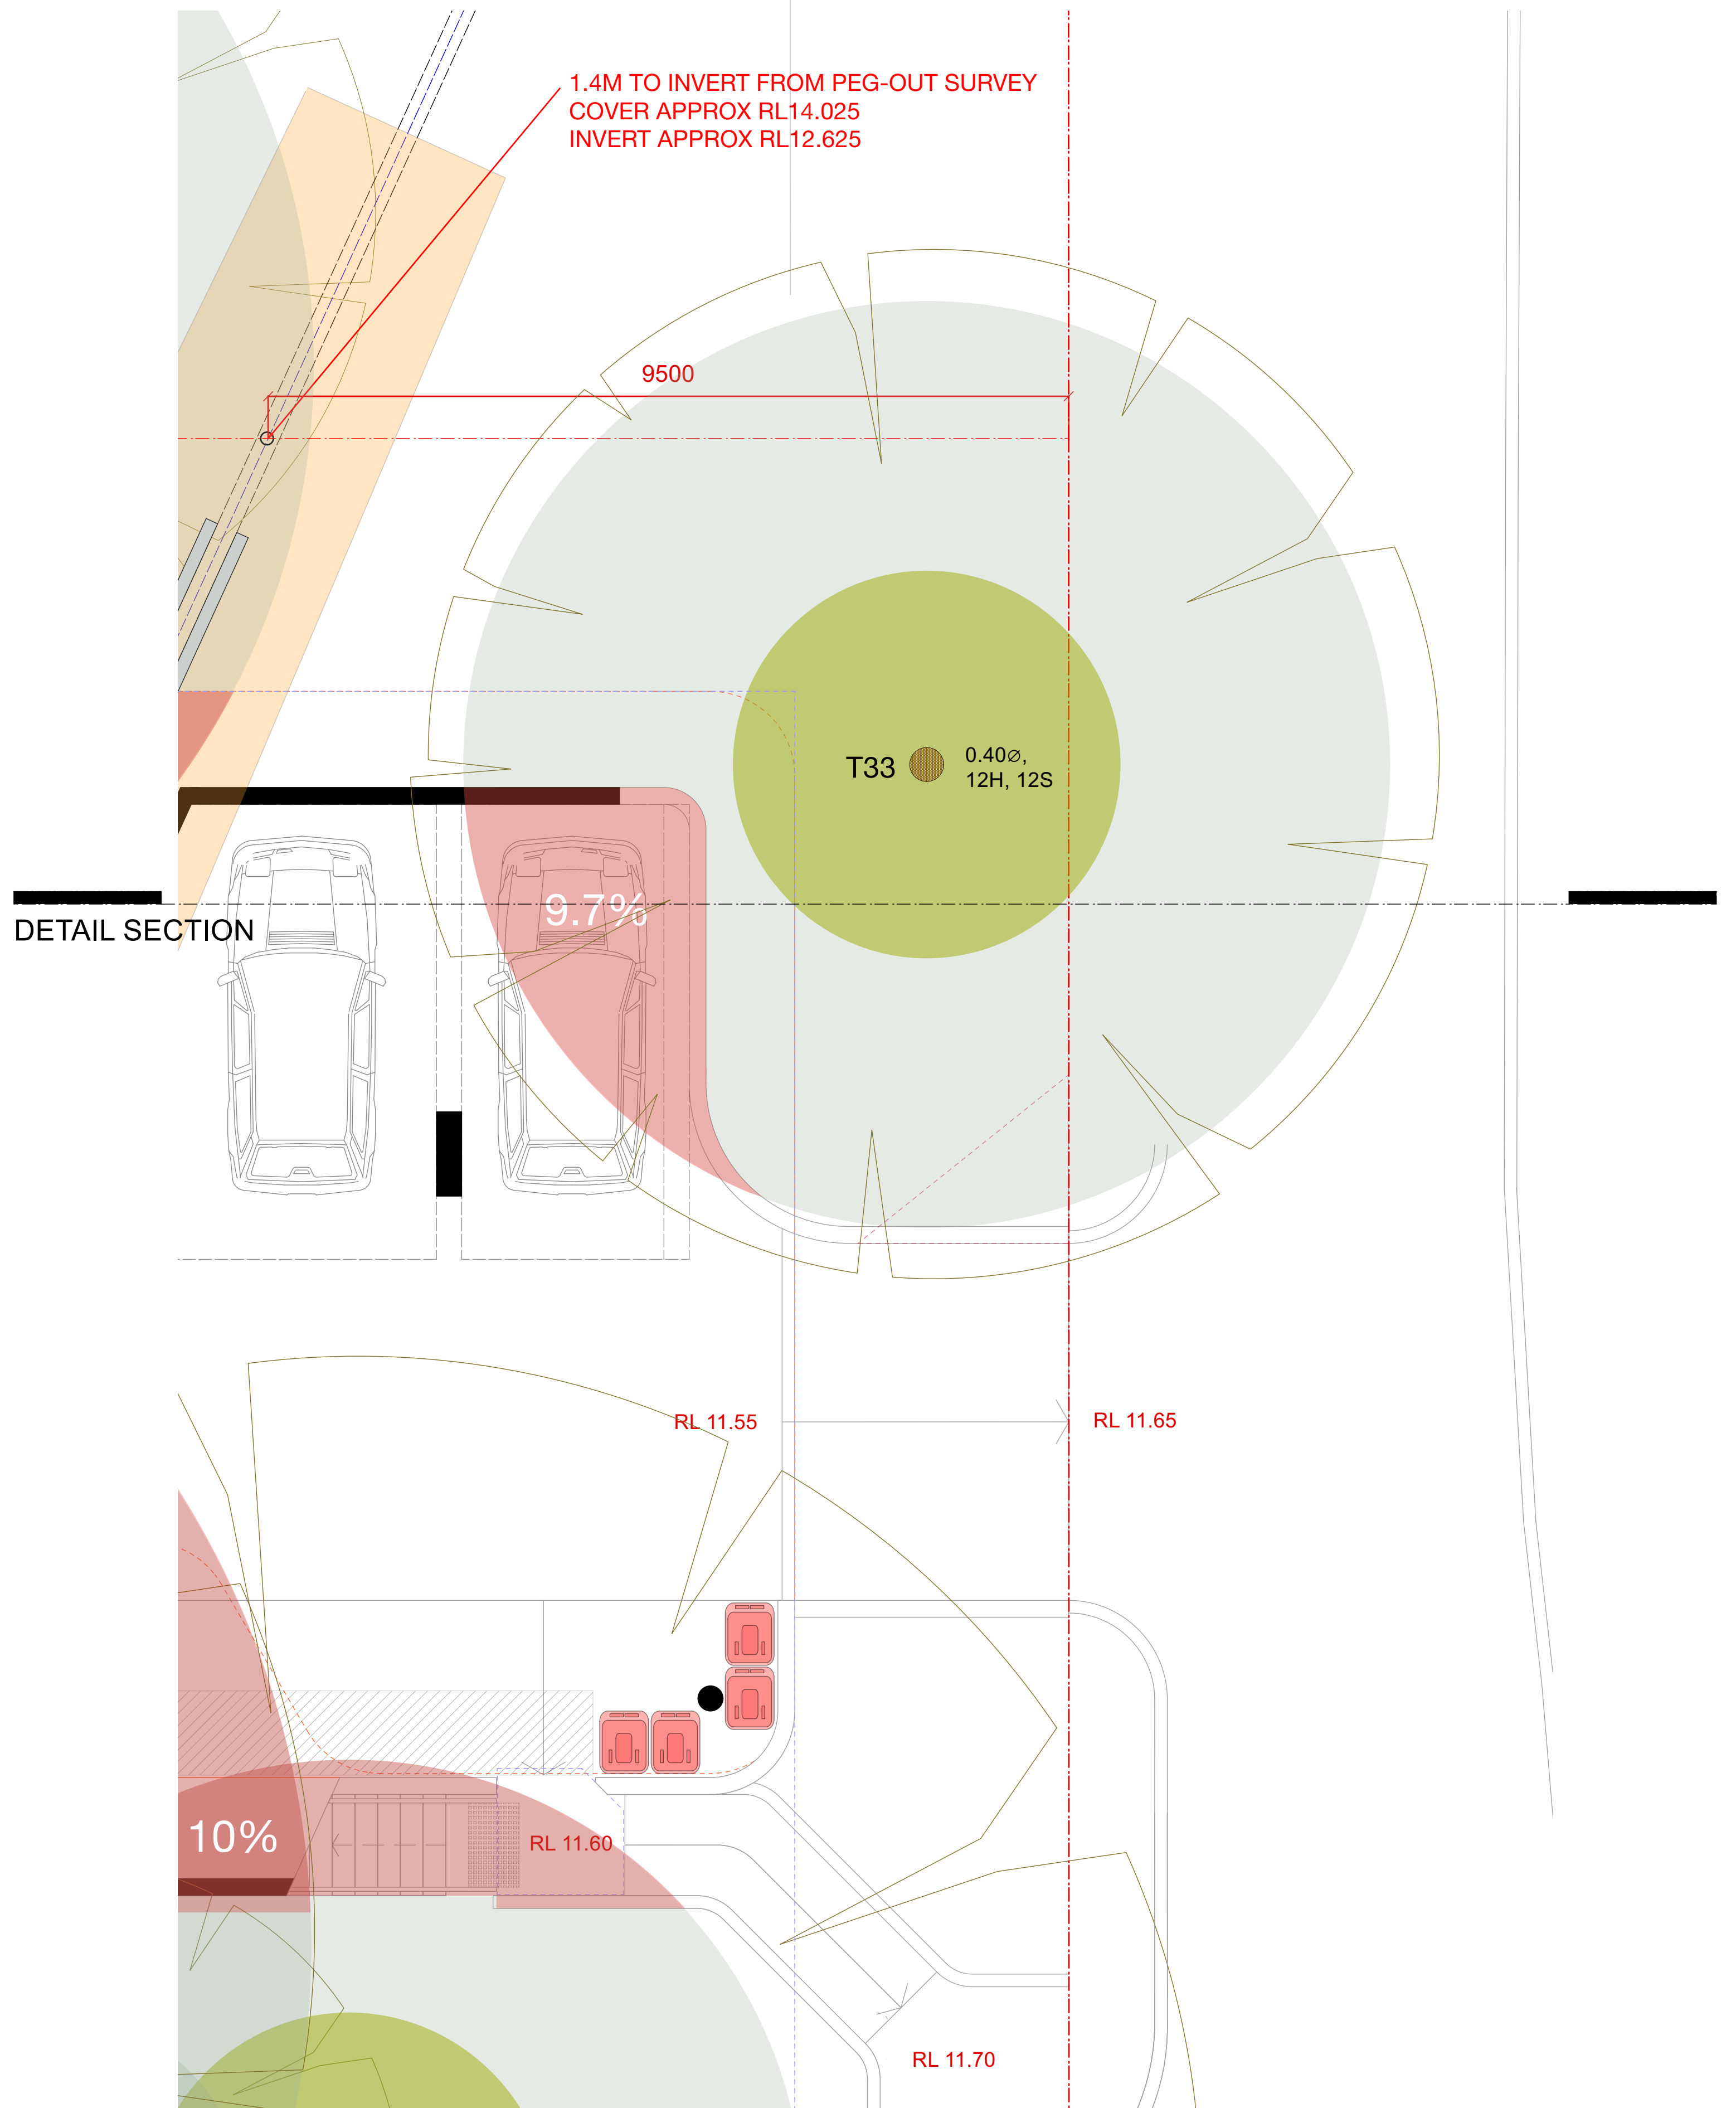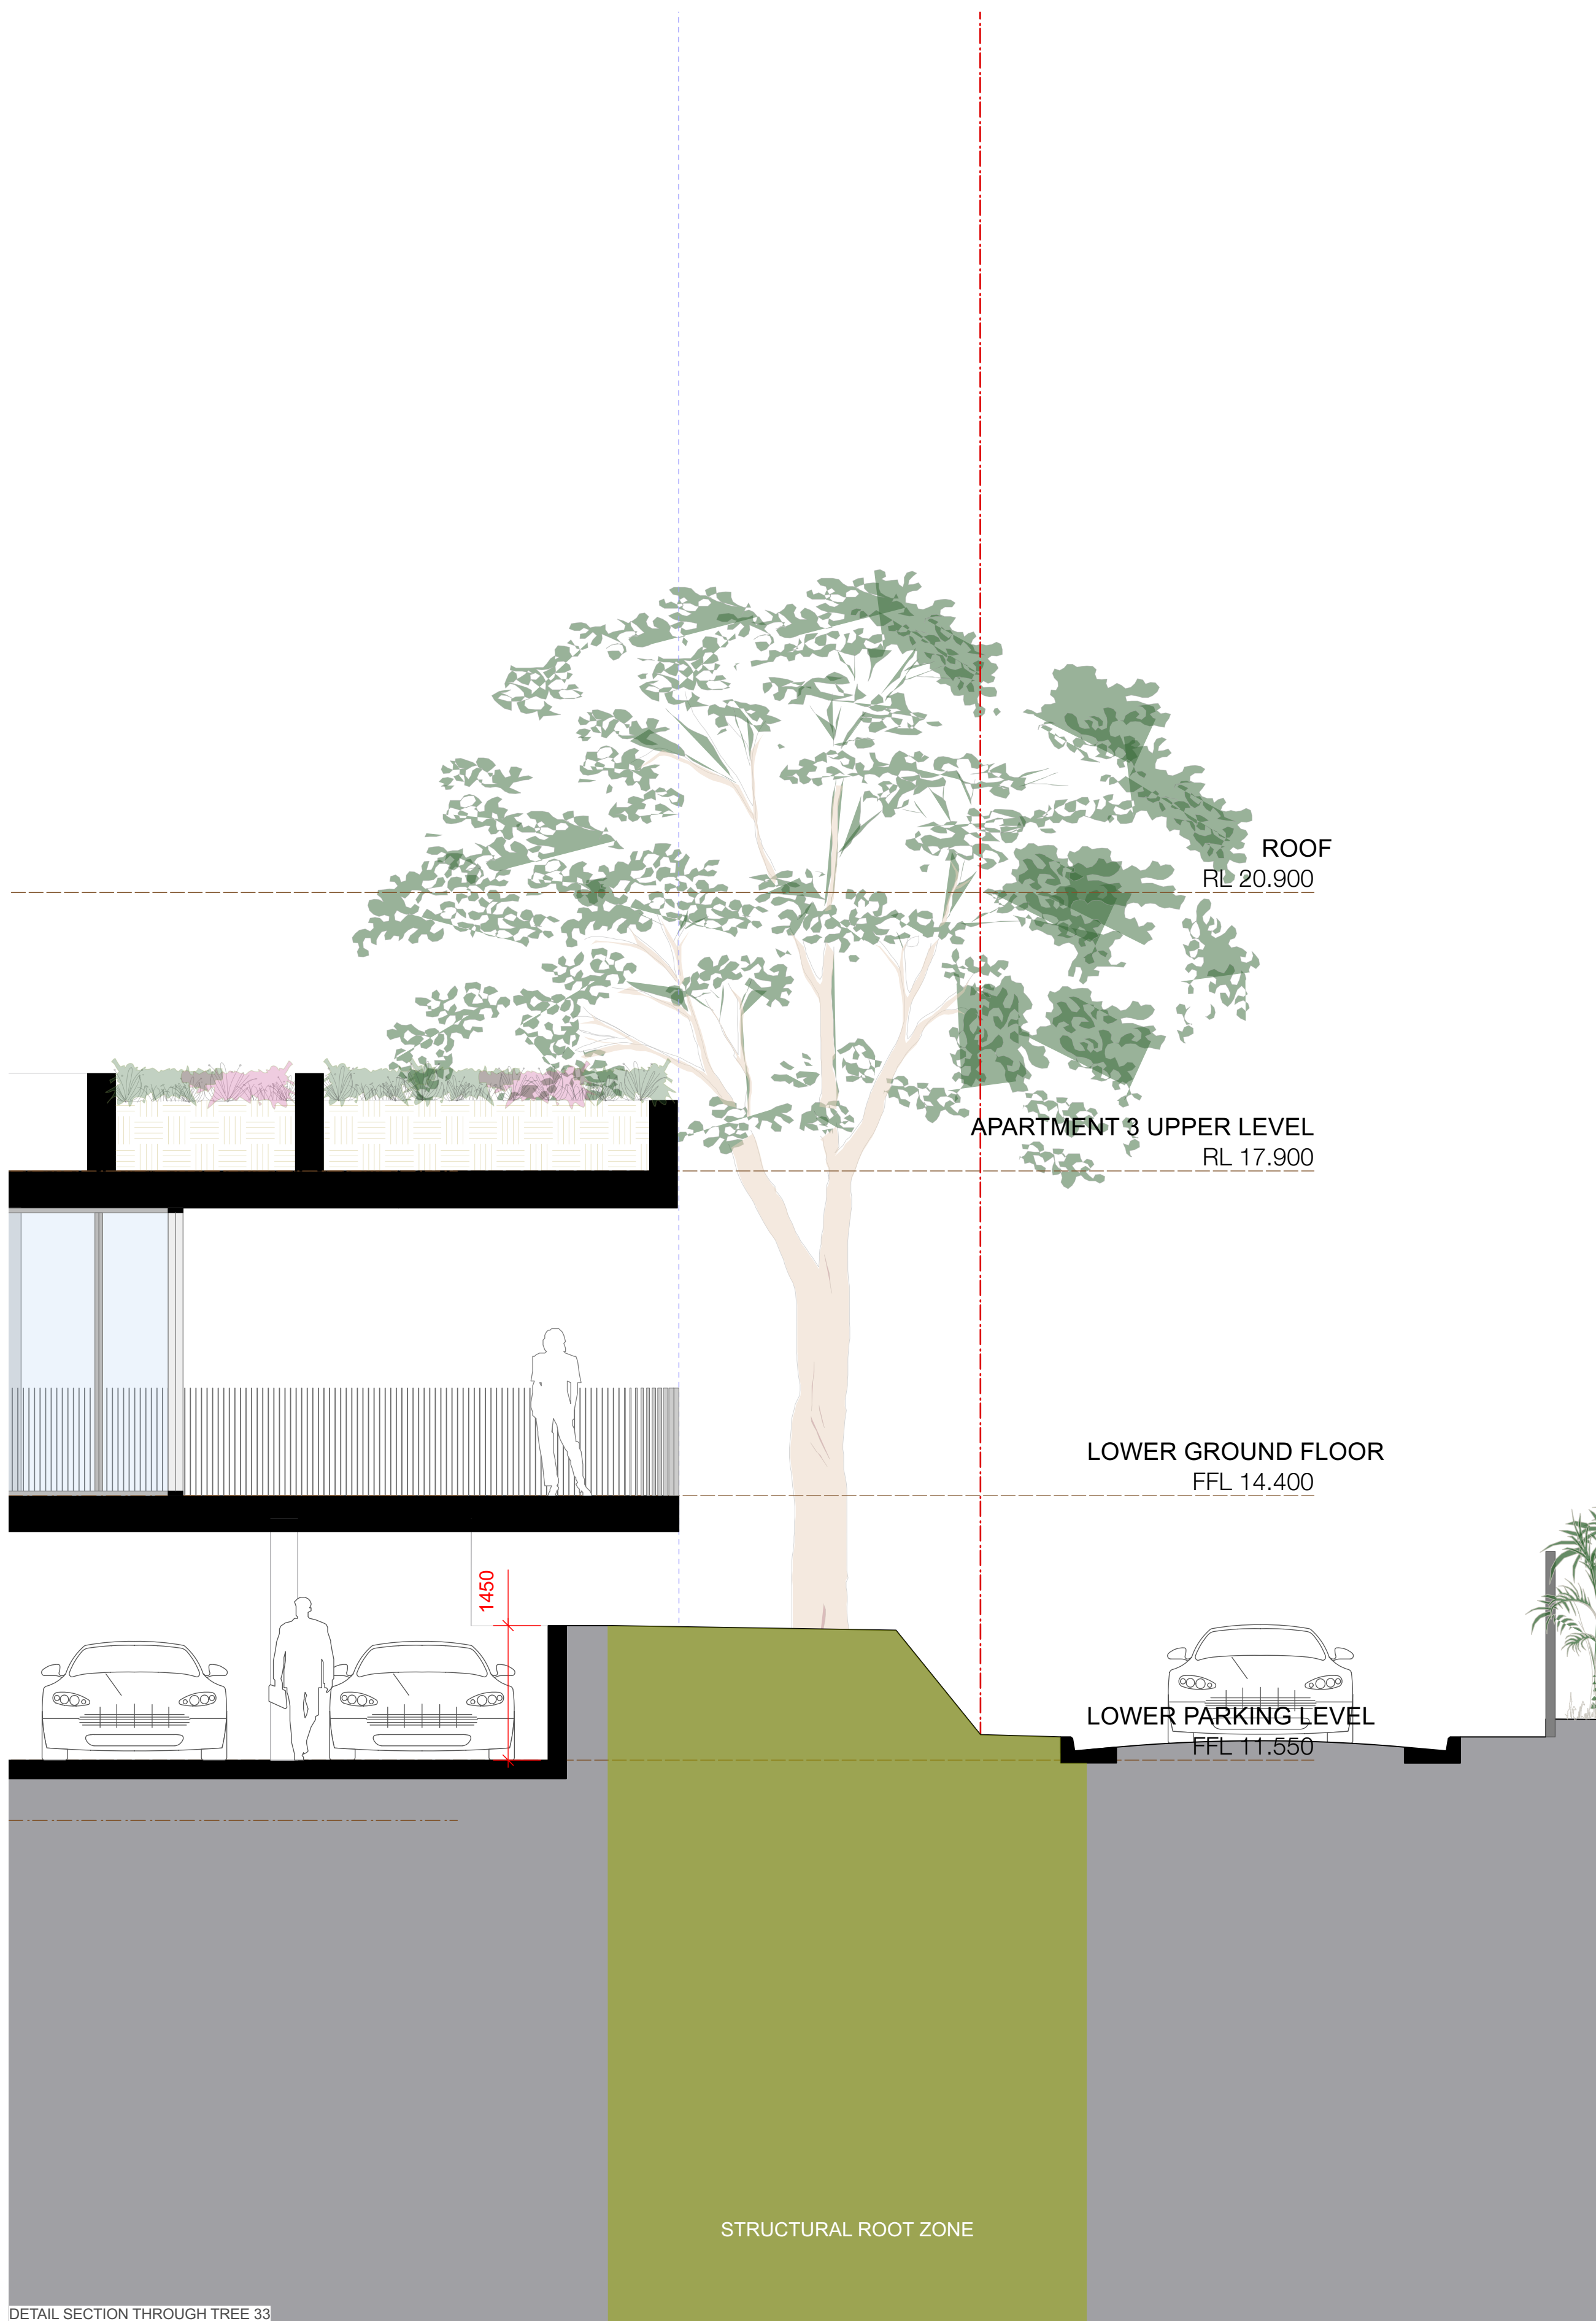

ISSUE	DATE	DESCRIPTION
D	20/09/21	AMENDED DRAWINGS FOR ISSUE TO THE LEC

PROJECT	27 BELLEVUE AVE AVALON
STAGE	DA
CLIENT	CONSTRUCT BY DESIGN
DESIGNED BY	SHED
DRAWN BY	SHED
CHECKED BY	CH


SCALE
1:50 @ A3

DRAWING TITLE
**TREE 33 |
DETAIL DRAWINGS**


DRAWING NO.
1901- DA 260 D


T +61 (0) 410 416 491
ABN 75155117516
NOM ARCH: CHRIS HAUGHTON 6727



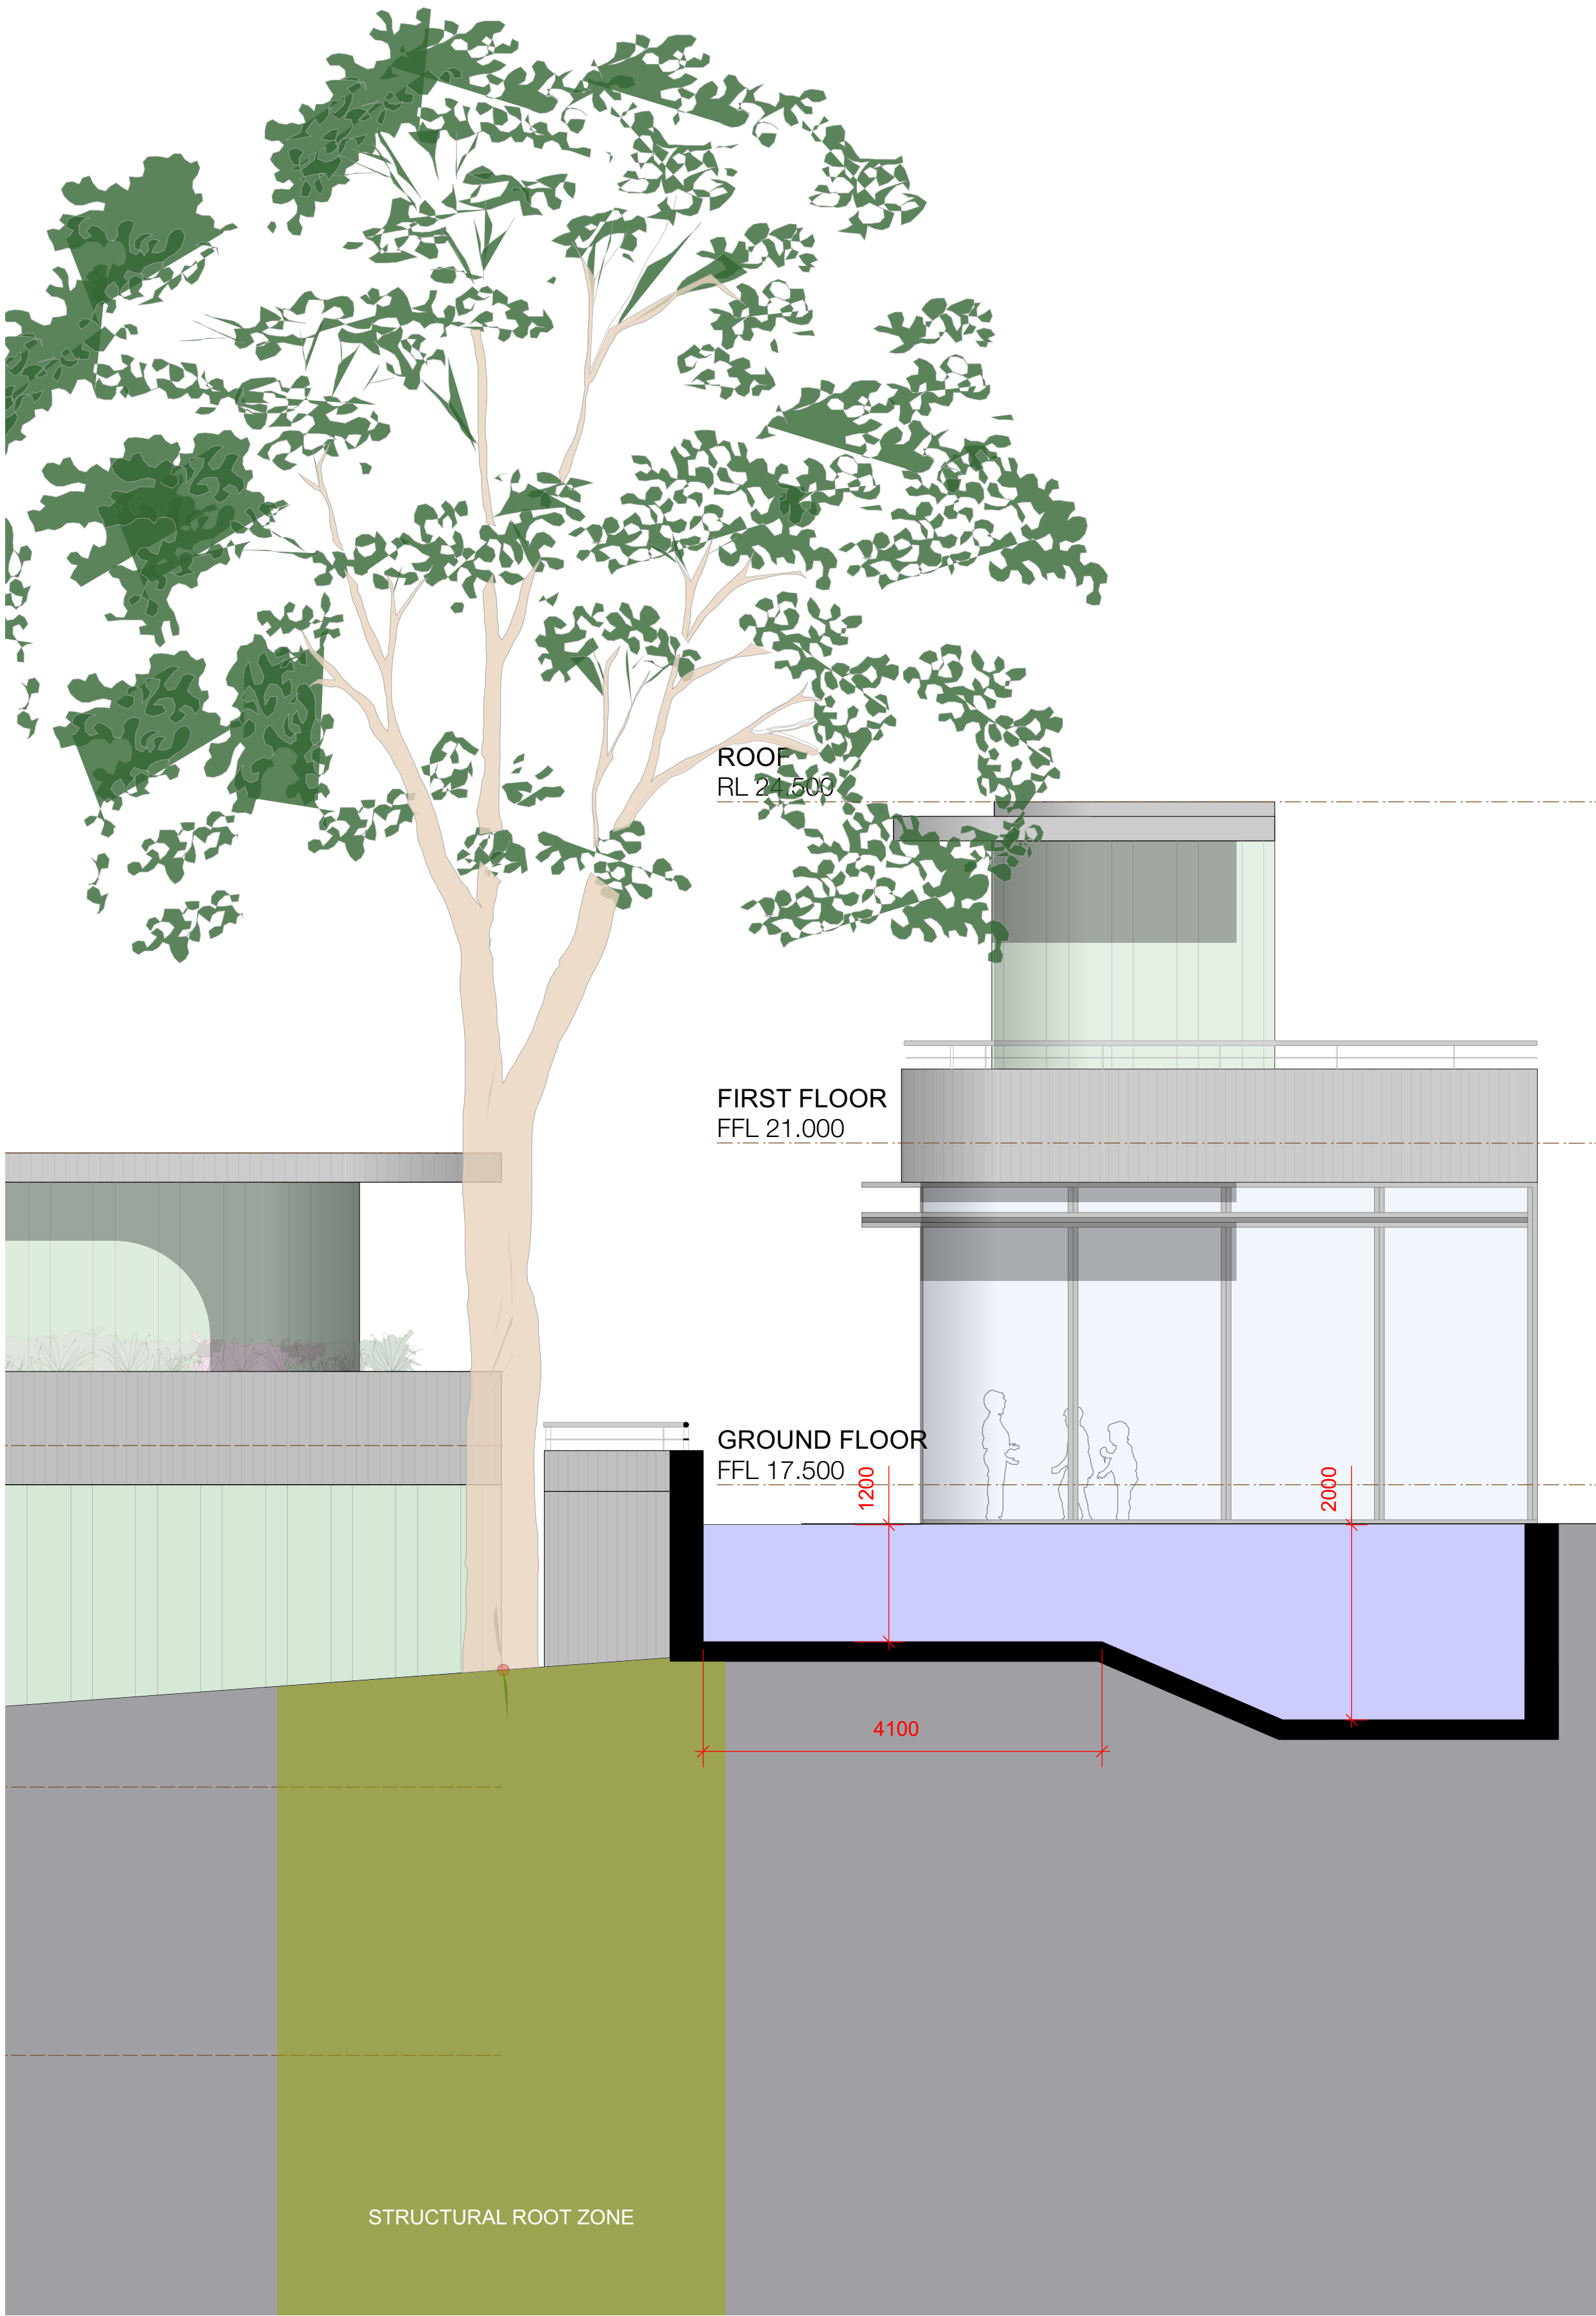


DETAIL SECTION

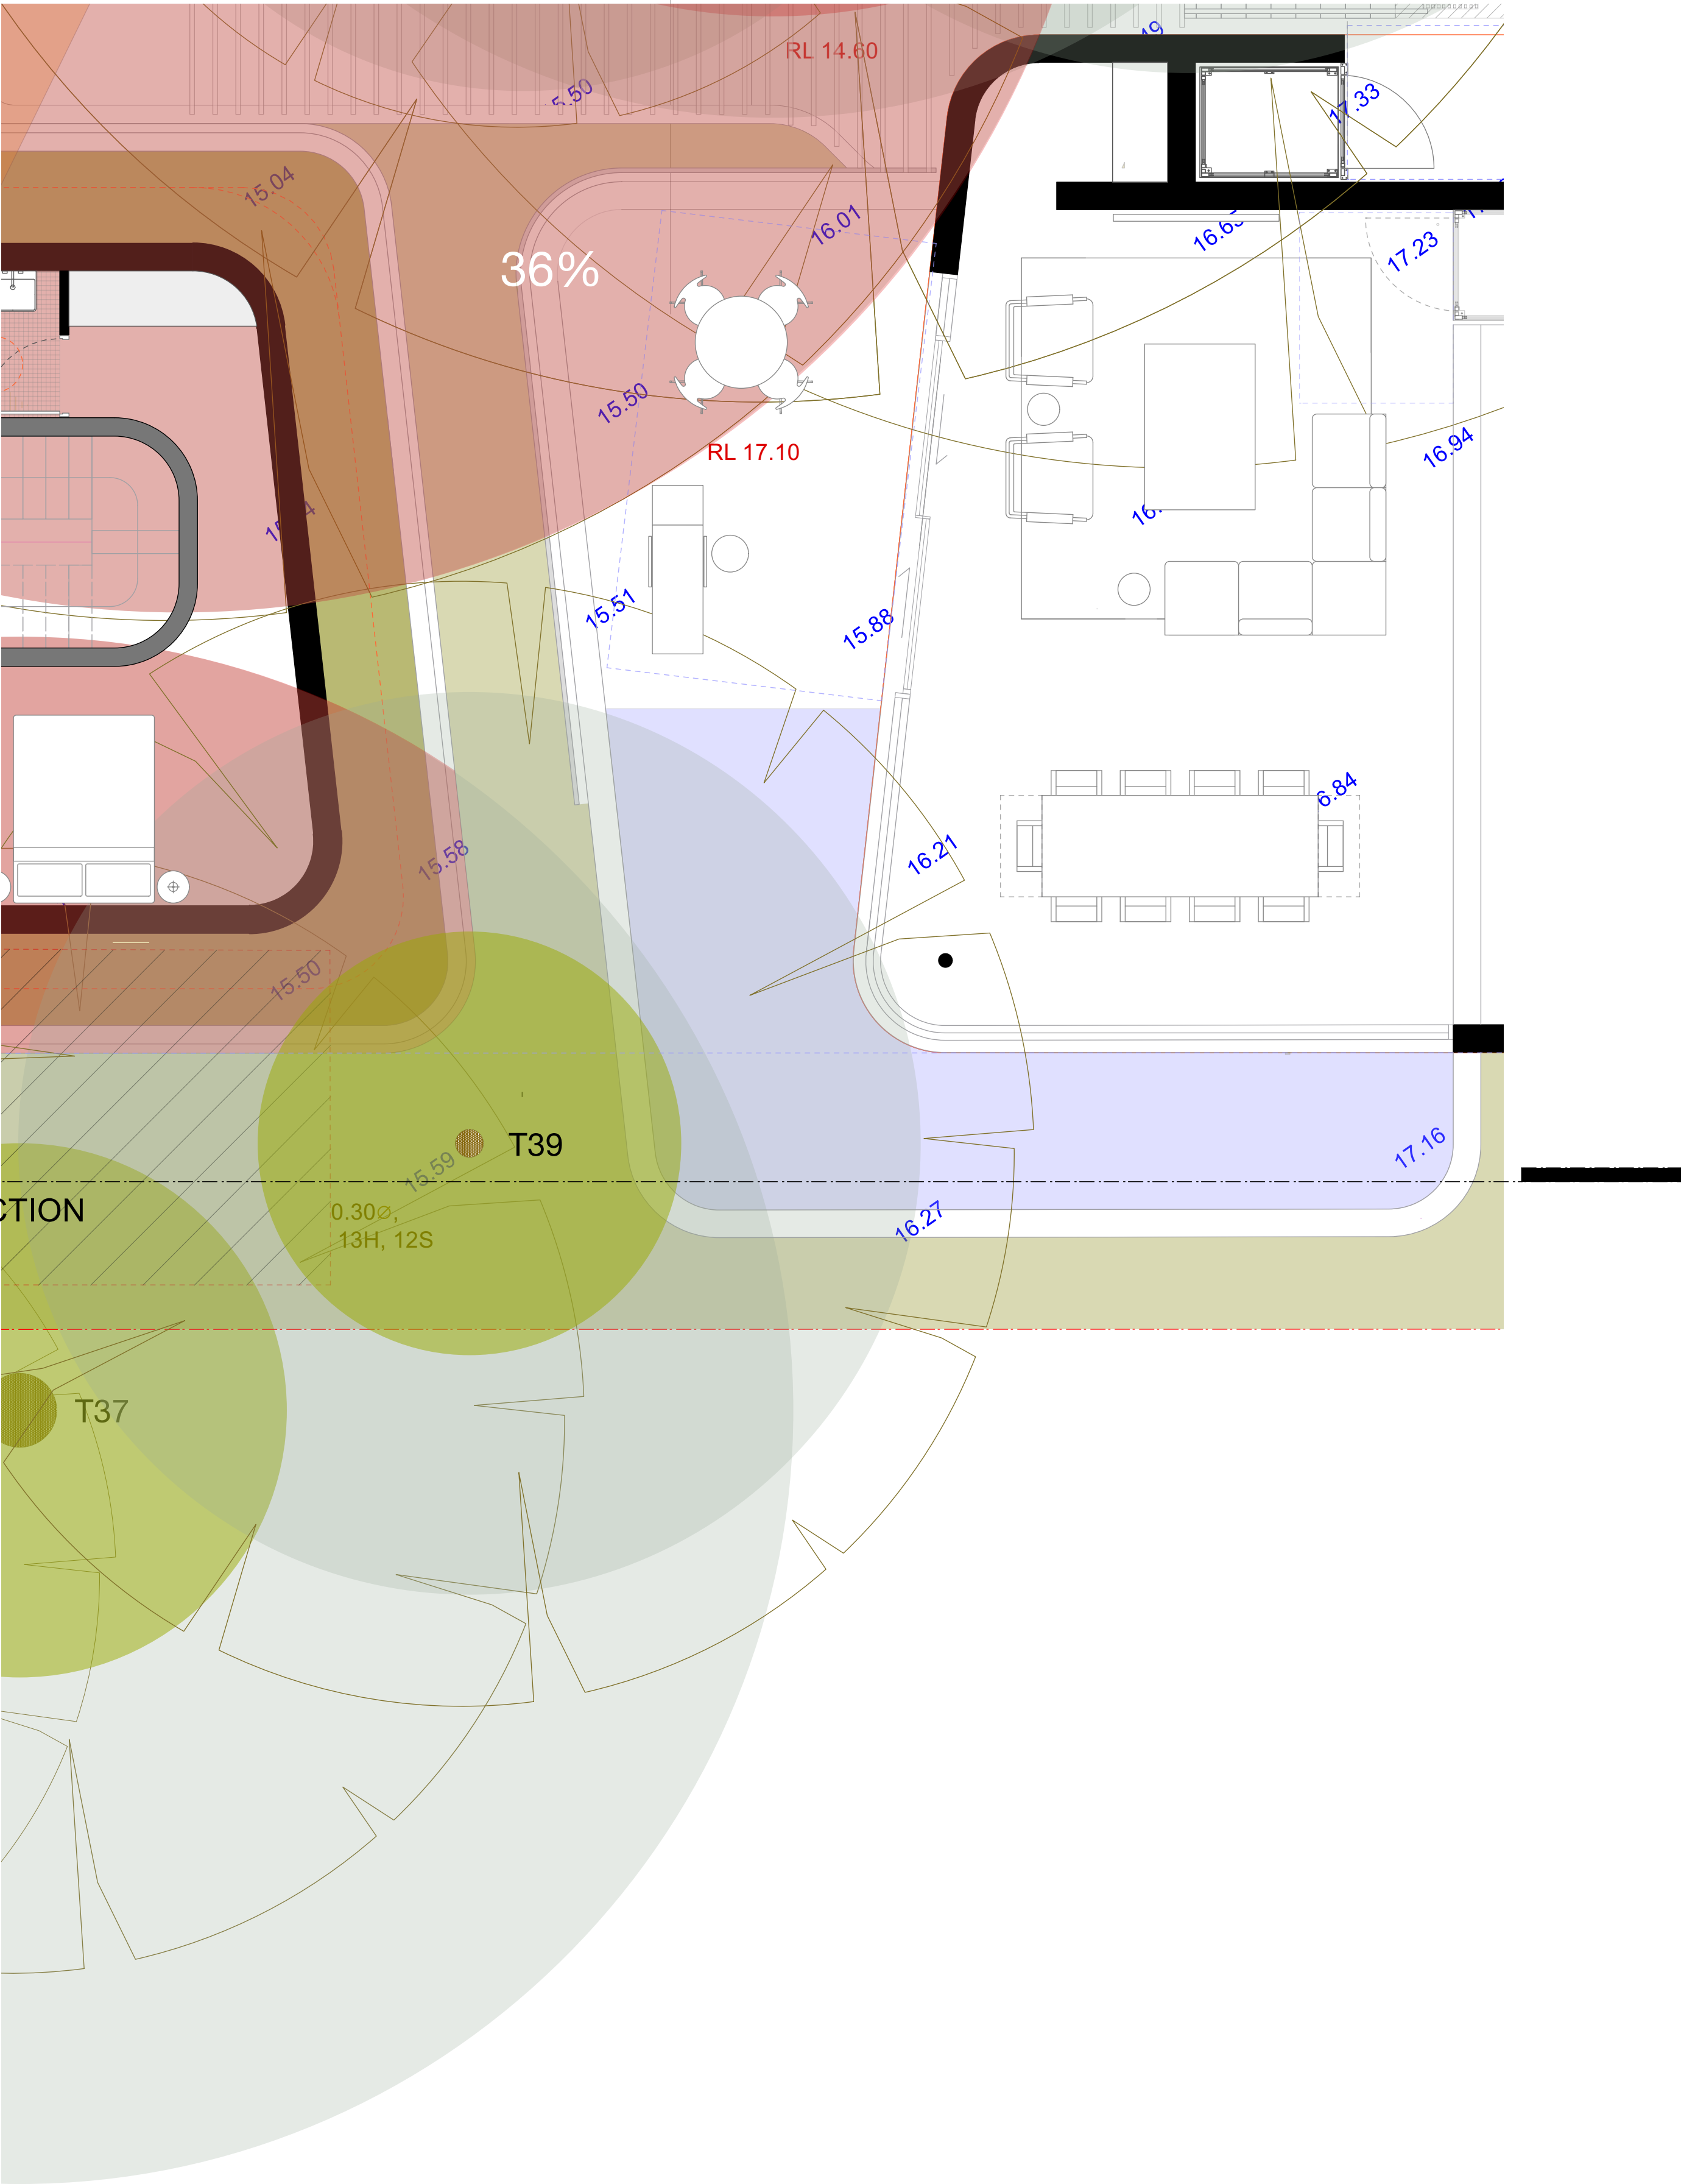

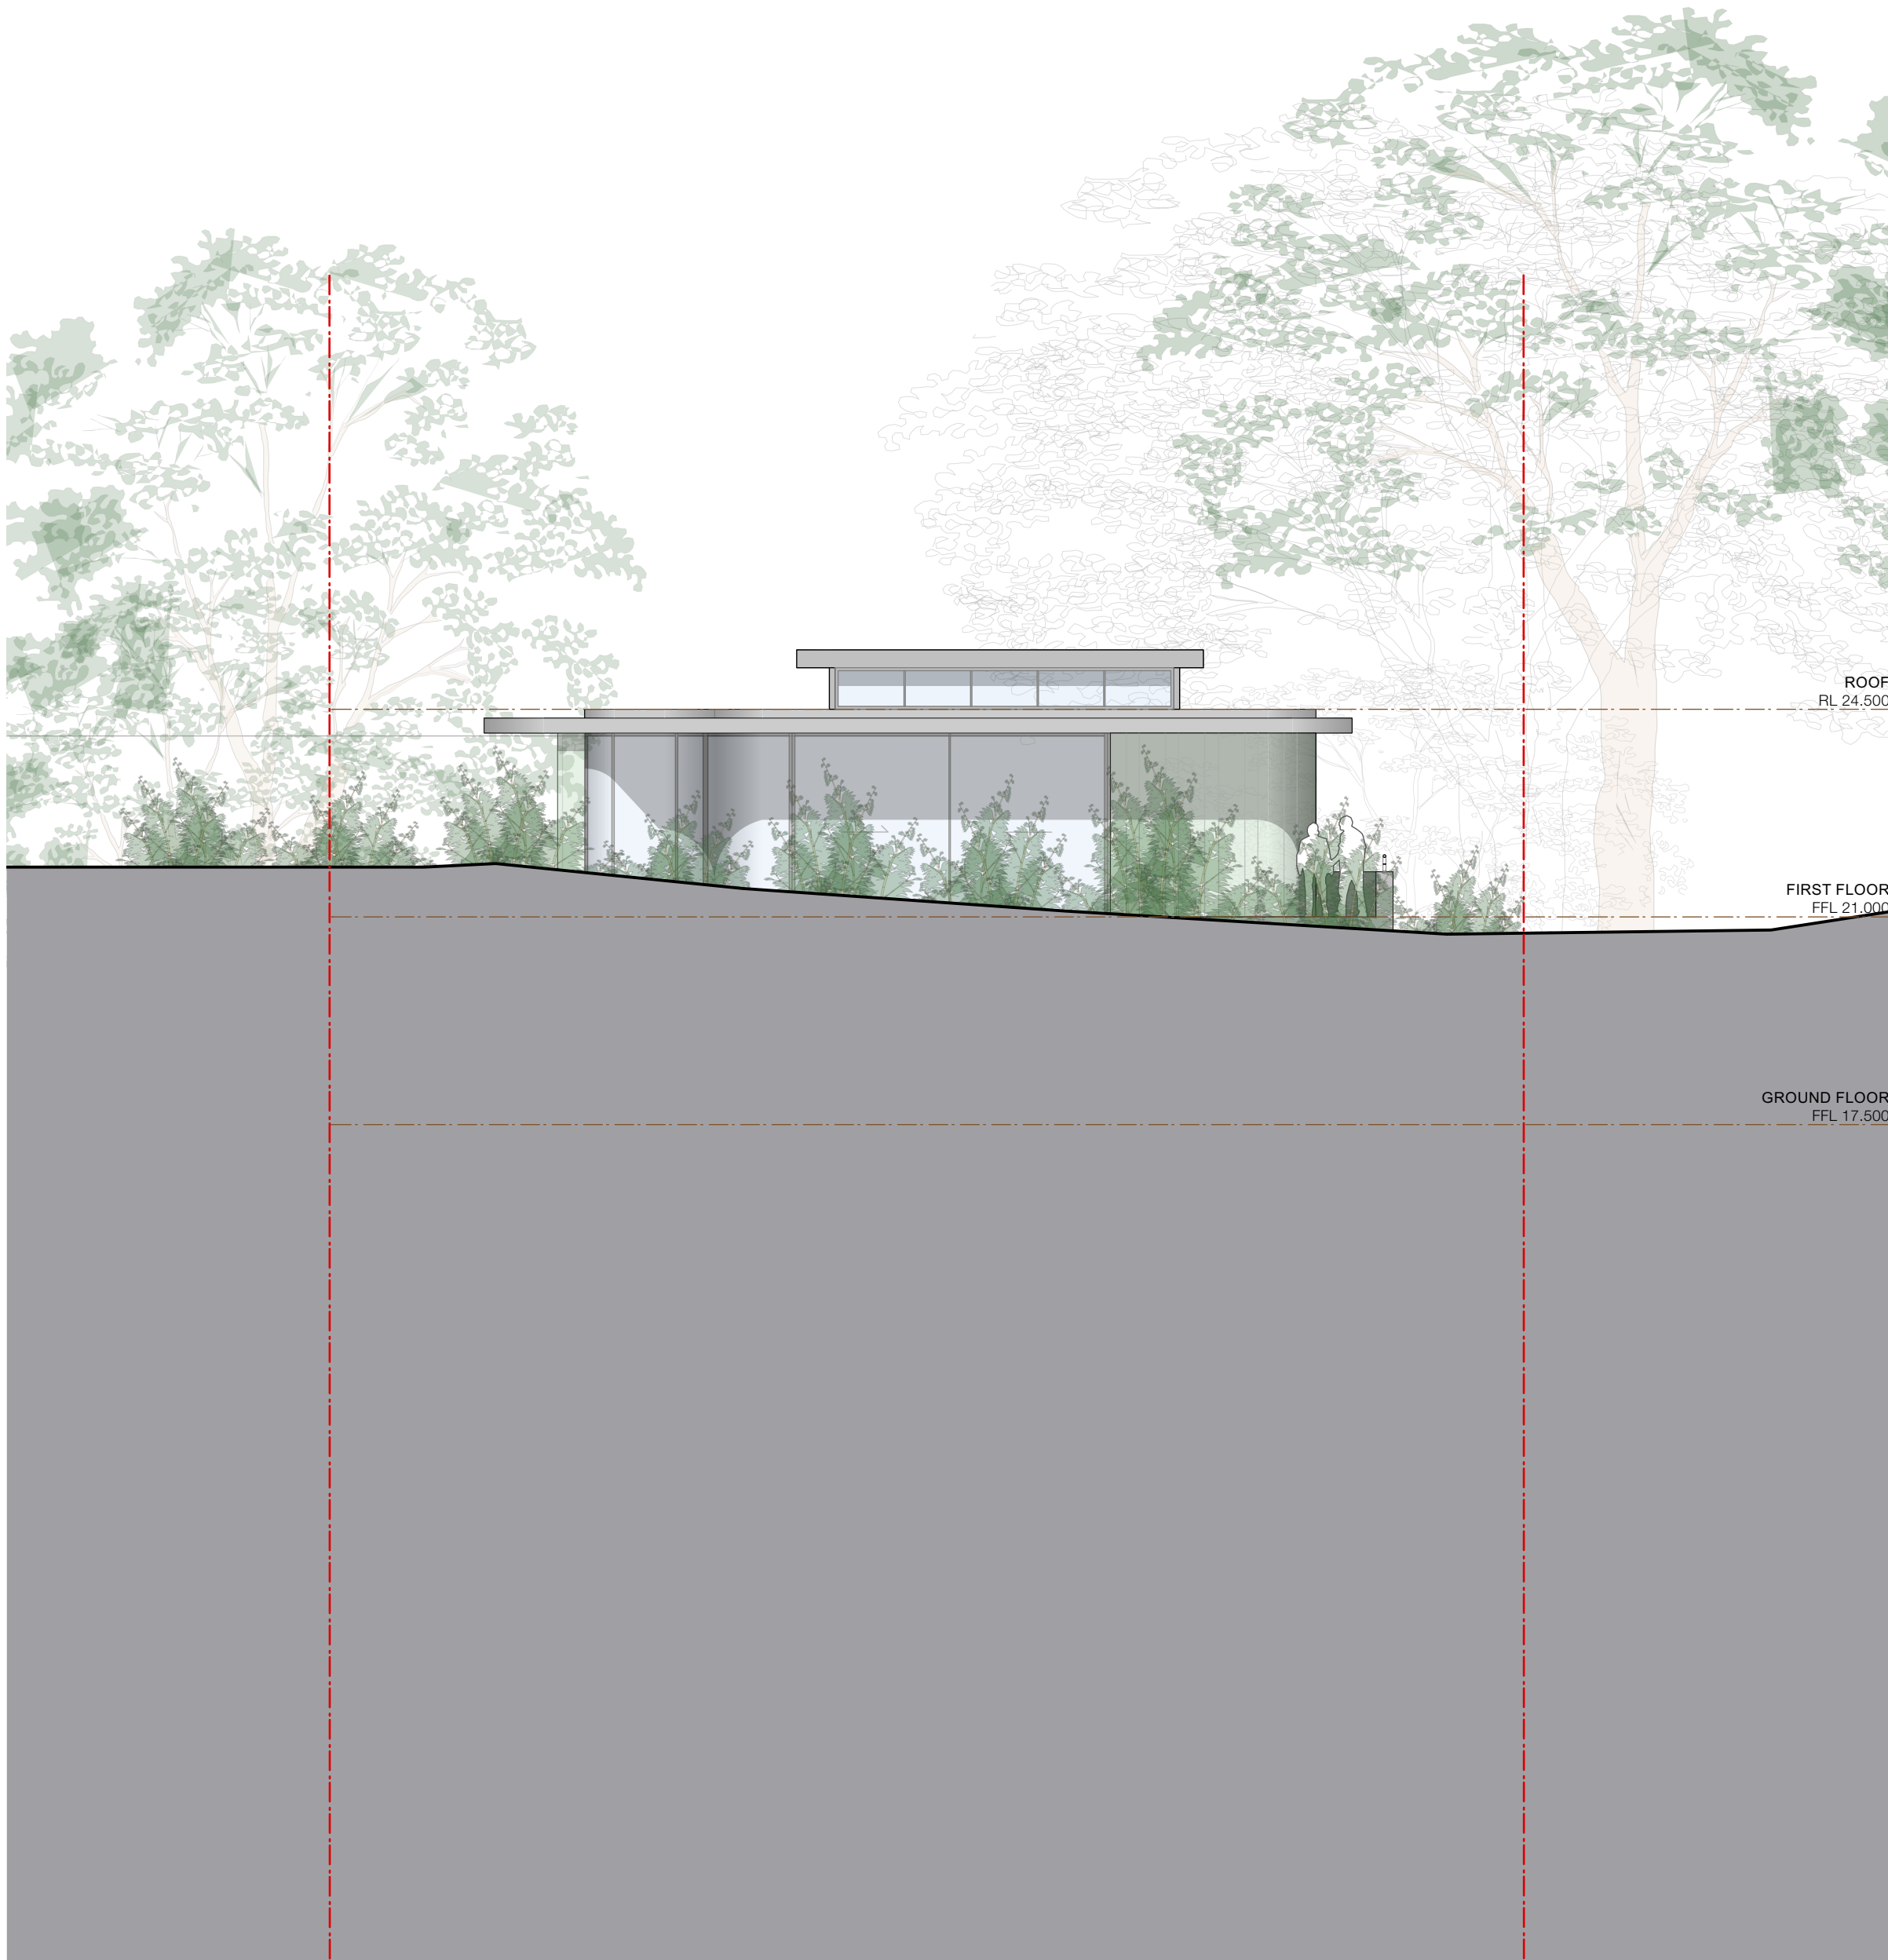

1 WEST ELEVATION WITH LANDSCAPE

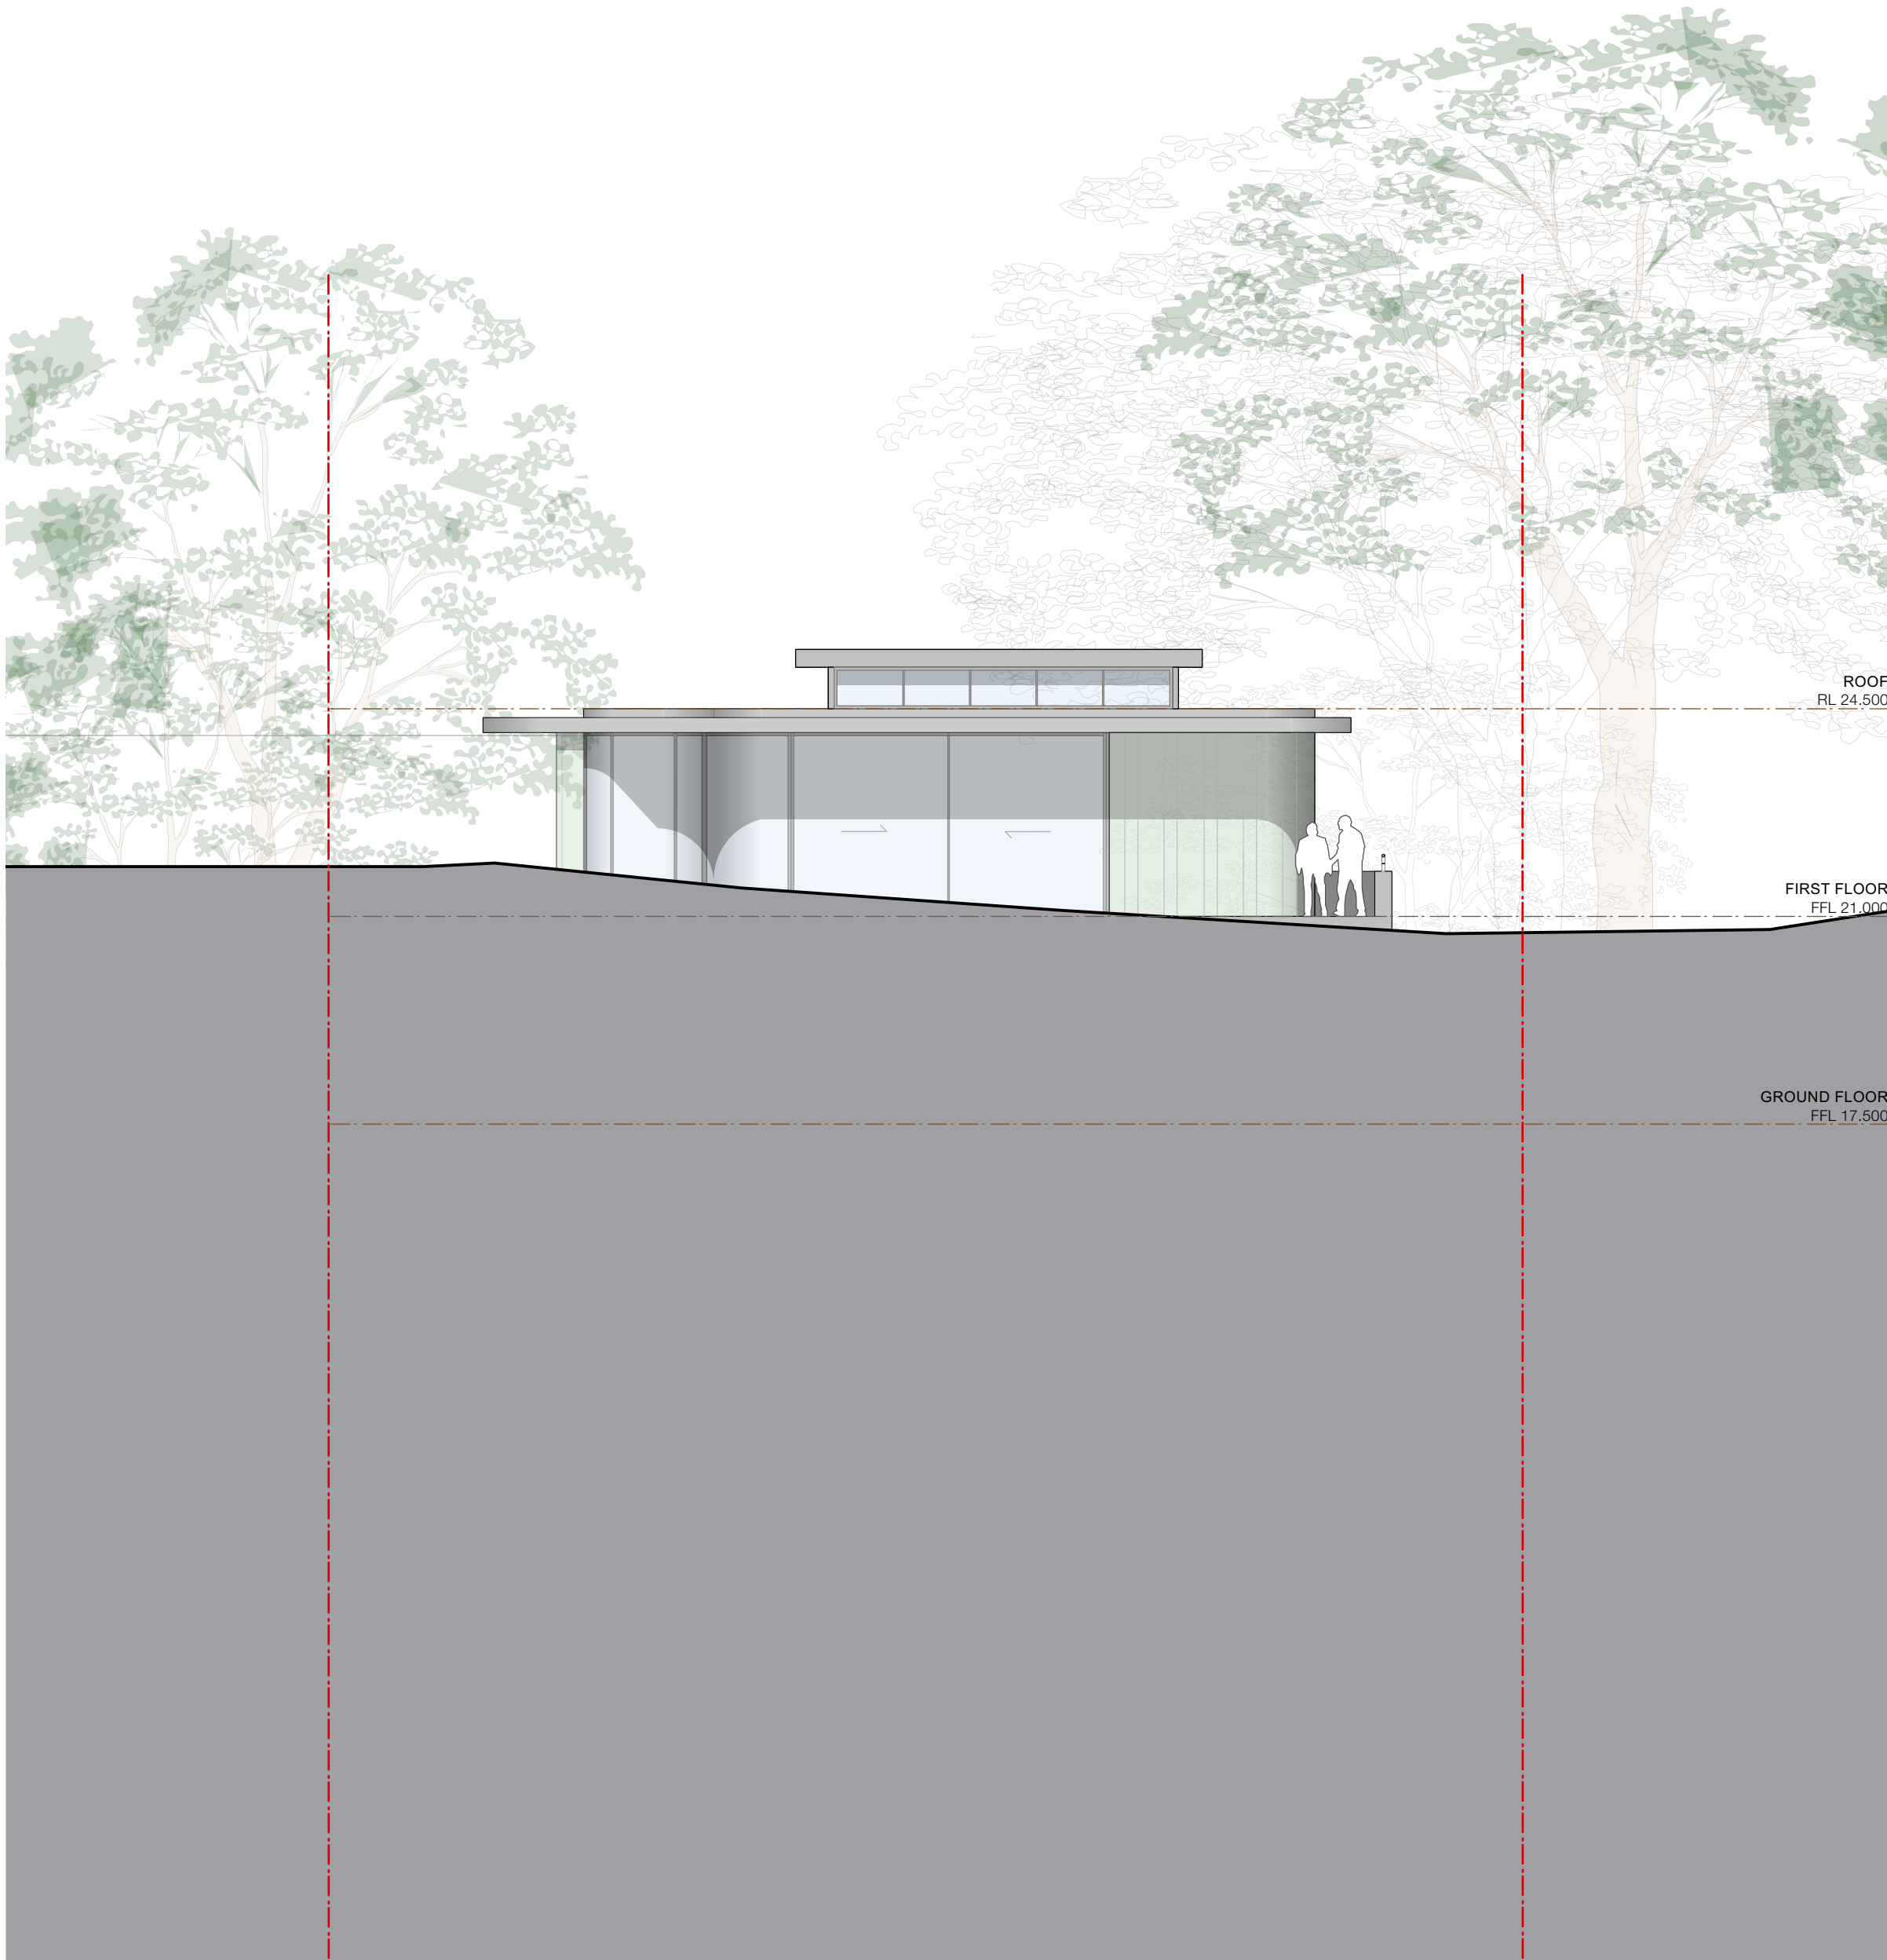

2 WEST ELEVATION

ISSUE	DATE	DESCRIPTION
A	28/2/19	CONCEPT DESIGN
B	01/3/21	ISSUED FOR DA
C	16/08/21	AMENDED DRAWINGS FOR s34
D	20/09/21	AMENDED DRAWINGS FOR ISSUE TO THE LEC

1. BOTH ELEVATIONS CUT AT SITE BOUNDARY

PROJECT	27 BELLEVUE AVE AVALON
STAGE	DA
CLIENT	CONSTRUCT BY DESIGN
DESIGNED BY	SHED
DRAWN BY	SHED
CHECKED BY	CH

SCALE
1:100 @ A3

DRAWING TITLE
WEST ELEVATION

DRAWING NO.
1901- DA 300 D

T +61 (0) 410 416 491
ABN 75155117516
NOM ARCH CHRIS HAUGHTON 6727





1 NORTH ELEVATION WITH FENCE & LANDSCAPE



2 NORTH ELEVATION

ISSUE	DATE	DESCRIPTION	PROJECT	27 BELLEVUE AVE AVALON	SCALE	DRAWING TITLE	DRAWING NO.
A	10/09/20	ISSUED FOR DA	STAGE	DA	1:100 @ A3	SOUTH ELEVATION	1901- DA 301 D
B	01/3/21	ISSUED FOR DA	CLIENT	CONSTRUCT BY DESIGN			
C	16/08/21	AMENDED DRAWINGS FOR s34	DESIGNED BY	SHED			
D	20/09/21	AMENDED DRAWINGS FOR ISSUE TO THE LEC	DRAWN BY	SHED			
			CHECKED BY	CH			

T +61 (0) 410 416 491
ABN 75155117516
NOM ARCH CHRIS HAUGHTON 6727

SHED



1 NORTH ELEVATION WITH FENCE & LANDSCAPE



2 NORTH ELEVATION

ISSUE	DATE	DESCRIPTION
A	10/09/20	ISSUED FOR DA
B	01/03/21	ISSUED FOR DA
C	16/08/21	AMENDED DRAWINGS FOR s34
D	20/09/21	AMENDED DRAWINGS FOR ISSUE TO THE LEC

PROJECT	27 BELLEVUE AVE AVALON
STAGE	DA
CLIENT	CONSTRUCT BY DESIGN
DESIGNED BY	SHED
DRAWN BY	SHED
CHECKED BY	CH

SCALE
1:100 @ A3

DRAWING TITLE
NORTH ELEVATION

DRAWING NO.
1901- DA 302 D

T +61 (0) 410 416 491
ABN 75155117516
NOM ARCH CHRIS HAUGHTON 6727





ISSUE	DATE	DESCRIPTION
A	10/09/20	ISSUED FOR DA
B	01/3/21	ISSUED FOR DA
C	16/08/21	AMENDED DRAWINGS FOR s34
D	20/09/21	AMENDED DRAWINGS FOR ISSUE TO THE LEC

1. EXTERNAL STAIRS AMENDED

2. EXTERNAL STAIRS AMENDED

3. SOUTHEAST FACING OPENING ADDED

PROJECT	27 BELLEVUE AVE AVALON
STAGE	DA
CLIENT	CONSTRUCT BY DESIGN
DESIGNED BY	SHED
DRAWN BY	SHED
CHECKED BY	CH


SCALE
1:100 @ A3

DRAWING TITLE
EAST ELEVATION


DRAWING NO.
1901- DA 303 D

T +61 (0) 410 416 491
ABN 75155117516
NOM ARCH CHRIS HAUGHTON 6727




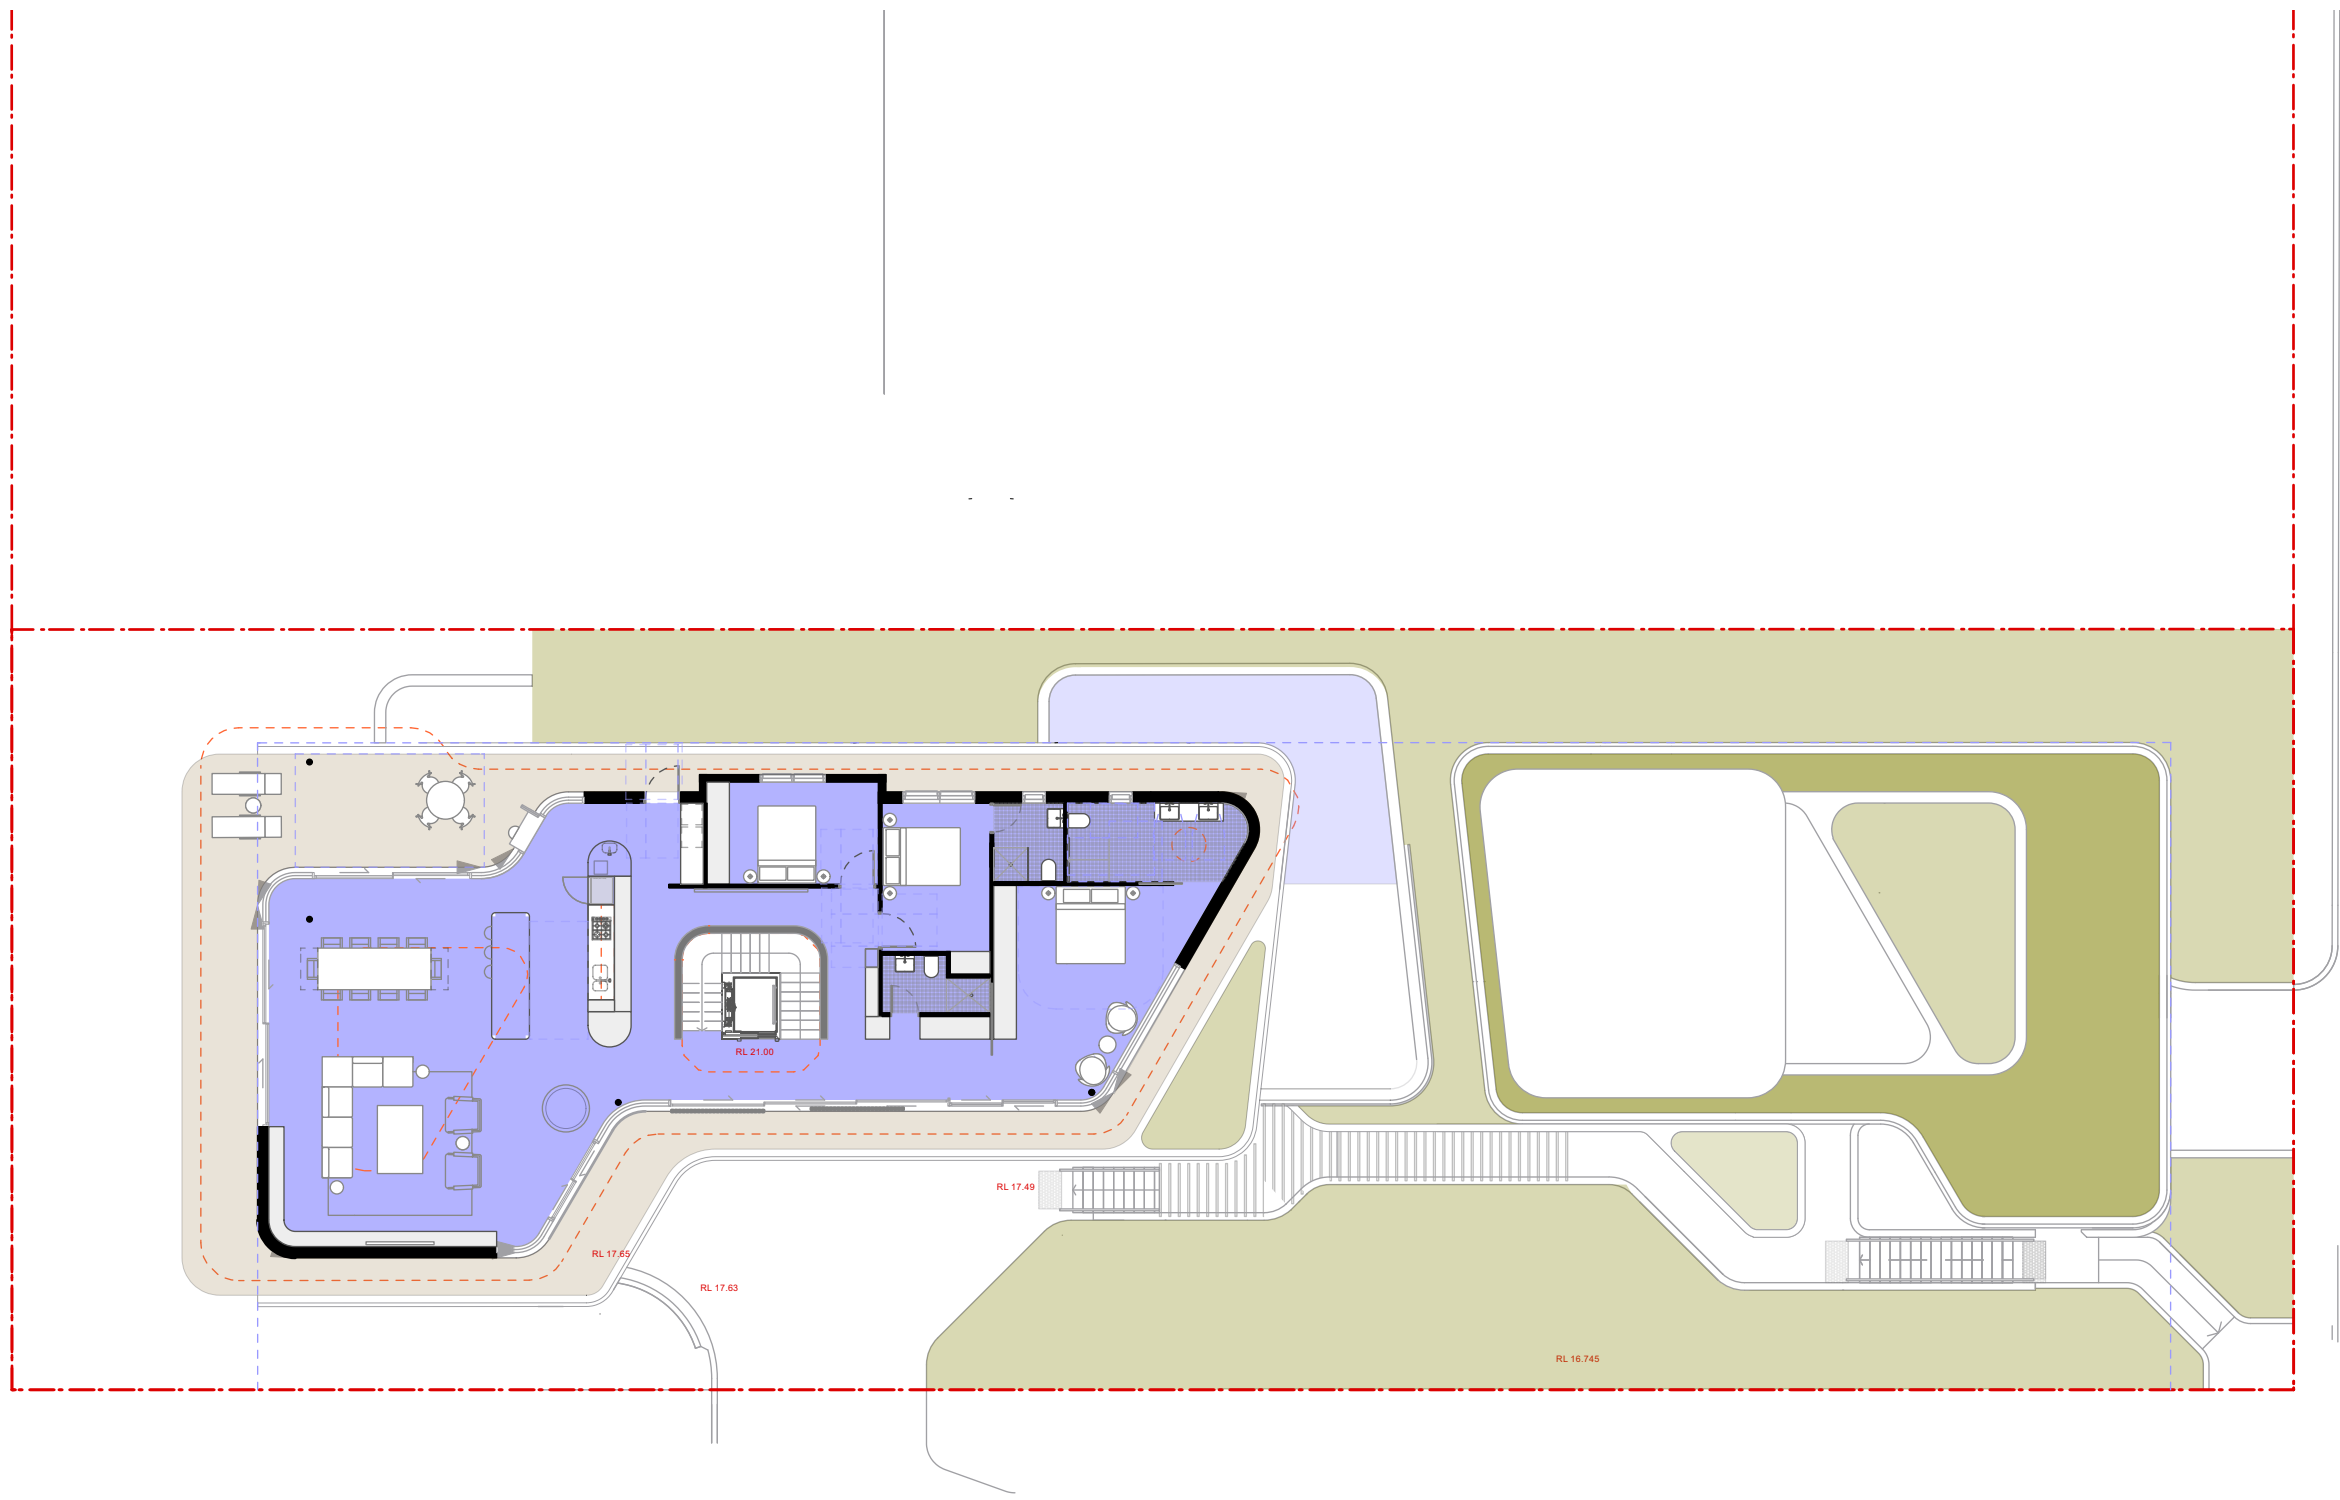

FIRST FLOOR

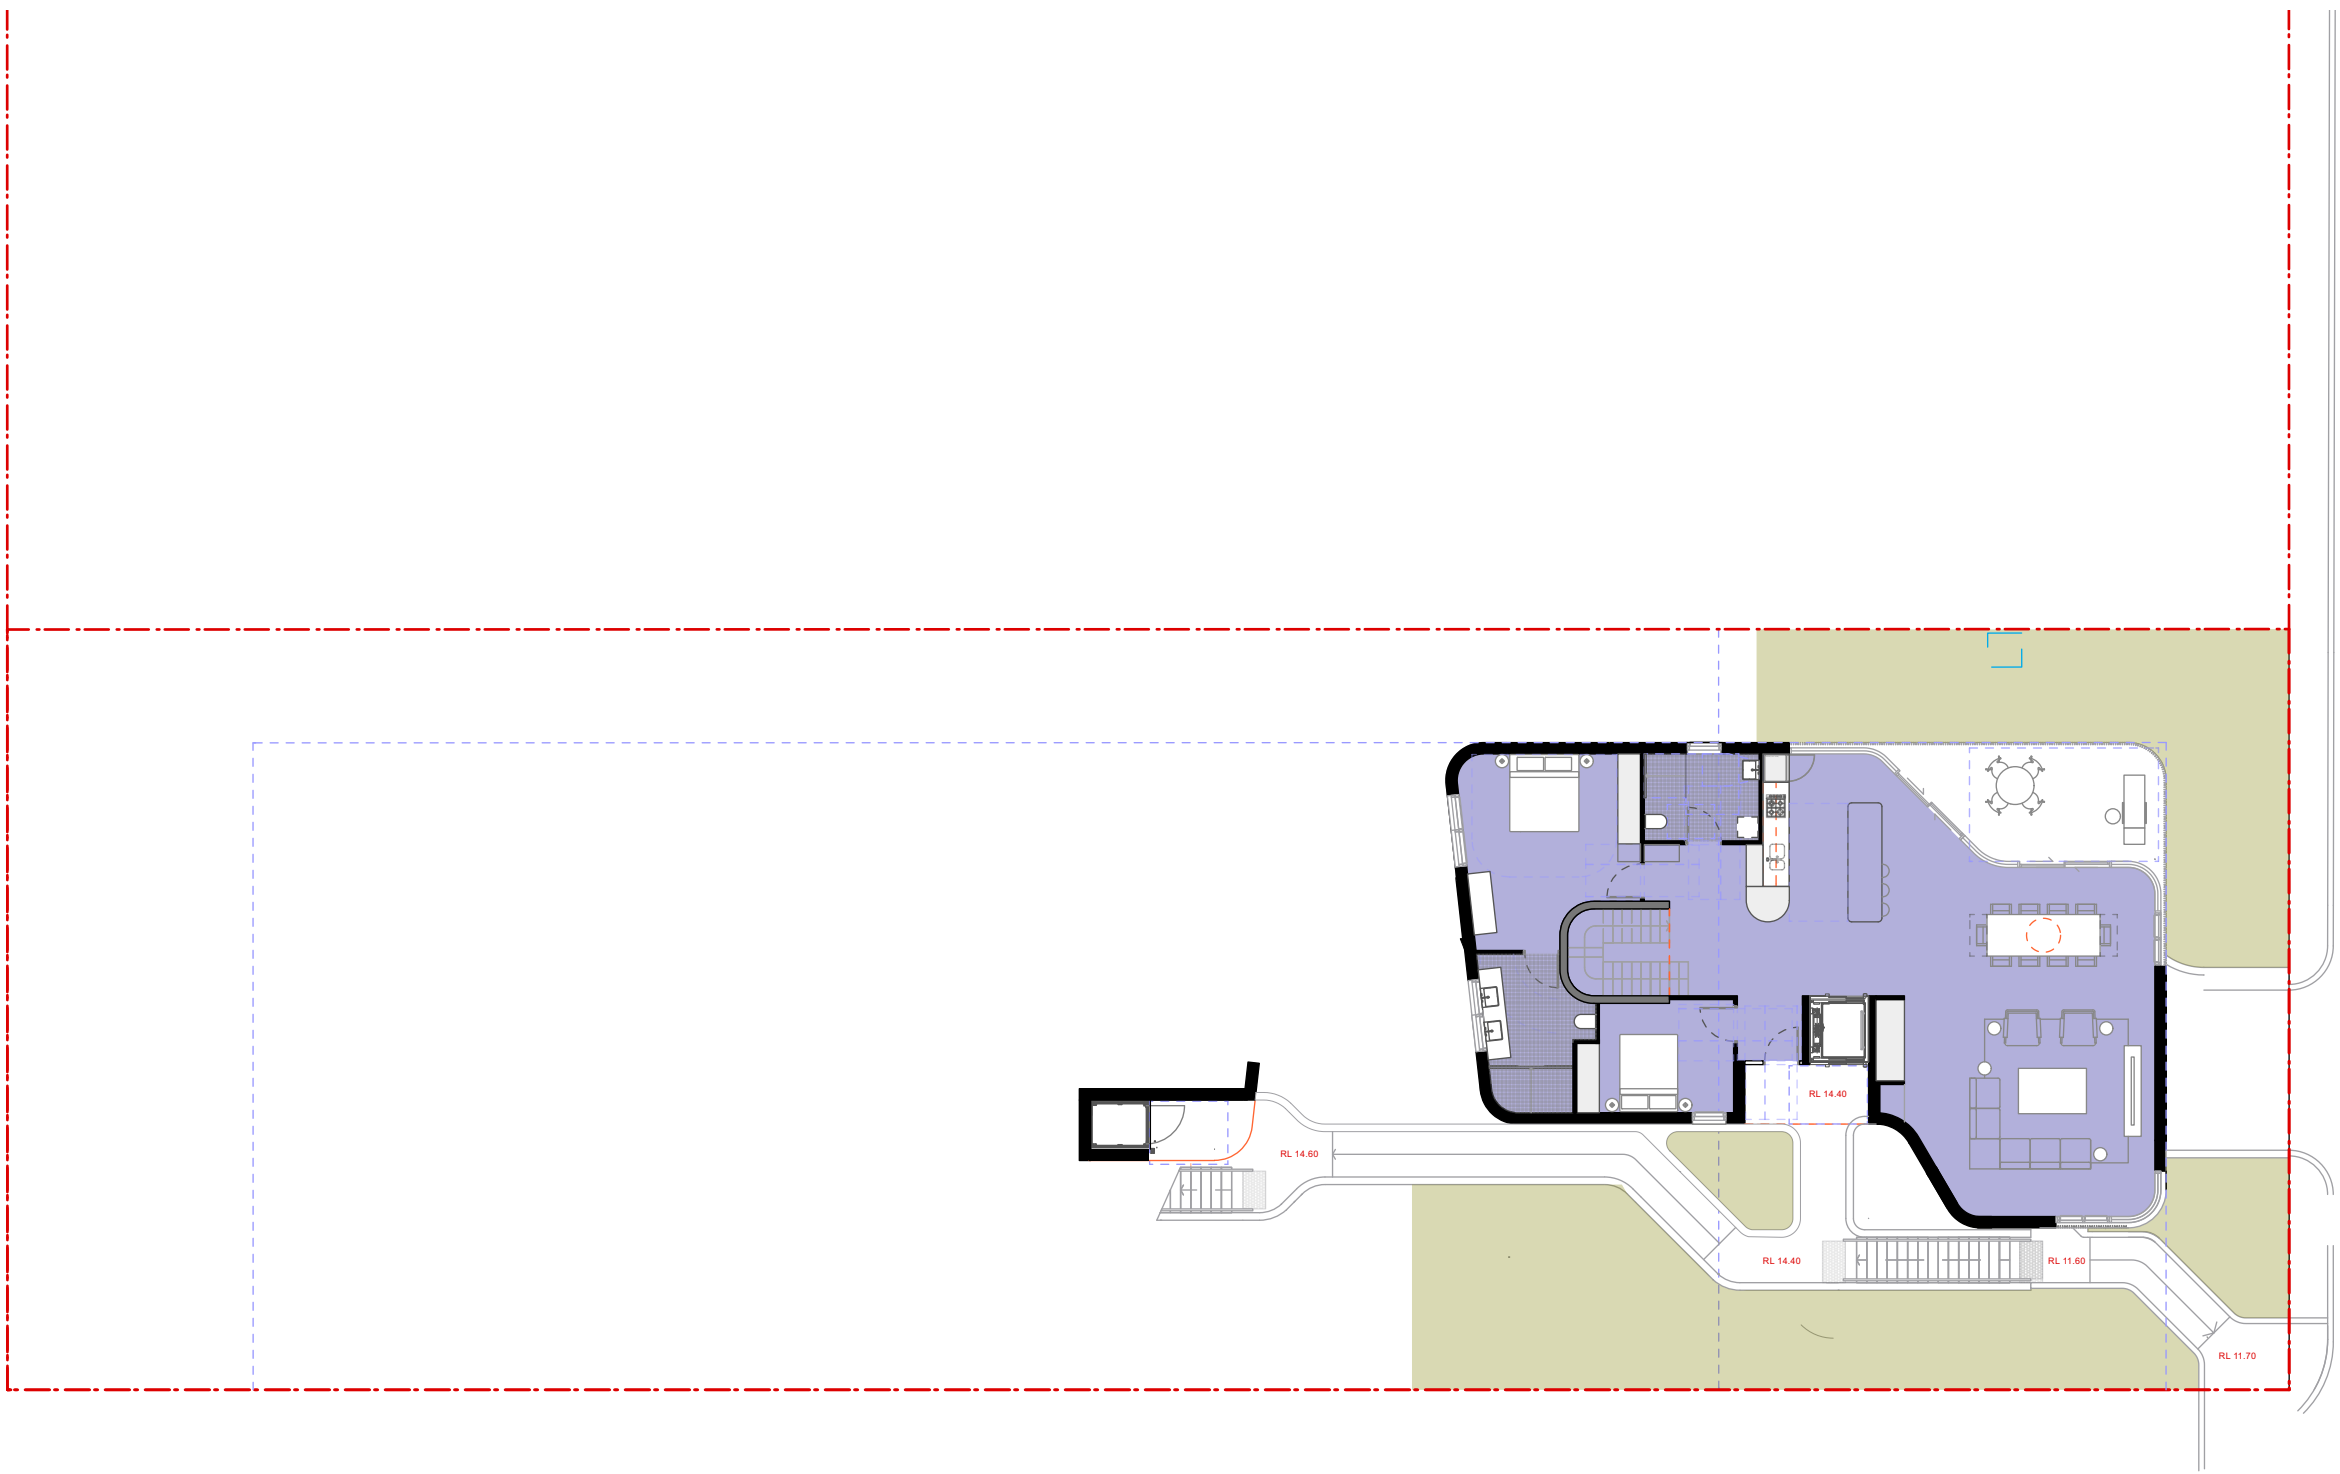


LOWER GROUND FLOOR

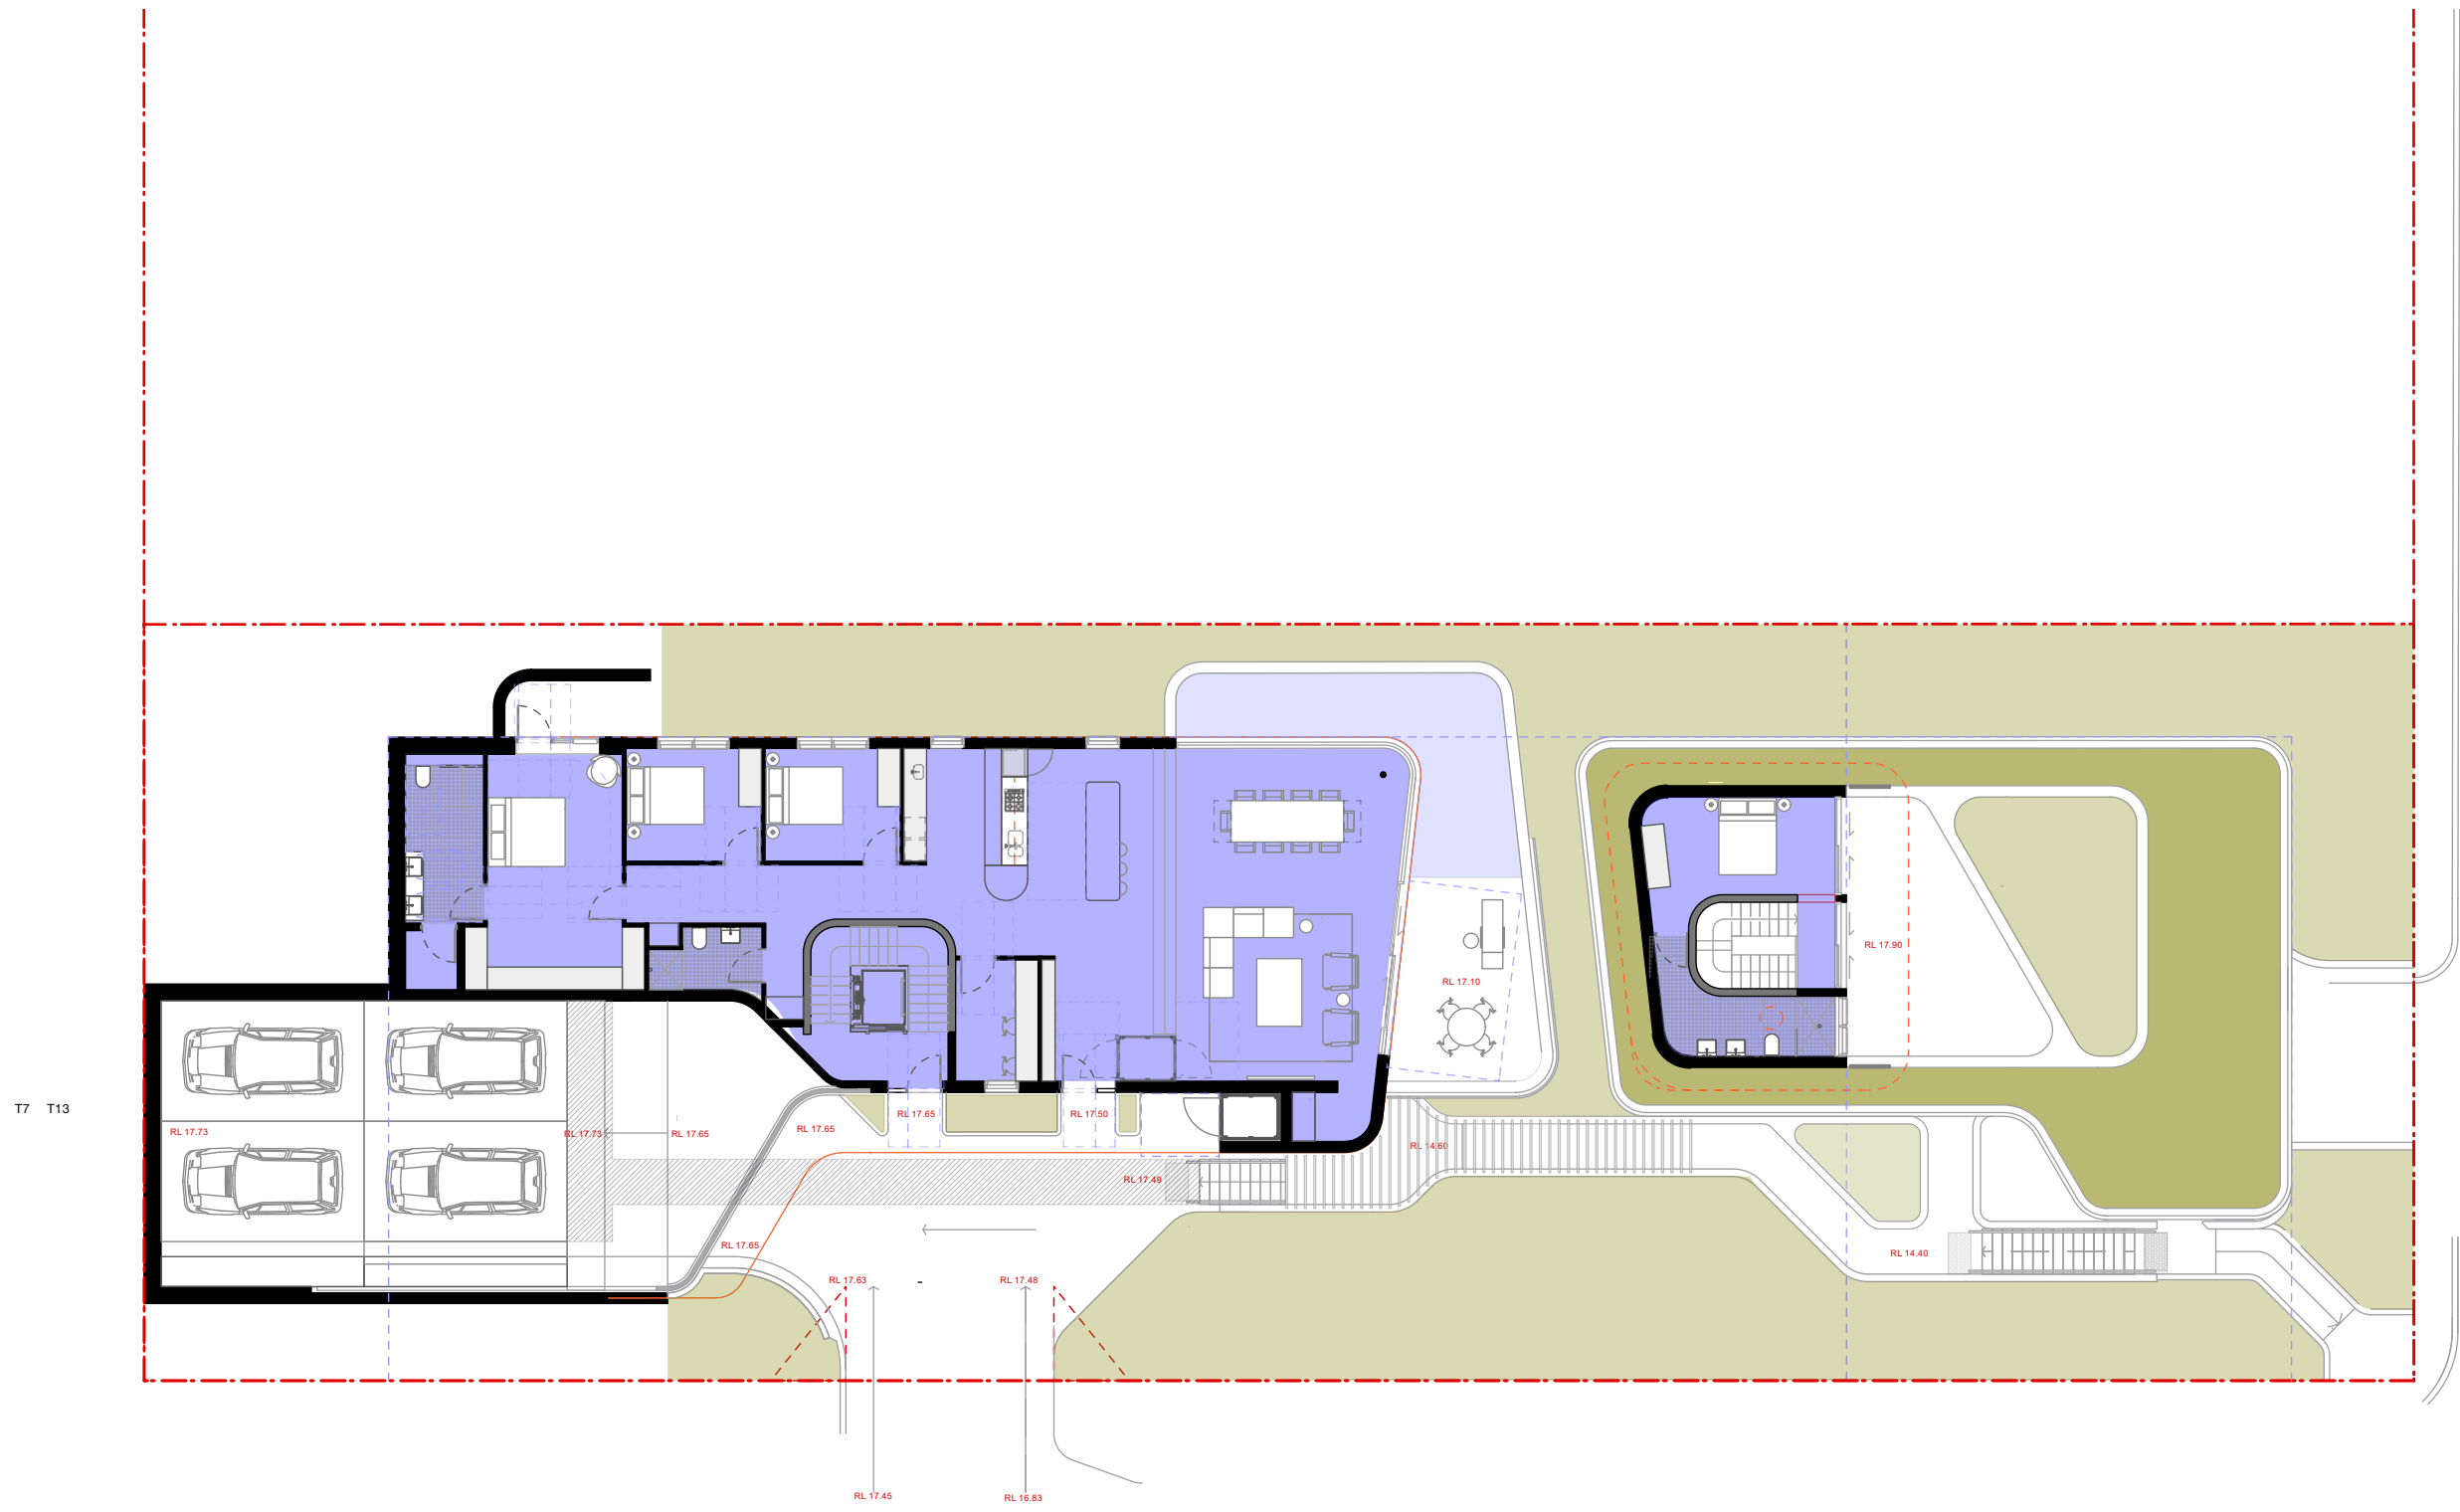

GROUND FLOOR

ISSUE	DATE	DESCRIPTION
A	10/19/20	ISSUED FOR DA 1. GFA AMENDED
B	01/3/21	ISSUED FOR DA
C	16/08/21	AMENDED DRAWINGS FOR s34
D	20/09/21	AMENDED DRAWINGS FOR ISSUE TO THE LEC

PROJECT	27 BELLEVUE AVE AVALON
STAGE	DA
CLIENT	CONSTRUCT BY DESIGN
DESIGNED BY	SHED
DRAWN BY	SHED
CHECKED BY	CH

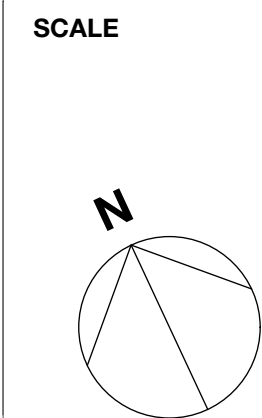


DRAWING TITLE
GROSS FLOOR AREA

DRAWING NO.
1901- DA 900 D


T +61 (0) 410 416 491
ABN 75155117516
NOM ARCH CHRIS HAUGHTON 6727



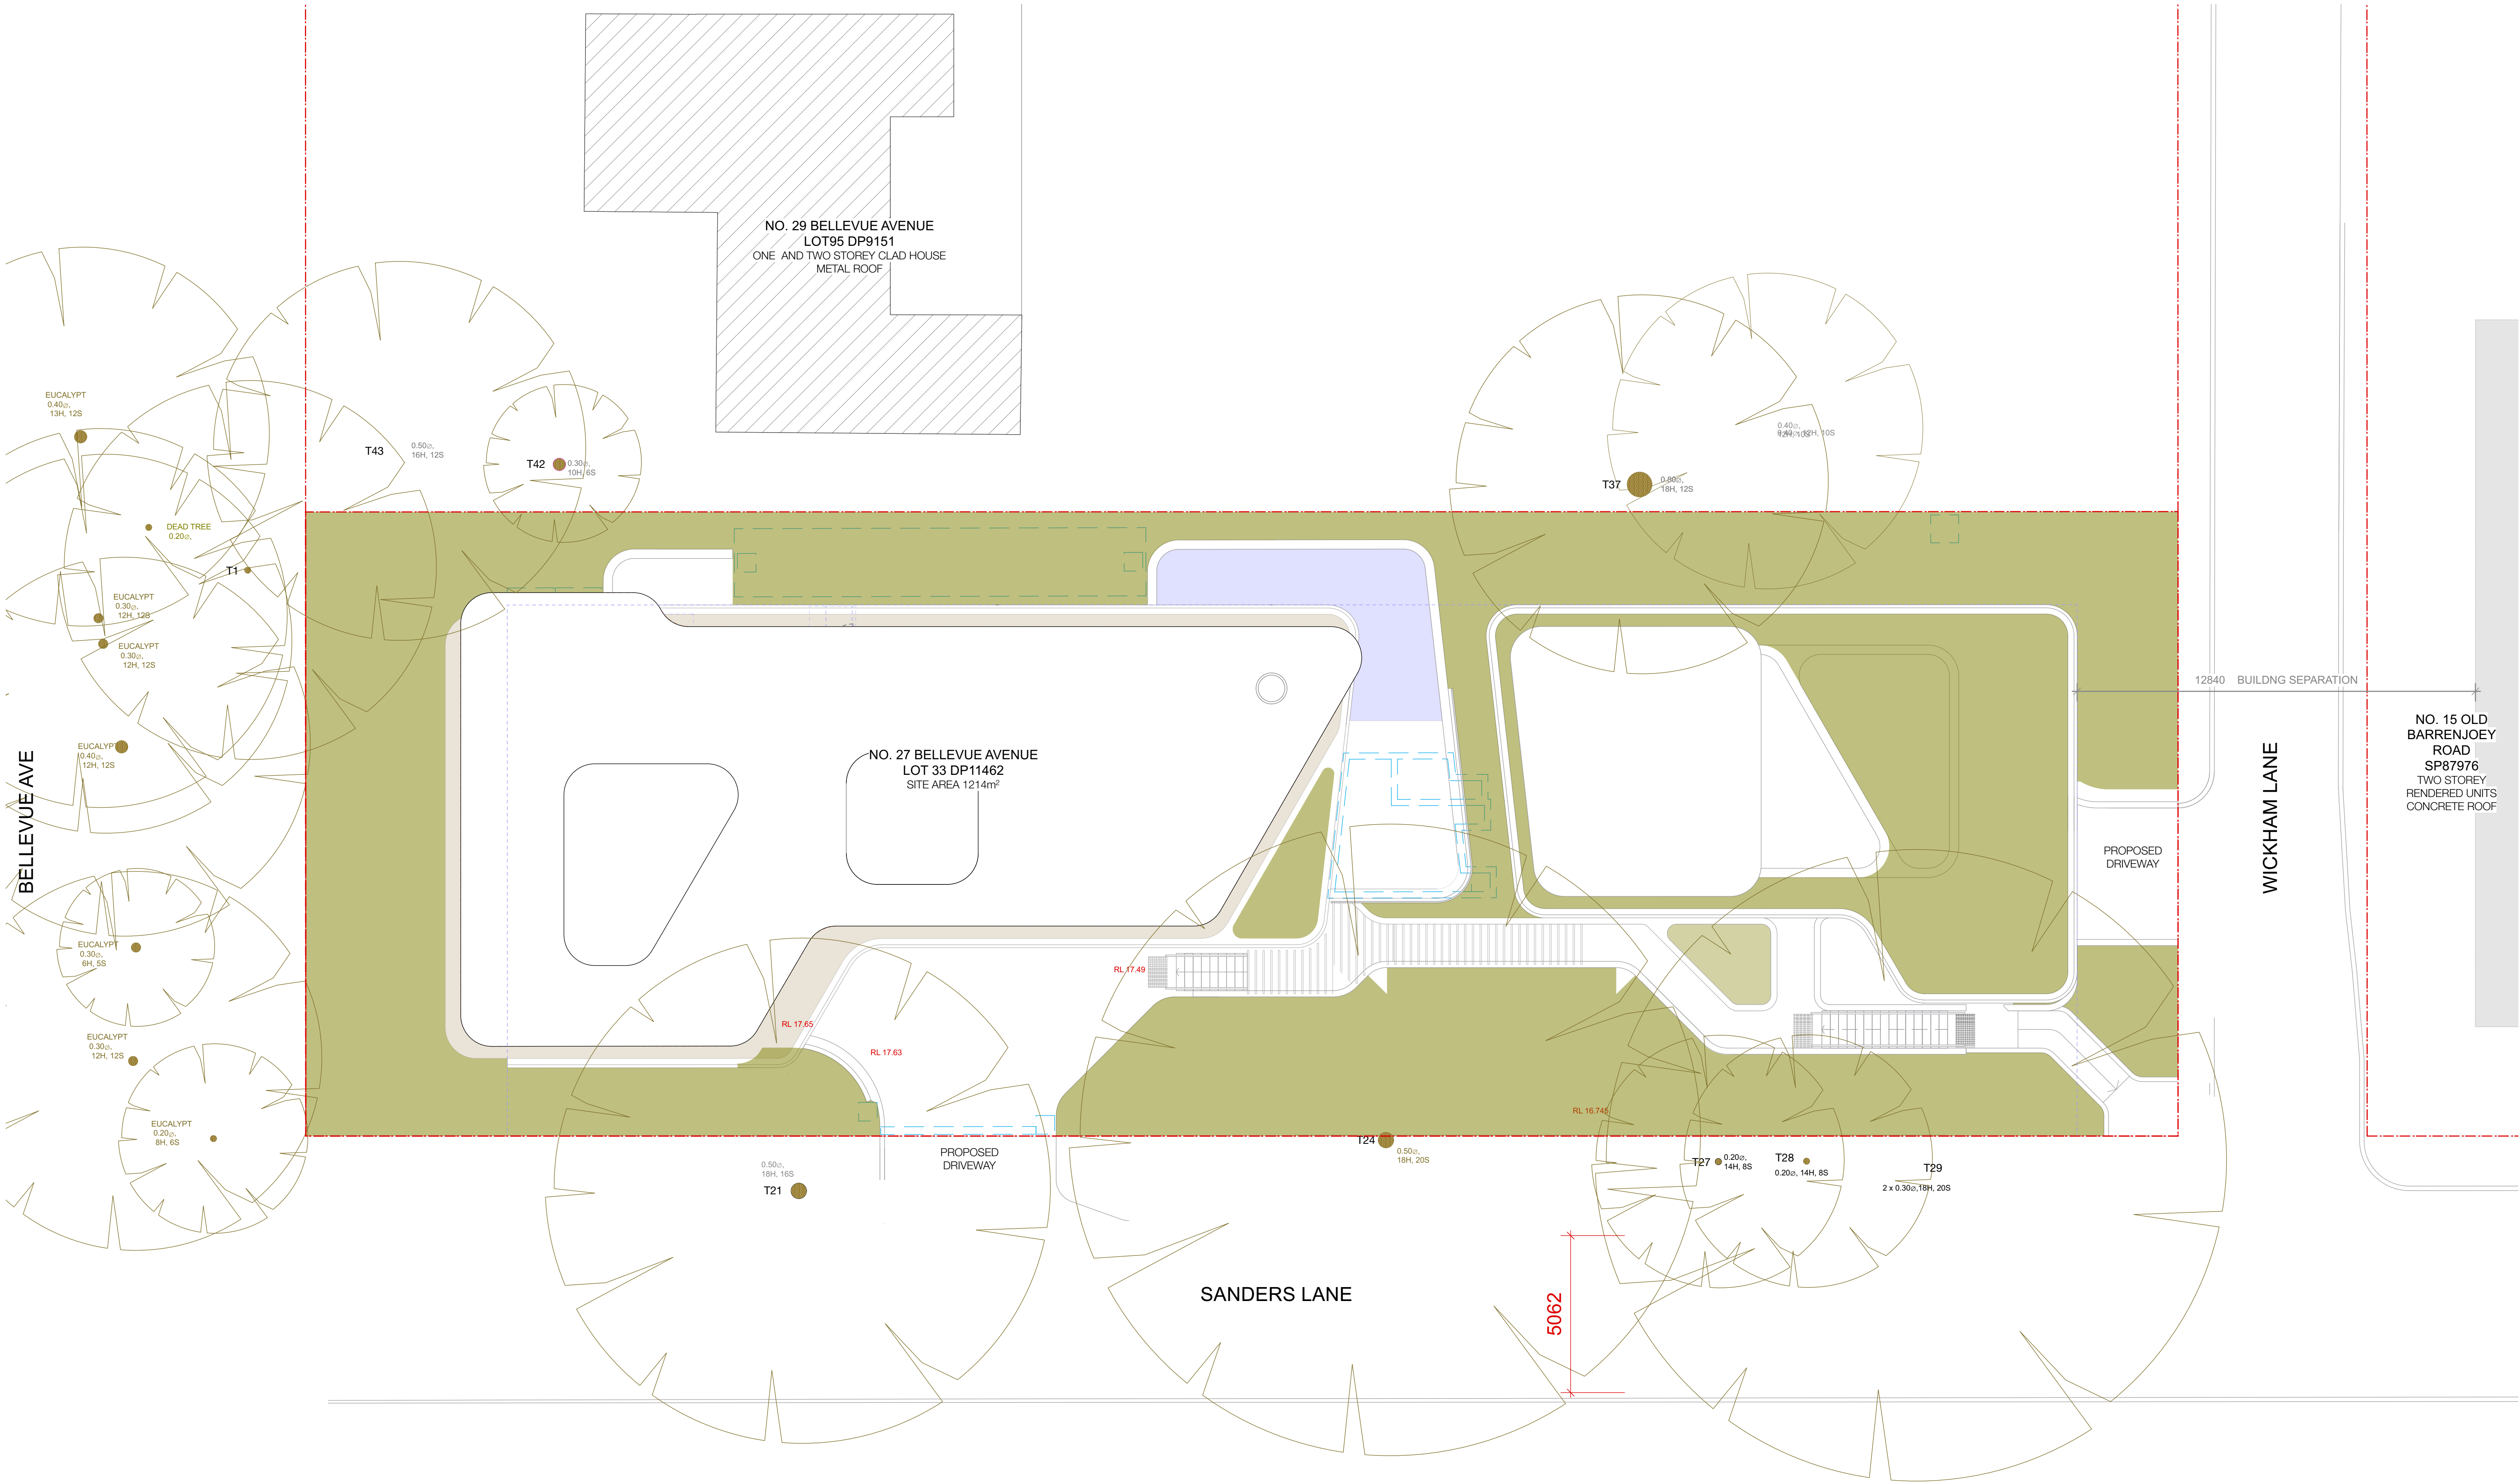

ISSUE	DATE	DESCRIPTION
A	6/9/19	ISSUED FOR PRE-DA
B	01/3/21	ISSUED FOR DA
C	16/08/21	AMENDED DRAWINGS FOR s34
D	20/09/21	AMENDED DRAWINGS FOR ISSUE TO THE LEC


PROJECT	27 BELLEVUE AVE AVALON
STAGE	DA
CLIENT	CONSTRUCT BY DESIGN
DESIGNED BY	SHED
DRAWN BY	SHED
CHECKED BY	CH

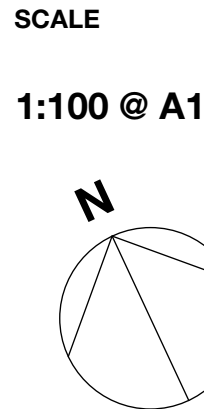

DRAWING TITLE	LANDSCAPED AREA
DRAWING NO.	1901- DA 901 D

T +61 (0) 410 416 491
ABN 75155117516
NOM ARCH CHRIS HAUGHTON 6727



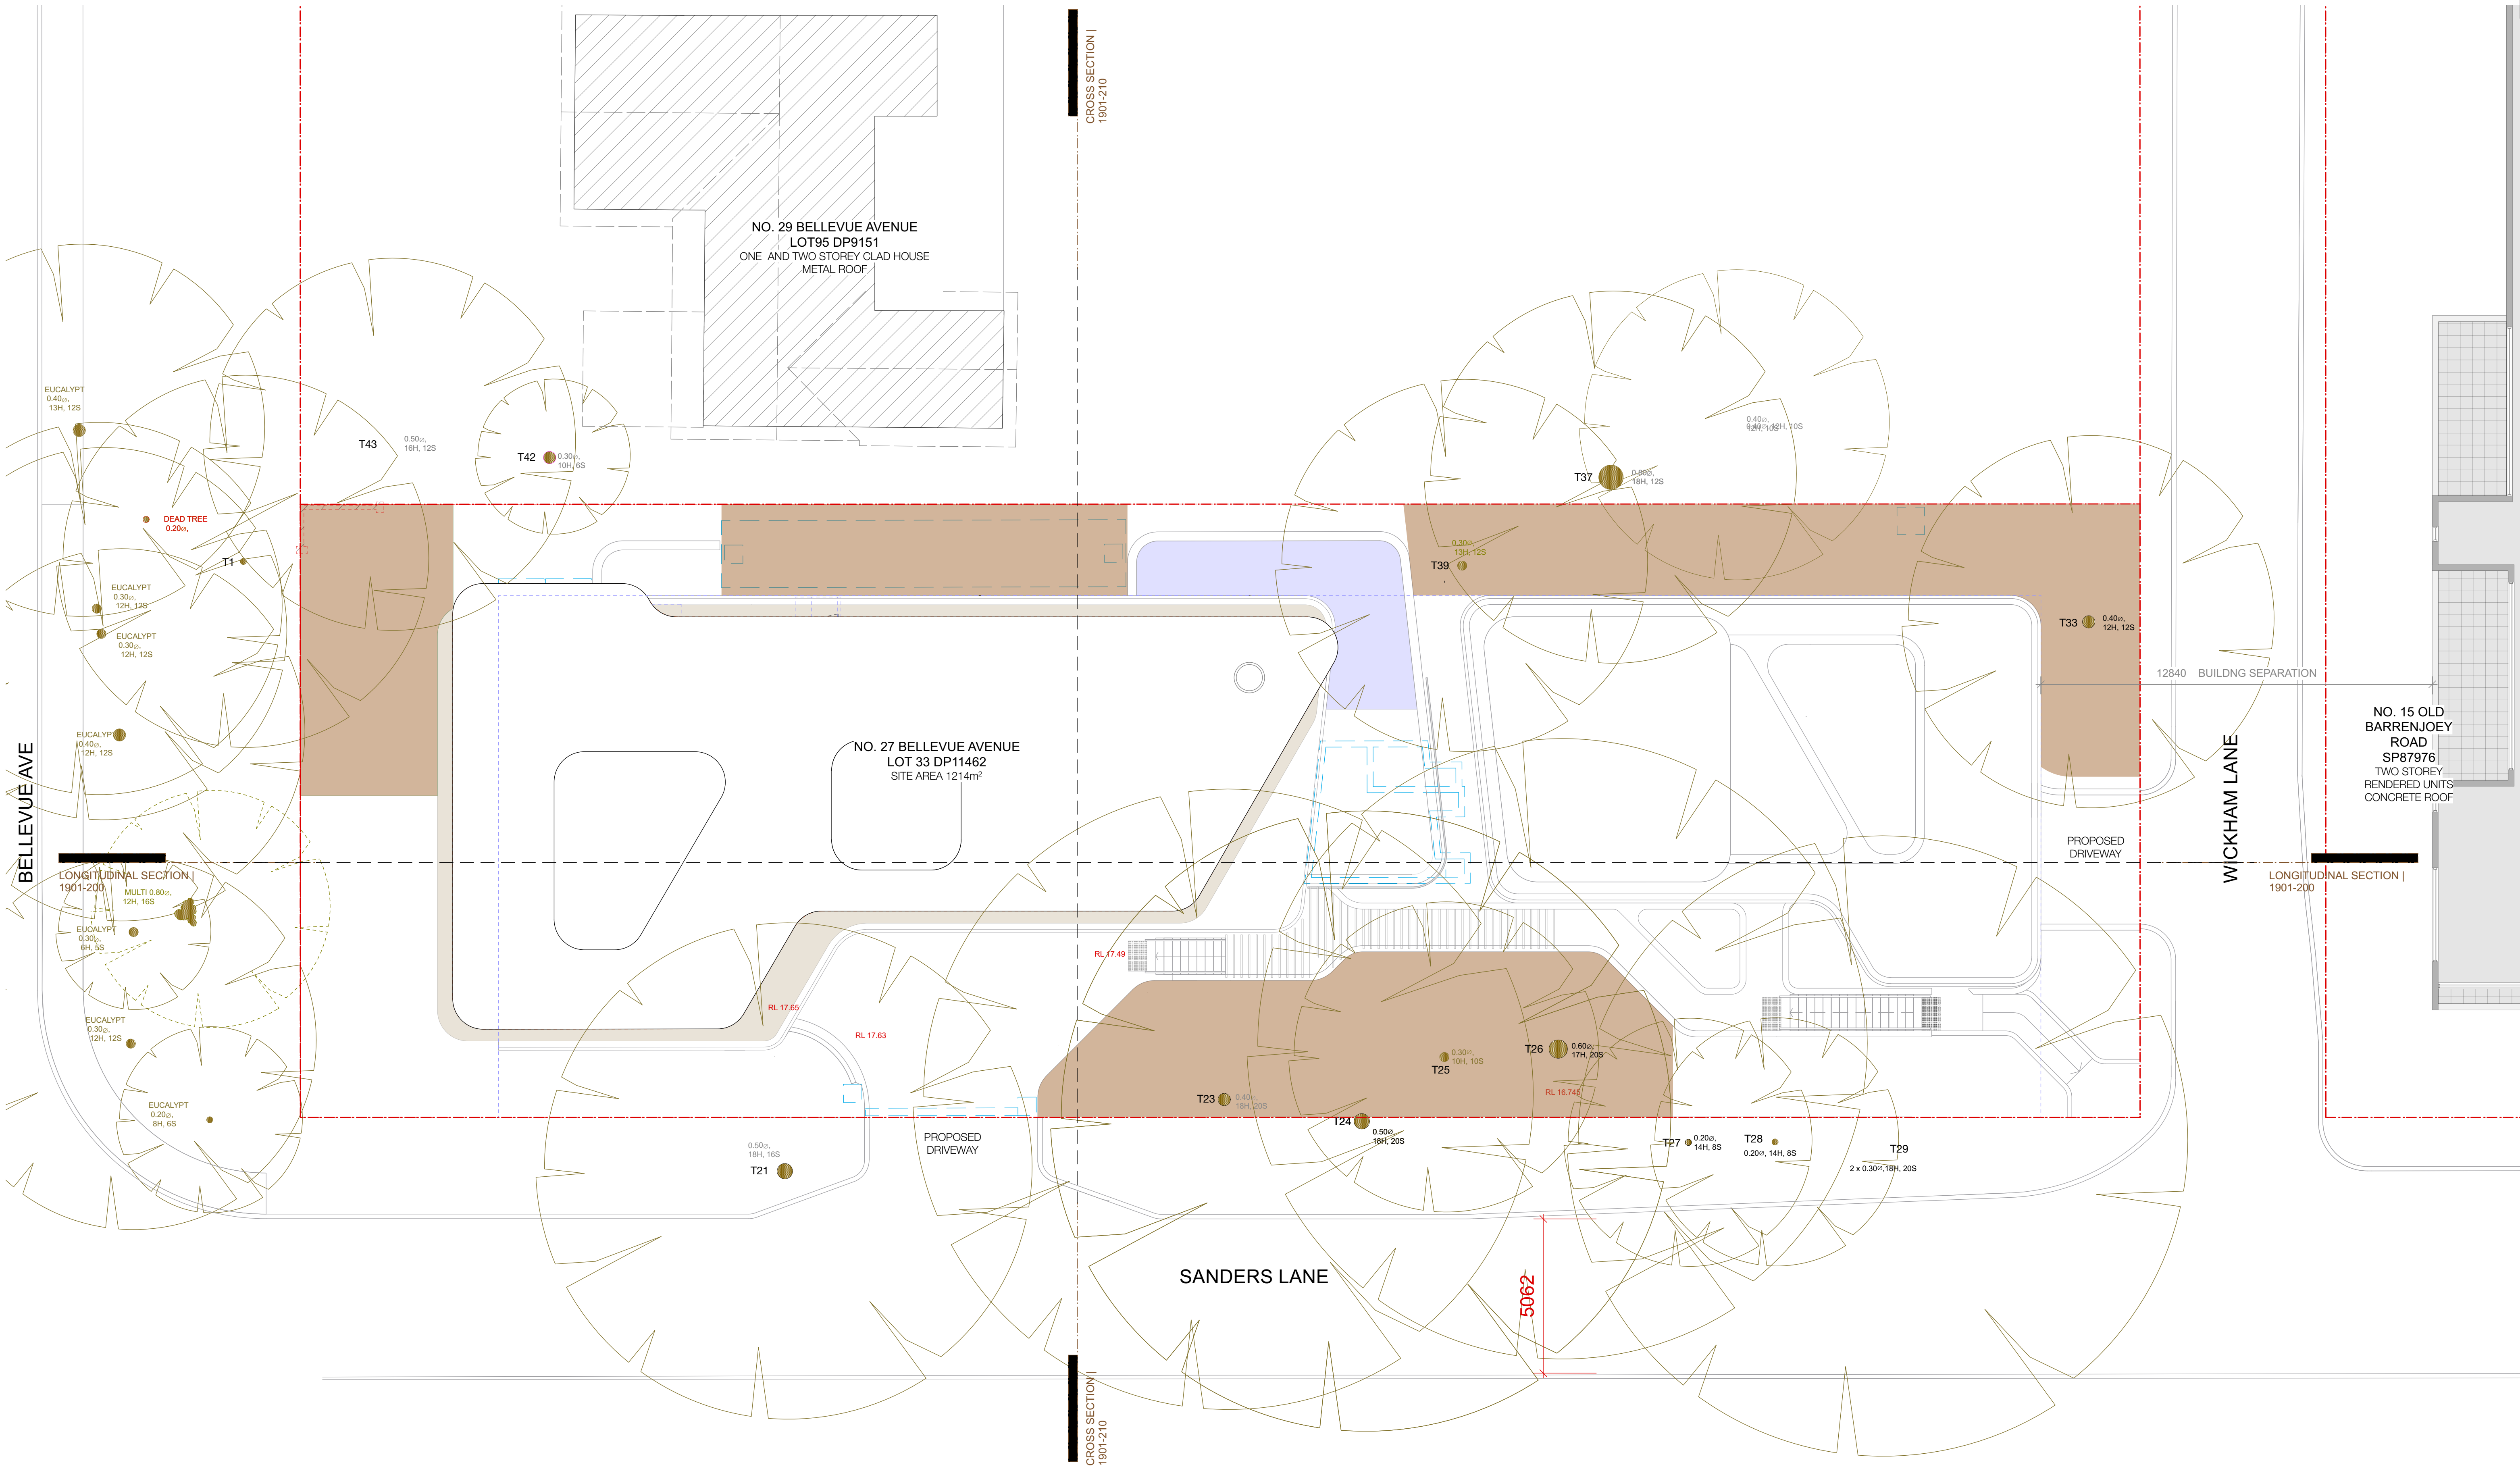

ISSUE	DATE	DESCRIPTION
A	10/09/20	ISSUED FOR DA 1. DEEP SOIL AREA AMENDED
B	01/3/21	ISSUED FOR DA
C	16/08/21	AMENDED DRAWINGS FOR s34
D	20/09/21	AMENDED DRAWINGS FOR ISSUE TO THE LEC

PROJECT	27 BELLEVUE AVE AVALON
STAGE	DA
CLIENT	CONSTRUCT BY DESIGN
DESIGNED BY	SHED
DRAWN BY	SHED
CHECKED BY	CH




DRAWING TITLE
DEEP SOIL AREA

DRAWING NO.
1901- DA 902 D

T +61 (0) 410 416 491
ABN 75155117516
NOM ARCH CHRIS HAUGHTON 6727



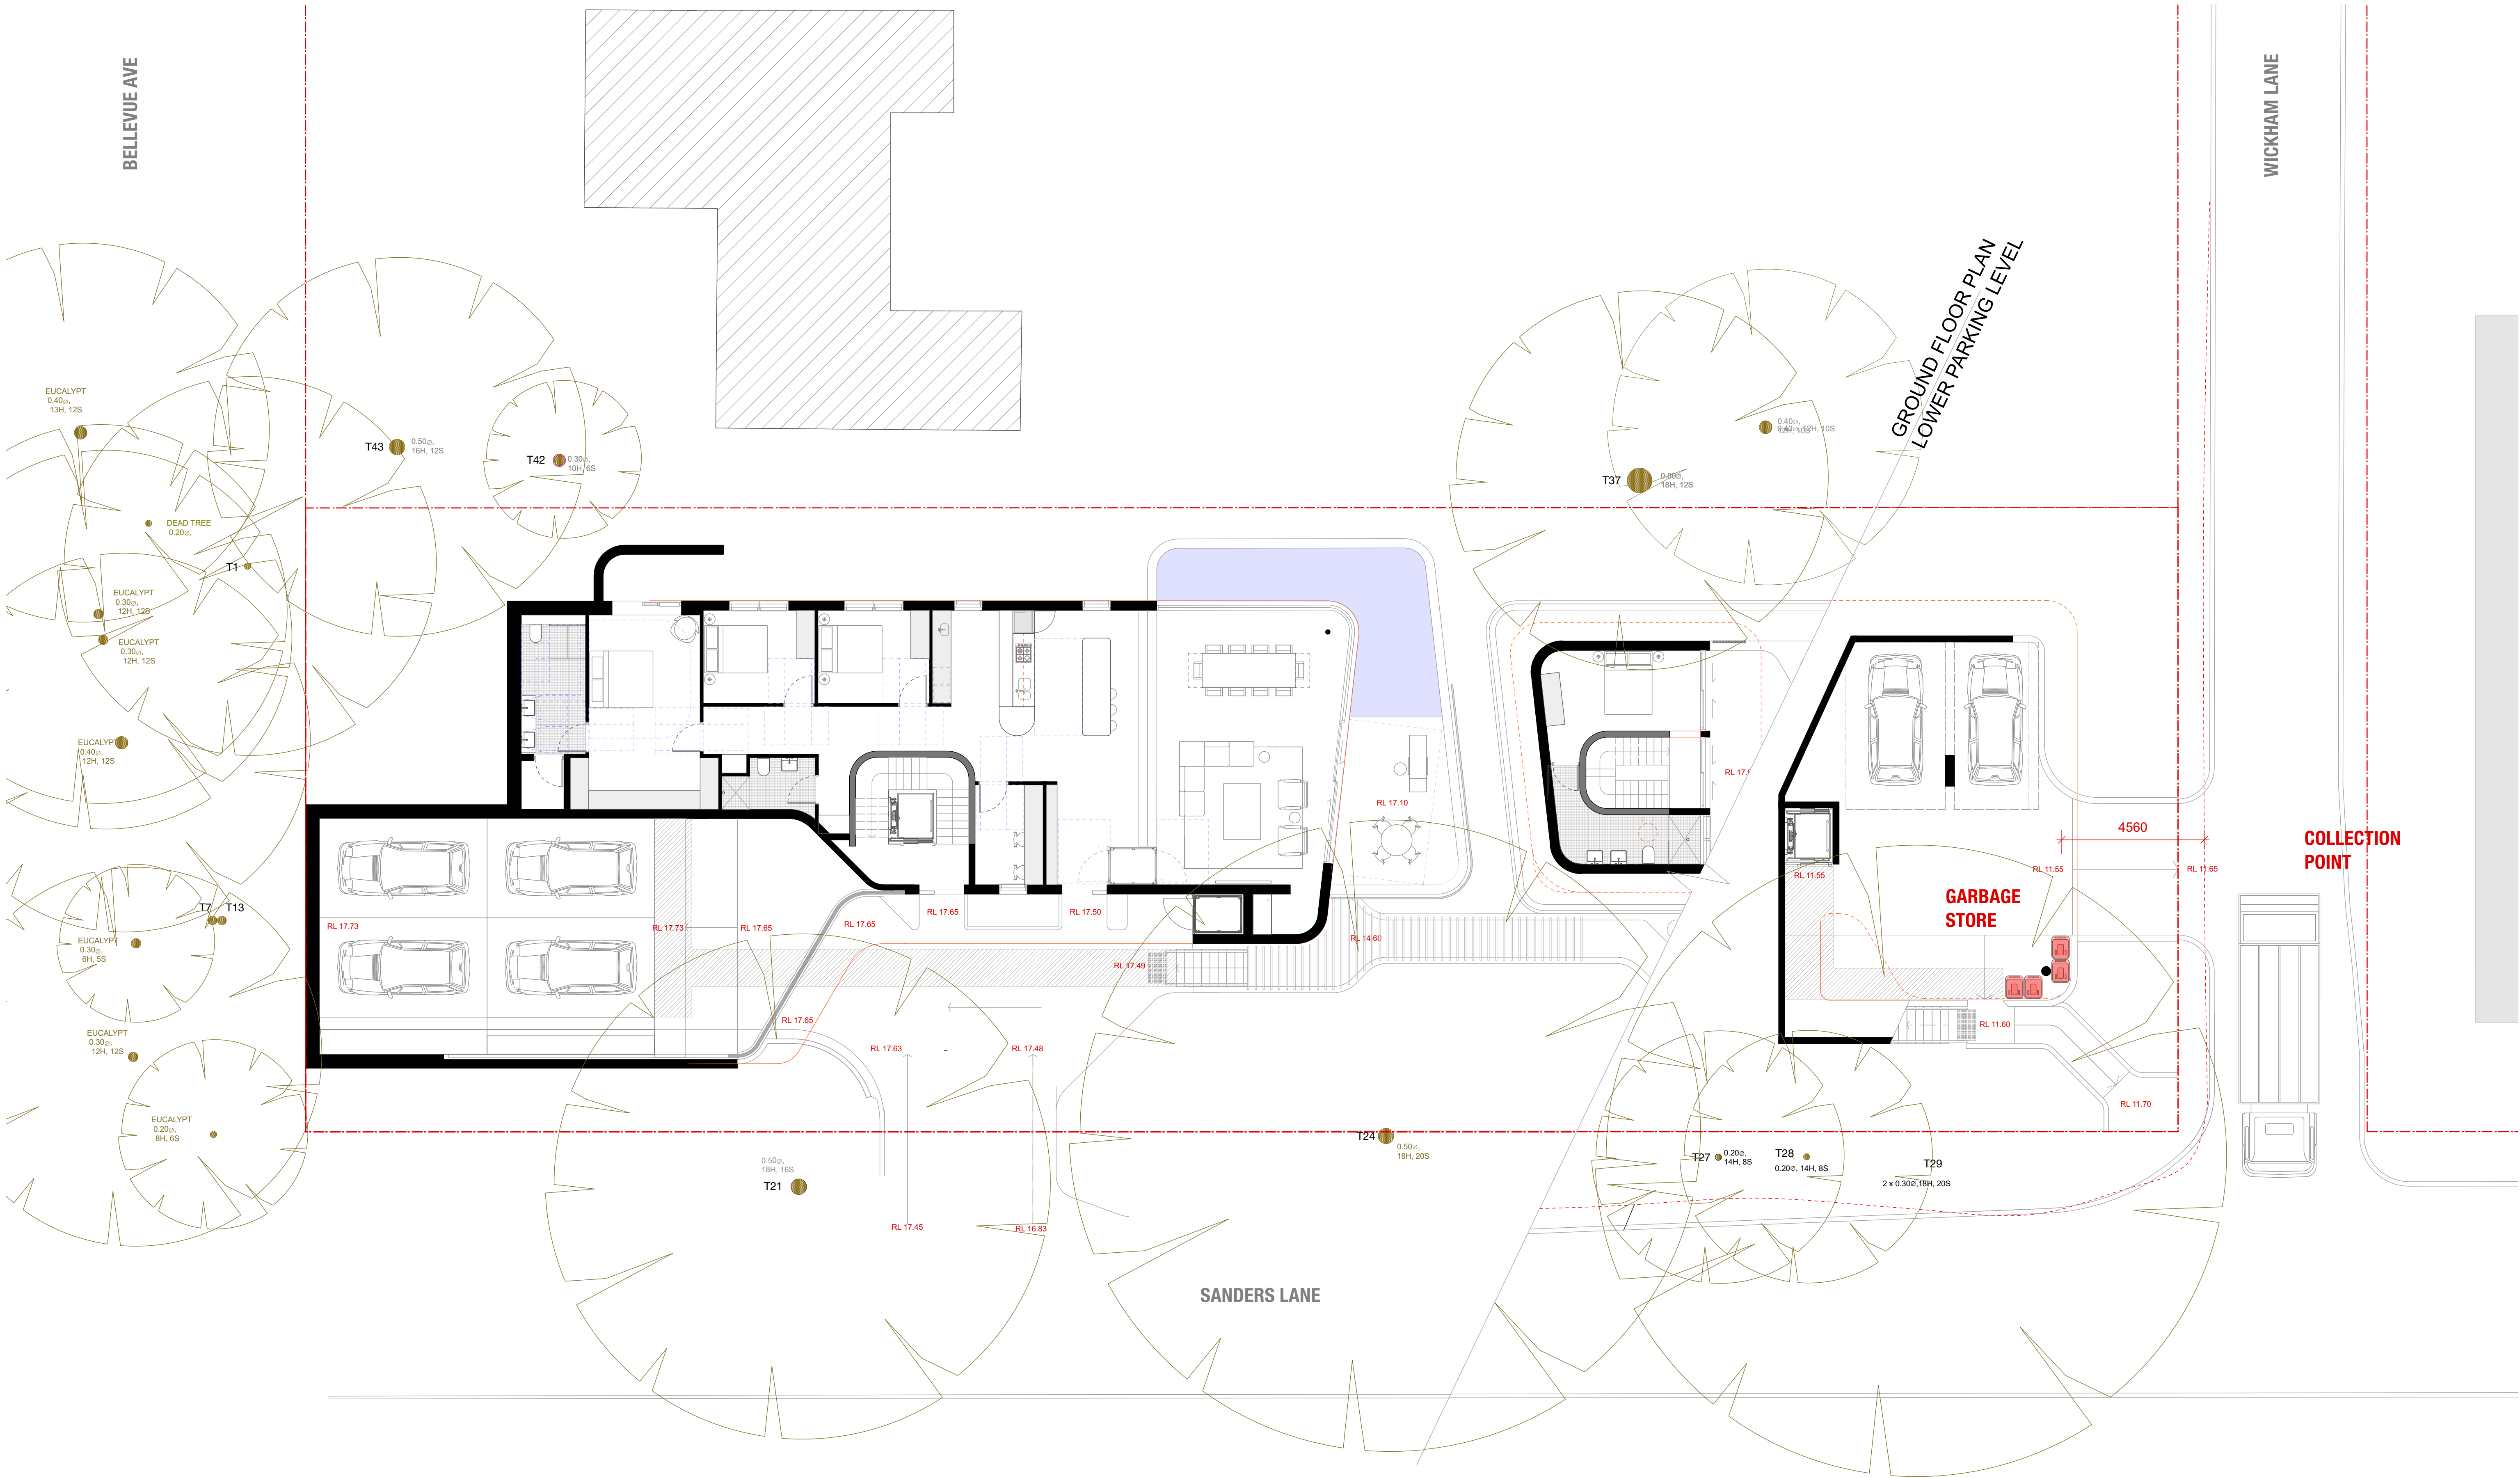

ISSUE	DATE	DESCRIPTION
A	10/19/20	ISSUED FOR DA
D	20/09/21	AMENDED DRAWINGS FOR ISSUE TO THE LEC

PROJECT	27 BELLEVUE AVE AVALON
STAGE	DA
CLIENT	CONSTRUCT BY DESIGN
DESIGNED BY	SHED
DRAWN BY	SHED
CHECKED BY	CH


SCALE
1:100 @ A1

DRAWING TITLE
WASTE MANAGEMENT

DRAWING NO.
1901- DA 903 D




METAL CLADDING
VERTICAL PANELS PATINATED 390/223 WIDE

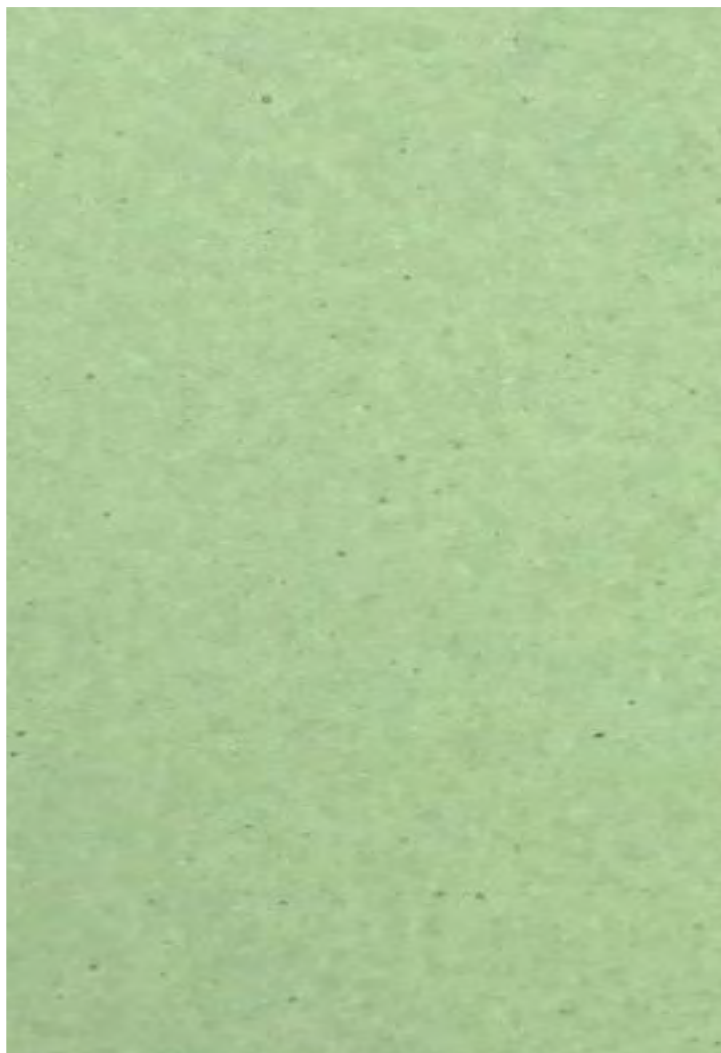

TIMBER CLADDING
VERTICAL BATTENS NATURAL FINISH



ALUMINIUM FRAMED GLAZING
COLOUR : WOODLAND GREY

 


IN-SITU CONCRETE
BOARD-MARKED VERTICAL 100MM



ISSUE	DATE	DESCRIPTION
A	10/09/20	ISSUED FOR DA
B	01/3/21	ISSUED FOR DA
C	16/08/21	AMENDED DRAWINGS FOR s34
D	20/09/21	AMENDED DRAWINGS FOR ISSUE TO THE LEC

PROJECT	27 BELLEVUE AVE AVALON
STAGE	DA
CLIENT	CONSTRUCT BY DESIGN
DESIGNED BY	SHED
DRAWN BY	SHED
CHECKED BY	CH

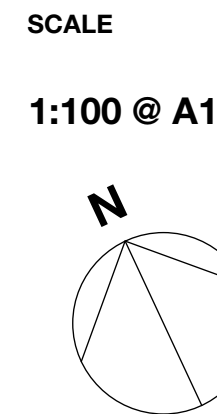


DRAWING TITLE
MATERIALS & FINISHES

DRAWING NO.
1901- DA 904 D

T +61 (0) 410 416 491
ABN 75155117516
NOM ARCH CHRIS HAUGHTON 6727



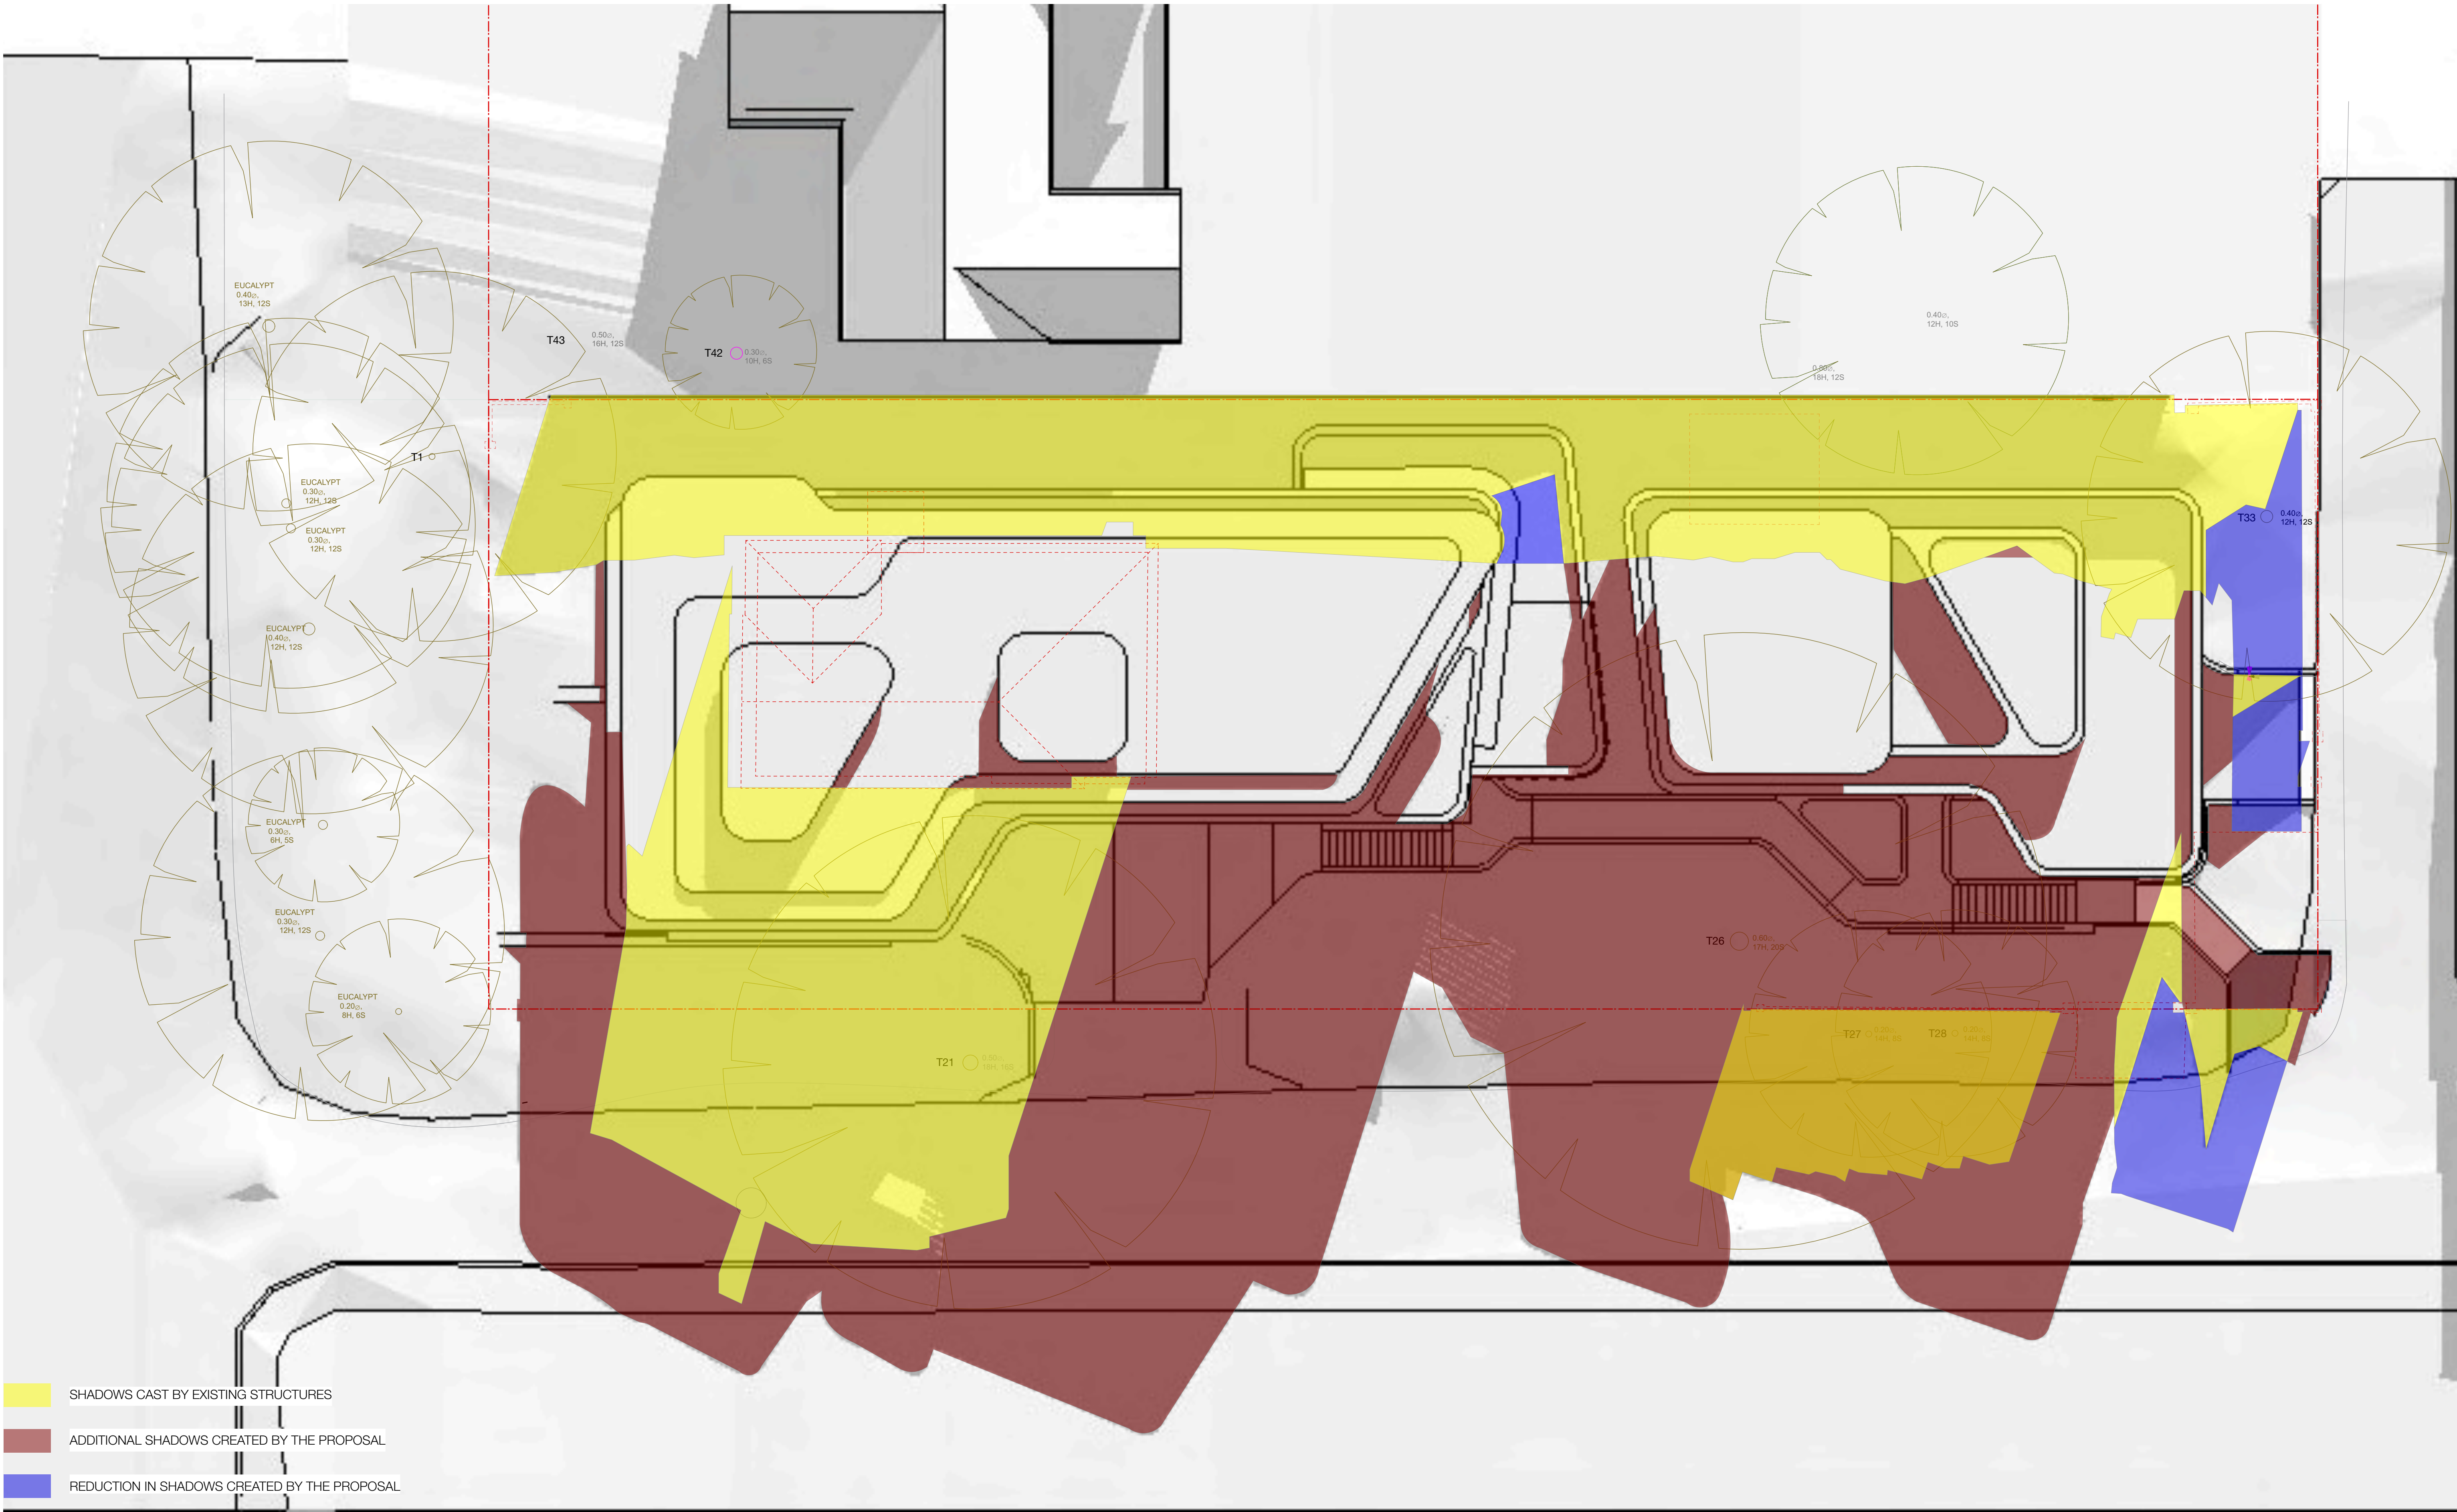

ISSUE	DATE	DESCRIPTION
A	10/09/20	ISSUED FOR DA
C	16/08/21	AMENDED DRAWINGS FOR s34
D	20/09/21	AMENDED DRAWINGS FOR ISSUE TO THE LEC

1. DIAGRAM AMENDED TO SUIT UPDATED DESIGN

PROJECT	27 BELLEVUE AVE AVALON
STAGE	DA
CLIENT	CONSTRUCT BY DESIGN
DESIGNED BY	SHED
DRAWN BY	SHED
CHECKED BY	CH

SCALE

1:100 @ A1

DRAWING TITLE


SHADOW DIAGRAMS |
9AM JUNE 21ST

DRAWING NO.

1901- DA 910 D

T +61 (0) 410 416 491
ABN 75155117516
NOM ARCH CHRIS HAUGHTON 6727



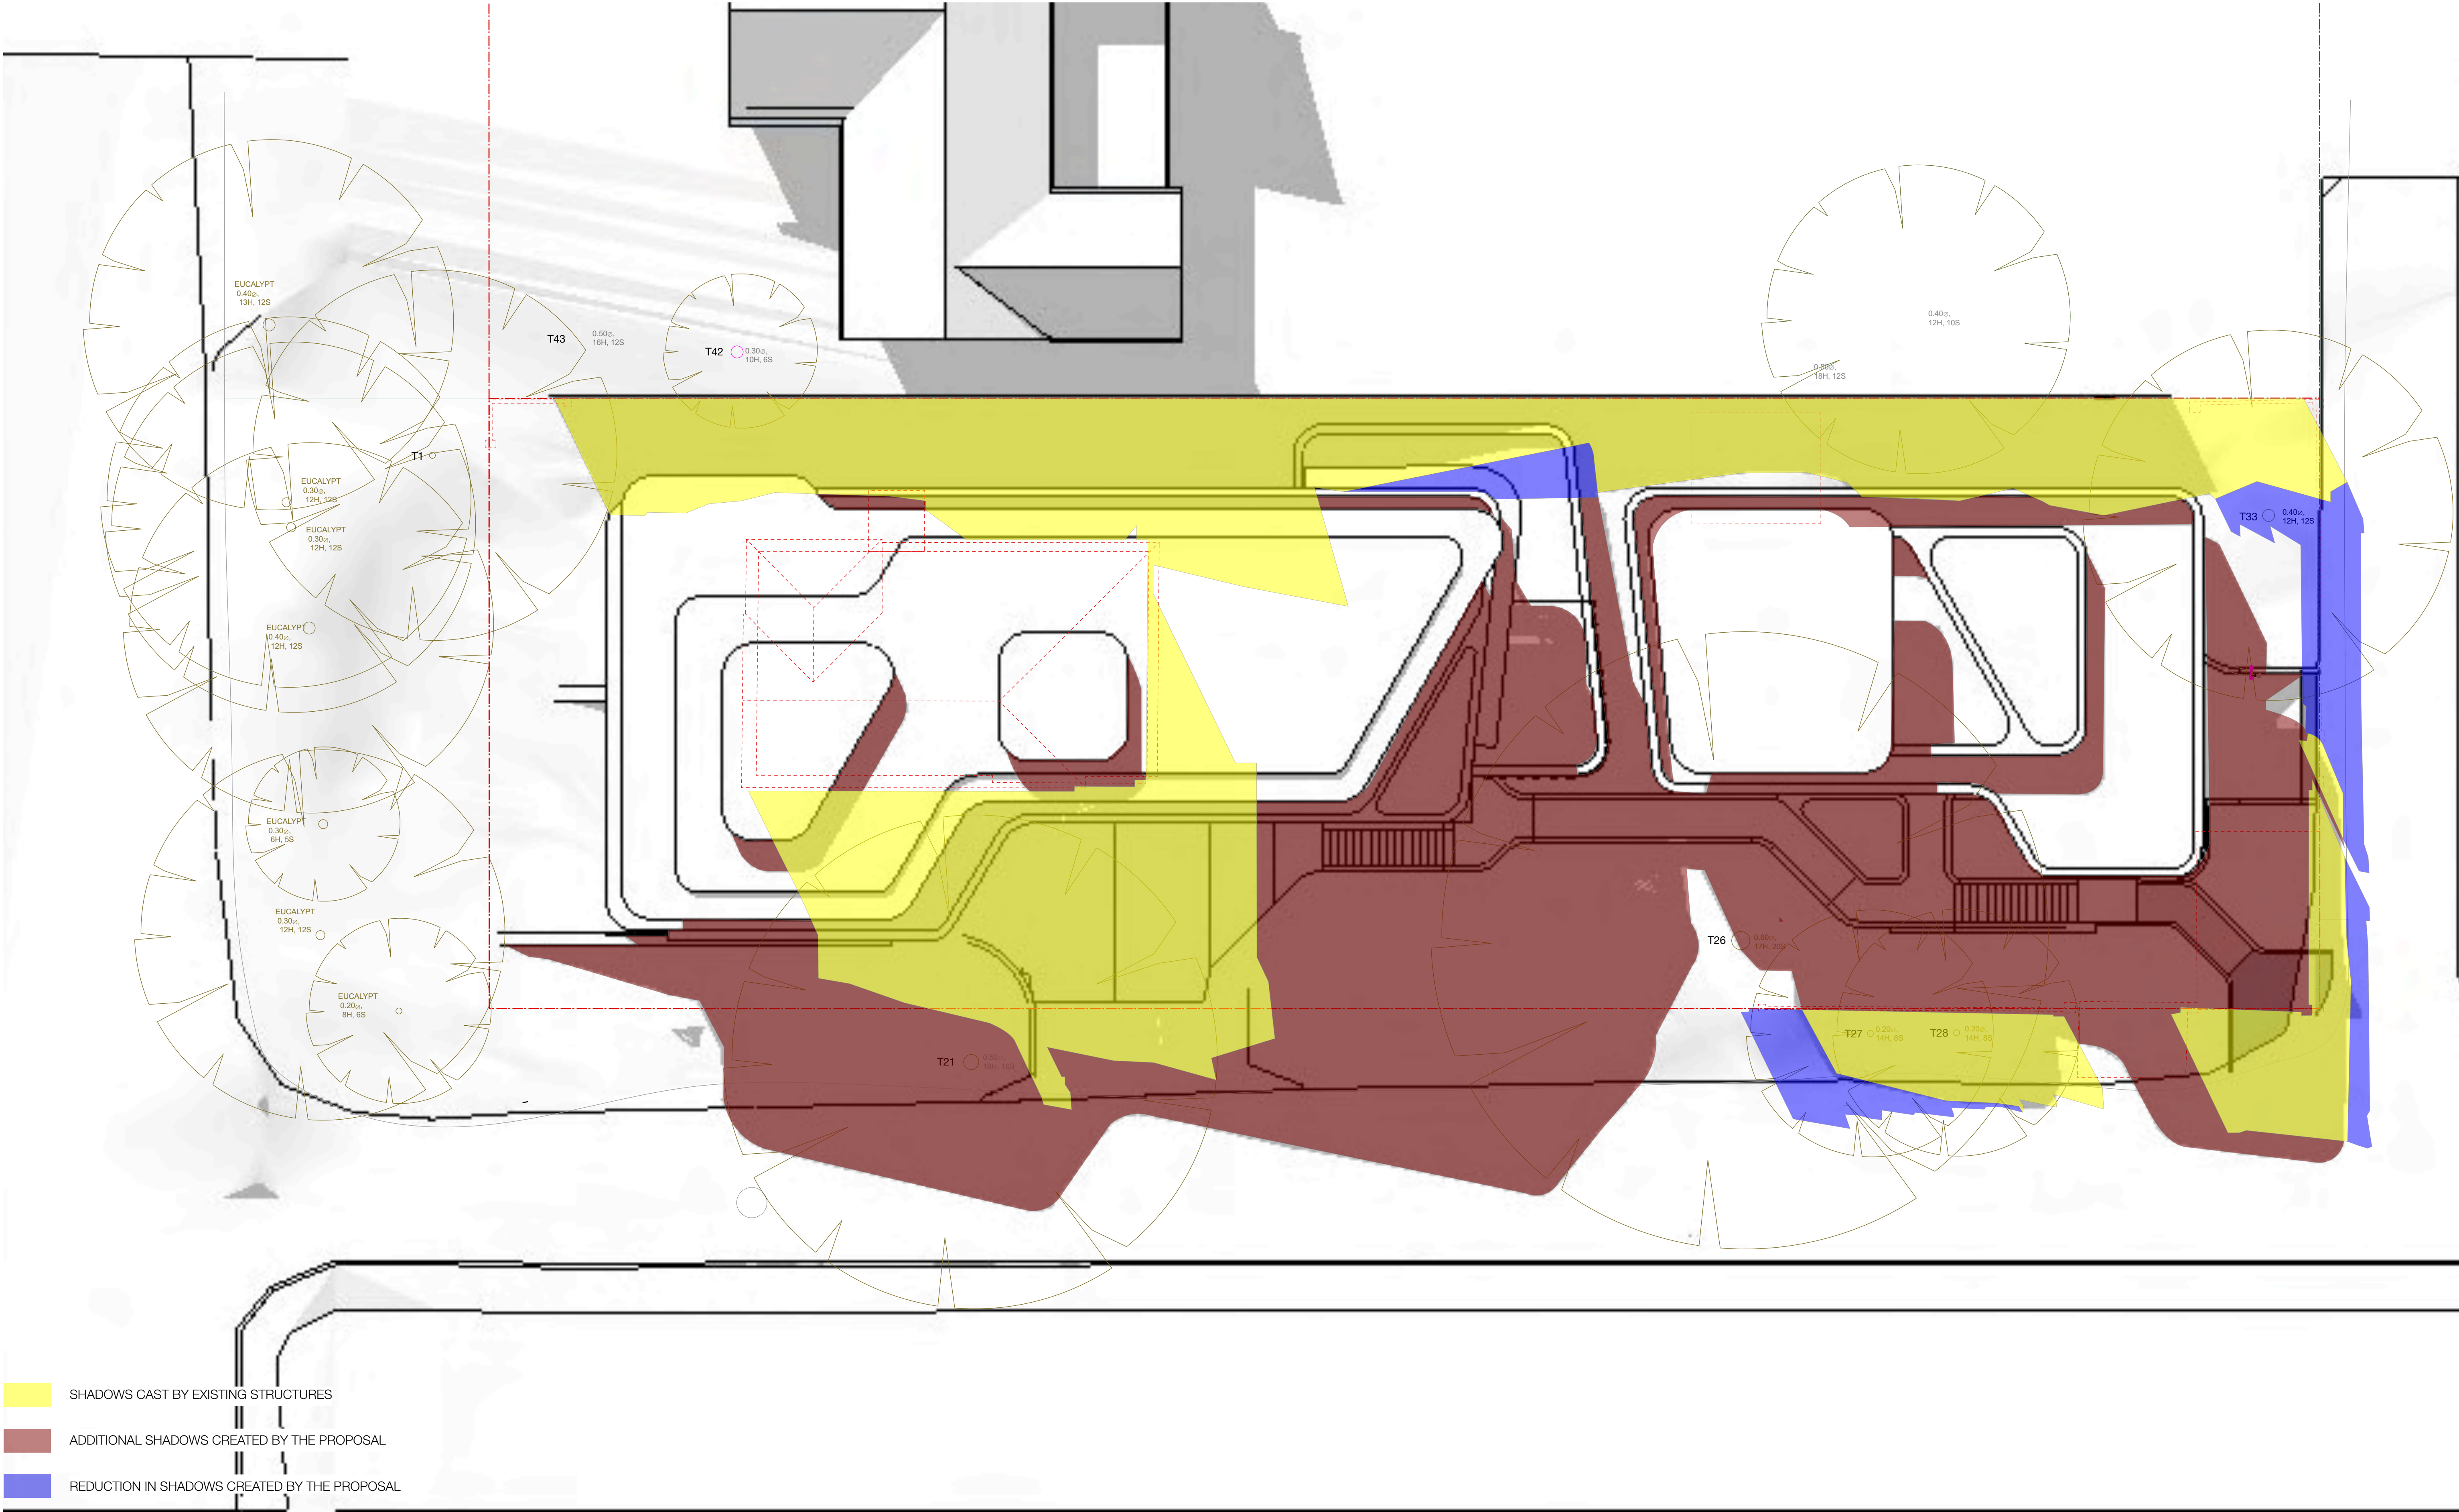

ISSUE	DATE	DESCRIPTION
A	10/09/20	ISSUED FOR DA
C	16/08/21	AMENDED DRAWINGS FOR s34
D	20/09/21	AMENDED DRAWINGS FOR ISSUE TO THE LEC

1. DIAGRAM AMENDED TO SUIT UPDATED DESIGN

PROJECT	27 BELLEVUE AVE AVALON
STAGE	DA
CLIENT	CONSTRUCT BY DESIGN
DESIGNED BY	SHED
DRAWN BY	SHED
CHECKED BY	CH




DRAWING TITLE
**SHADOW DIAGRAMS |
12PM JUNE 21ST**

DRAWING NO.
1901- DA 911 D

T +61 (0) 410 416 491
ABN 75155117516
NOM ARCH CHRIS HAUGHTON 6727



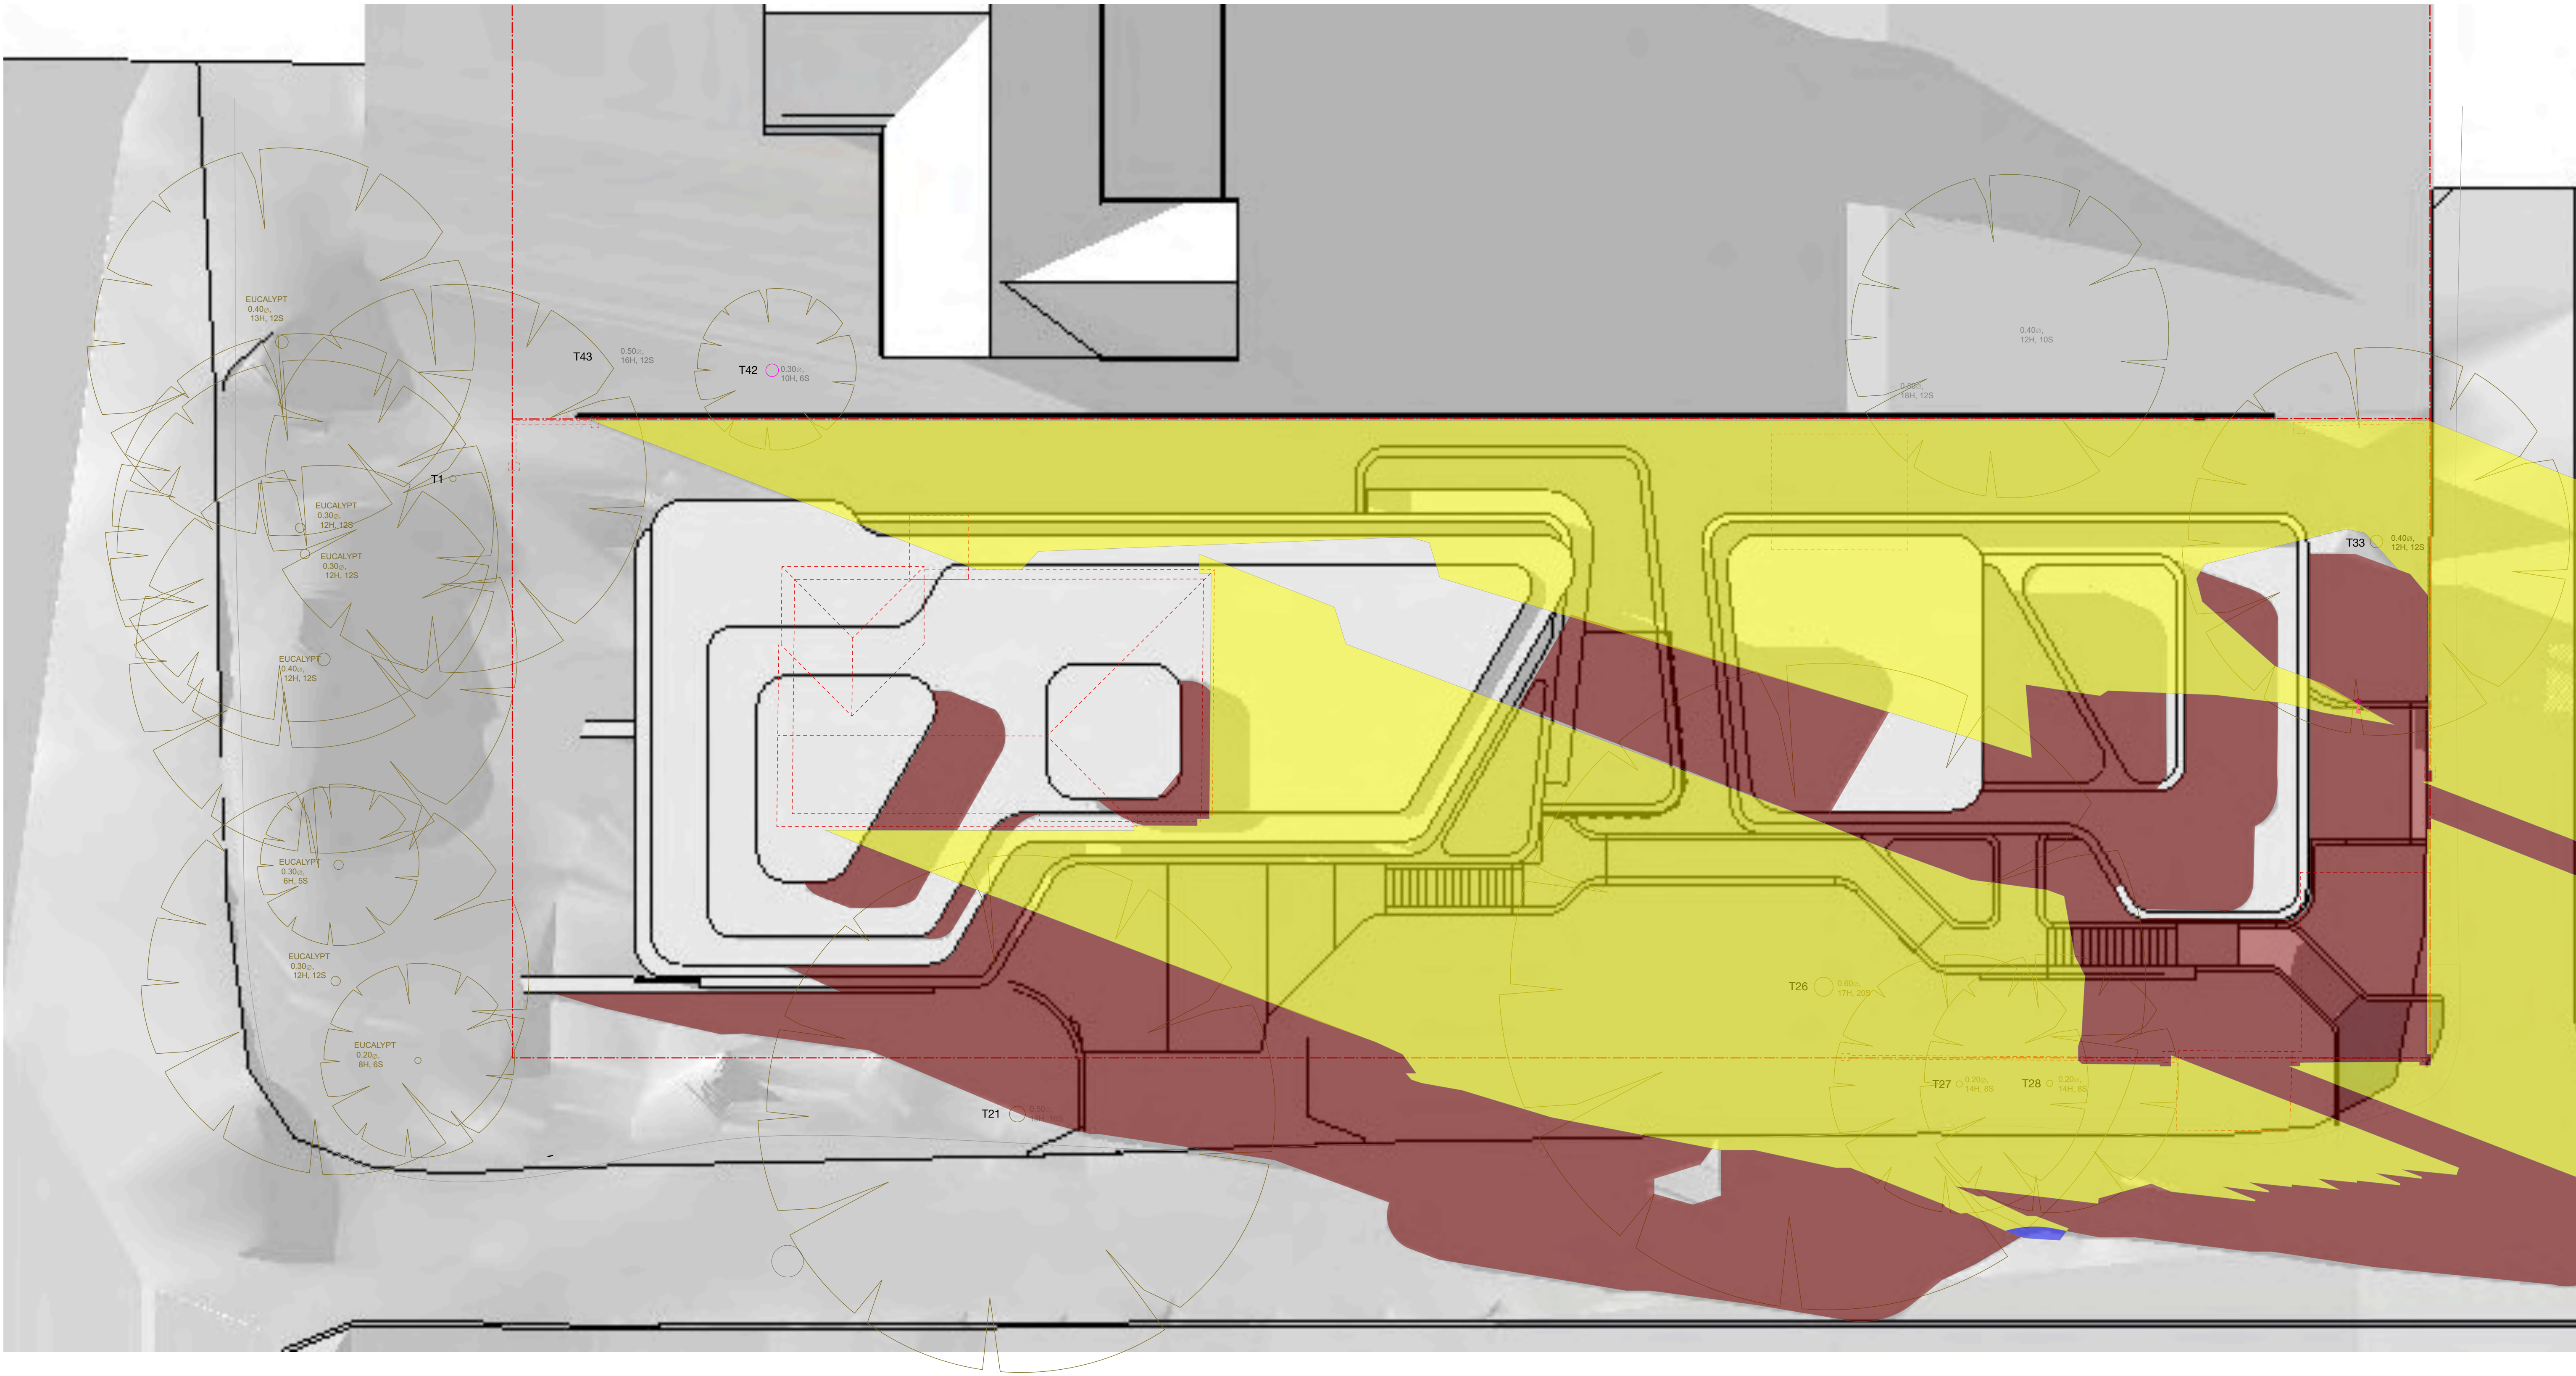

- SHADOWS CAST BY EXISTING STRUCTURES
- ADDITIONAL SHADOWS CREATED BY THE PROPOSAL
- REDUCTION IN SHADOWS CREATED BY THE PROPOSAL

ISSUE	DATE	DESCRIPTION
A	10/09/20	ISSUED FOR DA
C	16/08/21	AMENDED DRAWINGS FOR s34
D	20/09/21	AMENDED DRAWINGS FOR ISSUE TO THE LEC

1. DIAGRAM AMENDED TO SUIT UPDATED DESIGN

PROJECT	27 BELLEVUE AVE AVALON
STAGE	DA
CLIENT	CONSTRUCT BY DESIGN
DESIGNED BY	SHED
DRAWN BY	SHED
CHECKED BY	CH



DRAWING TITLE

SHADOW DIAGRAMS |
3PM JUNE 21ST

DRAWING NO.

1901- DA 912 D

T +61 (0) 410 416 491
ABN 75155117516
NOM ARCH CHRIS HAUGHTON 6727






APARTMENT 1 | JUNE 21ST | 9AM




APARTMENT 1 | JUNE 21ST | 10AM



APARTMENT 1 | JUNE 21ST | 11AM

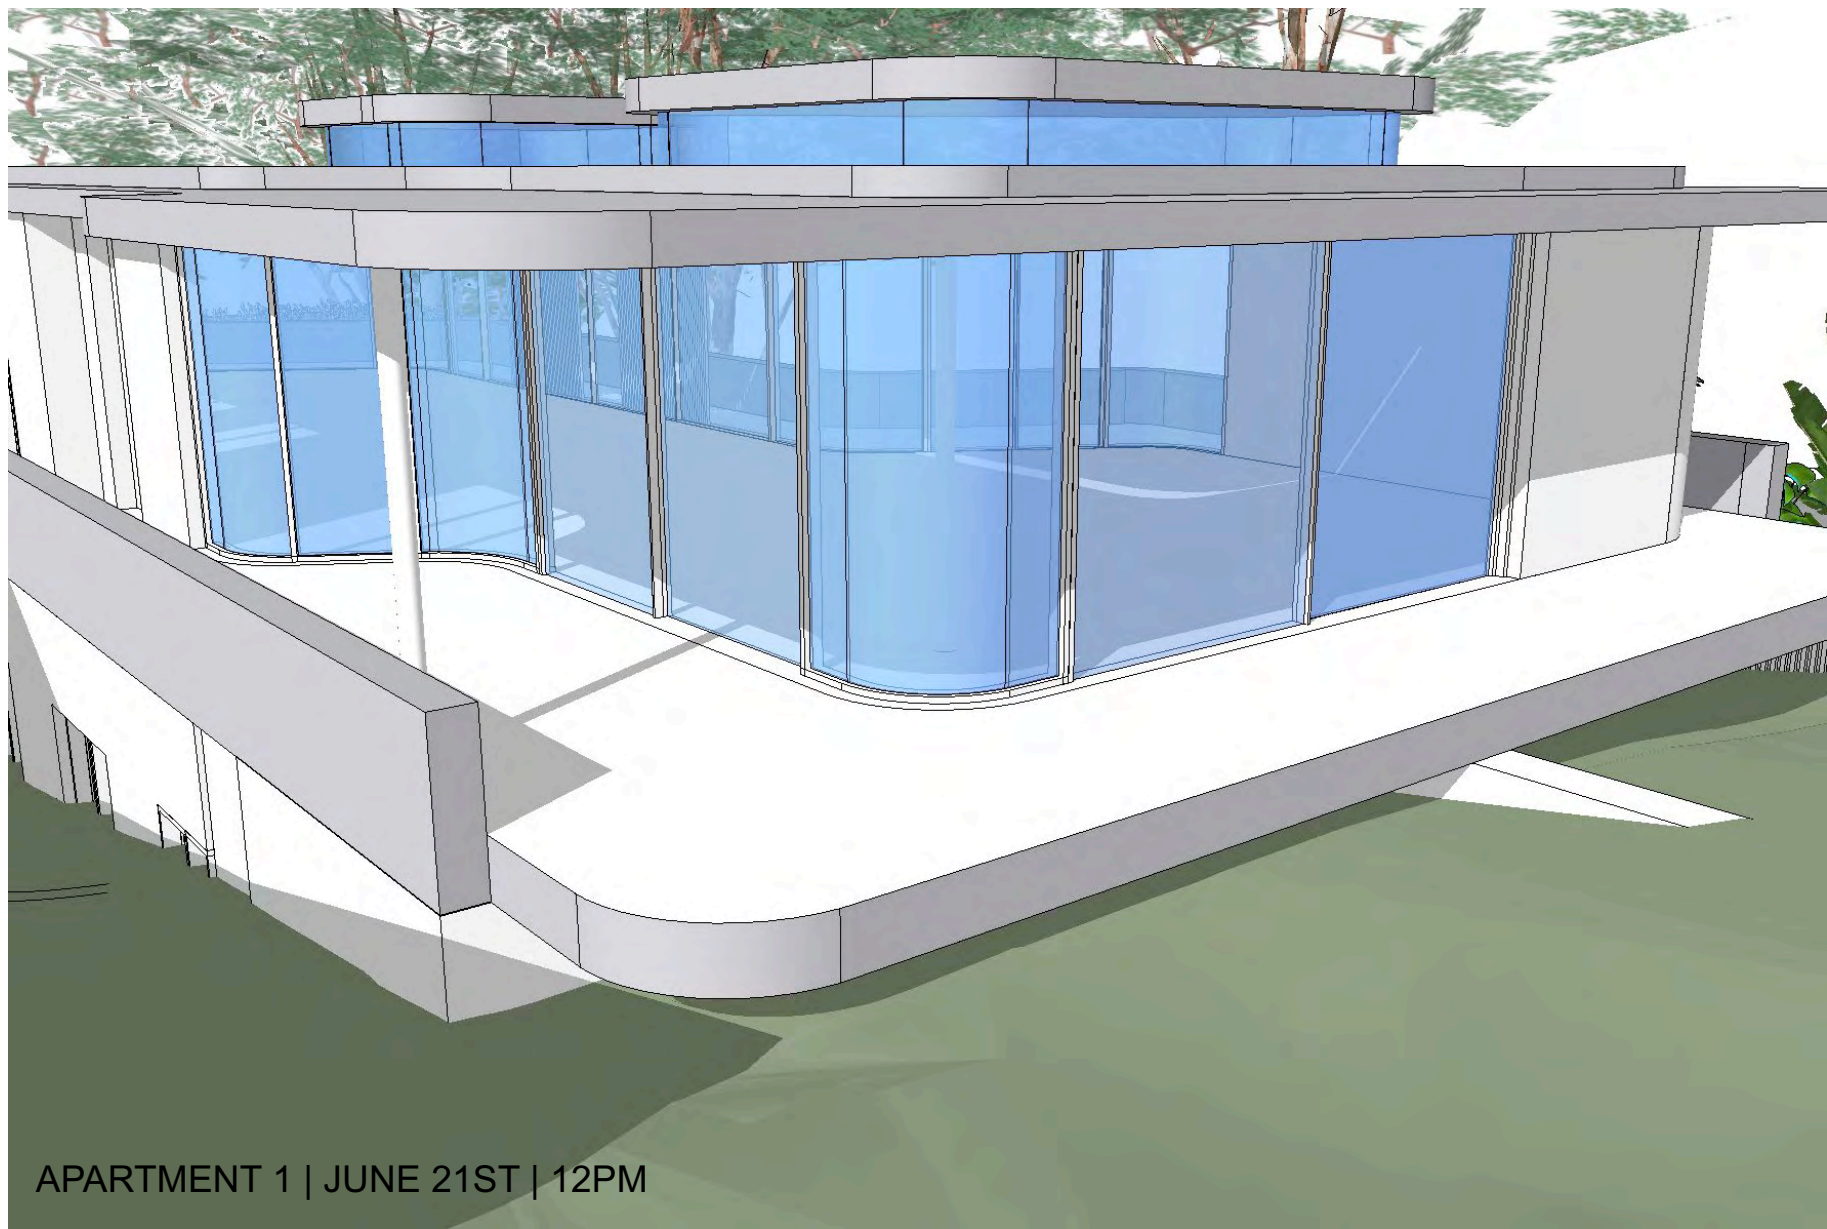

APARTMENT 1 | JUNE 21ST | 12PM

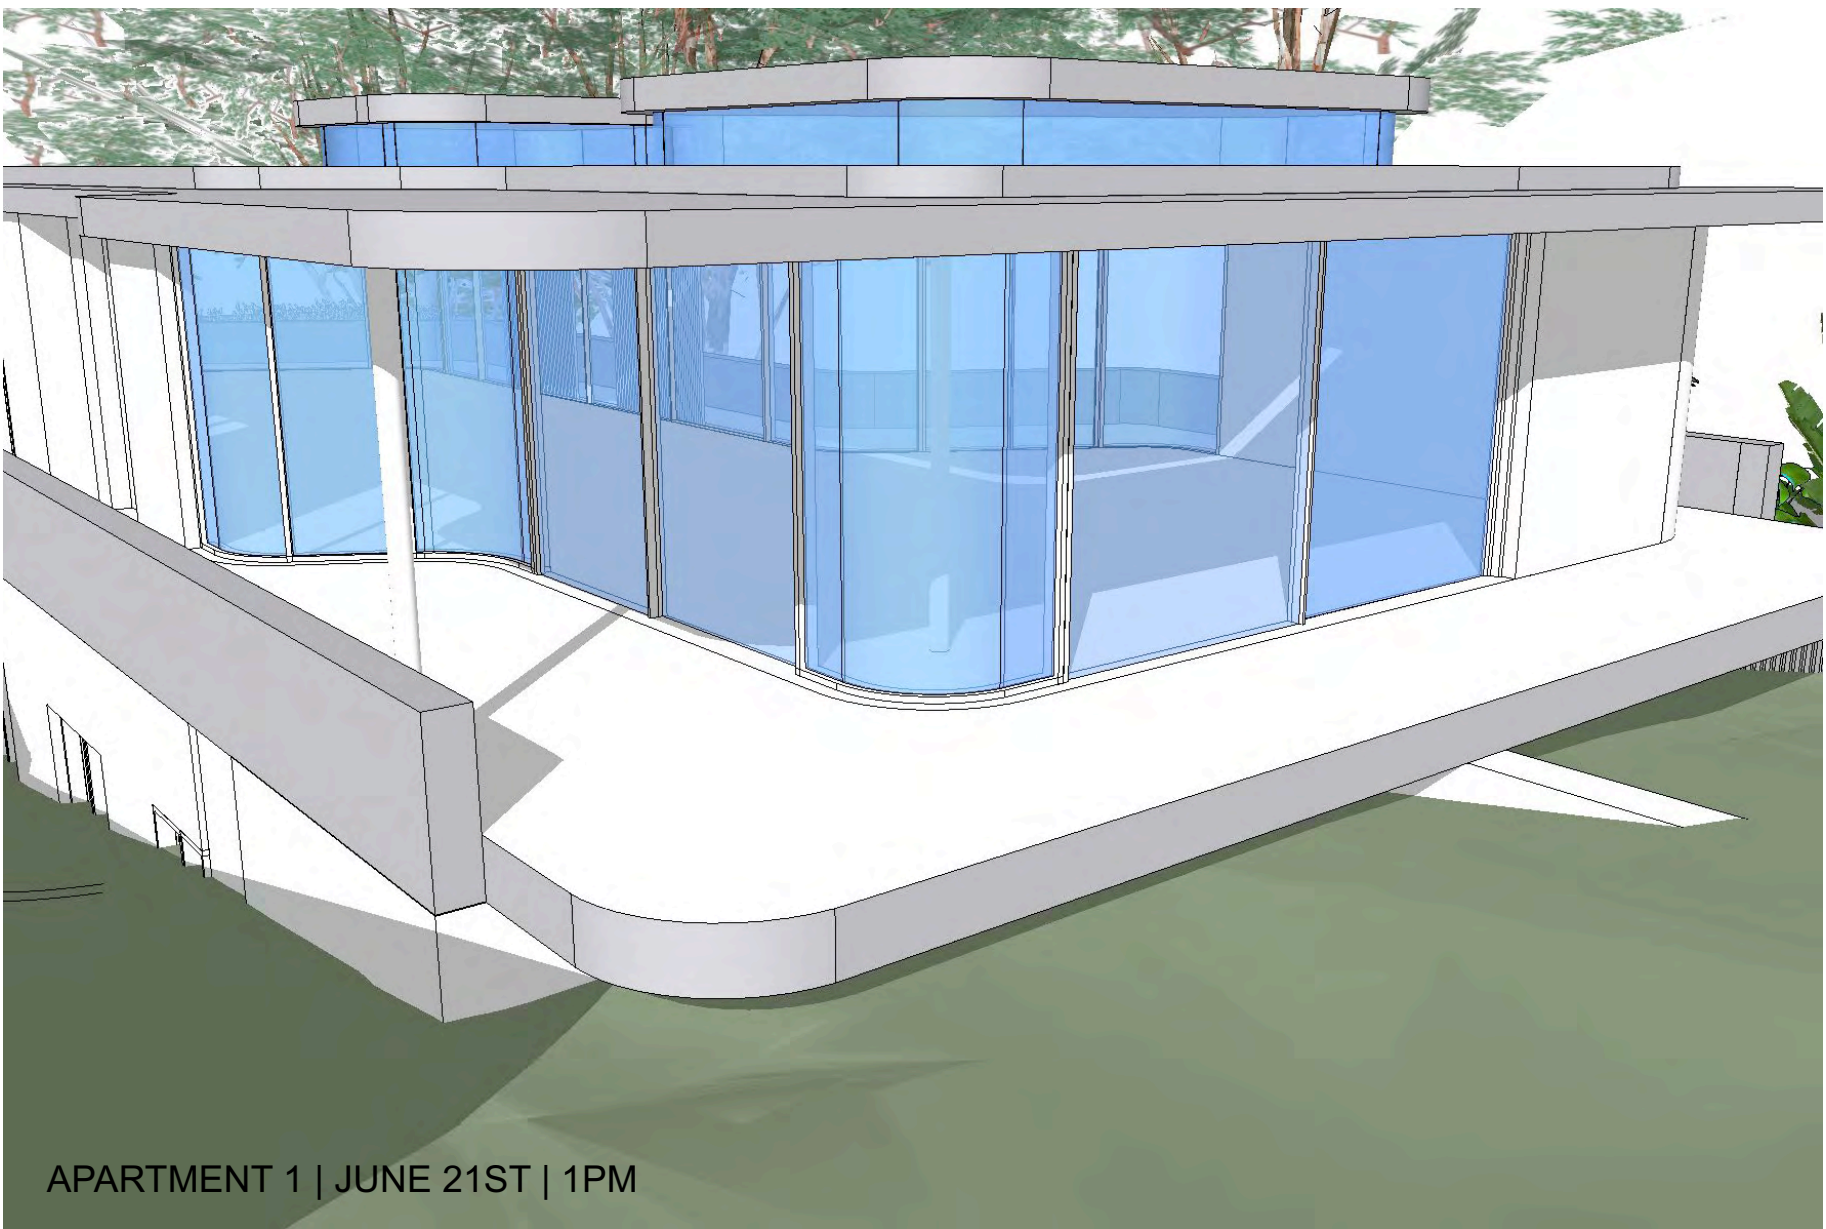

APARTMENT 1 | JUNE 21ST | 1PM




APARTMENT 1 | JUNE 21ST | 2PM



APARTMENT 1 | JUNE 21ST | 3PM

ISSUE	DATE	DESCRIPTION
A	10/09/20	ISSUED FOR DA1. DIAGRAM AMENDED TO SUIT UPDATED DESIGN
C	16/08/21	AMENDED DRAWINGS FOR s34
D	20/09/21	AMENDED DRAWINGS FOR ISSUE TO THE LEC


PROJECT	27 BELLEVUE AVE AVALON
STAGE	DA
CLIENT	CONSTRUCT BY DESIGN
DESIGNED BY	SHED
DRAWN BY	SHED
CHECKED BY	CH

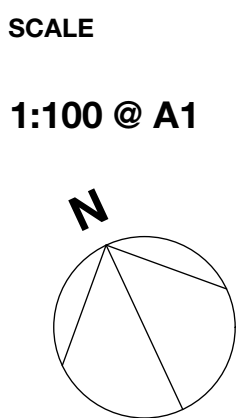


DRAWING TITLE
SOLAR ACCESS
APARTMENT 1 JUNE
21ST
DRAWING NO.
1901- DA 913 D

T +61 (0) 410 416 491
ABN 75155117516
NOM ARCH CHRIS HAUGHTON 6727




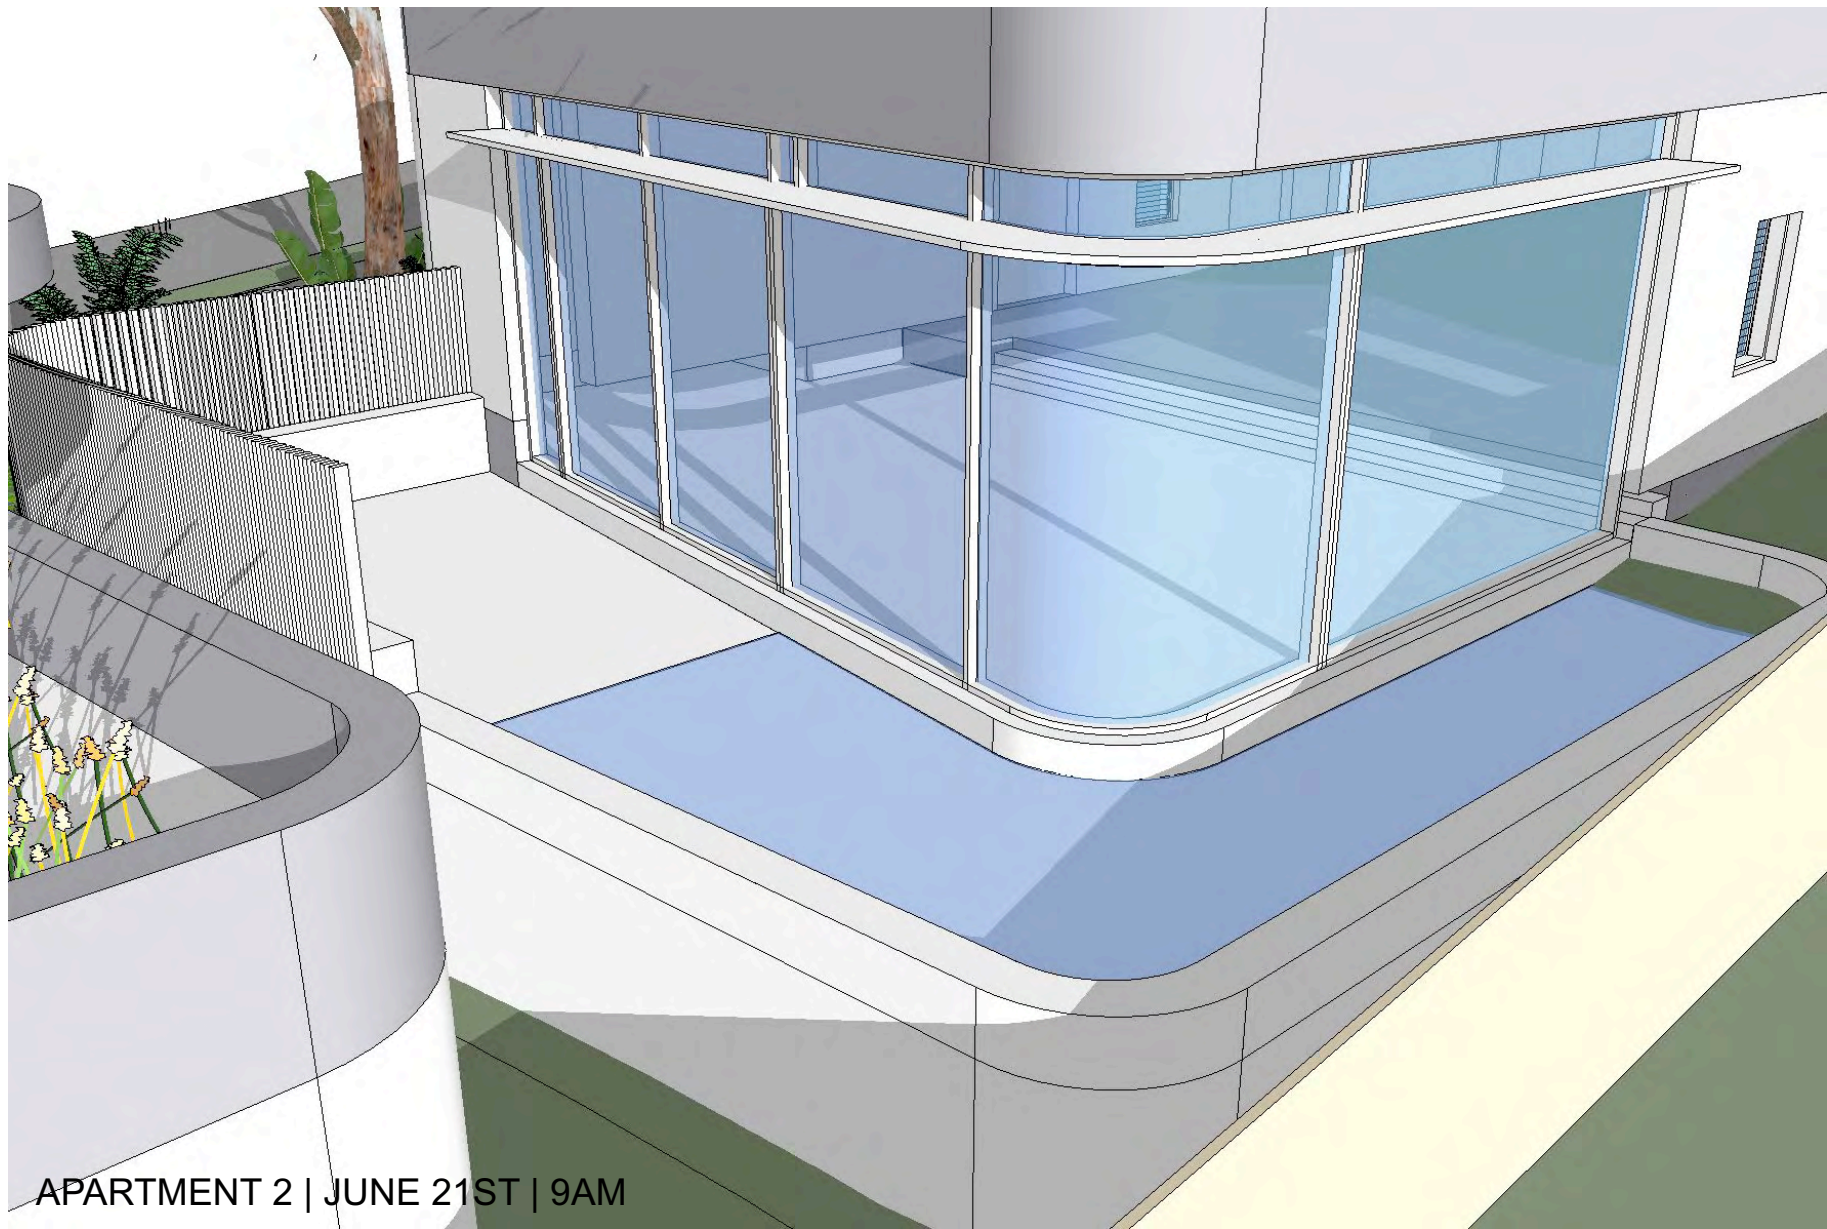


APARTMENT 2 | JUNE 21ST | 9AM

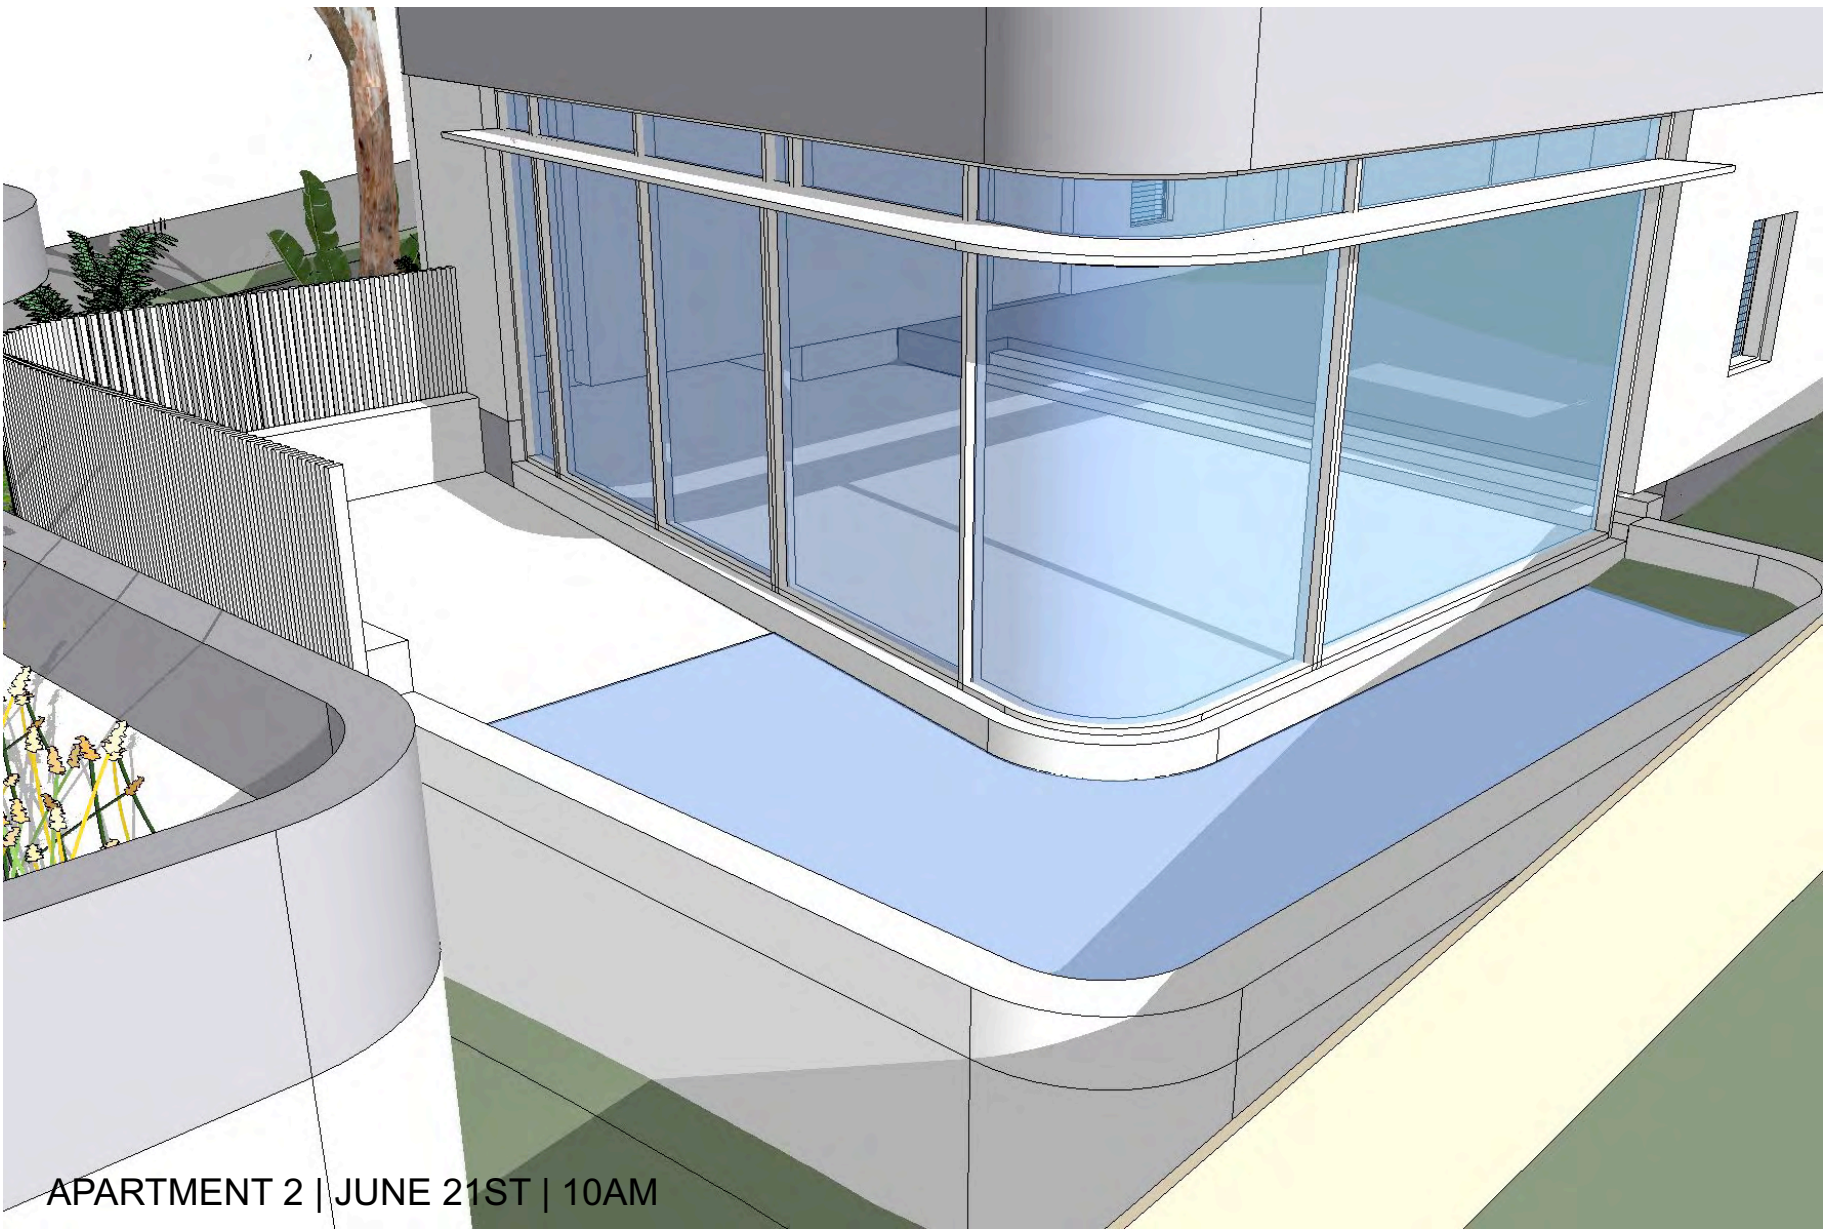


APARTMENT 2 | JUNE 21ST | 10AM

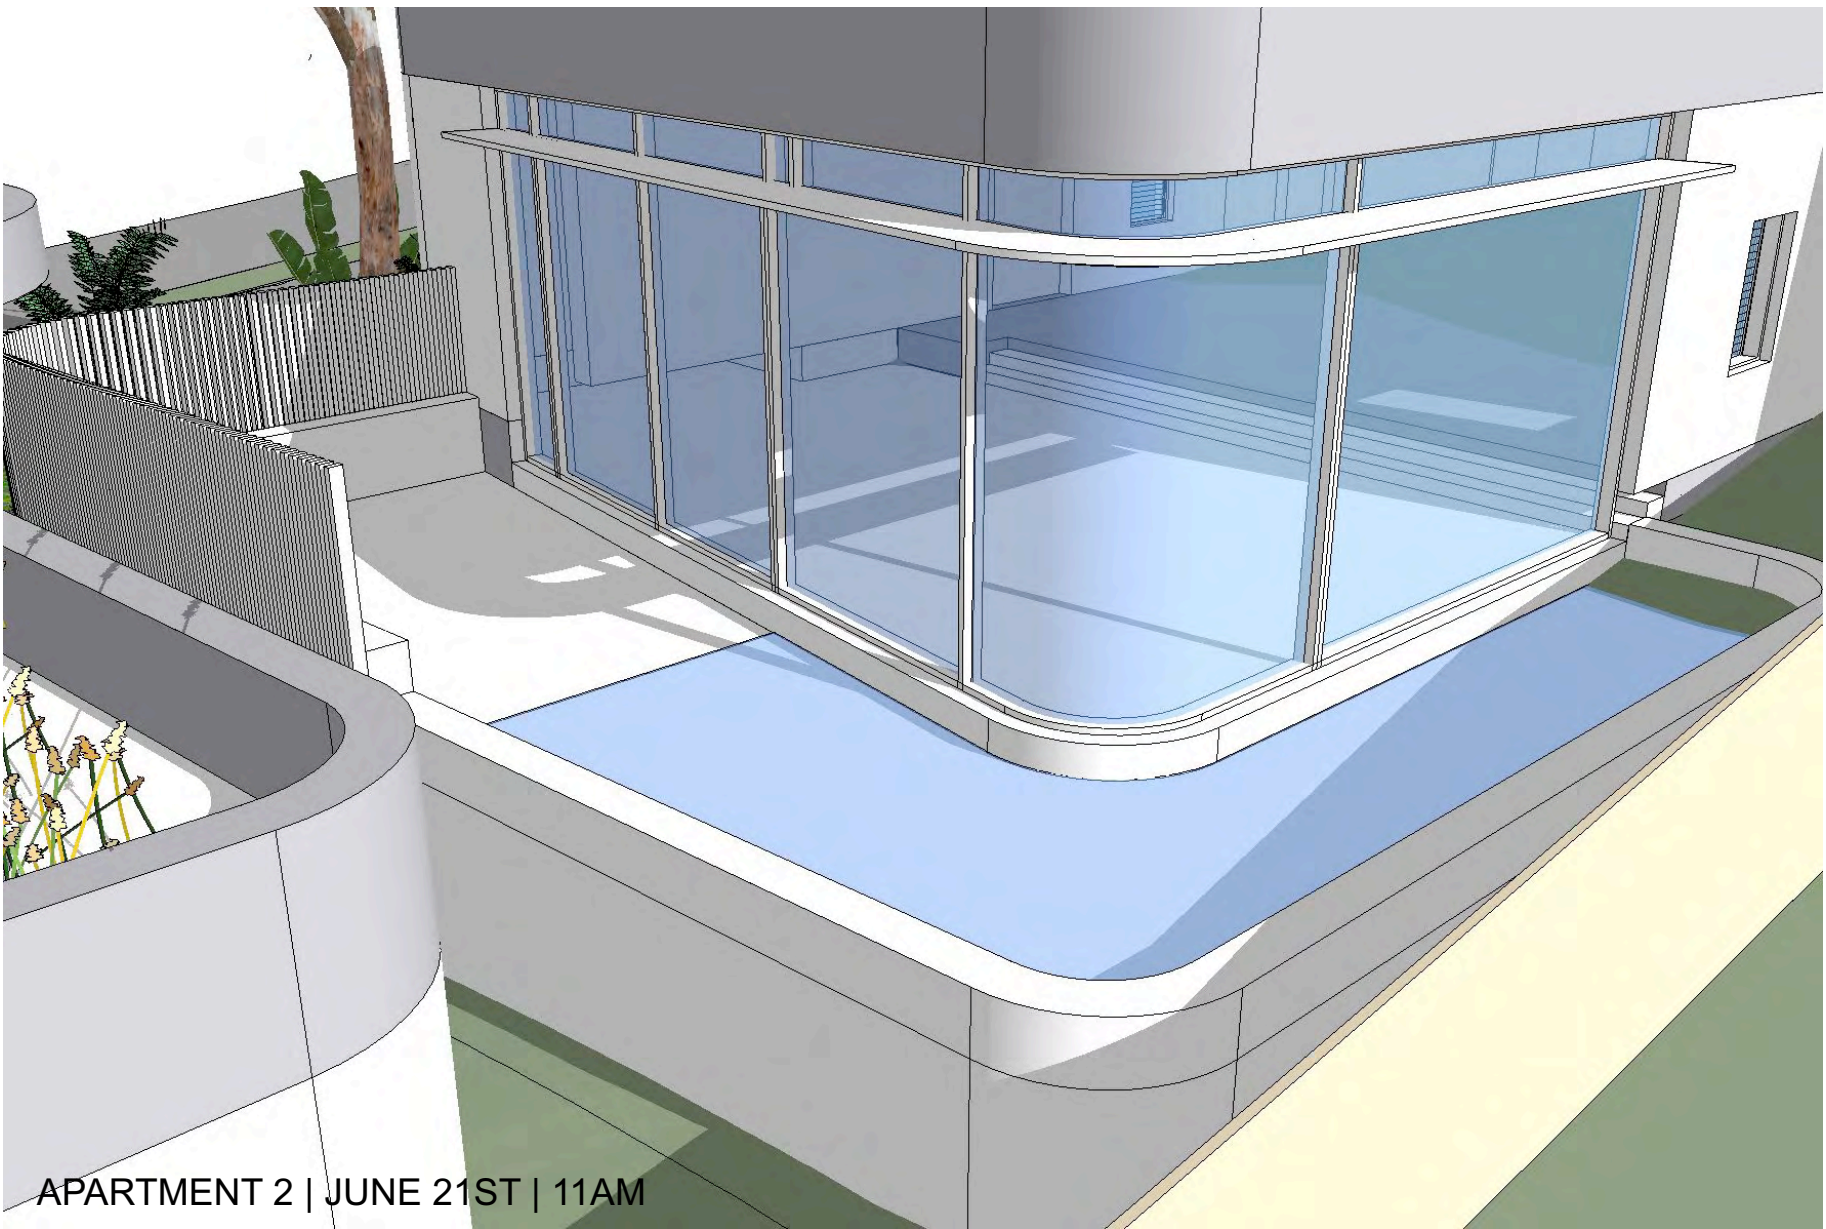


APARTMENT 2 | JUNE 21ST | 11AM

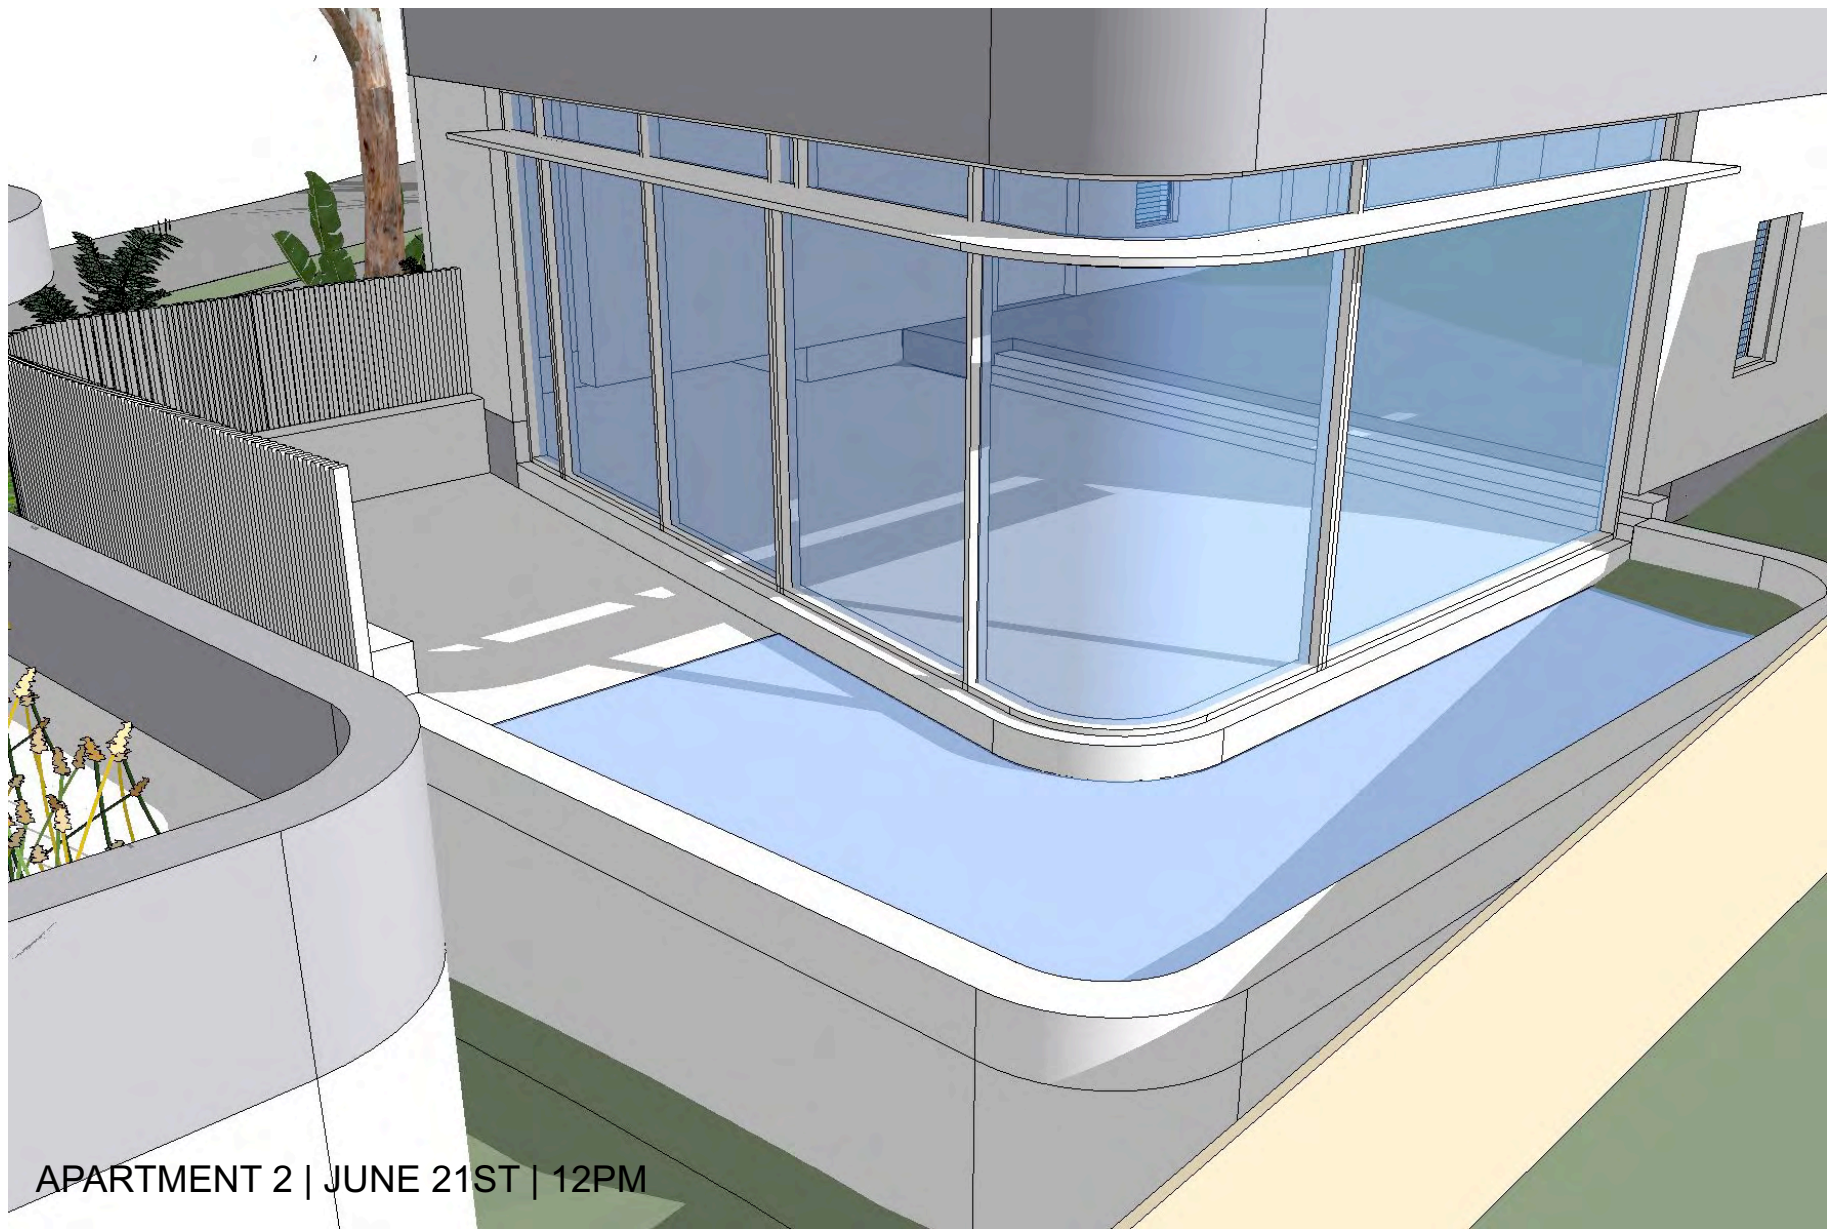

APARTMENT 2 | JUNE 21ST | 12PM

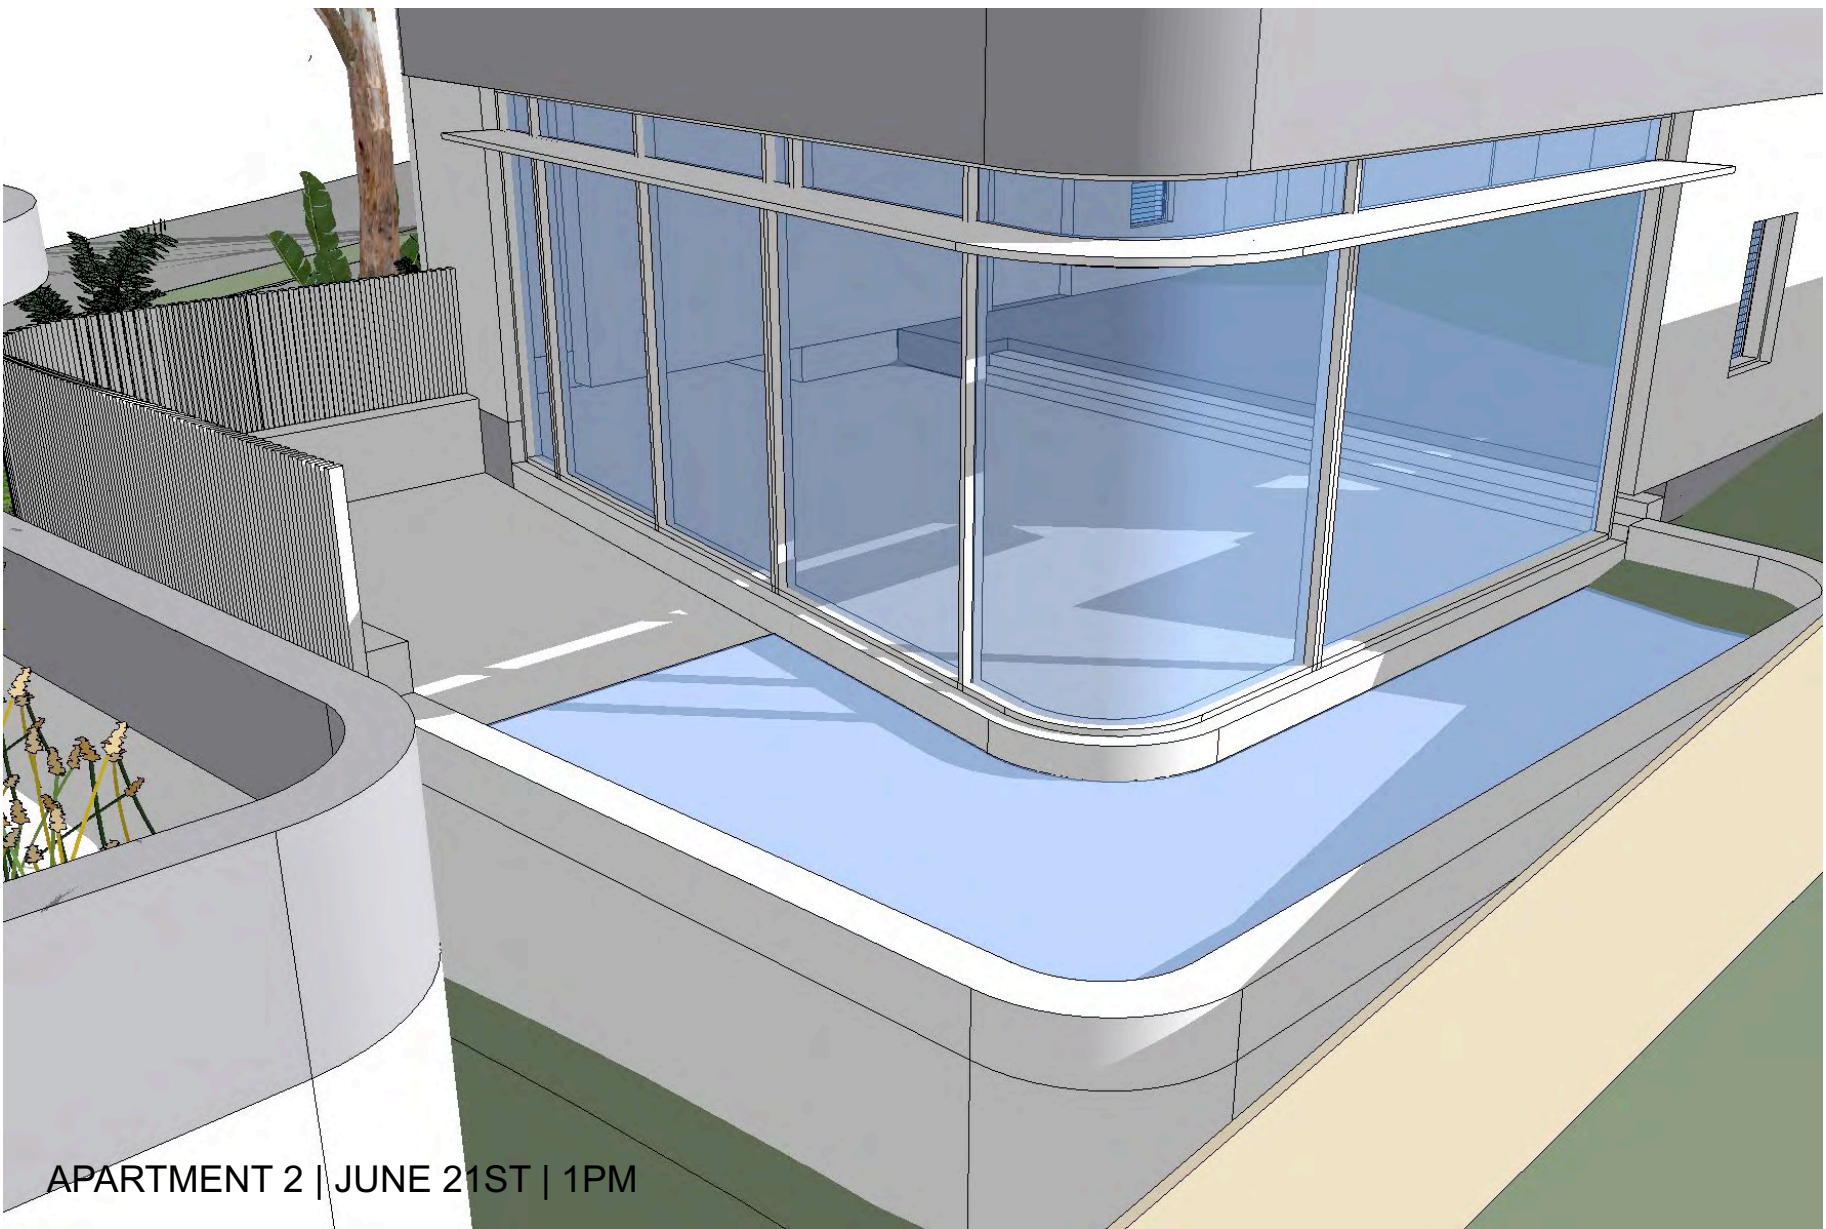

APARTMENT 2 | JUNE 21ST | 1PM

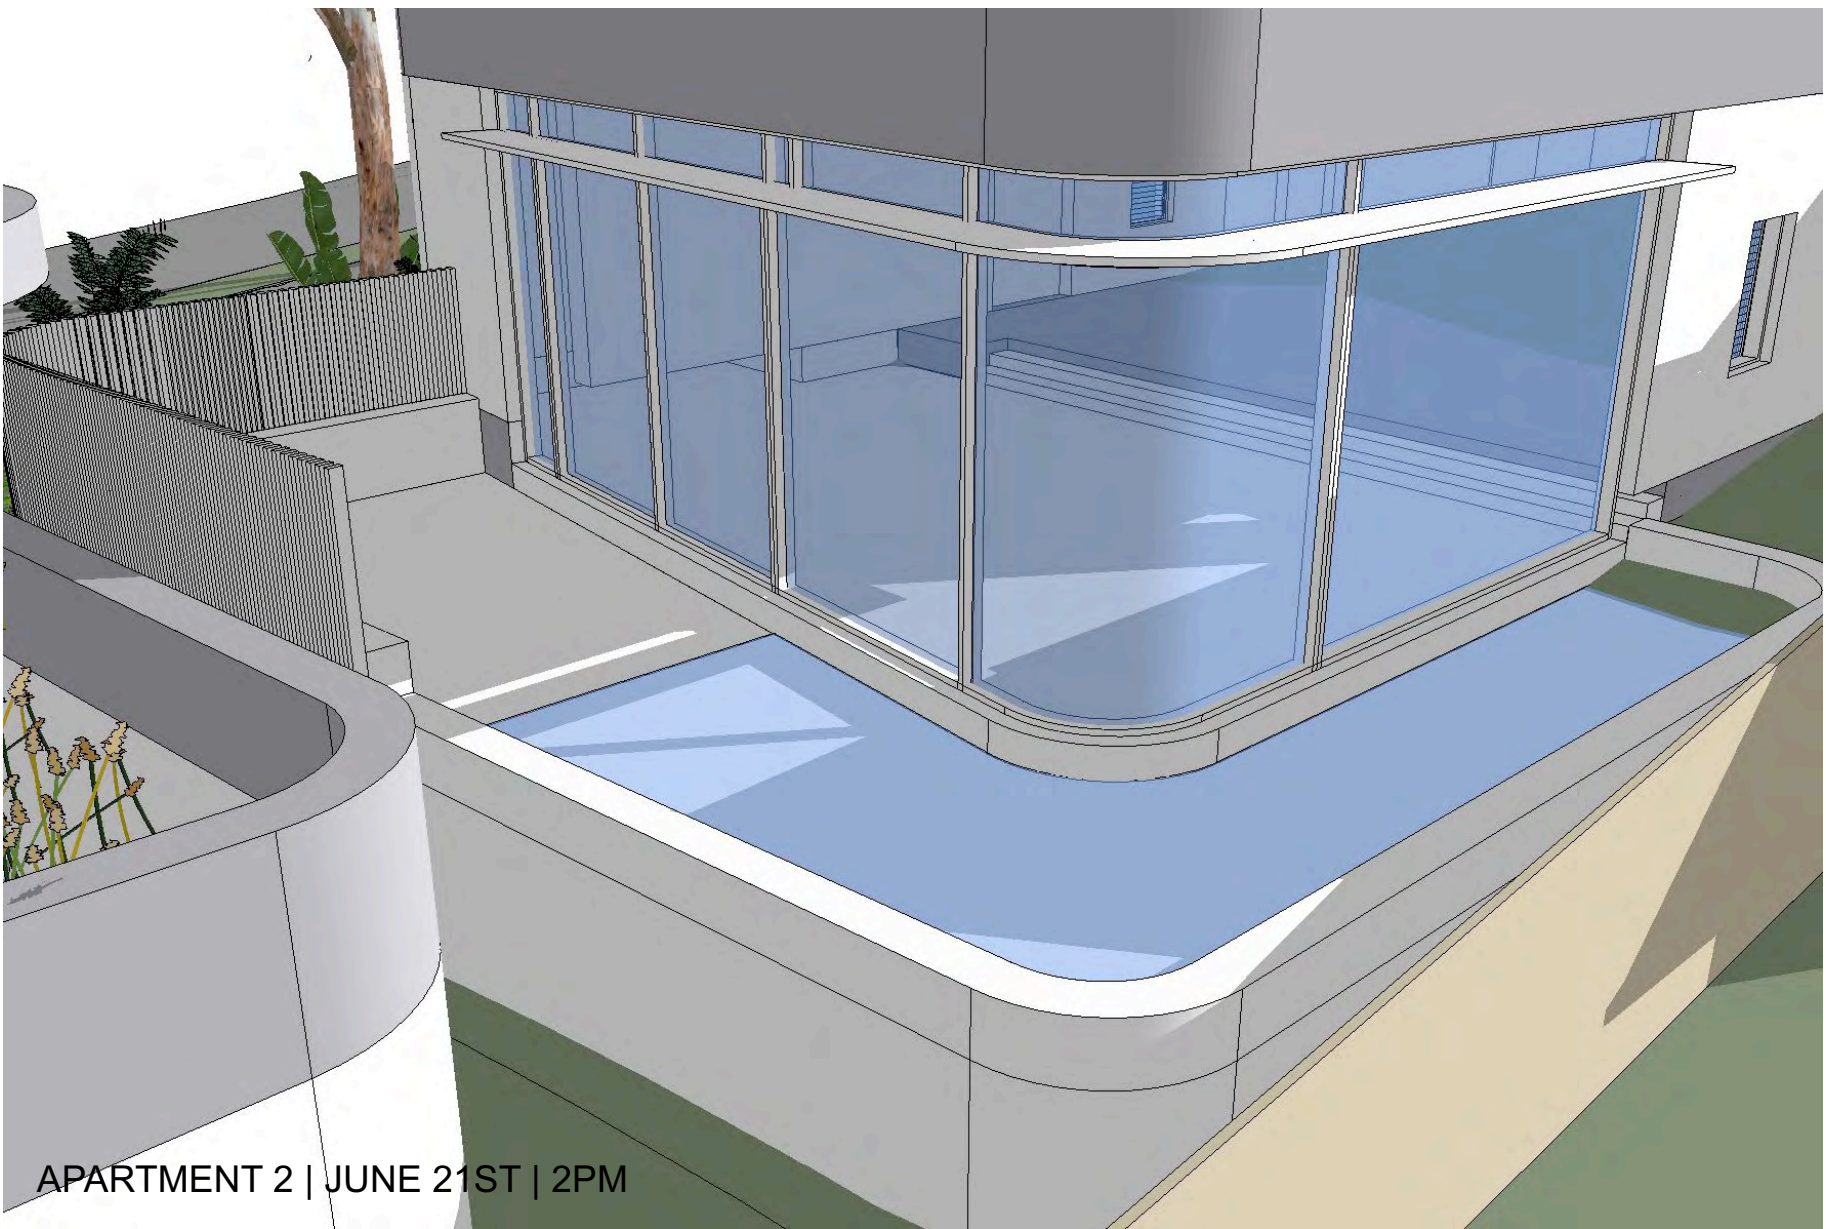


APARTMENT 2 | JUNE 21ST | 2PM

ISSUE	DATE	DESCRIPTION
A	10/09/20	ISSUED FOR DA
C	16/08/21	AMENDED DRAWINGS FOR s34
D	20/09/21	AMENDED DRAWINGS FOR ISSUE TO THE LEC

1. DIAGRAM AMENDED TO SUIT UPDATED DESIGN


PROJECT	27 BELLEVUE AVE AVALON
STAGE	DA
CLIENT	CONSTRUCT BY DESIGN
DESIGNED BY	SHED
DRAWN BY	SHED
CHECKED BY	CH

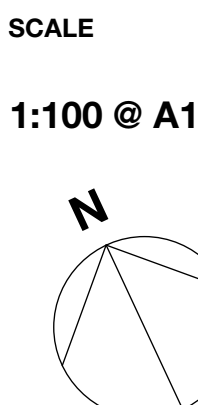


DRAWING TITLE
**SOLAR ACCESS |
APARTMENT 2 | JUNE
21ST**
DRAWING NO.
1901- DA 914 D

T +61 (0) 410 416 491
ABN 75155117516
NOM ARCH CHRIS HAUGHTON 6727



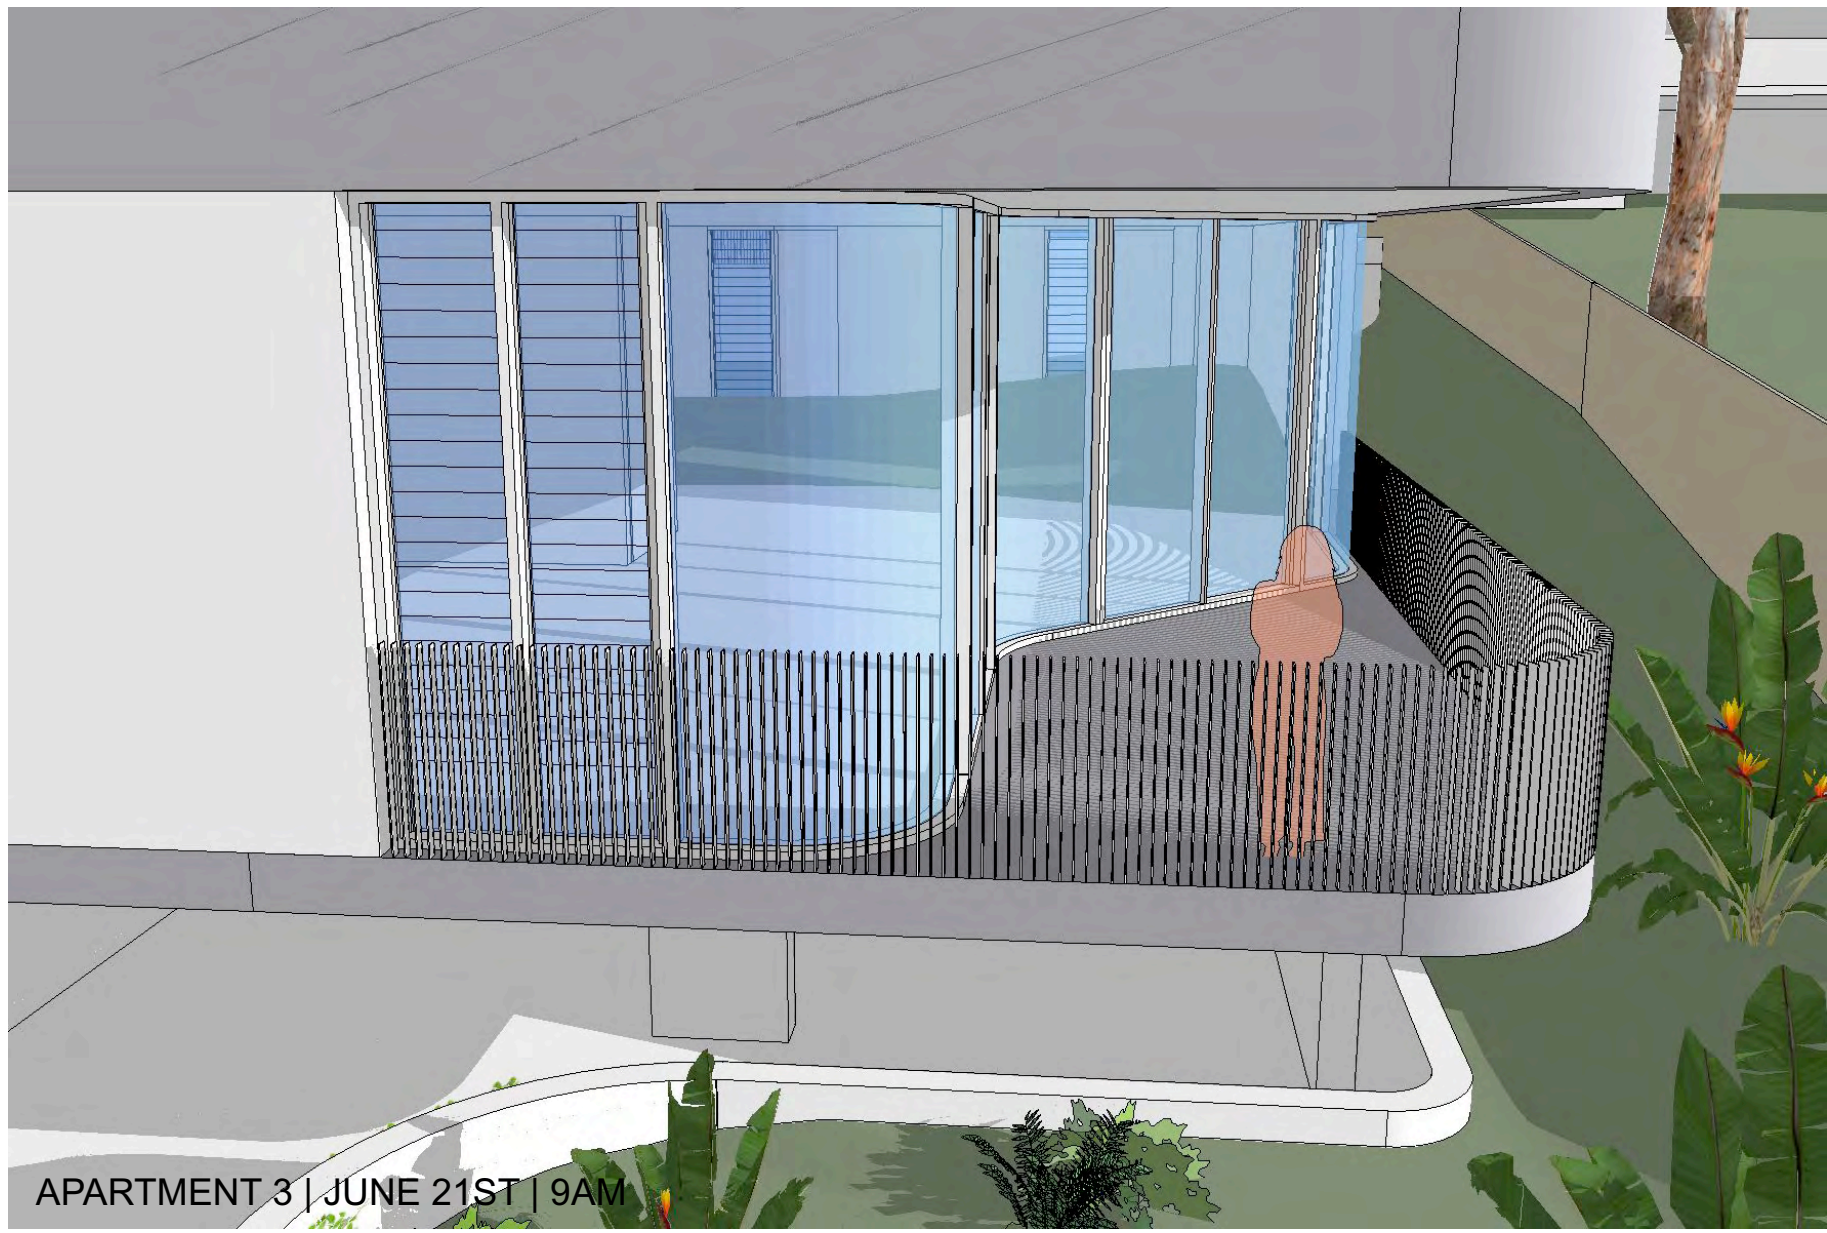

APARTMENT 3 | JUNE 21ST | 9AM

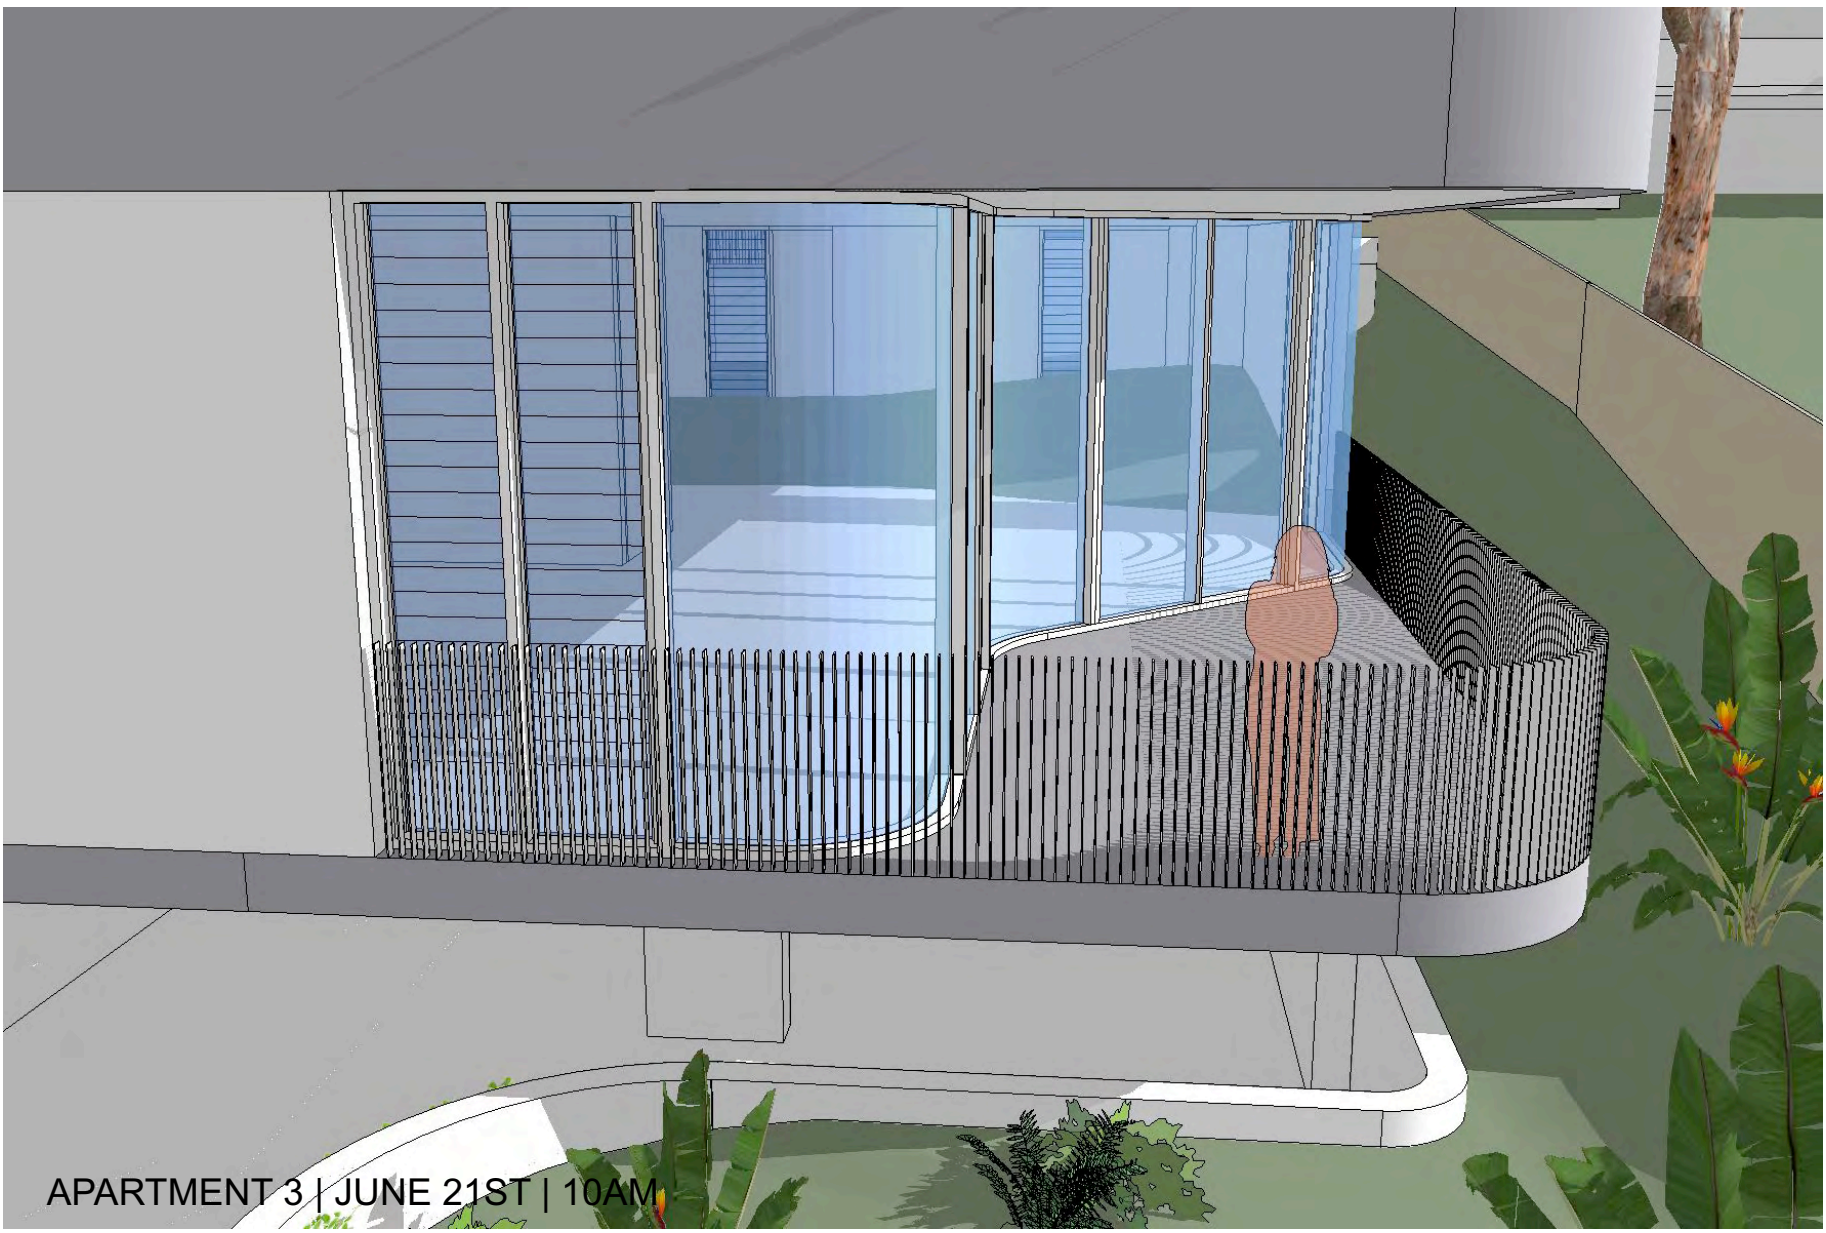

APARTMENT 3 | JUNE 21ST | 10AM



APARTMENT 3 | JUNE 21ST | 11AM



APARTMENT 3 | JUNE 21ST | 12PM



APARTMENT 3 | JUNE 21ST | 1PM



APARTMENT 3 | JUNE 21ST | 2PM

ISSUE	DATE	DESCRIPTION
A	10/09/20	ISSUED FOR DA
C	16/08/21	AMENDED DRAWINGS FOR s34
D	20/09/21	AMENDED DRAWINGS FOR ISSUE TO THE LEC

1. DIAGRAM AMENDED TO SUIT UPDATED DESIGN

PROJECT	27 BELLEVUE AVE AVALON
STAGE	DA
CLIENT	CONSTRUCT BY DESIGN
DESIGNED BY	SHED
DRAWN BY	SHED
CHECKED BY	CH



DRAWING TITLE
**SOLAR ACCESS |
APARTMENT 3 | JUNE
21ST**
DRAWING NO.
1901- DA 915 D

T +61 (0) 410 416 491
ABN 75155117516
NOM ARCH CHRIS HAUGHTON 6727

