

MERIMBULA - CLUB SAPPHIRE

PROPOSED HOTEL & ASSOCIATED ALTERATIONS & ADDITIONS

QUATTRO PROJECT NUMBER 17-0435

DRAWINGS

ARCHITECTURE

DA-A-000	COVER SHEET
DA-A-010	NOTIFICATION PLAN
DA-A-020	LOCALITY PLAN
DA-A-030	EXISTING SITE PLAN
DA-A-040	PROPOSED SITE PLAN & ANALYSIS
DA-A-041	BUILDING IMPACT ANALYSIS - SITE
DA-A-042	BUILDING IMPACT ANALYSIS - VIEWS
DA-A-043	BUILDING IMPACT ANALYSIS - VIEWS 2
DA-A-049	LOWER GROUND - EXISTING AND DEMOLITION PLAN
DA-A-050	GROUND FLOOR - EXISTING AND DEMOLITION PLAN
DA-A-051	LEVEL 1 - EXISTING AND DEMOLITION PLAN
DA-A-052	ROOF - EXISTING AND DEMOLITION PLAN
DA-A-070	SHADOW DIAGRAMS
DA-A-080	CARPARK DETAILS
DA-A-099	LOWER GROUND FLOOR - PROPOSED PLAN
DA-A-100	GROUND FLOOR - PROPOSED PLAN
DA-A-101	LEVEL 1 - PROPOSED PLAN
DA-A-102	TYPICAL HOTEL LEVEL - PROPOSED PLAN
DA-A-103	ROOF - PROPOSED PLAN
DA-A-150	HOTEL - DETAIL STANDARD ROOMS PLANS
DA-A-200	PROPOSED ELEVATIONS
DA-A-201	PROPOSED ELEVATIONS - SHEET 2
DA-A-250	PROPOSED SECTIONS 1
DA-A-251	PROPOSED SECTIONS 2
DA-A-500	PERSPECTIVE VIEWS



Notes

Rev. No.	Date	Revision	Auth'd
A	13/7/20	P1 DRAFT PACKAGE	FP
B	29/9/20	PLANNING ISSUE	PJH
C	1/11/21	DA SUBMISSION	PJH

CLIENT

Merimbula Club Sapphire



www.qarch.com.au

Quattro Architecture

ACN 150 198 842

Sydney 61 2 9091 0190

Suite 129, Lifestyle Working

117 Old Pittwater Road Brookvale NSW 2100

Registered Architect - 6854

Peter Hosking (Director)

Canberra 61 2 6286 3829

Unit 111, Level 1, Phillip Court,

43-57 Townshend Street Phillip, ACT 2606

Registered Architect - 2384

Tim Zuber

Project

Merimbula - Club Sapphire

Proposed Hotel & Club alterations

LOT 912, DP 855433

Drawing title

COVER SHEET


Figured dimensions shall take precedence over scale. Contractors must verify all dimensions on job before commencing any work or making shop drawings.

Drawn By DC	Checked By PH	No Sheets
Project Number	Drawing Number	Rev

17-0435 DA-A-000 C

DEVELOPMENT
APPLICATION

This drawing is protected by copyright.

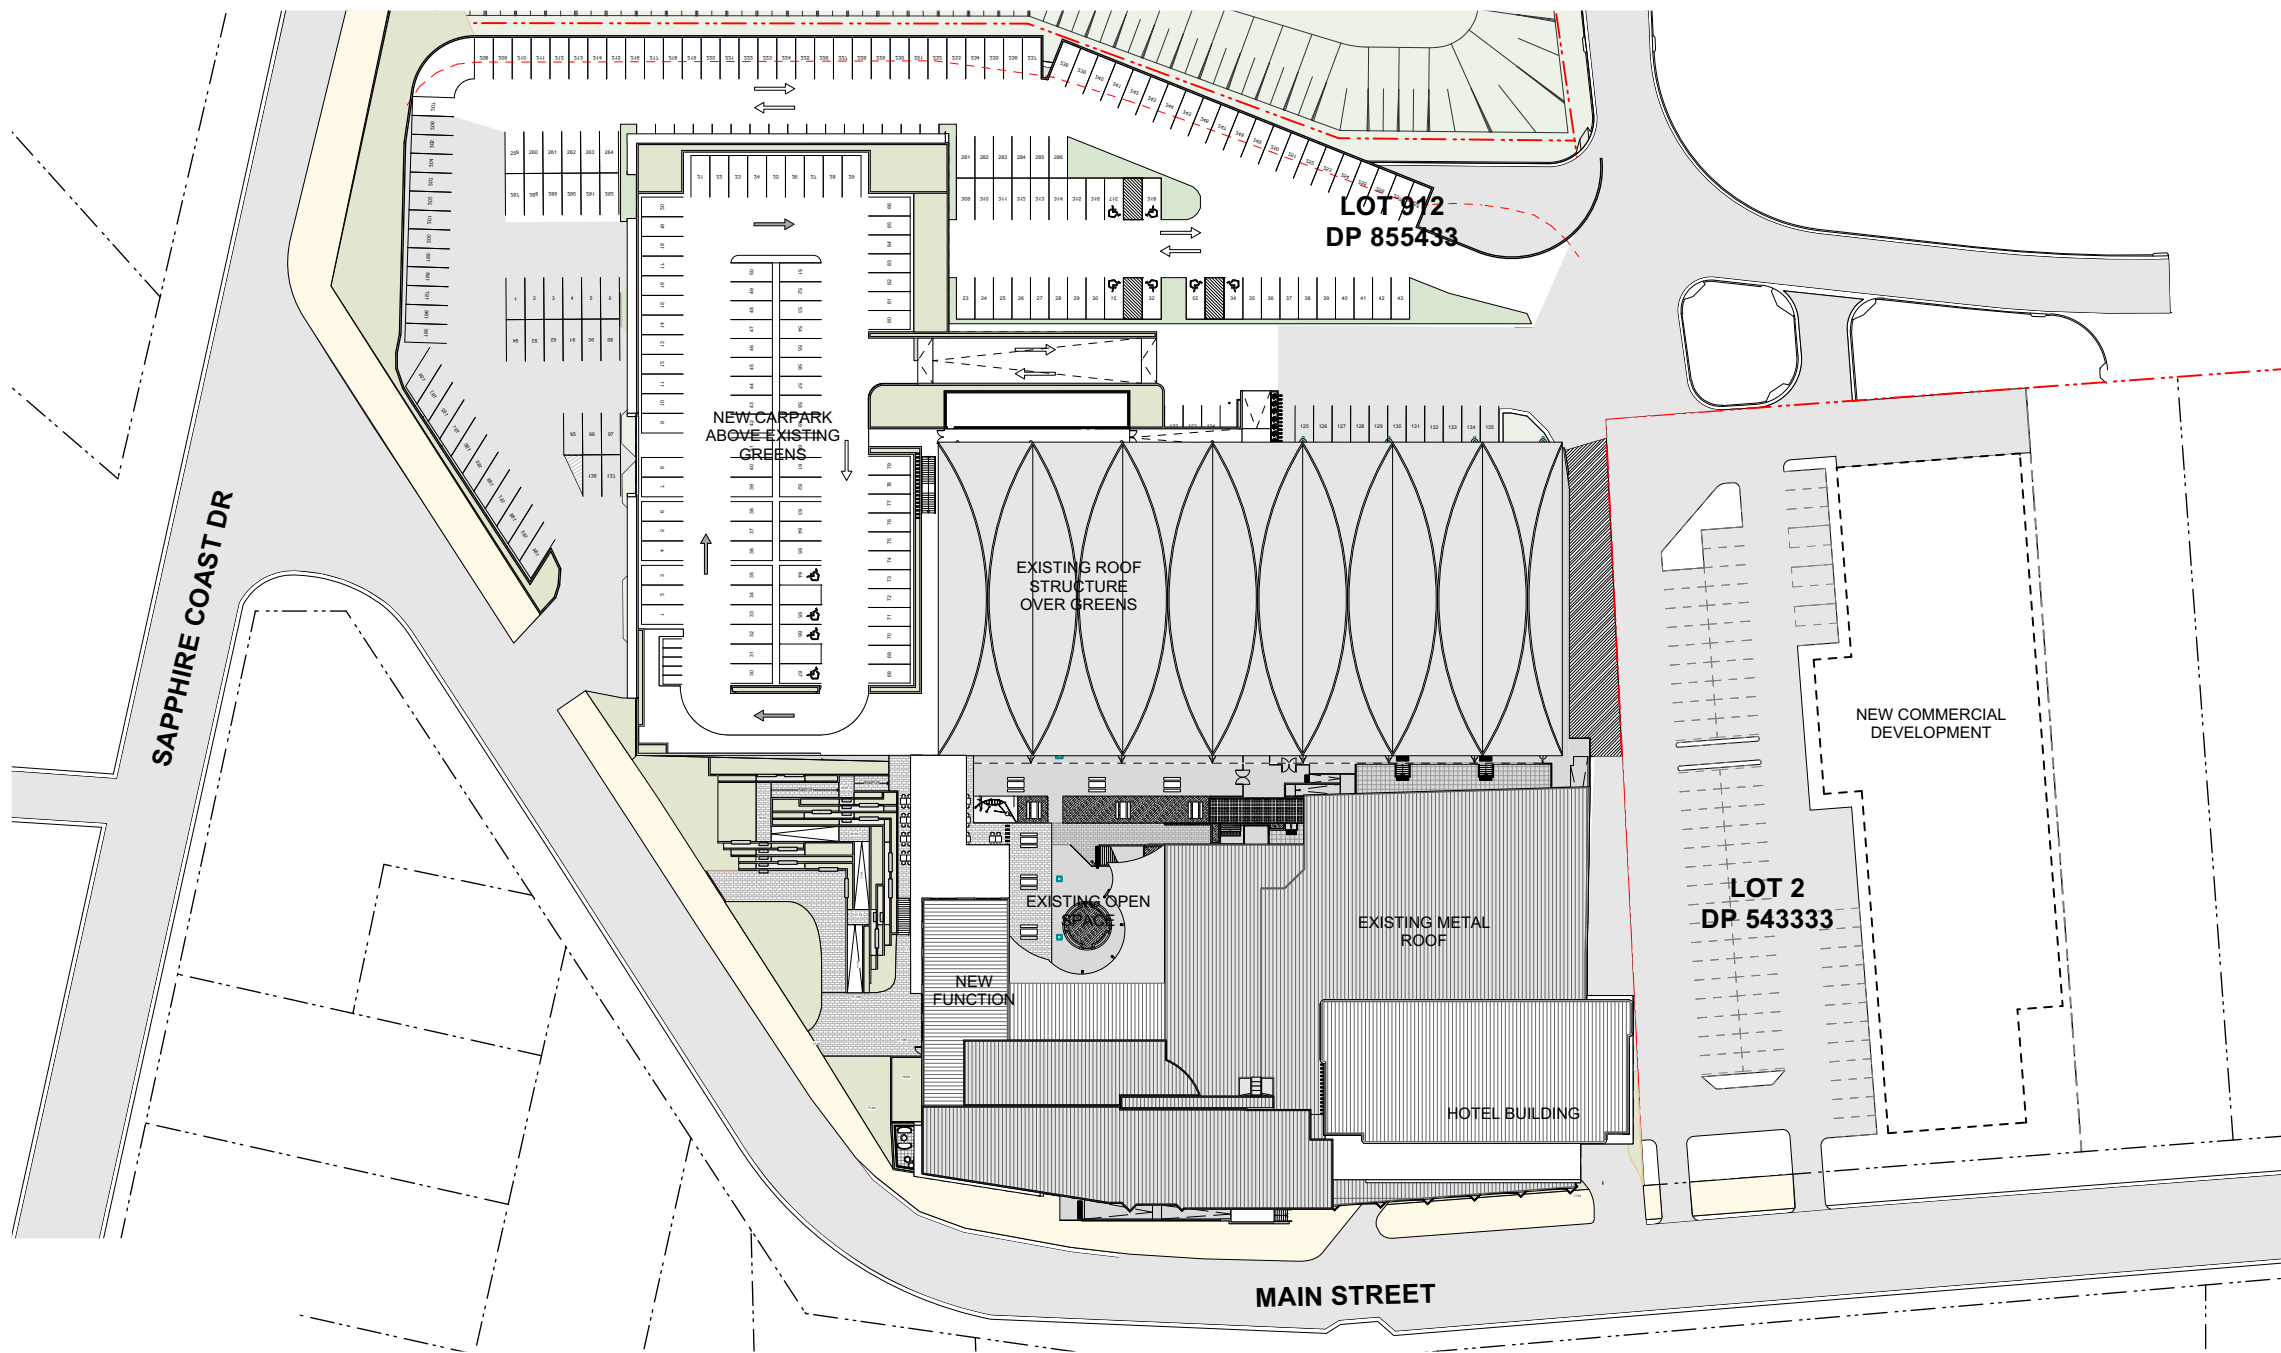

01 PROPOSED SITE PLAN
scale 1:1000

Notes

Rev. No.	Date	Revision	Auth'd
A	13/7/20	P1 DRAFT PACKAGE	FP
B	29/9/20	PLANNING ISSUE	PJH
C	1/11/21	DA SUBMISSION	PJH

CLIENT

Merimbula Club Sapphire



www.qarch.com.au

Quattro Architecture
ACN 150 198 842

Sydney 61 2 9091 0190
Suite 129, Lifestyle Working
117 Old Pittwater Road Brookvale NSW 2100

Registered Architect - 6854
Peter Hosking (Director)

Canberra 61 2 6285 3829
Unit 111, Level 1, Philip Court,
43-57 Townsend Street Phillip, ACT 2606

Registered Architect - 2384
Tim Zuber

Project

Merimbula - Club Sapphire
Proposed Hotel & Club Alterations
LOT 912, DP 855433

Drawing title
NOTIFICATION PLAN

Scale at A1 1:1000
Scale at A3 1:2000


Figured dimensions shall take precedence over scale. Contractors must verify all dimensions on job before commencing any work or making shop drawings.

Drawn By DC	Checked By PH	No Sheets
Project Number	Drawing Number	Rev

17-0435 DA-A-010 C

DEVELOPMENT
APPLICATION

This drawing is protected by copyright.

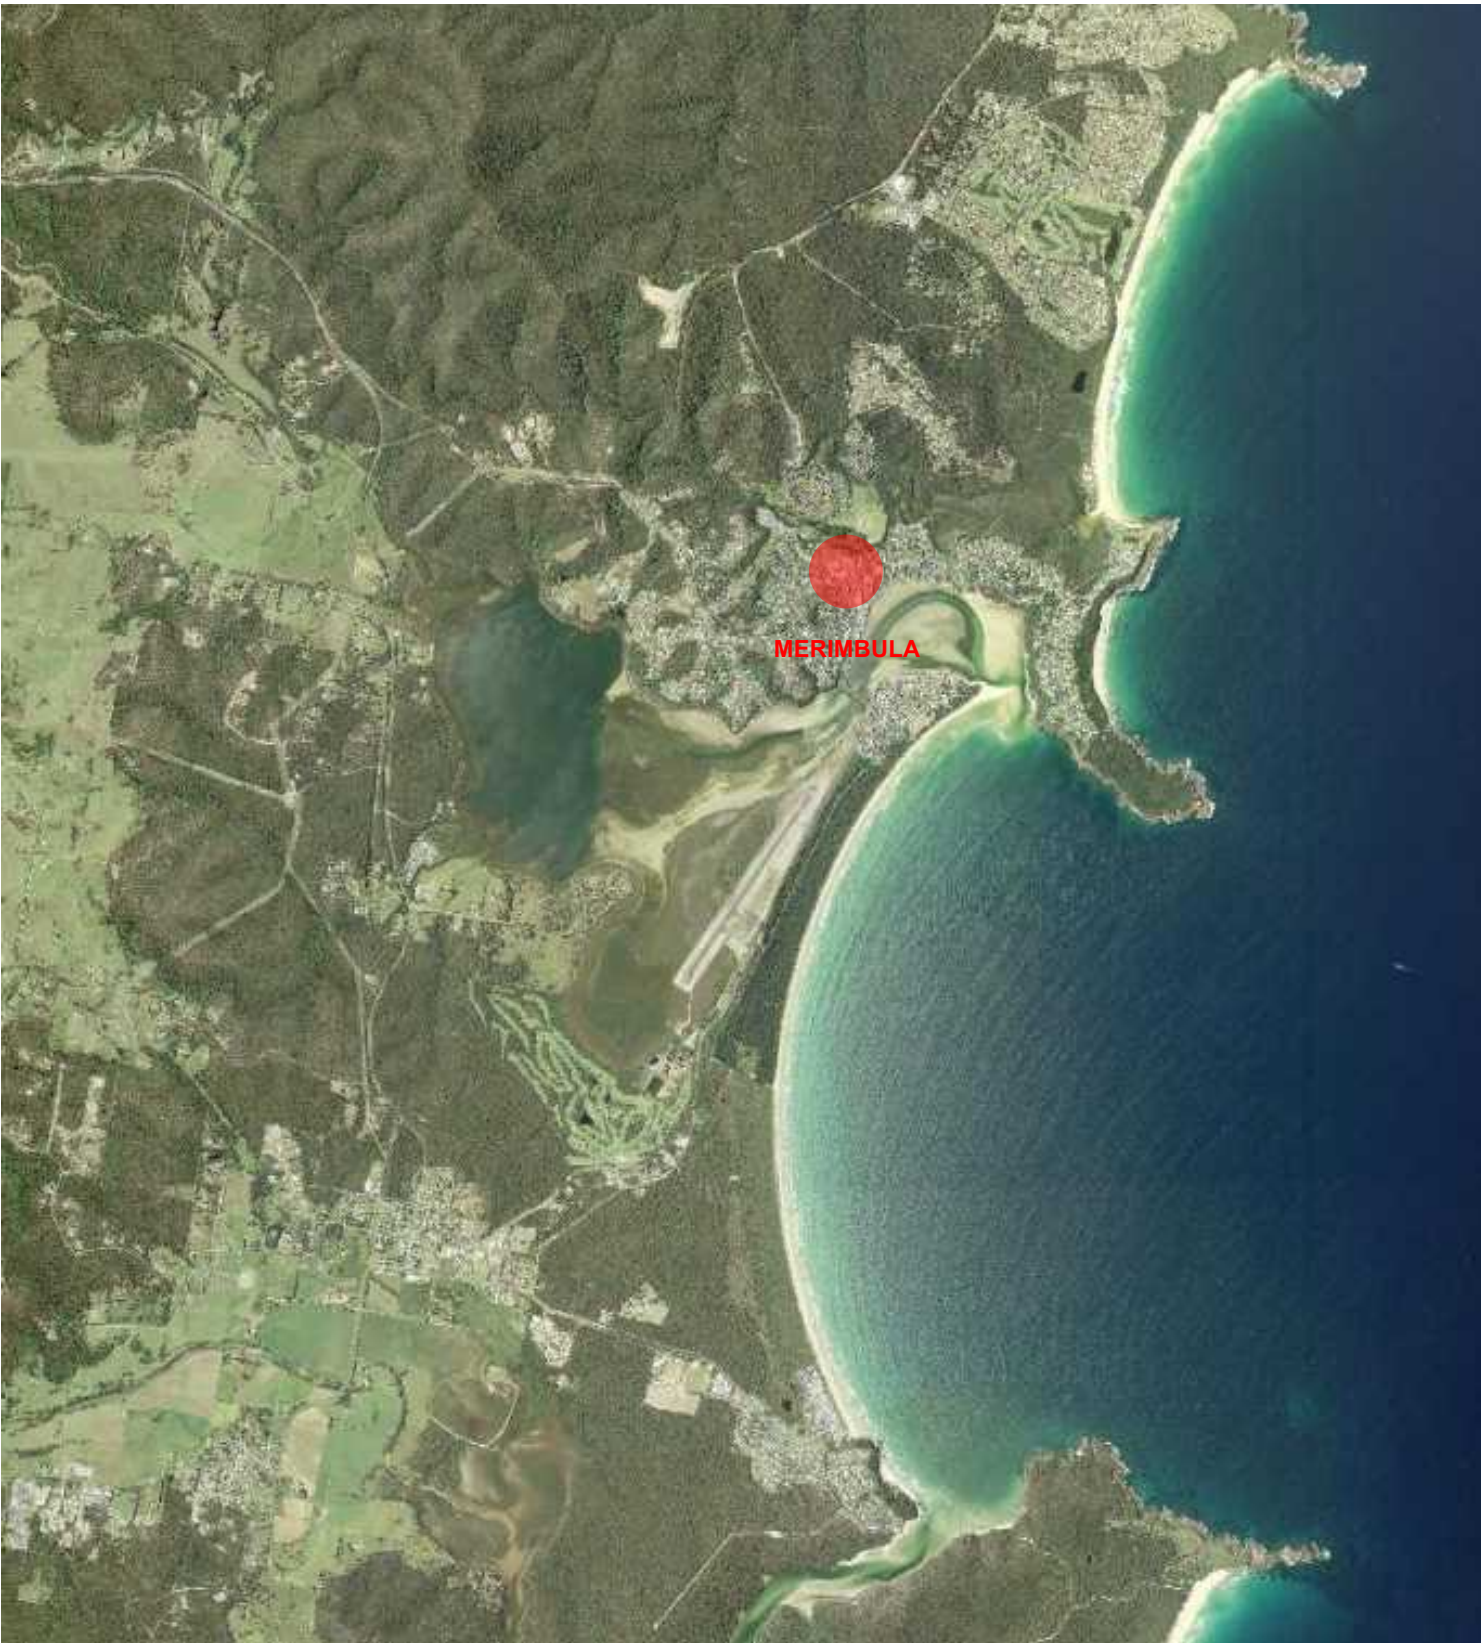

01 LOCALITY PLAN: NSW
scale 1:NTS




02 LOCALITY PLAN: MERIMBULA AREA
scale 1:NTS



03 SITE DEVELOPMENT
scale 1:NTS

EXISTING BOWLING GREENS
CLUB SAPPHIRE
EXISTING SHOPPING CENTRE

 

N

Notes

Rev. No.	Date	Revision	Auth'd
A	13/7/20	P1 DRAFT PACKAGE	FP
B	29/9/20	PLANNING ISSUE	PJH
C	1/11/21	DA SUBMISSION	PJH

CLIENT

Merimbula Club Sapphire



www.qarch.com.au

Quattro Architecture
ACN 150 198 842

Sydney 61 2 9091 0190
Suite 129, Lifestyle Working
117 Old Pittwater Road Brookvale NSW 2100
Registered Architect - 6854
Peter Hosking (Director)

Canberra 61 2 6286 3829
Unit 111, Level 1, Phillip Court,
43-57 Townshend Street Phillip, ACT 2606

Registered Architect - 2384
Tim Zuber

Project

Merimbula - Club Sapphire
Proposed Hotel & Club alterations
LOT 912, DP 855433

Drawing title

LOCALITY PLAN

Figured dimensions shall take precedence over scale. Contractors must verify all dimensions on job before commencing any work or making shop drawings.

Drawn By DC	Checked By PH	No Sheets
Project Number	Drawing Number	Rev

17-0435 DA-A-020 C

DEVELOPMENT
APPLICATION

This drawing is protected by copyright.



CURRENT ACCESS TO THE EXISTING CLUB



APPROACH TO THE EXISTING CLUB



MAIN STREET CORNER TO BE HIGHLIGHTED WITH NEW HOTEL



EXISTING SAPPHIRE COAST DR CORNER




NECESSITY OF ACTIVE STREET FRONTAGE ON MAIN STREET



POTENTIAL OCEAN VIEWS AS A FEATURE OF THE HOTEL

01 EXISTING SITE PLAN

scale 1:500

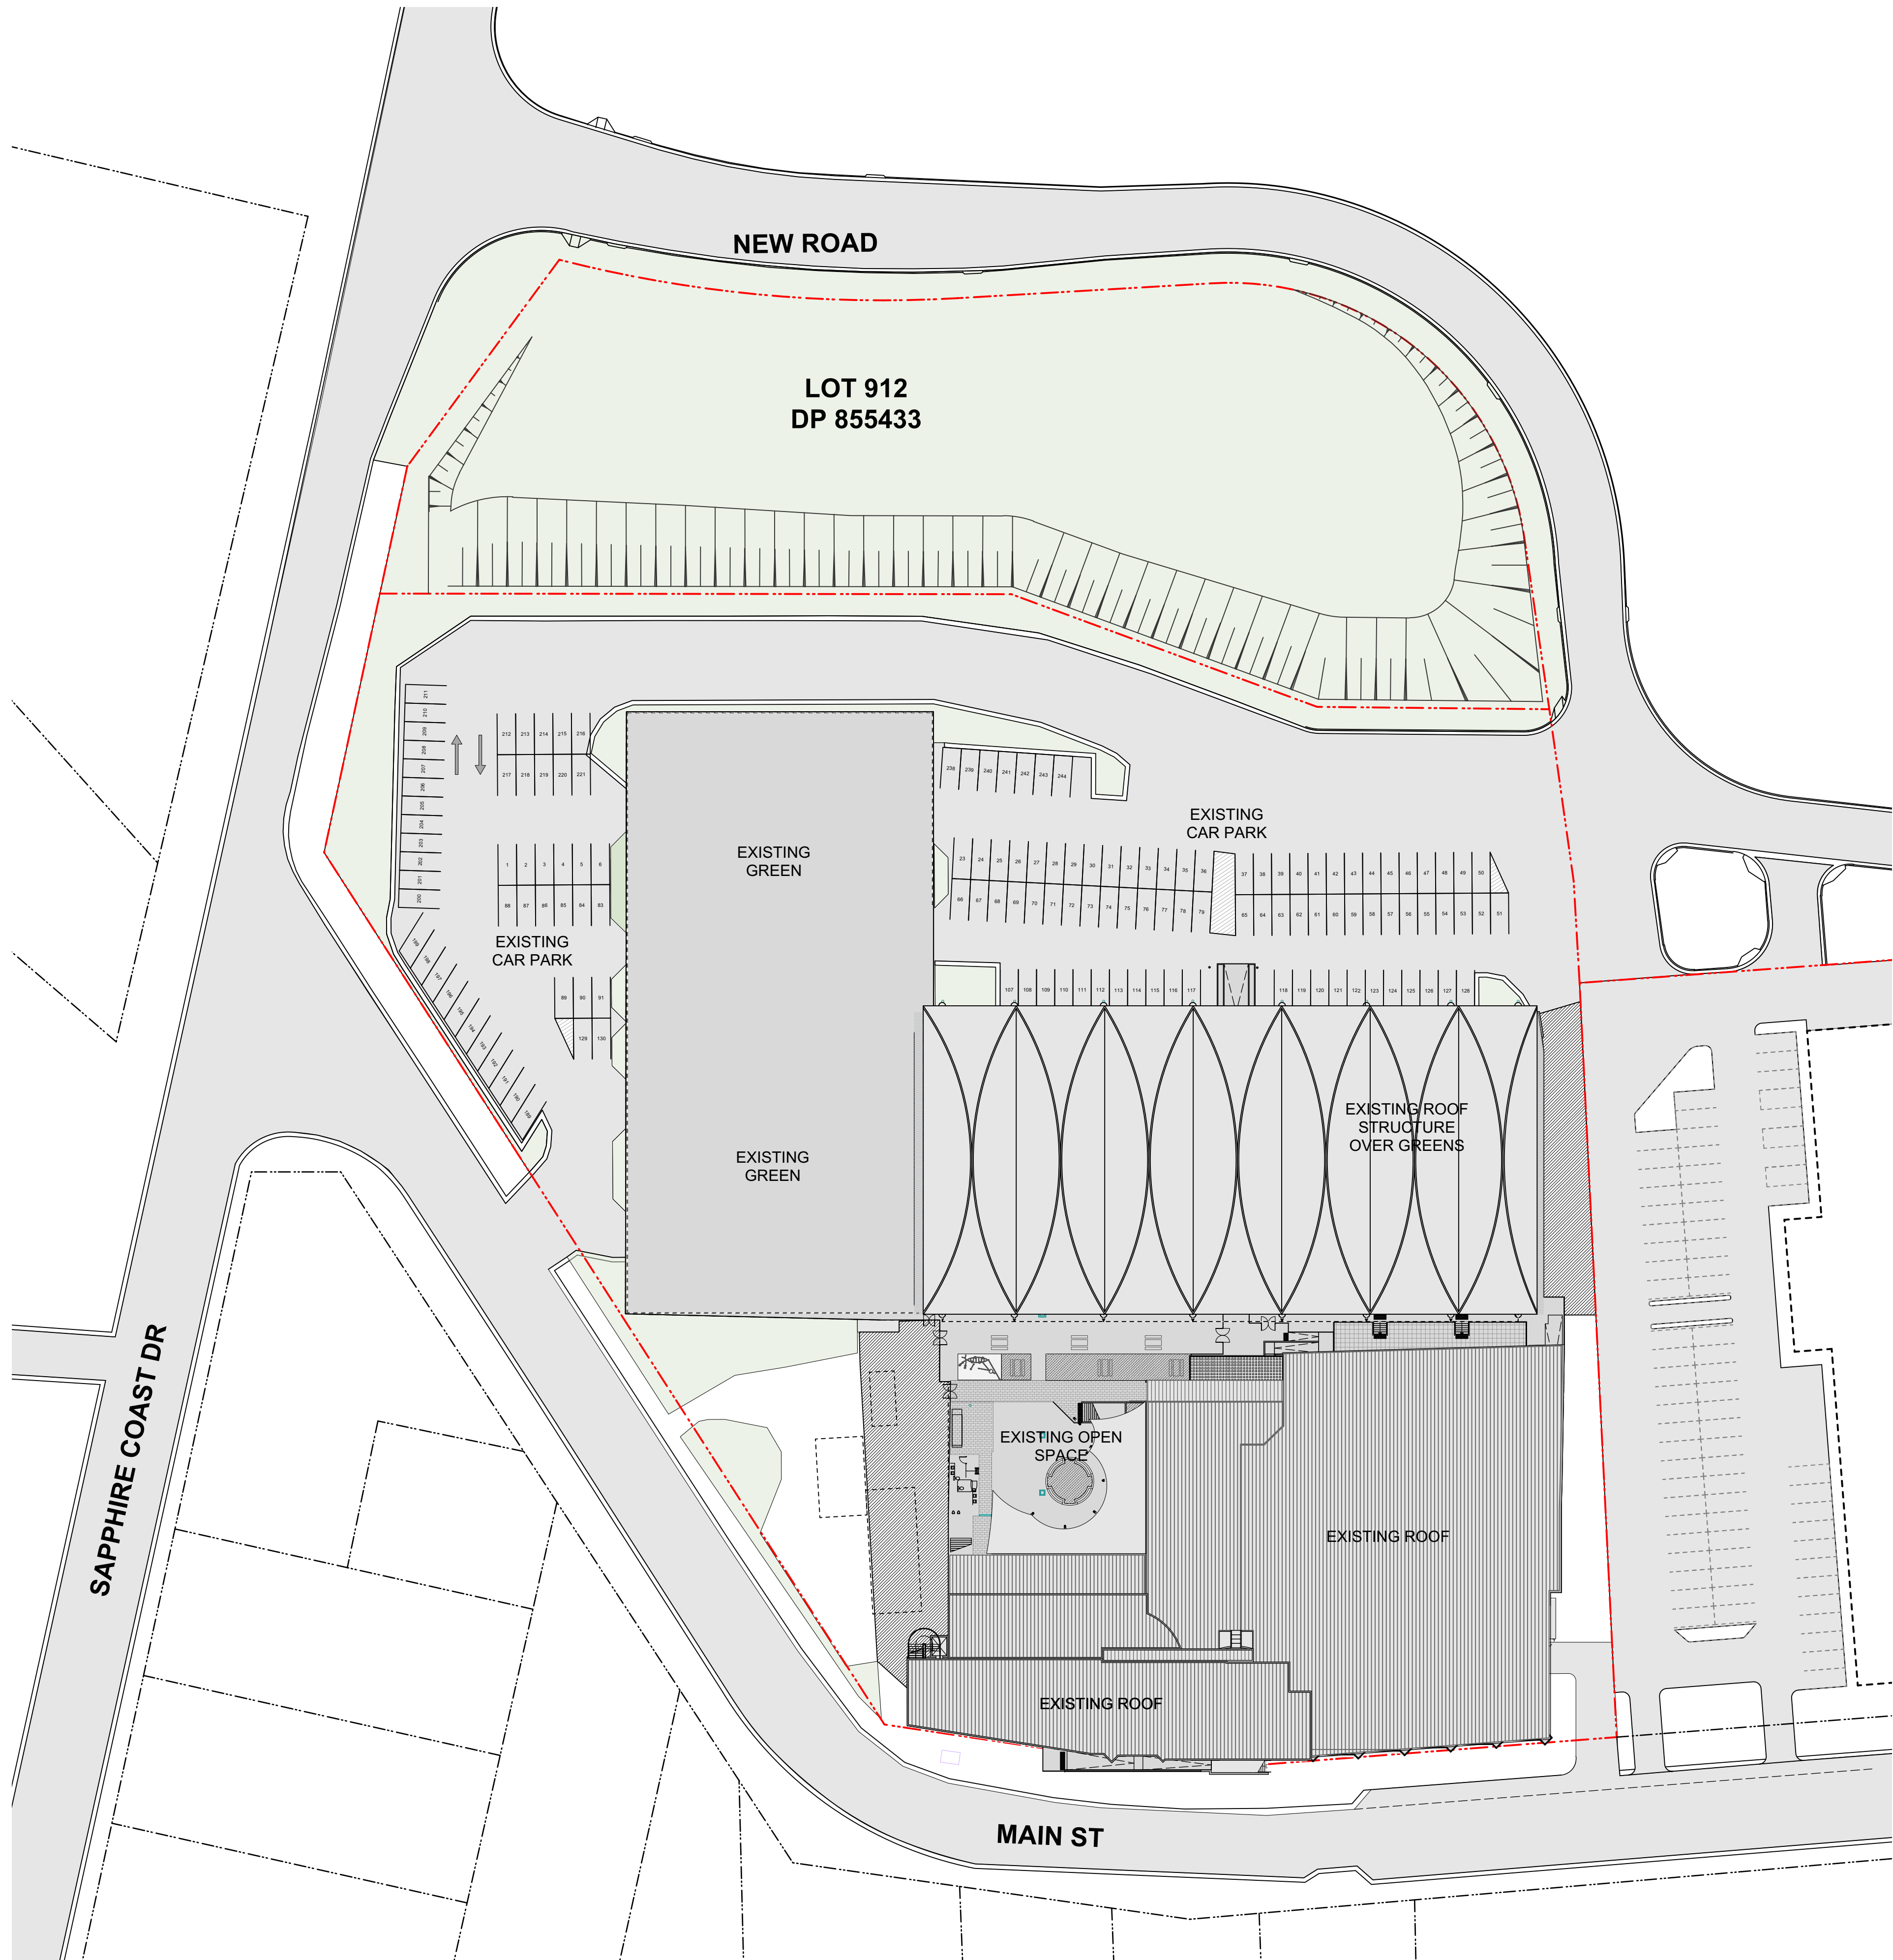

Notes

Rev. No.	Date	Revision	Auth'd
A	13/7/20	P1 DRAFT PACKAGE	FP
B	29/9/20	PLANNING ISSUE	PJH
C	1/11/21	DA SUBMISSION	PJH

CLIENT

Merimbula Club Sapphire



www.qarch.com.au

Quattro Architecture
ACN 150 198 842

Sydney 61 2 9091 0190
Suite 129, Lifestyle Working
117 Old Pittwater Road Brookvale NSW 2100

Registered Architect - 6854
Peter Hosking (Director)

Canberra 61 2 6285 3829
Unit 111, Level 1, Phillip Court,
43-57 Townshend Street Phillip, ACT 2606

Registered Architect - 2384
Tim Zuber

Project

Merimbula - Club Sapphire
Proposed Hotel & Club alterations
LOT 912, DP 855433

Drawing title
EXISTING SITE PLAN

Scale at A1 1:300
Scale at A3 1:1000
0m 5 10 25 40

Figured dimensions shall take precedence over scale. Contractors must verify all dimensions on job before commencing any work or making shop drawings.

Drawn By
DC

Checked By
PH

No Sheets

Project Number

Drawing Number

Rev

17-0435 DA-A-030 C

DEVELOPMENT
APPLICATION

This drawing is protected by copyright.



N

Notes

Rev. No.	Date	Revision	Auth'd
A	13/7/20	P1 DRAFT PACKAGE	FP
B	29/9/20	PLANNING ISSUE	PJH
C	1/11/21	DA SUBMISSION	PJH

CLIENT

Merimbula Club Sapphire



www.qarch.com.au

Quattro Architecture
ACN 150 198 842

Sydney 61 2 9091 0190
Suite 129, Lifestyle Working
117 Old Pittwater Road Brookvale NSW 2100

Registered Architect - 6854
Peter Hosking (Director)

Canberra 61 2 6285 3829
Unit 111, Level 1, Phillip Court,
43-57 Townshend Street Phillip, ACT 2606

Registered Architect - 2384
Tim Zuber

Project

**Merimbula - Club Sapphire
Proposed Hotel & Club alterations
LOT 912, DP 855433**

Drawing title

EXISTING SITE PLAN

Scale at A1 1:300
Scale at A3 1:1000
0m 5 10 25 40

Figured dimensions shall take precedence over scale. Contractors must verify all dimensions on job before commencing any work or making shop drawings.

Drawn By
DC

Checked By
PH

No Sheets

Project Number


Drawing Number

Rev


17-0435 DA-A-030 C

**DEVELOPMENT
APPLICATION**


This drawing is protected by copyright.

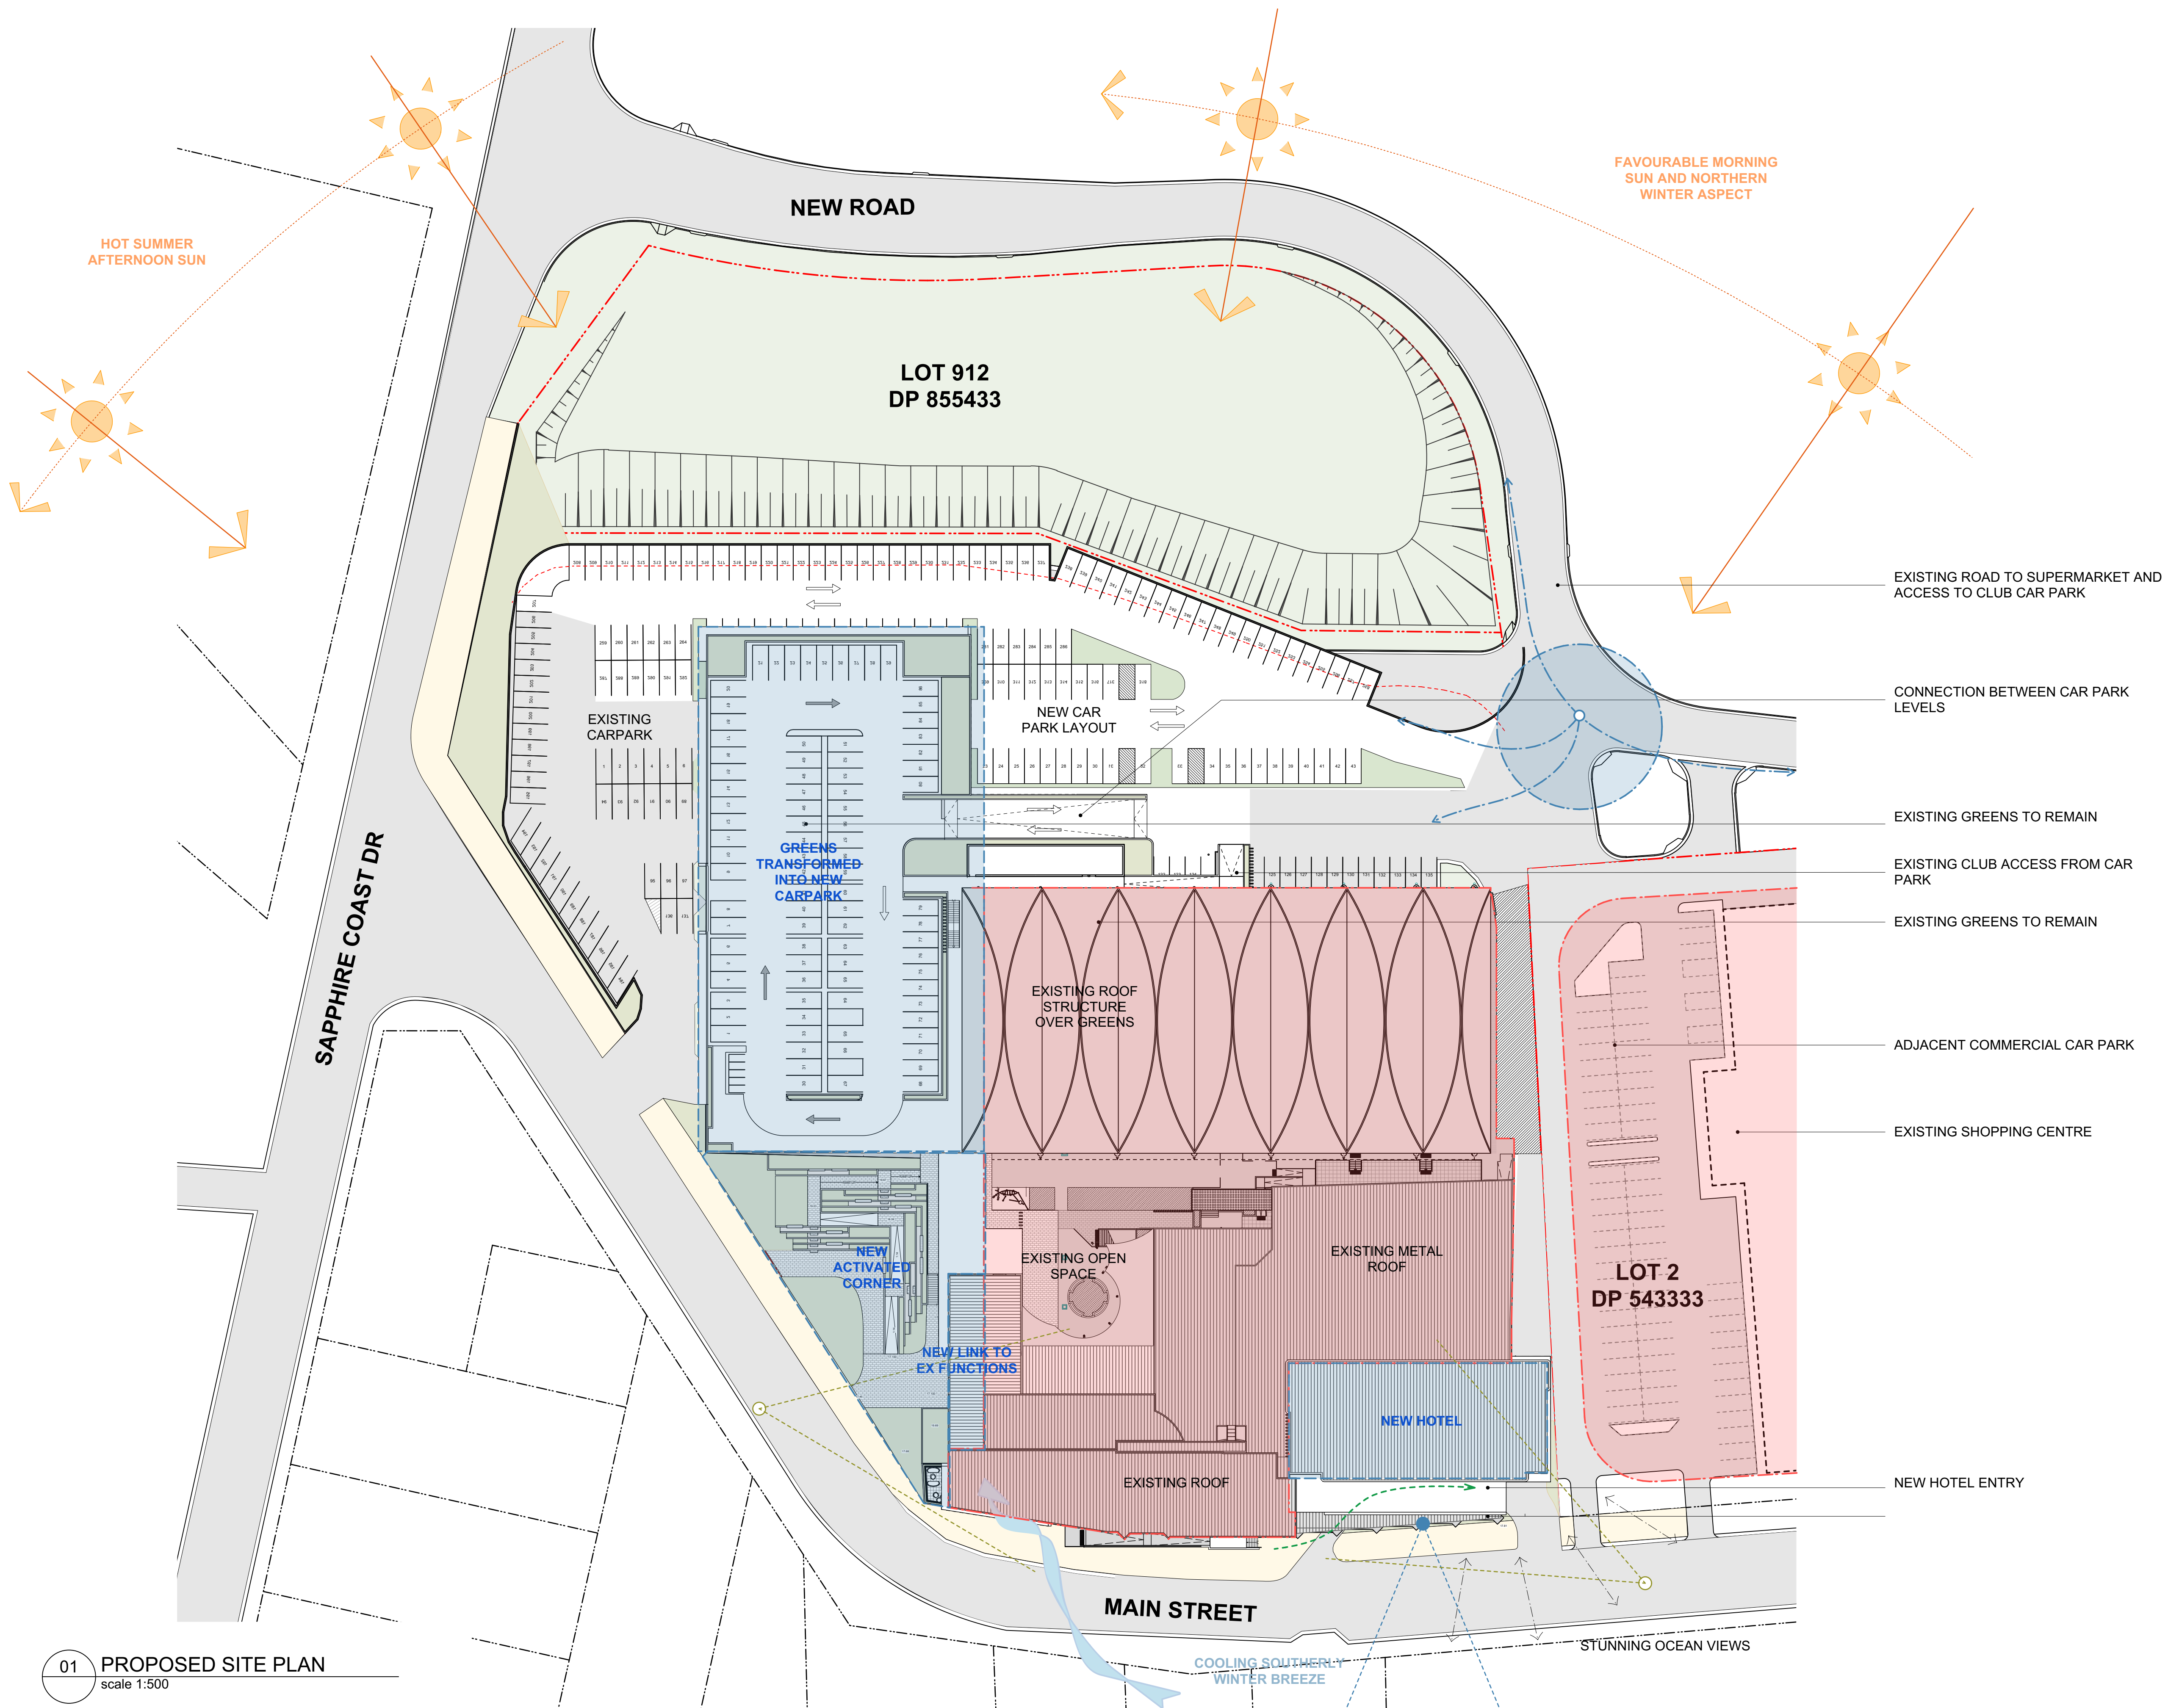


01 PROPOSED SITE PLAN
scale 1:500

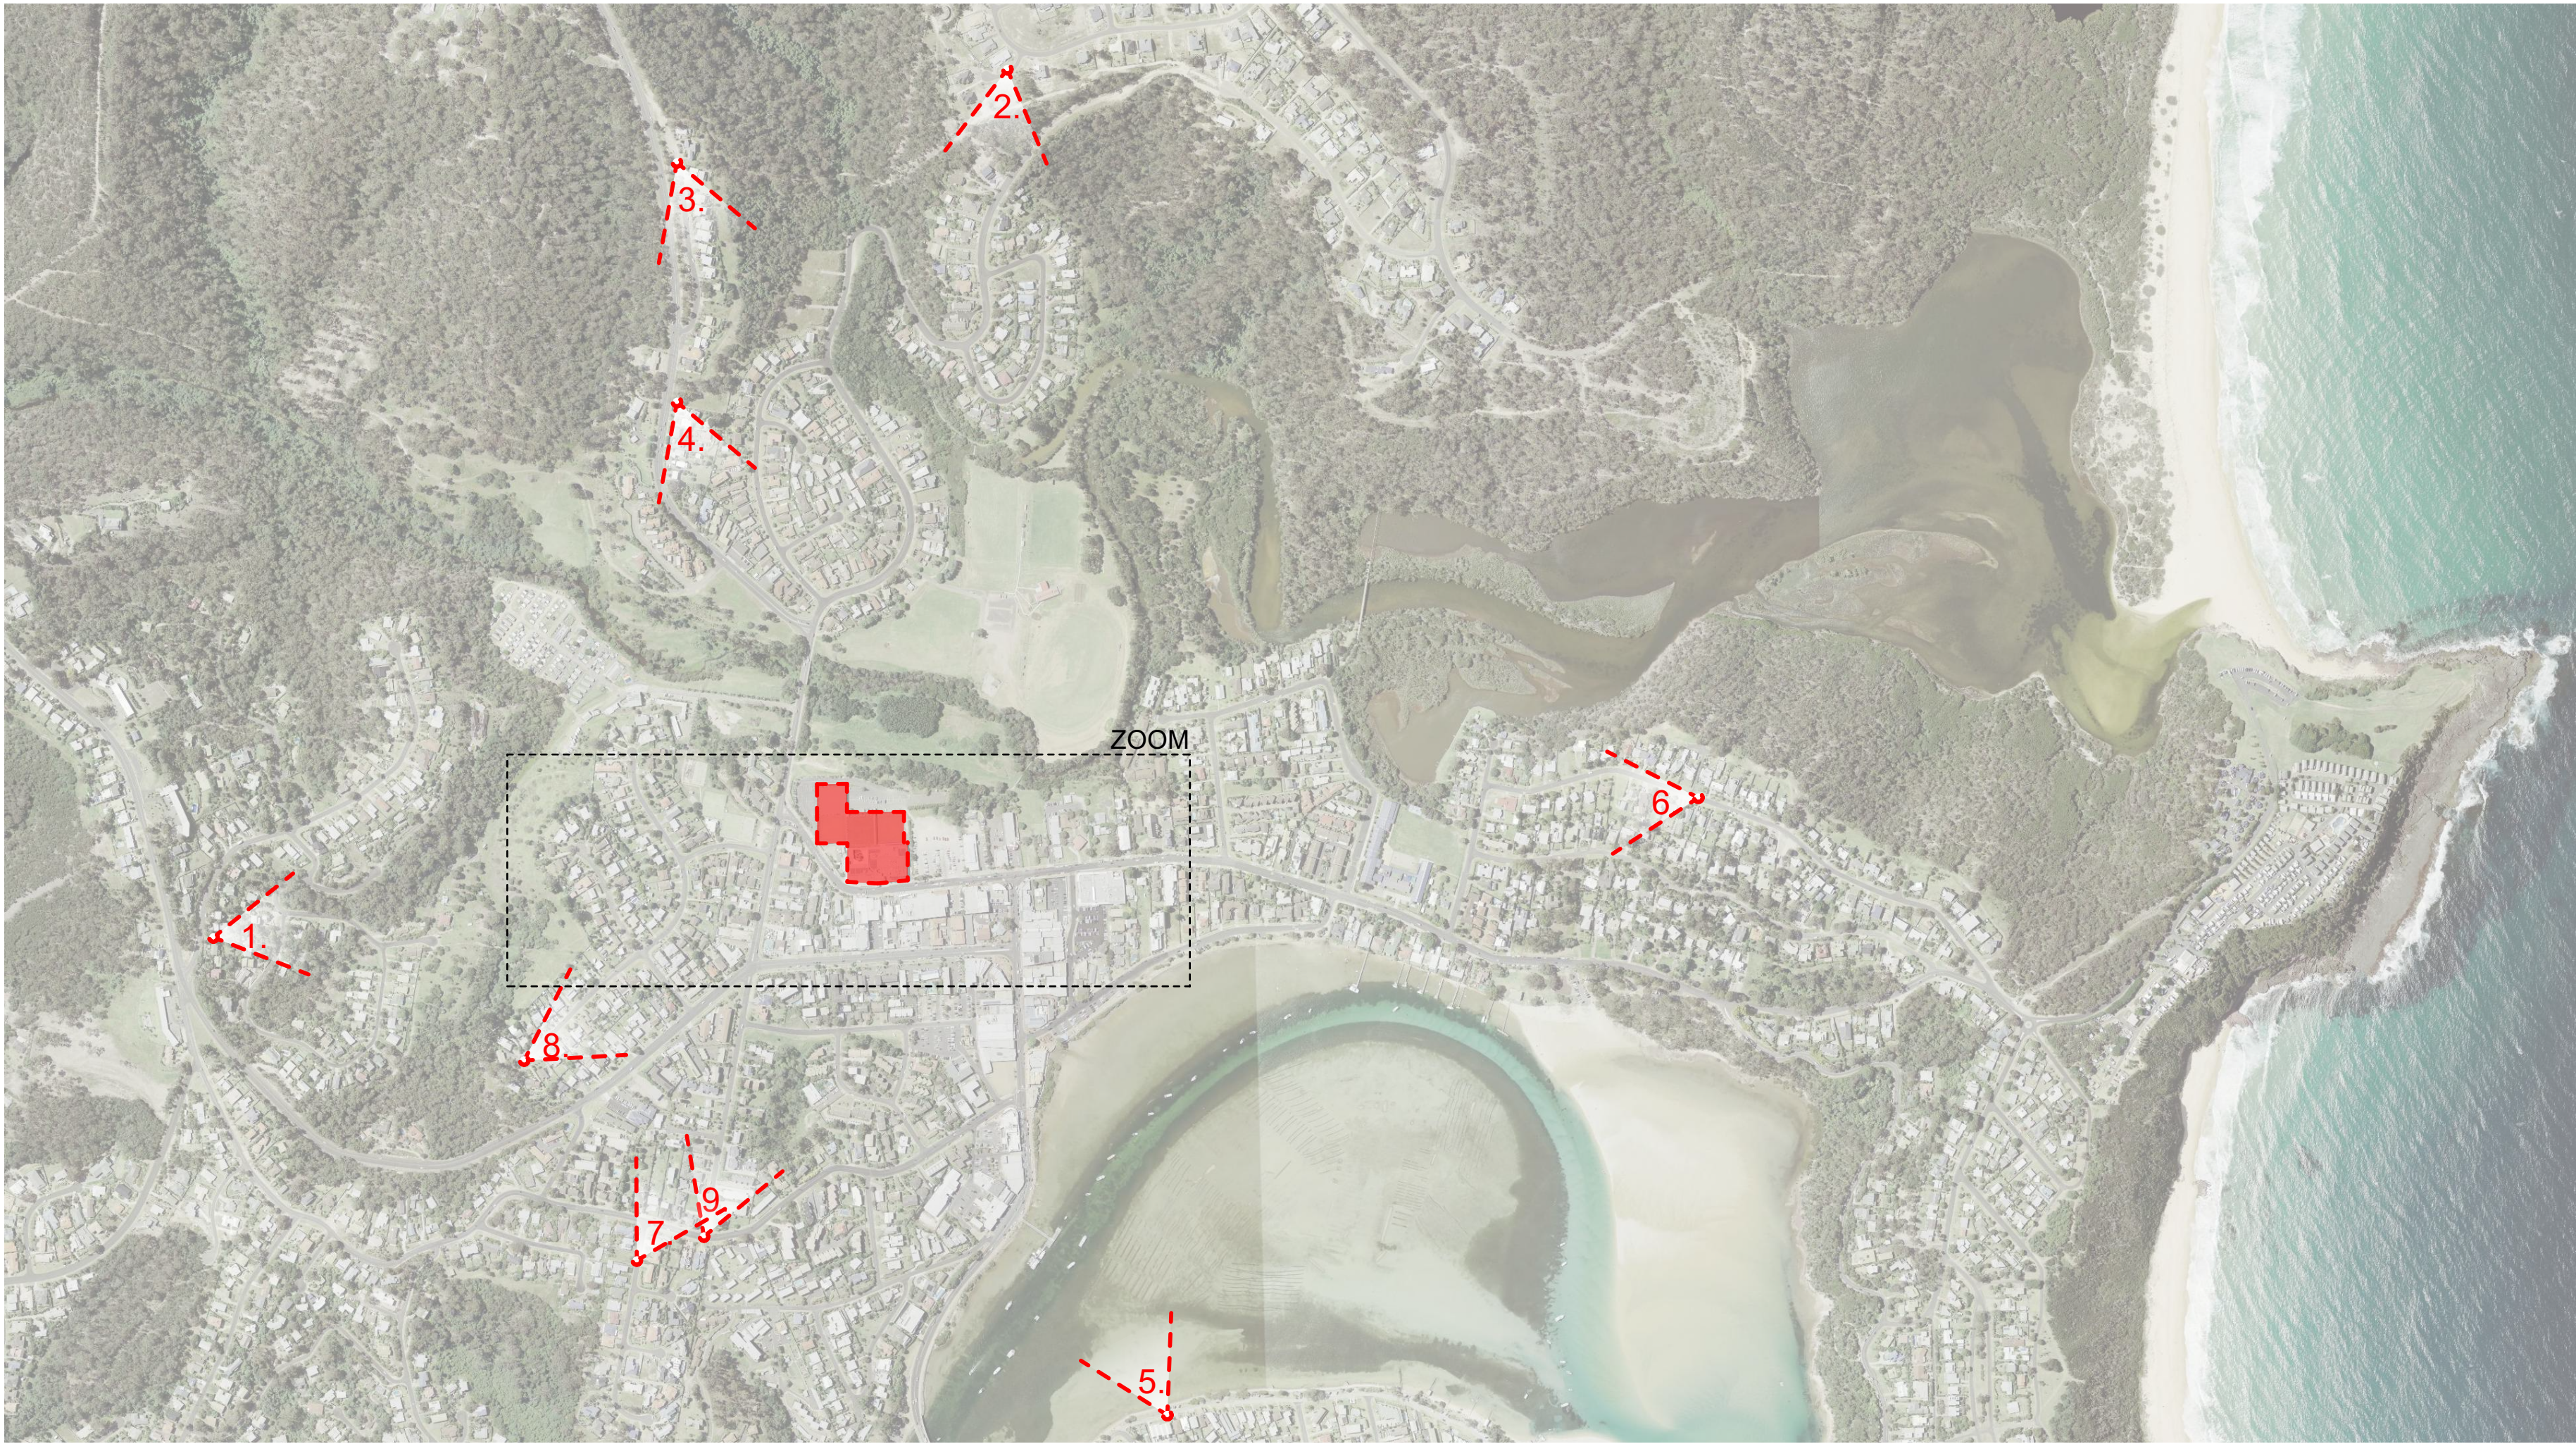

01 DISTANT VIEW LOCATIONS
scale 1:NTS

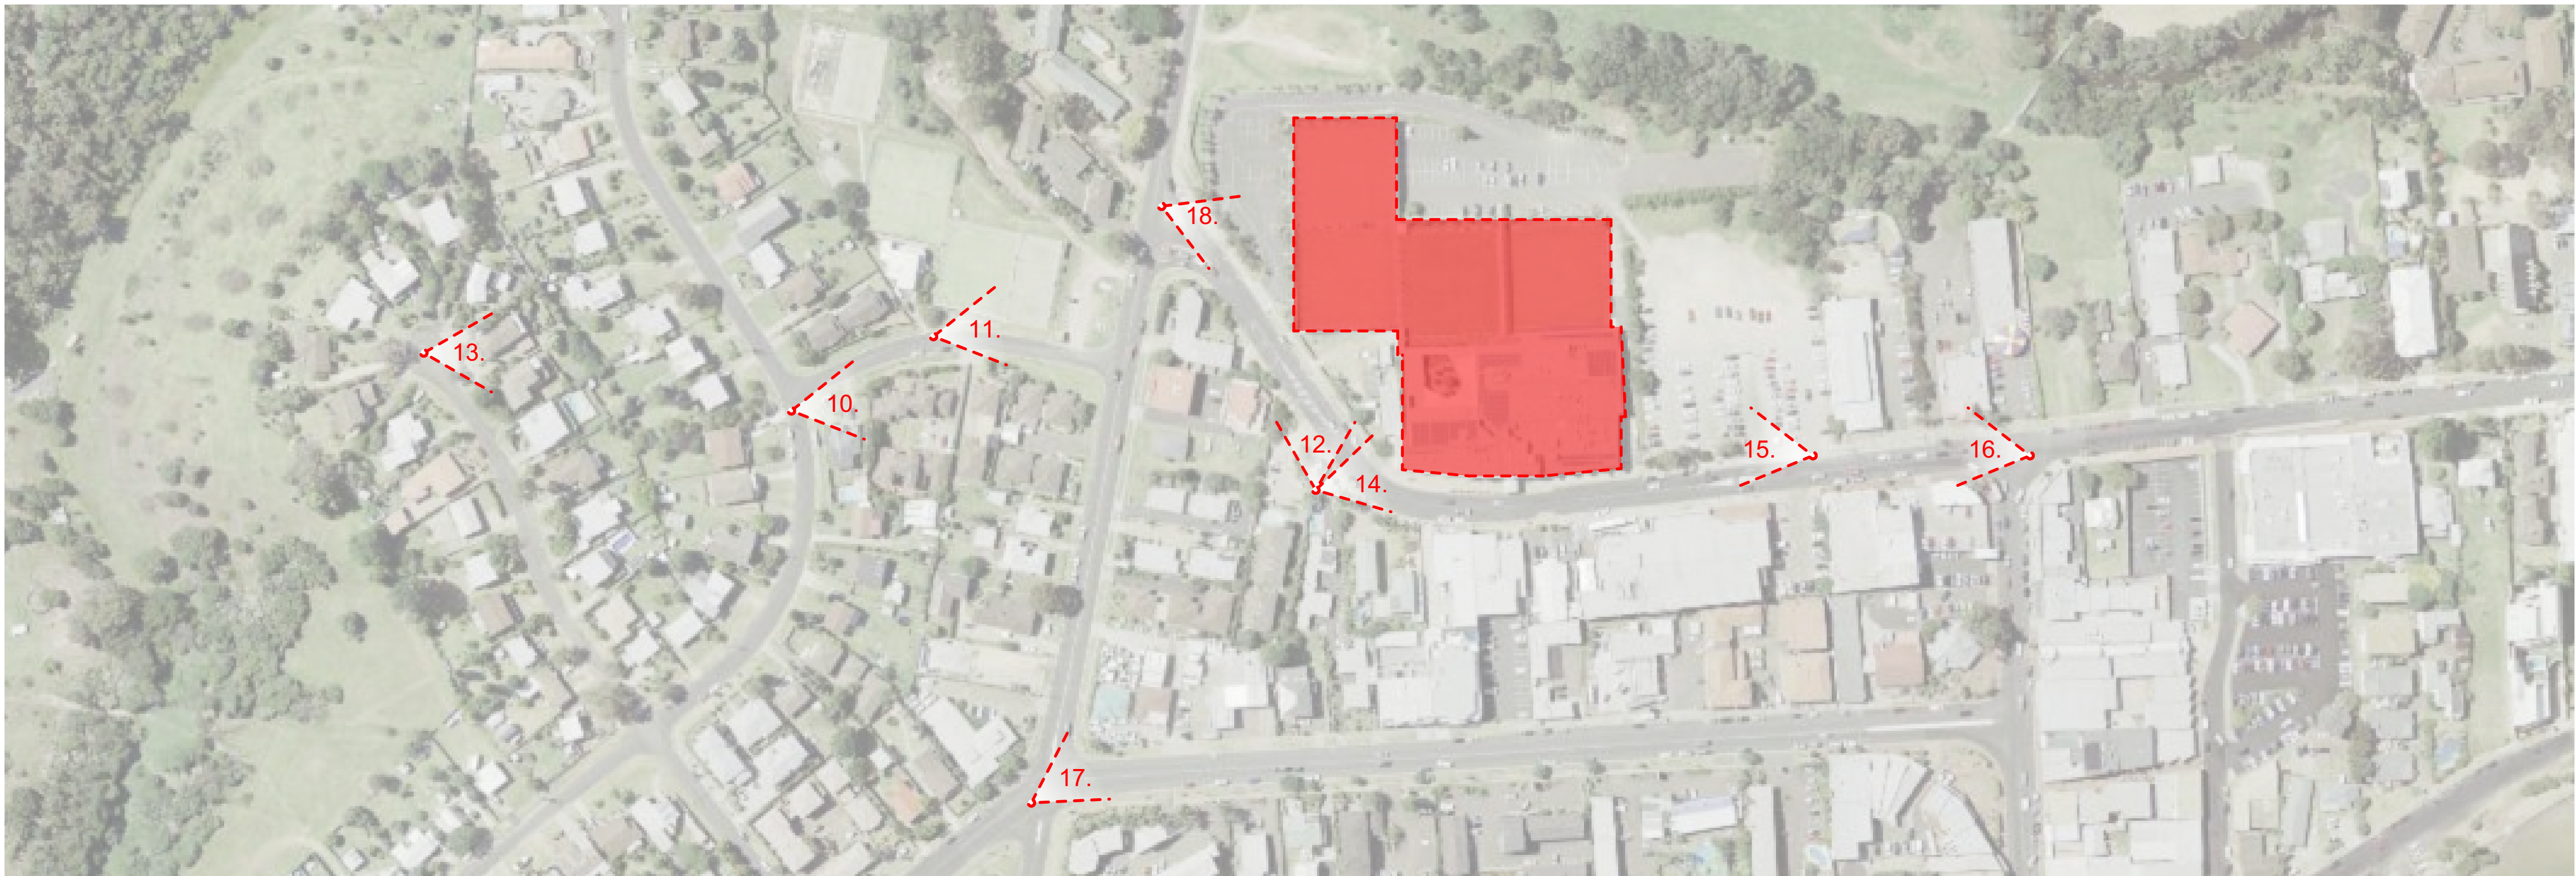

02 CLOSE VIEW LOCATIONS - ZOOM
scale 1:NTS

 

N

Notes

Rev. No.	Date	Revision	Auth'd
A	13/7/20	P1 DRAFT PACKAGE	FP
B	31/8/20	IMPACT ANALYSIS VIEWS	FP
C	29/9/20	PLANNING ISSUE	PJH
D	1/11/21	DA SUBMISSION	PJH

CLIENT

Merimbula Club Sapphire



www.qarch.com.au

Quattro Architecture
ACN 150 198 842

Sydney 61 2 9091 0190
Suite 129, Lifestyle Working
117 Old Pittwater Road Brookvale NSW 2100

Registered Architect - 6854
Peter Hosking (Director)

Canberra 61 2 6285 3829
Unit 111, Level 1, Phillip Court,
43-57 Townshend Street Phillip, ACT 2606

Registered Architect - 2384
Tim Zuber

Project

**Merimbula - Club Sapphire
Proposed Hotel & Club alterations
LOT 912, DP 855433**

Drawing title

**BUILDING IMPACT ANALYSIS
SITE**

Figured dimensions shall take precedence over scale. Contractors must verify all dimensions on job before commencing any work or making shop drawings.

Drawn By

DC

Checked By

PH

No Sheets

Project Number

Drawing Number

Rev

17-0435 DA-A-041 D

**DEVELOPMENT
APPLICATION**

This drawing is protected by copyright.



1. 8 Sapphire Crescent



2. 41 The Crest Mirador



3. 118 Old Tathra Rd



4. 47 Sapphire Coast Dr



5. Fishpen Rd



6. 41 Lakeview St



7. 3 John Close



8. 53 Kowara Crescent



9. Intersection Monaro St and Reid St

Notes

Rev. No.	Date	Revision	Auth'd
A	13/7/20	P1 DRAFT PACKAGE	FP
B	31/8/20	IMPACT ANALYSIS VIEWS	FP
C	29/9/20	PLANNING ISSUE	PJH
D	1/11/21	DA SUBMISSION	PJH

CLIENT

Merimbula Club Sapphire



www.qarch.com.au
Quattro Architecture
ACN 150 198 842

Sydney 61 2 9091 0190
Suite 129, Lifestyle Working
117 Old Pittwater Road Brookvale NSW 2100
Registered Architect - 6854
Peter Hosking (Director)
Canberra 61 2 6286 3829
Unit 111, Level 1, Phillip Court,
43-57 Townshend Street Phillip, ACT 2606
Registered Architect - 2384
Tim Zuber

Project

Merimbula - Club Sapphire
Proposed Hotel & Club alterations
LOT 912, DP 855433

Drawing title

BUILDING IMPACT ANALYSIS
DISTANT VIEWS

Figured dimensions shall take precedence over scale. Contractors must verify all dimensions on job before commencing any work or making shop drawings.

Drawn By
DC

Checked By
PH

No Sheets

Project Number

Drawing Number

Rev

17-0435 DA-A-042 D

DEVELOPMENT
APPLICATION

This drawing is protected by copyright.



10. Intersection Kowara Crescent and Kalinda St



11. 3/4 Kalinda St



12. 90 Main St



13. 18 Illawong Heights



14. Main St



15. Opposite woolworth



16. Market street intersection



17. From roundabout Merimbula drive



18. Intersection Main and SC Drive

Notes

Rev. No.	Date	Revision	Auth'd
A	31/8/20	IMPACT ANALYSIS VIEWS	FP
B	29/9/20	PLANNING ISSUE	PJH
C	1/11/21	DA SUBMISSION	PJH

CLIENT

Merimbula Club Sapphire



www.qarch.com.au
Quattro Architecture
ACN 150 198 842

Sydney 61 2 9091 0190
Suite 129, Lifestyle Working
117 Old Pittwater Road Brookvale NSW 2100
Registered Architect - 6854
Peter Hosking (Director)
Canberra 61 2 6286 3829
Unit 111, Level 1, Phillip Court,
43-57 Townshend Street Phillip, ACT 2606
Registered Architect - 2384
Tim Zuber

Project

Merimbula - Club Sapphire
Proposed Hotel & Club alterations
LOT 912, DP 855433

Drawing title
**BUILDING IMPACT ANALYSIS
CLOSE VIEWS**


Figured dimensions shall take precedence over scale. Contractors must verify all dimensions on job before commencing any work or making shop drawings.

Drawn By
DC
Checked By
PH
No Sheets
Project Number
Drawing Number
Rev

17-0435 DA-A-043 C

**DEVELOPMENT
APPLICATION**

This drawing is protected by copyright.

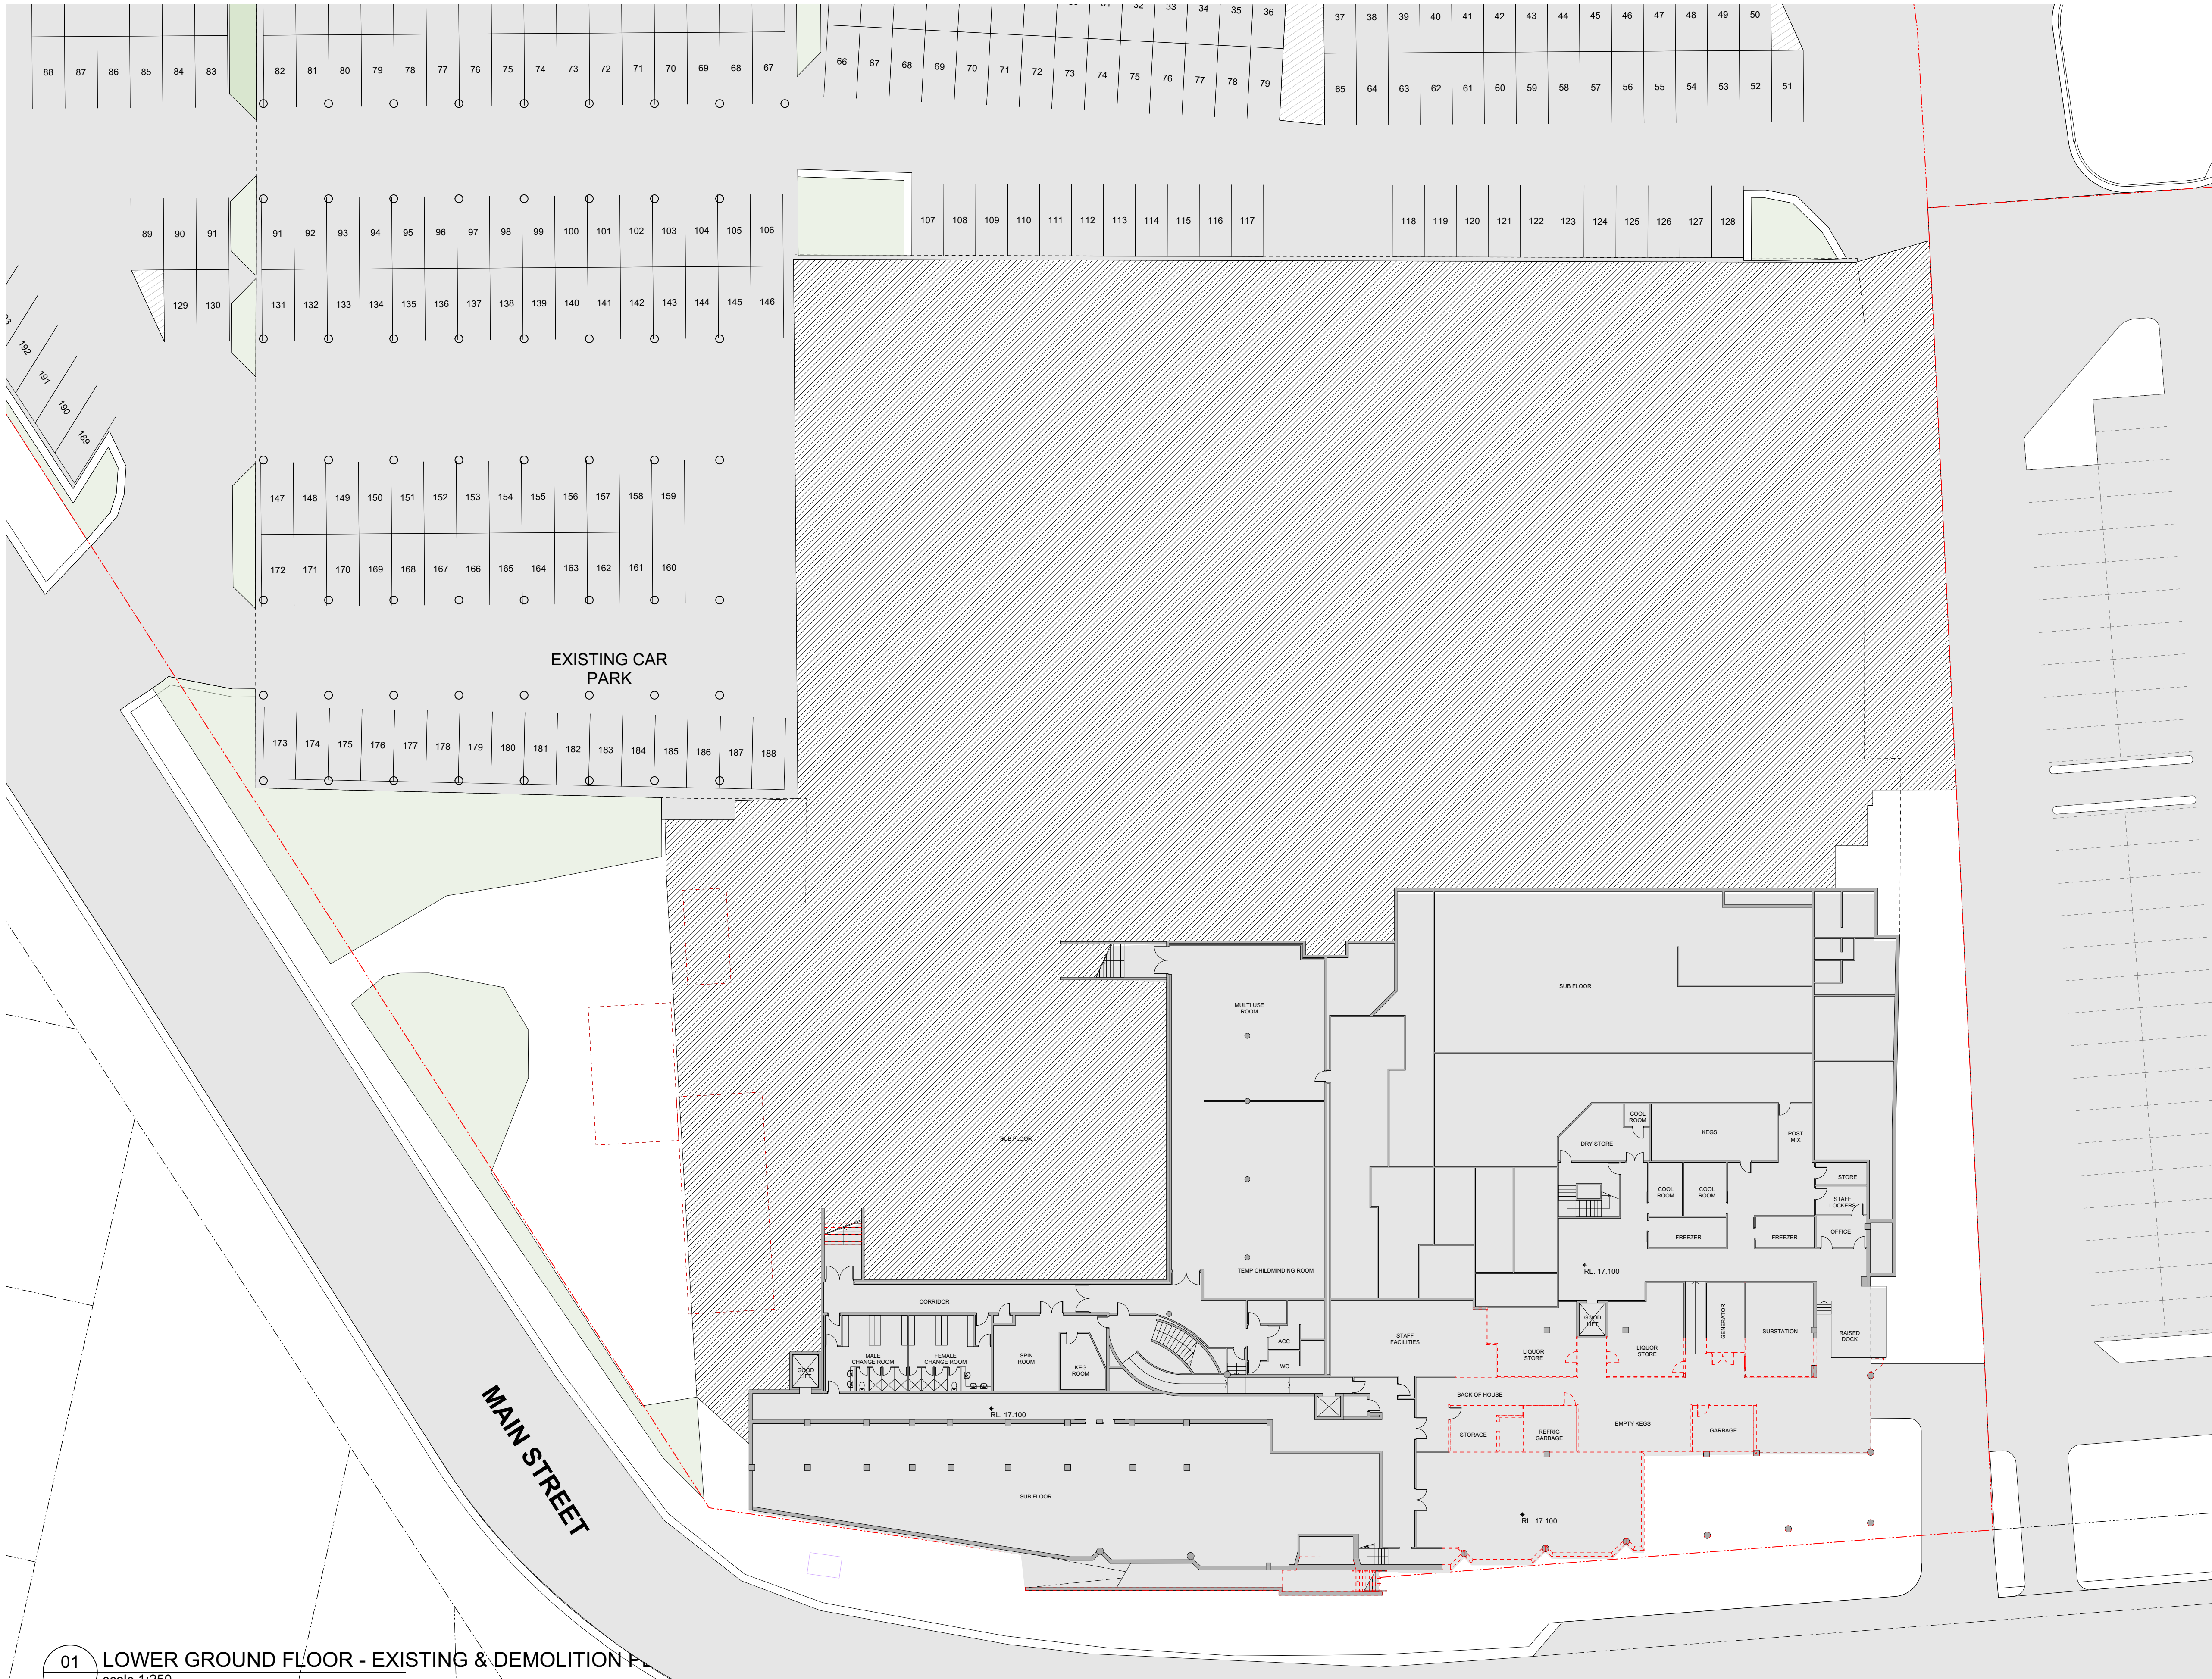

Notes

- DEMOLITION
- EXISTING TO REMAIN
- PROPOSED

Rev. No.	Date	Revision	Auth'd
A	13/7/20	P1 DRAFT PACKAGE	FP
B	29/9/20	PLANNING ISSUE	PJH
C	1/11/21	DA SUBMISSION	PJH

CLIENT

Merimbula Club Sapphire



www.qarch.com.au

Quattro Architecture
ACN 150 198 842

Sydney 61 2 9091 0190
Suite 129, Lifestyle Working
117 Old Pittwater Road Brookvale NSW 2100

Registered Architect - 6854
Peter Hosking (Director)

Canberra 61 2 6285 3829
Unit 111, Level 1, Phillip Court,
43-57 Townshend Street Phillip, ACT 2606

Registered Architect - 2384
Tim Zuber

Project

**Merimbula - Club Sapphire
Proposed Hotel & Club alterations
LOT 912, DP 855433**

Drawing title

**LOWER GROUND FLOOR -
EXISTING & DEMOLITION PLAN**

Scale at A1 1:250
Scale at A3 1:500
0m 1 2.5 5 10 20


Figured dimensions shall take precedence over scale. Contractors must verify all dimensions on job before commencing any work or making shop drawings.

Drawn By DC	Checked By PH	No Sheets
Project Number	Drawing Number	Rev

17-0435 DA-A-049 C

**DEVELOPMENT
APPLICATION**

This drawing is protected by copyright.

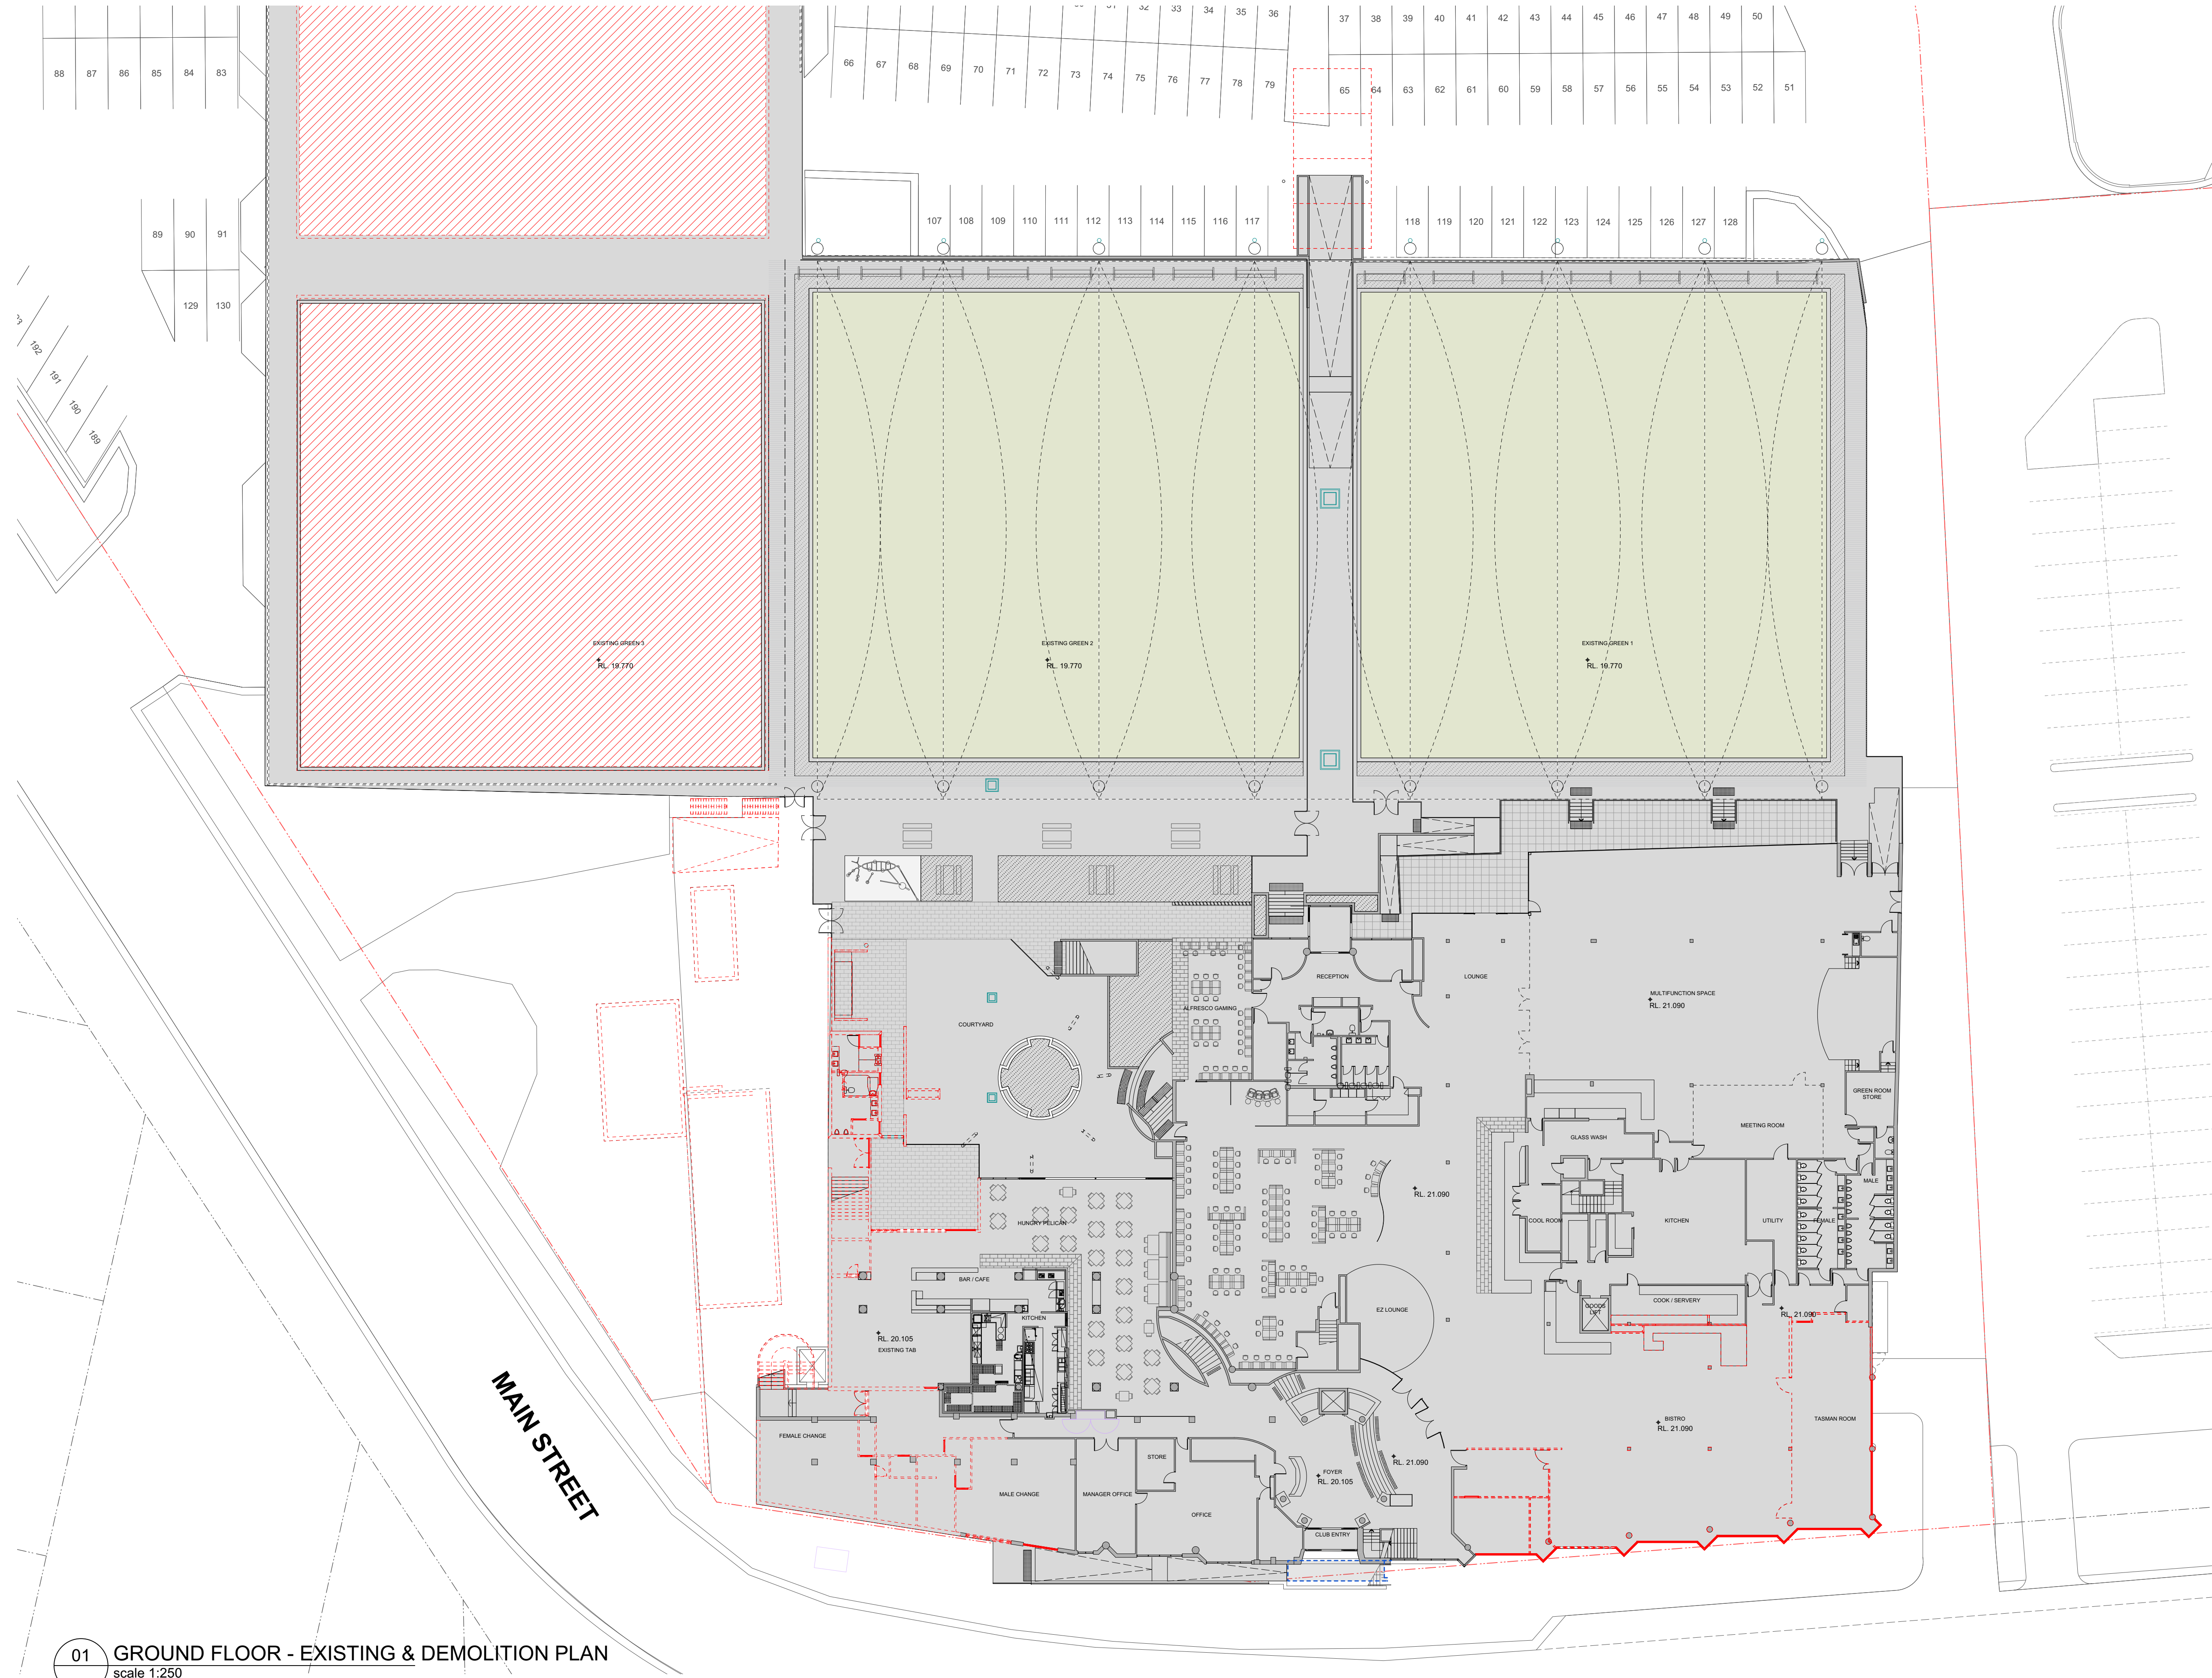

01 GROUND FLOOR - EXISTING & DEMOLITION PLAN
scale 1:250

Notes

- DEMOLITION
- EXISTING TO REMAIN
- PROPOSED

Rev. No.	Date	Revision	Auth'd
A	13/7/20	P1 DRAFT PACKAGE	FP
B	29/9/20	PLANNING ISSUE	PJH
C	1/11/21	DA SUBMISSION	PJH

CLIENT

Merimbula Club Sapphire



www.qarch.com.au

Quattro Architecture
ACN 150 198 842

Sydney 61 2 9091 0190
Suite 129, Lifestyle Working
117 Old Pittwater Road Brookvale NSW 2100

Registered Architect - 6854
Peter Hosking (Director)

Canberra 61 2 6285 3829
Unit 111, Level 1, Phillip Court,
43-57 Townshend Street Phillip, ACT 2606

Registered Architect - 2384
Tim Zuber

Project

Merimbula - Club Sapphire
Proposed Hotel & Club alterations
LOT 912, DP 855433

Drawing title

GROUND FLOOR - EXISTING &
DEMOLITION PLAN

Scale at A1 1:250
Scale at A3 1:500
0m 1 2.5 5 10 20


Figured dimensions shall take precedence over scale. Contractors must verify all dimensions on job before commencing any work or making shop drawings.

Drawn By DC	Checked By PH	No Sheets
Project Number	Drawing Number	Rev

17-0435 DA-A-050 C

DEVELOPMENT
APPLICATION

This drawing is protected by copyright.

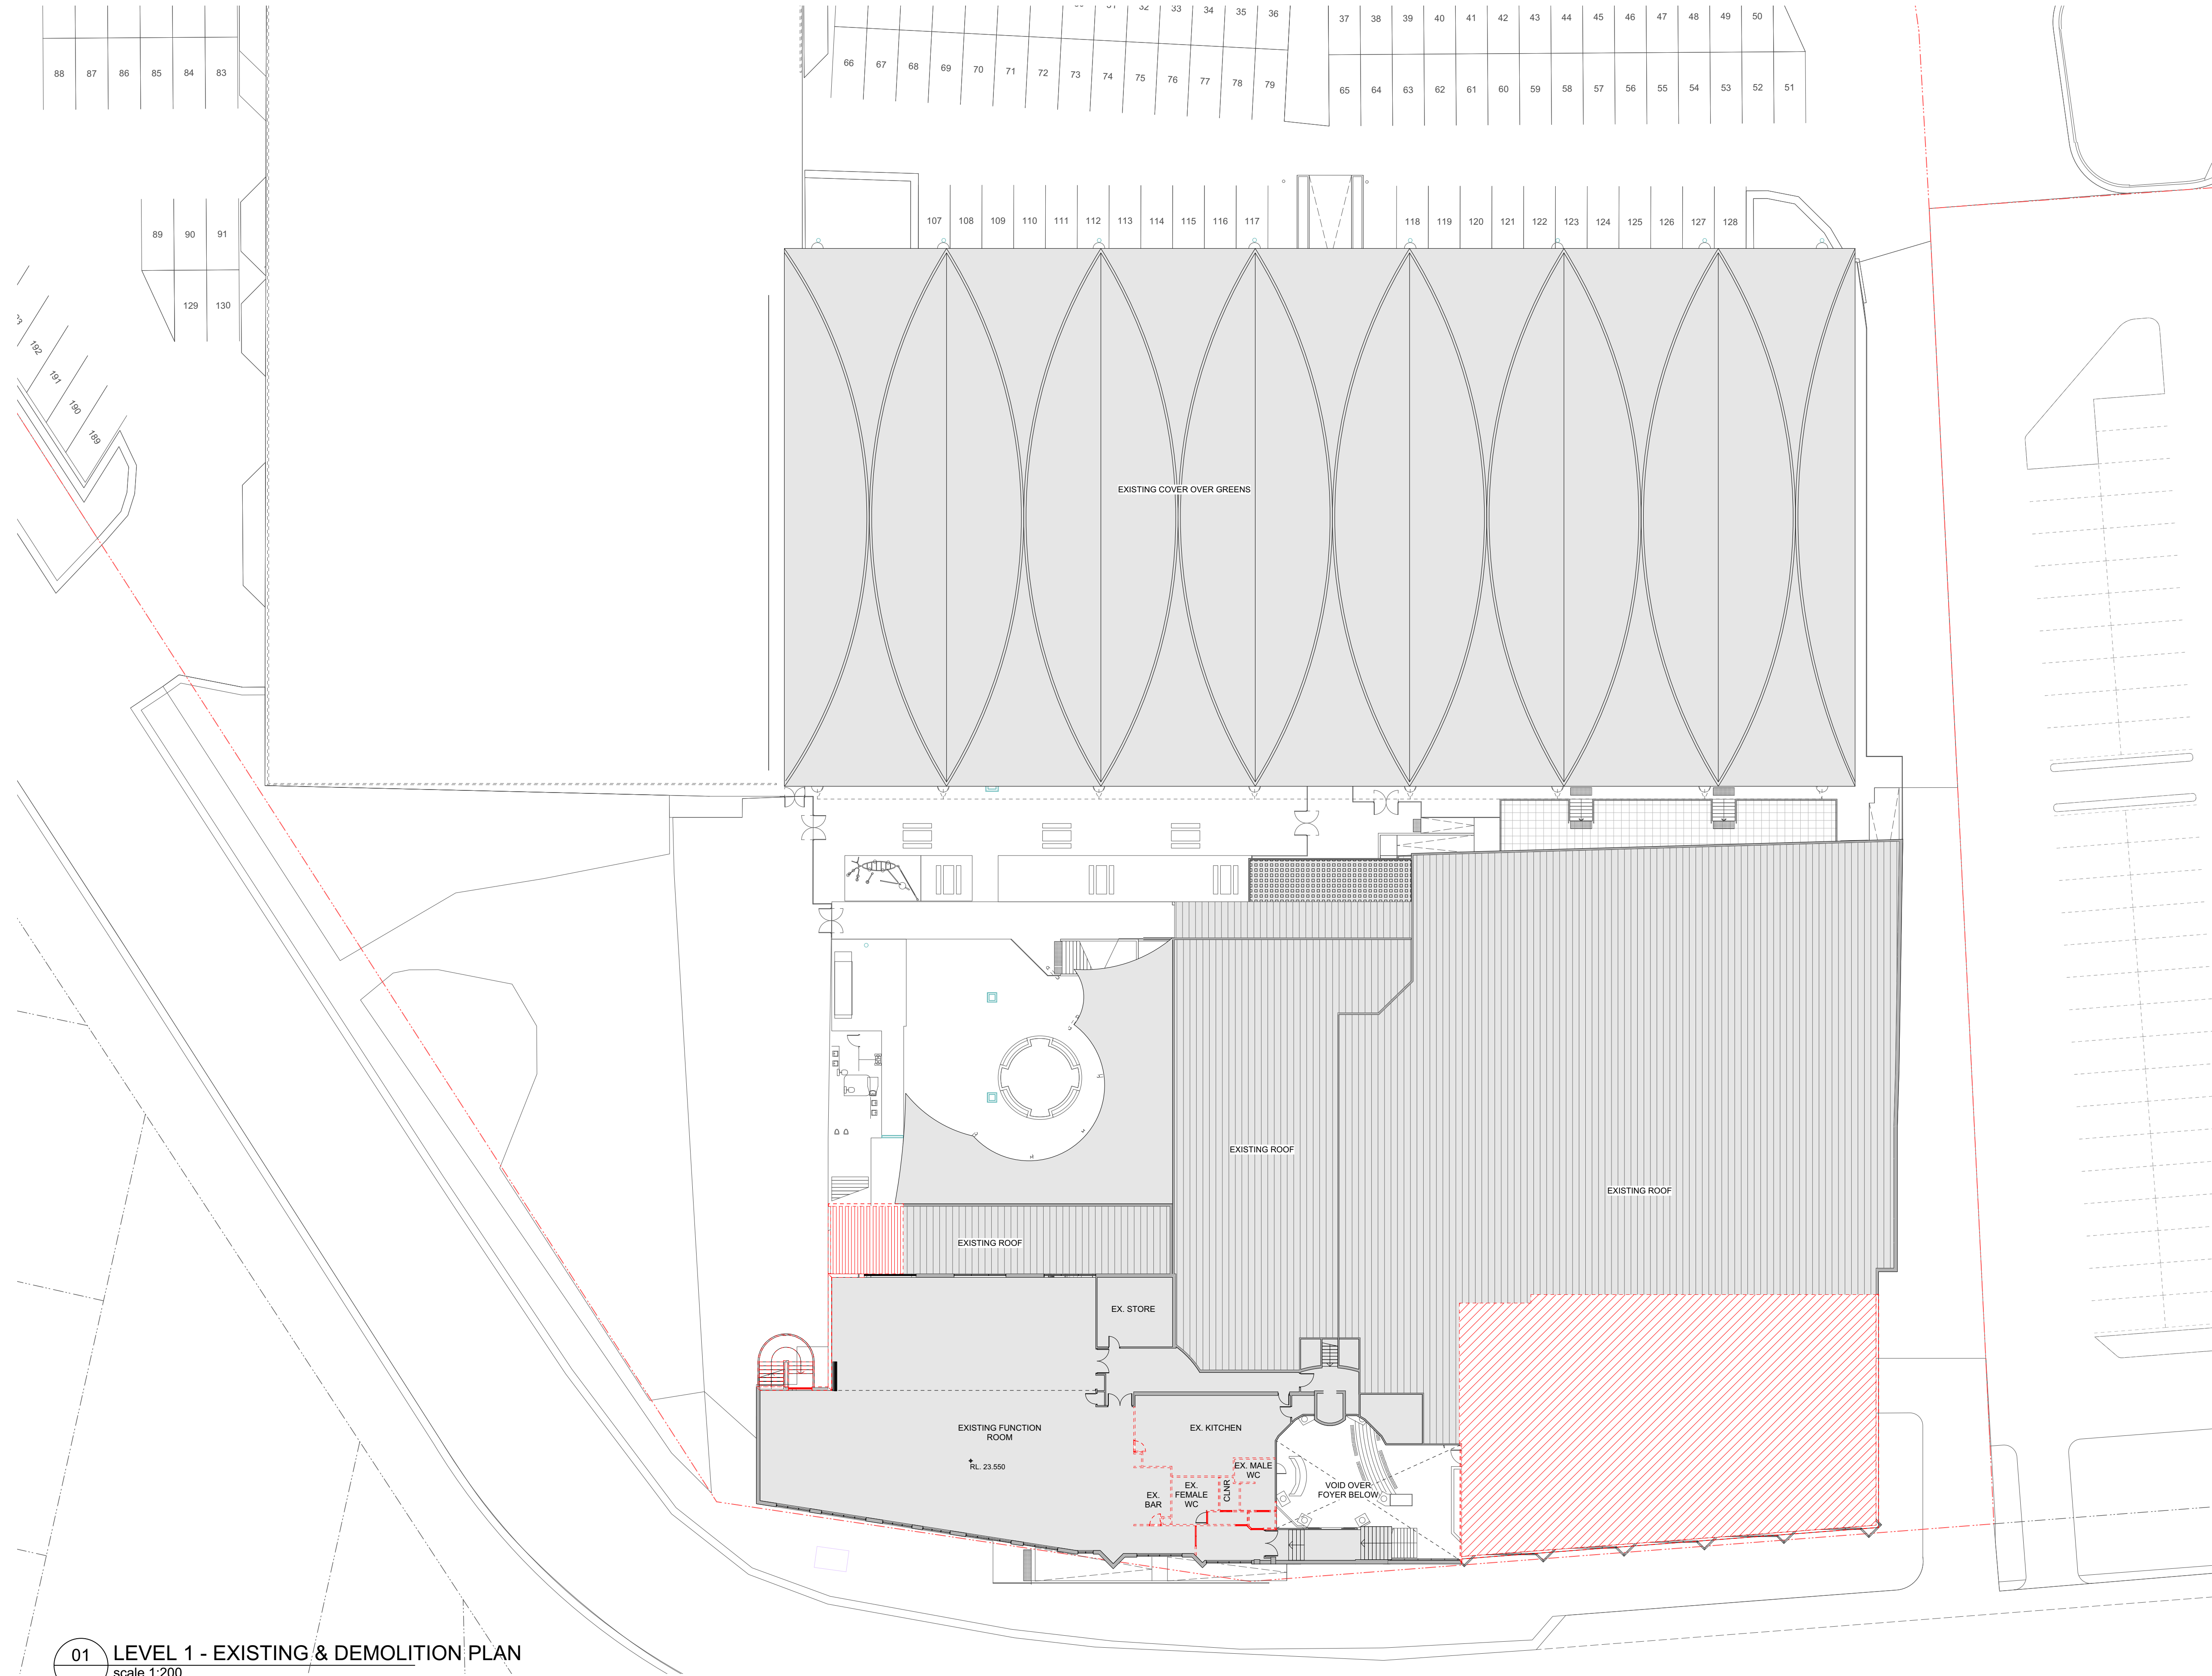

01 LEVEL 1 - EXISTING & DEMOLITION PLAN
scale 1:200

Notes

- DEMOLITION
- EXISTING TO REMAIN
- PROPOSED

Rev. No.	Date	Revision	Auth'd
A	2/10/18	ISSUE FOR REVIEW	DC
B	13/7/20	P1 DRAFT PACKAGE	FP
C	29/9/20	PLANNING ISSUE	PJH
D	1/11/21	DA SUBMISSION	PJH

CLIENT

Merimbula Club Sapphire



www.qarch.com.au

Quattro Architecture
ACN 150 198 842

Sydney 61 2 9091 0190
Suite 129, Lifestyle Working
117 Old Pittwater Road Brookvale NSW 2100
Registered Architect - 6854
Peter Hosking (Director)

Canberra 61 2 6285 3829
Unit 111, Level 1, Phillip Court,
43-57 Townshend Street Phillip, ACT 2606

Registered Architect - 2384
Tim Zuber

Project

Merimbula - Club Sapphire
Proposed Hotel & Club alterations
LOT 912, DP 855433

Drawing title
LEVEL 1 - EXISTING &
DEMOLITION PLAN

Scale at A1 1:200
Scale at A3 1:400
0m 2.5 5 10 15 16


Figured dimensions shall take precedence over scale. Contractors must verify all dimensions on job before commencing any work or making shop drawings.

Drawn By
DC
Checked By
PH
No Sheets
Project Number
Drawing Number
Rev

17-0435 DA-A-051 D

DEVELOPMENT
APPLICATION

This drawing is protected by copyright.

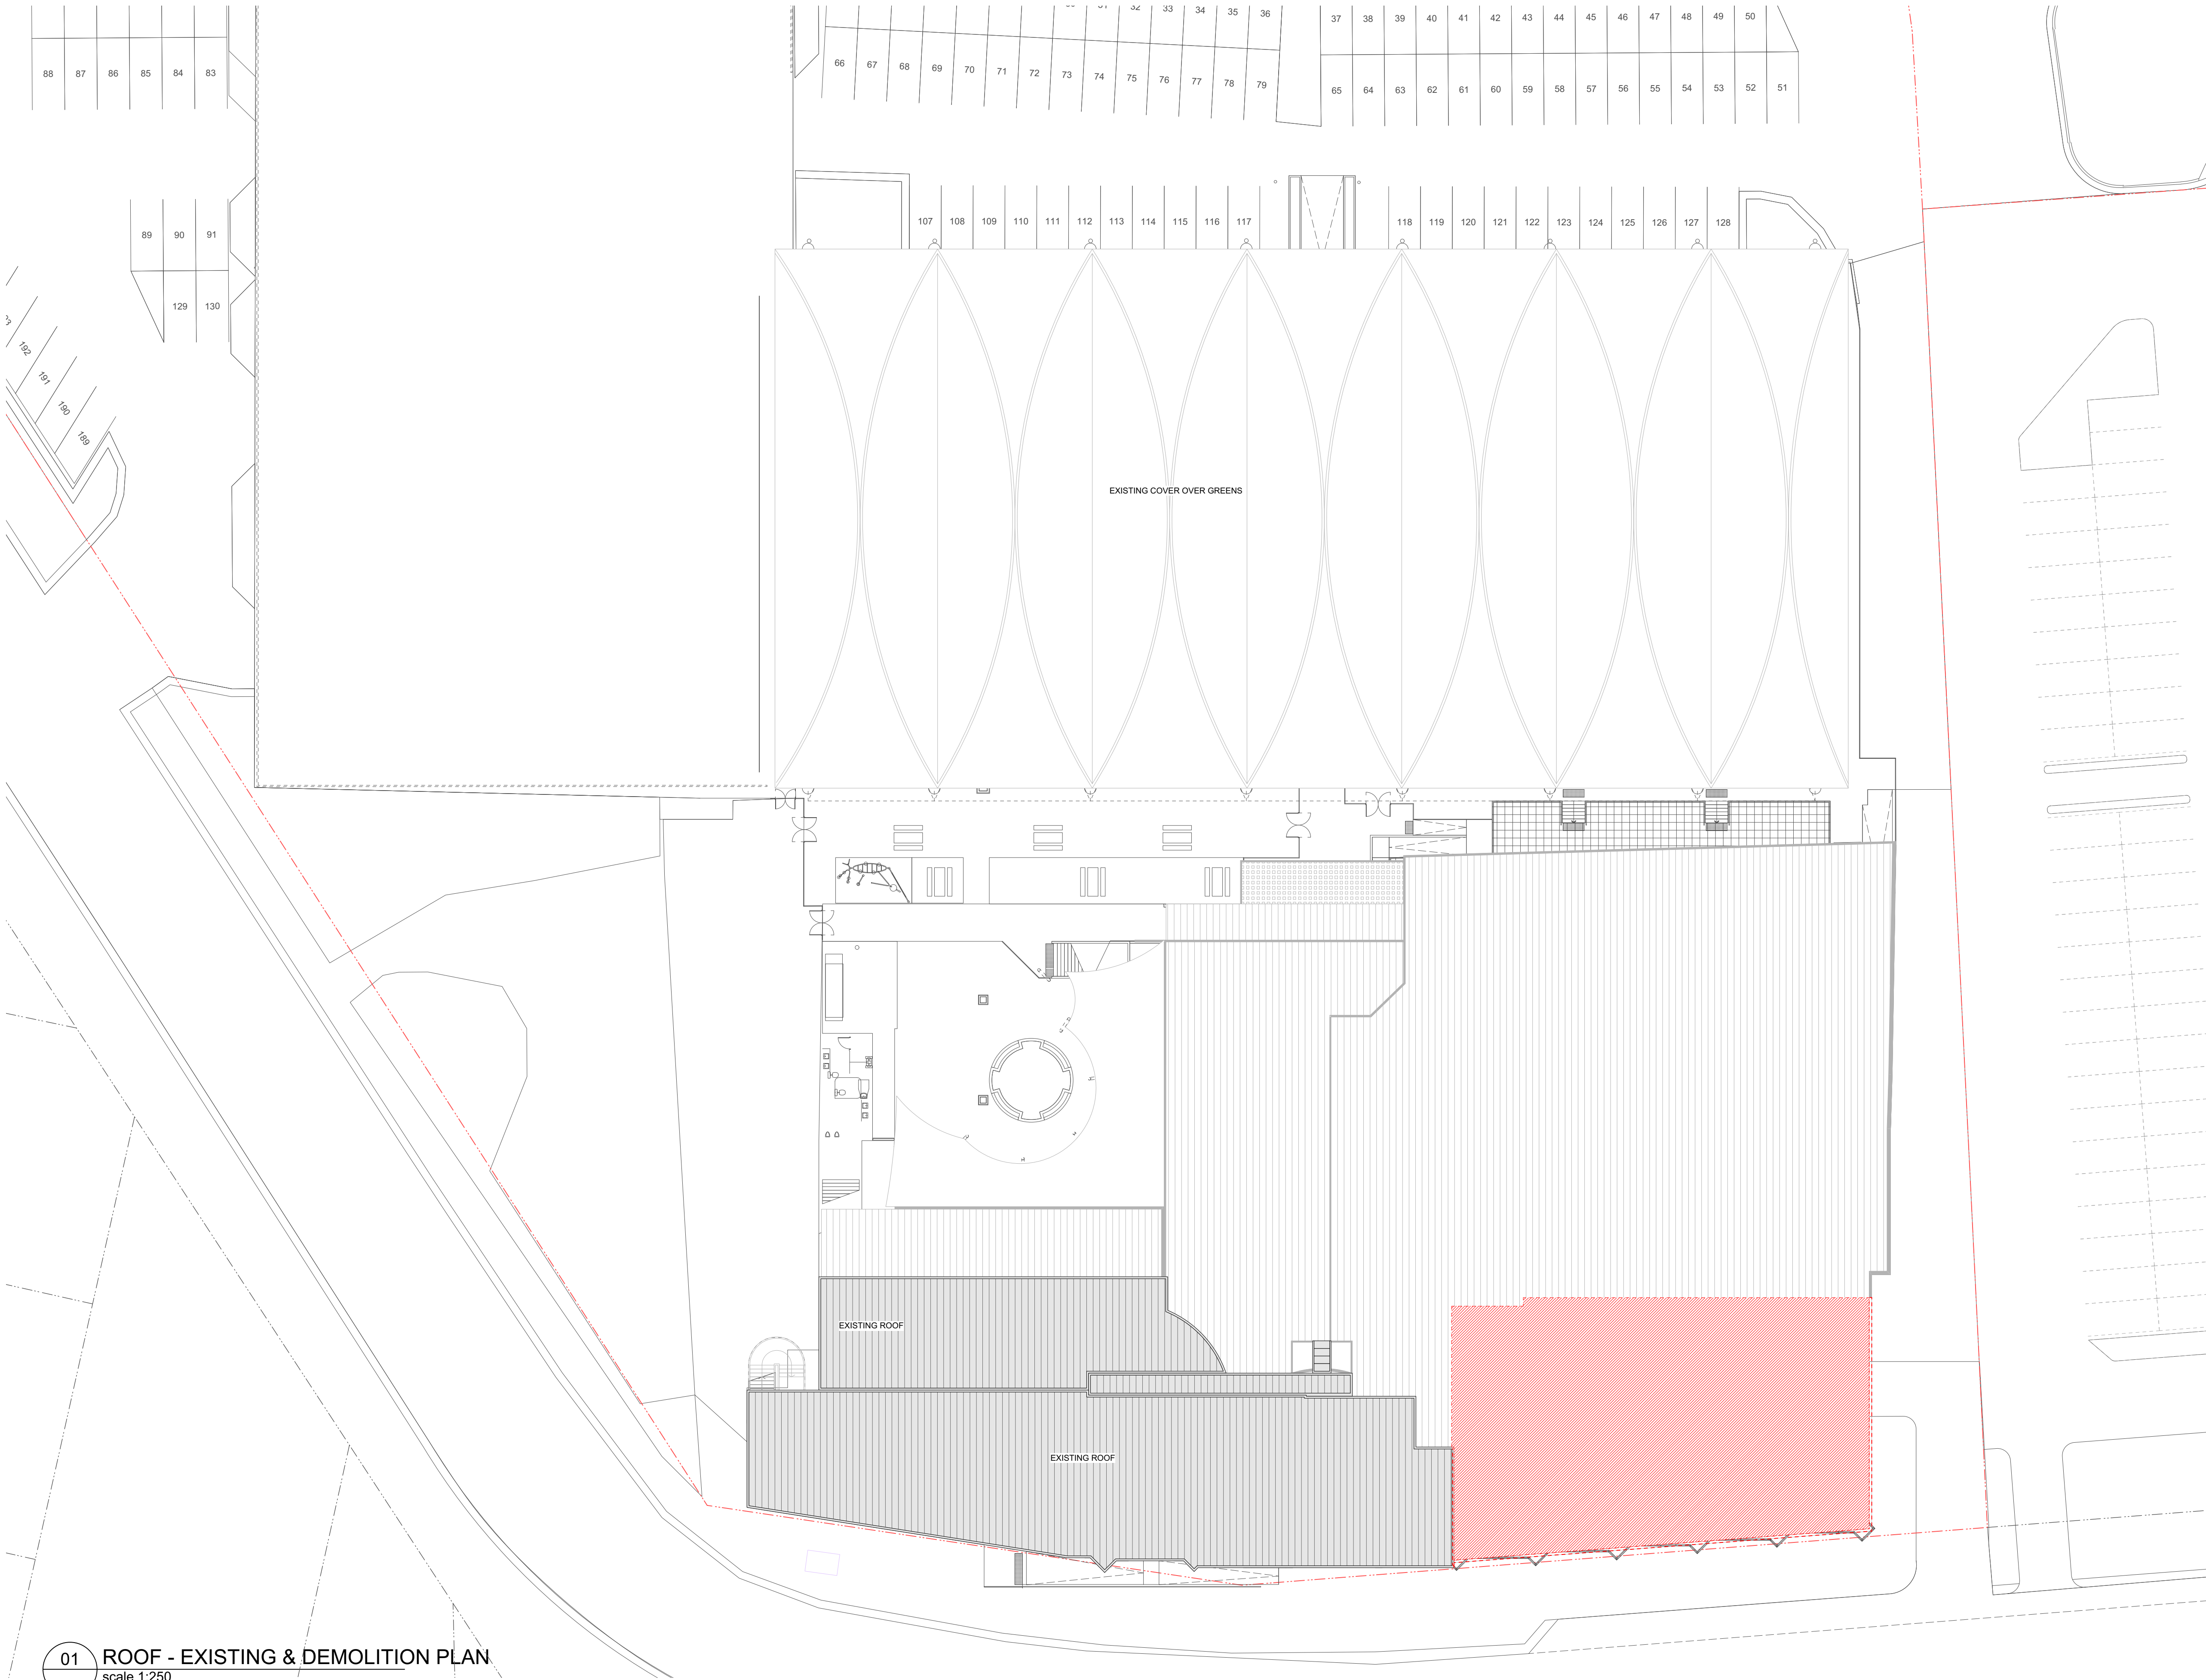

01 ROOF - EXISTING & DEMOLITION PLAN
scale 1:250

Notes

- DEMOLITION
- EXISTING TO REMAIN
- PROPOSED

Rev. No.	Date	Revision	Auth'd
A	13/7/20	P1 DRAFT PACKAGE	FP
B	29/9/20	PLANNING ISSUE	PJH
C	1/11/21	DA SUBMISSION	PJH

CLIENT

Merimbula Club Sapphire



www.qarch.com.au

Quattro Architecture
ACN 150 198 842

Sydney 61 2 9091 0190
Suite 129, Lifestyle Working
117 Old Pittwater Road Brookvale NSW 2100
Registered Architect - 6854
Peter Hosking (Director)

Canberra 61 2 6286 3829
Unit 111, Level 1, Phillip Court,
43-57 Townshend Street Phillip, ACT 2606

Registered Architect - 2384
Tim Zuber

Project

Merimbula - Club Sapphire
Proposed Hotel & Club alterations
LOT 912, DP 855433

Drawing title

ROOF - EXISTING & DEMOLITION
PLAN

Scale at A1 1:250
Scale at A3 1:500
0m 1 2.5 5 10 20


Figured dimensions shall take precedence over scale. Contractors must verify all dimensions on job before commencing any work or making shop drawings.

Drawn By DC	Checked By PH	No Sheets
Project Number	Drawing Number	Rev


17-0435 DA-A-052 C

DEVELOPMENT
APPLICATION


This drawing is protected by copyright.

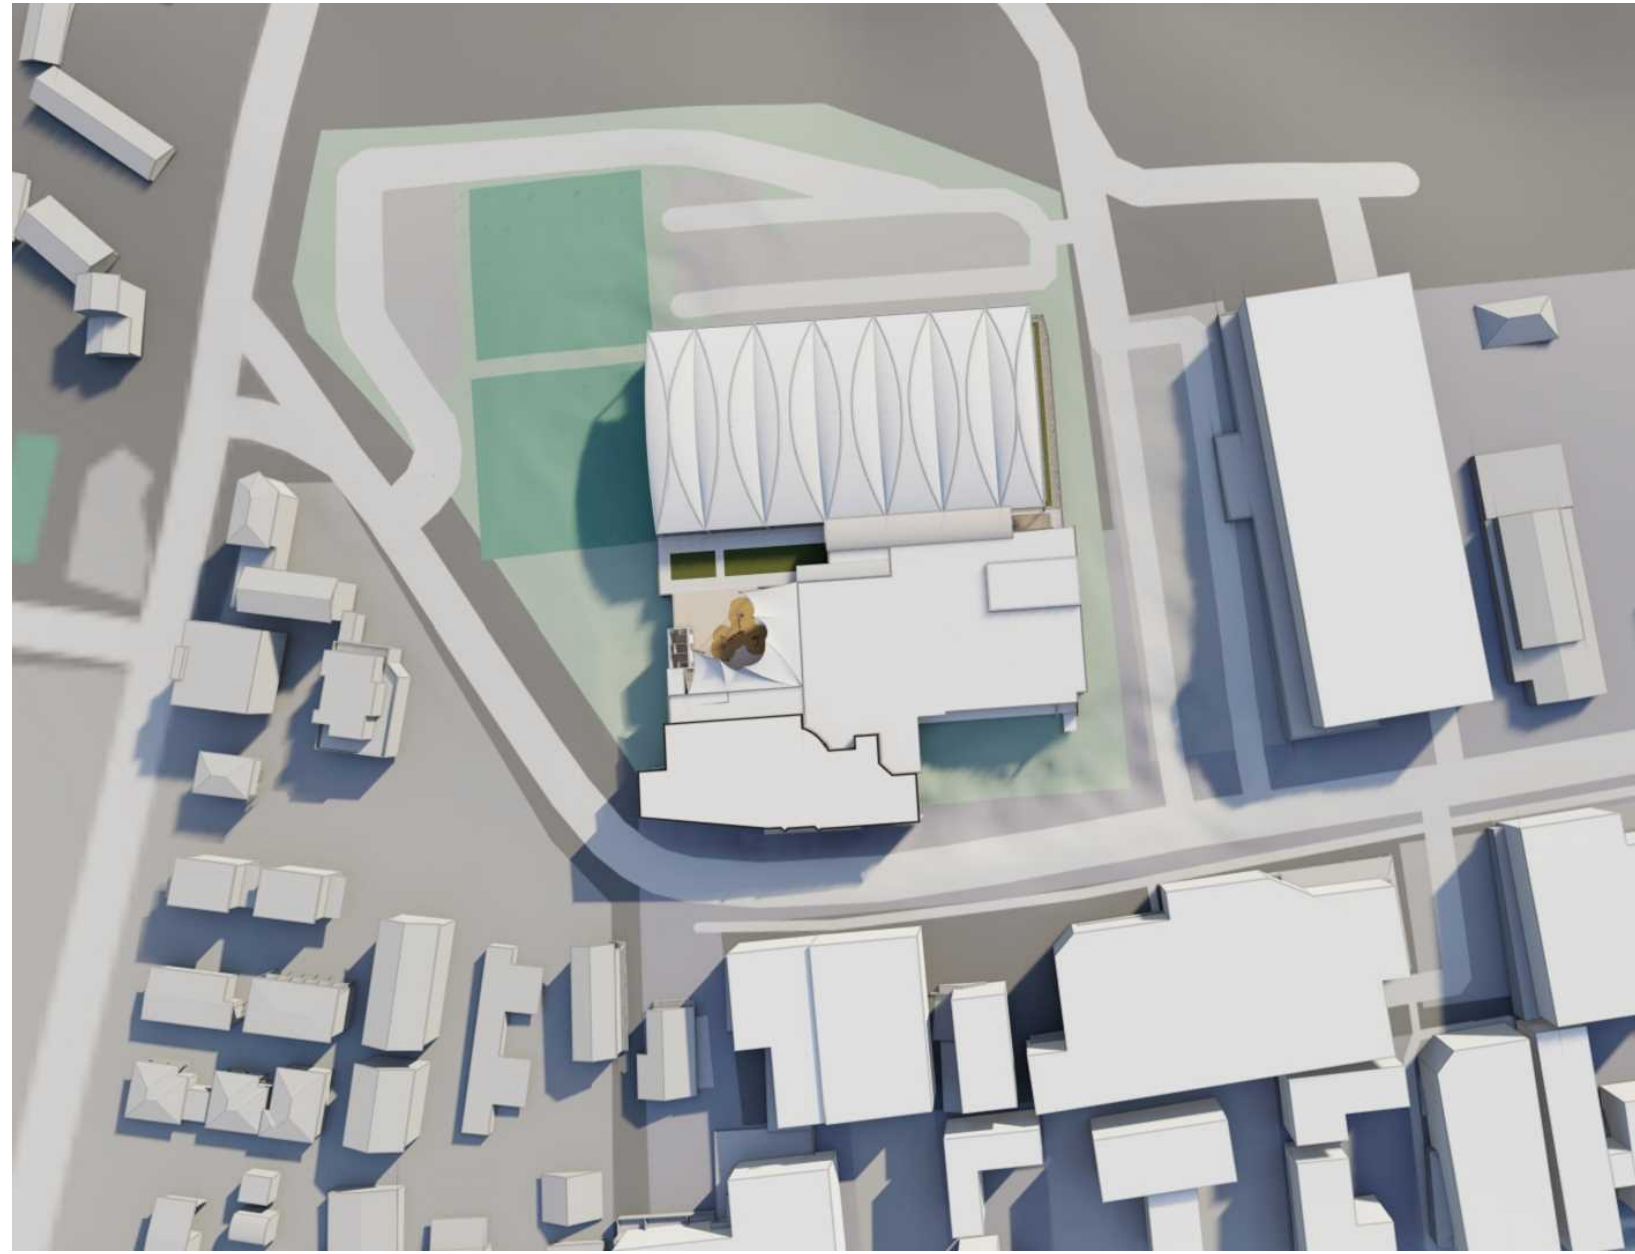


01 EXISTING SHADOW DIAGRAM - 21 JUNE - 9 AM
scale 1:NTS

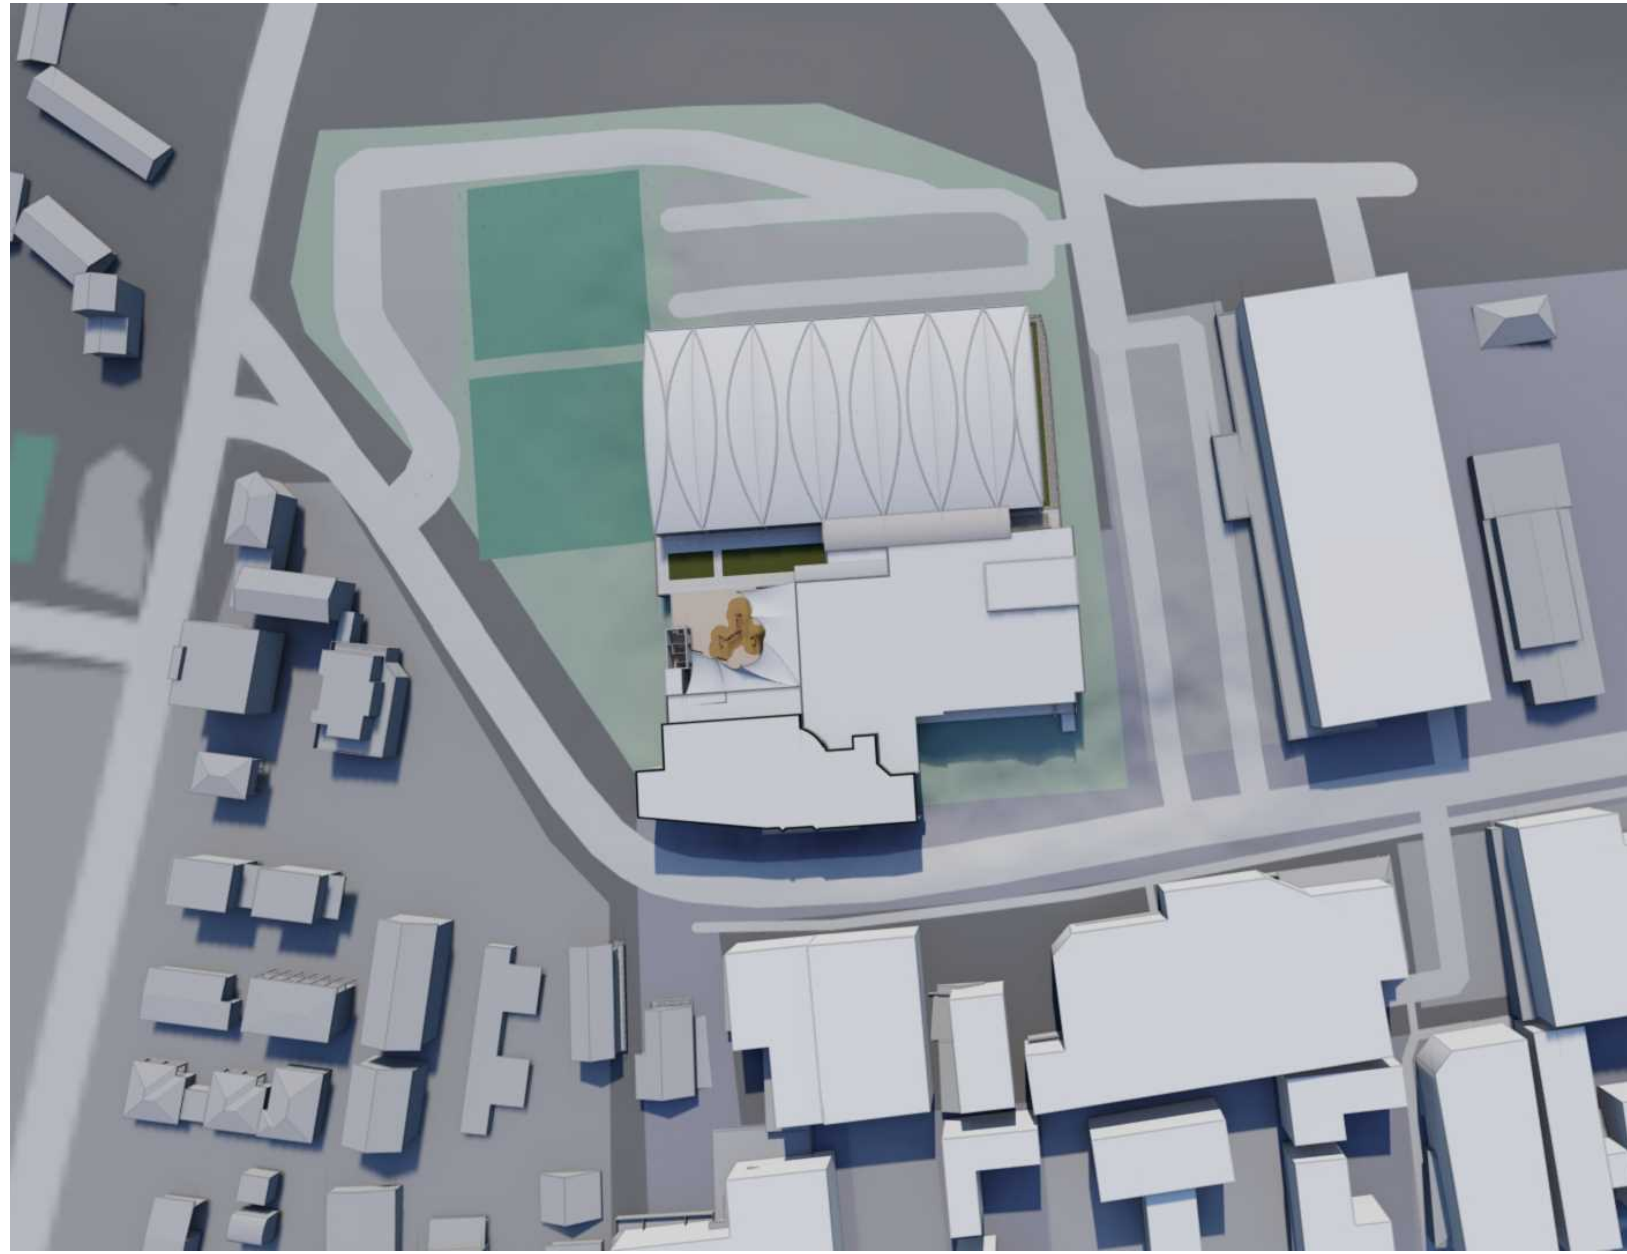


02 EXISTING SHADOW DIAGRAM - 21 JUNE - 12 PM
scale 1:NTS

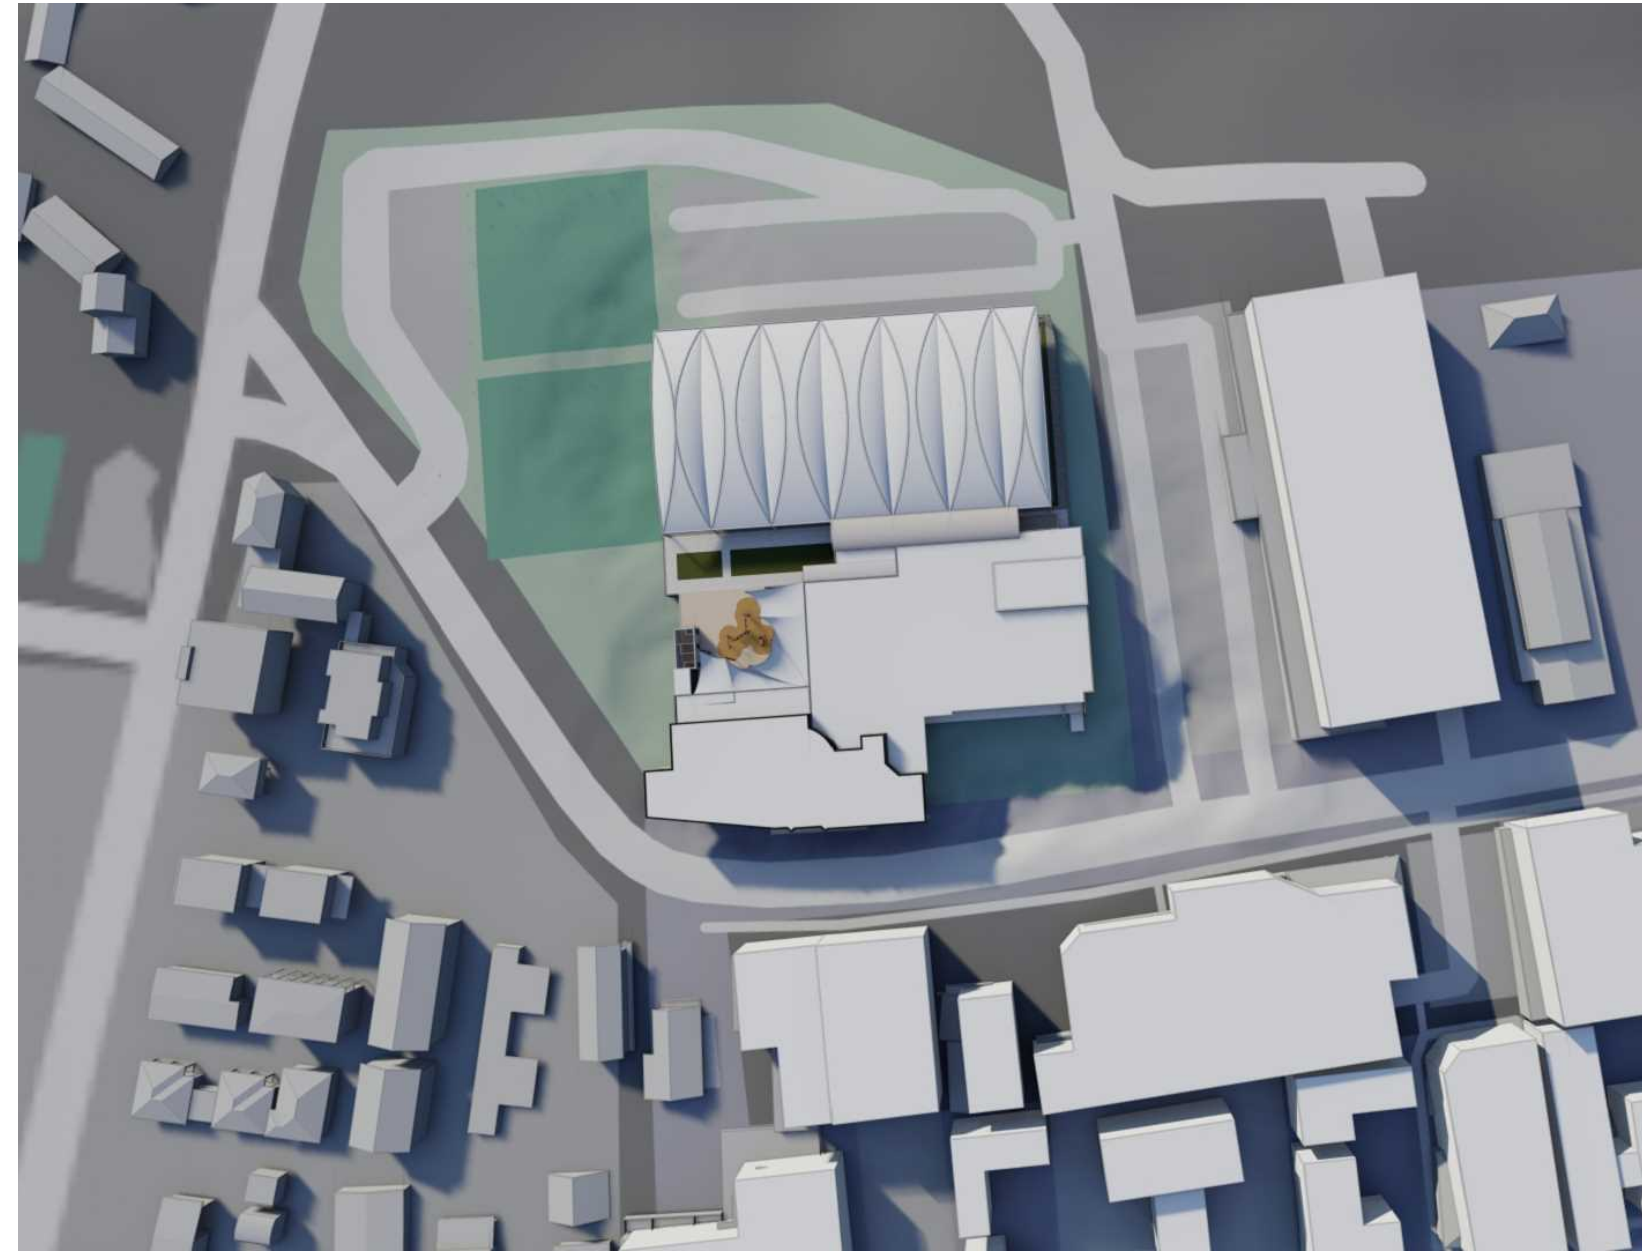


03 EXISTING SHADOW DIAGRAM - 21 JUNE - 3 PM
scale 1:NTS

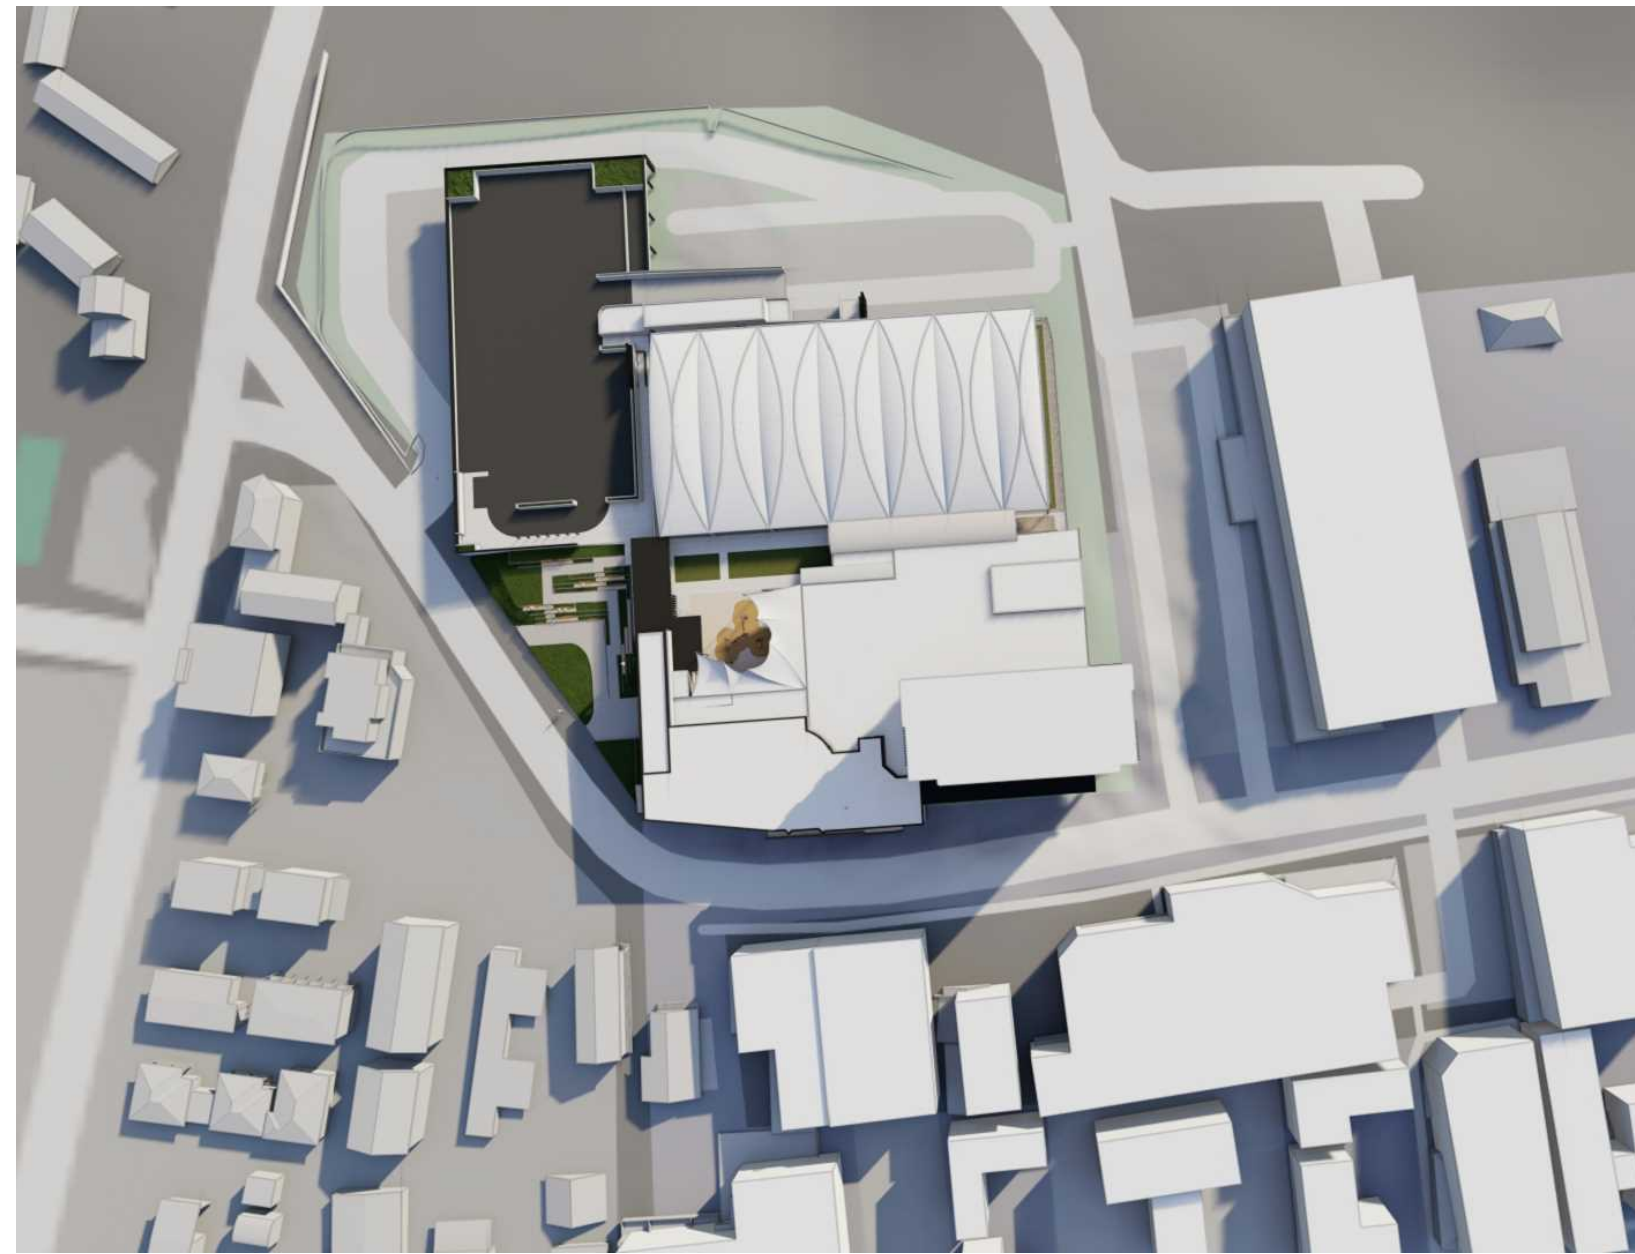


04 PROPOSED SHADOW DIAGRAM - 21 JUNE - 9 AM
scale 1:NTS

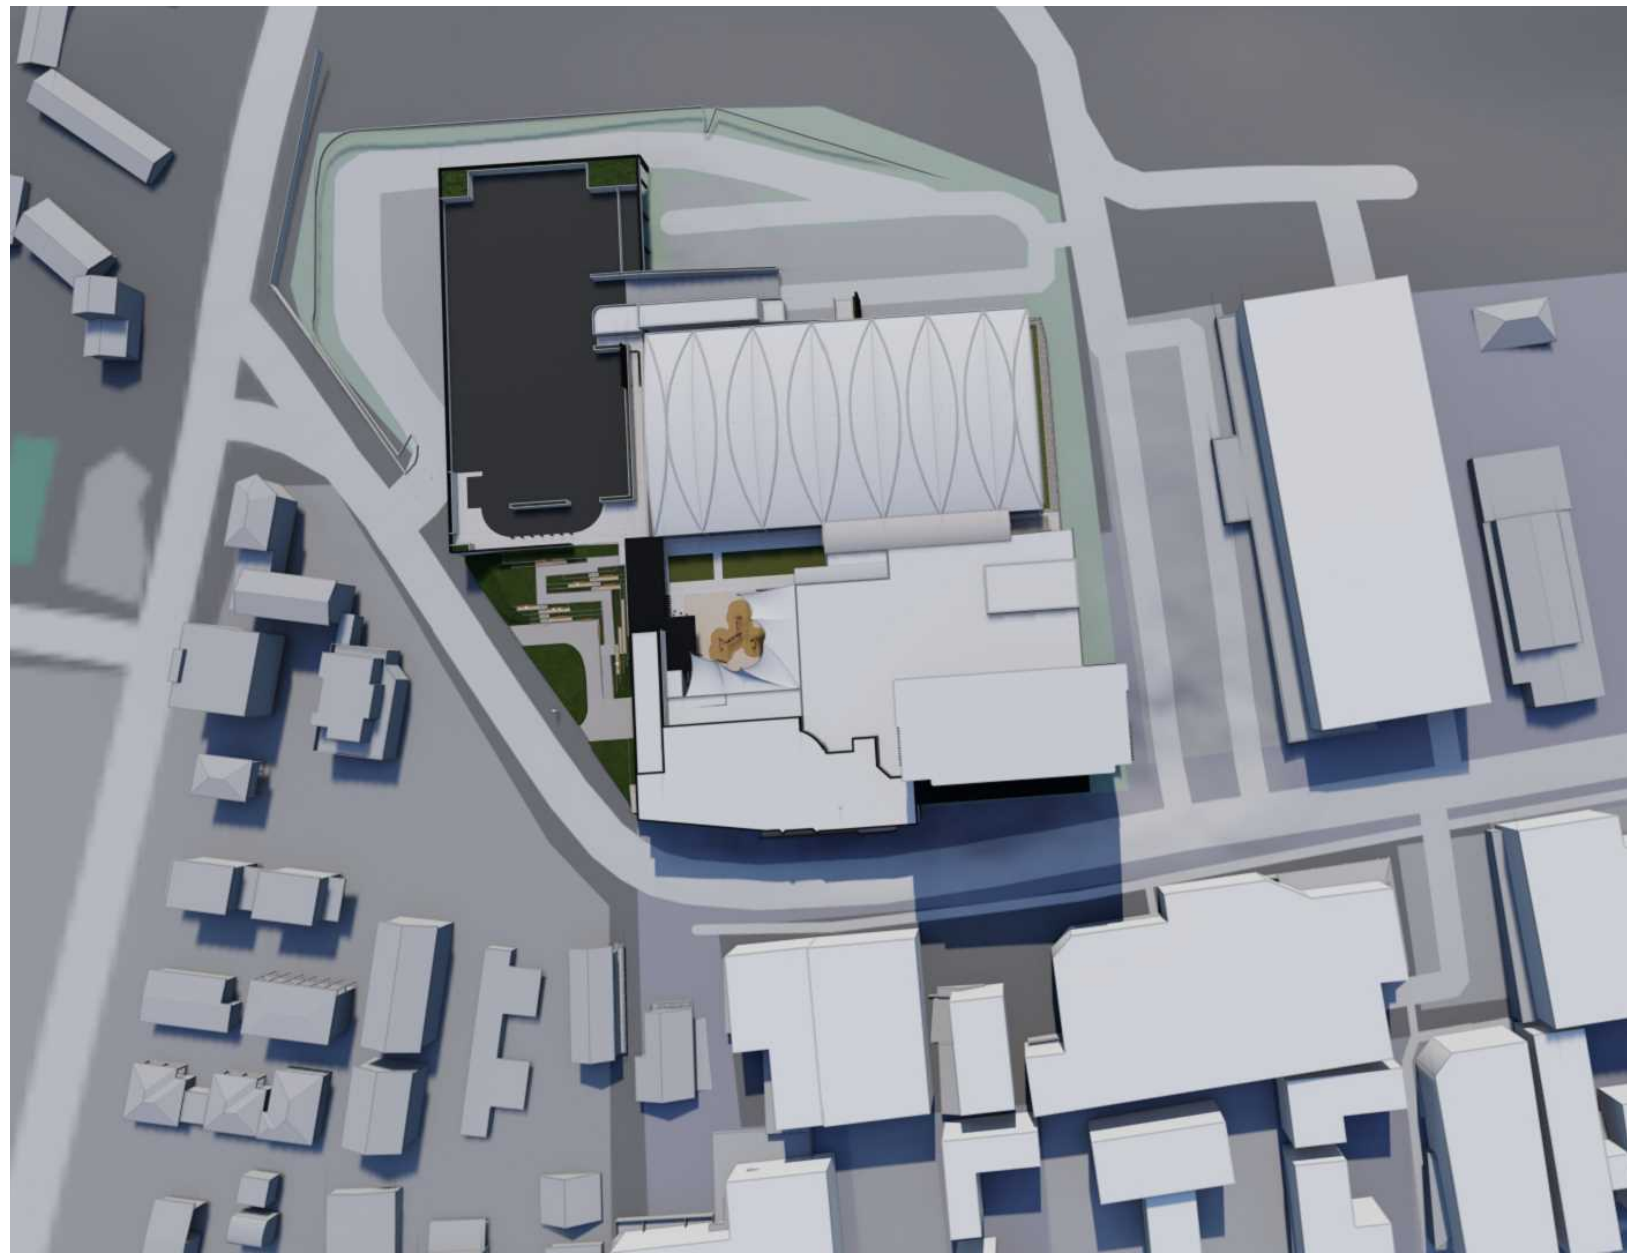

05 PROPOSED SHADOW DIAGRAM - 21 JUNE - 12 PM
scale 1:NTS

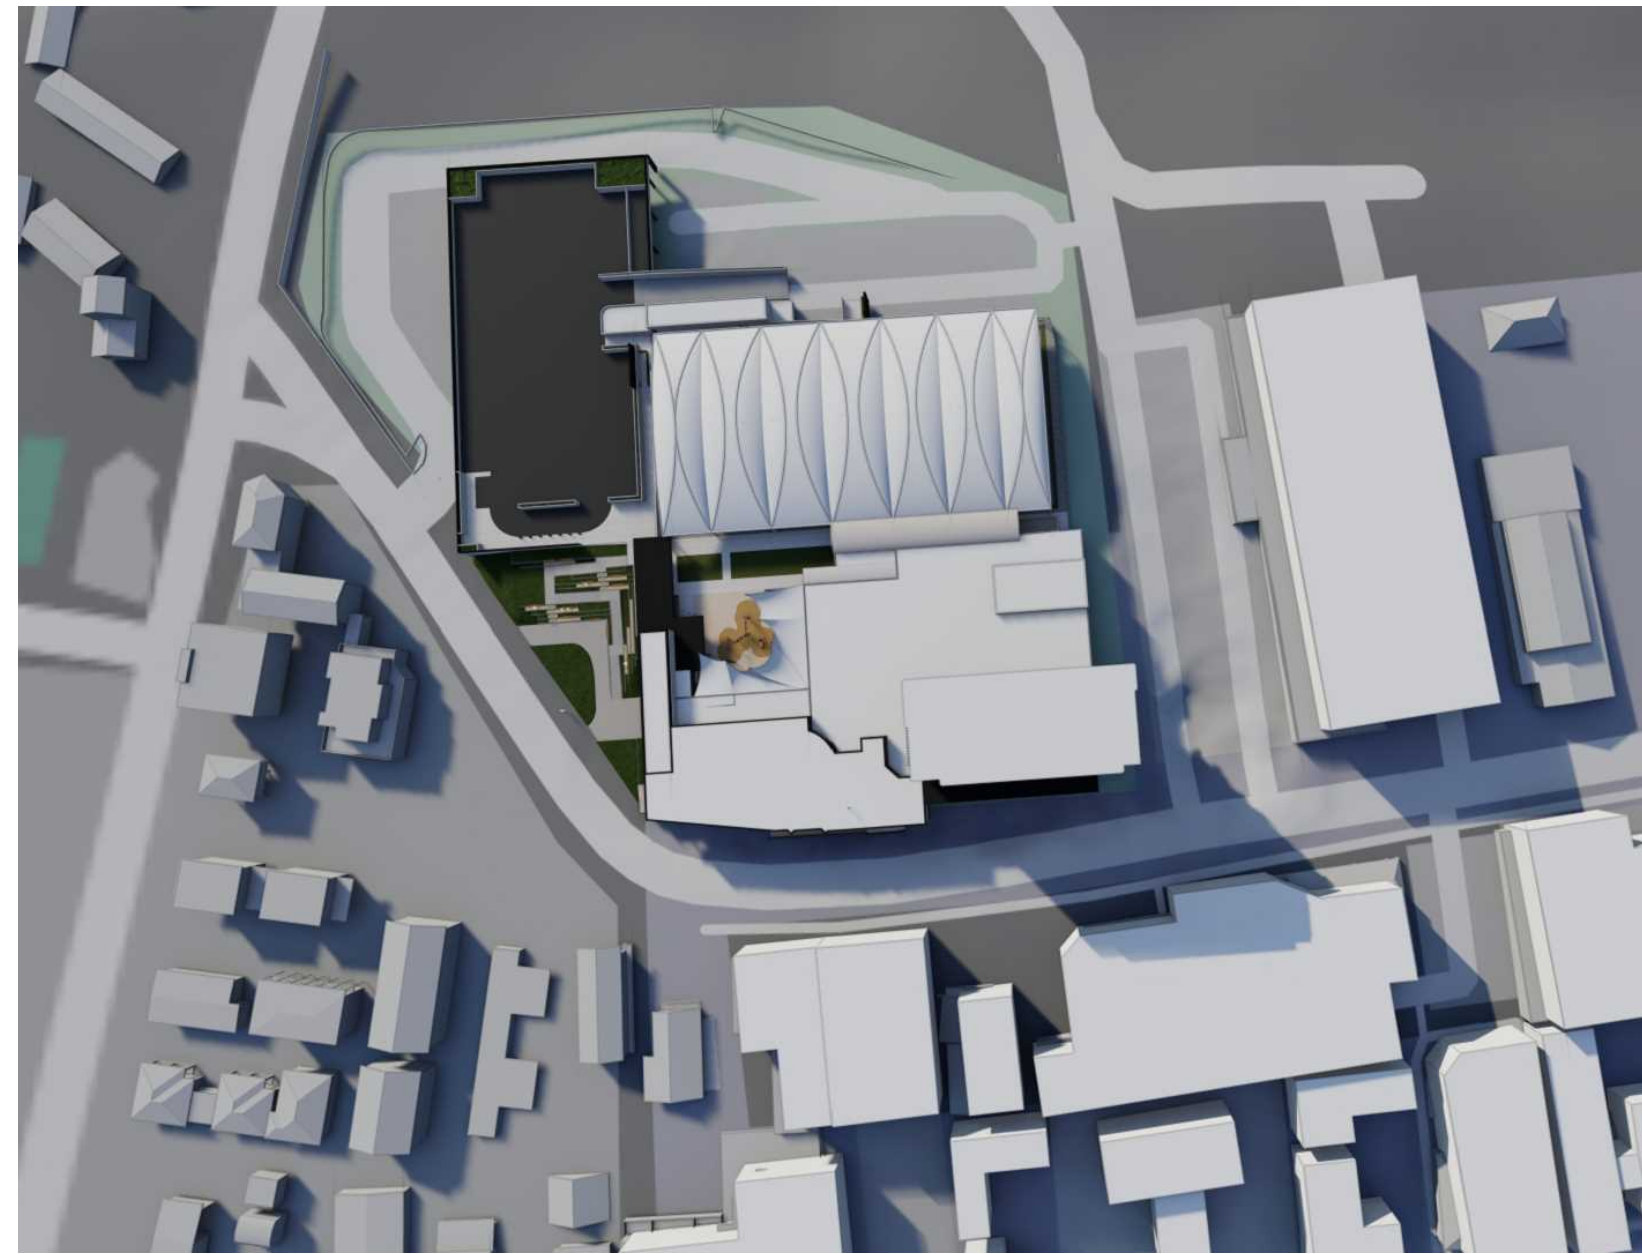

06 PROPOSED SHADOW DIAGRAM - 21 JUNE - 3 PM
scale 1:NTS

 

N

Notes

Rev. No.	Date	Revision	Auth'd
A	13/7/20	P1 DRAFT PACKAGE	FP
B	29/9/20	PLANNING ISSUE	PJH
C	1/11/21	DA SUBMISSION	PJH

CLIENT

Merimbula Club Sapphire



www.qarch.com.au

Quattro Architecture

ACN 150 198 842

Sydney 61 2 9091 0190

Suite 129, Lifestyle Working

117 Old Pittwater Road Brookvale NSW 2100

Registered Architect - 6854

Peter Hosking (Director)

Canberra 61 2 6285 3829

Unit 111, Level 1, Phillip Court,

43-57 Townshend Street Phillip, ACT 2606

Registered Architect - 2384

Tim Zuber

Project

Merimbula - Club Sapphire

Proposed Hotel & Club alterations

LOT 912, DP 855433

Drawing title

SHADOW DIAGRAM

Figured dimensions shall take precedence over scale. Contractors must verify all dimensions on job before commencing any work or making shop drawings.

Drawn By DC	Checked By PH	No Sheets
Project Number	Drawing Number	Rev

17-0435 DA-A-070 C

DEVELOPMENT
APPLICATION

This drawing is protected by copyright.



N

Notes

Rev. No.	Date	Revision	Auth'd
A	13/7/20	P1 DRAFT PACKAGE	FP
B	29/9/20	PLANNING ISSUE	PJH
C	1/11/21	DA SUBMISSION	PJH

CLIENT

Merimbula Club Sapphire



www.qarch.com.au

Quattro Architecture
ACN 150 198 842

Sydney 61 2 9091 0190
Suite 129, Lifestyle Working
117 Old Pittwater Road Brookvale NSW 2100

Registered Architect - 6854
Peter Hosking (Director)

Canberra 61 2 6285 3829
Unit 111, Level 1, Phillip Court,
43-57 Townshend Street Phillip, ACT 2606

Registered Architect - 2384
Tim Zuber

Project

**Merimbula - Club Sapphire
Proposed Hotel & Club alterations
LOT 912, DP 855433**

Drawing title

POSSIBLE FUTURE PARKING CONCEPT

Scale at A1 1:300
Scale at A3 1:1000
0m 5 10 25 40

Figured dimensions shall take precedence over scale. Contractors must verify all dimensions on job before commencing any work or making shop drawings.

Drawn By DC	Checked By PH	No Sheets
Project Number	Drawing Number	Rev

17-0435 DA-A-080 C

**DEVELOPMENT
APPLICATION**


This drawing is protected by copyright.

01

PROPOSED LOWER GROUND FLOOR PLAN
scale 1:500

02

PROPOSED UPPER LEVEL PARKING
scale 1:500

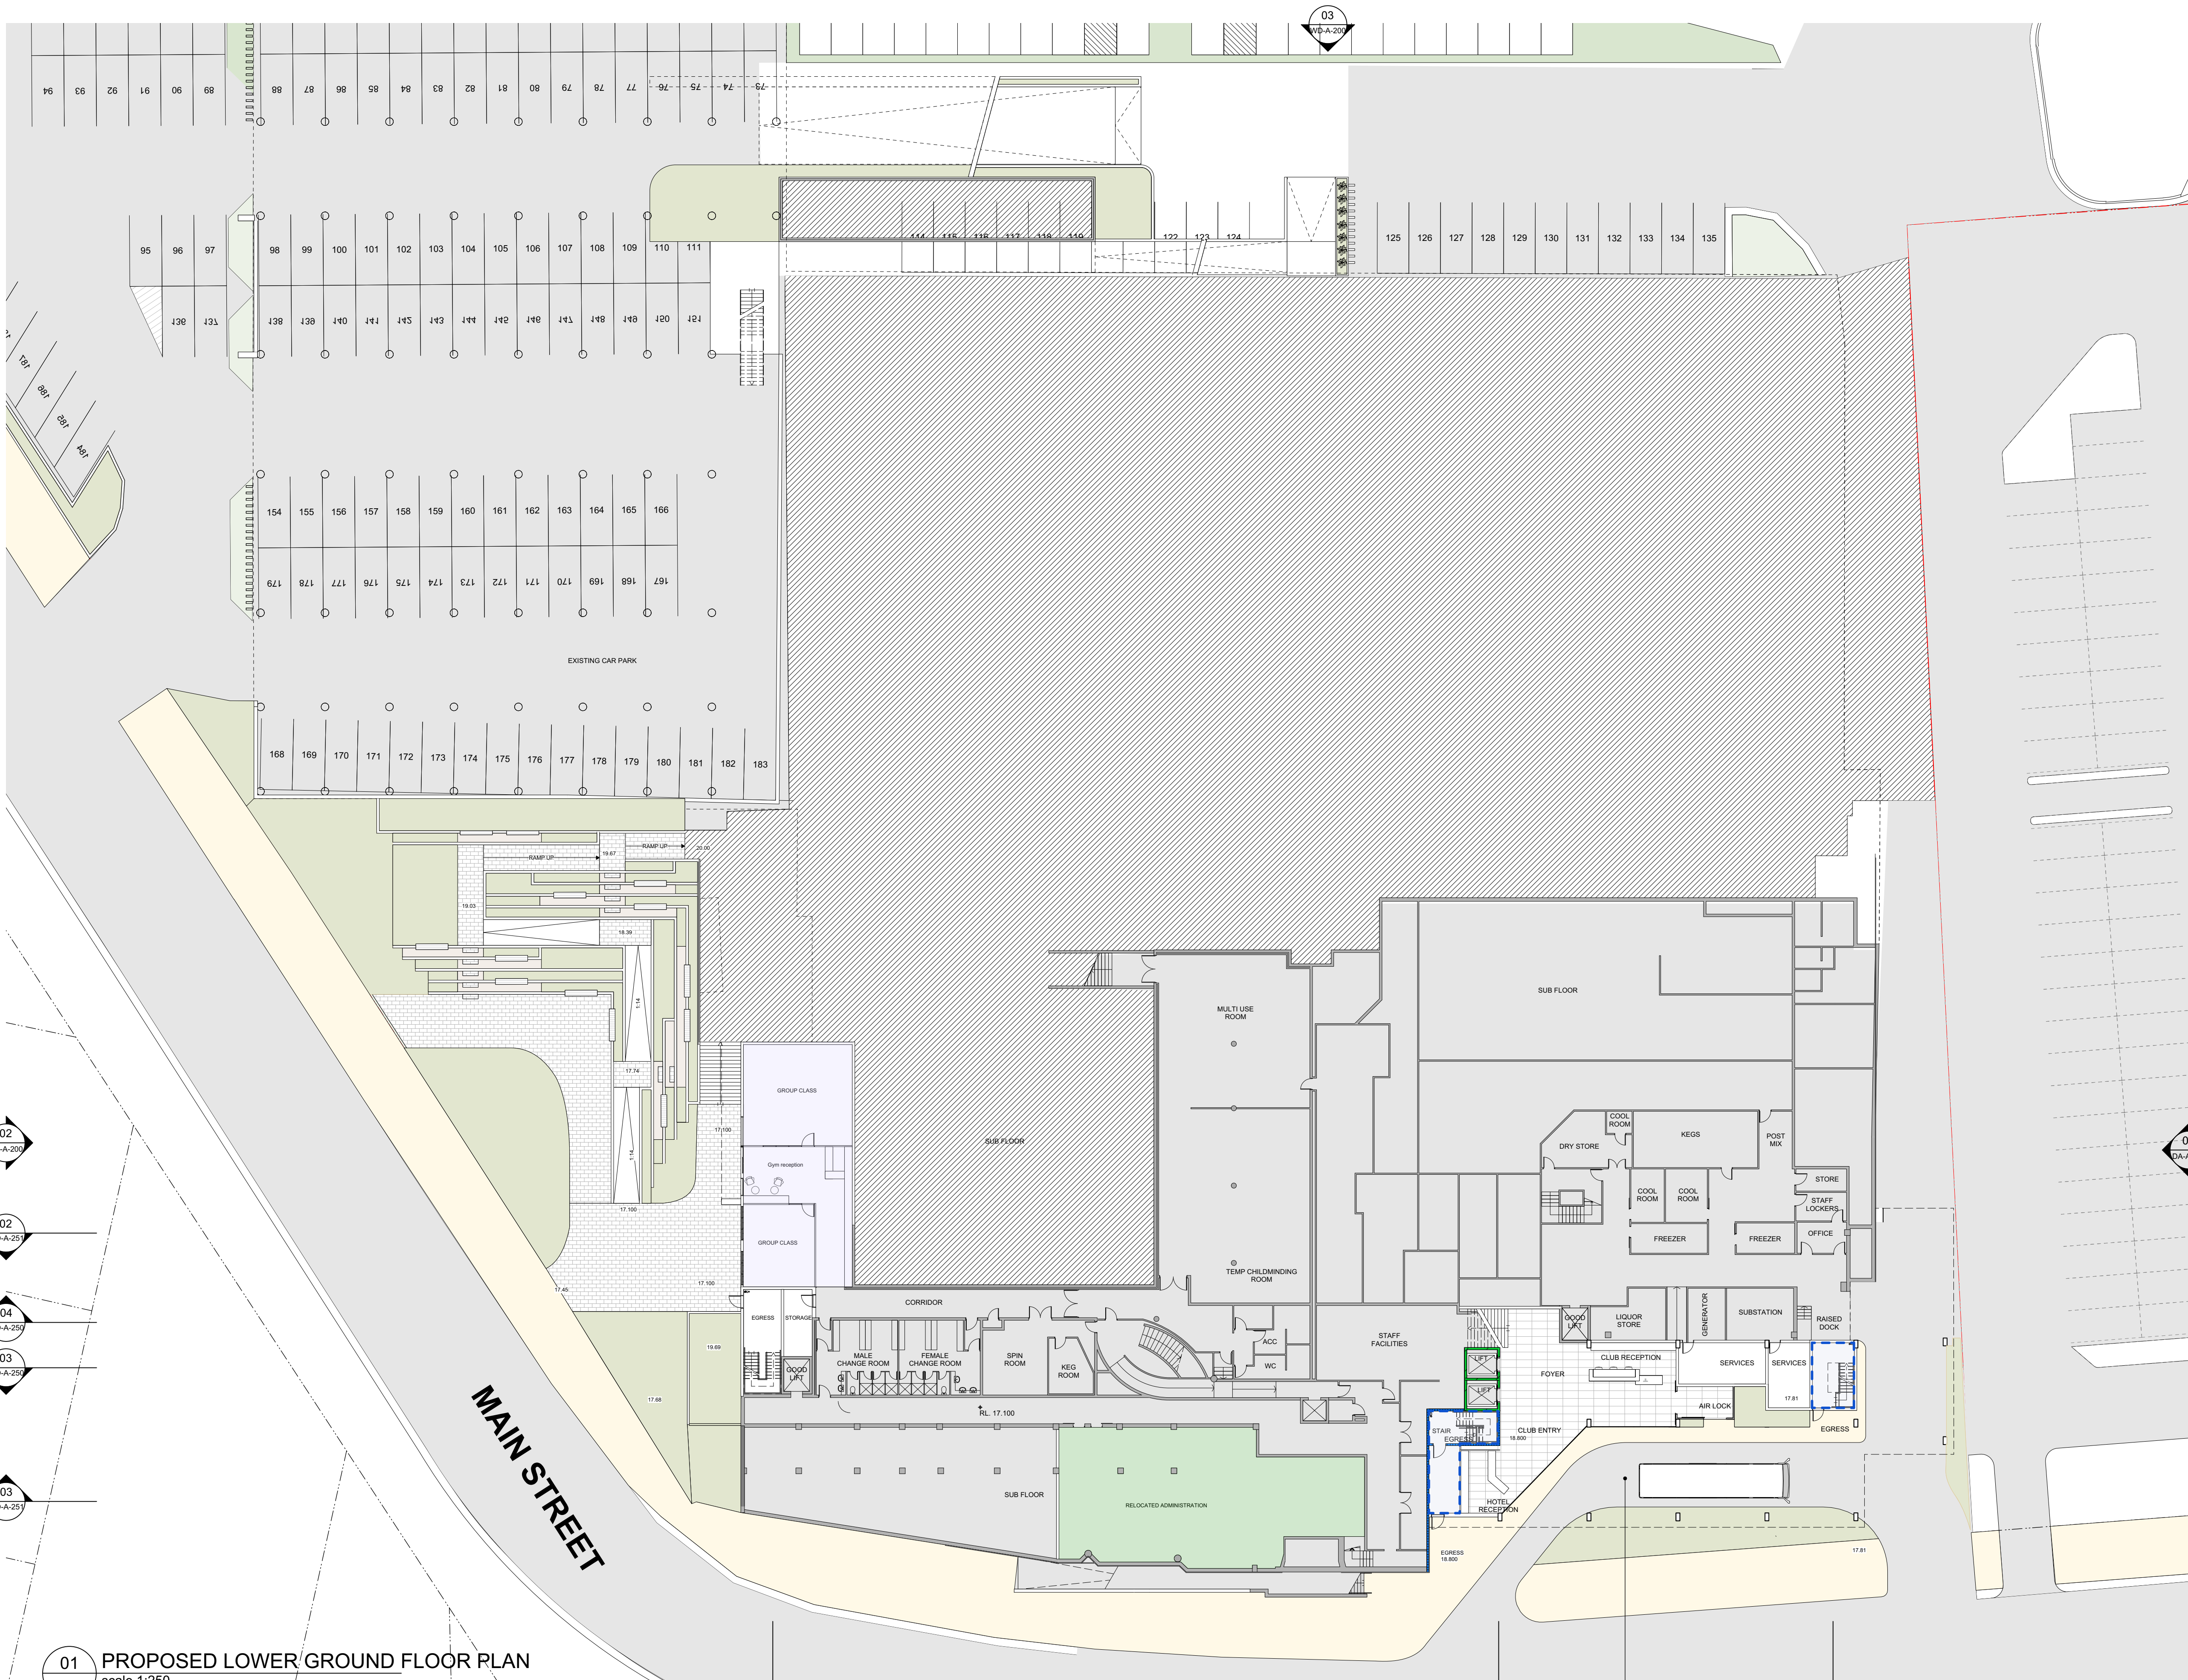

Notes

Rev. No.	Date	Revision	Auth'd
A	13/7/20	P1 DRAFT PACKAGE	FP
B	29/9/20	PLANNING ISSUE	PJH
C	1/11/21	DA SUBMISSION	PJH

CLIENT

Merimbula Club Sapphire



www.qarch.com.au

Quattro Architecture
ACN 150 198 842

Sydney 61 2 9091 0190
Suite 129, Lifestyle Working
117 Old Pittwater Road Brookvale NSW 2100

Registered Architect - 6854
Peter Hosking (Director)

Canberra 61 2 6285 3529
Unit 111, Level 1, Phillip Court,
43-57 Townshend Street Phillip, ACT 2606

Registered Architect - 2384
Tim Zuber

Project

**Merimbula - Club Sapphire
Proposed Hotel & Club alterations
LOT 912, DP 855433**
Drawing title

**LOWER GROUND FLOOR -
PROPOSED PLAN**

Scale at A1 1:250
Scale at A3 1:500
0m 1 2.5 5 10 20

Figured dimensions shall take precedence over scale. Contractors must verify all dimensions on job before commencing any work or making shop drawings.

Drawn By
DC

Checked By
PH

No Sheets

Project Number


Drawing Number

Rev

17-0435 DA-A-099 C

**DEVELOPMENT
APPLICATION**

This drawing is protected by copyright.

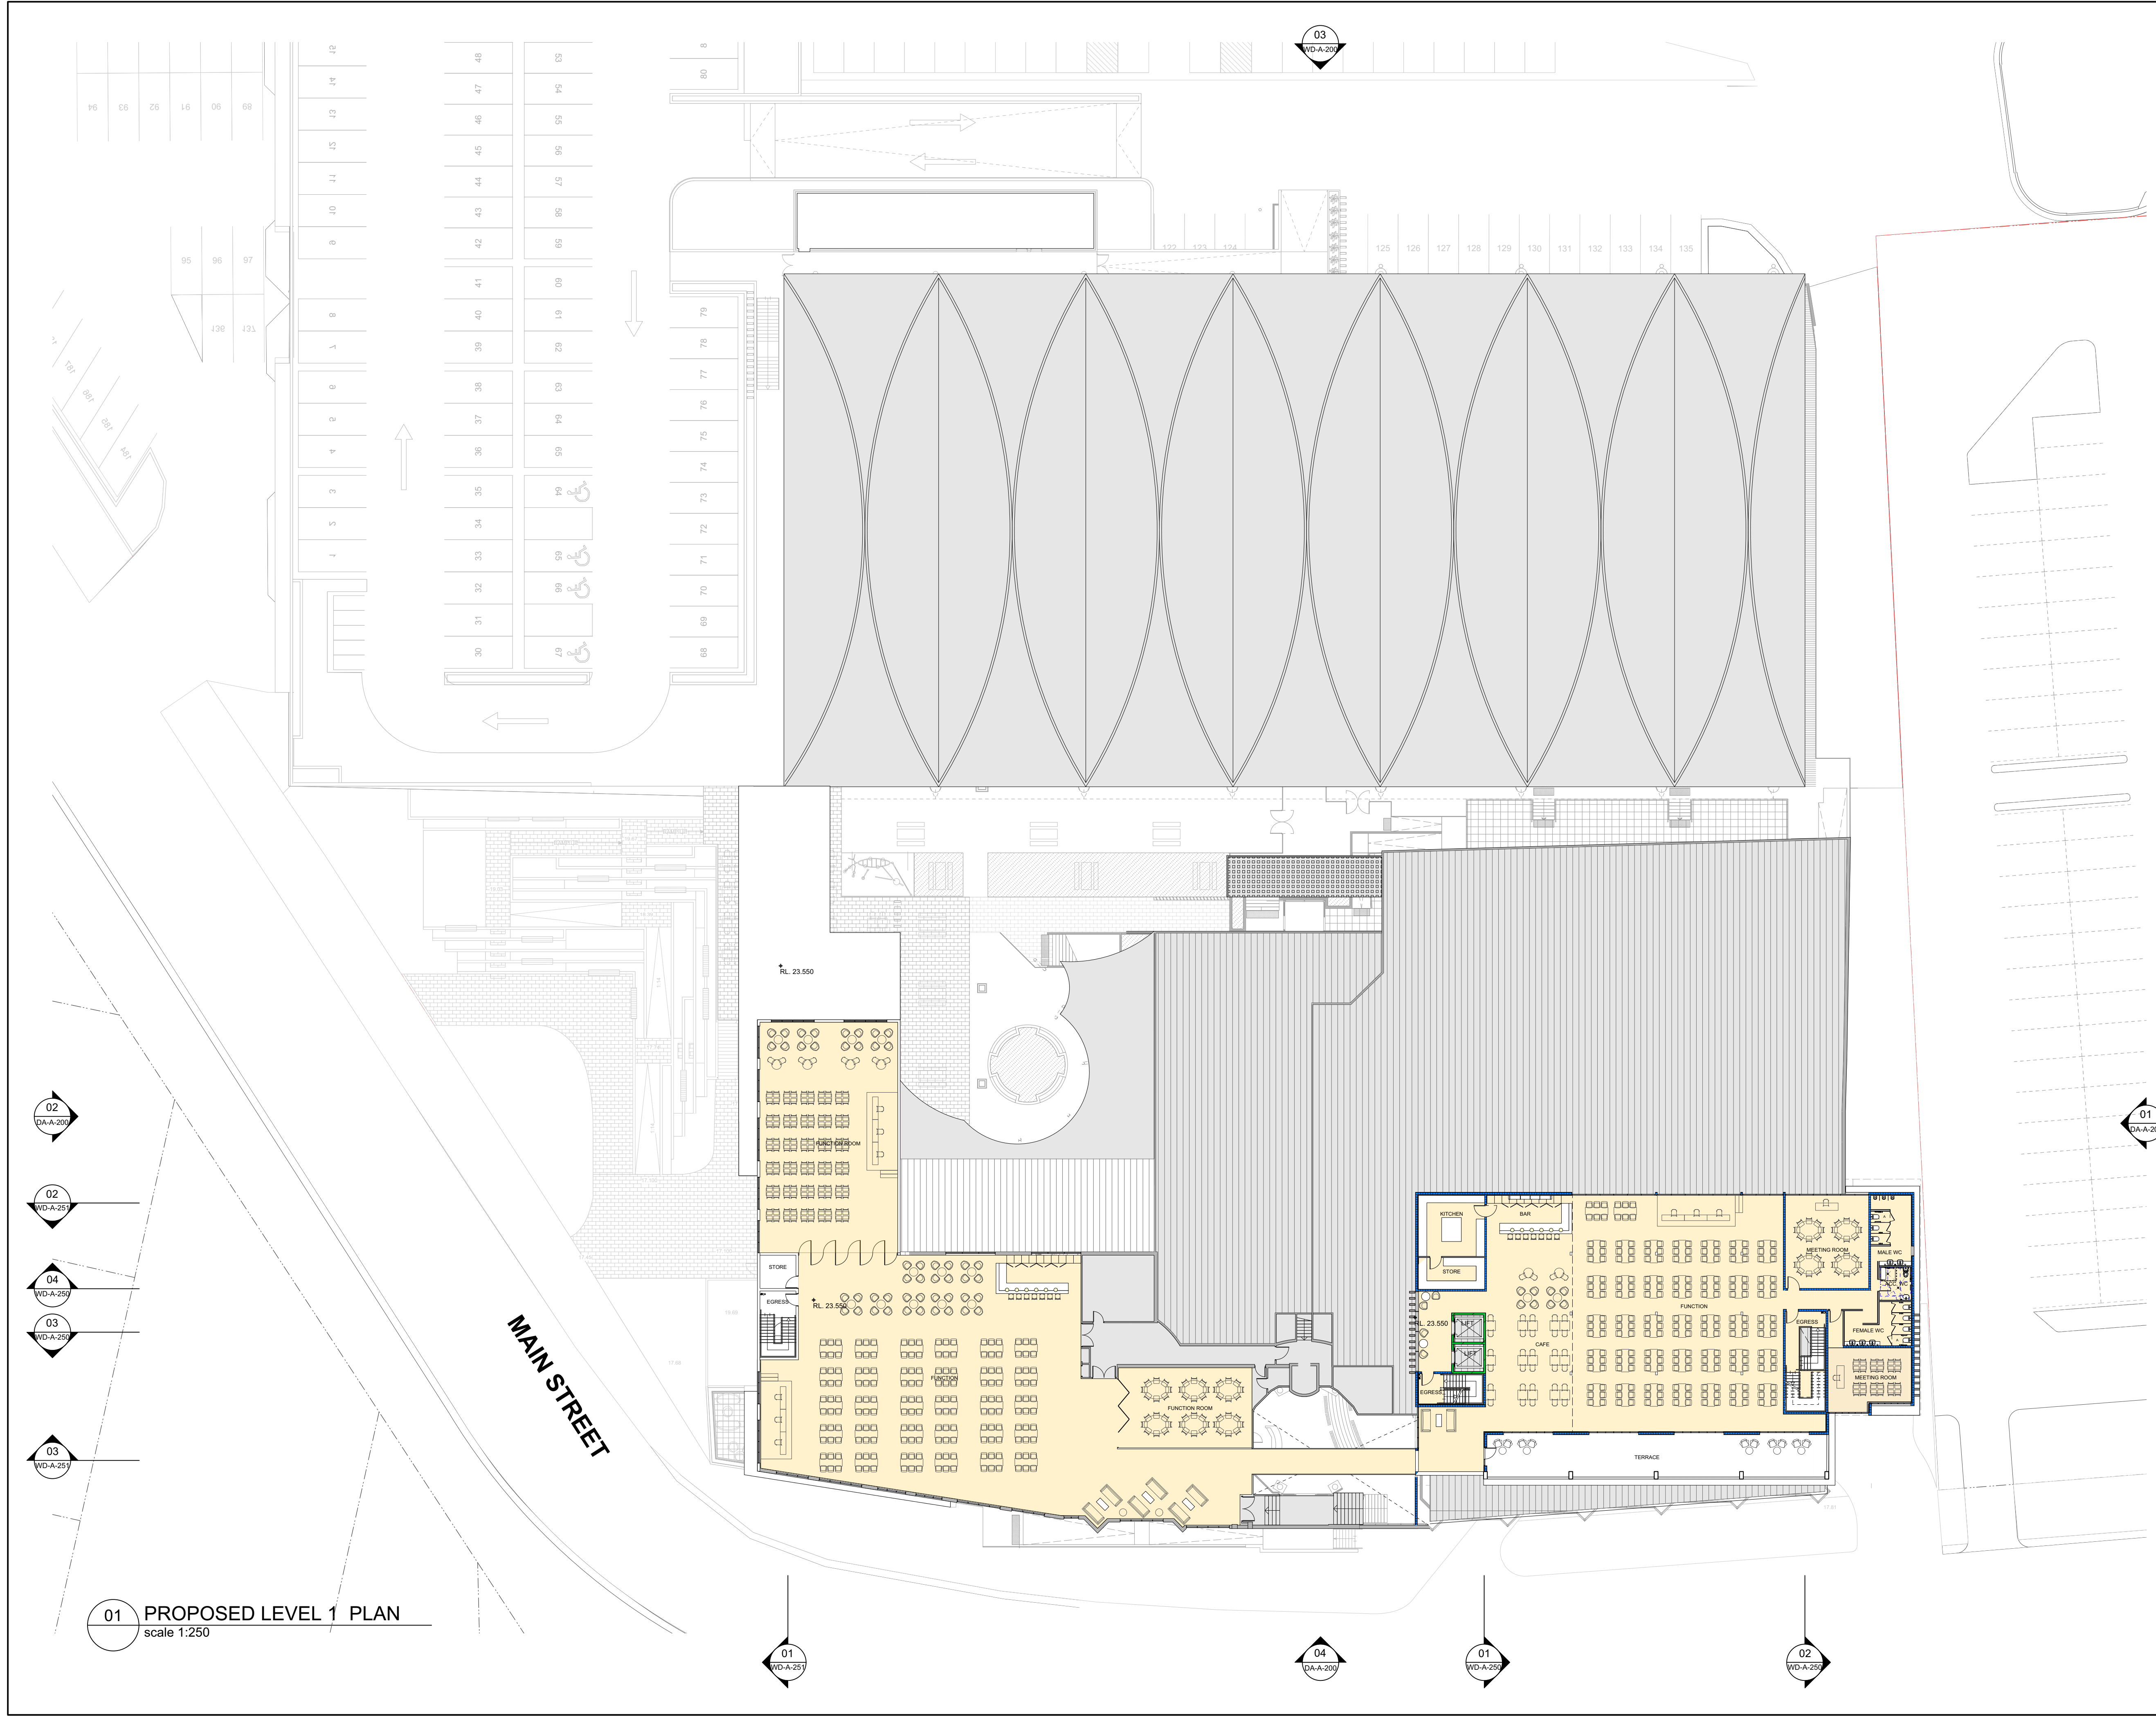

Notes

Rev. No.	Date	Revision	Auth'd
A	13/7/20	P1 DRAFT PACKAGE	FP
B	29/9/20	PLANNING ISSUE	PJH
C	1/11/21	DA SUBMISSION	PJH

CLIENT

Merimbula Club Sapphire



www.qarch.com.au

Quattro Architecture
ACN 150 198 842

Sydney 61 2 9091 0190
Suite 129, Lifestyle Working
117 Old Pittwater Road Brookvale NSW 2100

Registered Architect - 6854
Peter Hosking (Director)

Canberra 61 2 6285 3829
Unit 111, Level 1, Phillip Court,
43-57 Townshend Street Phillip, ACT 2606

Registered Architect - 2384
Tim Zuber

Project

**Merimbula - Club Sapphire
Proposed Hotel & Club alterations
LOT 912, DP 855433**

Drawing title

LEVEL 1 - PROPOSED PLAN

Scale at A1 1:250
Scale at A3 1:500
0m 1 2.5 5 10 20

Figured dimensions shall take precedence over scale. Contractors must verify all dimensions on job before commencing any work or making shop drawings.

Drawn By

DC

Checked By

PH

No Sheets

Project Number


Drawing Number

Rev

17-0435 DA-A-101 C

**DEVELOPMENT
APPLICATION**

This drawing is protected by copyright.

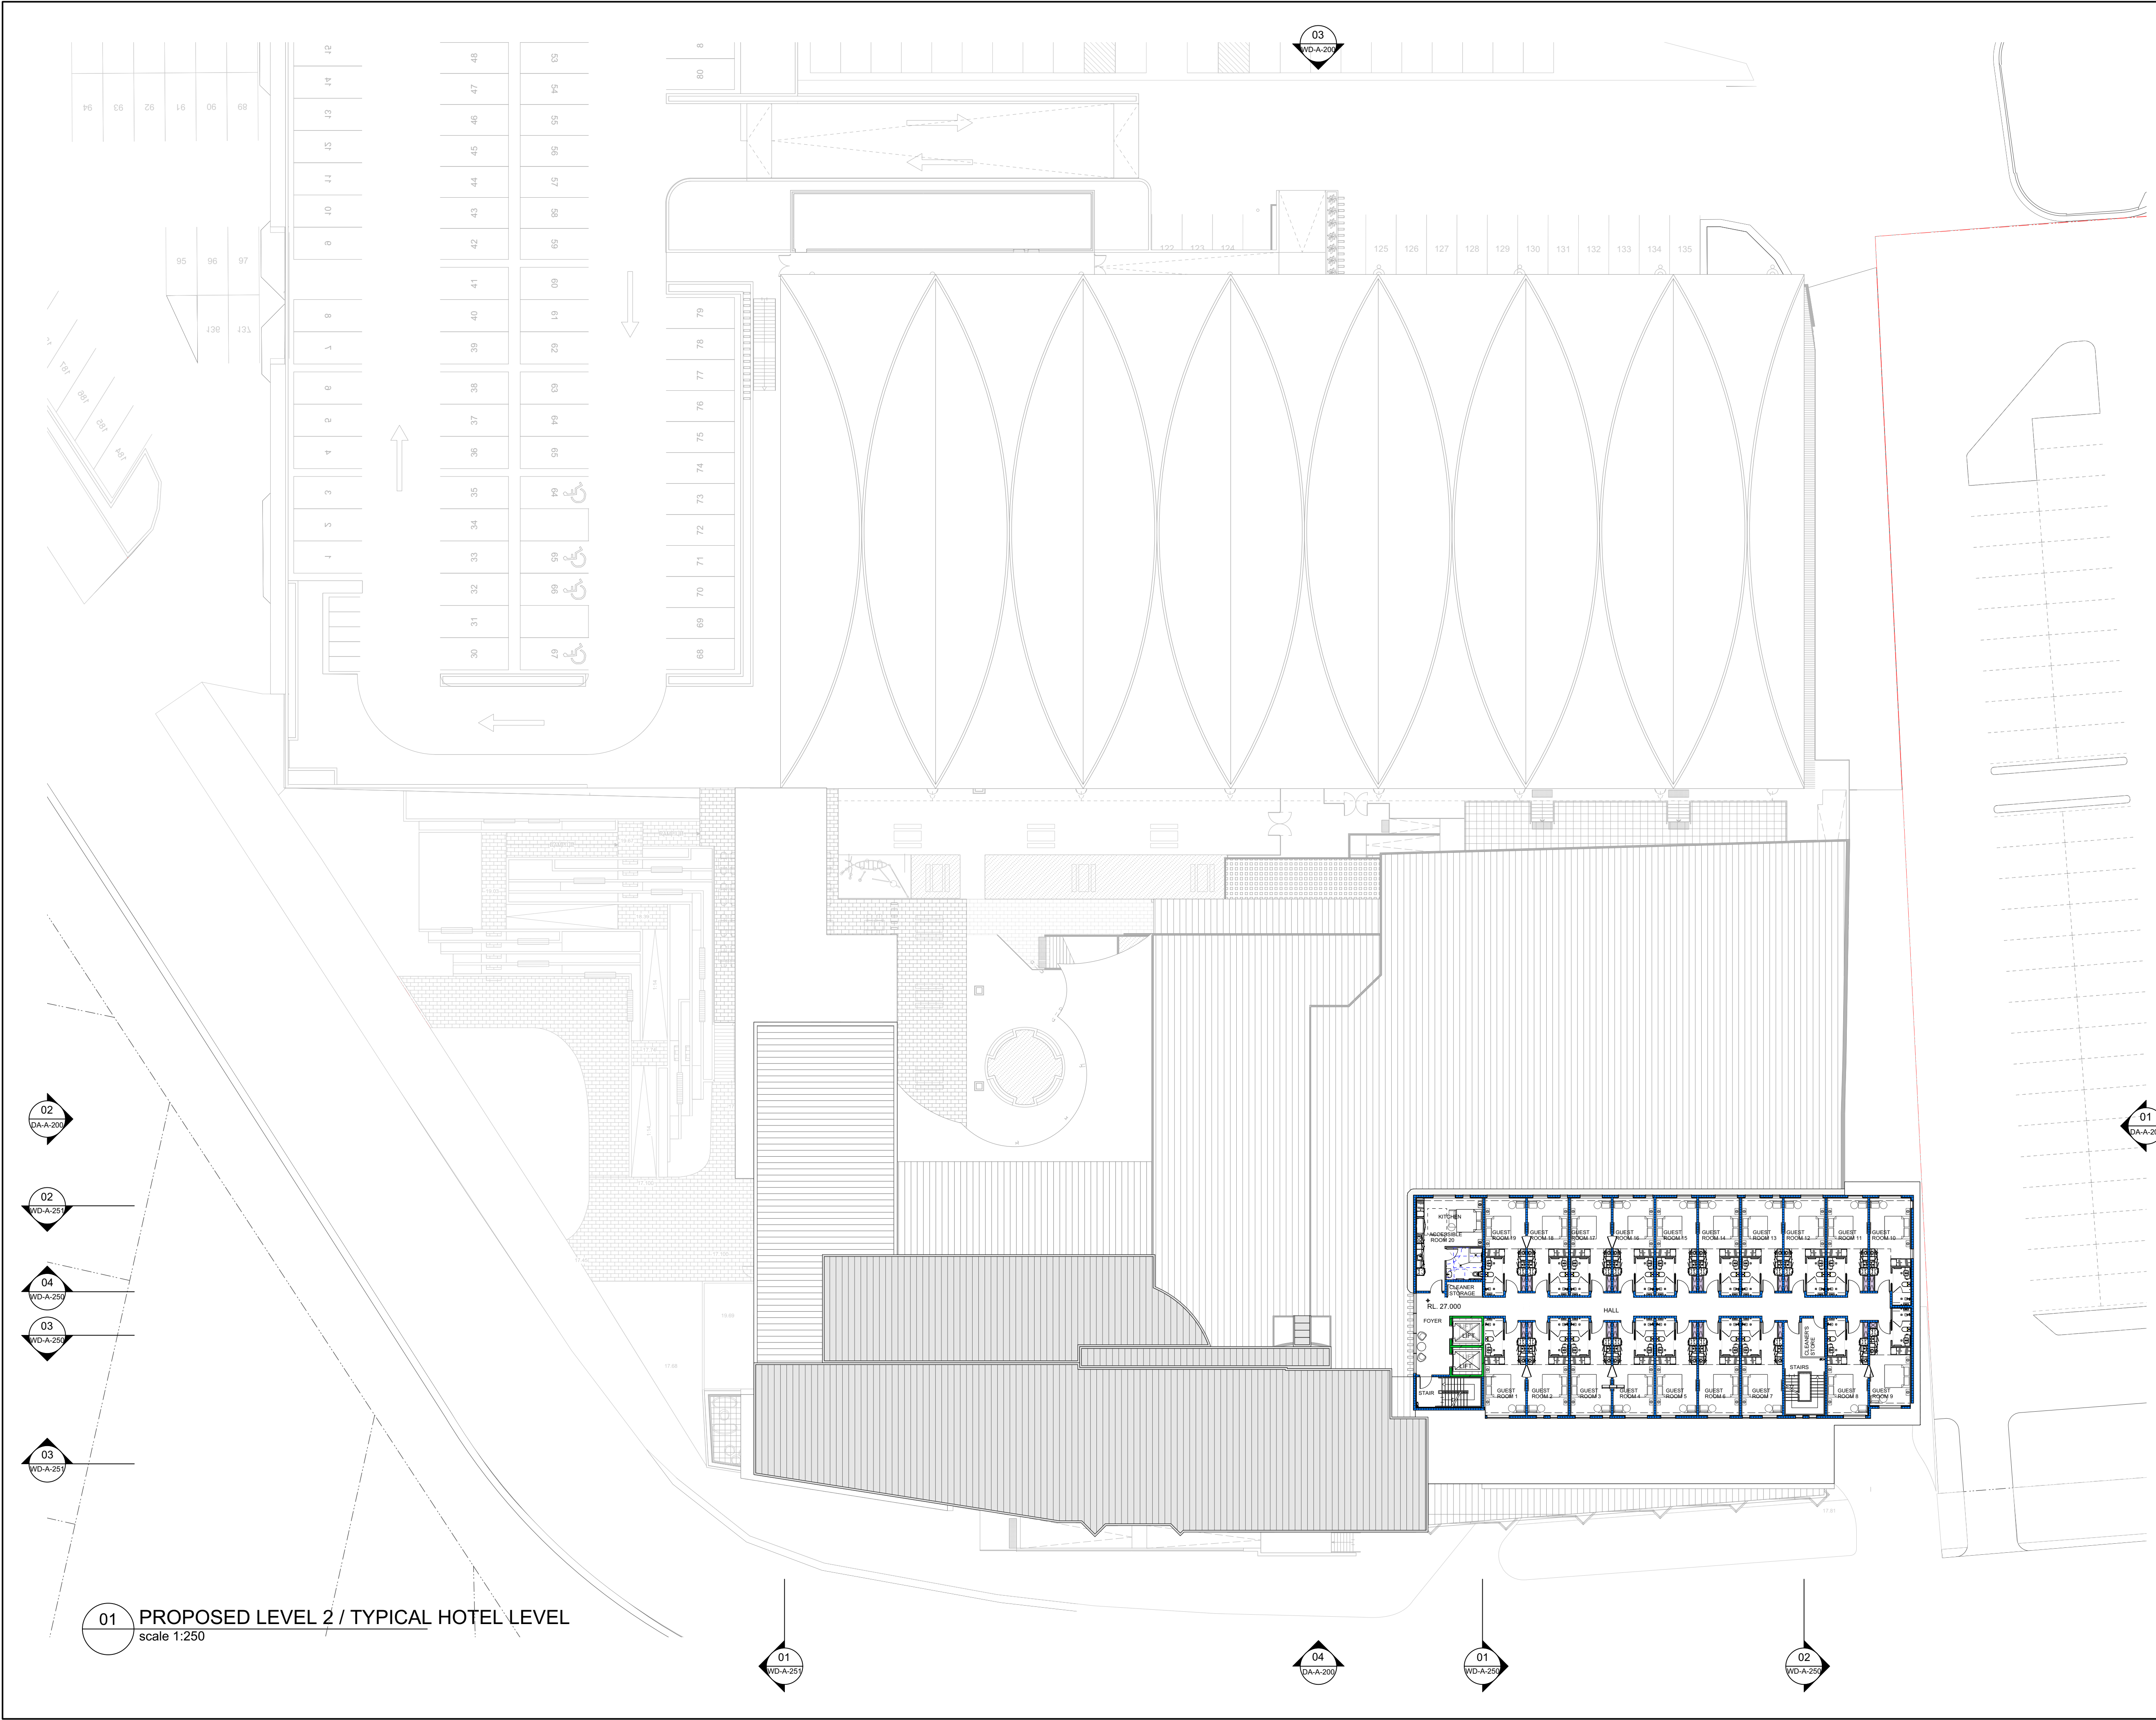

Notes

Rev. No.	Date	Revision	Auth'd
A	13/7/20	P1 DRAFT PACKAGE	FP
B	29/9/20	PLANNING ISSUE	PJH
C	1/11/21	DA SUBMISSION	PJH

CLIENT

Merimbula Club Sapphire



www.qarch.com.au

Quattro Architecture

ACN 150 198 842

Sydney 61 2 9091 0190

Suite 129, Lifestyle Working

117 Old Pittwater Road Brookvale NSW 2100

Registered Architect - 6854

Peter Hosking (Director)

Canberra 61 2 6285 3829

Unit 111, Level 1, Phillip Court,

43-57 Townshend Street Phillip, ACT 2606

Registered Architect - 2384

Tim Zuber

Project

Merimbula - Club Sapphire

Proposed Hotel & Club alterations

LOT 912, DP 855433

Drawing title

TYPICAL HOTEL LEVEL -

PROPOSED PLAN

Scale at A1 1:250

Scale at A3 1:500

Figured dimensions shall take precedence over scale. Contractors must verify all dimensions on job before commencing any work or making shop drawings.

Drawn By

DC

Checked By

PH

No Sheets

Project Number

Drawing Number


Rev

17-0435 DA-A-102 C

DEVELOPMENT

APPLICATION

This drawing is protected by copyright.

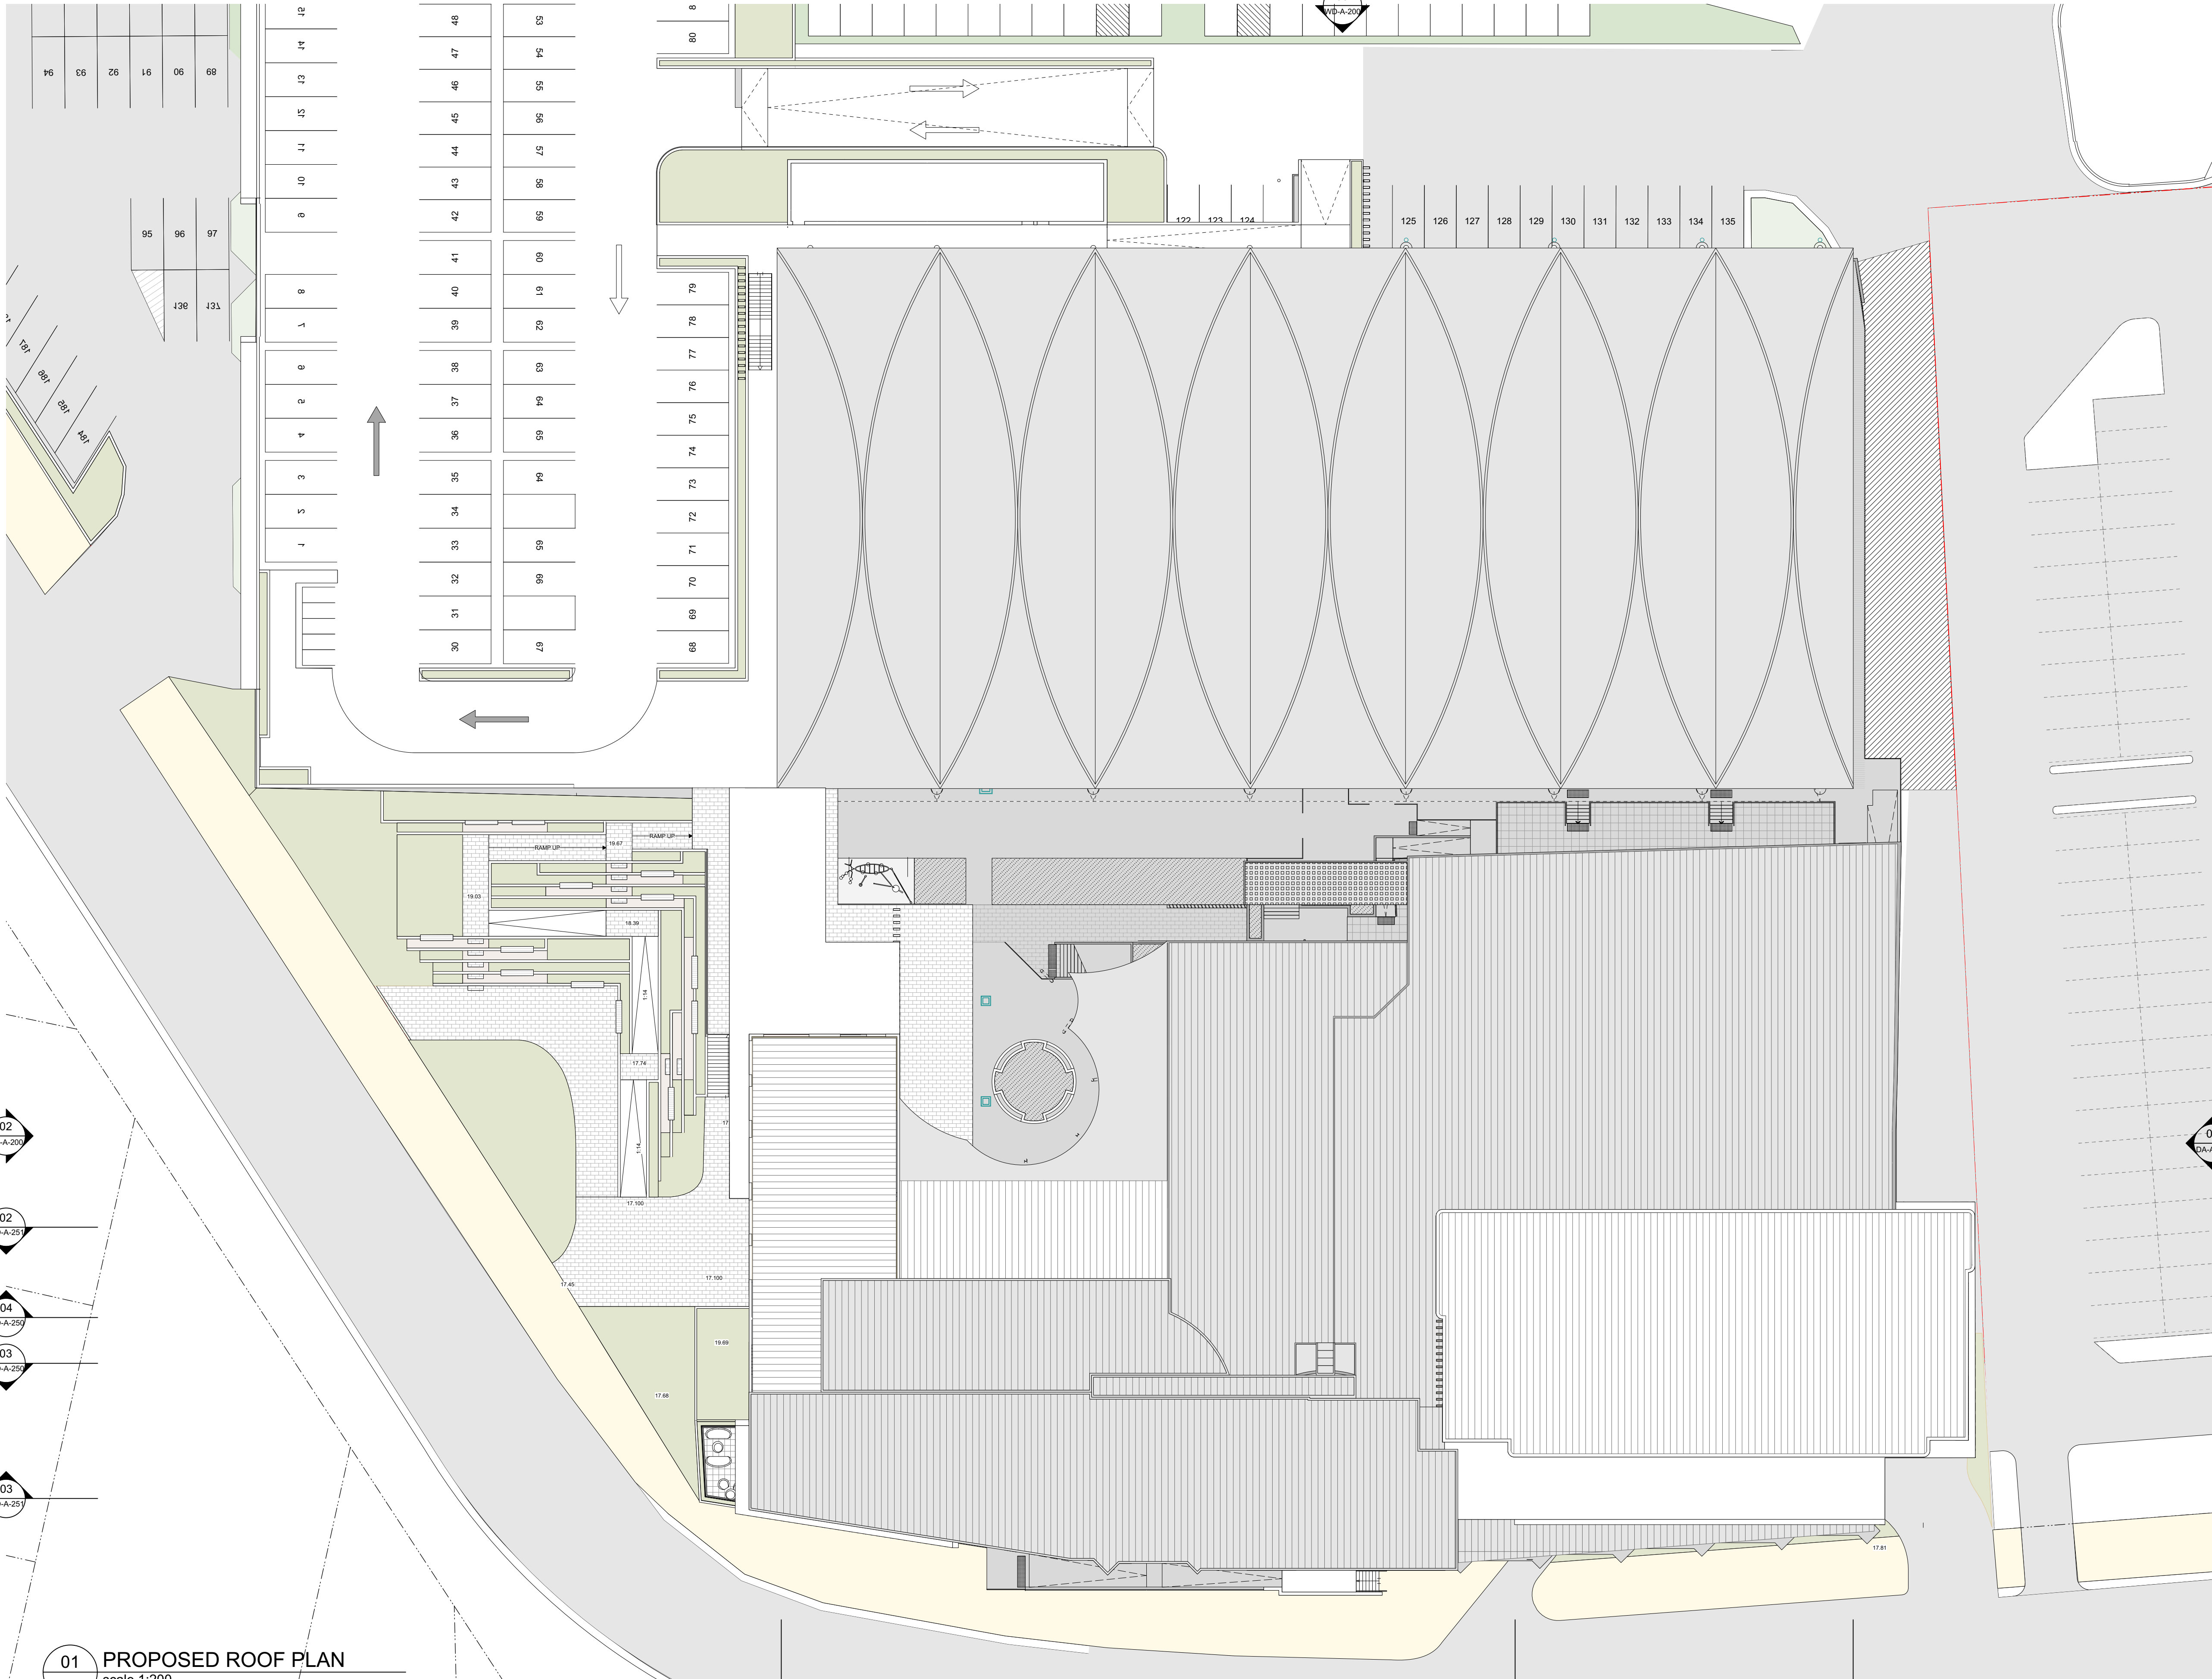

Notes

Rev. No.	Date	Revision	Auth'd
A	13/7/20	P1 DRAFT PACKAGE	FP
B	29/9/20	PLANNING ISSUE	PJH
C	1/11/21	DA SUBMISSION	PJH

CLIENT

Merimbula Club Sapphire



www.qarch.com.au

Quattro Architecture
ACN 150 198 842

Sydney 61 2 9091 0190
Suite 129, Lifestyle Working
117 Old Pittwater Road Brookvale NSW 2100

Registered Architect - 6854
Peter Hosking (Director)

Canberra 61 2 6285 3829
Unit 111, Level 1, Phillip Court,
43-57 Townshend Street Phillip, ACT 2606

Registered Architect - 2384
Tim Zuber

Project

**Merimbula - Club Sapphire
Proposed Hotel & Club alterations
LOT 912, DP 855433**

Drawing title
ROOF - PROPOSED PLAN

Scale at A1 1:300
Scale at A3 1:1000
0m 5 10 25 40

Figured dimensions shall take precedence over scale. Contractors must verify all dimensions on job before commencing any work or making shop drawings.

Drawn By
DC

Checked By
PH

No Sheets

Project Number

Drawing Number

Rev

17-0435 DA-A-103 C

**DEVELOPMENT
APPLICATION**


This drawing is protected by copyright.

LEVEL	ACCESSIBLE ROOM	STANDARD ROOM	TOTAL
LOWER GROUND	-	-	-
GROUND FLOOR	-	-	-
LEVEL 1	-	-	-
LEVEL 2	1	19	20
LEVEL 3	1	19	20
LEVEL 4	1	19	20
LEVEL 5	1	19	20
LEVEL 6	1	19	20
TOTAL	5	95	100

03

ROOMS REPARTITION


scale 1:-

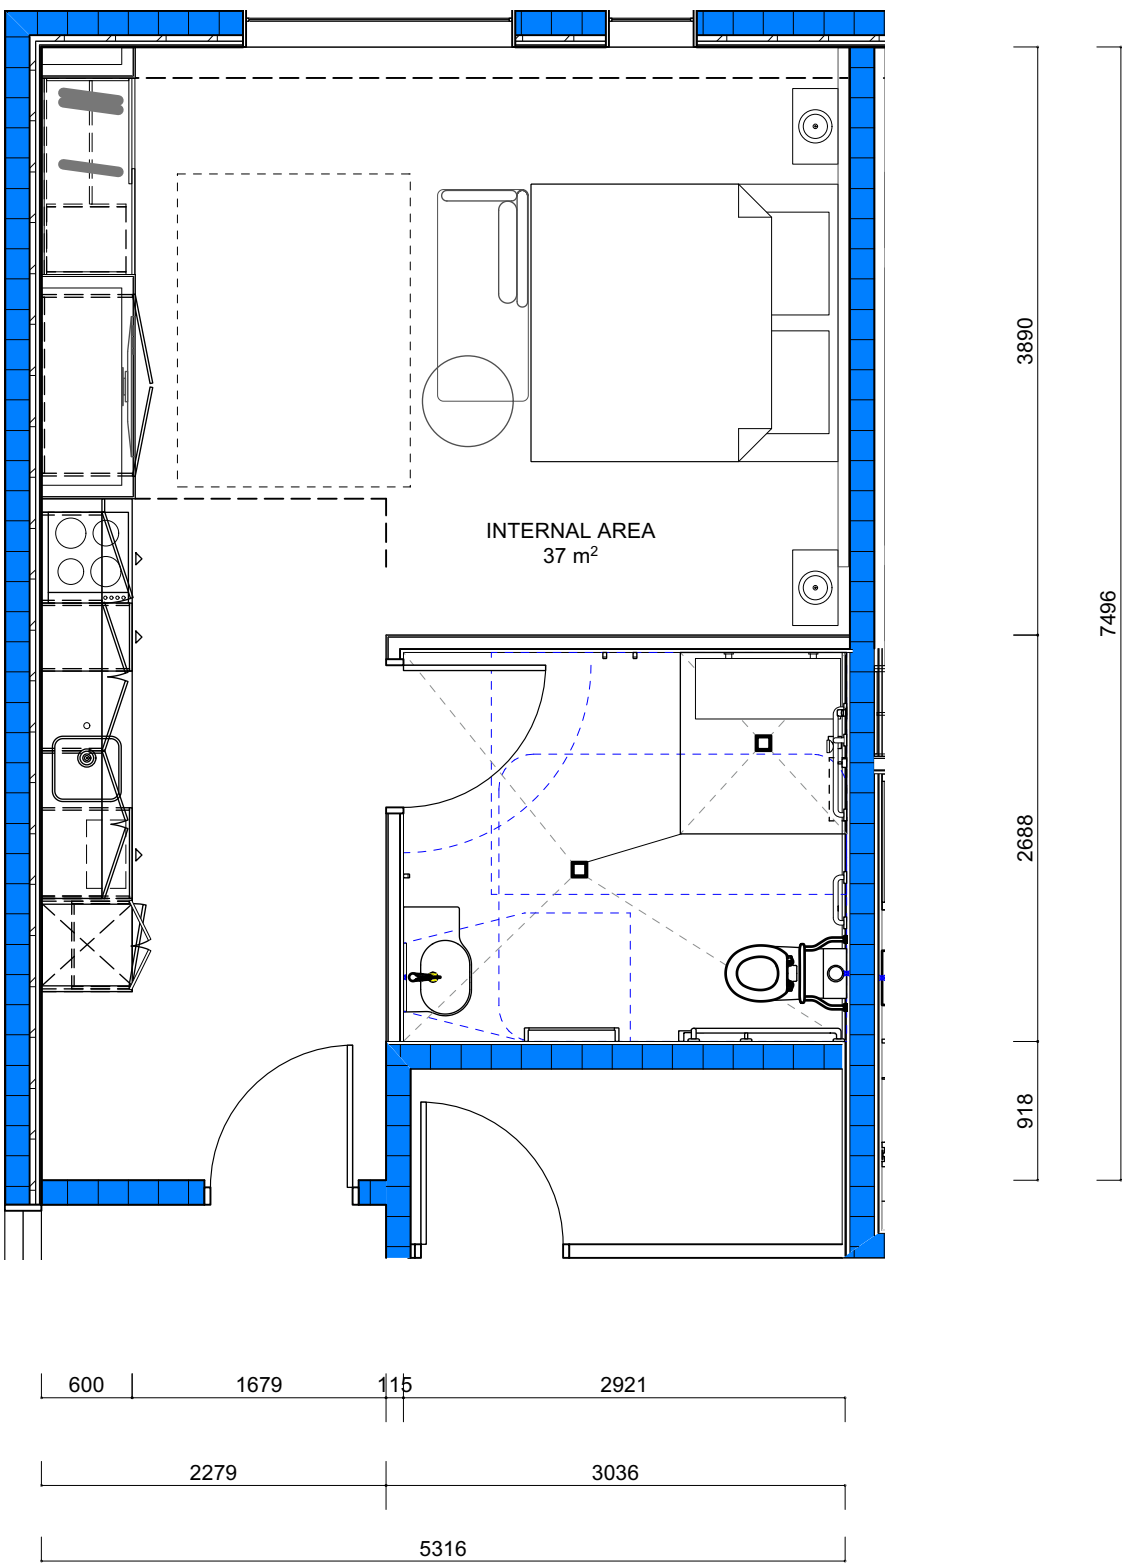

01

DETAIL PLAN - TYPICAL ACCESSIBLE ROOM

scale 1:50

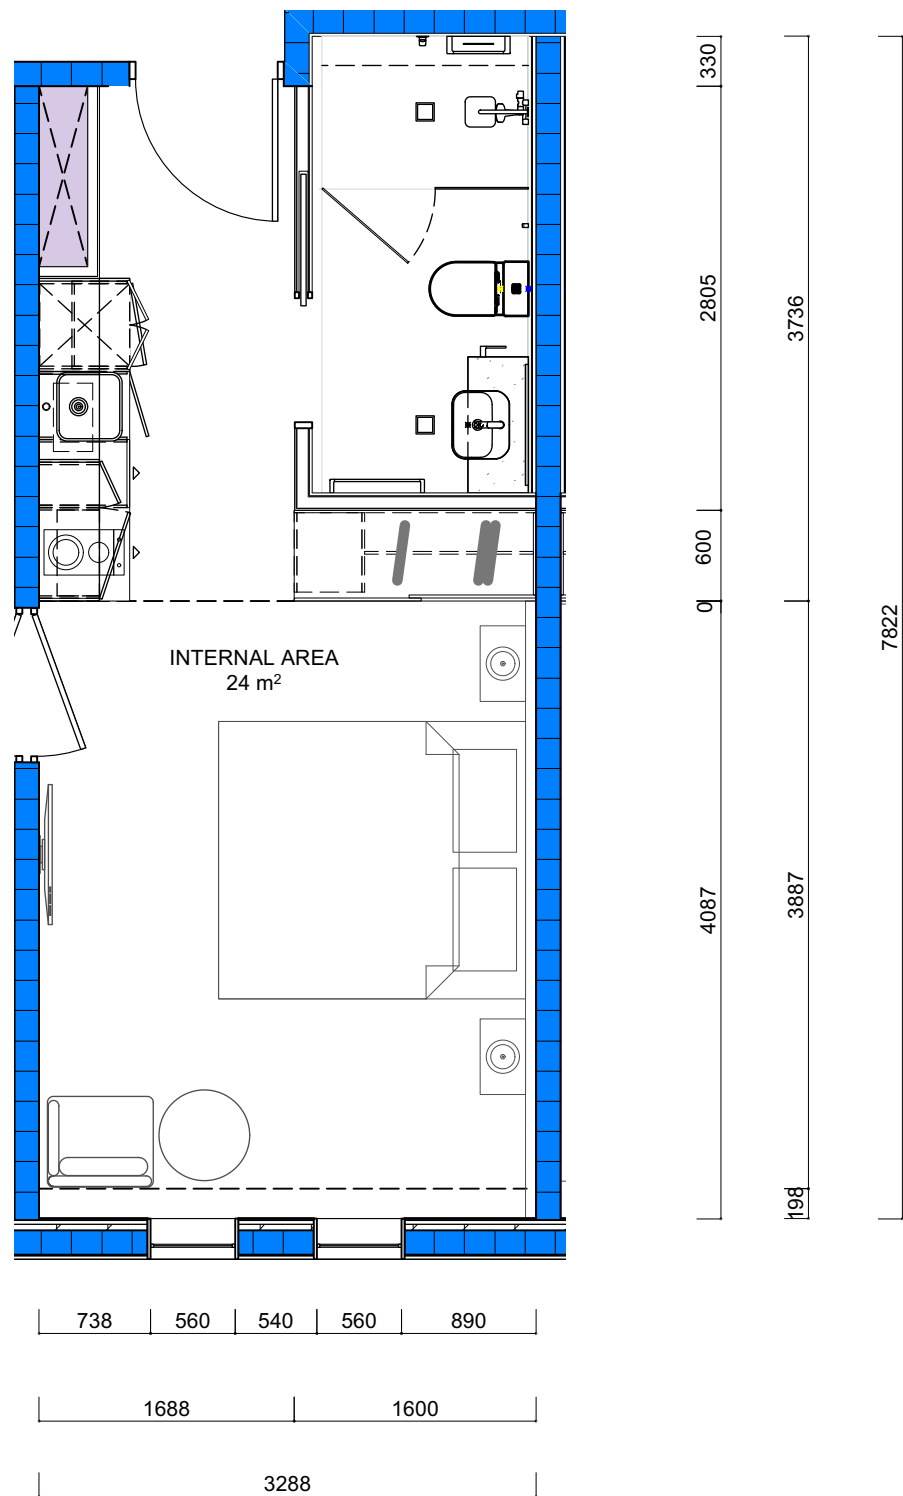

02

DETAIL PLAN - TYPICAL STANDARD ROOM

scale 1:50

Notes			
----- DEMOLITION			
===== EXISTING TO REMAIN			
===== PROPOSED			
Rev. No.	Date	Revision	Auth'd
A	13/7/20	P1 DRAFT PACKAGE	FP
B	29/9/20	PLANNING ISSUE	PJH
C	1/11/21	DA SUBMISSION	PJH

CLIENT

Merimbula Club Sapphire





www.qarch.com.au
Quattro Architecture
ACN 150 198 842
Sydney 61 2 9091 0190
Suite 129, Lifestyle Working
117 Old Pittwater Road Brookvale NSW 2100
Registered Architect - 6854
Peter Hosking (Director)
Canberra 61 2 6285 3829
Unit 111, Level 1, Phillip Court,
43-57 Townshend Street Phillip, ACT 2606
Registered Architect - 2384
Tim Zuber



Project
Merimbula - Club Sapphire
Proposed Hotel & Club alterations
LOT 912, DP 855433
Drawing title

DETAIL PLANS - TYPICAL HOTEL ROOMS

Scale at A1 1:30
Scale at A3 1:100
0mm 500 1m 2.5 4
Figured dimensions shall take precedence over scale. Contractors must verify all dimensions on job before commencing any work or making shop drawings.

Drawn By FP	Checked By PH	No Sheets
Project Number	Drawing Number	Rev

17-0435 DA-A-150 C
DEVELOPMENT APPLICATION
This drawing is protected by copyright.

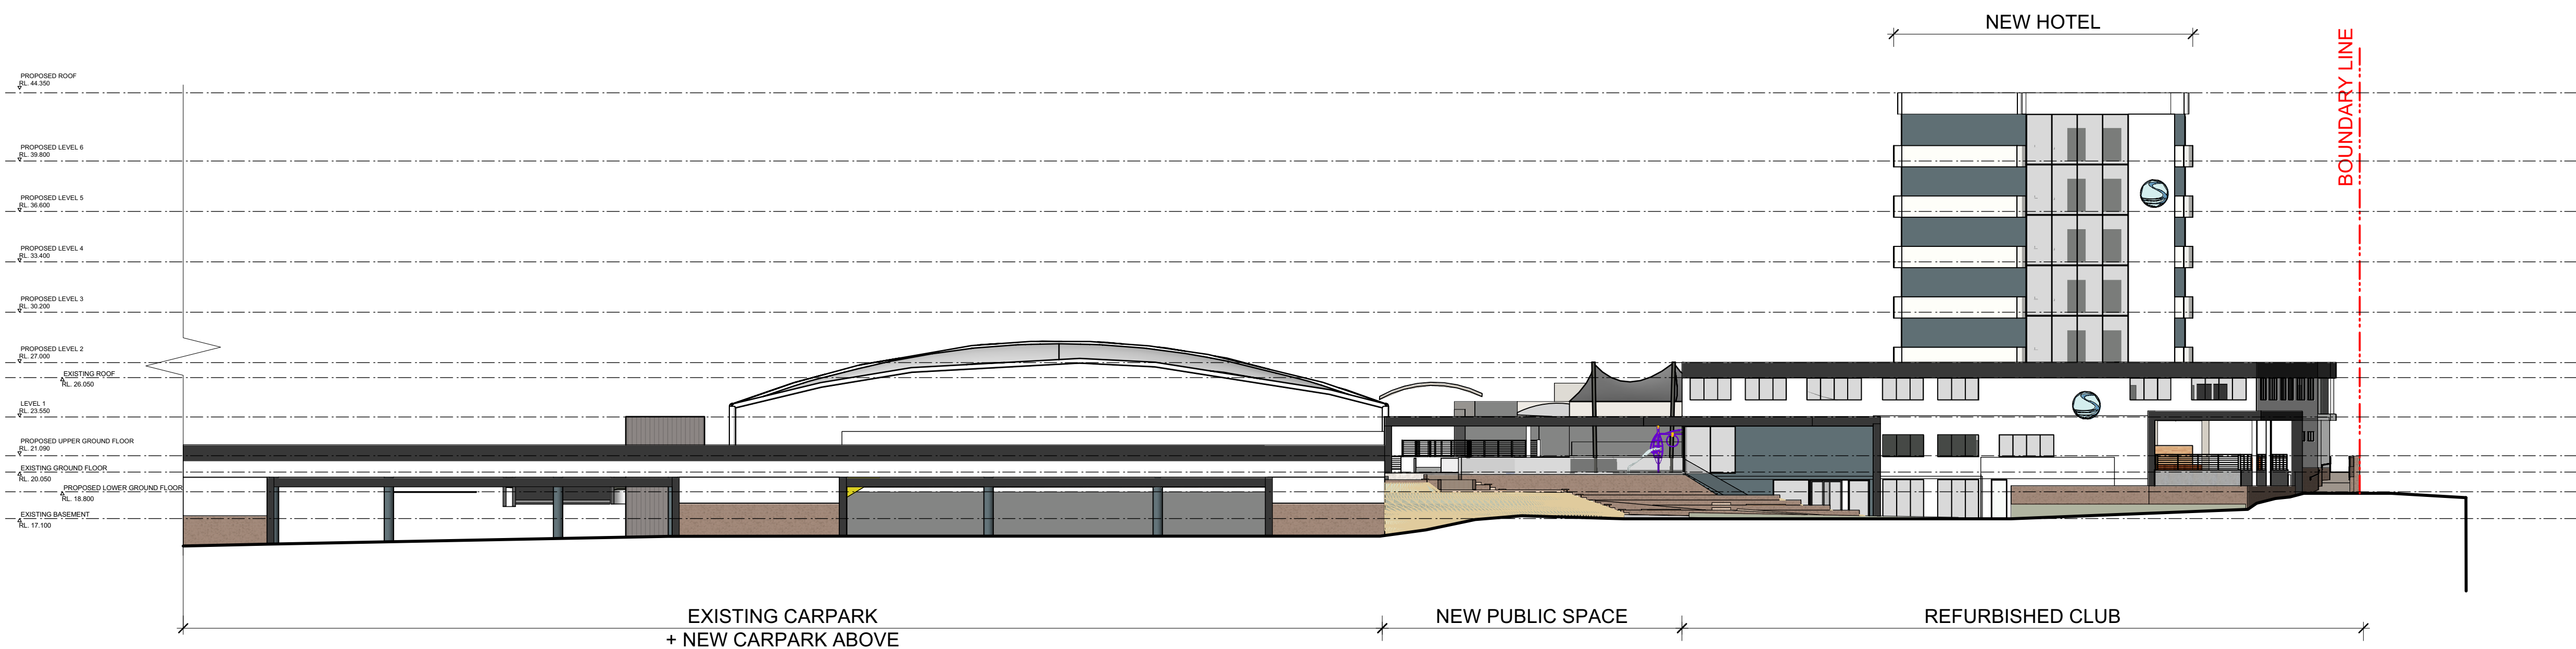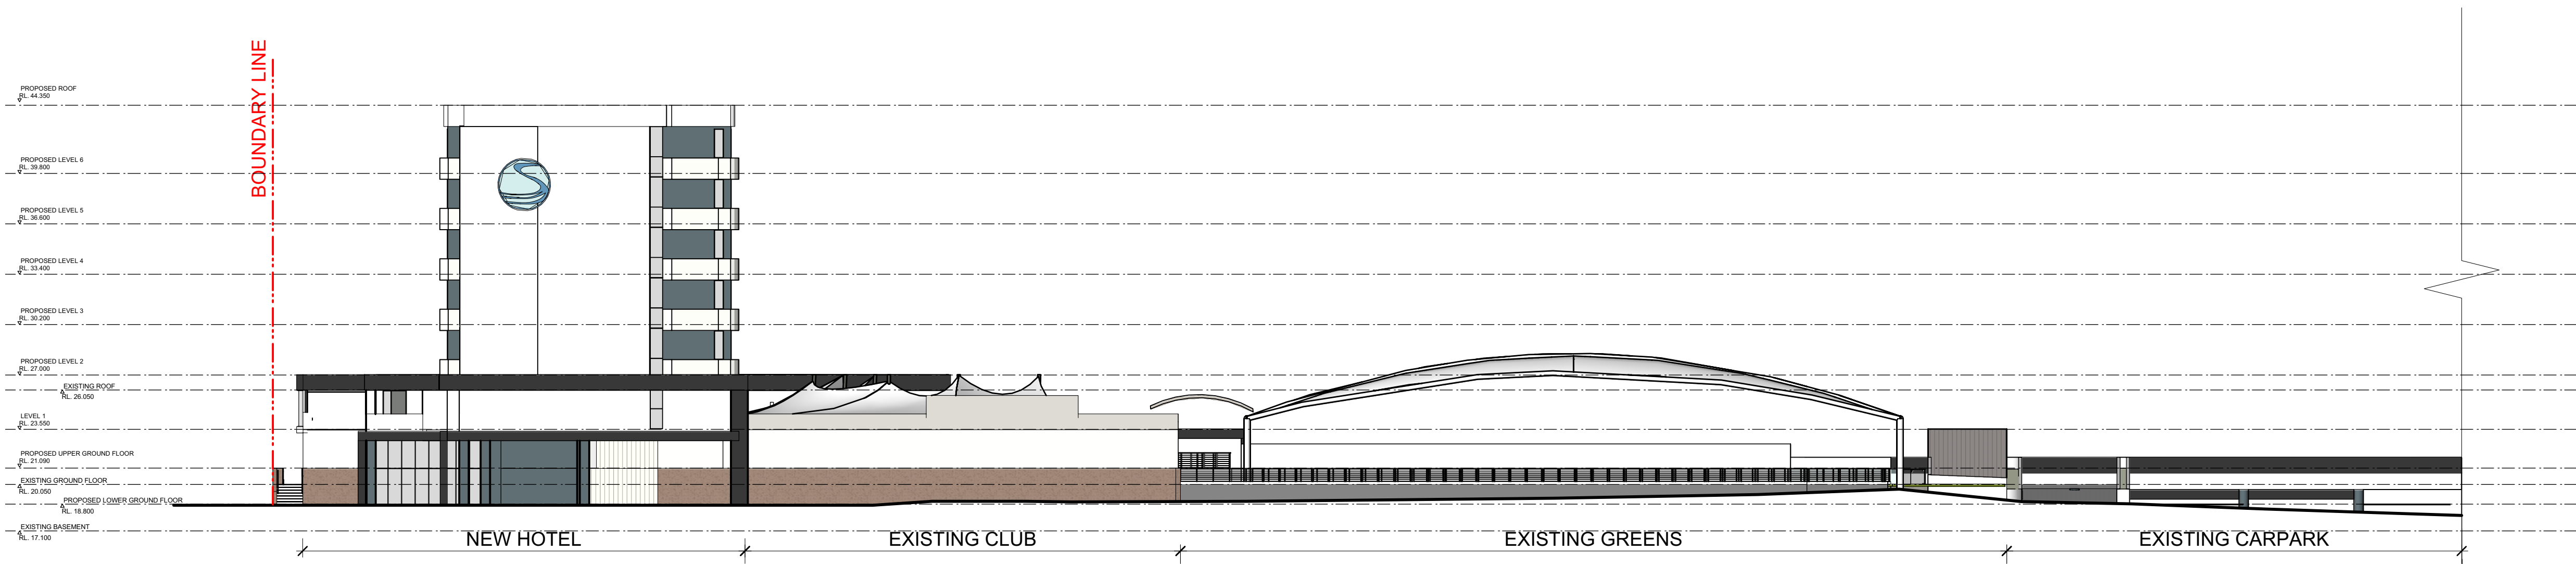

Notes
--- DEMOLITION

Rev. No.	Date	Revision	Auth'd
A	13/7/20	P1 DRAFT PACKAGE	FP
B	29/9/20	PLANNING ISSUE	PJH
C	1/11/21	DA SUBMISSION	PJH

CLIENT
Merimbula Club Sapphire



www.qarch.com.au

Quattro Architecture
ACN 150 198 842

Sydney 61 2 9091 0190
Suite 129, Lifestyle Working
117 Old Pittwater Road Brookvale NSW 2100

Registered Architect - 6854
Peter Hosking (Director)

Canberra 61 2 6285 3829
Unit 111, Level 1, Phillip Court,
43-57 Townshend Street Phillip, ACT 2606

Registered Architect - 2384
Tim Zuber

Project
Merimbula - Club Sapphire
Proposed Hotel & Club alterations
LOT 912, DP 855433
Drawing title

PROPOSED ELEVATIONS
SHEET 1

Scale at A1 1:250
Scale at A3 1:500
0m 1 2.5 5 10 20

Figured dimensions shall take precedence over scale. Contractors must verify all dimensions on job before commencing any work or making shop drawings.

Drawn By DC	Checked By PH	No Sheets
Project Number	Drawing Number	Rev

17-0435 DA-A-200 C

**DEVELOPMENT
APPLICATION**

This drawing is protected by copyright.



01 PROPOSED NORTH ELEVATION
scale 1:200



02 PROPOSED SOUTH ELEVATION
scale 1:200

Notes
--- DEMOLITION

Rev. No.	Date	Revision	Auth'd
A	13/7/20	P1 DRAFT PACKAGE	FP
B	29/9/20	PLANNING ISSUE	PJH
C	1/11/21	DA SUBMISSION	PJH

CLIENT
Merimbula Club Sapphire



www.qarch.com.au
Quattro Architecture
ACN 150 198 842
Sydney 61 2 9091 0190
Suite 129, Lifestyle Working
117 Old Pittwater Road Brookvale NSW 2100
Registered Architect - 6854
Peter Hosking (Director)
Canberra 61 2 6285 3829
Unit 111, Level 1, Phillip Court,
43-57 Townshend Street Phillip, ACT 2606
Registered Architect - 2384
Tim Zuber

Project
Merimbula - Club Sapphire
Proposed Hotel & Club alterations
LOT 912, DP 855433
Drawing title

PROPOSED ELEVATIONS
SHEET 2




Scale at A1 1:200
Scale at A3 1:400
0m 2.5 5 10 15 16
Figured dimensions shall take precedence over scale. Contractors must verify all dimensions on job before commencing any work or making shop drawings.

Drawn By
DC
Checked By
PH
No Sheets
Project Number
Drawing Number
Rev

17-0435 DA-A-201 C

**DEVELOPMENT
APPLICATION**

This drawing is protected by copyright.

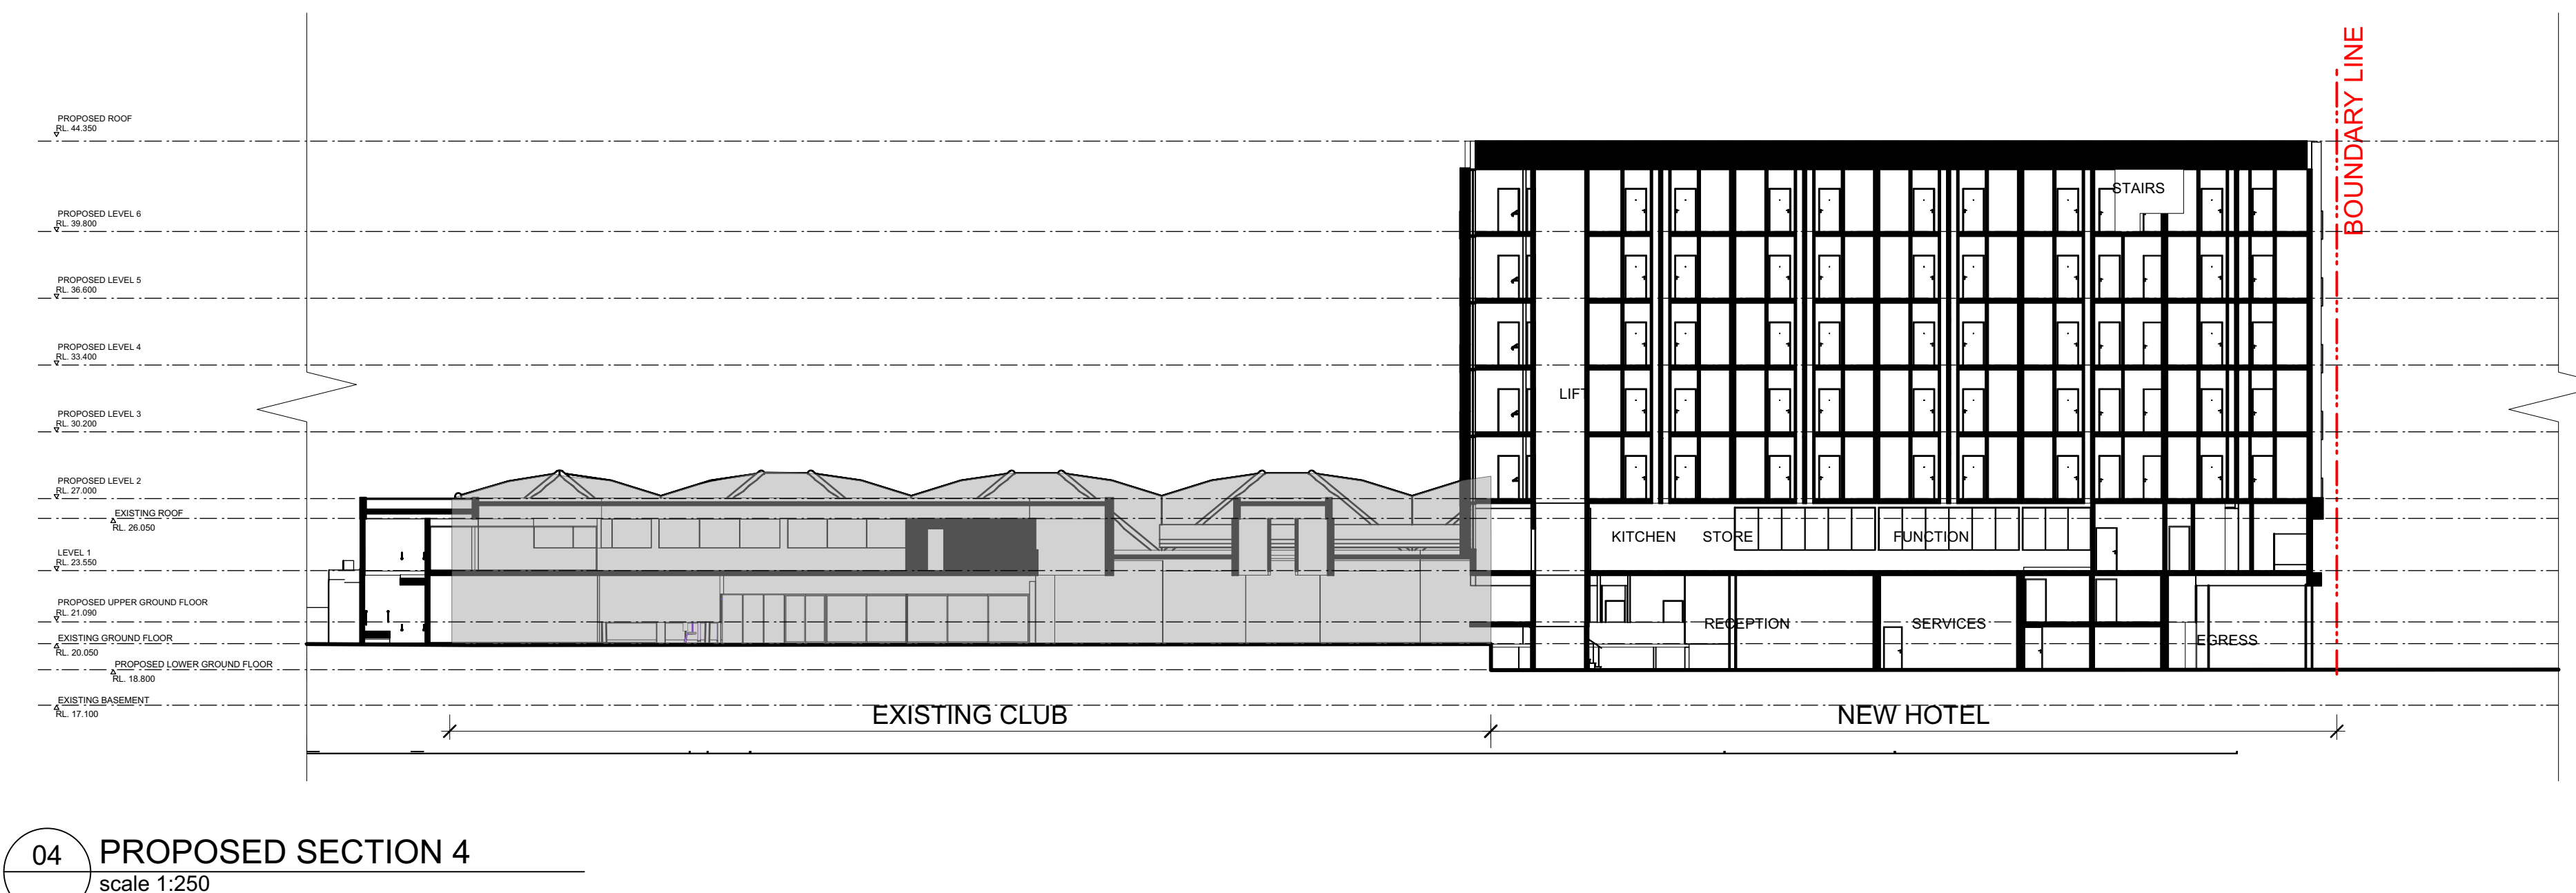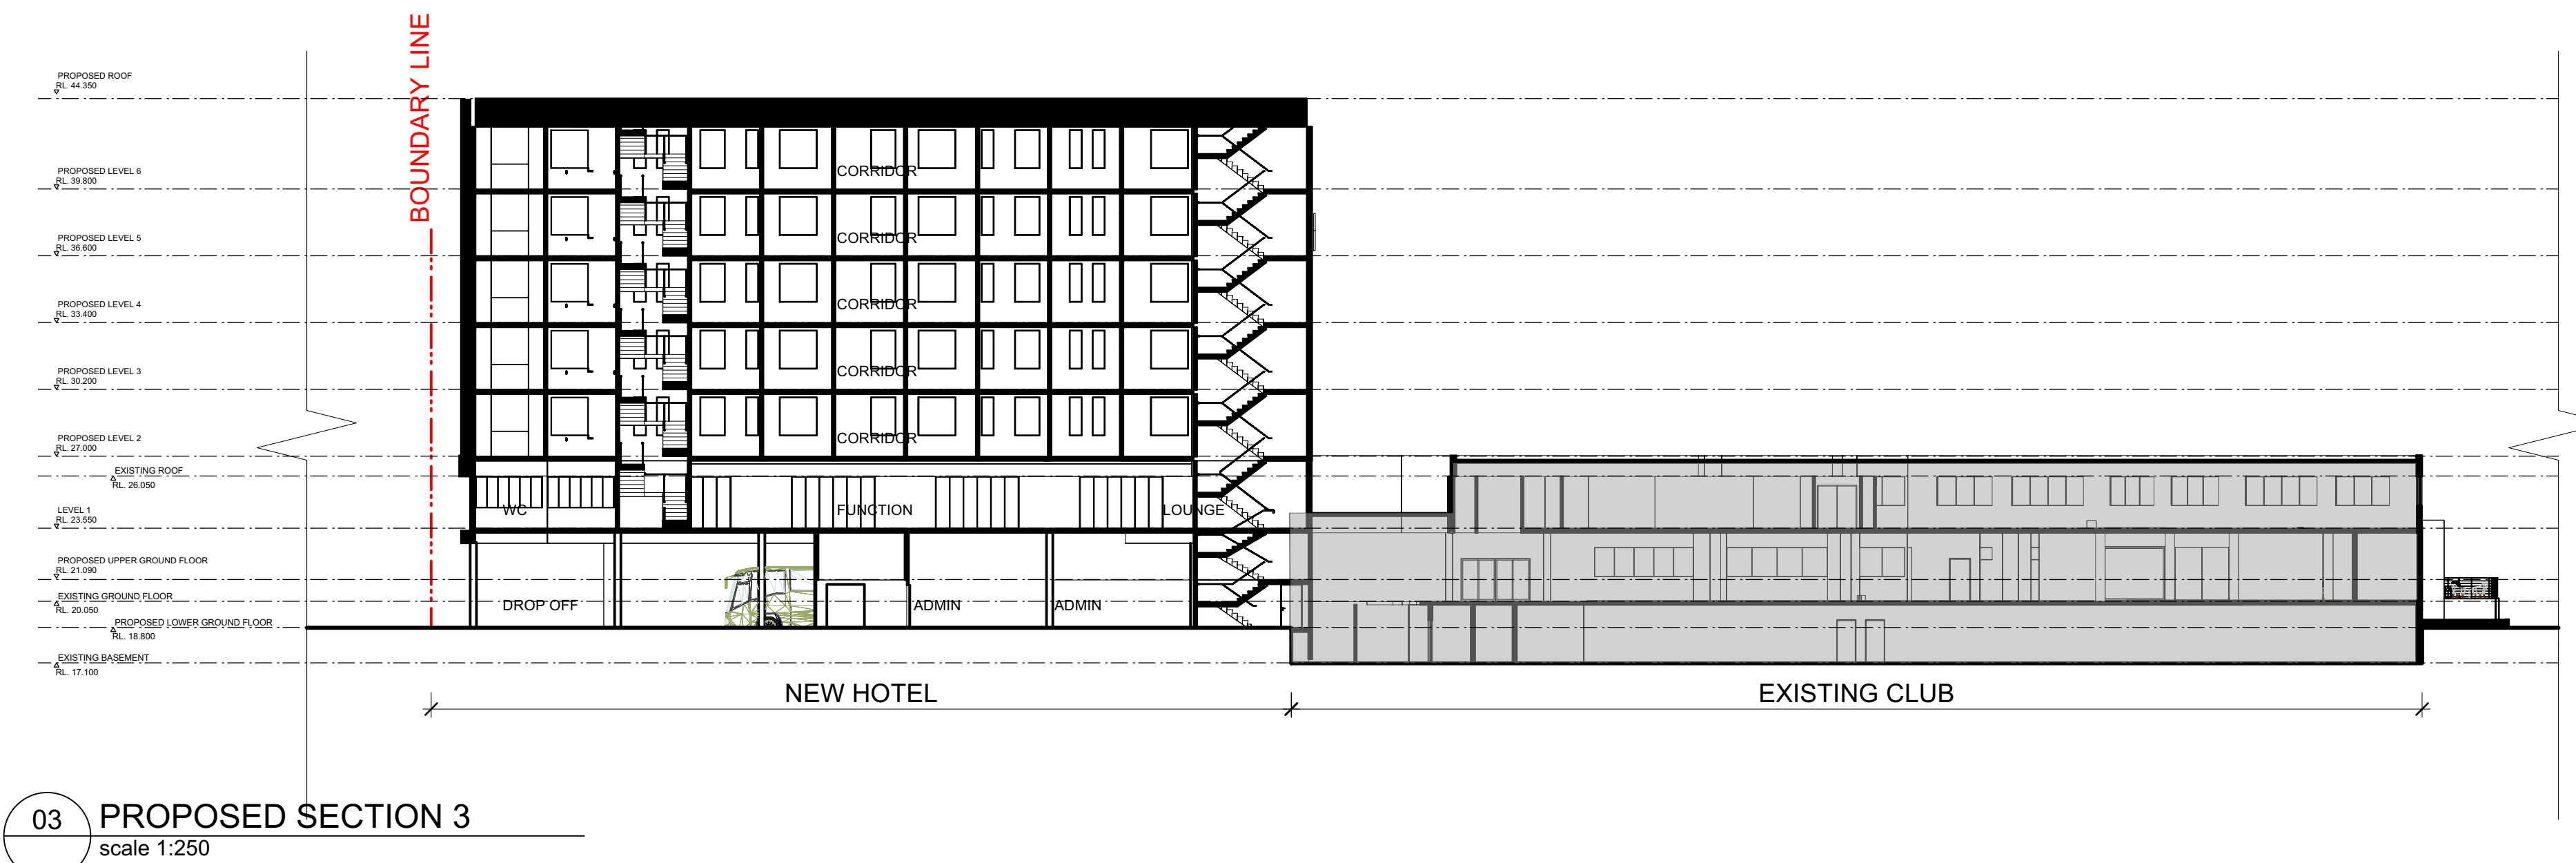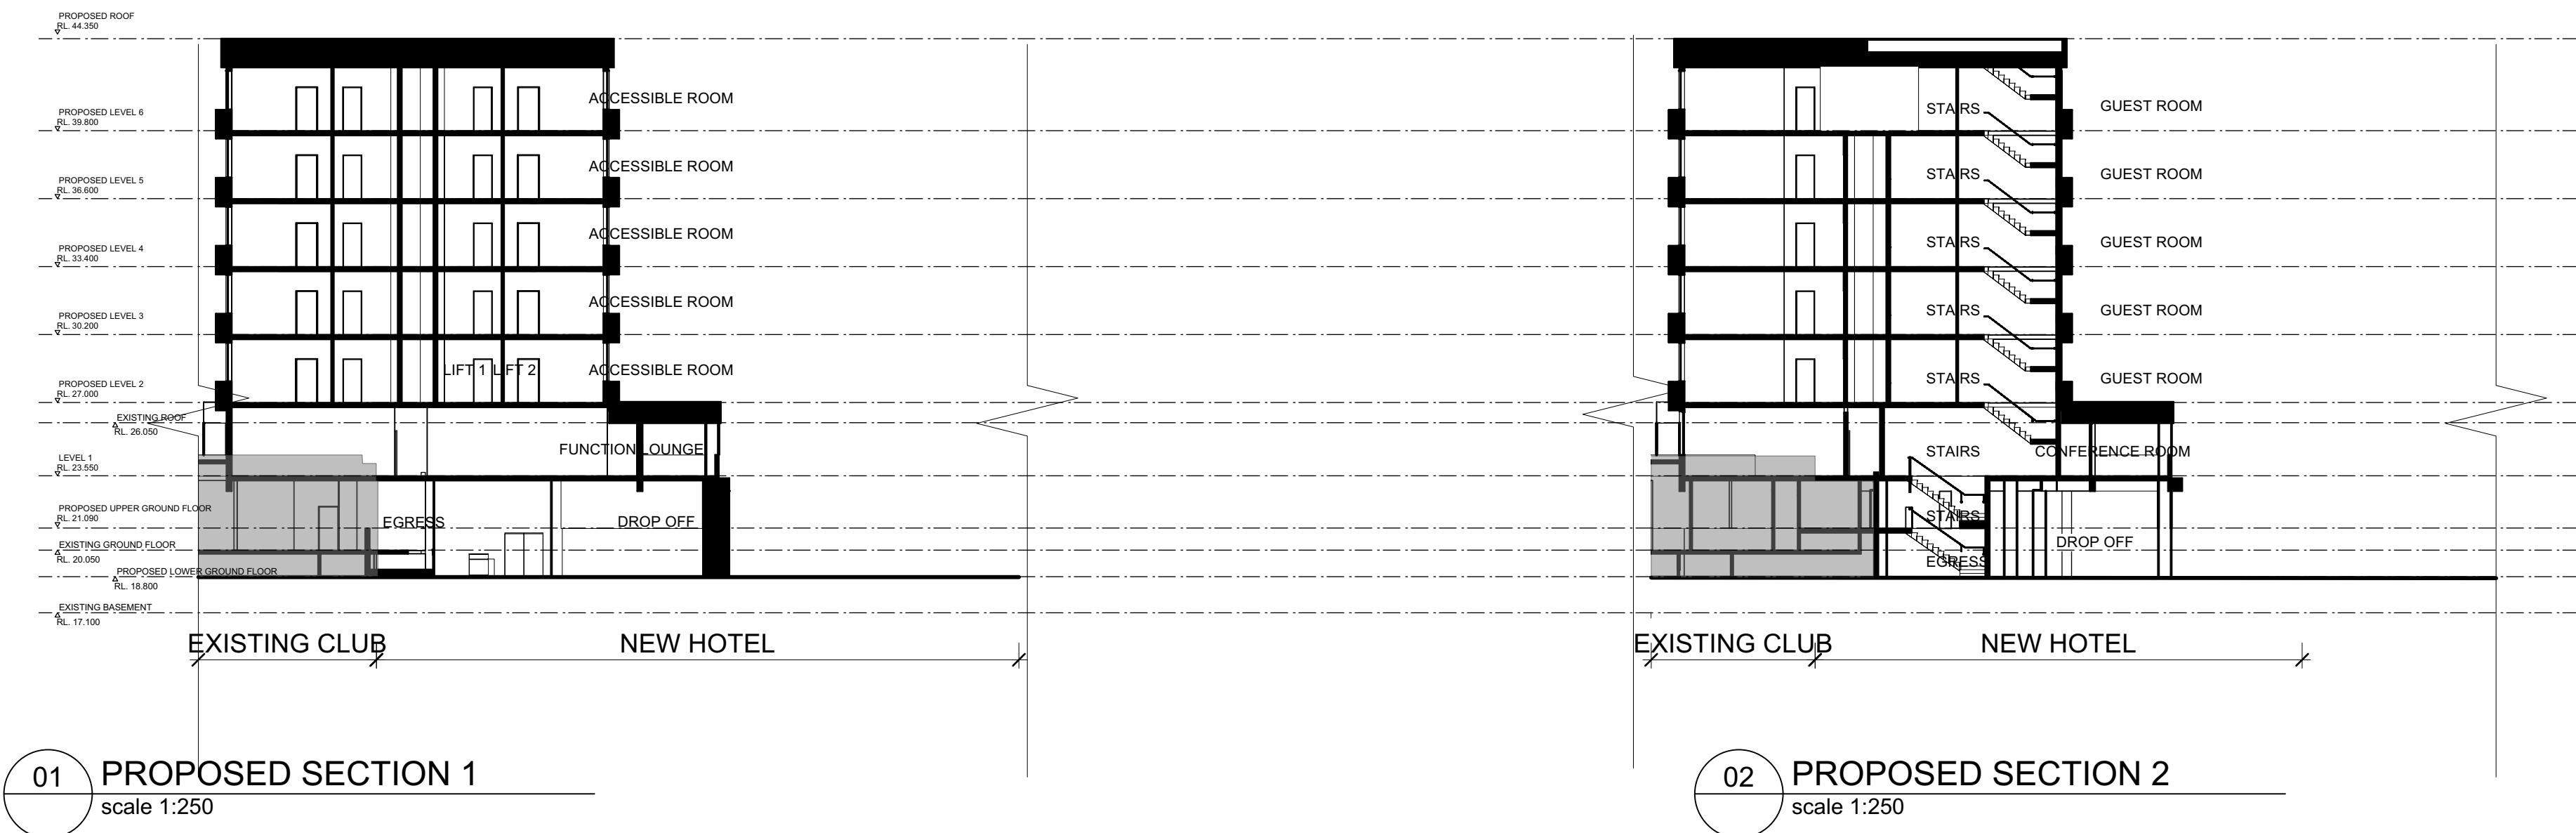

Notes

Rev. No.	Date	Revision	Auth'd
A	13/7/20	P1 DRAFT PACKAGE	FP
B	29/9/20	PLANNING ISSUE	PJH
C	1/11/21	DA SUBMISSION	PJH

CLIENT

Merimbula Club Sapphire



www.qarch.com.au

Quattro Architecture
ACN 150 198 842

Sydney 61 2 9091 0190
Suite 129, Lifestyle Working
117 Old Pittwater Road Brookvale NSW 2100

Registered Architect - 6854
Peter Hosking (Director)

Canberra 61 2 6285 3829
Unit 111, Level 1, Phillip Court,
43-57 Townshend Street Phillip, ACT 2606

Registered Architect - 2384
Tim Zuber

Project

Merimbula - Club Sapphire
Proposed Hotel & Club alterations
LOT 912, DP 855433
Drawing title

PROPOSED SECTIONS
HOTEL

Scale at A1 1:250
Scale at A3 1:500
0m 1 2.5 5 10 20


Figured dimensions shall take precedence over scale. Contractors must verify all dimensions on job before commencing any work or making shop drawings.

Drawn By DC	Checked By PH	No Sheets
Project Number	Drawing Number	Rev


17-0435 DA-A-250 C

DEVELOPMENT
APPLICATION


This drawing is protected by copyright.

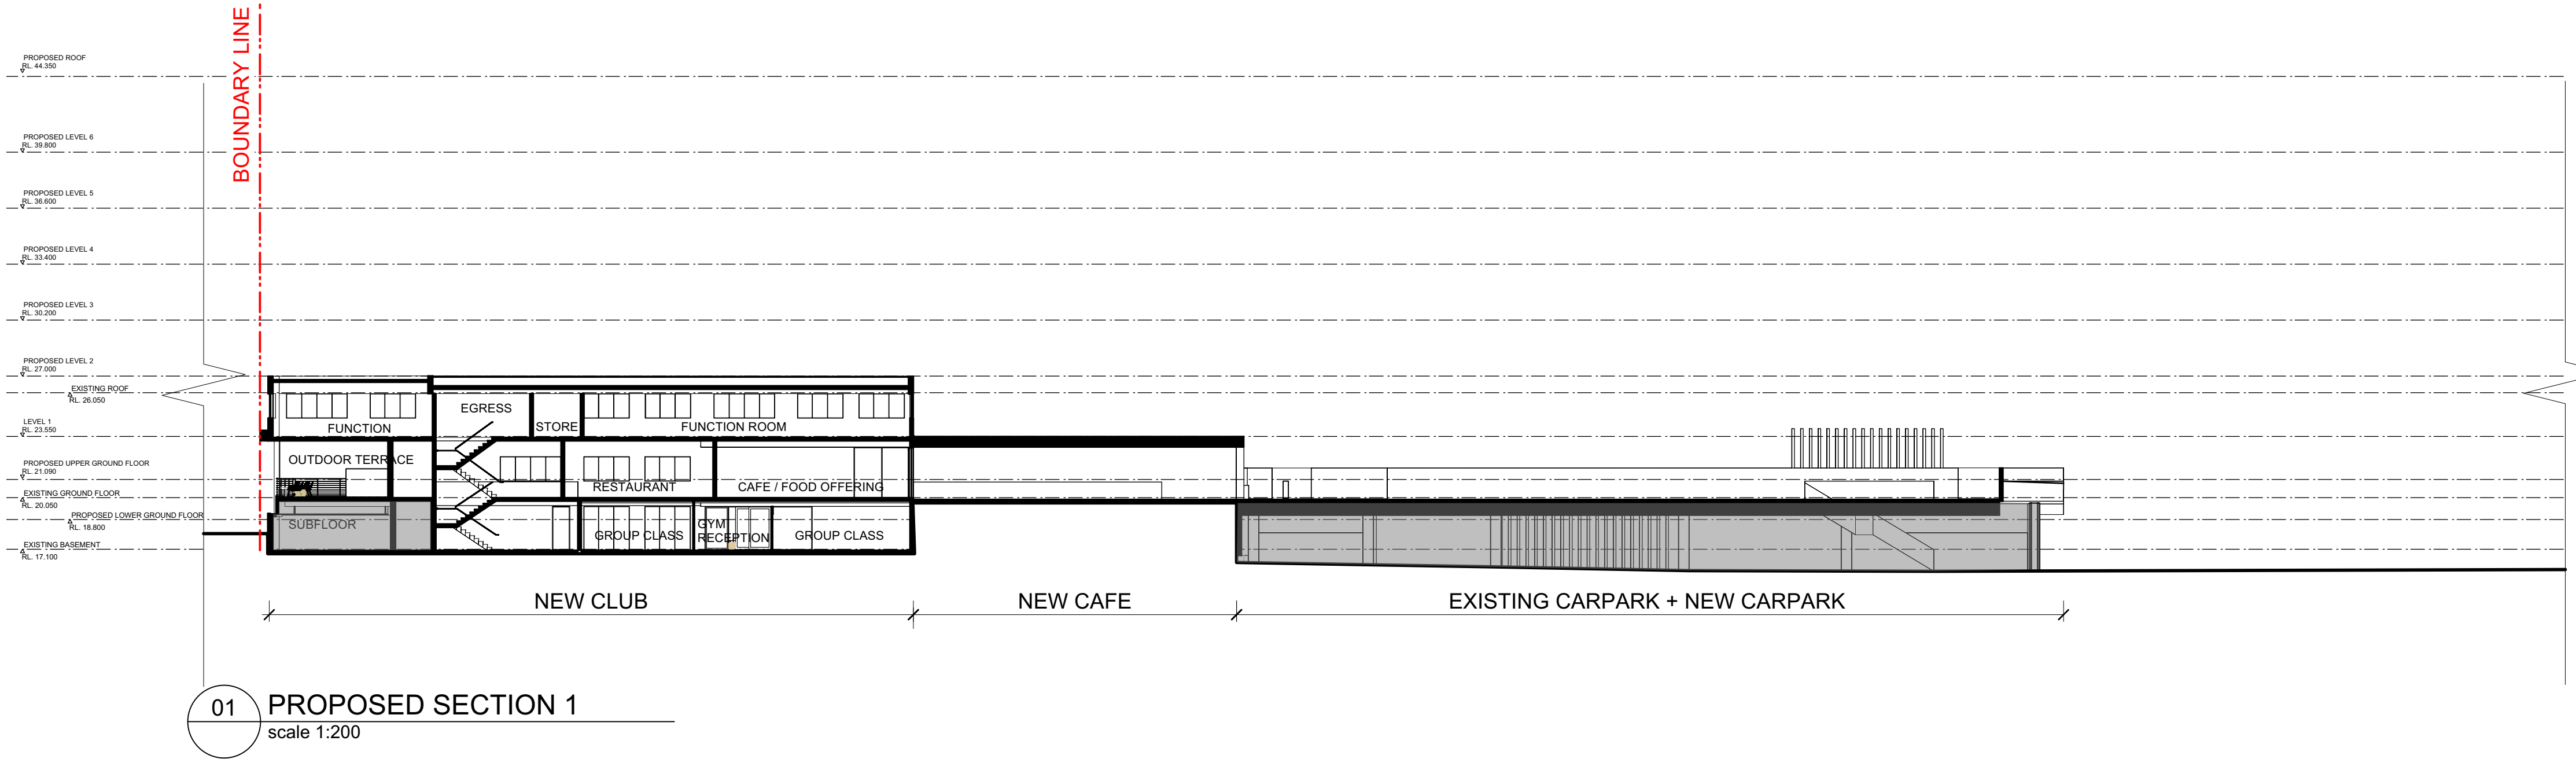

01 PROPOSED SECTION 1
scale 1:200

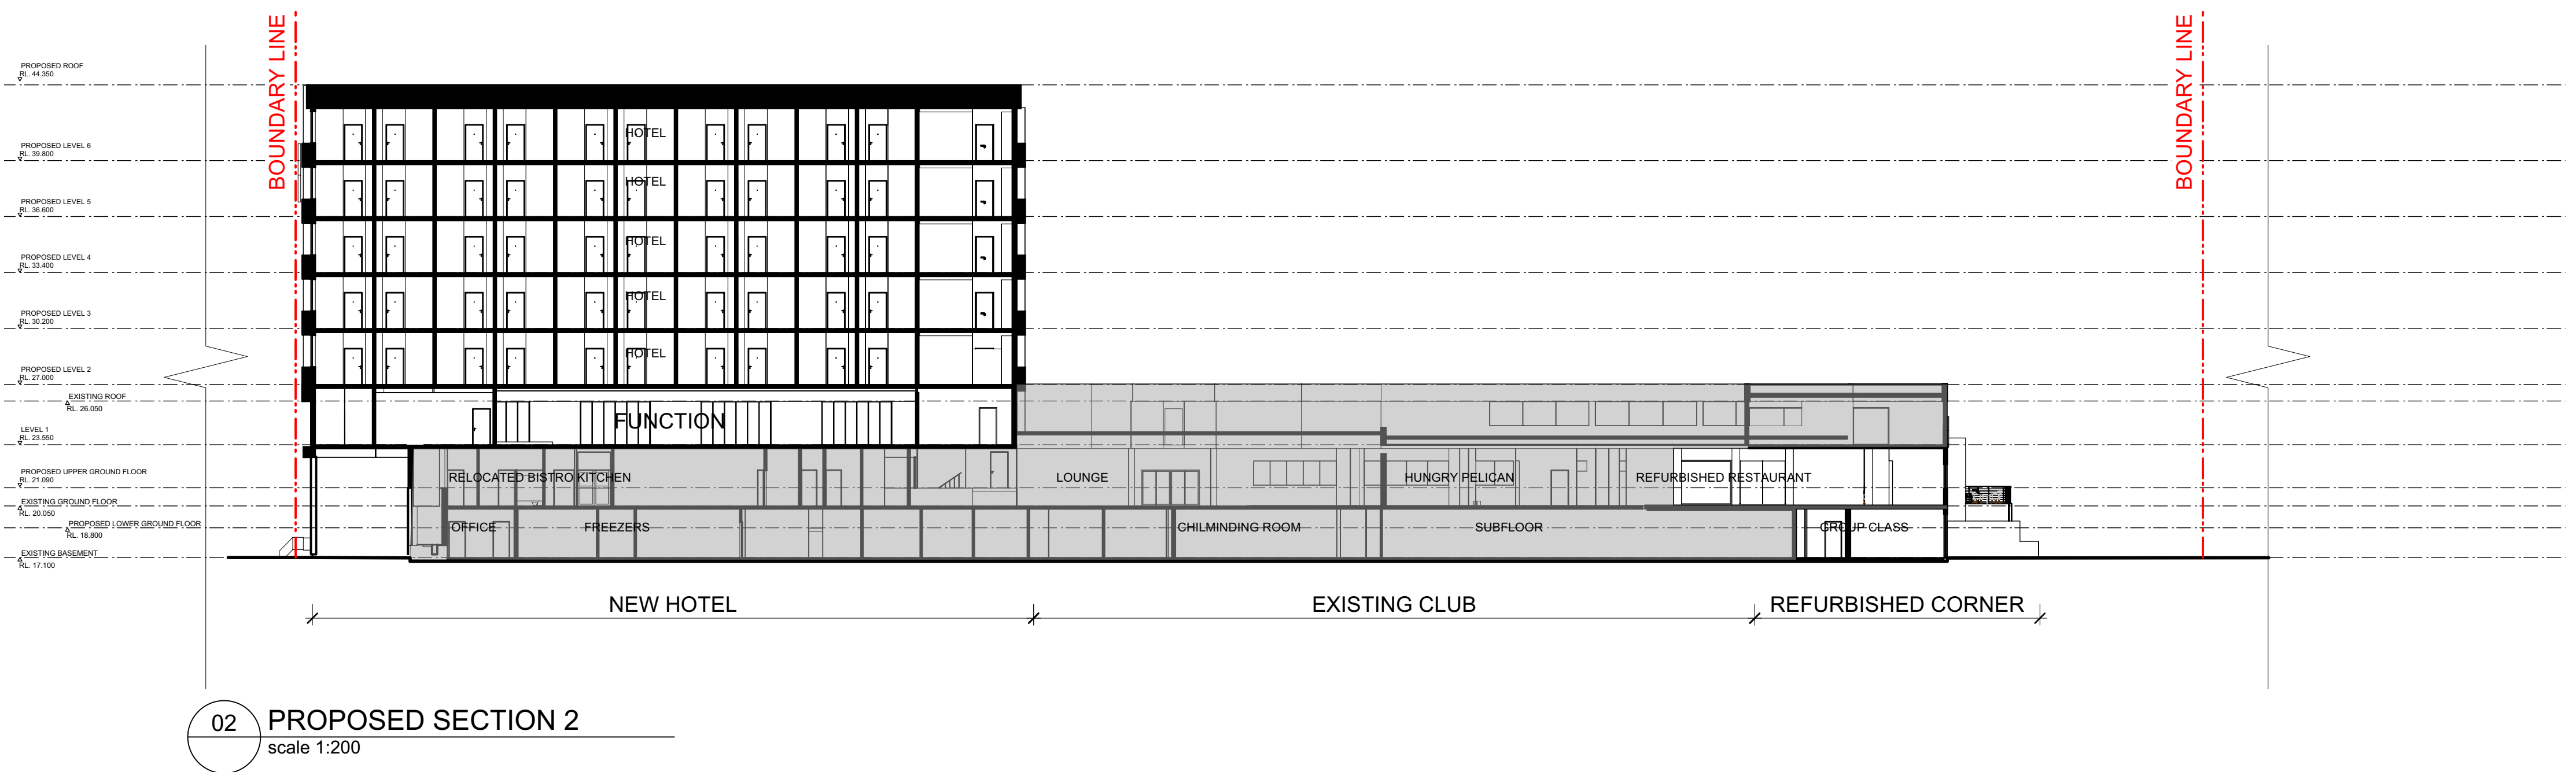

02 PROPOSED SECTION 2
scale 1:200

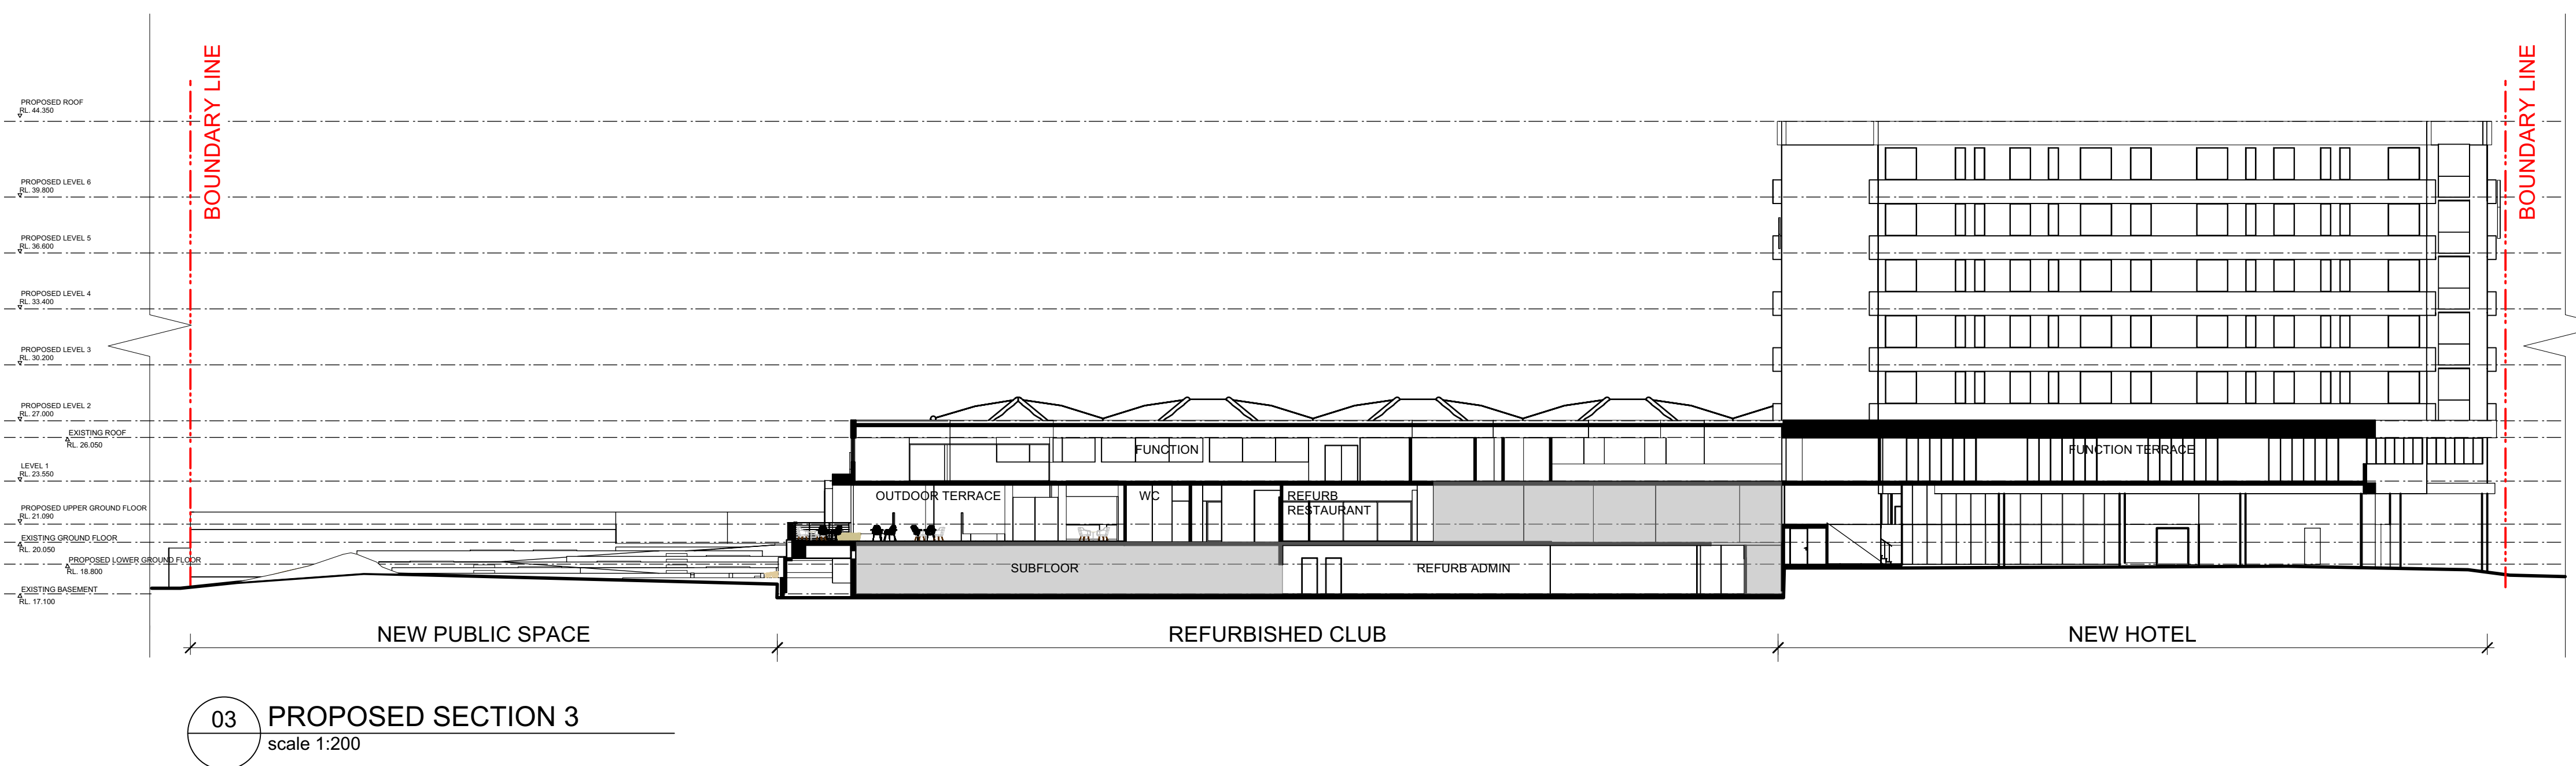

03 PROPOSED SECTION 3
scale 1:200

Notes

Rev. No.	Date	Revision	Auth'd
A	13/7/20	P1 DRAFT PACKAGE	FP
B	29/9/20	PLANNING ISSUE	PJH
C	1/11/21	DA SUBMISSION	PJH

CLIENT

Merimbula Club Sapphire



www.qarch.com.au

Quattro Architecture
ACN 150 198 842

Sydney 61 2 9091 0190
Suite 129, Lifestyle Working
117 Old Pittwater Road Brookvale NSW 2100

Registered Architect - 6854
Peter Hosking (Director)

Canberra 61 2 6285 3829
Unit 111, Level 1, Phillip Court,
43-57 Townshend Street Phillip, ACT 2606

Registered Architect - 2384
Tim Zuber

Project

Merimbula - Club Sapphire
Proposed Hotel & Club alterations
LOT 912, DP 855433
Drawing title

PROPOSED SECTIONS
CLUB

Scale at A1 1:200
Scale at A3 1:400
0m 2.5 5 10 15 16

Figured dimensions shall take precedence over scale. Contractors must verify all dimensions on job before commencing any work or making shop drawings.

Drawn By
DC

Checked By
PH

No Sheets

Project Number

Drawing Number

Rev

17-0435 DA-A-251 C

DEVELOPMENT
APPLICATION

This drawing is protected by copyright.



01 OVERVIEW 1
scale 1:NTS



02 OVERVIEW 2
scale 1:NTS



03 OVERVIEW 3
scale 1:NTS



04 OVERVIEW 4
scale 1:NTS

Notes

Rev. No.	Date	Revision	Auth'd
A	13/7/20	P1 DRAFT PACKAGE	FP
B	29/9/20	PLANNING ISSUE	PJH
C	1/11/21	DA SUBMISSION	PJH

CLIENT

Merimbula Club Sapphire



www.qarch.com.au

Quattro Architecture
ACN 150 198 842

Sydney 61 2 9091 0190

Suite 129, Lifestyle Working

117 Old Pittwater Road Brookvale NSW 2100

Registered Architect - 6854

Peter Hosking (Director)

Canberra 61 2 6285 3829

Unit 111, Level 1, Phillip Court,

43-57 Townshend Street Phillip, ACT 2606

Registered Architect - 2384

Tim Zuber

Project

Merimbula - Club Sapphire

Proposed Hotel & Club alterations

LOT 912, DP 855433

Drawing title

PERSPECTIVE VIEWS

Figured dimensions shall take precedence over scale. Contractors must verify all dimensions on job before commencing any work or making shop drawings.

Drawn By DC	Checked By PH	No Sheets
Project Number	Drawing Number	Rev

17-0435 DA-A-500 C

DEVELOPMENT
APPLICATION

This drawing is protected by copyright.