




fjmtstudio

0 2 5 10m

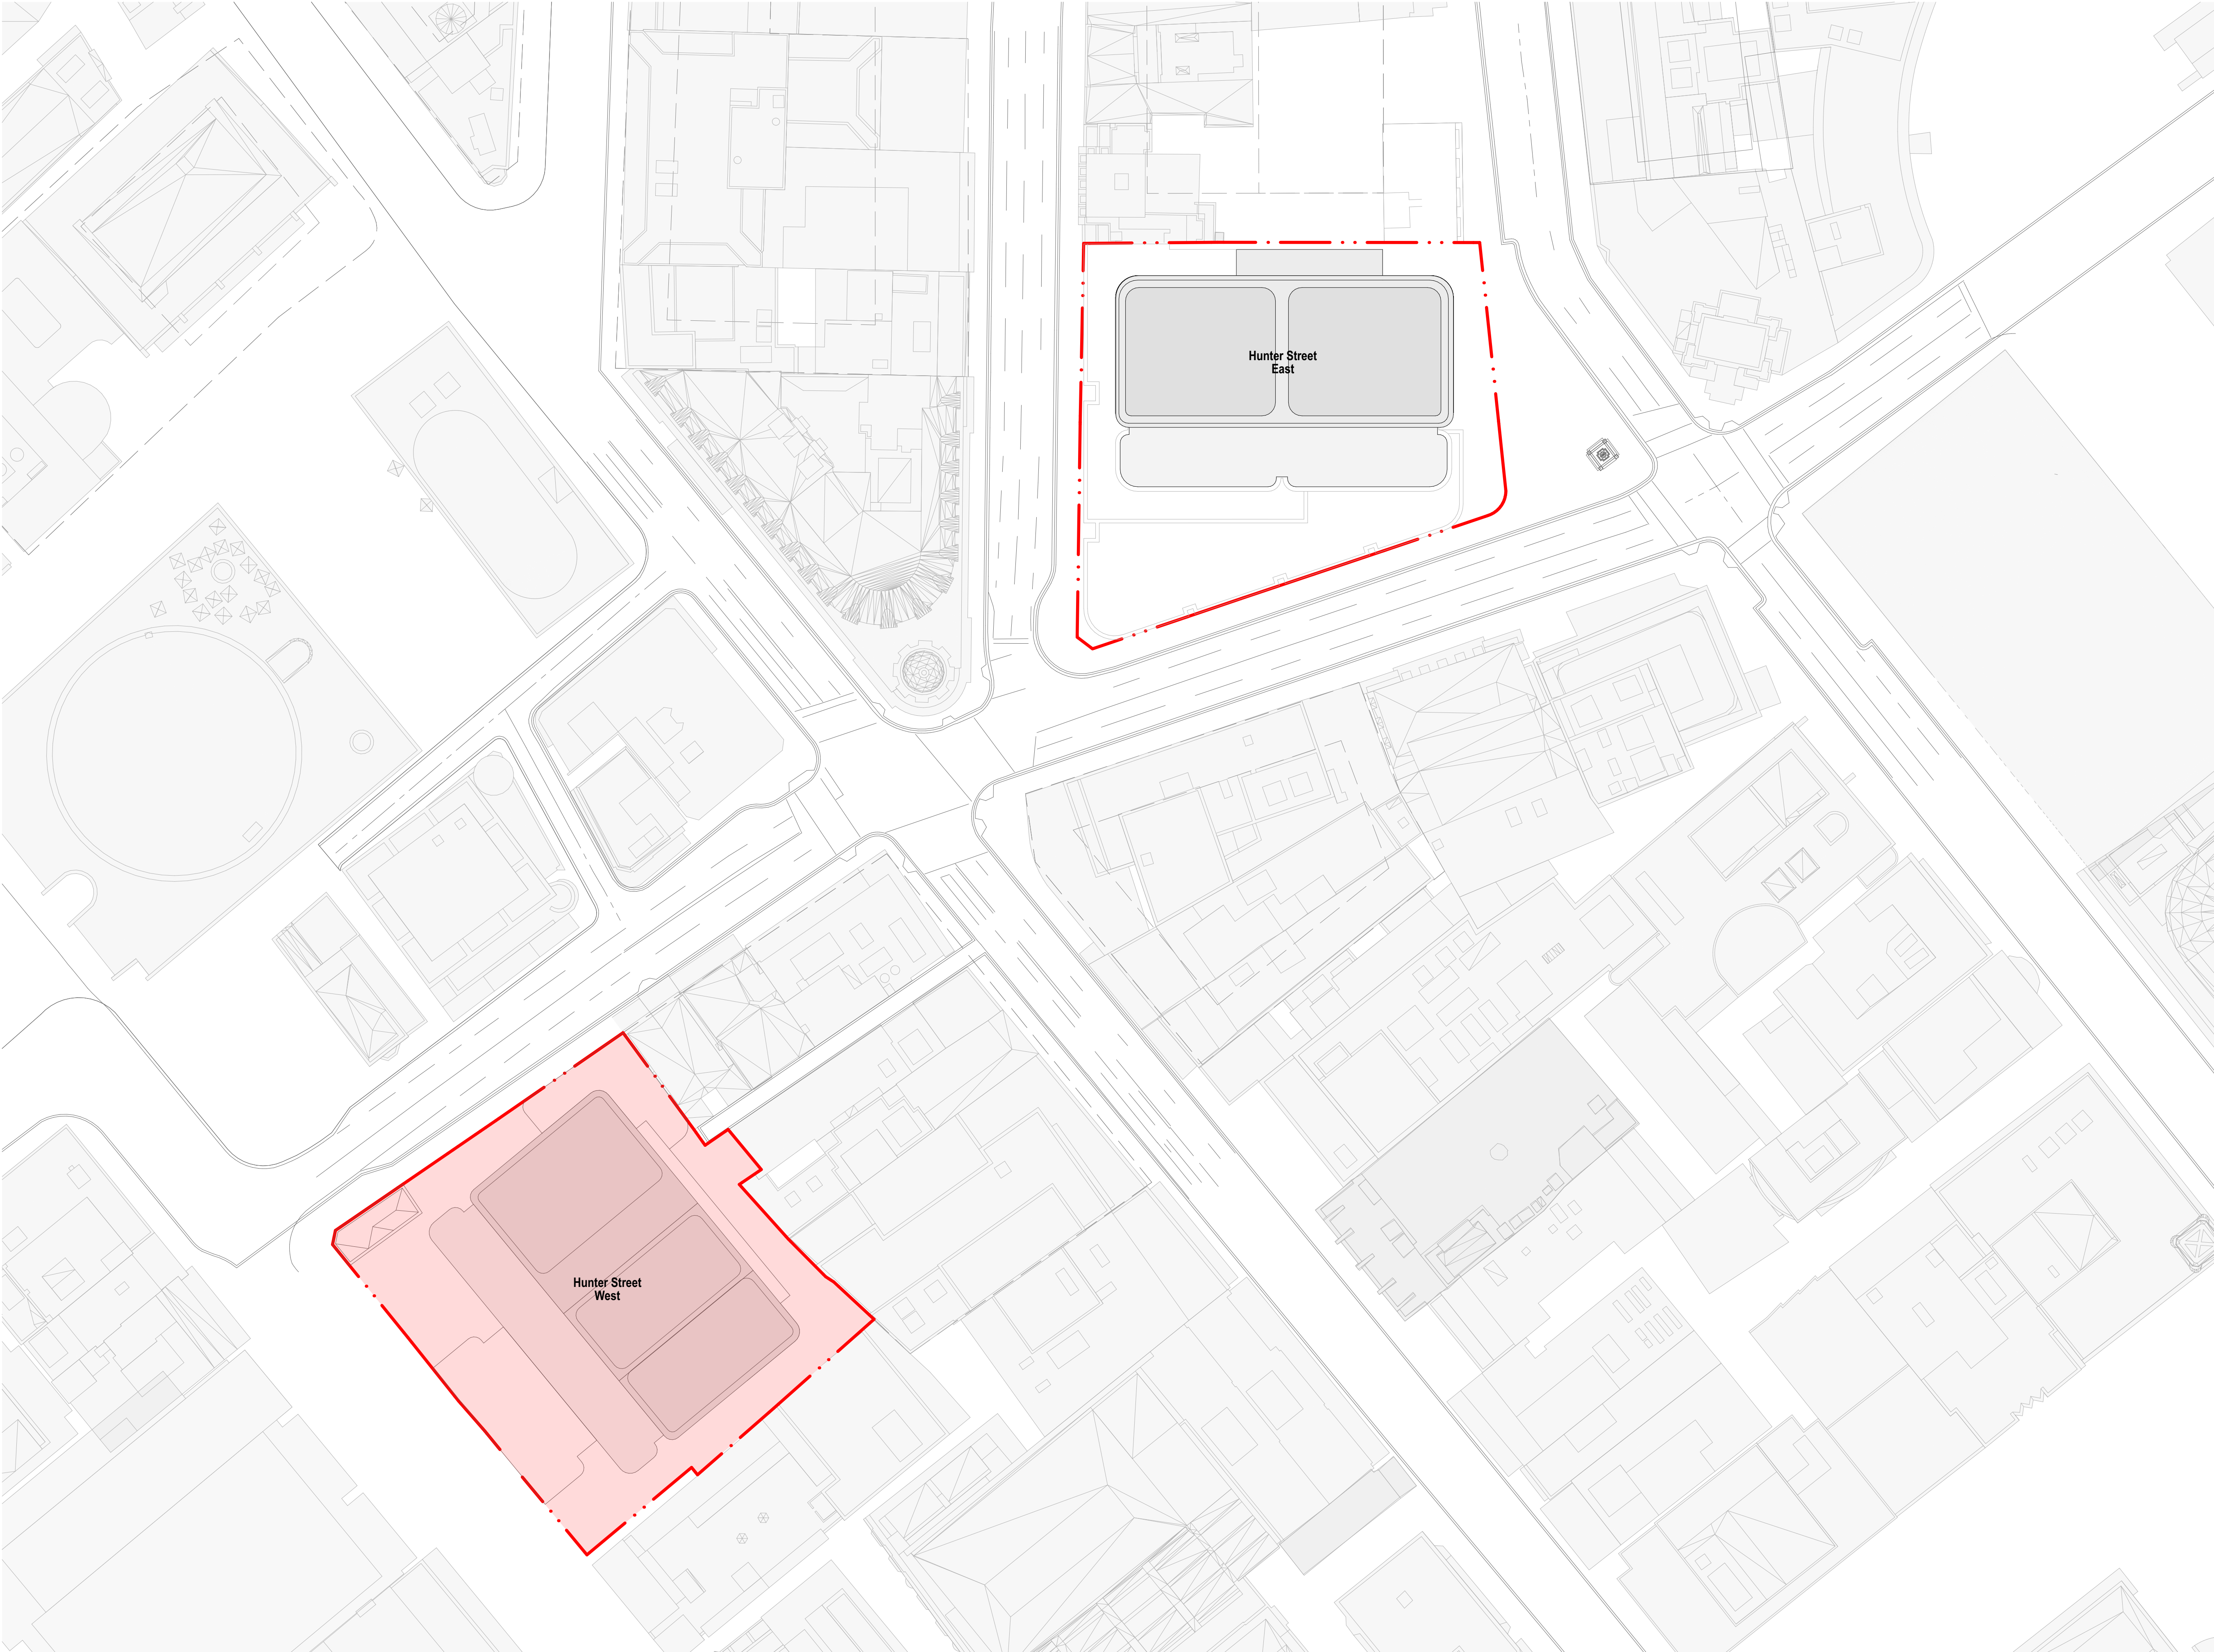

General notes

- All dimensions and existing conditions shall be checked and verified by the contractor before proceeding with the work.
- All levels relative to 'Australian Height Datum'.
- Do not scale drawings.
- Use figured dimensions only.

Legend


chk	by	name	date	rev
Hunter Street Station - East				
CBDN				
SYDNEY NSW 2000				
CONCEPT DESIGN			Scale	
Site Plan			1:200 @ A1	
Project Code			First Issued	
MOSD			DD/MM/YYYY	
Sheet No.			Rev	
PP_W_1200				



General Notes

- All dimensions and existing conditions shall be checked and verified by the contractor before proceeding with the work.
- All Levels relative to 'Australian Height Datum'.
- Do not scale drawings.
- Use figured dimensions only.

Legend

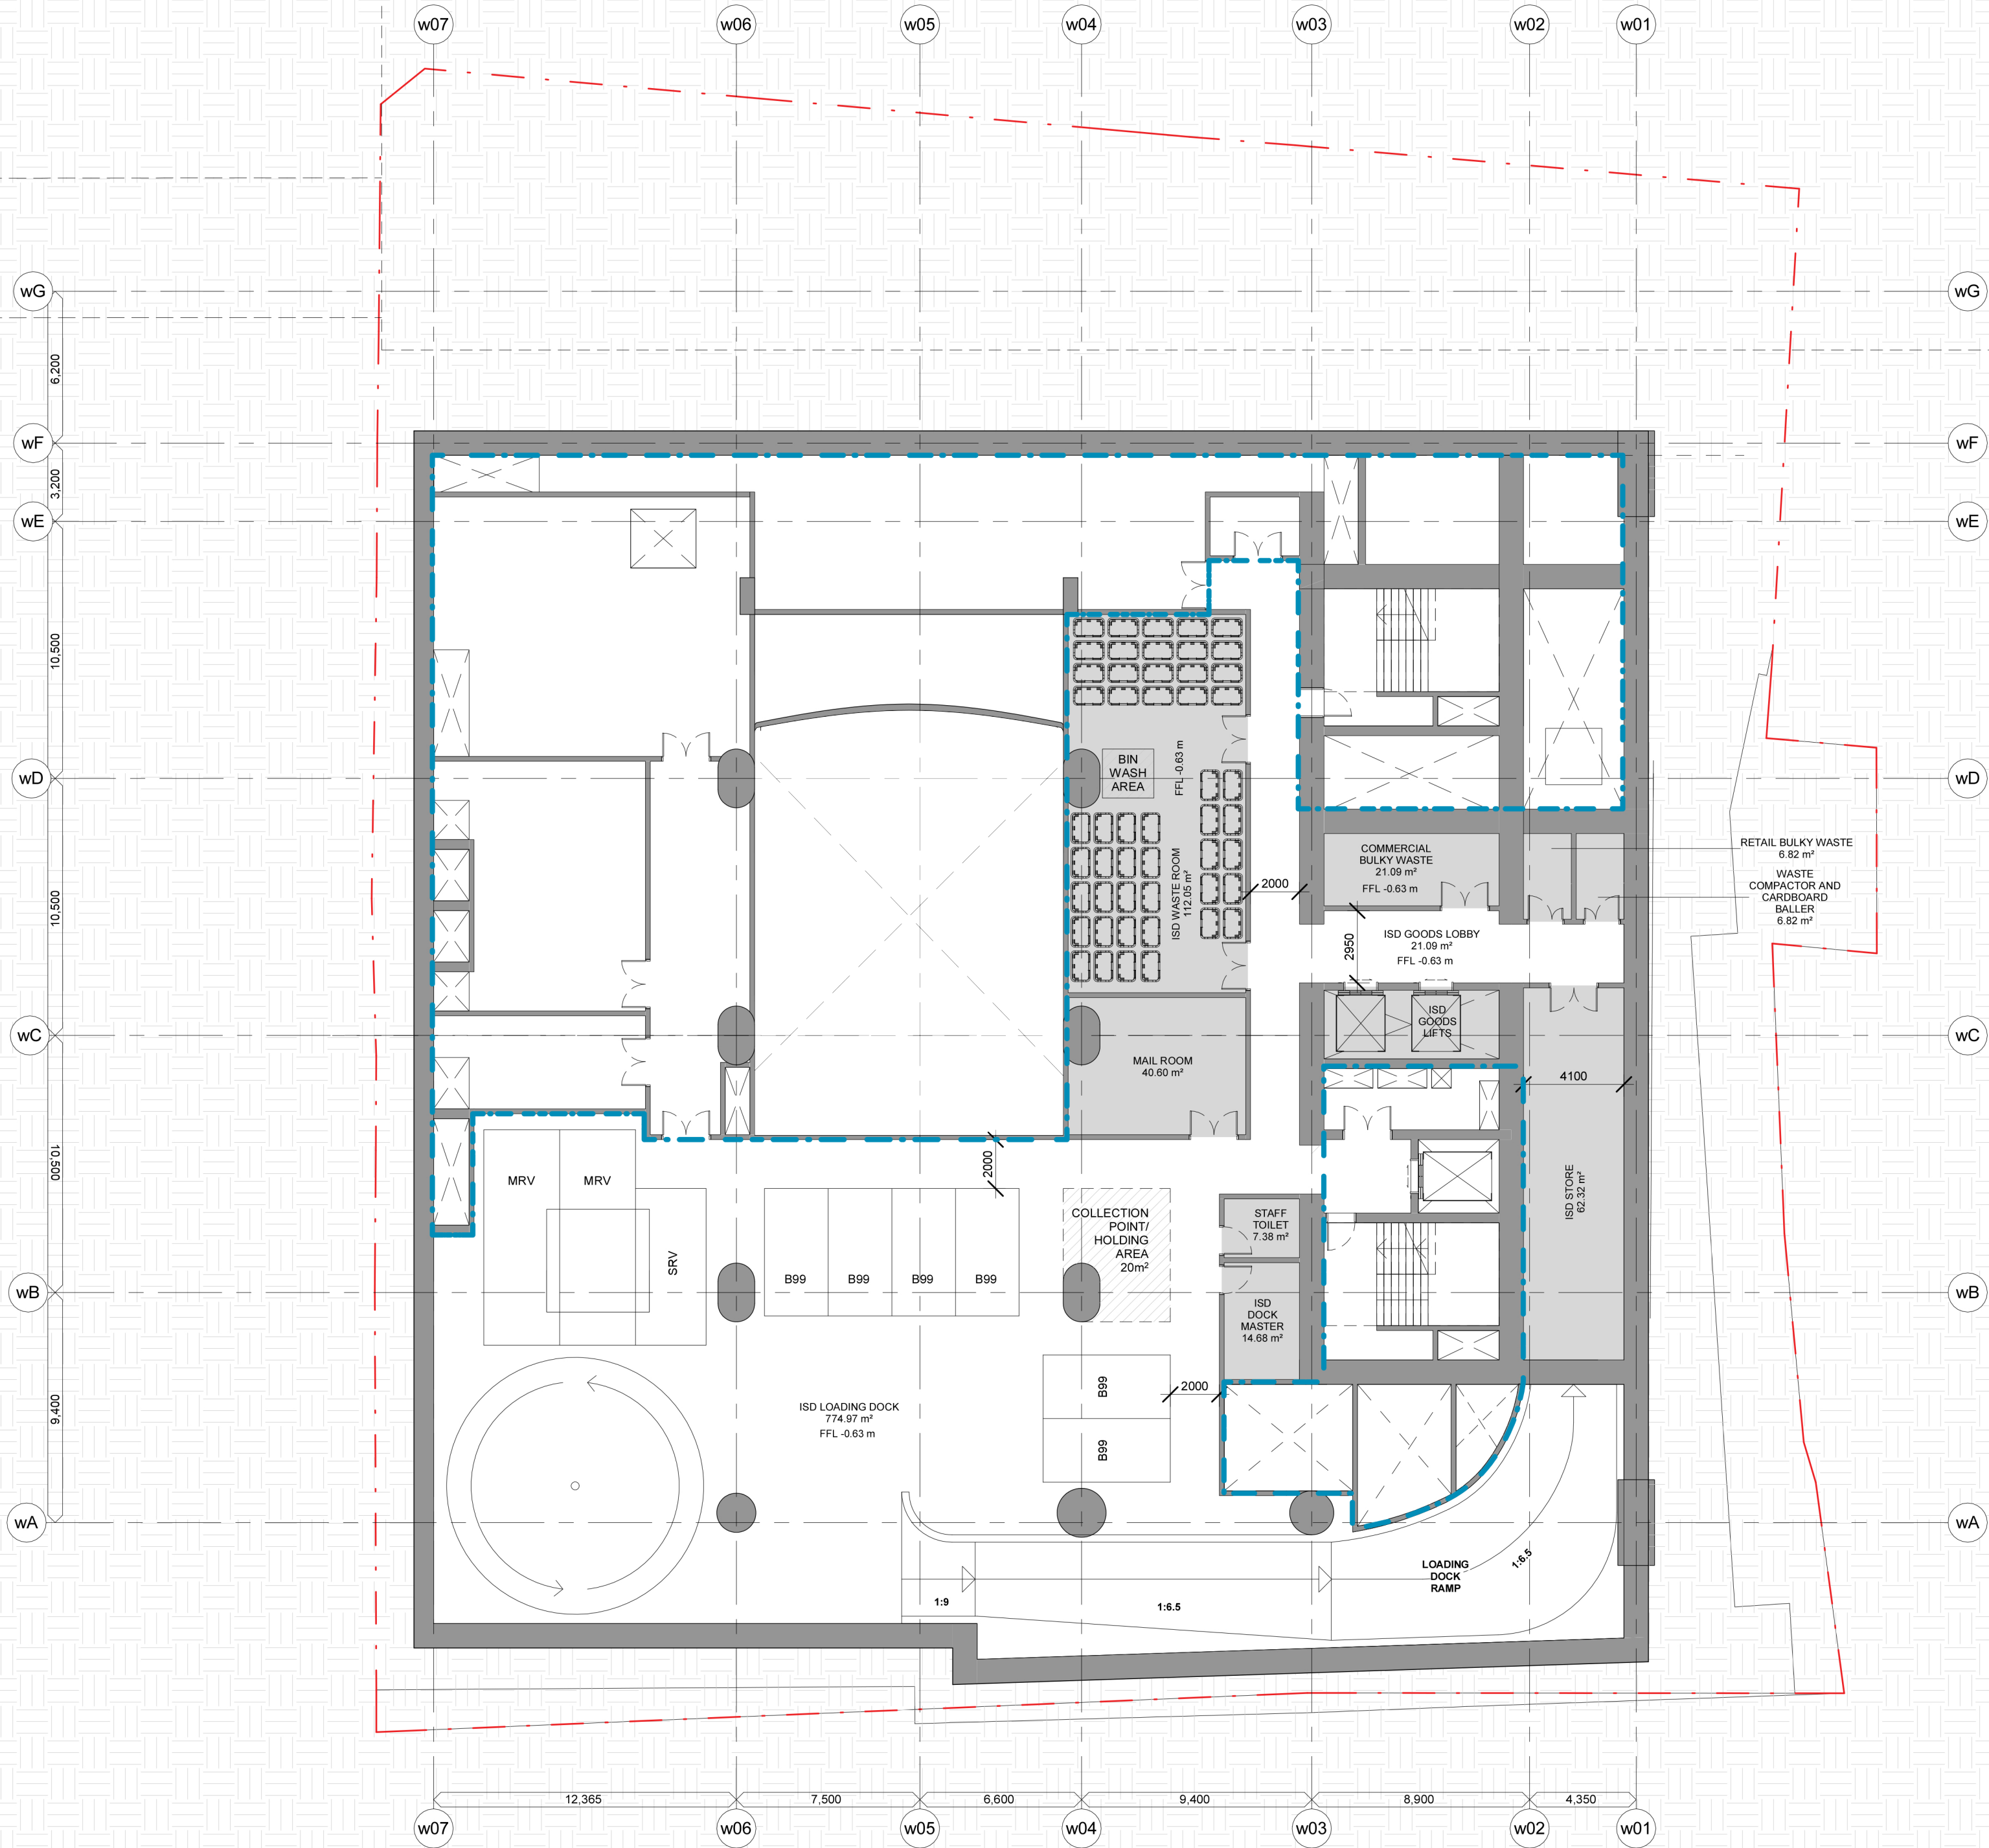

chk	by	name	date	rev
HS	HS	SSDA PLANNING SUBMISSION - DRAFT	25.11.21	01

Metro West - CBD North
CBDN
SYDNEY NSW 2000

TYPICAL TOWER PLANTS (WEST) **Scale**
BASEMENT 02 - LOADING DOCK 1:1:200 @ A1


Project Code **First Issued**
MOSD 25.11.21

Sheet No. **Rev**
PP-W-1208 01

- General notes**
- All dimensions and existing conditions shall be checked and verified by the contractor before proceeding with the work.
 - All levels relative to 'Australian Height Datum'.
 - Do not scale drawings.
 - Use figured dimensions only.

Legend

 EXTENT OF STATION

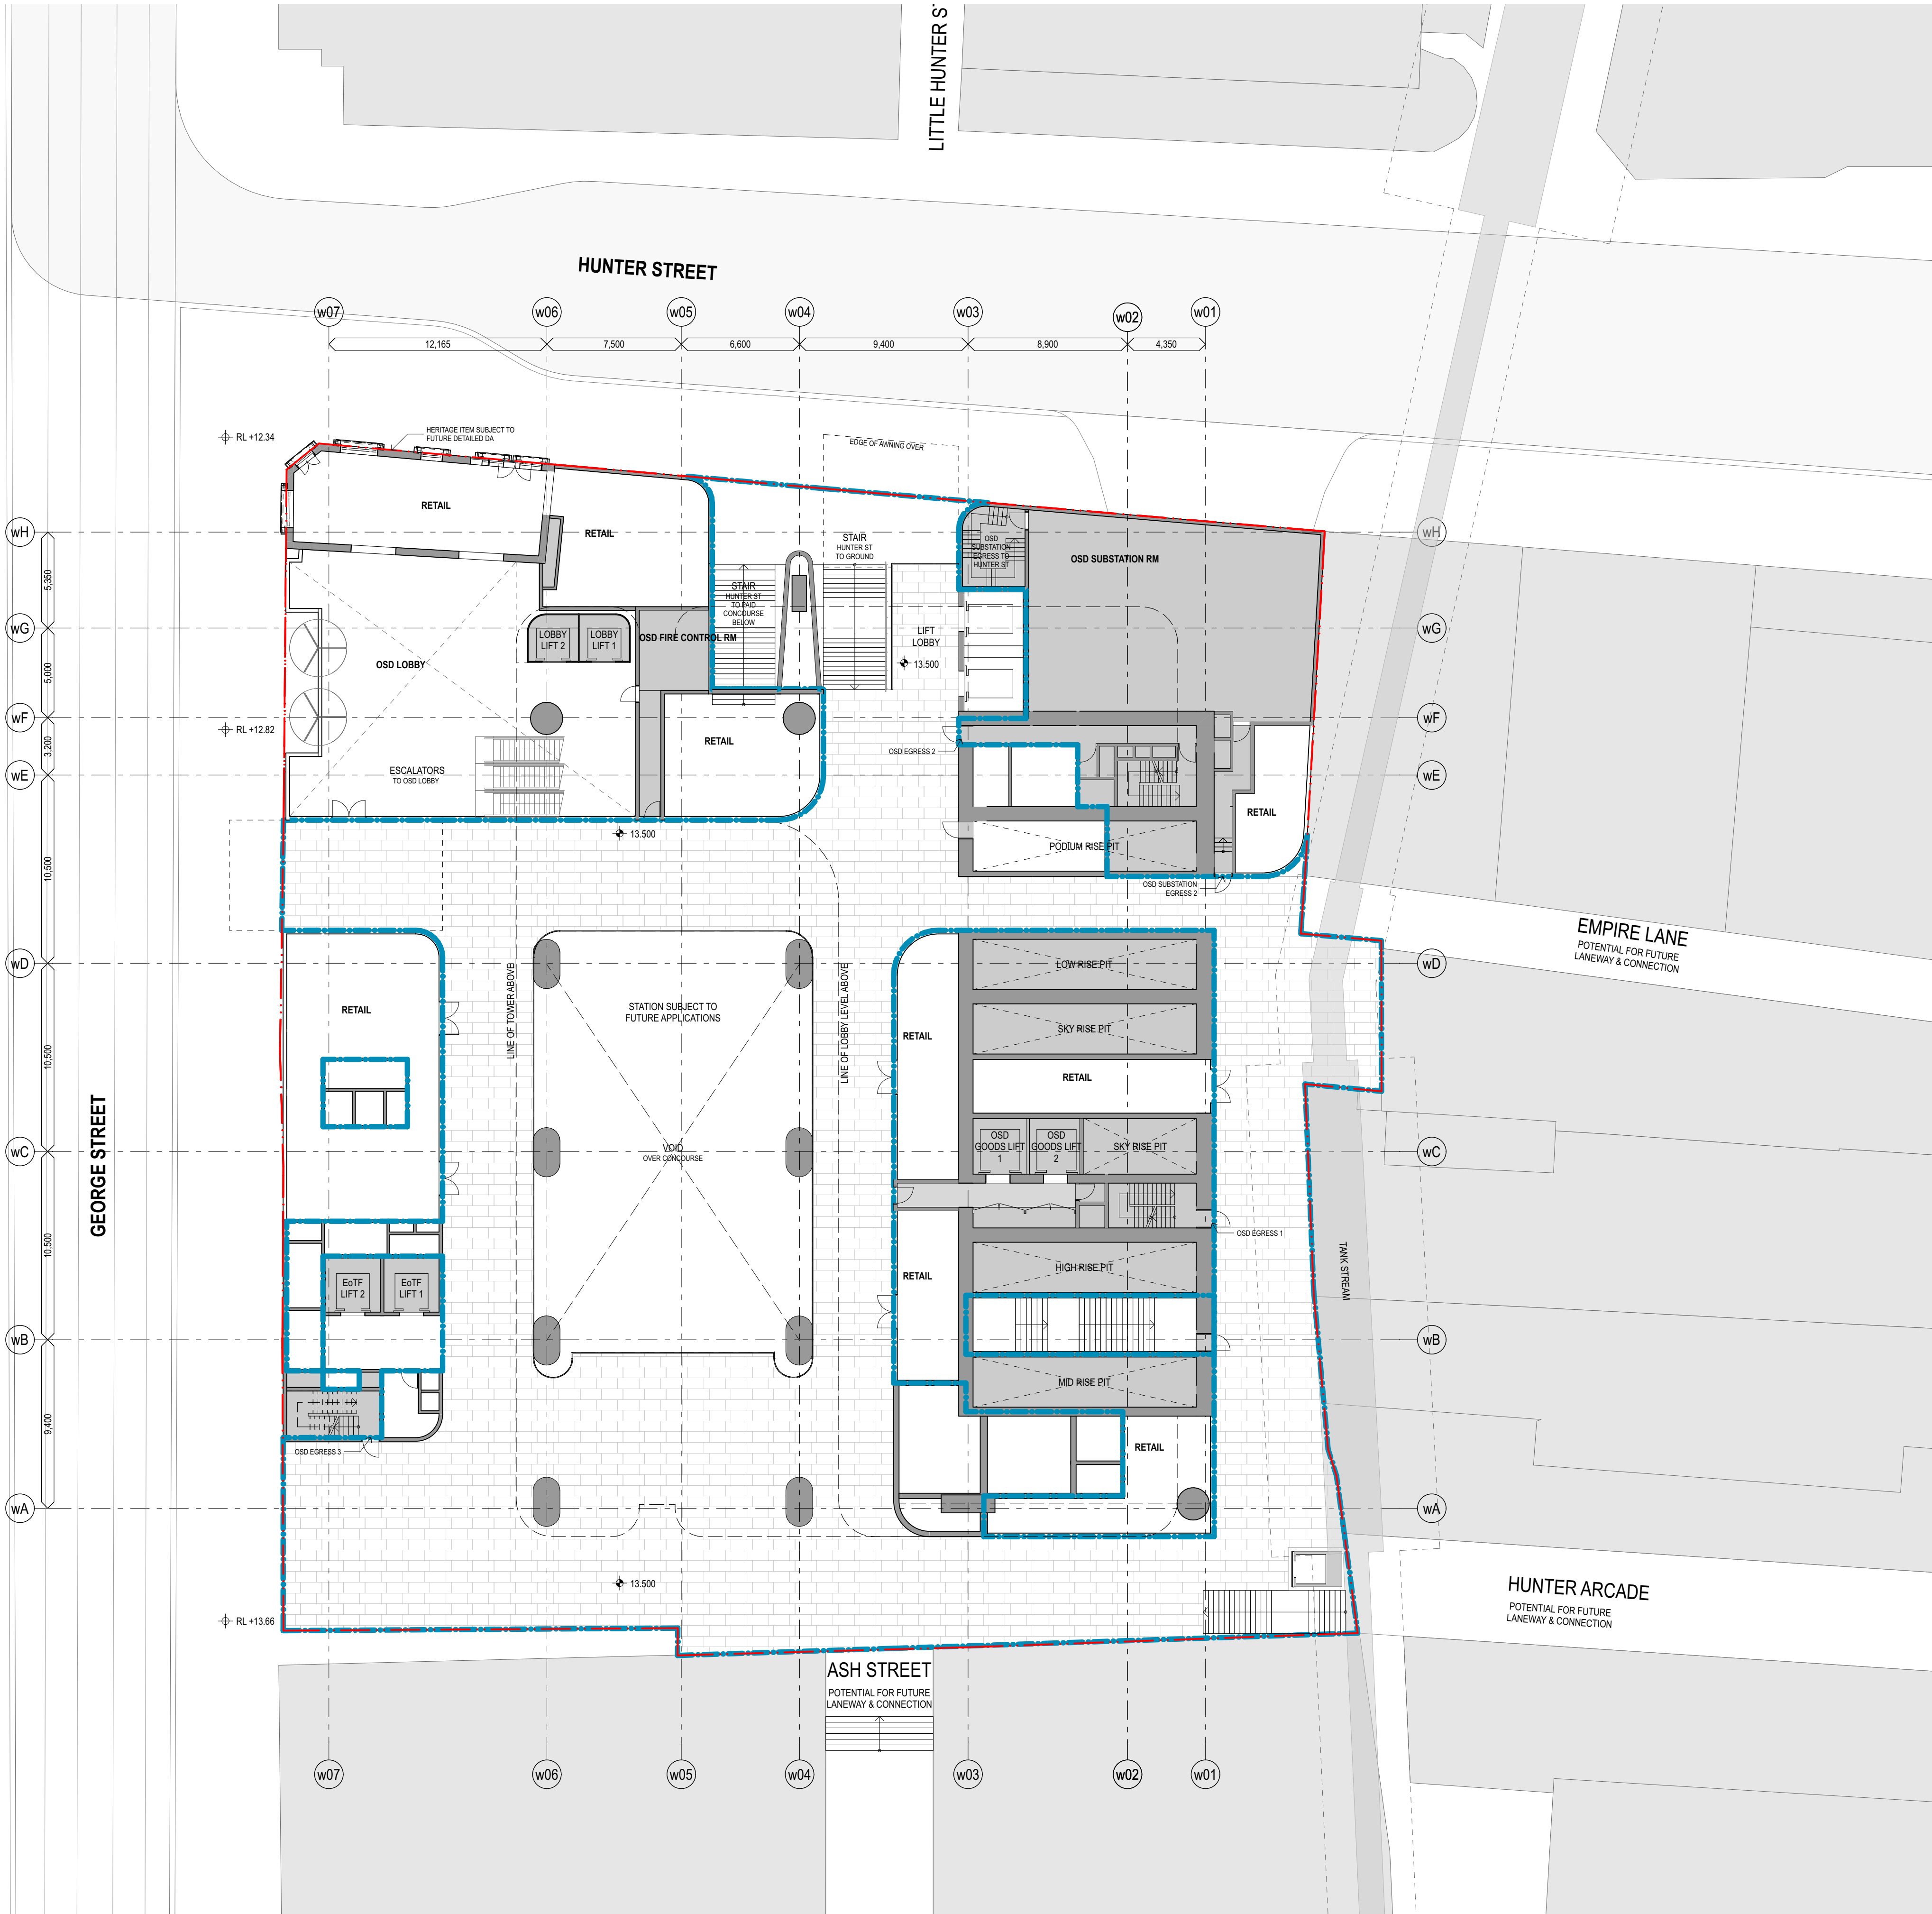

chkr	by	name	date	rev
chkr	by	name	date	rev

Hunter Street - West
CBDN
SYDNEY NSW 2000

GA Floor Plans (WEST) Scale
West - George Street - Ground Floor 1:200 @ A1


Project Code First Issued
MOSD 19/7/21

Sheet No. Rev
PP_W_1205 06

- General notes**
- All dimensions and existing conditions shall be checked and verified by the contractor before proceeding with the work.
 - All levels relative to 'Australian Height Datum'.
 - Do not scale drawings.
 - Use figured dimensions only.

Legend

 EXTENT OF STATION

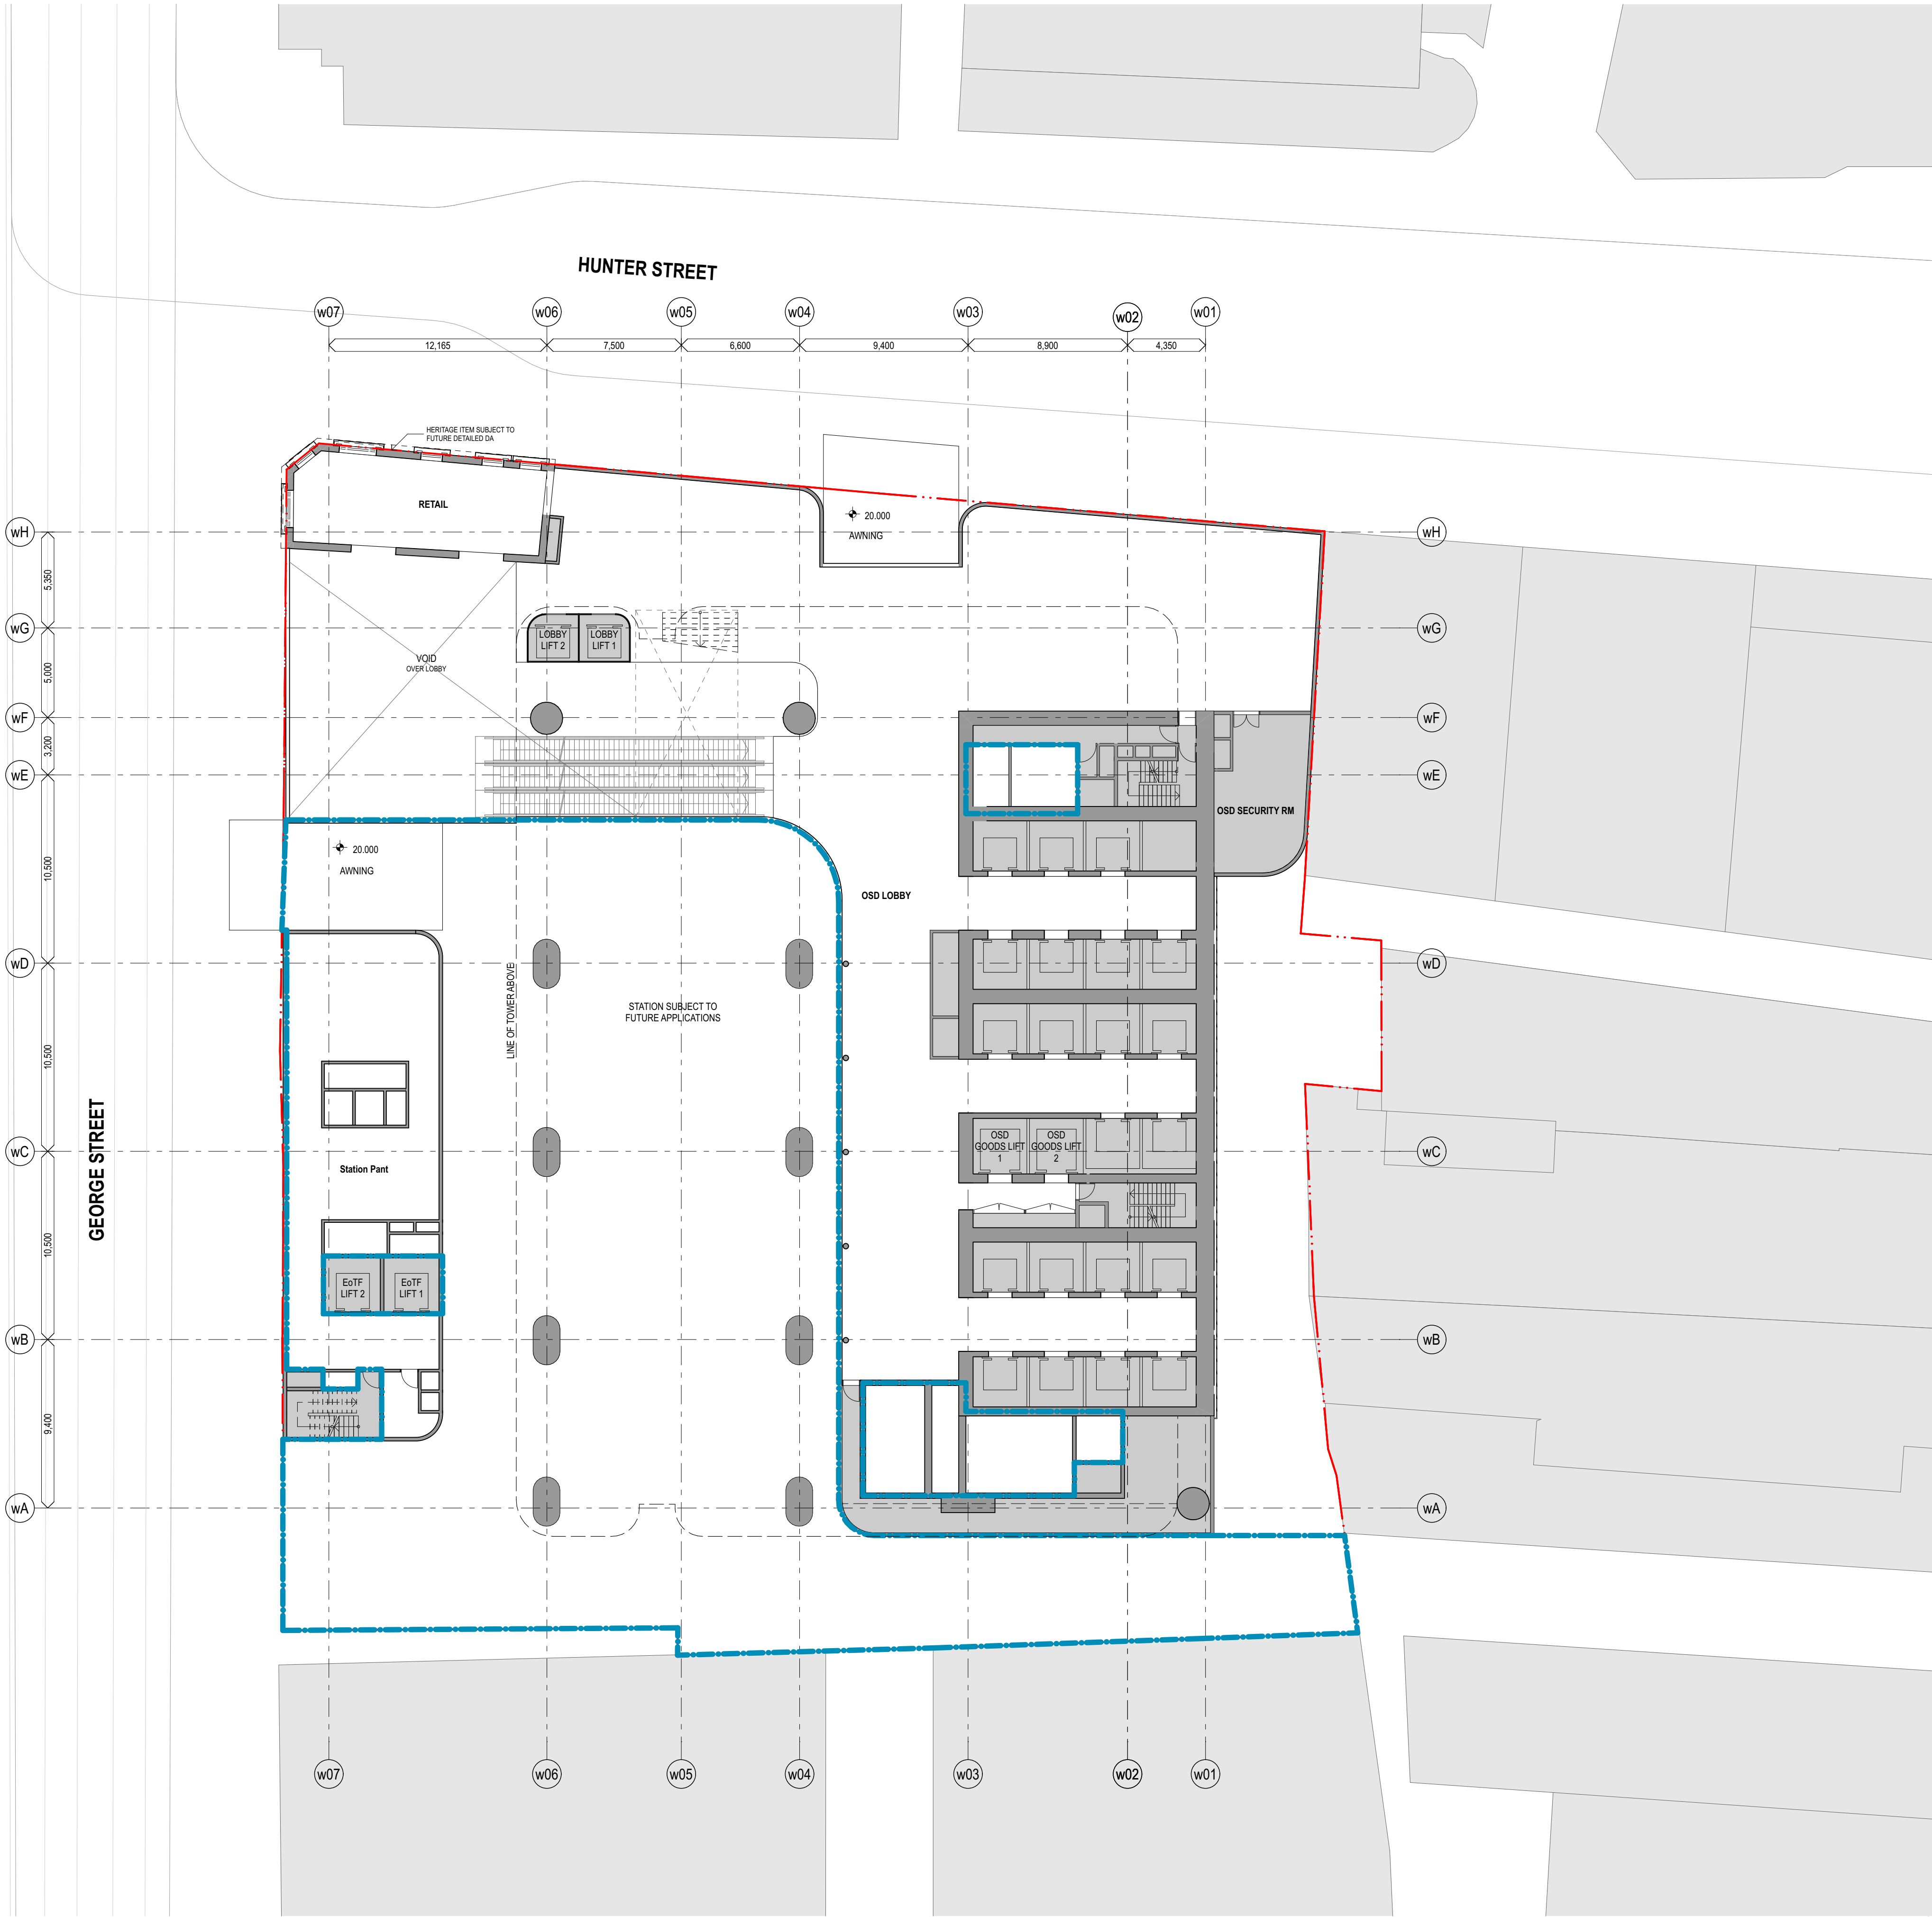

chik	by	name	date	rev
LLC		Planning Proposal	11/3/22	06

Hunter Street - West
CBDN
SYDNEY NSW 2000

GA Floor Plans (WEST)
West - Level 1 - Commercial Lobby

Scale
1:200 @ A1

Project Code
MOSD

First Issued
19/7/21

Sheet No.
PP_W_1206


Rev
06

- General notes**
- All dimensions and existing conditions shall be checked and verified by the contractor before proceeding with the work.
 - All levels relative to 'Australian Height Datum'.
 - Do not scale drawings.
 - Use figured dimensions only.

Legend



EXTENT OF STATION

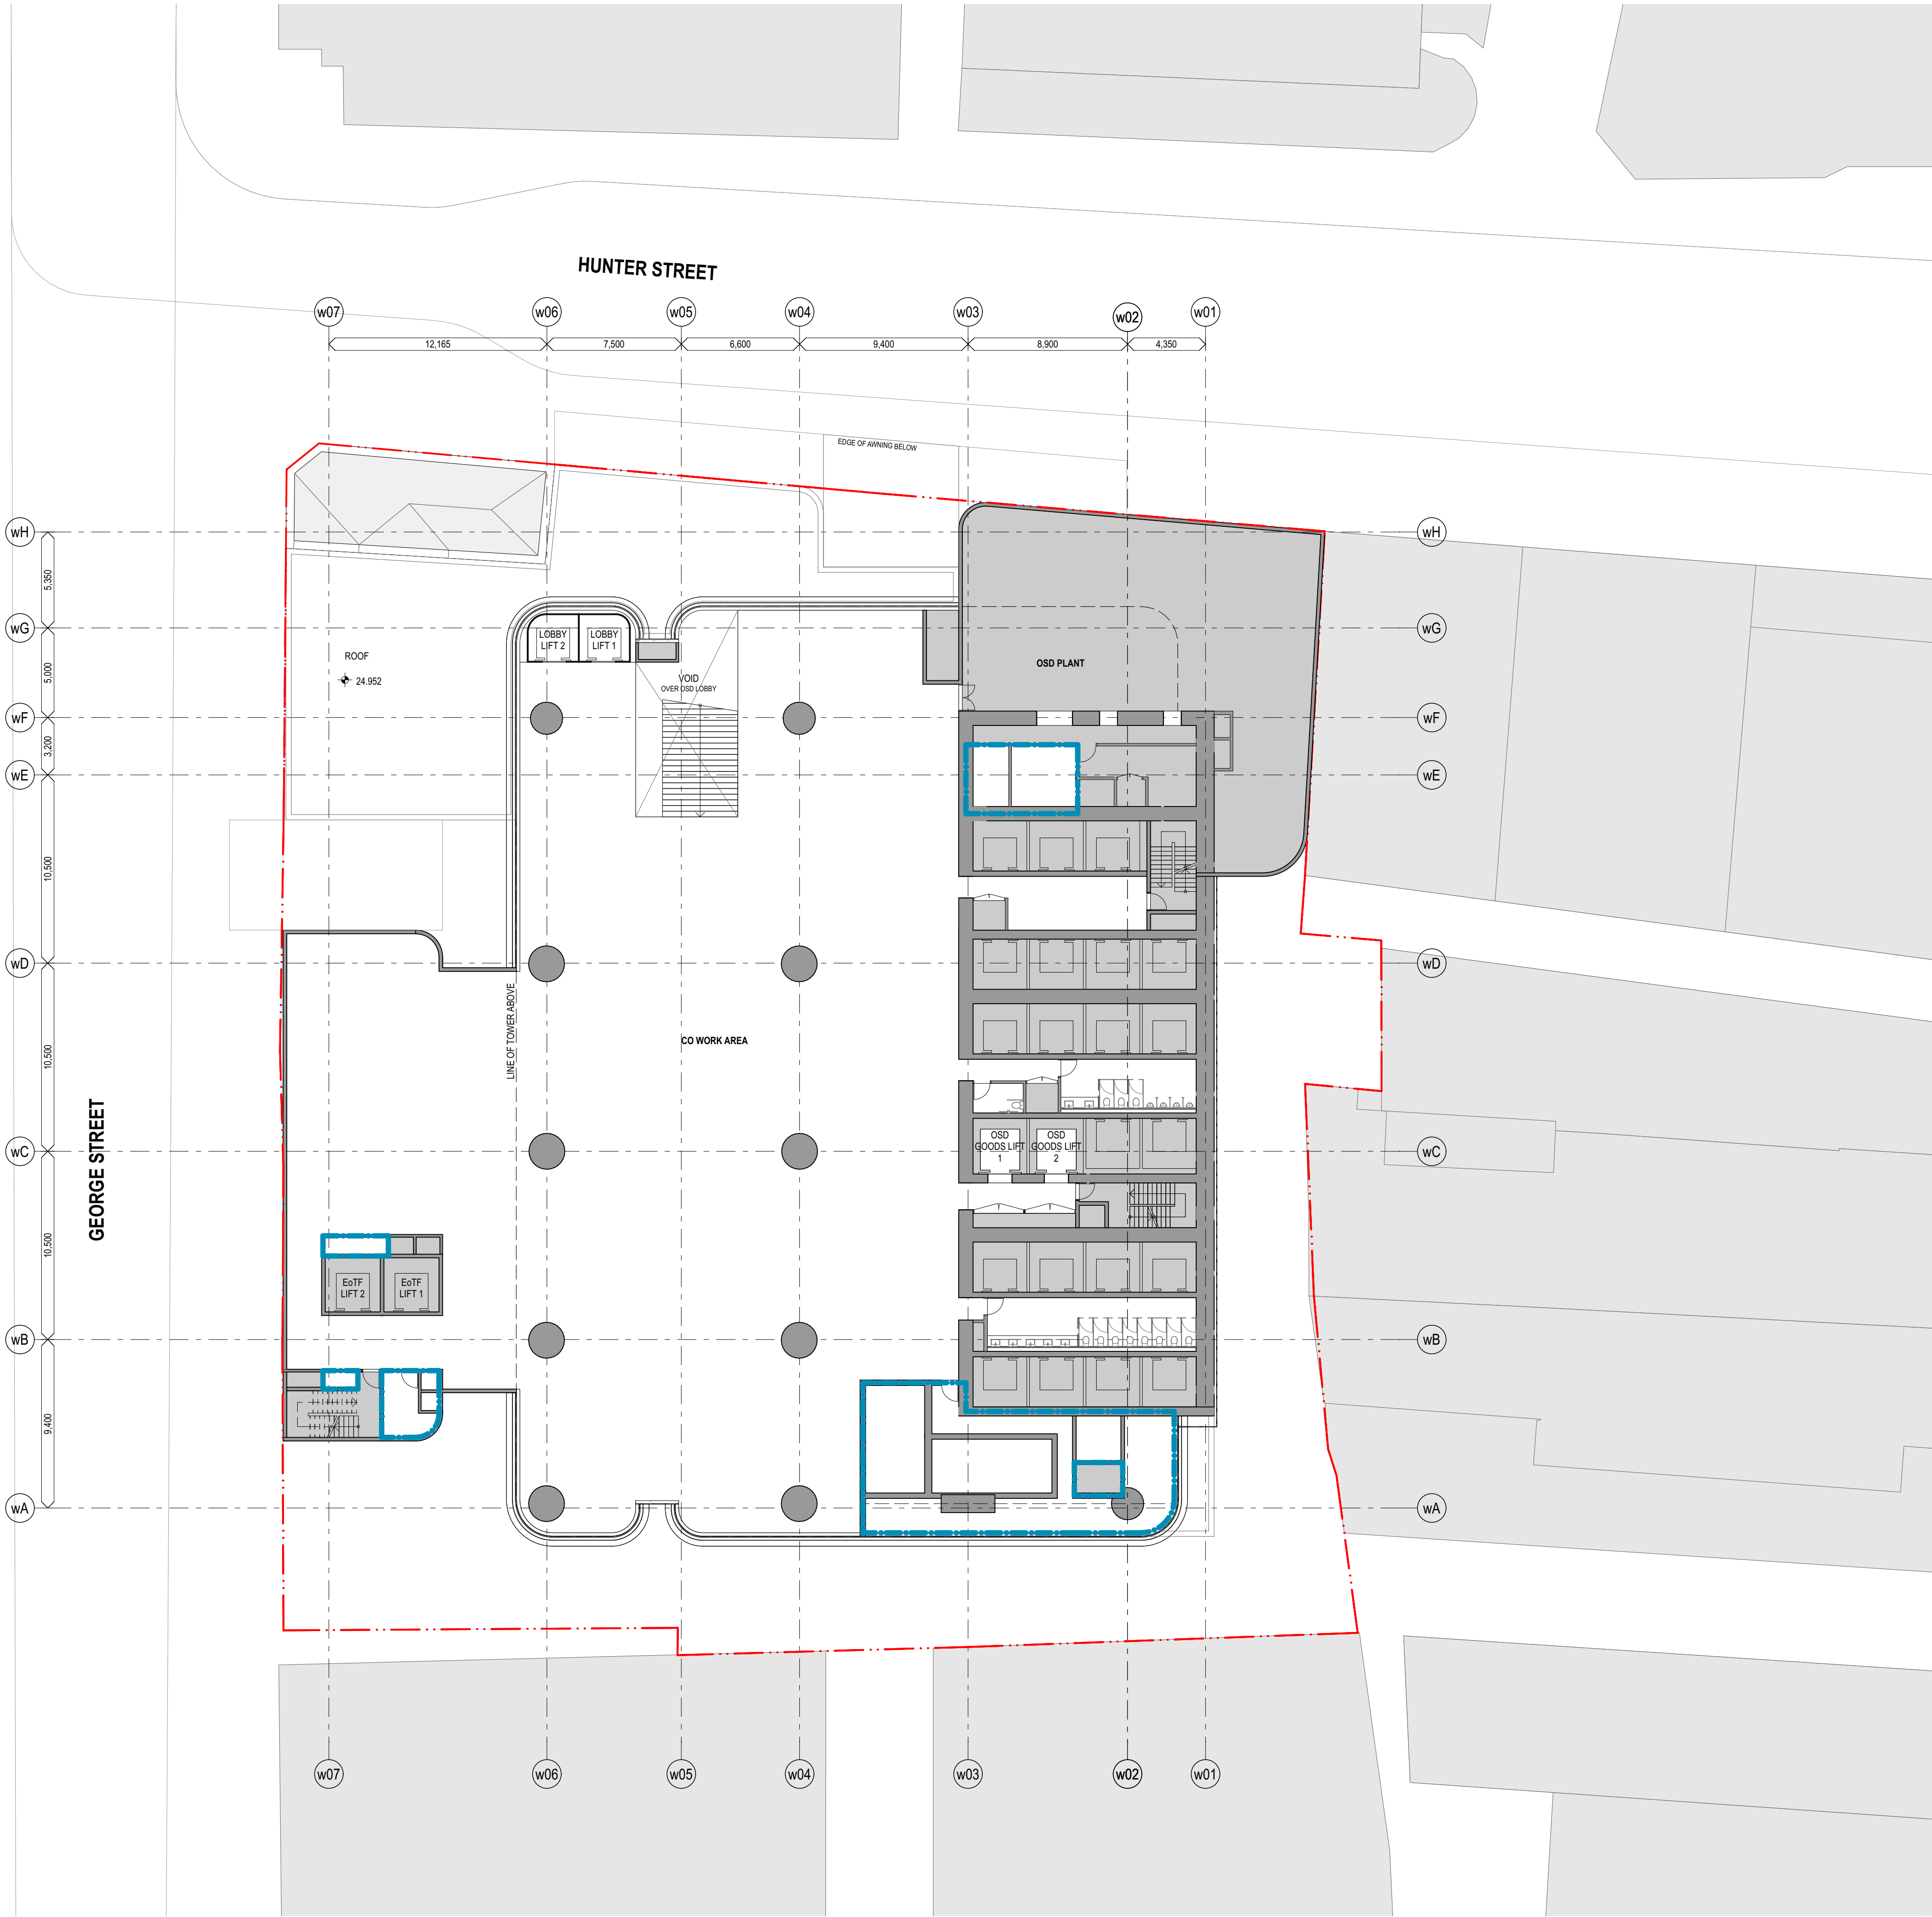


chik	by	name	date	rev
LLC		Planning	11/3/22	06
Hunter Street - West				
CBDN				
SYDNEY NSW 2000				
GA Floor Plans (WEST)				Scale
West - Level 2 - Coworking				1:200 @ A1
Project Code				First Issued
MOSD				19/7/21
Sheet No.				Rev
PP_W_1207				06

- General notes**
- All dimensions and existing conditions shall be checked and verified by the contractor before proceeding with the work.
 - All levels relative to 'Australian Height Datum'.
 - Do not scale drawings.
 - Use figured dimensions only.

Legend



EXTENT OF STATION

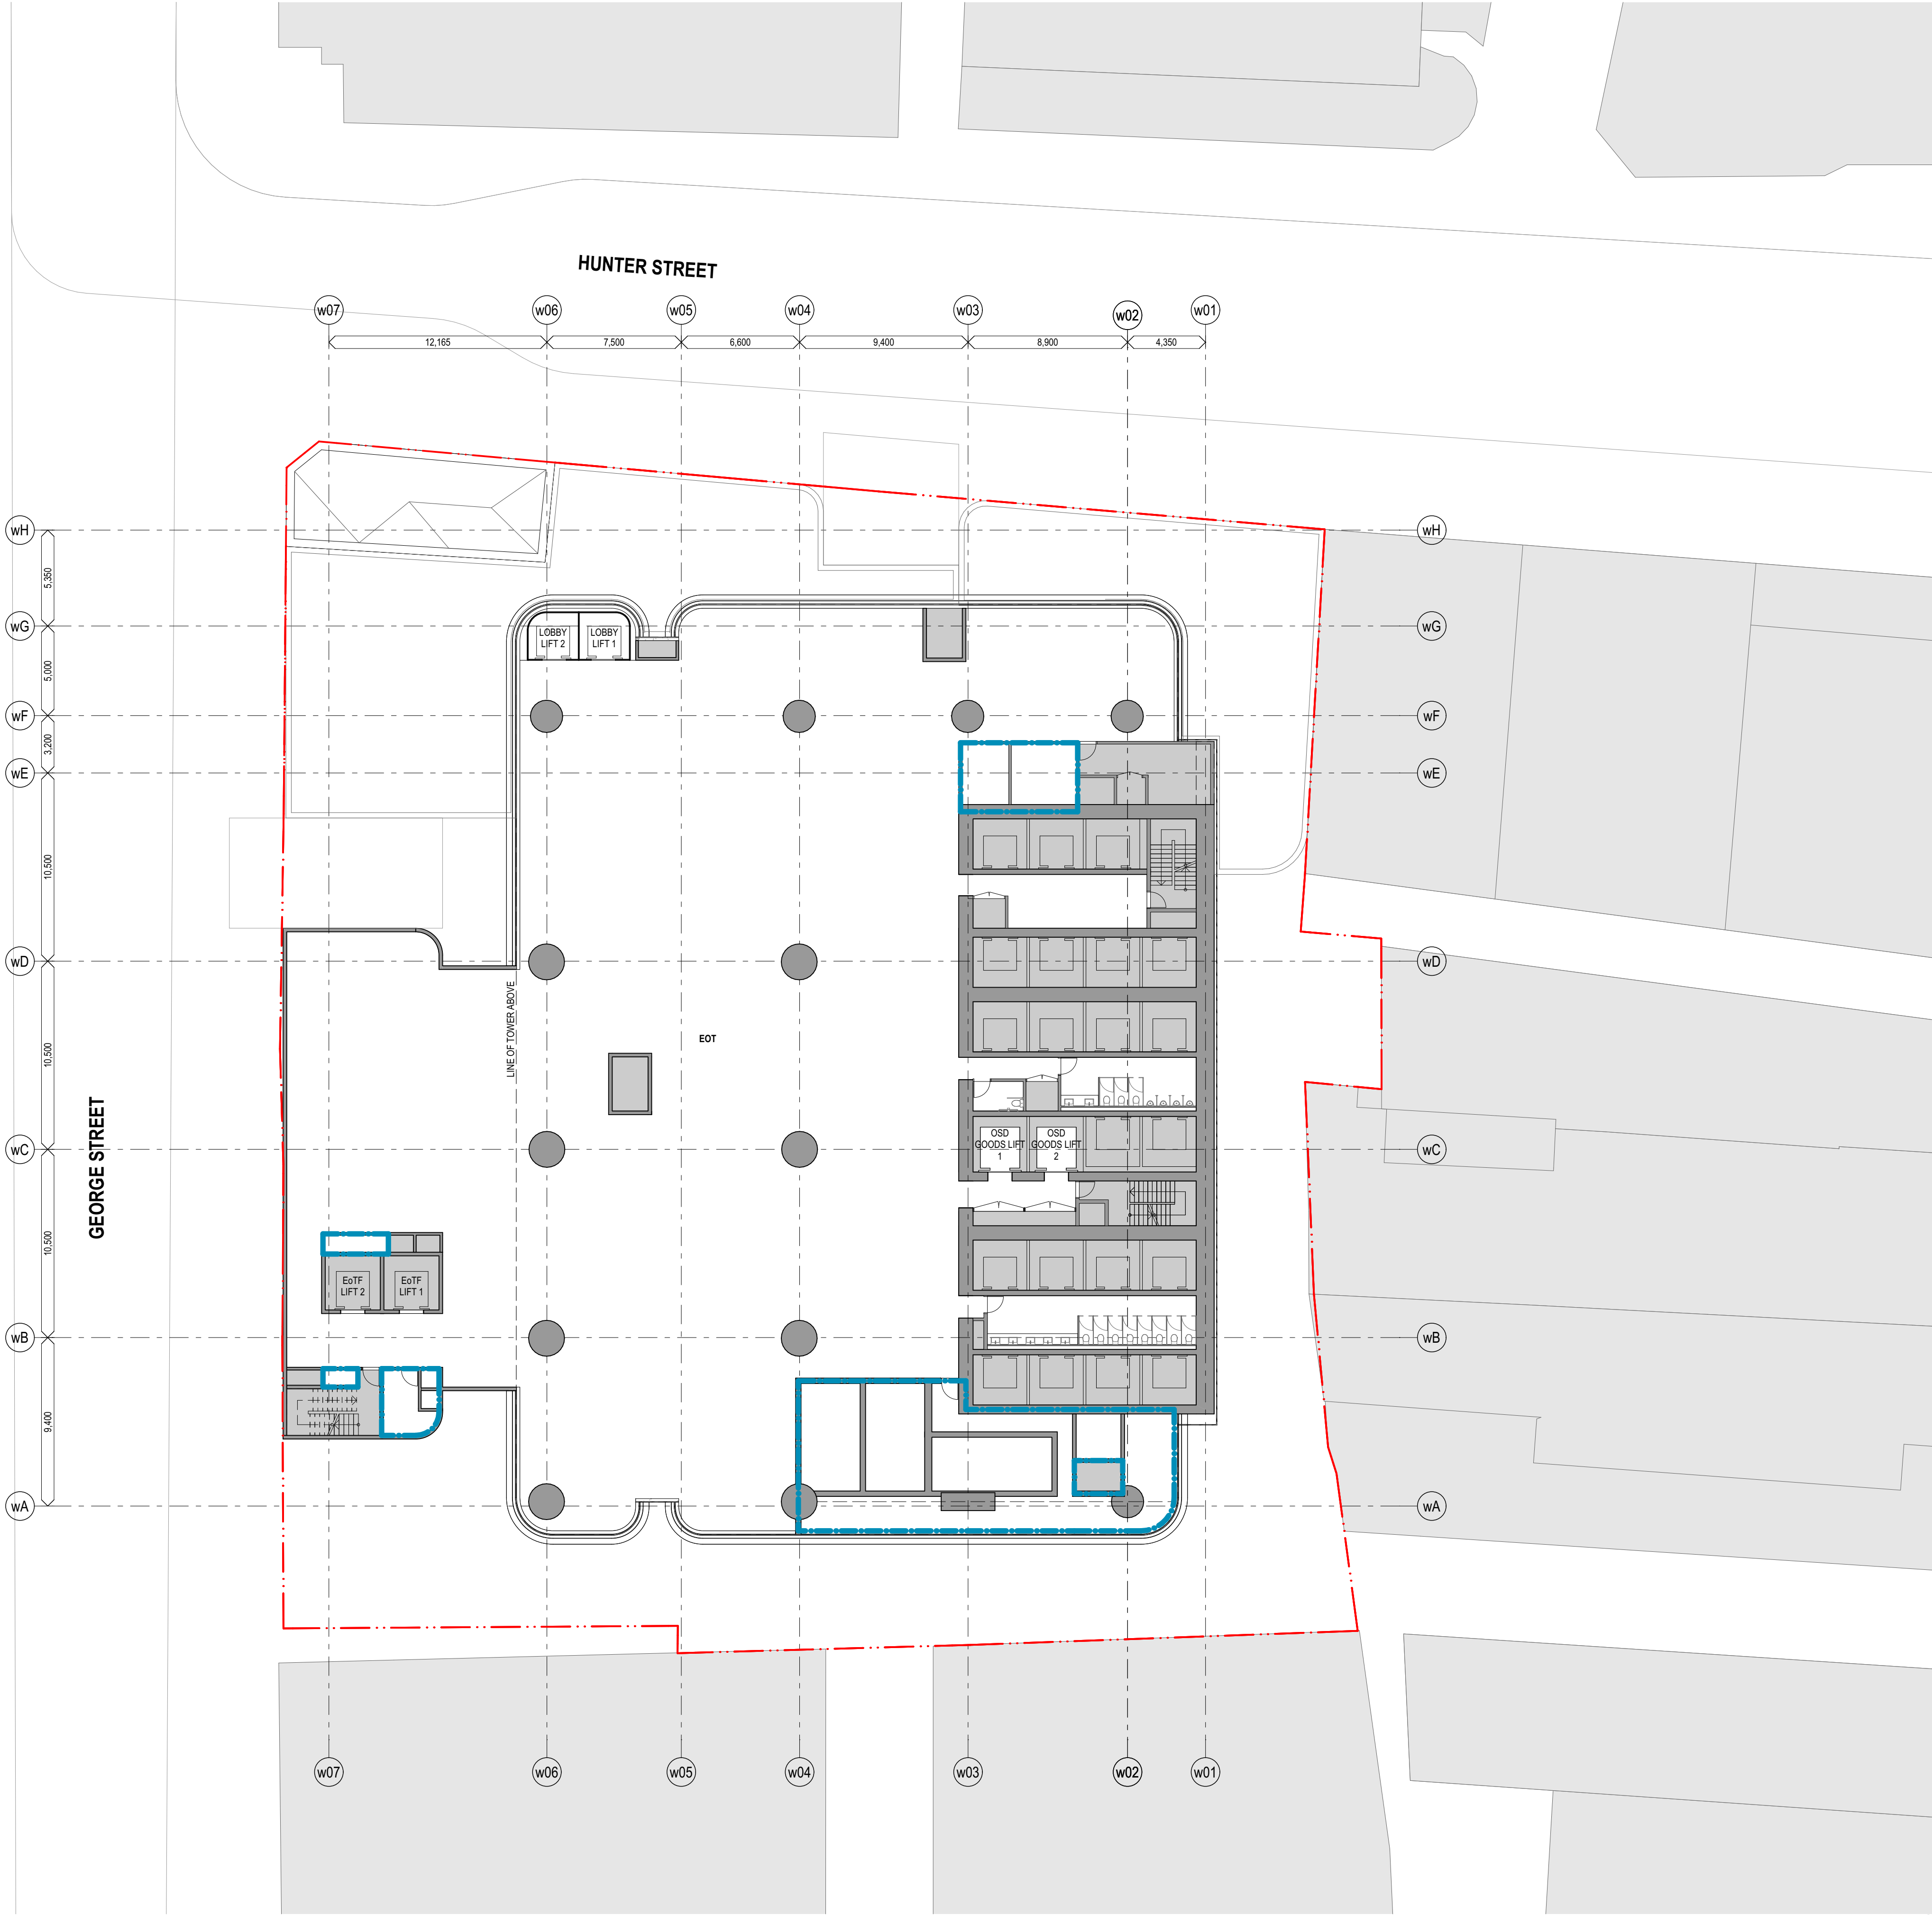

chkr	by	name	date	rev
LLC	06/01	Planning	11/3/22	06

Hunter Street - West
CBDN
SYDNEY NSW 2000

GA Floor Plans (WEST) **Scale**
West - Level 3 - End of Trip 1:200 @ A1


Project Code **First Issued**
MOSD 19/7/21

Sheet No. **Rev**
PP_W_1208 06

- General notes**
- All dimensions and existing conditions shall be checked and verified by the contractor before proceeding with the work.
 - All levels relative to 'Australian Height Datum'.
 - Do not scale drawings.
 - Use figured dimensions only.

Legend

 EXTENT OF STATION

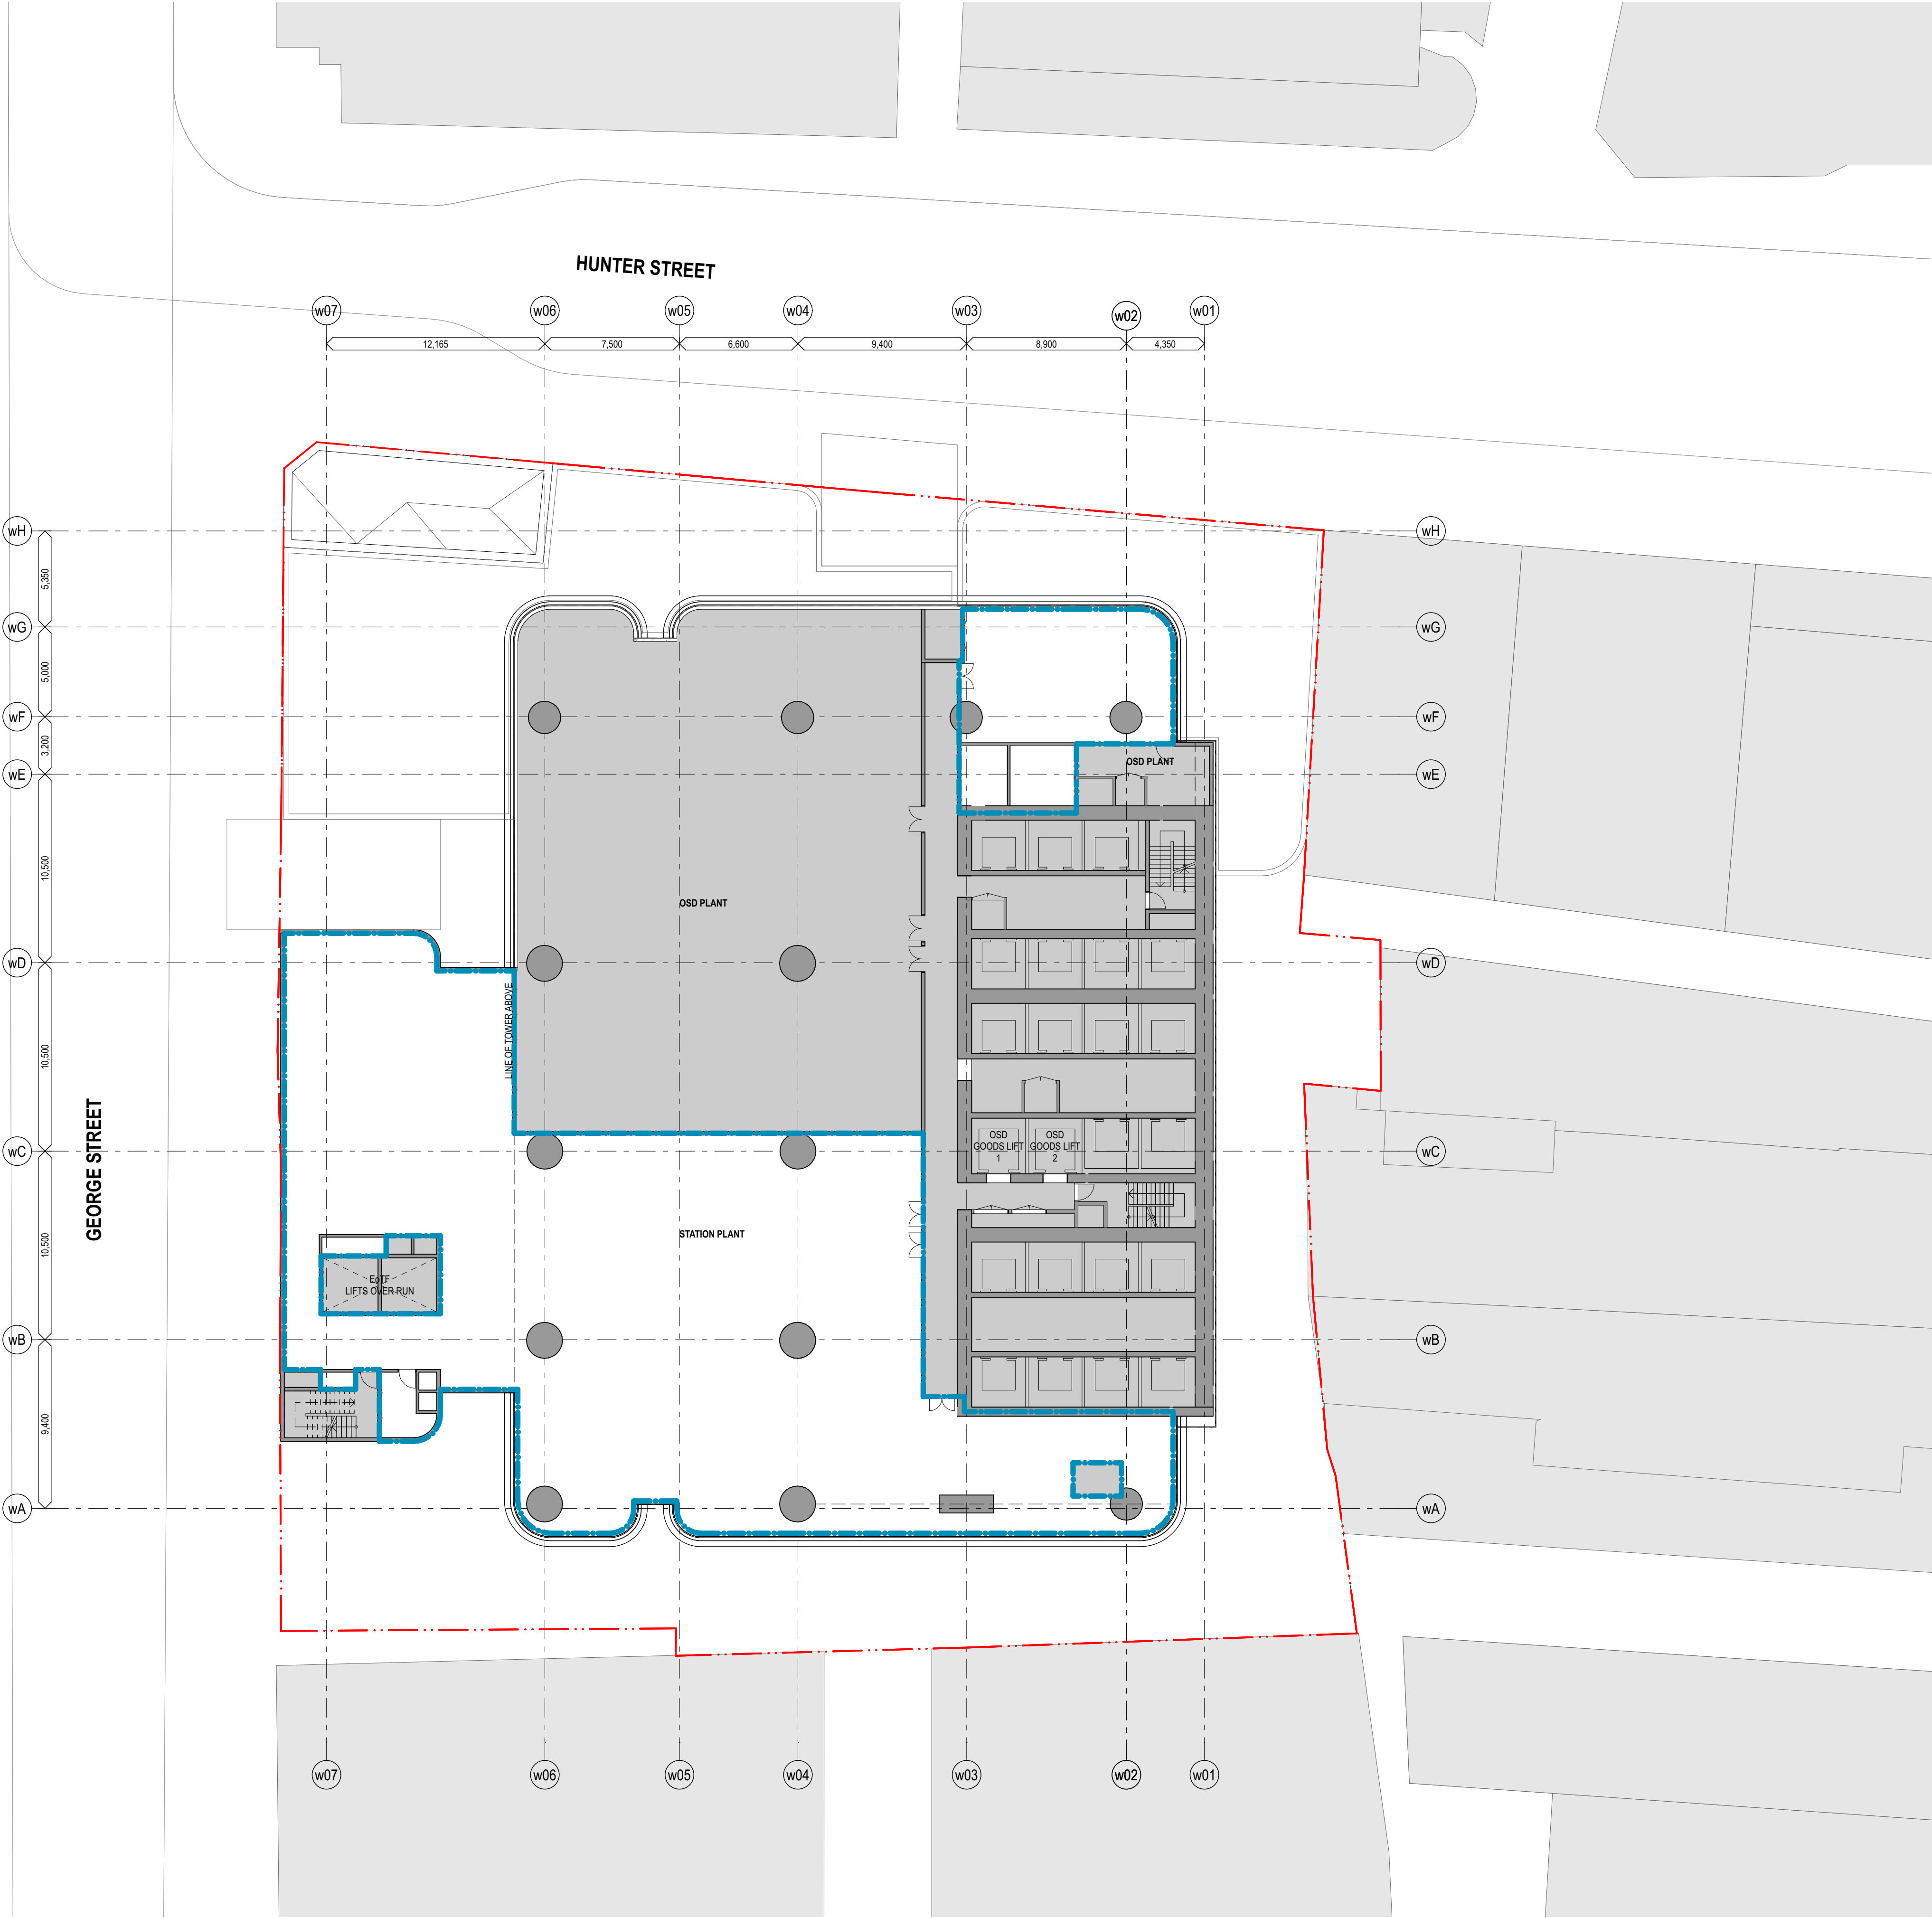

chkr	by	name	date	rev
LLC		Planning Proposal	11/3/22	06

Hunter Street - West
CBDN
SYDNEY NSW 2000

GA Floor Plans (WEST)
West - Level 4 - Station & OSD
Podium Plant

Scale
1:200 @ A1

Project Code
MOSD

First Issued
19/7/21

Sheet No.
PP_W_1209


Rev
06

- General notes**
- All dimensions and existing conditions shall be checked and verified by the contractor before proceeding with the work.
 - All levels relative to 'Australian Height Datum'.
 - Do not scale drawings.
 - Use figured dimensions only.

Legend



EXTENT OF STATION

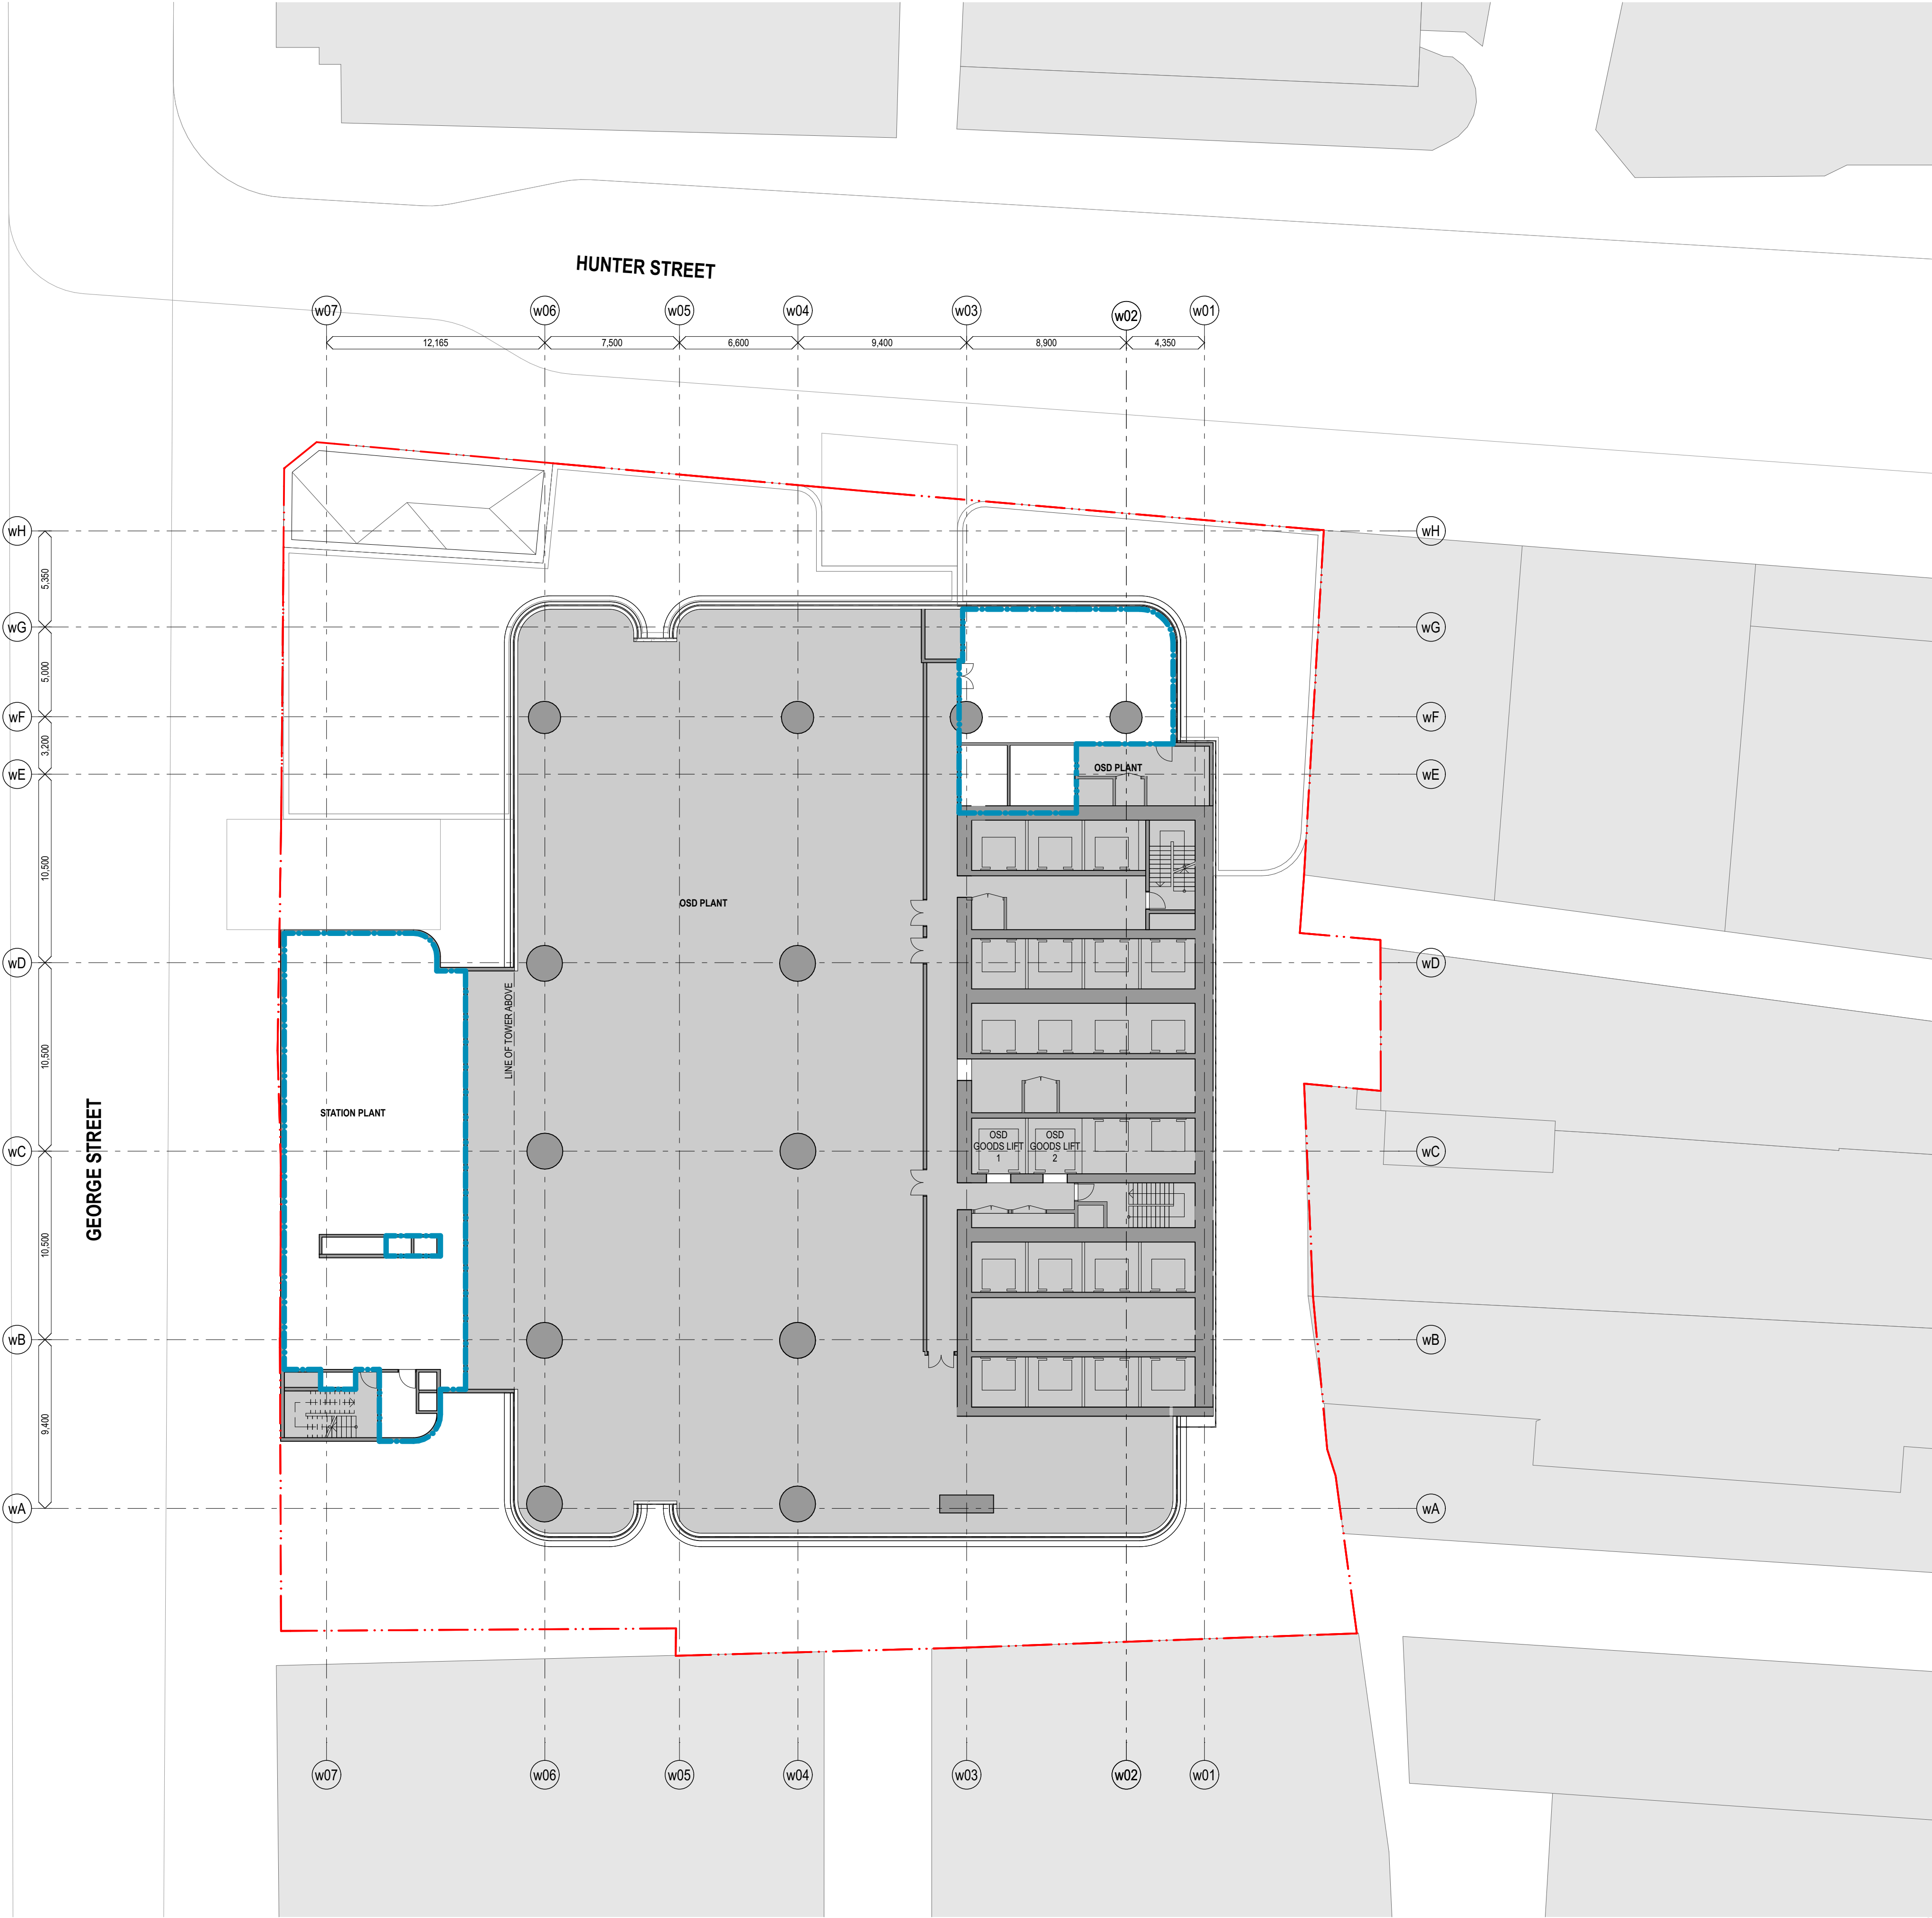

chik	by	name	date	rev
LLC		Planning	11/3/22	06

Hunter Street - West
CBDN
SYDNEY NSW 2000

GA Floor Plans (WEST)
West - Level 5 - Station & OSD
Podium Plant

Scale
1:200 @ A1

Project Code
MOSD


First Issued
19/7/21

Sheet No.
PP_W_1210

Rev
06

- General notes**
- All dimensions and existing conditions shall be checked and verified by the contractor before proceeding with the work.
 - All levels relative to 'Australian Height Datum'.
 - Do not scale drawings.
 - Use figured dimensions only.

Legend

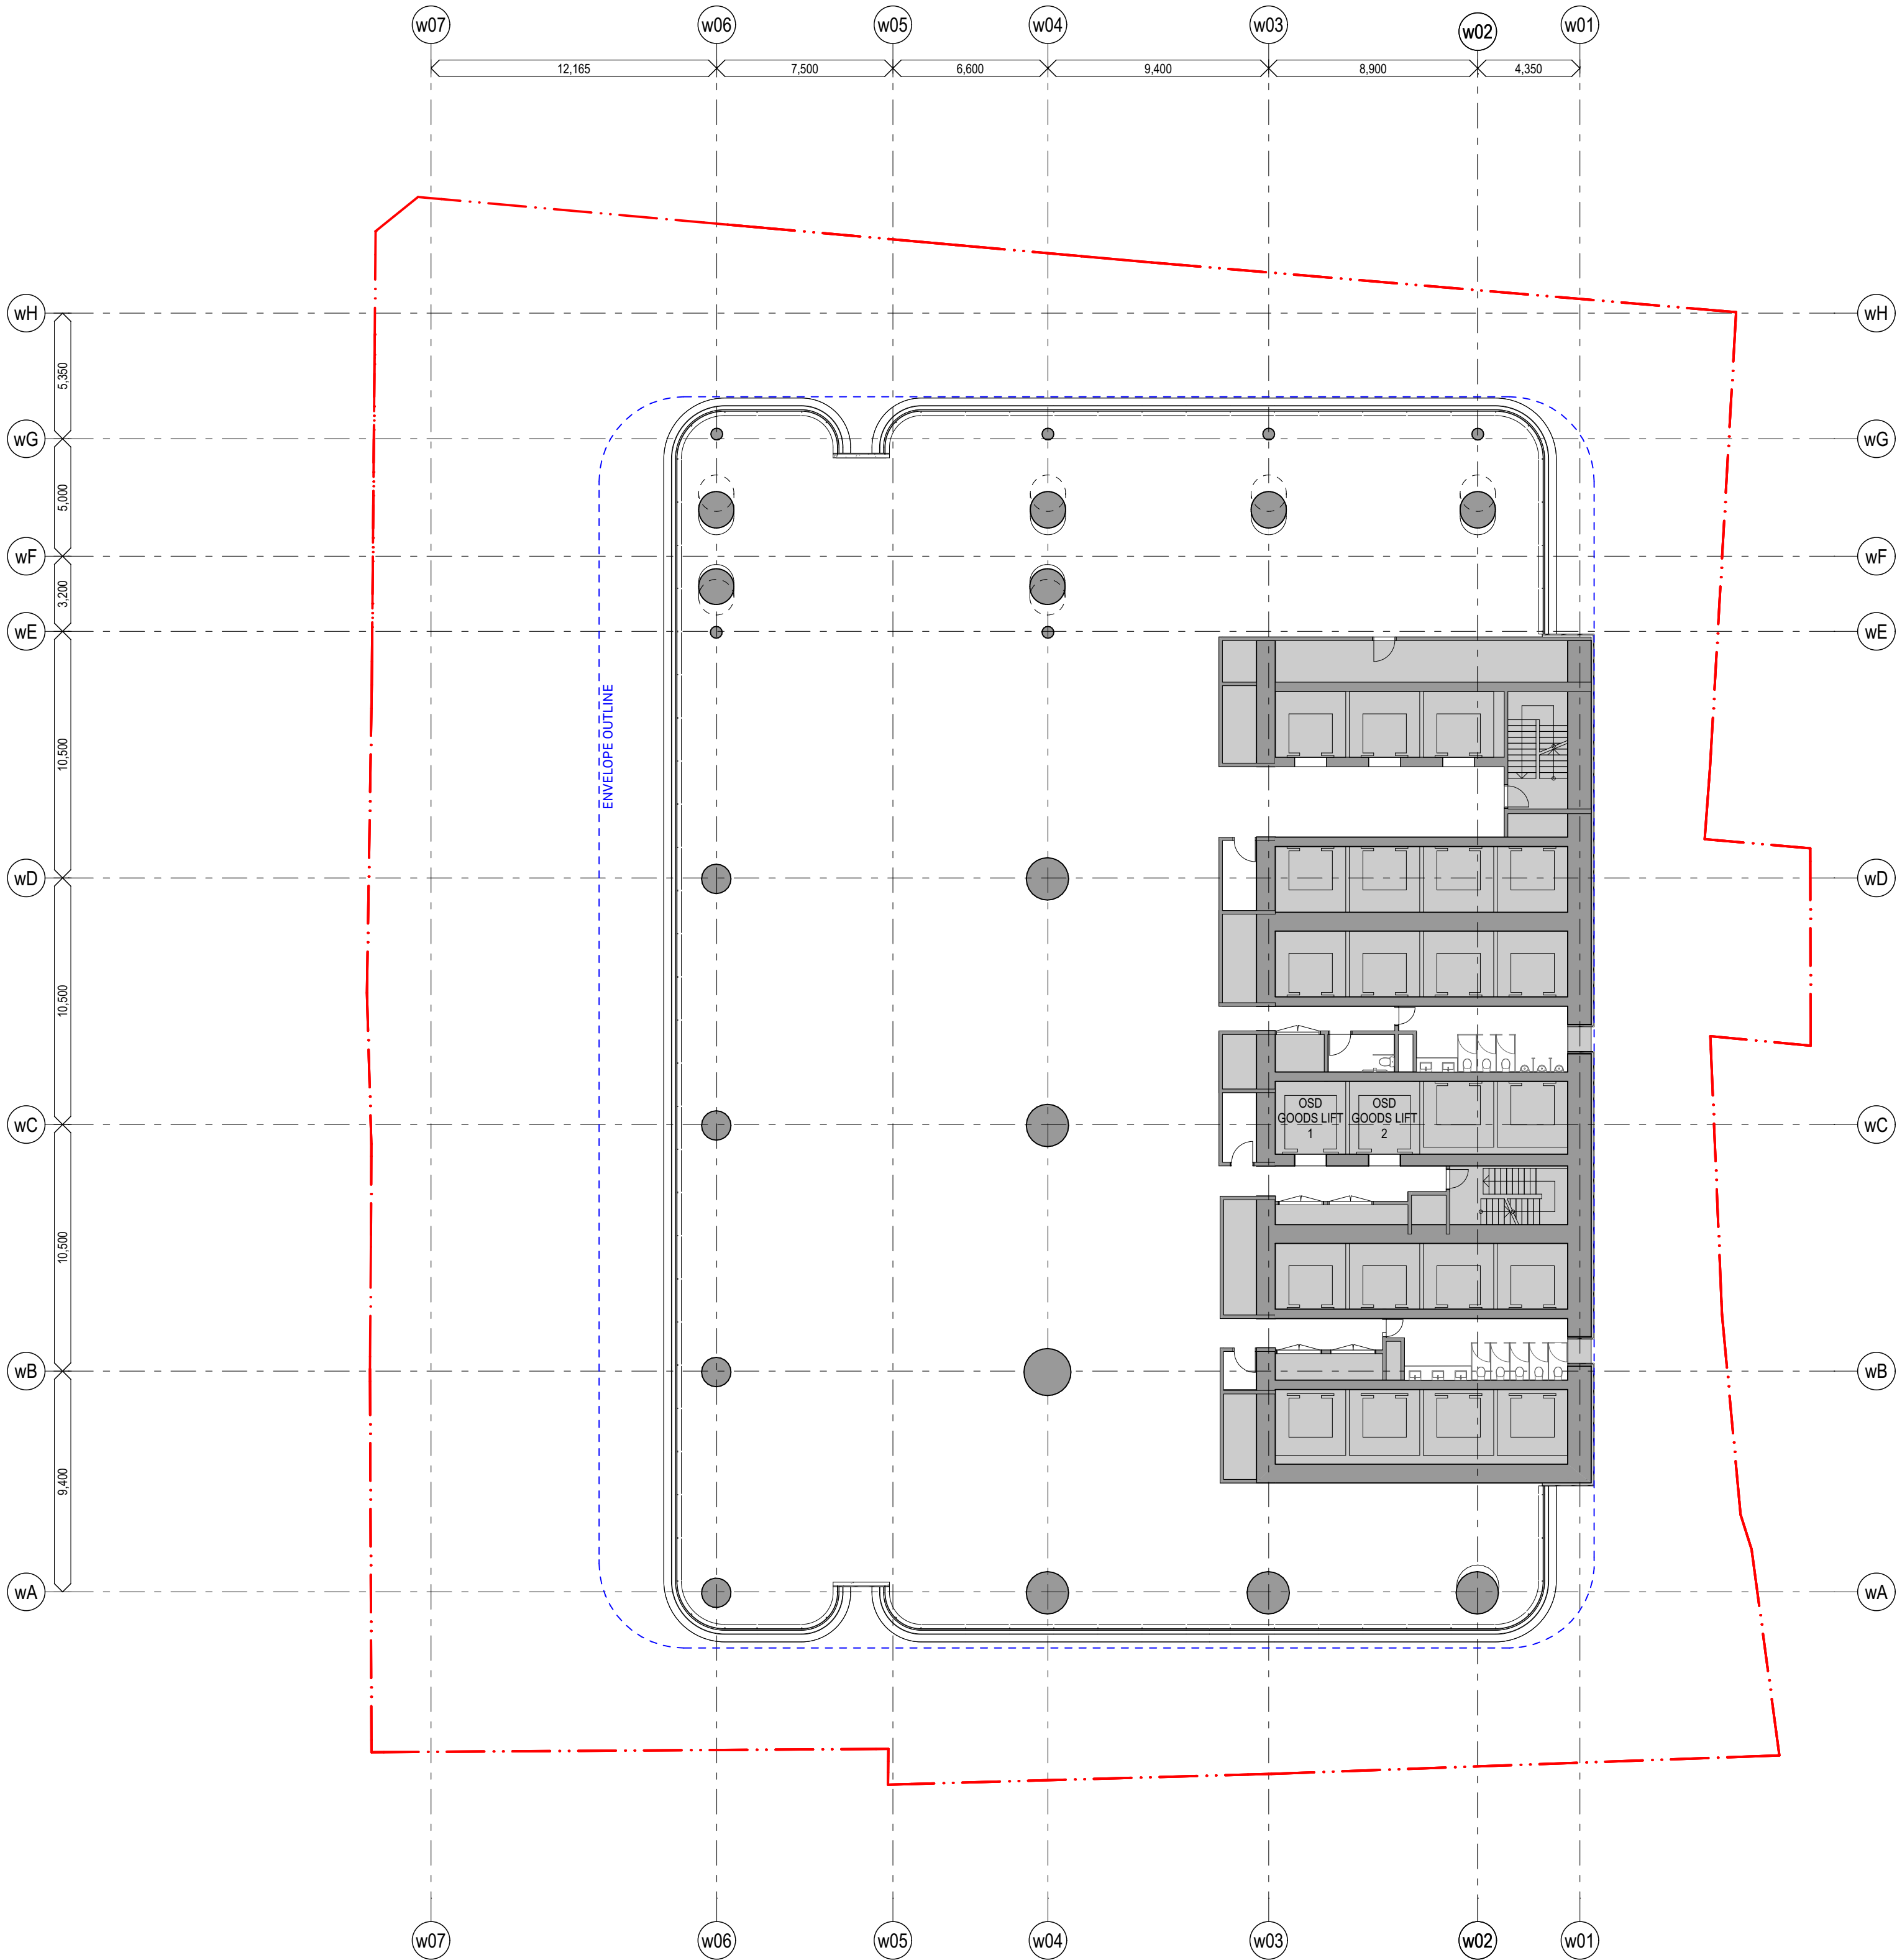

chik	by	name	date	rev
LLC		Planning Proposal	11/3/22	06

Hunter Street - West
CBDN
SYDNEY NSW 2000

GA Floor Plans (WEST)
West - Level 6-10 - Typical Podium-rise

Scale

1:200 @ A1

Project Code
MOSD


First Issued
19/7/21

Sheet No.
PP_W_1211

Rev
06

- General notes**
- All dimensions and existing conditions shall be checked and verified by the contractor before proceeding with the work.
 - All levels relative to 'Australian Height Datum'.
 - Do not scale drawings.
 - Use figured dimensions only.

Legend

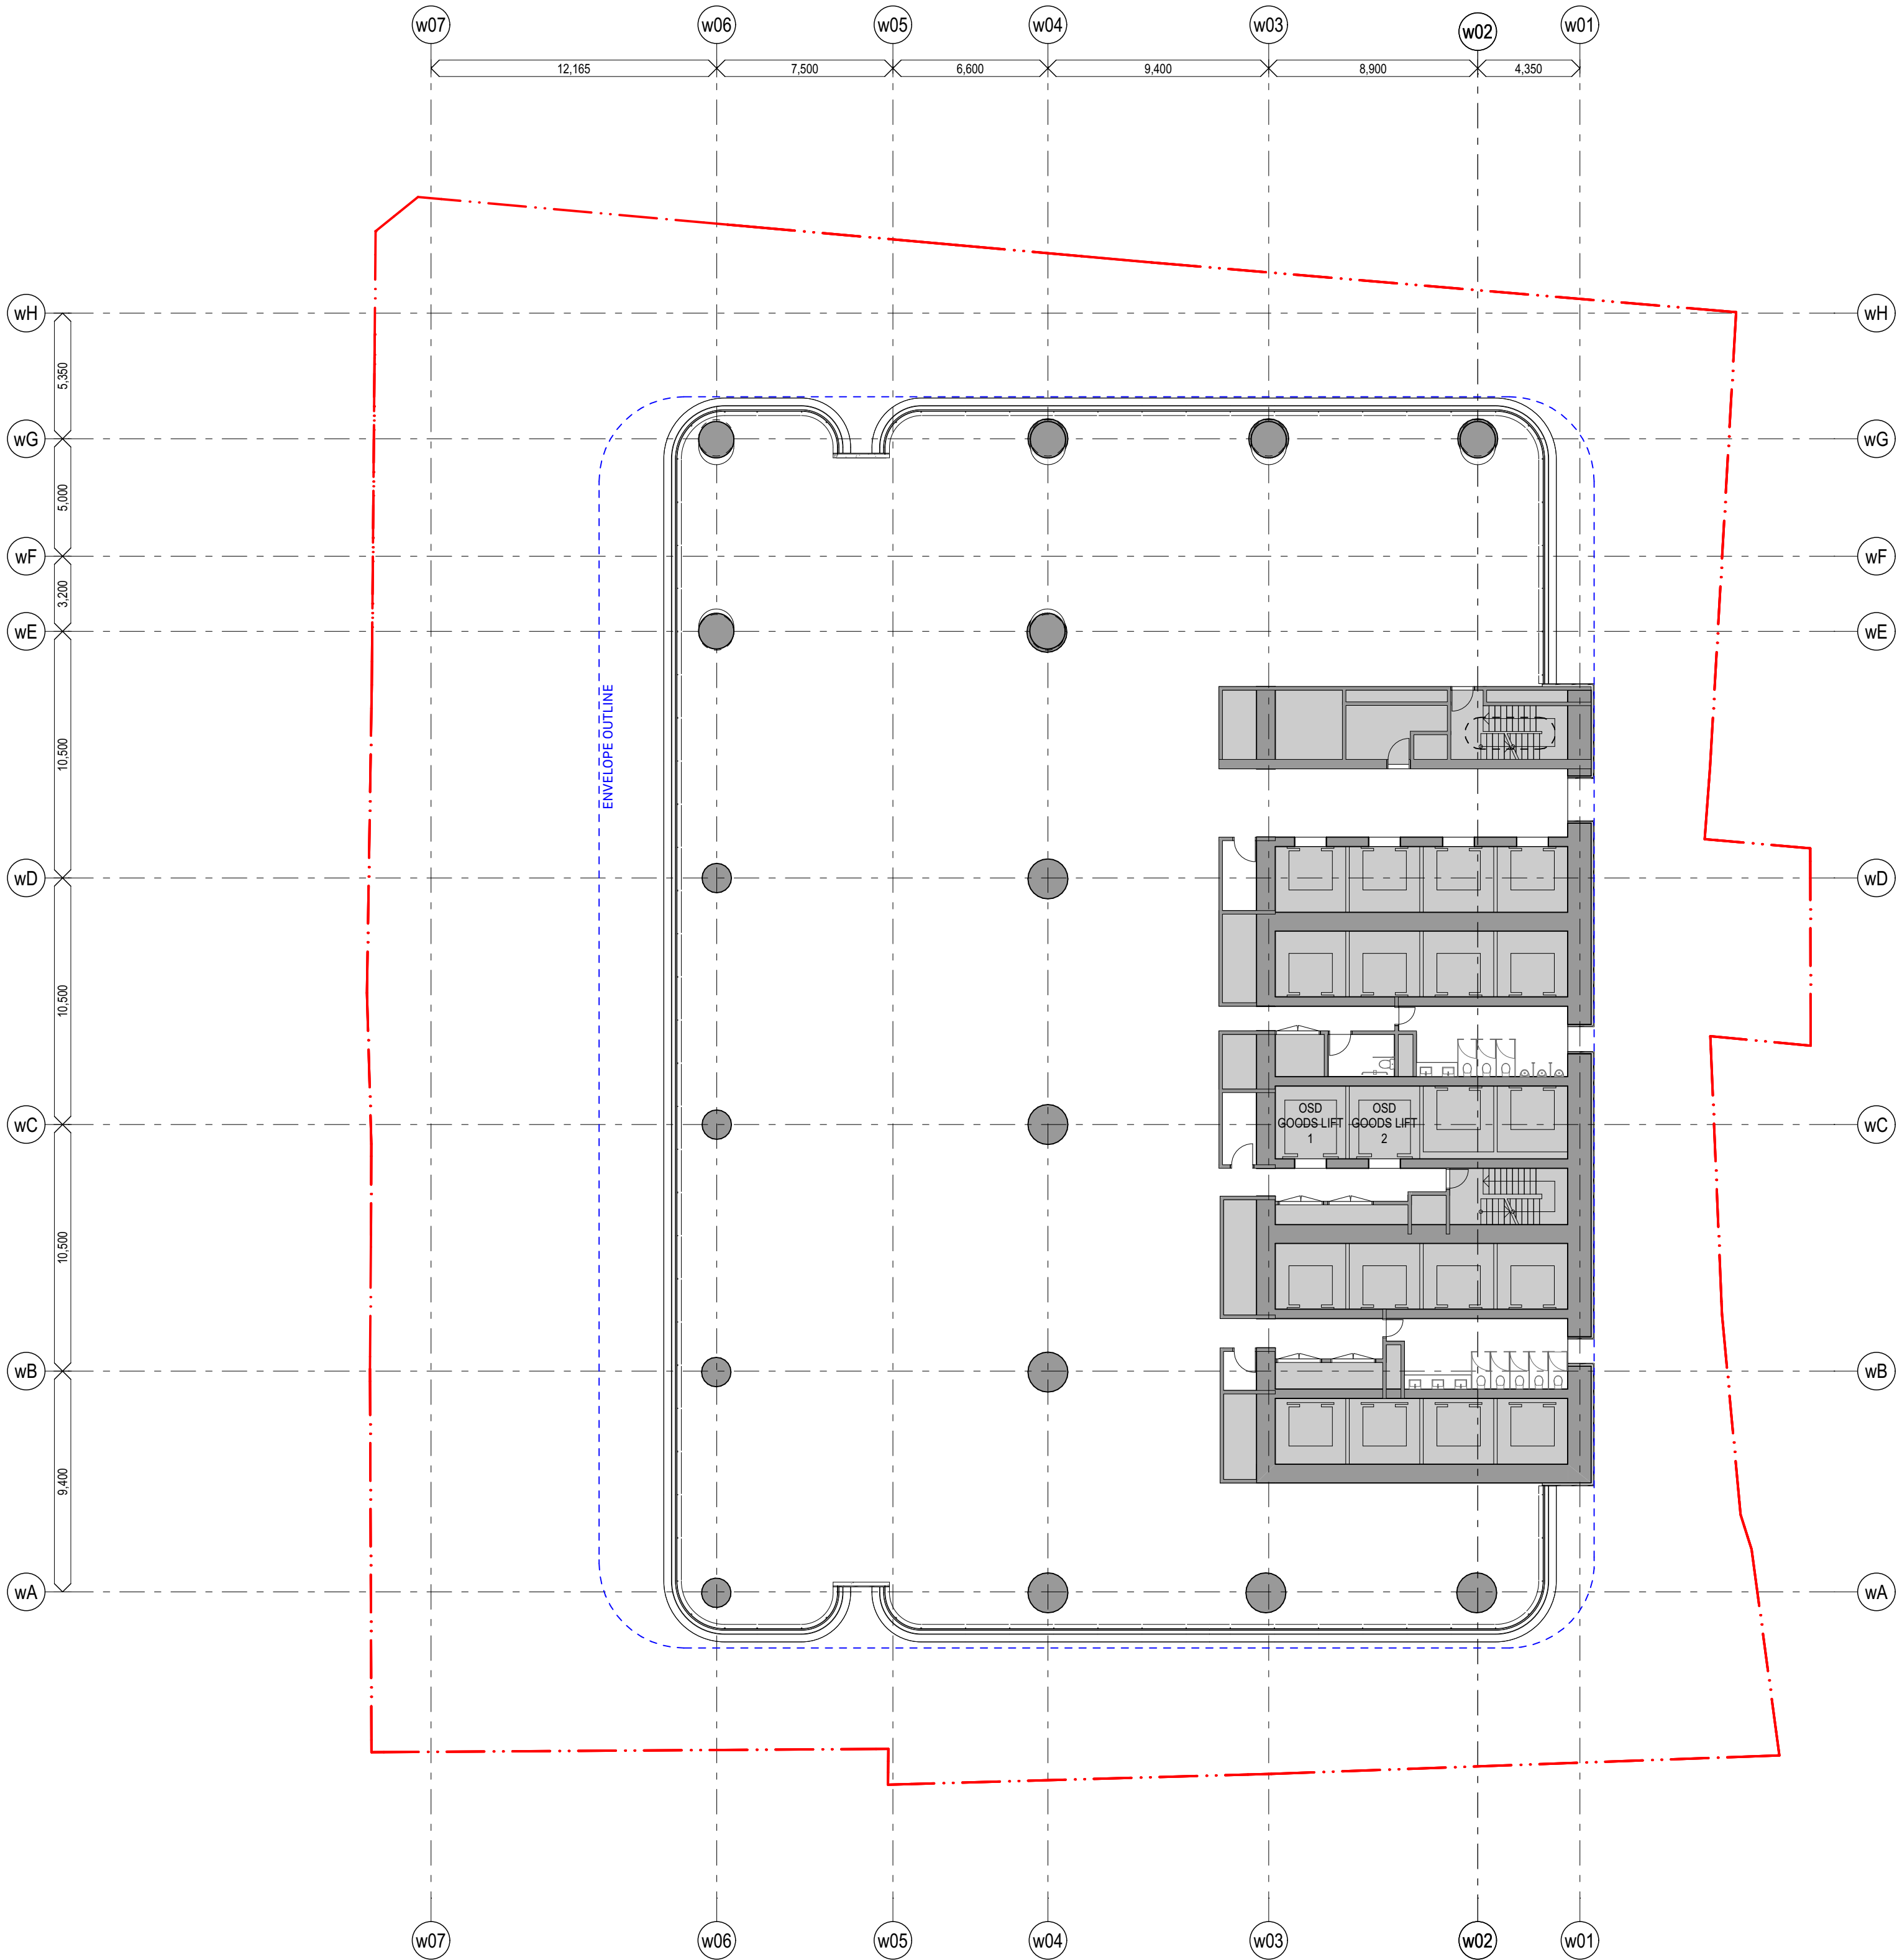


chik	by	name	date	rev
LLC		Planning	11/3/22	06
Hunter Street - West				
CBDN				
SYDNEY NSW 2000				
GA Floor Plans (WEST)				Scale
West - Level 11-17 - Typical Low-rise				1:200 @ A1
Project Code				First Issued
MOSD				19/7/21
Sheet No.				Rev
PP_W_1212				06

- General notes**
- All dimensions and existing conditions shall be checked and verified by the contractor before proceeding with the work.
 - All levels relative to 'Australian Height Datum'.
 - Do not scale drawings.
 - Use figured dimensions only.

Legend



EXTENT OF STATION

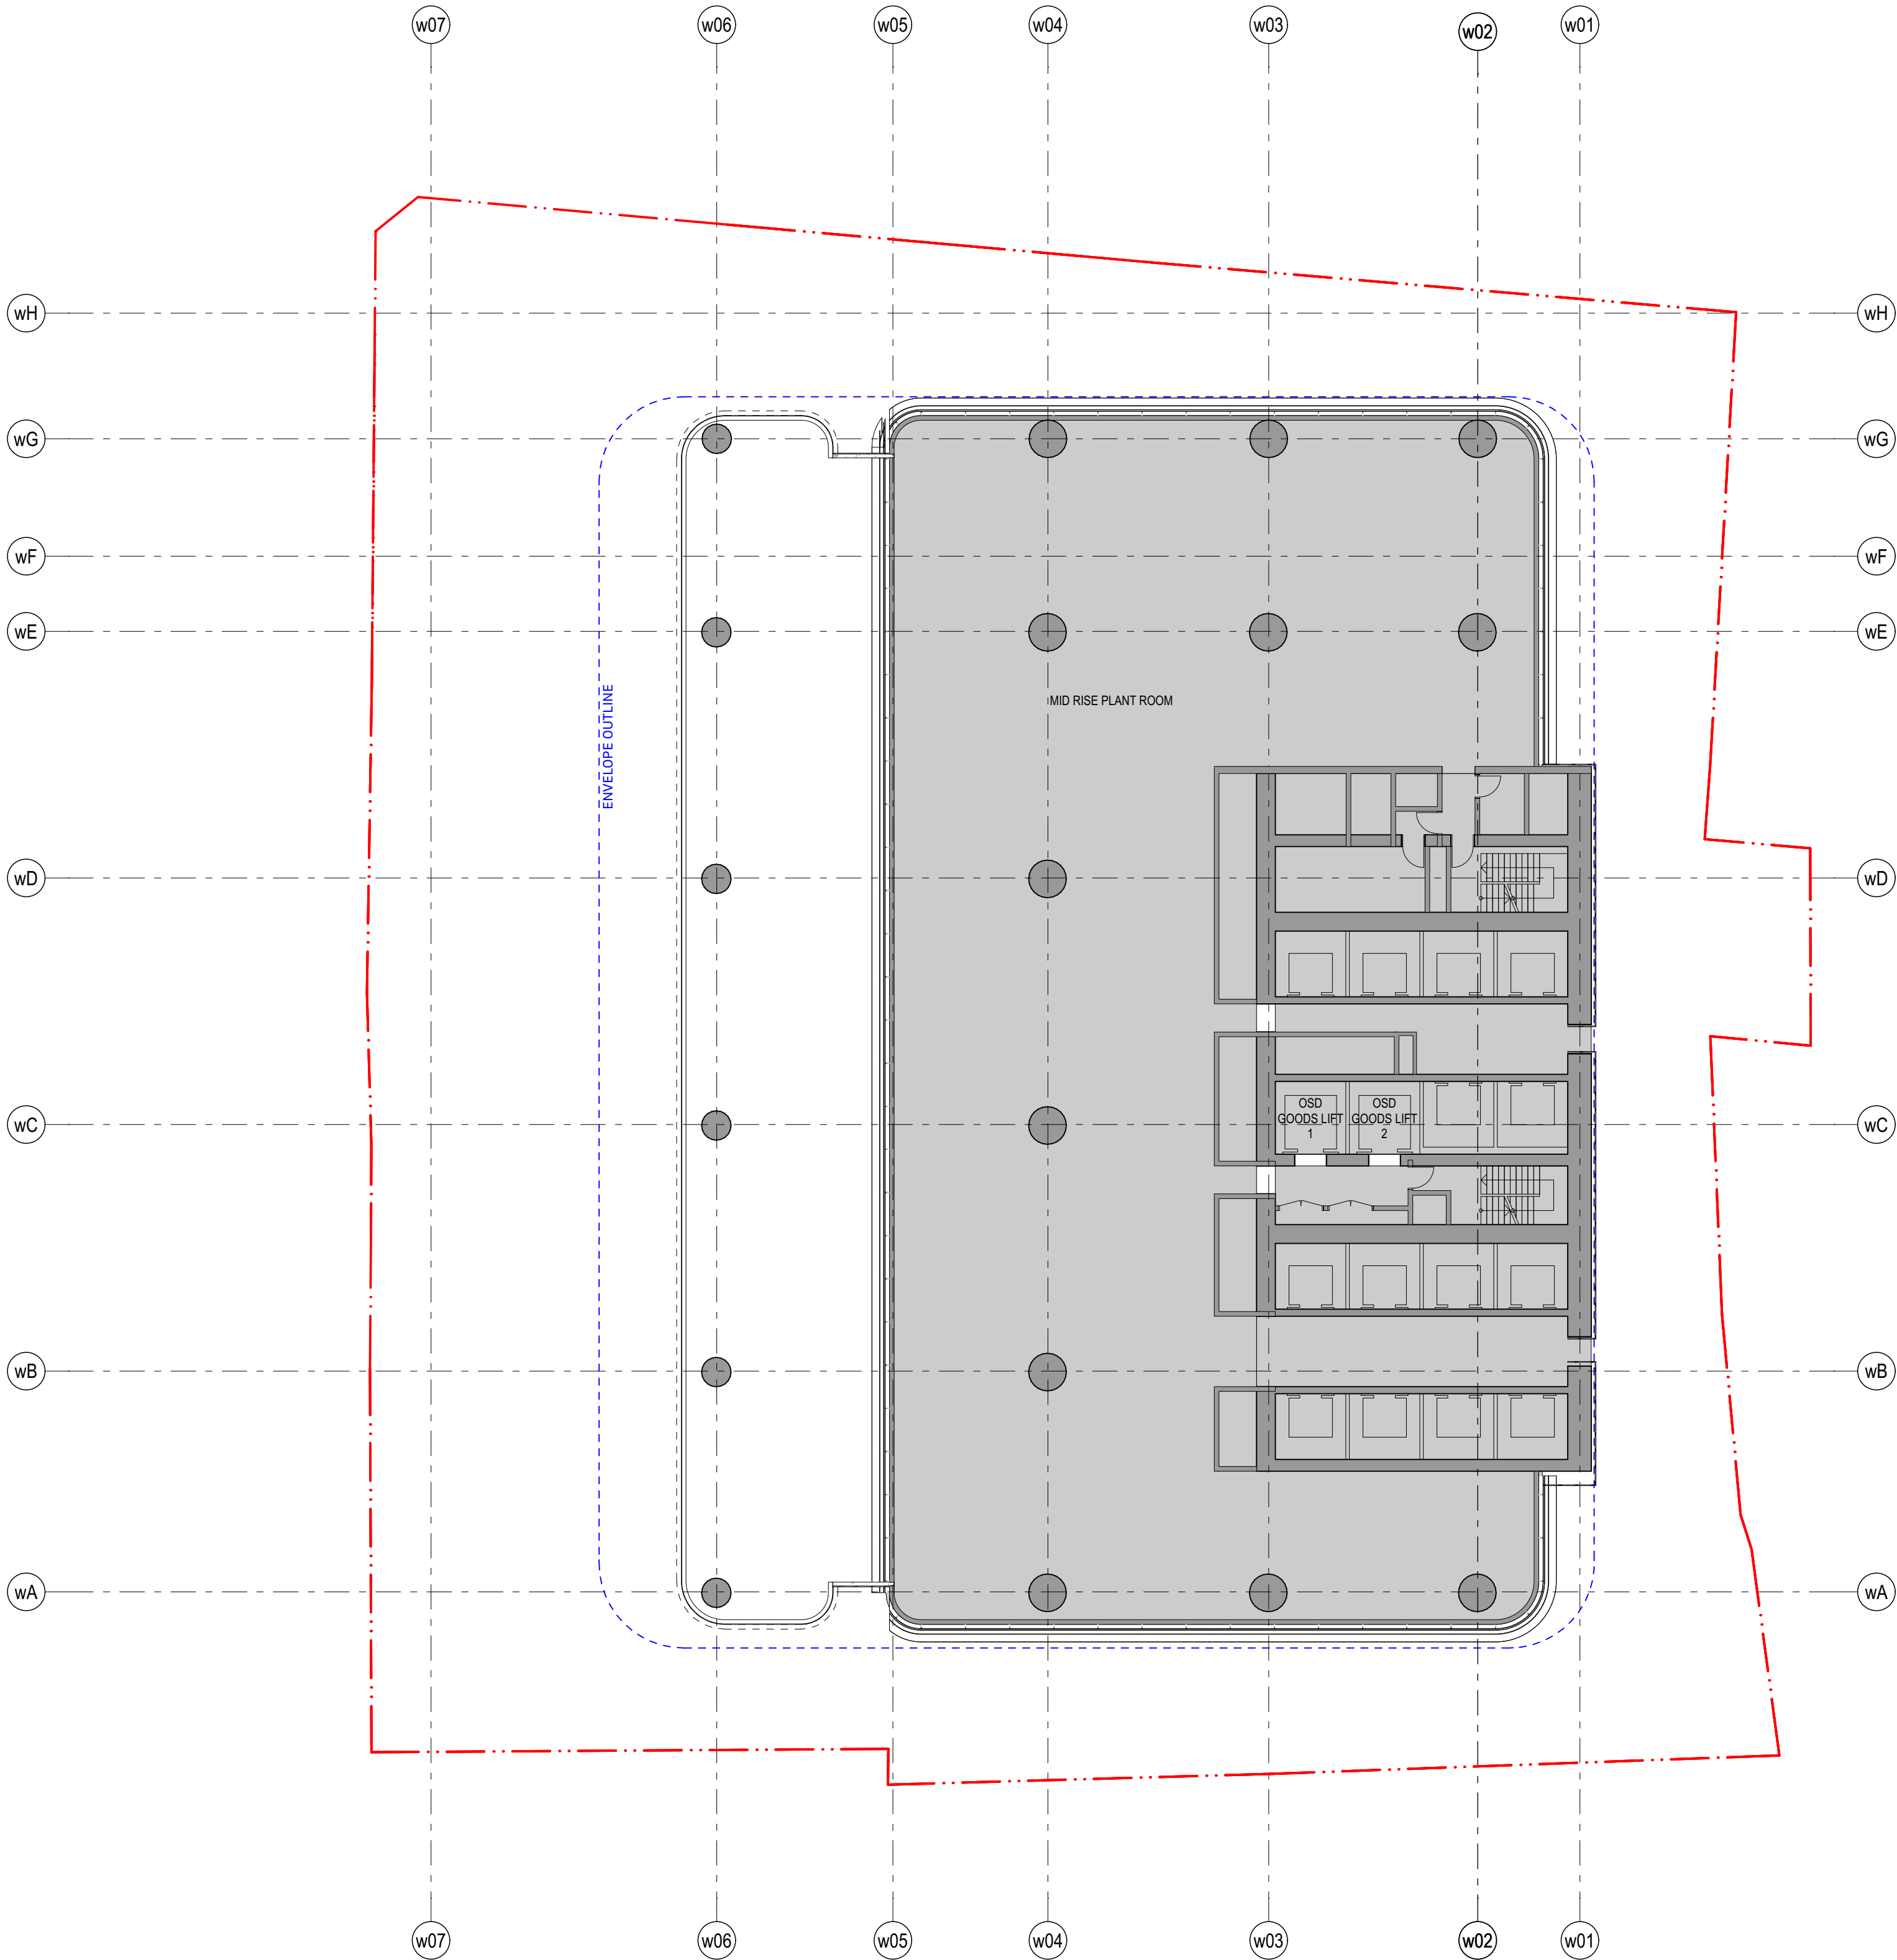


LIC		Planning	11/3/	06
chk	by	name	date	rev
Hunter Street - West				
CBDN				
SYDNEY NSW 2000				
GA Floor Plans (WEST)			Scale	
West - Level 18- Mid-rise Plant			1:200 @ A1	
Project Code			First Issued	
MOSD			21/12/21	
Sheet No.			Rev	
PP_W_1213			06	

- General notes**
- All dimensions and existing conditions shall be checked and verified by the contractor before proceeding with the work.
 - All levels relative to 'Australian Height Datum'.
 - Do not scale drawings.
 - Use figured dimensions only.

Legend




EXTENT OF STATION

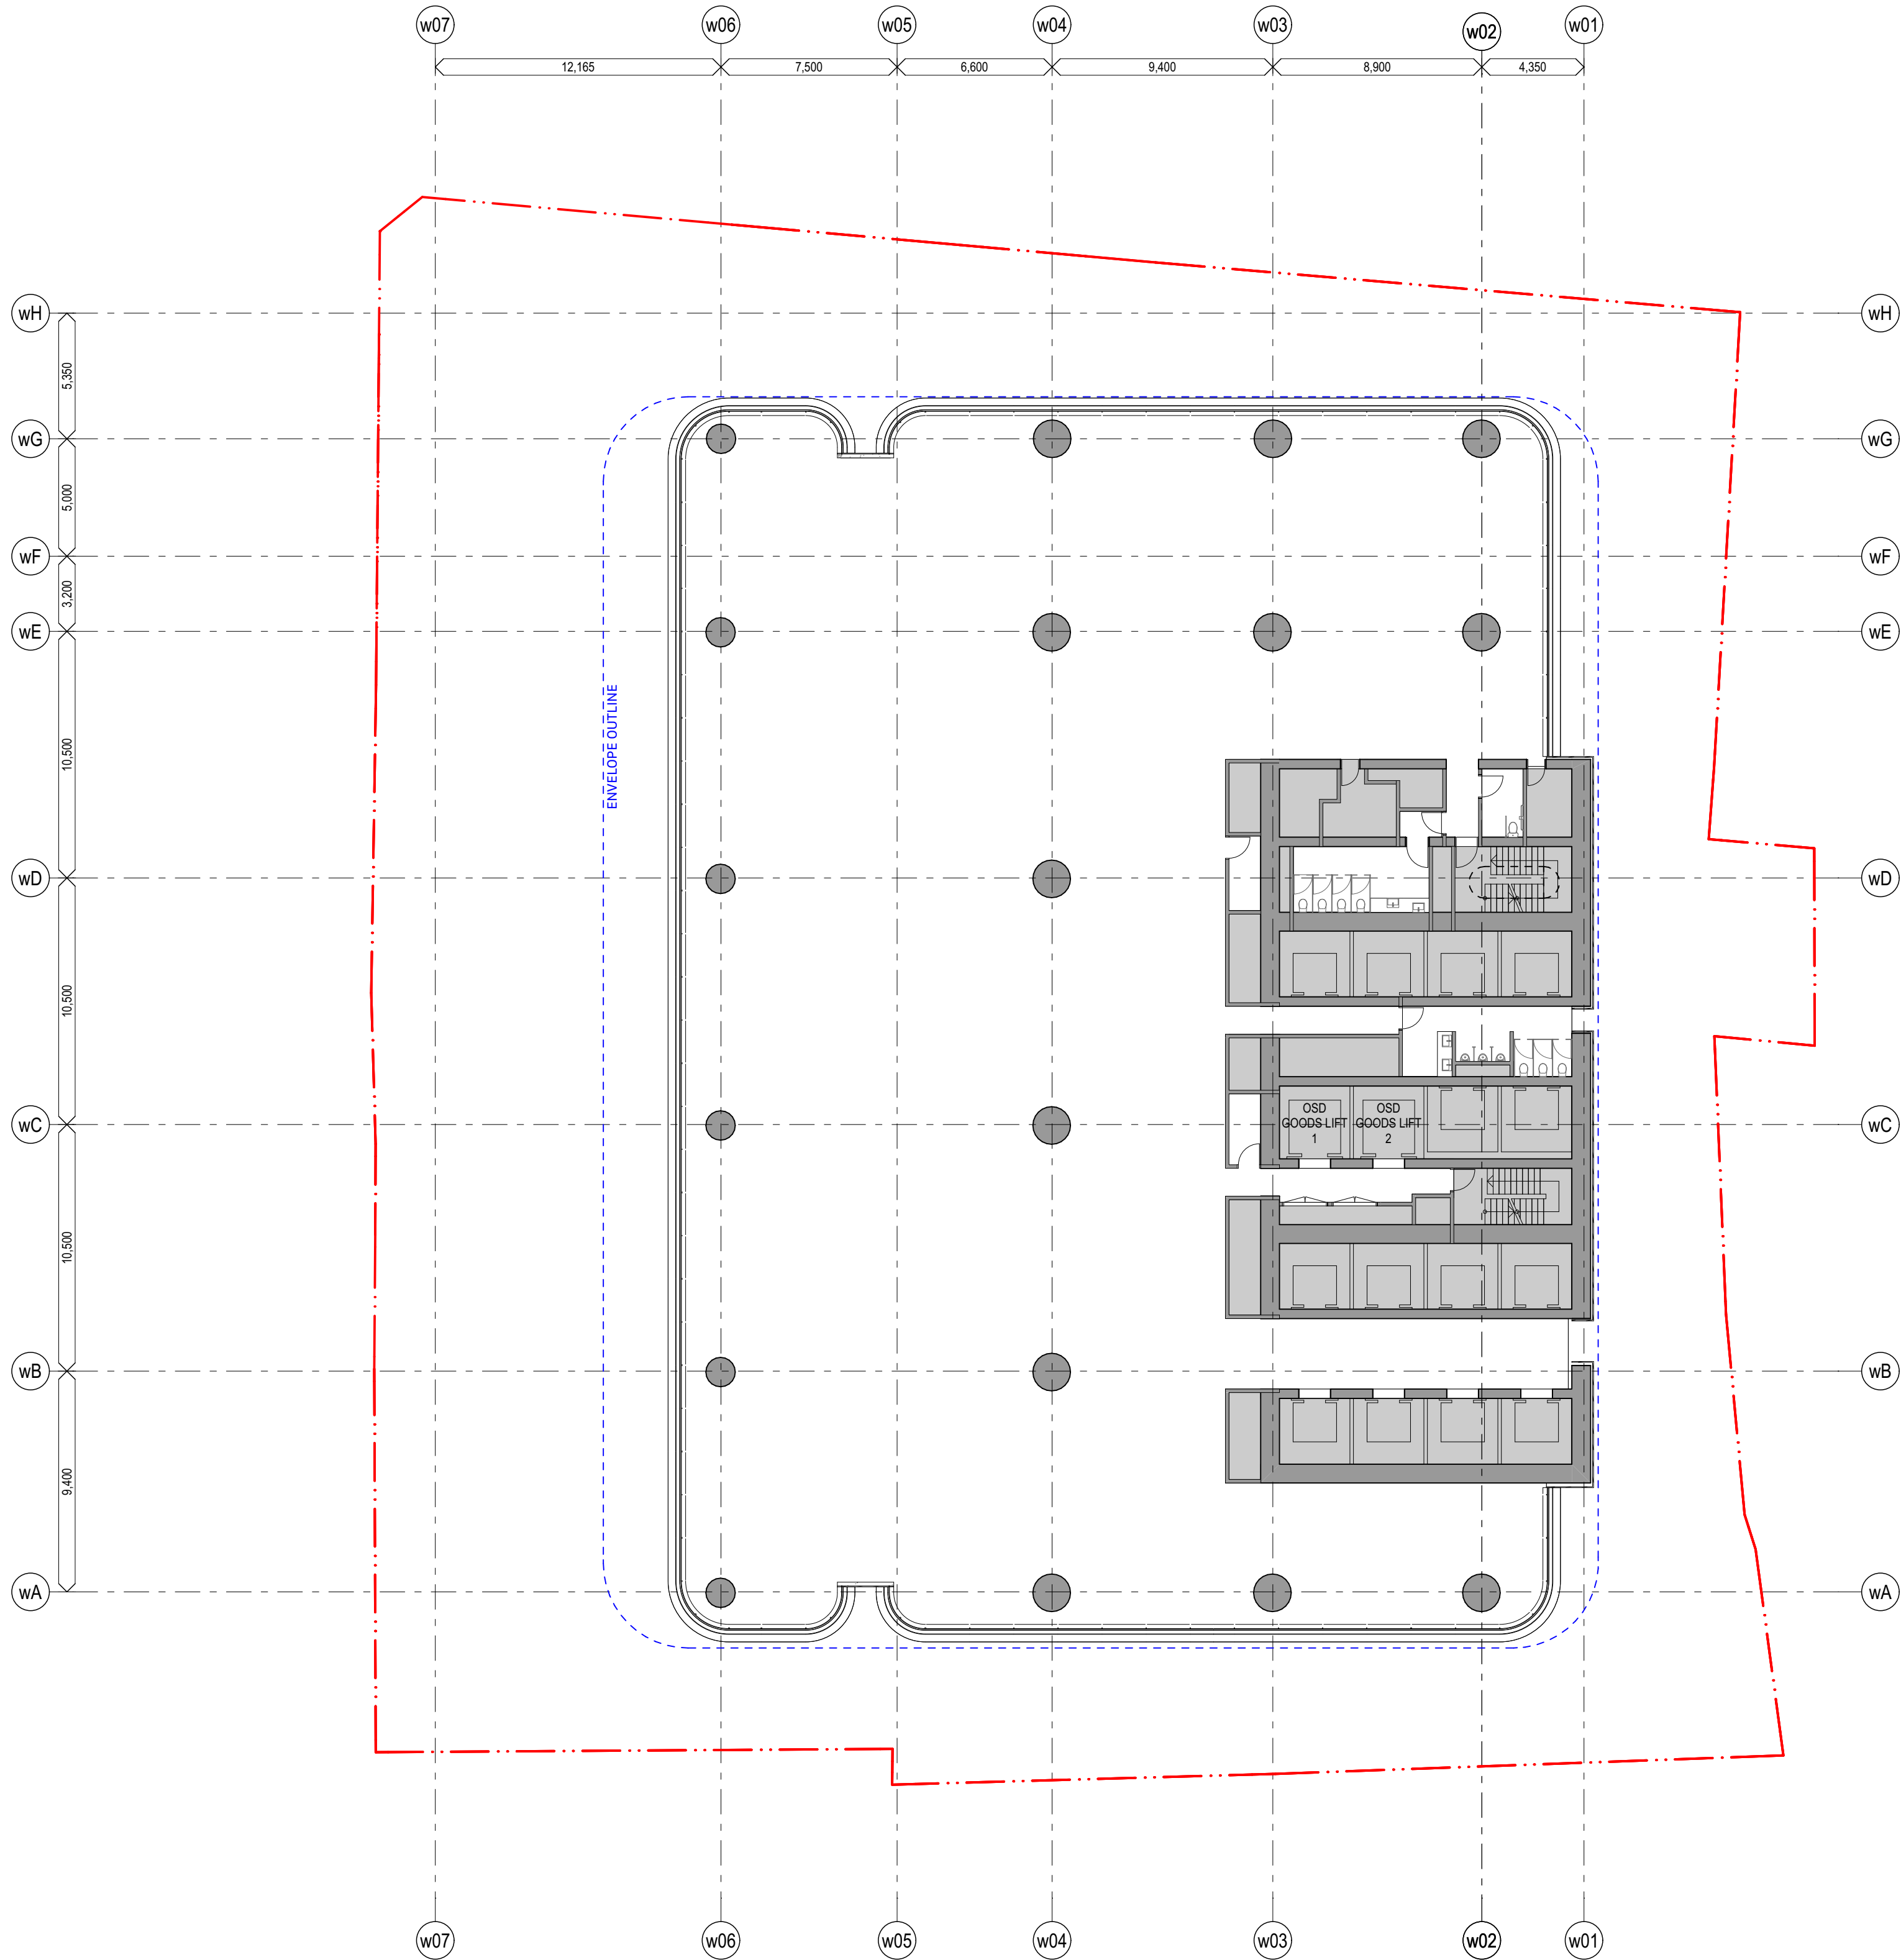

chik	by	name	date	rev
LLC		Planning Proposal	11/3/22	06
Hunter Street - West				
CBDN				
SYDNEY NSW 2000				
GA Floor Plans (WEST)				Scale
West - Level 19-24 - Typical Mid-rise				1:200 @ A1
Project Code				First Issued
MOSD				19/7/21
Sheet No.				Rev
PP_W_1214				06

- General notes**
- All dimensions and existing conditions shall be checked and verified by the contractor before proceeding with the work.
 - All levels relative to 'Australian Height Datum'.
 - Do not scale drawings.
 - Use figured dimensions only.

Legend

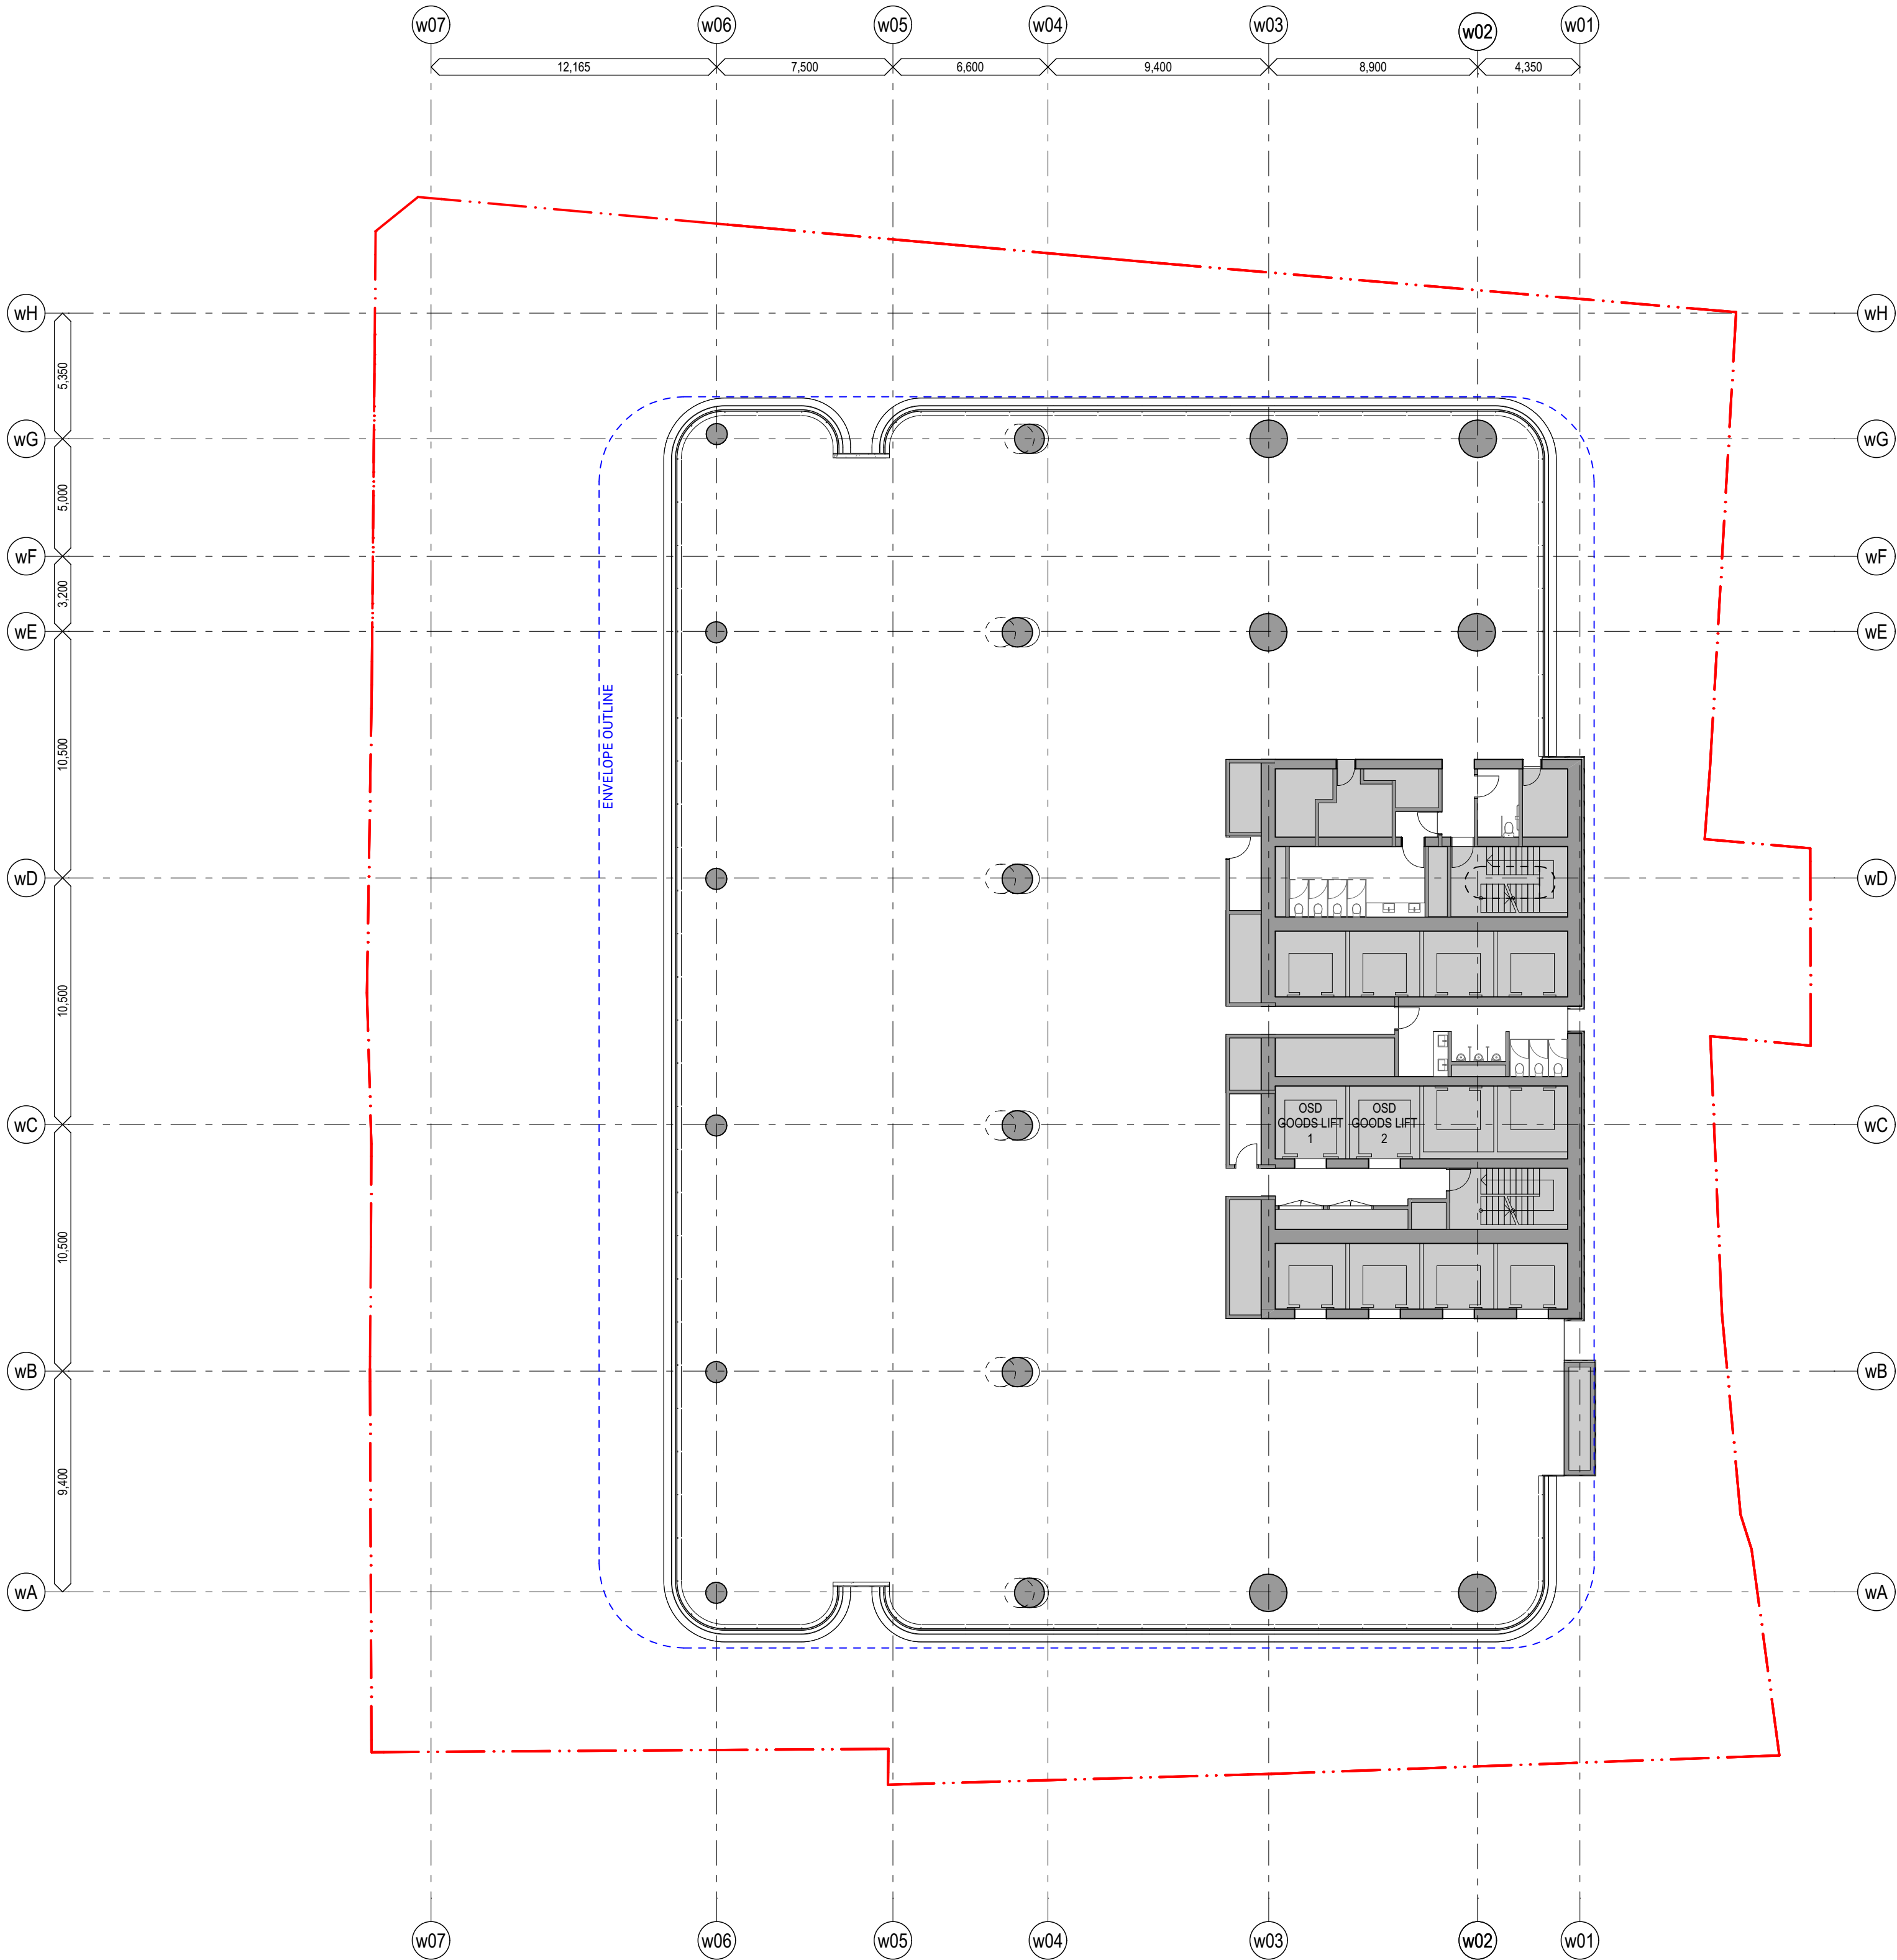

chik	by	name	date	rev

Hunter Street - West
CBDN
SYDNEY NSW 2000


GA Floor Plans (WEST) **Scale**
West - Level 25-31 - Typical High-rise 1:200 @ A1

Project Code **First Issued**
MOSD 19/7/21

Sheet No. **Rev**
PP_W_1215 06

- General notes**
- All dimensions and existing conditions shall be checked and verified by the contractor before proceeding with the work.
 - All levels relative to 'Australian Height Datum'.
 - Do not scale drawings.
 - Use figured dimensions only.

Legend

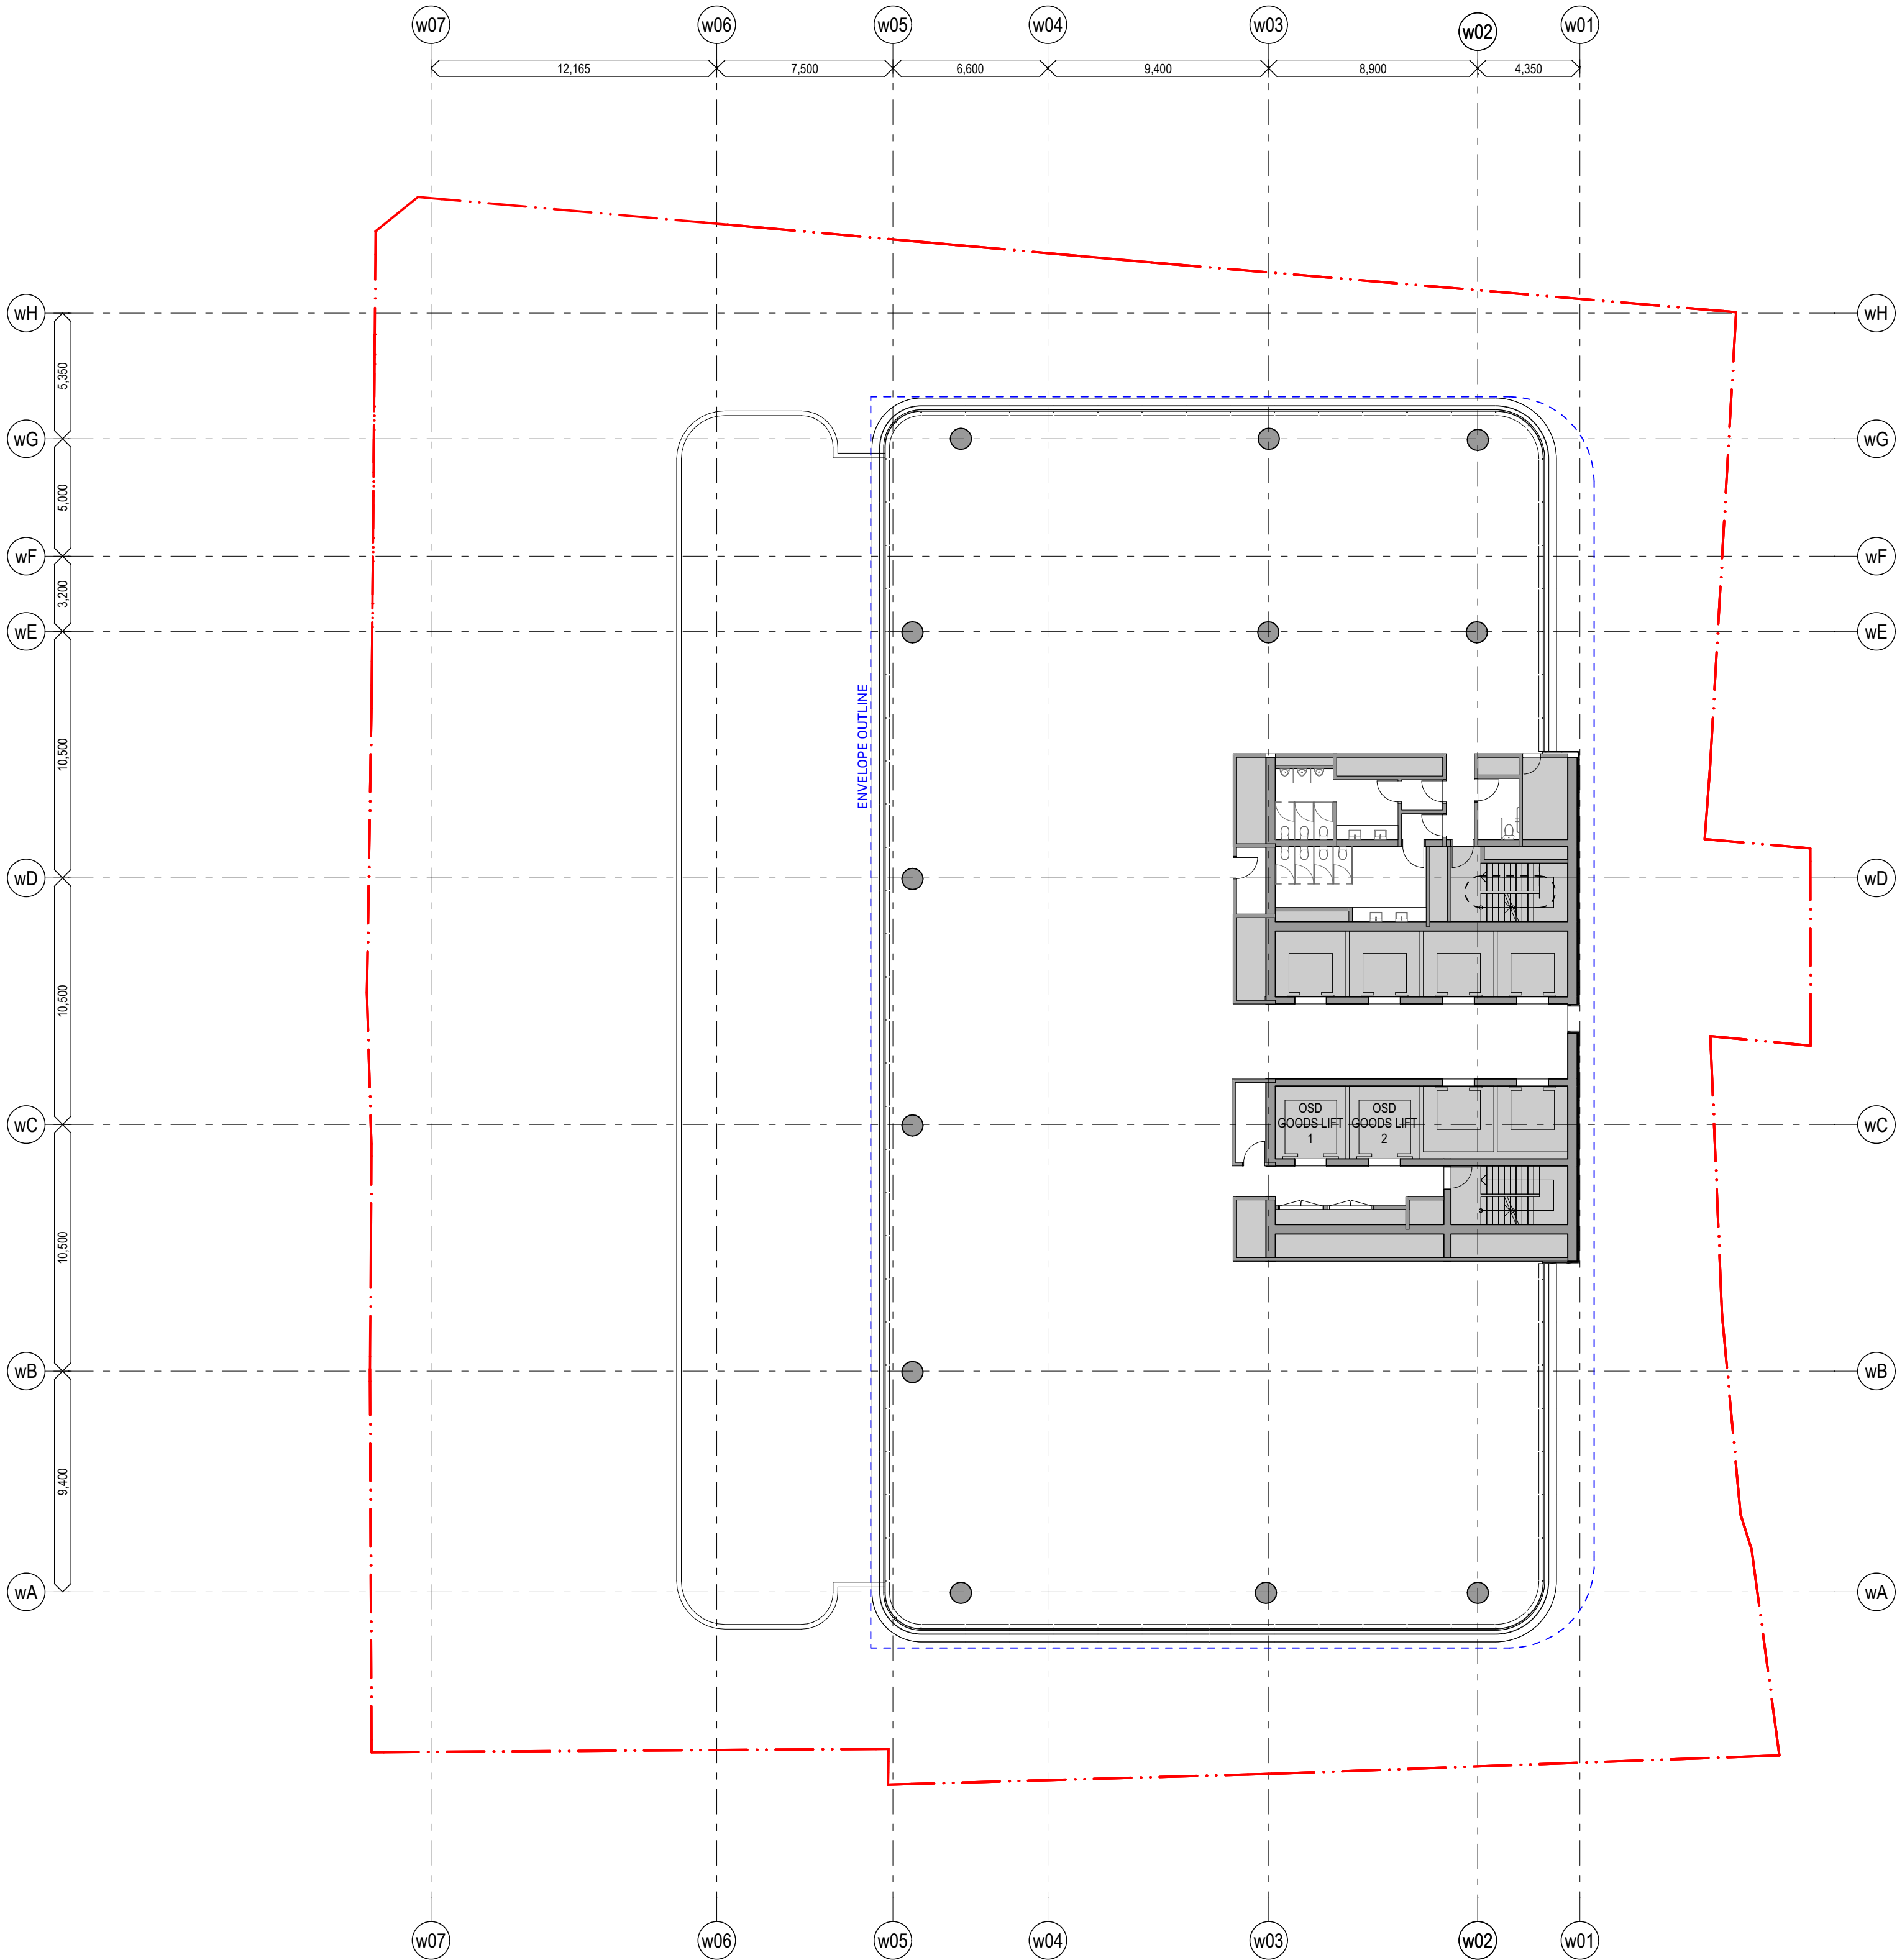

chik	by	name	date	rev
LLC		Planning Proposal	11/3/22	06

Hunter Street - West
CBDN
SYDNEY NSW 2000

GA Floor Plans (WEST) **Scale**
West - Level 32-44 - Typical Sky-rise 1:200 @ A1

Project Code **First Issued**
MOSD 19/7/21


Sheet No. **Rev**
PP_W_1216 06

- General notes**
- All dimensions and existing conditions shall be checked and verified by the contractor before proceeding with the work.
 - All levels relative to 'Australian Height Datum'.
 - Do not scale drawings.
 - Use figured dimensions only.

Legend



EXTENT OF STATION

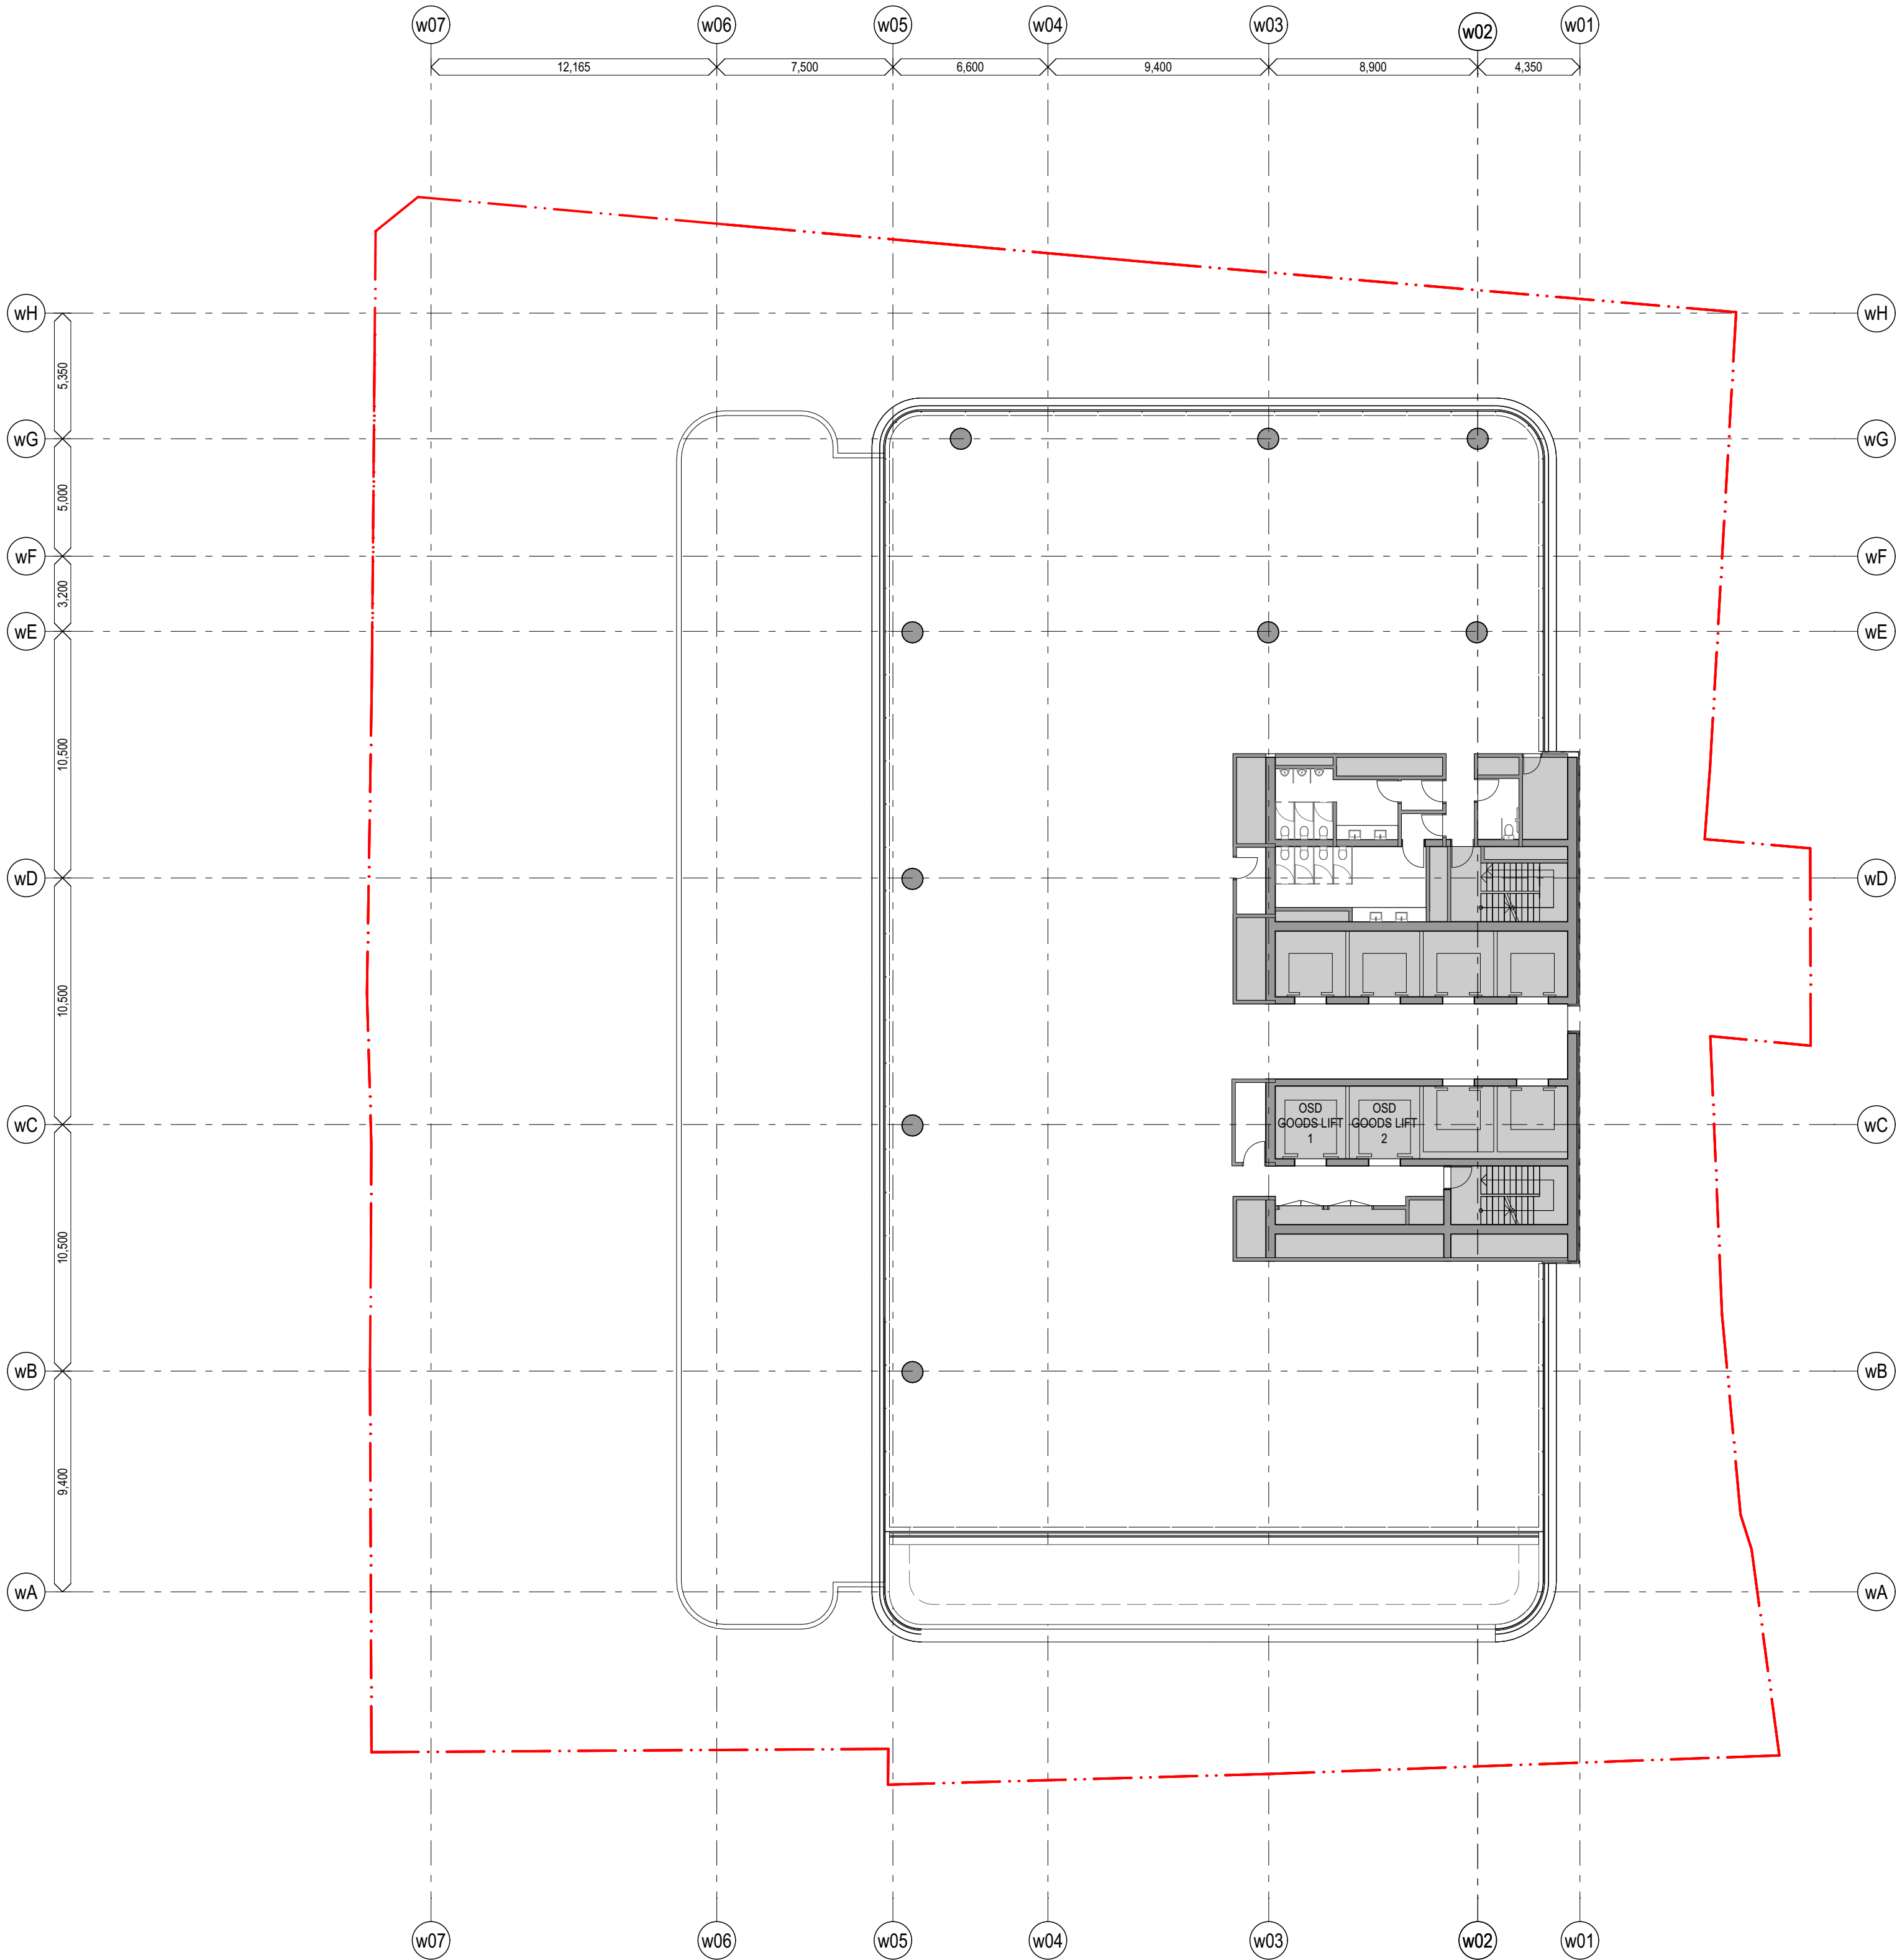

chik	by	name	date	rev
LLC		Planning Proposal	11/3/22	06

Hunter Street - West
CBDN
SYDNEY NSW 2000

GA Floor Plans (WEST)
West - Level 45 - Sky-rise Setback
Floor

Scale
1:200 @ A1

Project Code
MOSD

First Issued
19/7/21

Sheet No.
PP_W_1217


Rev
06

- General notes**
- All dimensions and existing conditions shall be checked and verified by the contractor before proceeding with the work.
 - All levels relative to 'Australian Height Datum'.
 - Do not scale drawings.
 - Use figured dimensions only.

Legend



EXTENT OF STATION

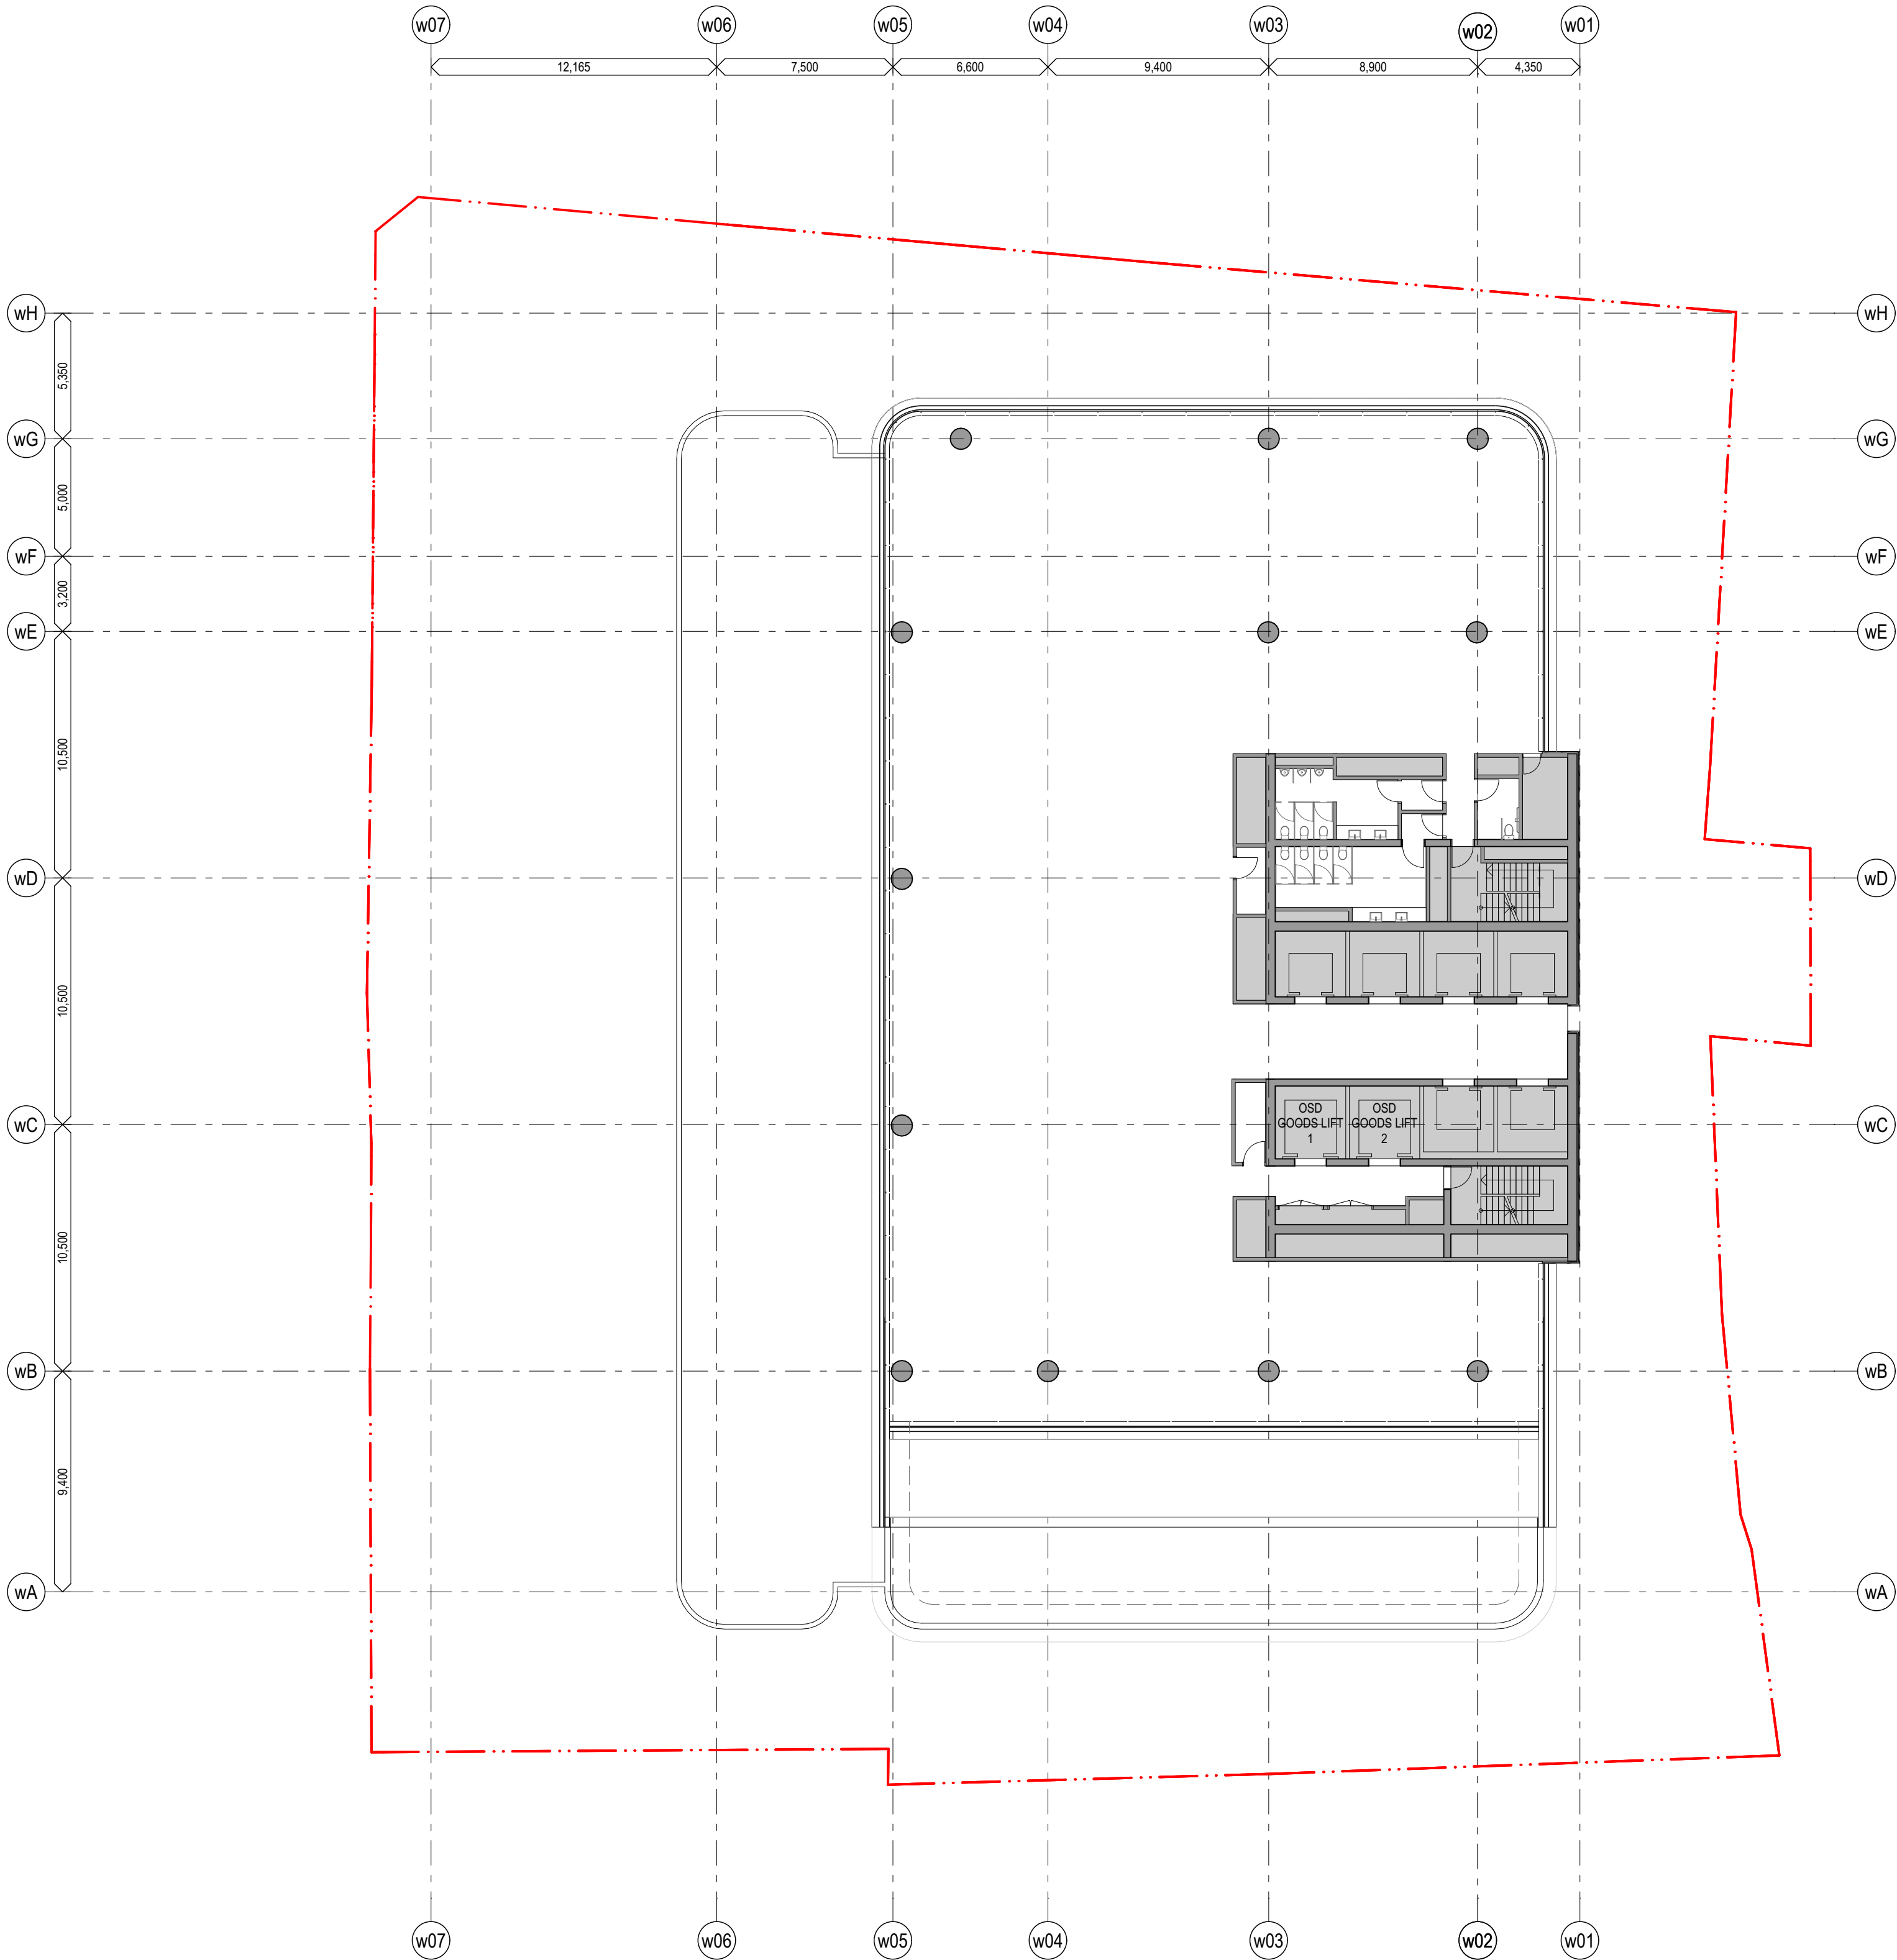

chik	by	name	date	rev
chik	by	name	date	rev

Hunter Street - West
CBDN
SYDNEY NSW 2000

GA Floor Plans (WEST)
West - Level 46 - Sky-rise Setback
Floor

Scale

1:200 @ A1

Project Code
MOSD

First Issued
19/7/21

Sheet No.
PP_W_1218


Rev
06

- General notes**
- All dimensions and existing conditions shall be checked and verified by the contractor before proceeding with the work.
 - All levels relative to 'Australian Height Datum'.
 - Do not scale drawings.
 - Use figured dimensions only.

Legend



EXTENT OF STATION

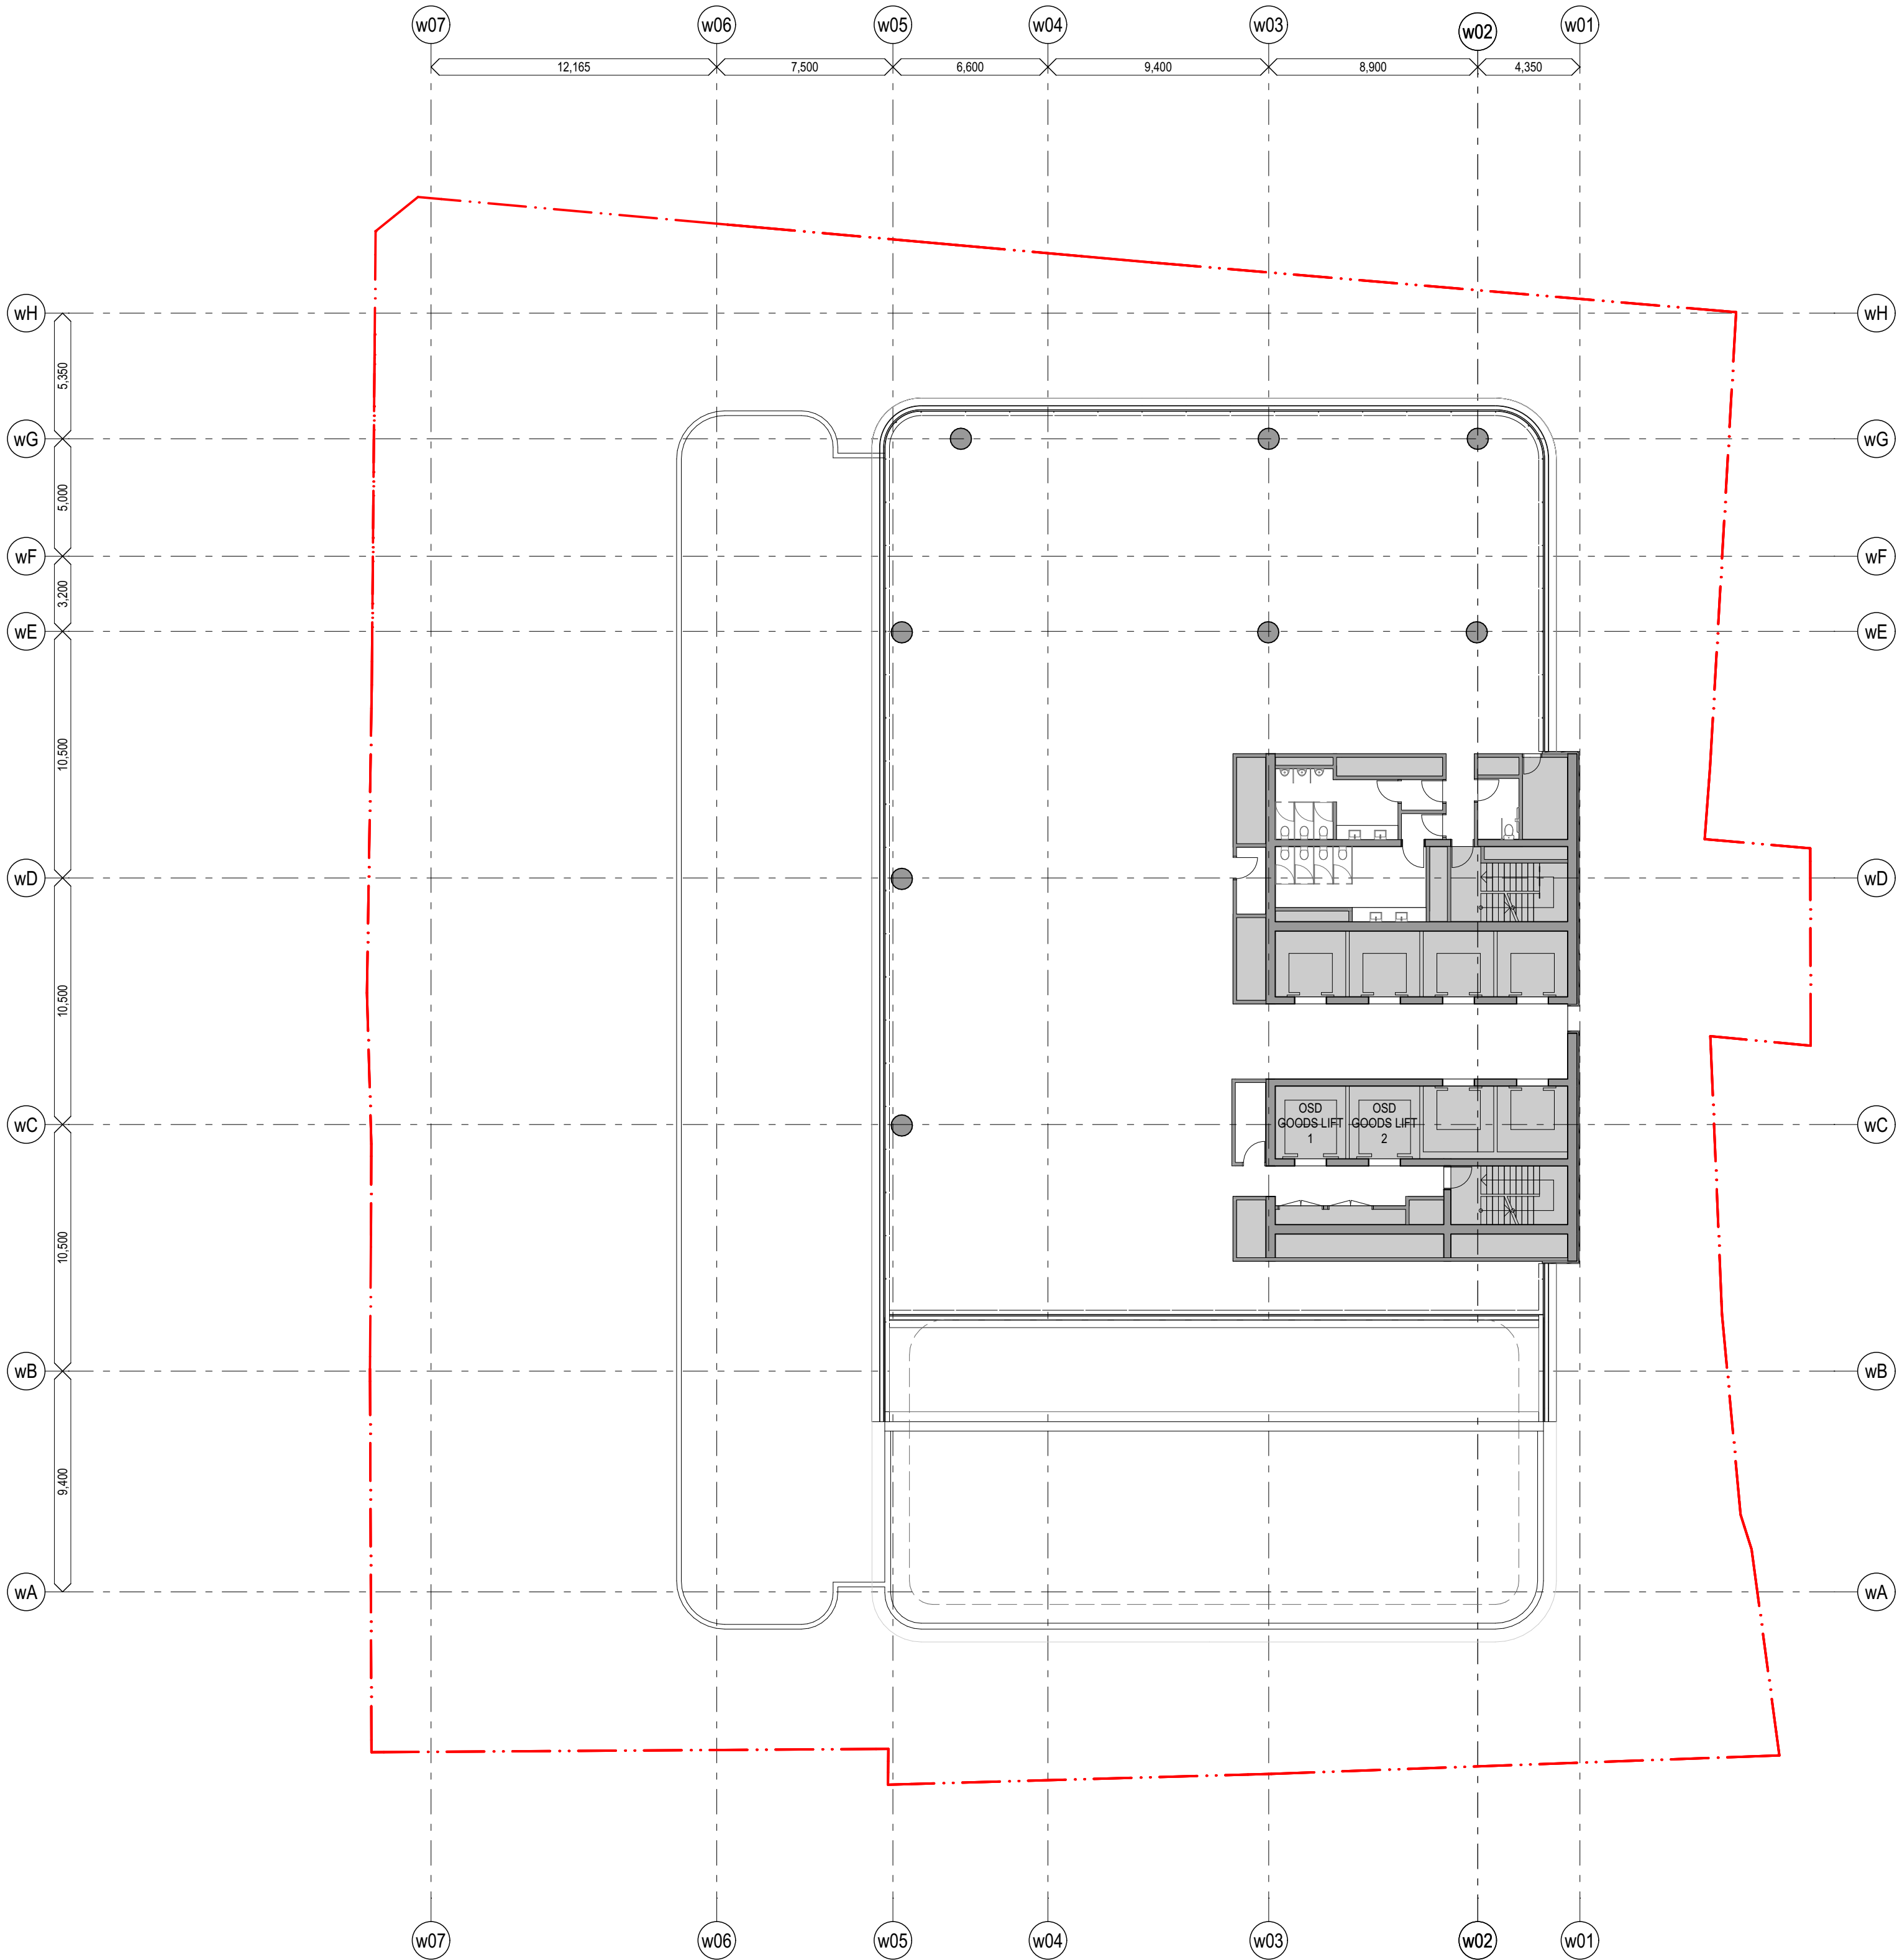

chik	by	name	date	rev
LLC		Planning Proposal	11/3/22	06

Hunter Street - West
CBDN
SYDNEY NSW 2000

GA Floor Plans (WEST)
West - Level 47 - Sky-rise Setback
Floor

Scale
1:200 @ A1

Project Code
MOSD

First Issued
21/12/21

Sheet No.
PP_W_1219


Rev
06

- General notes**
- All dimensions and existing conditions shall be checked and verified by the contractor before proceeding with the work.
 - All levels relative to 'Australian Height Datum'.
 - Do not scale drawings.
 - Use figured dimensions only.

Legend



EXTENT OF STATION

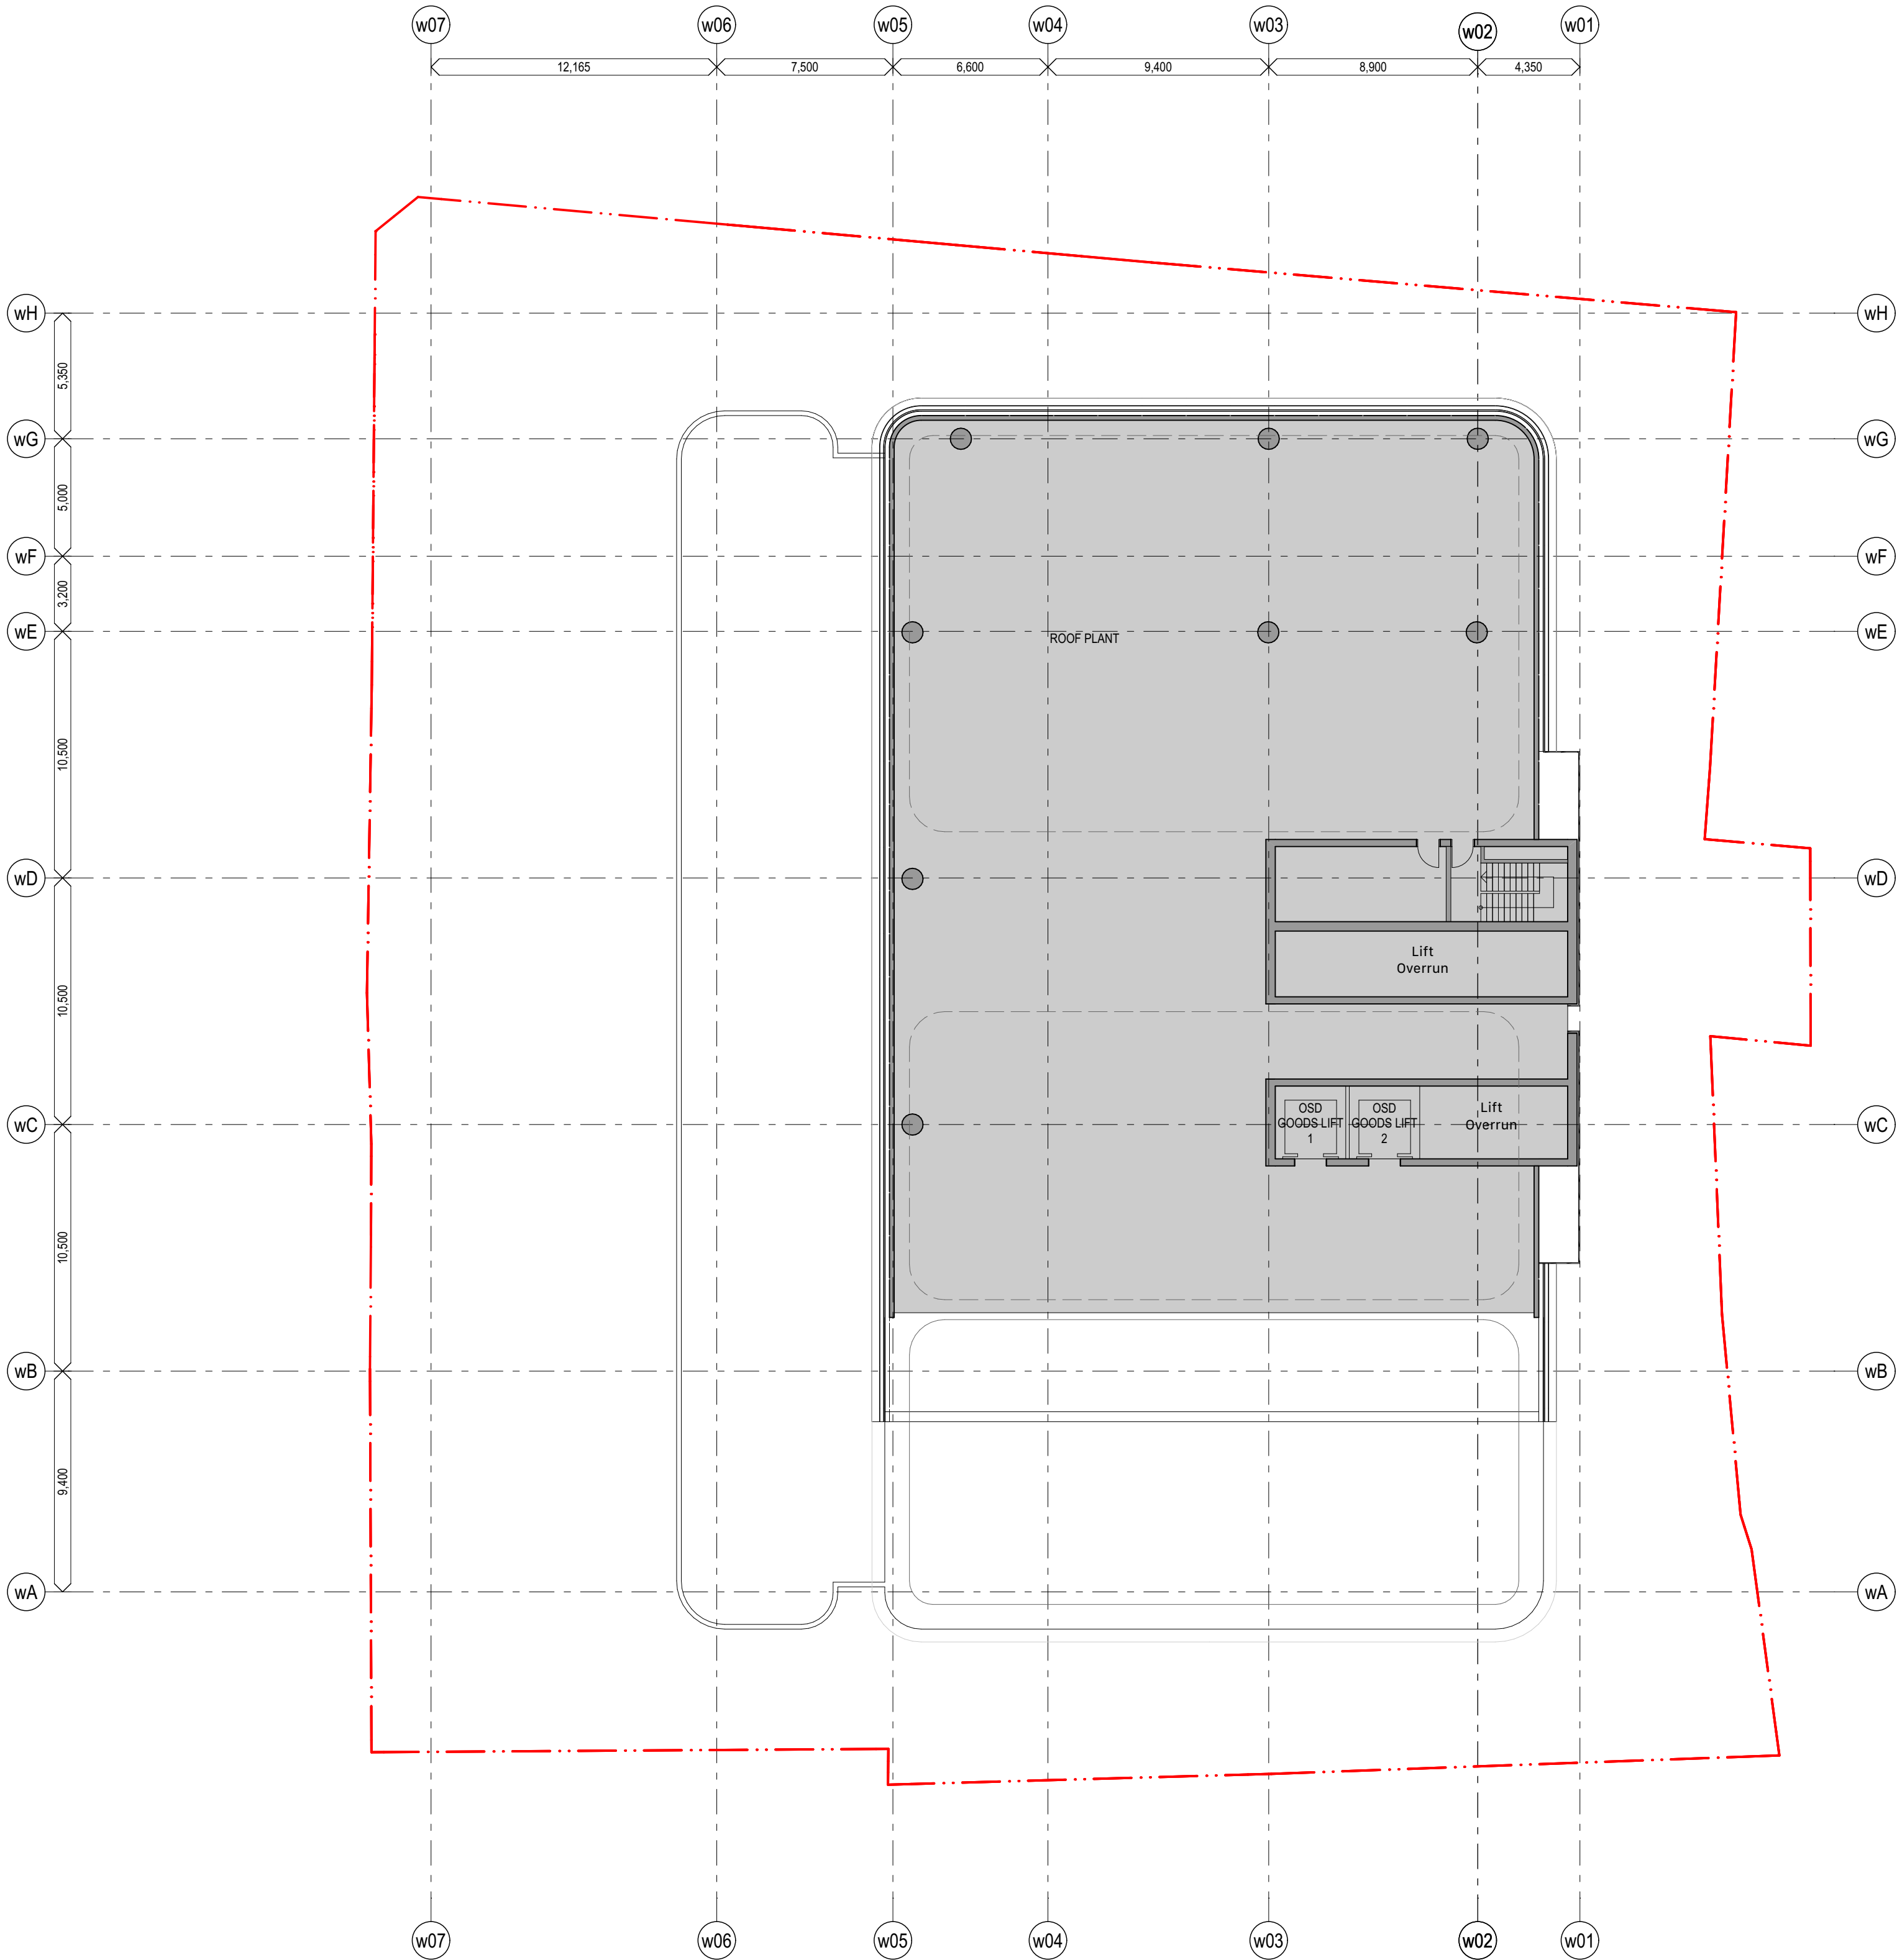

chik	by	name	date	rev
LLC		Planning	11/3/22	06

Hunter Street - West
CBDN
SYDNEY NSW 2000


GA Floor Plans (WEST) **Scale**
West - Level 4B - Roof Plant 1:200 @ A1

Project Code **First Issued**
MOSD 19/7/21

Sheet No. **Rev**
PP_W_1220 06

- General notes**
- All dimensions and existing conditions shall be checked and verified by the contractor before proceeding with the work.
 - All levels relative to 'Australian Height Datum'.
 - Do not scale drawings.
 - Use figured dimensions only.

Legend

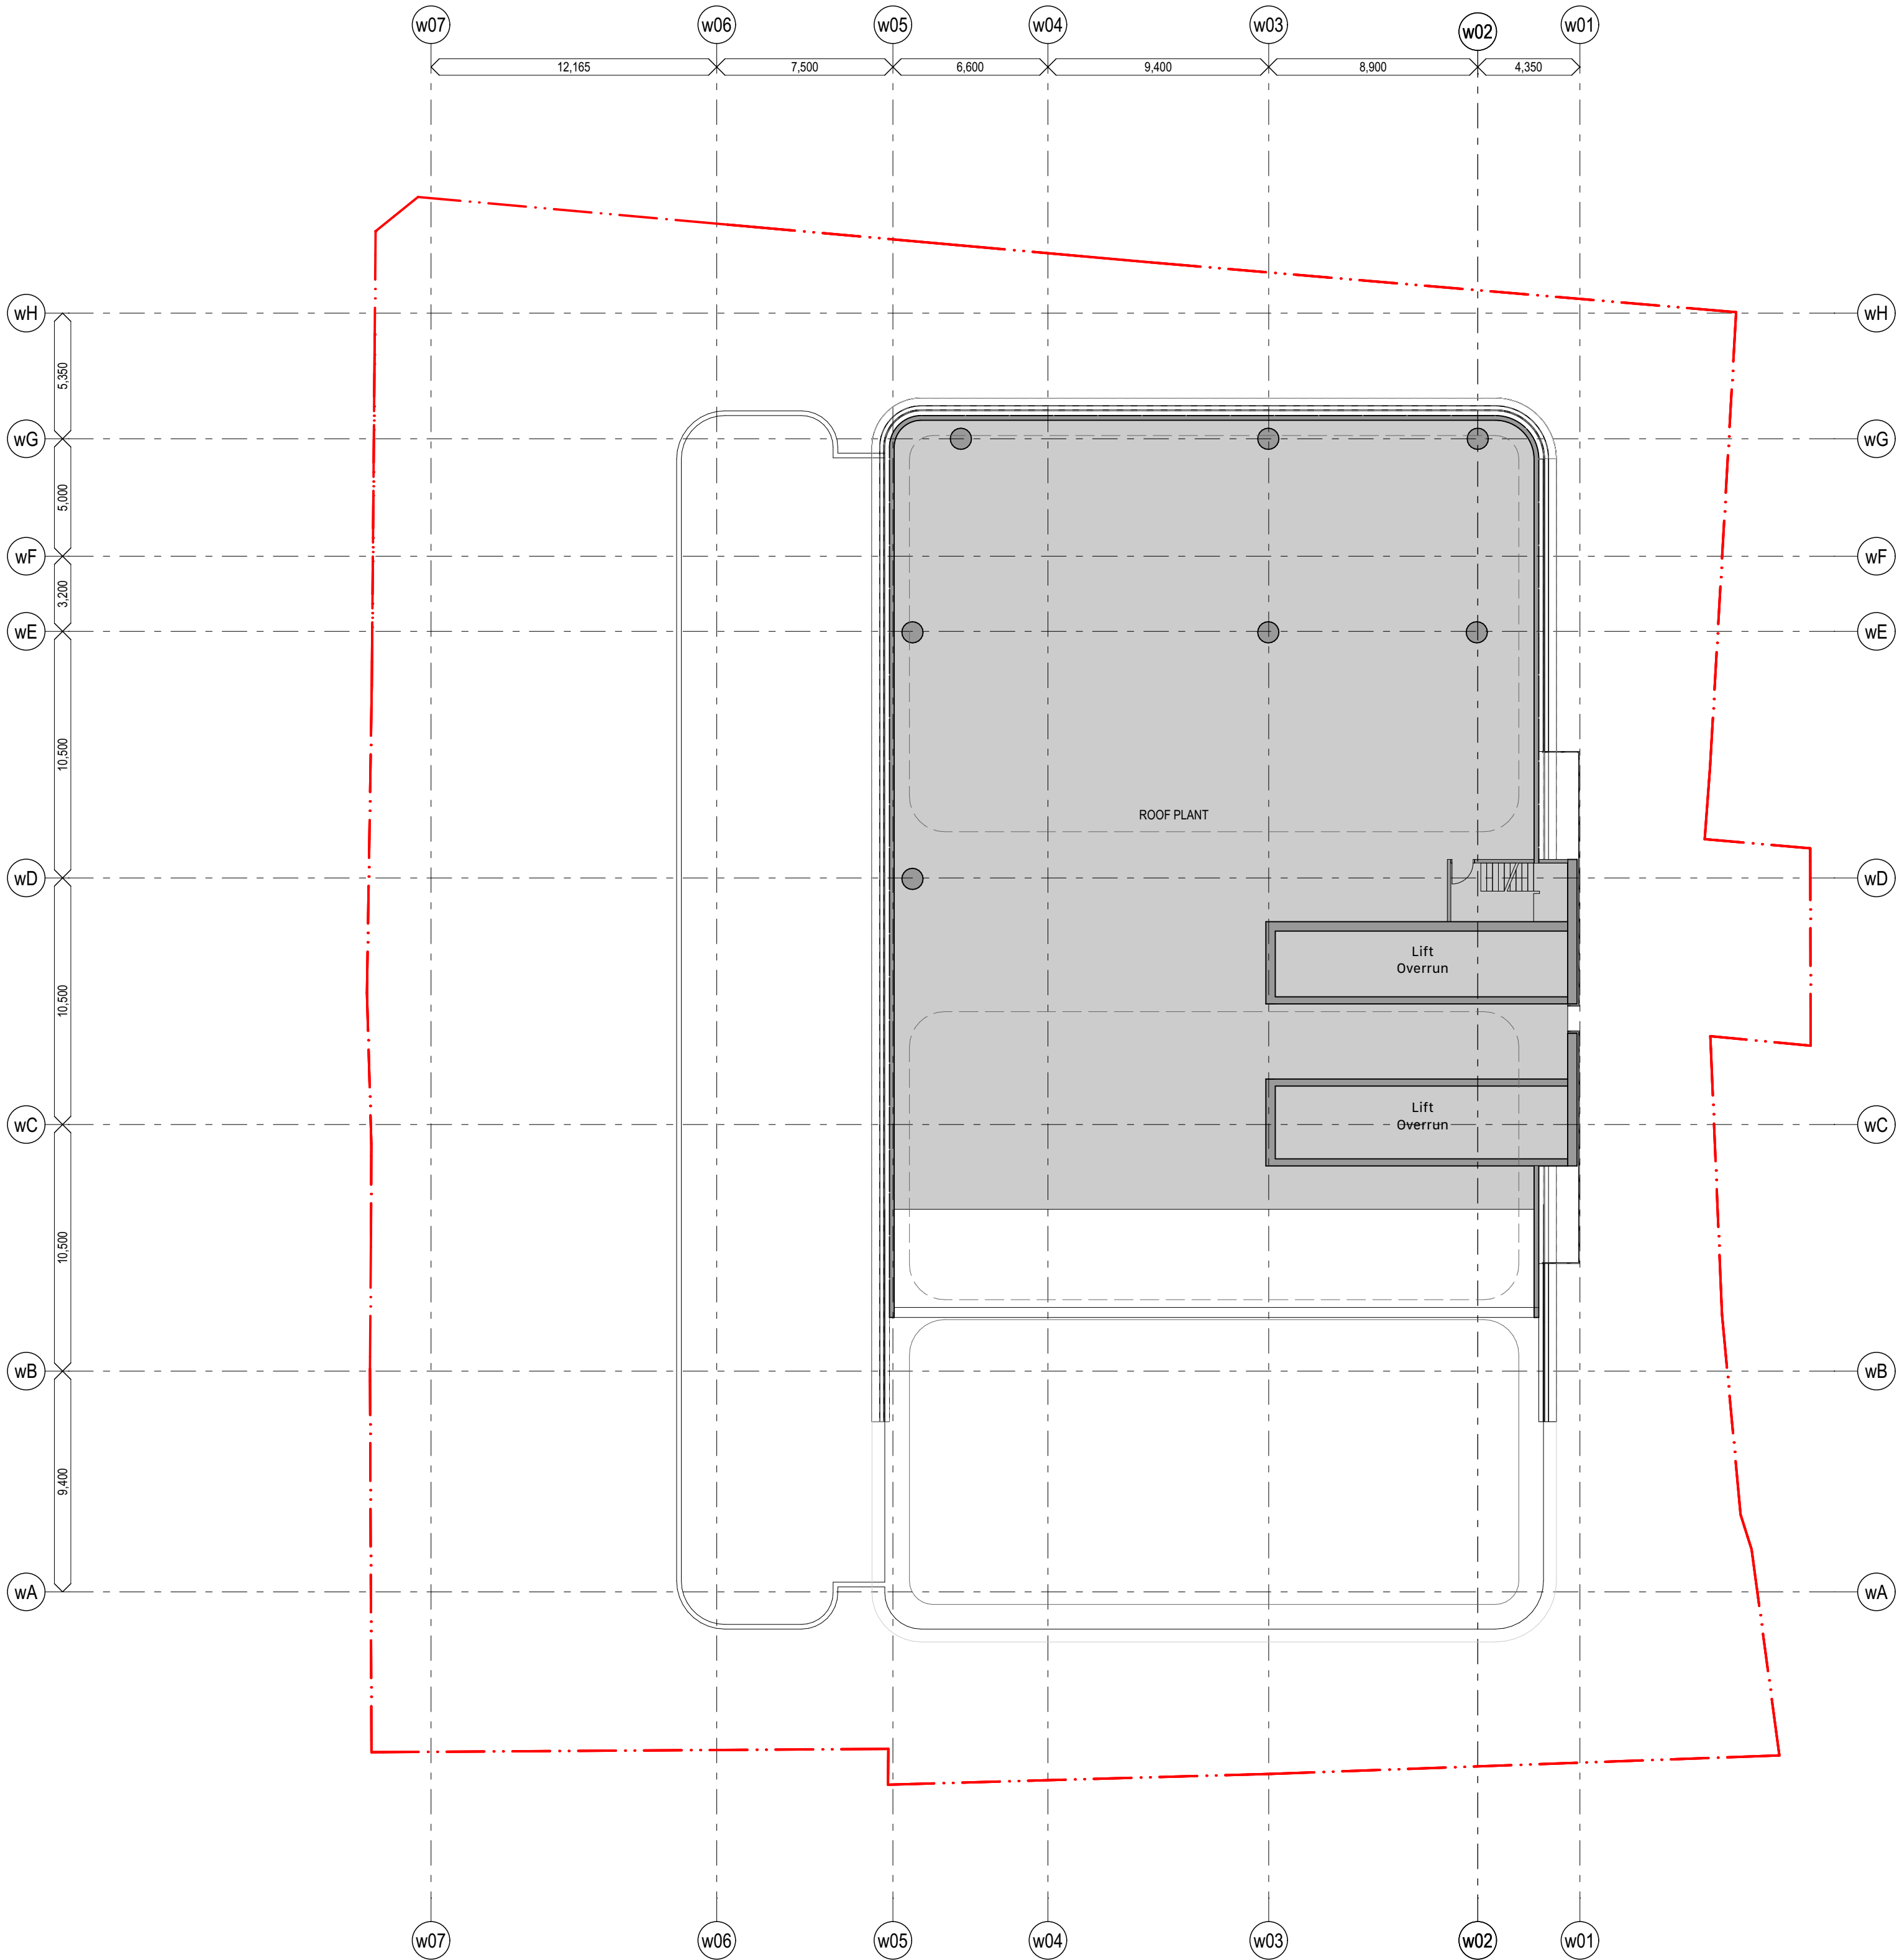

chik	by	name	date	rev

Hunter Street - West
CBDN
SYDNEY NSW 2000

GA Floor Plans (WEST)
West - Level 49 - Roof Plant

Scale
1:200 @ A1

Project Code
MOSD

First Issued
21/12/21

Sheet No.
PP_W_1221

Rev
06





- General notes**
- All dimensions and existing conditions shall be checked and verified by the contractor before proceeding with the work.
 - All levels relative to 'Australian Height Datum'.
 - Do not scale drawings.
 - Use figured dimensions only.

Legend

- COMMERCIAL
- END OF TRIP
- RETAIL
- PLANT
- LOADING DOCK
- STATION EGRESS
- AMENITIES

EXTENT OF STATION

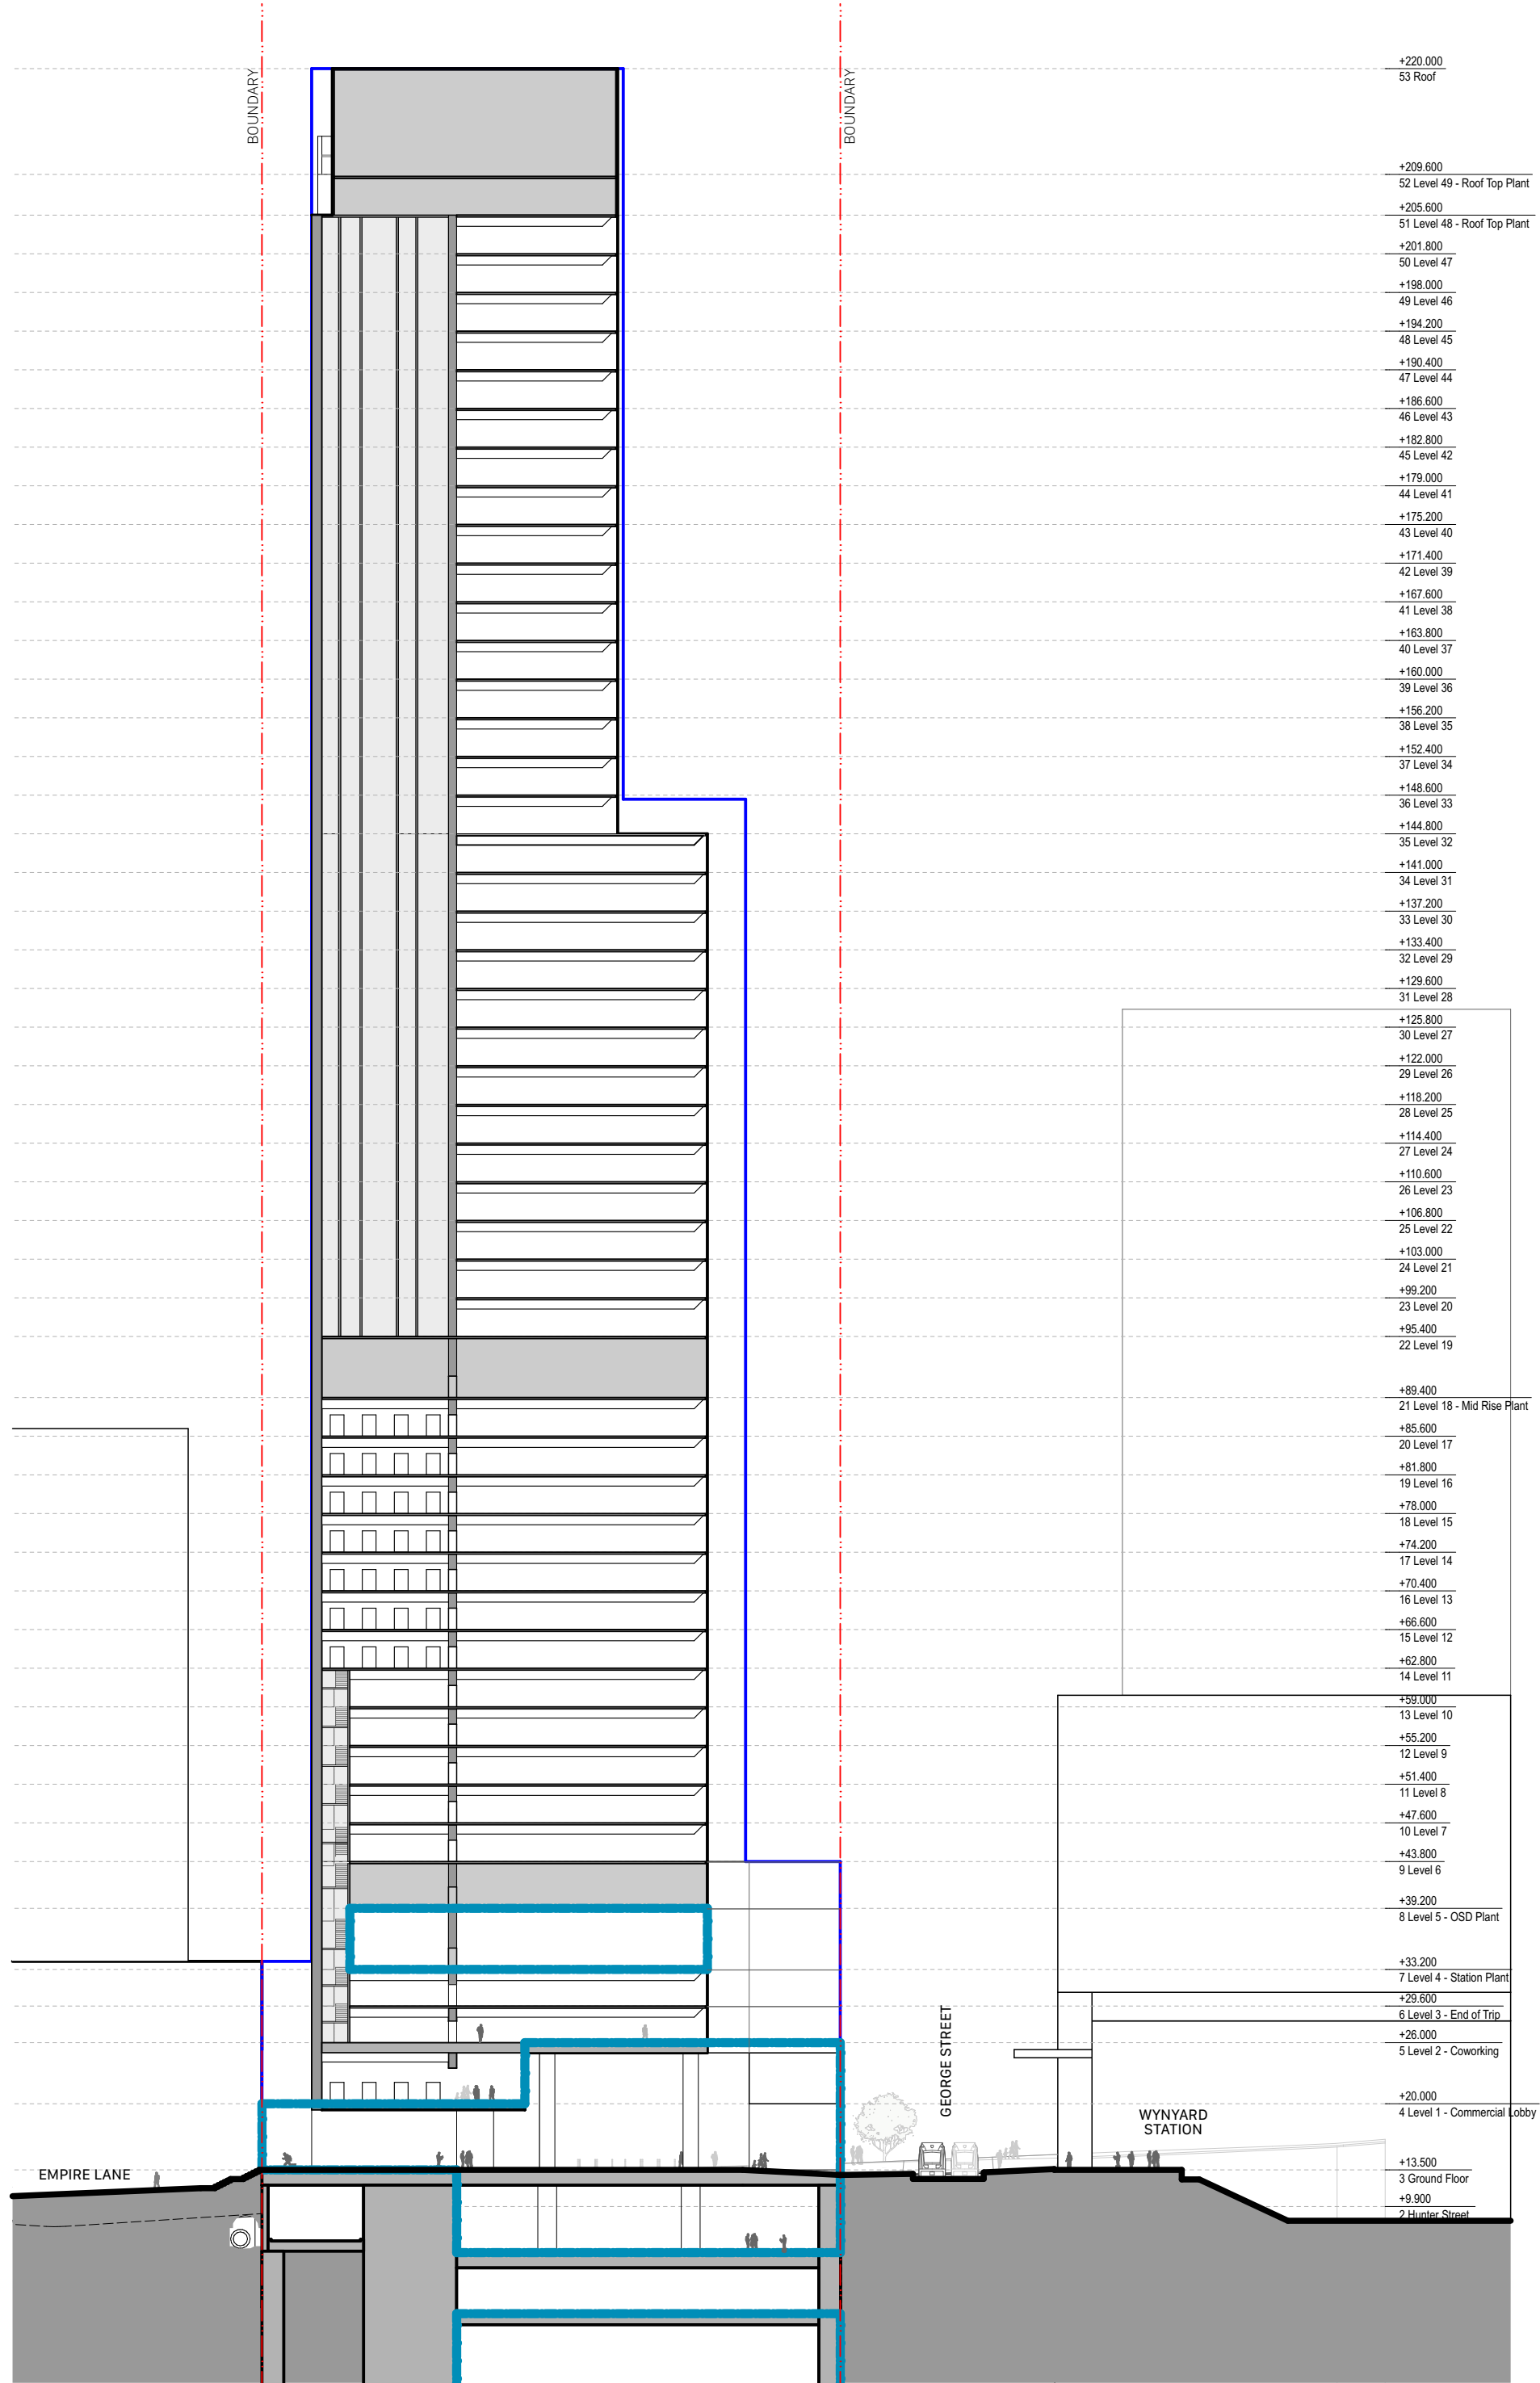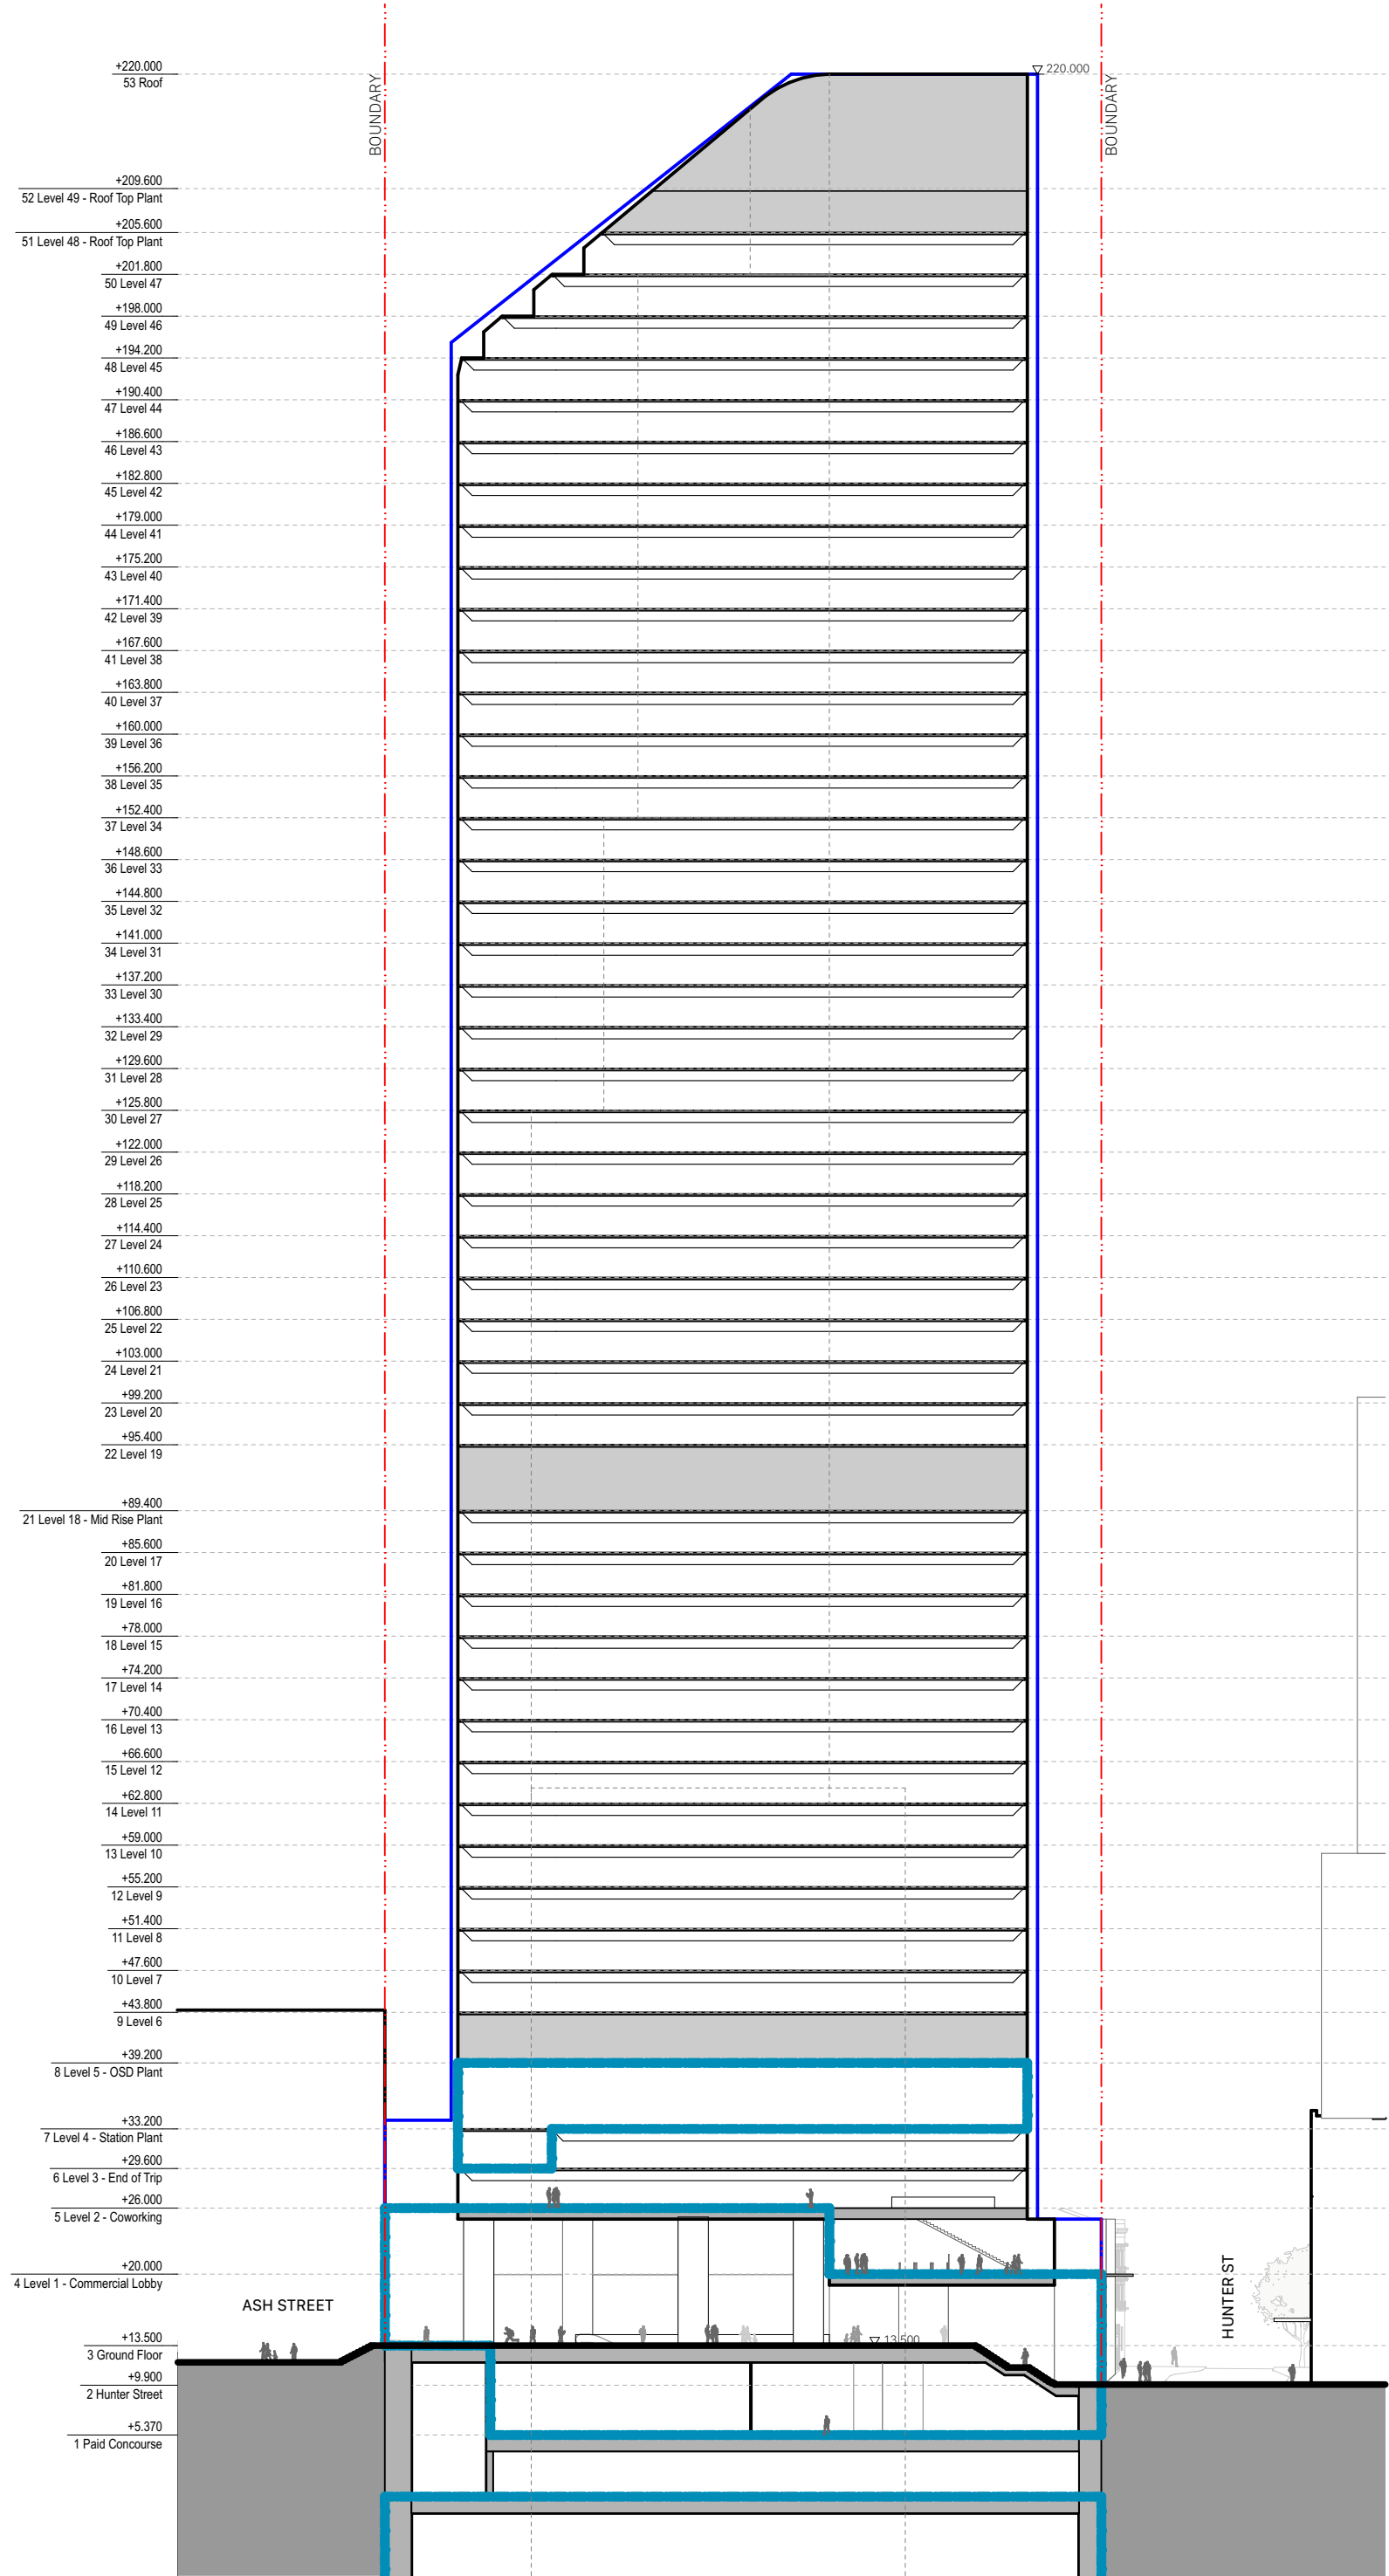

LLC	Planning	11/3/	06
chik	by	name	date rev

Hunter Street - West
CBDN
SYDNEY NSW 2000

Sections **Scale**
West - Tower Section 1:600 @ A1

Project Code **First Issued**
MOSD 21/12/21

Sheet No. **Rev**
PP_W_4001 06




General notes

- All dimensions and existing conditions shall be checked and verified by the contractor before proceeding with the work.
- All levels relative to 'Australian Height Datum'.
- Do not scale drawings.
- Use figured dimensions only.

Legend

- COMMERCIAL
- END OF TRIP
- RETAIL
- PLANT
- LOADING DOCK
- STATION EGRESS
- AMENITIES

EXTENT OF STATION

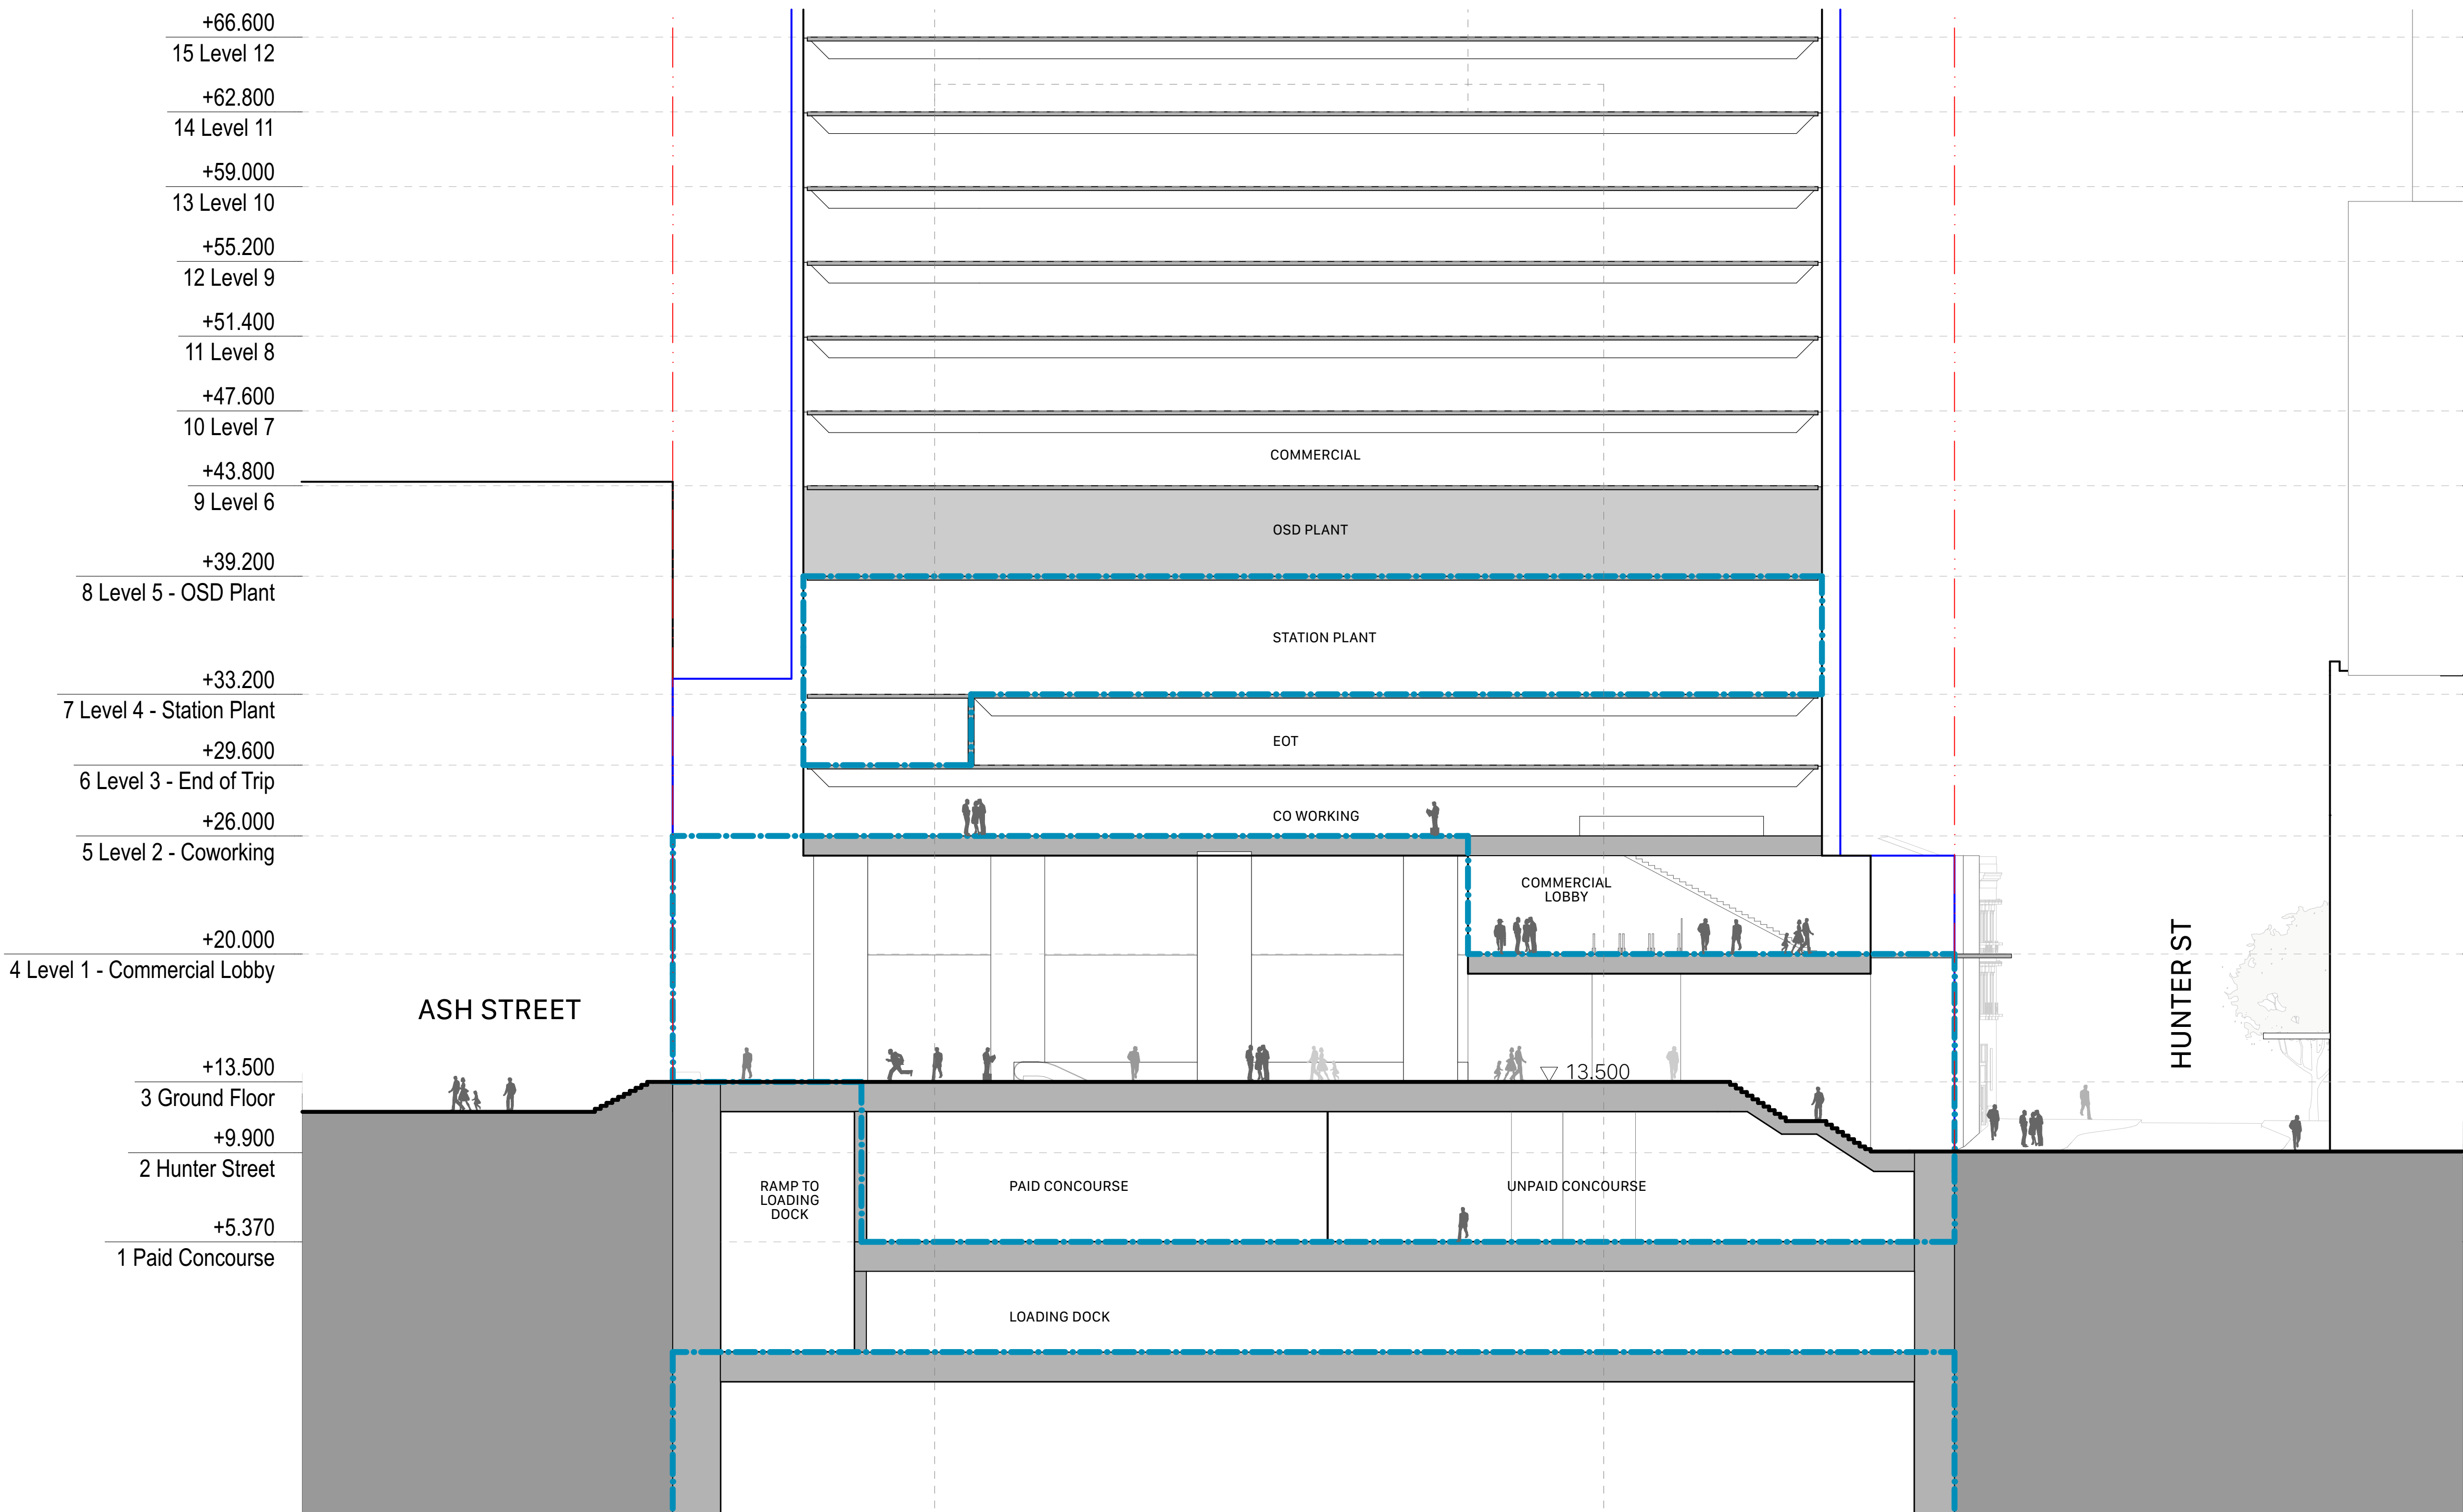

chik	by	name	date	rev
chik	by	name	date	rev

Hunter Street - West

CBDN
SYDNEY NSW 2000

Sections
West - South - North Podium Section
- Through Site Link

Project Code
MOSD

Sheet No.
PP_W_4002


Scale
1:200 @ A1

First Issued
21/12/21

Rev
06

- All dimensions and existing conditions shall be checked and verified by the contractor before proceeding with the work.
- All levels relative to 'Australian Height Datum'.
- Do not scale drawings.
- Use figured dimensions only.

	COMMERCIAL
	END OF TRIP
	RETAIL
	PLANT
	LOADING DOCK
	STATION EGRESS
	AMENITIES

 

Sheet No. PP_W_4003 Rev 06