

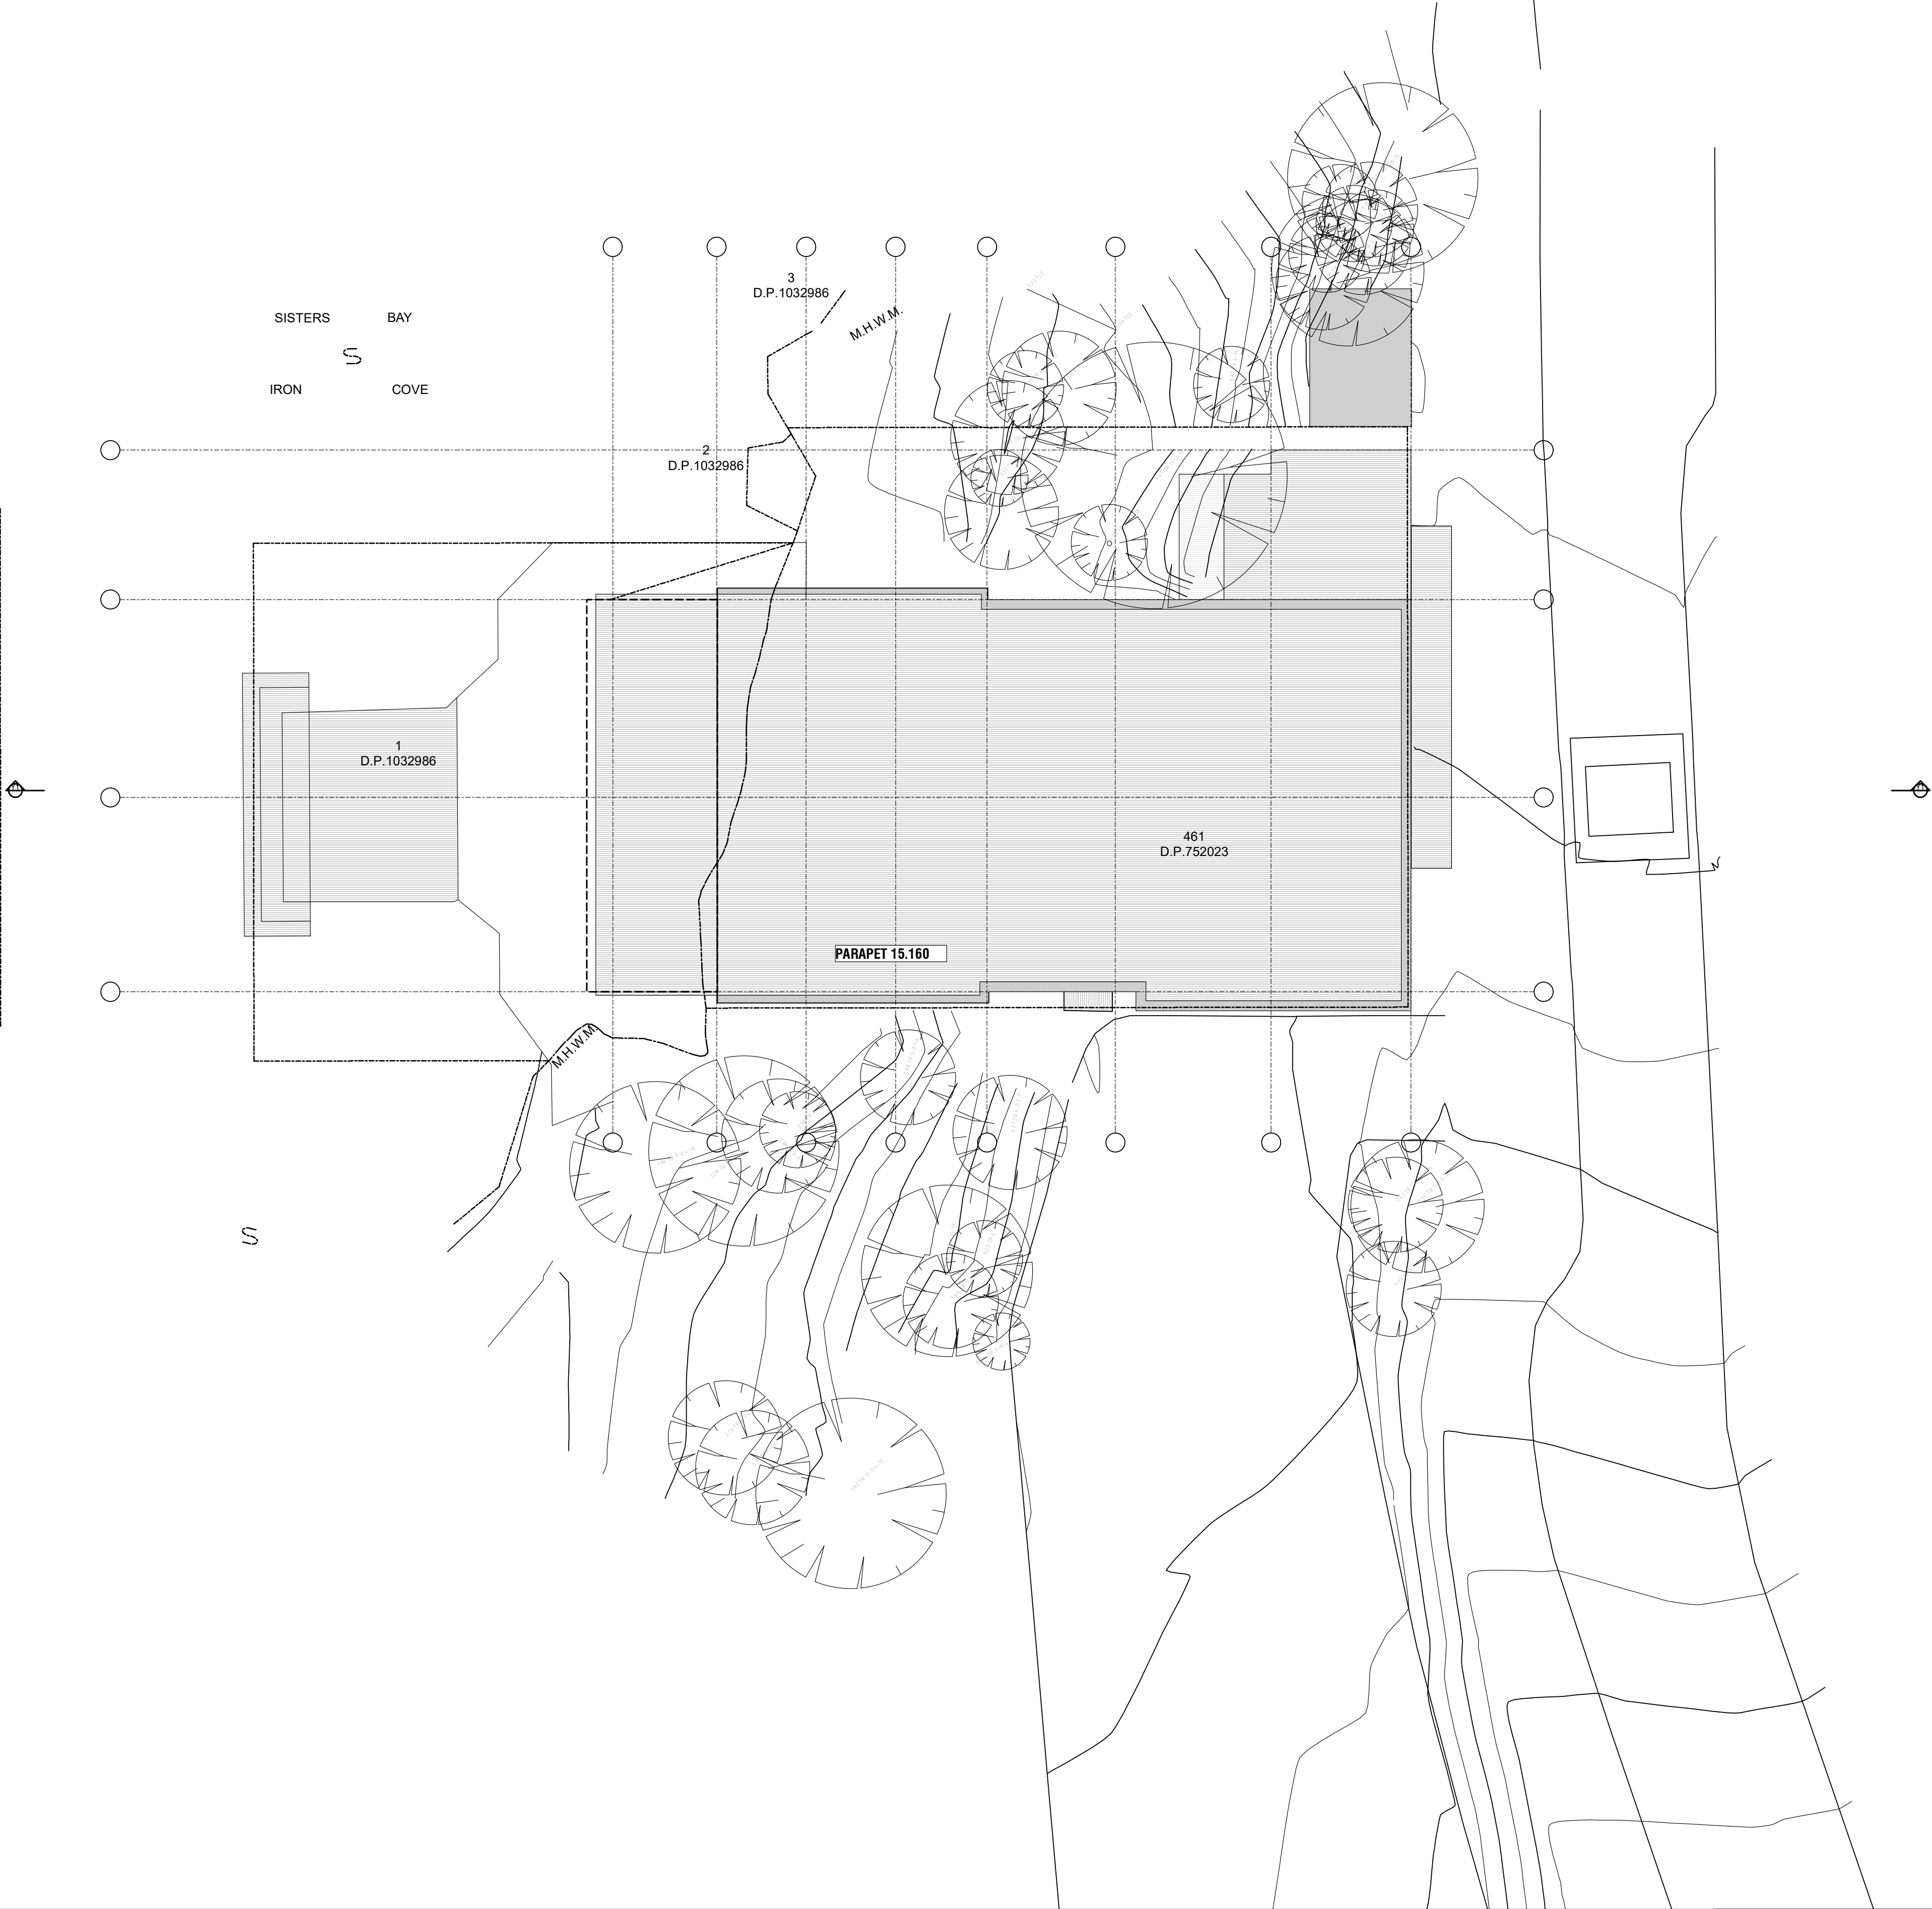


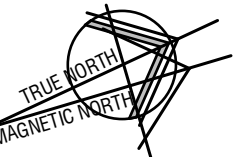

Issue	Date	Amendments	Issue	Date	Amendments	Issue	Date	Amendments	Issue	Date	Amendments
A	21/12/2021	ISSUED TO SURVEYOR									
B	03/03/2021	CLIENT REVIEW									
C	21/08/2024	Consultants Review - Existing									

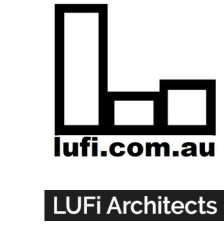

12 Gillies Ave,
Haberfield NSW
2045
Tel: 02 9799 5491
Fax: 02 9799 5491
Mobile 0407051910
email: info@lufi.com.au

Job Title
AQUA LUNA
For
at
461 Henley Marine Drive
Dummoynes NSW 2047

Drawn by	Peter Lufi
Scales:	As Shown Date
Sheet Title:	Site Plan
Project Number	41515
Dwg No:	DA.01.1
Issue:	C



Issue	Date	Amendments	Issue	Date	Amendments	Issue	Date	Amendments	Issue	Date	Amendments
A	21/12/2021	ISSUED TO SURVEYOR									
B	03/03/2021	CLIENT REVIEW									
C	21/08/2024	Consultants Review - Existing									



12 Gillies Ave,
Haberfield NSW
2045

Tel: 02 9799 5491
Fax: 02 9799 5491
Mobile: 0407051910
email: info@lufi.com.au

Lufi Architects

The contractor is to check all dimensions on site, and if in doubt, contact the Designer for clarification. Designs and drawing are subject to copyright.

Job Title

AQUA LUNA

For

461 Henley Marine Drive
Dummoque NSW 2047


Drawn by Peter Lufi

Scales: As Shown Date

Sheet Title

Lower Ground Floor

Project Number	Dwg No:	Issue:
41515	DA.02.1	C

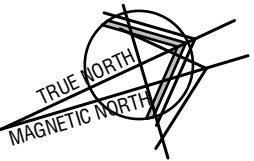

S

FFL 5.420

GYMNASIUM AREA
(NO CHANGE)

Issue	Date	Amendments	Issue	Date	Amendments	Issue	Date	Amendments	Issue	Date	Amendments
A	21/12/2021	ISSUED TO SURVEYOR									
B	03/03/2021	CLIENT REVIEW									
C	21/08/2024	Consultants Review - Existing									



12 Gillies Ave,
Haberfield NSW
2045

Tel: 02 9799 5491
Fax: 02 9799 5491
Mobile: 0407051910
email: info@lufi.com.au

Lufi Architects

The contractor is to check all dimensions on site, and if in doubt, contact the Designer for clarification. Designs and drawing are subject to copyright.

Job Title

AQUA LUNA

For

at

461 Henley Marine Drive
Dummoque NSW 2047


Drawn by Peter Lufi

Scales: As Shown Date


Sheet Title:

Ground Floor

Project Number	Dwg No:	Issue:
41515	DA.02.2	C

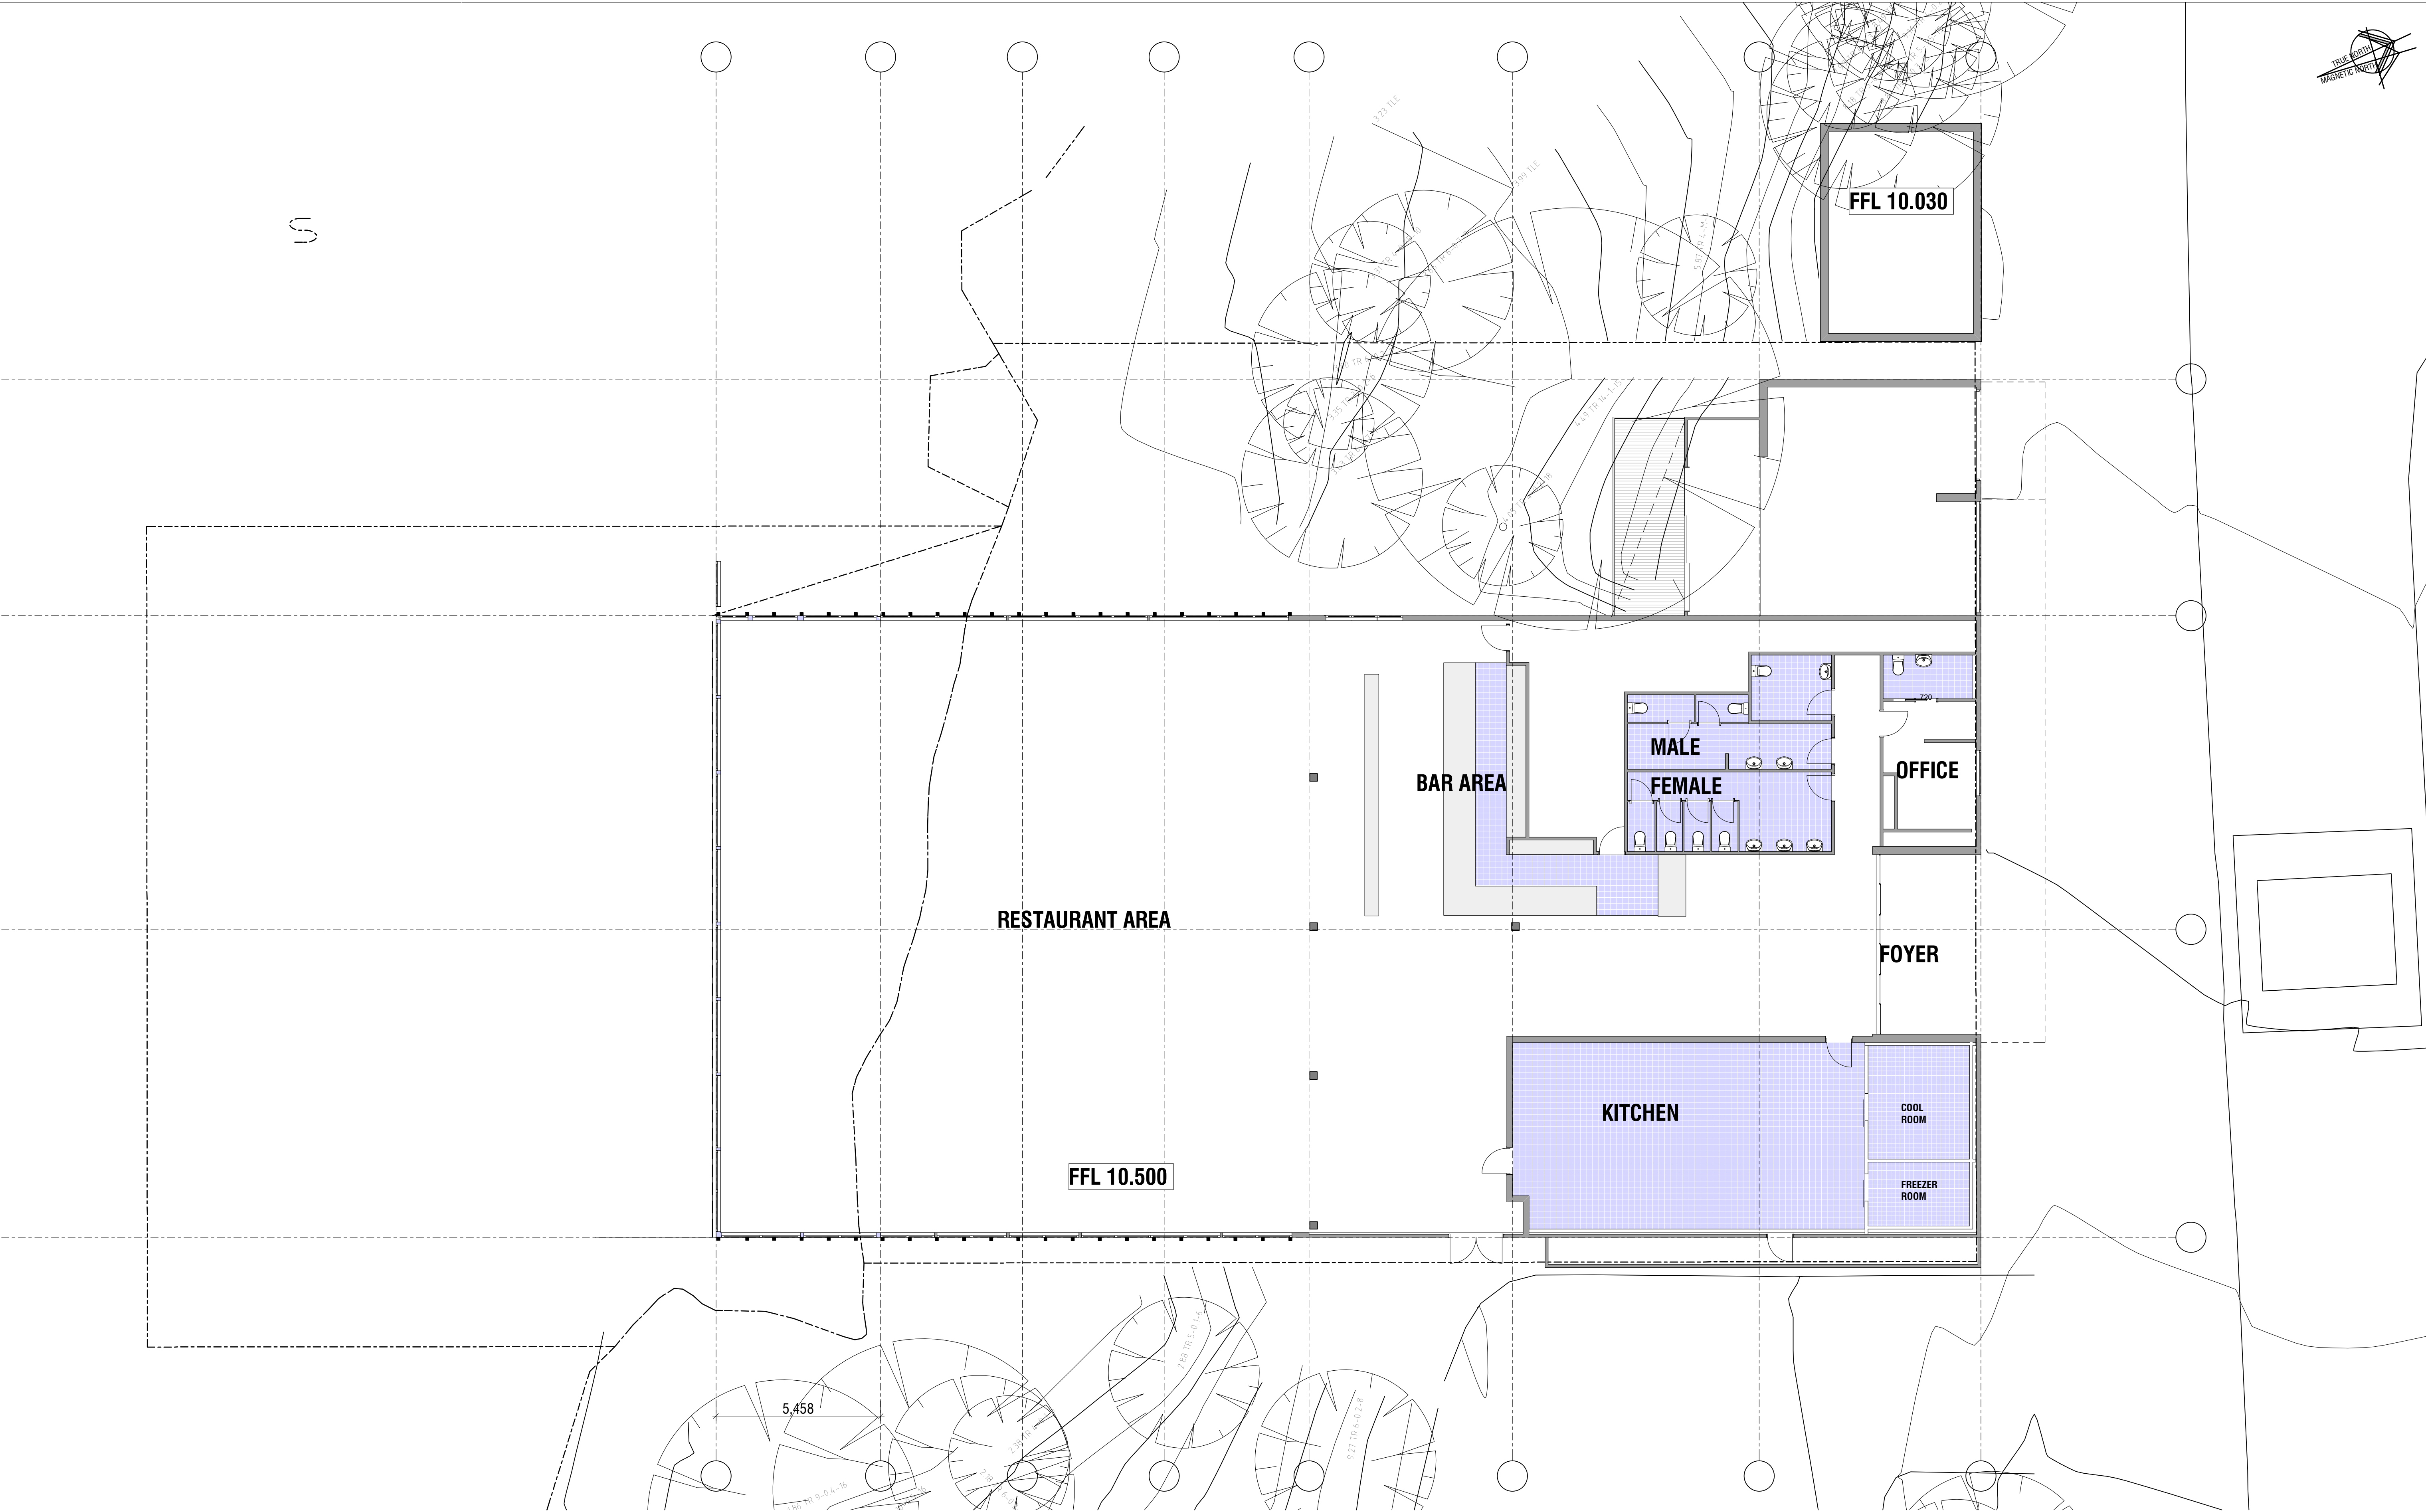

Issue	Date	Amendments	Issue	Date	Amendments	Issue	Date	Amendments	Issue	Date	Amendments
A	21/12/2021	ISSUED TO SURVEYOR									
B	03/03/2021	CLIENT REVIEW									
C	21/08/2024	Consultants Review - Existing									

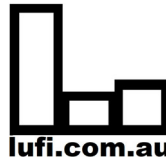

Lufi Architects

The contractor is to check all dimensions on site, and if in doubt, contact the Designer for clarification. Designs and drawing are subject to copyright.

12 Gillies Ave,
Haberfield NSW
2045

Tel: 02 9799 5491
Fax: 02 9799 5491
Mobile: 0407051910
email: info@lufi.com.au

Job Title

AQUA LUNA

For

at

461 Henley Marine Drive
Dummoque NSW 2047

Drawn by Peter Lufi

Scales: As Shown Date


Sheet Title

First Floor Restaurant

Project Number 41515

Dwg No: DA.02.3


Issue: C

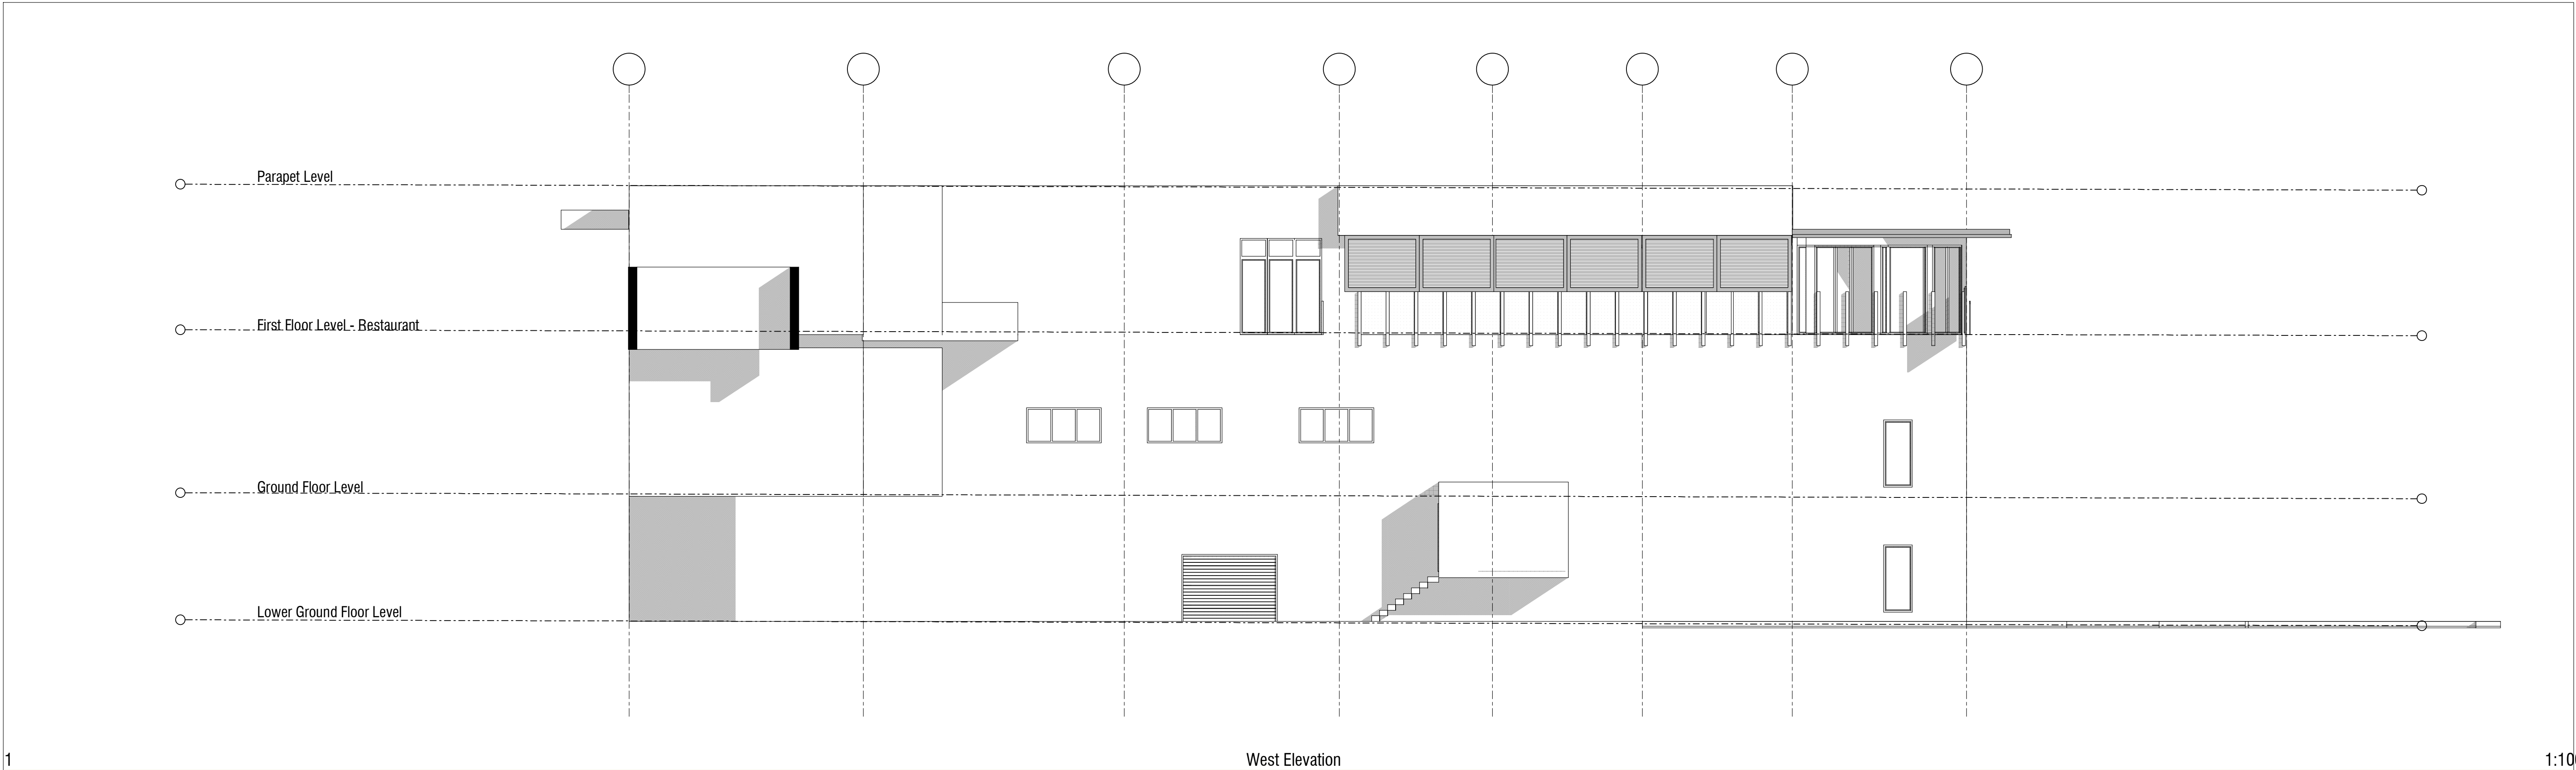

1

West Elevation

1:10

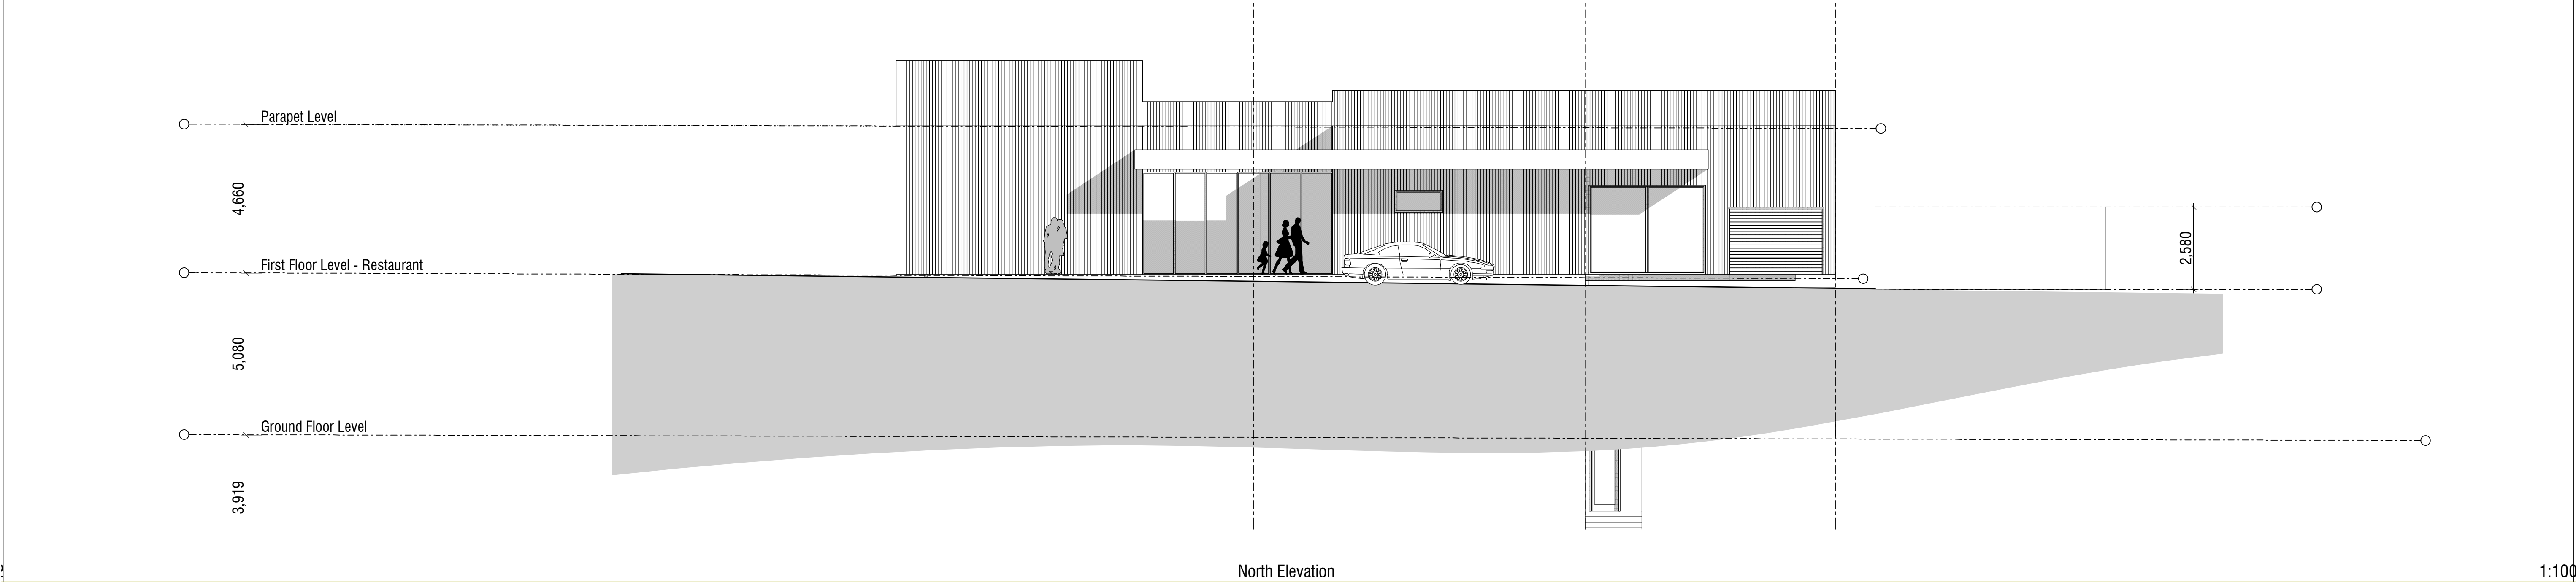

2

North Elevation

1:100

Issue:	Date:	Amendments:	Issue:	Date:	Amendments:	Issue:	Date:	Amendments:	Issue:	Date:	Amendments:
A	21/12/2021	ISSUED TO SURVEYOR									
B	03/03/2021	CLIENT REVIEW									
C	21/08/2024	Consultants Review - Existing									



Lufi Architects
The contractor is to check all dimensions on site, and if in doubt, contact the Designer for clarification. Designs and drawing are subject to copyright.

12 Gillies Ave,
Haberfield NSW
2045

Tel: 02 9799 5491
Fax: 02 9799 5491
Mobile 0407051910
email: info@lufi.com.au

Job Title
AQUA LUNA

For
461 Henley Marine Drive
Dummoque NSW 2047

Drawn by
Peter Lufi


Scales: As Shown Date

Sheet Title
West & North Elevations

Project Number
41515


Dwg No:
DA.03.1

Issue:
C

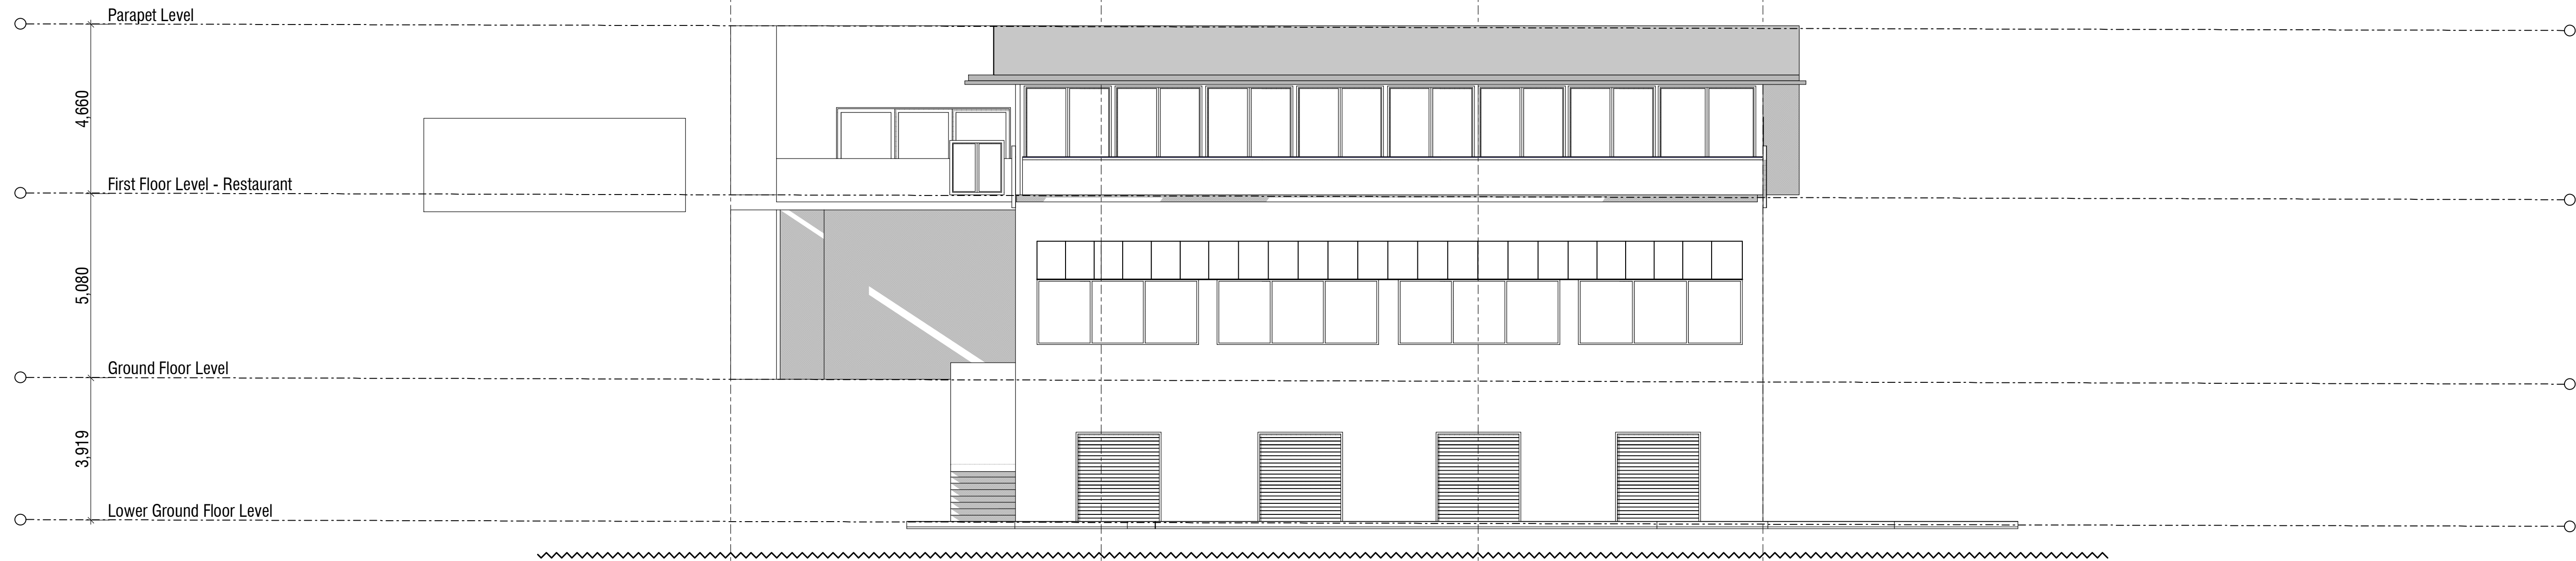

South Elevation

1:100

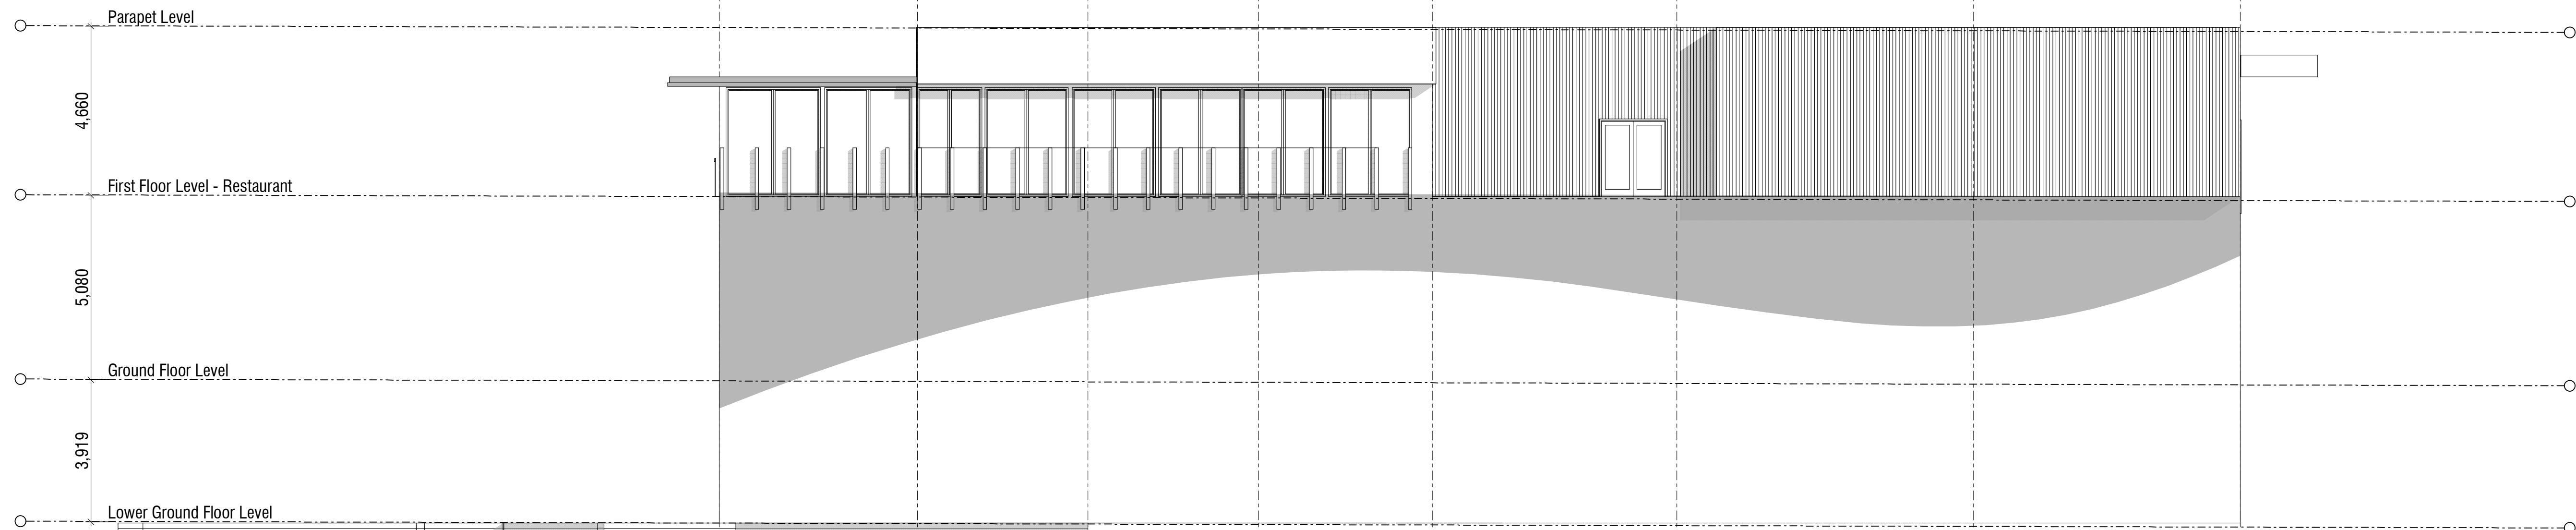

East Elevation

1:100

Issue:	Date:	Amendments:	Issue:	Date:	Amendments:	Issue:	Date:	Amendments:	Issue:	Date:	Amendments:
A	21/12/2021	ISSUED TO SURVEYOR									
B	03/03/2021	CLIENT REVIEW									
C	21/08/2024	Consultants Review - Existing									



Lufi Architects

The contractor is to check all dimensions on site, and if in doubt, contact the Designer for clarification. Designs and drawing are subject to copyright.

12 Gillies Ave,
Haberfield NSW
2045

Tel: 02 9799 5491
Fax: 02 9799 5491
Mobile: 0407051910
email: info@lufi.com.au

Job Title

AQUA LUNA

For

461 Henley Marine Drive
Dummoynes NSW 2047

at

Drawn by

Peter Lufi

Scales:

As Shown

Date

Sheet Title

East & South Elevations

Project Number


41515

Dwg No:

DA.03.2

Issue:

C

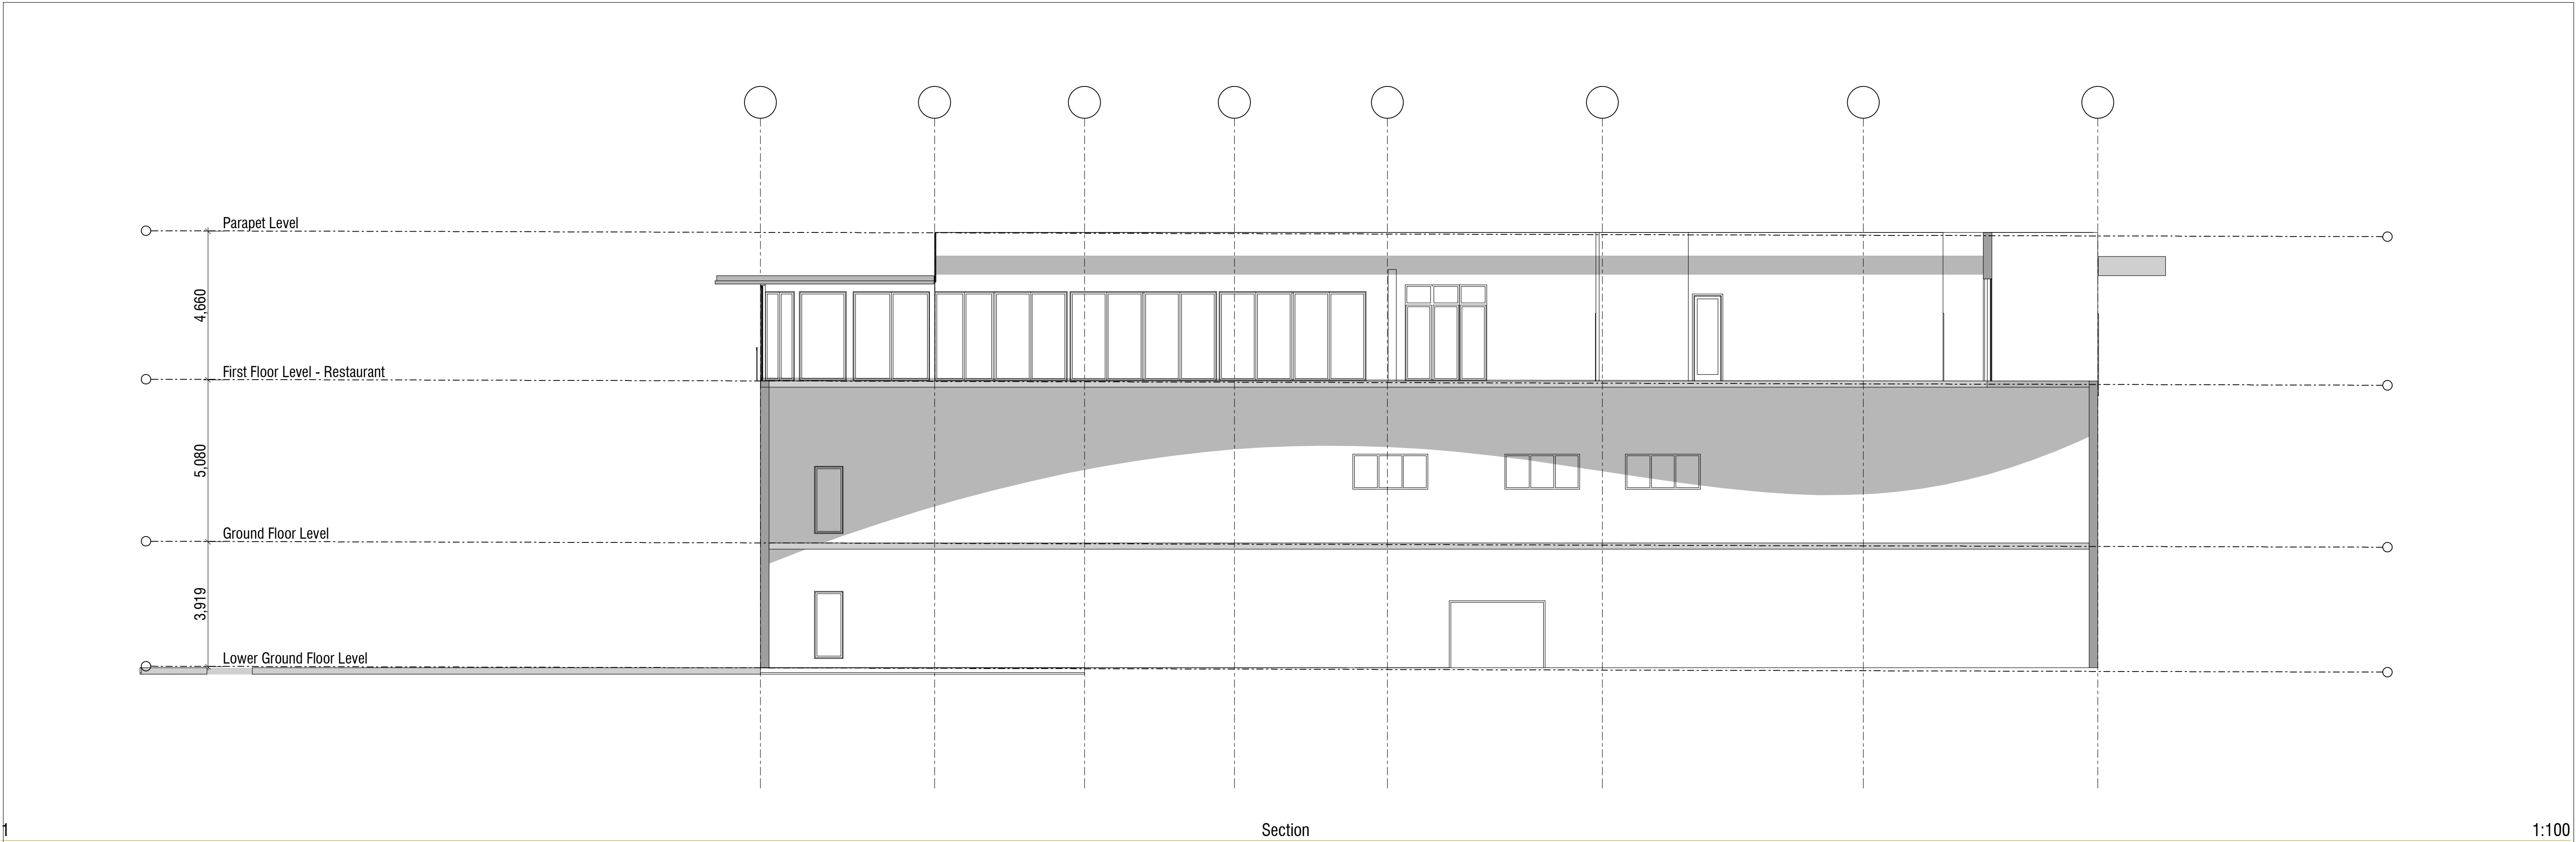

Issue	Date	Amendments	Issue	Date	Amendments	Issue	Date	Amendments	Issue	Date	Amendments
A	21/12/2021	ISSUED TO SURVEYOR									
B	03/03/2021	CLIENT REVIEW									
C	21/08/2024	Consultants Review - Existing									



Lufi Architects

The contractor is to check all dimensions on site, and if in doubt, contact the Designer for clarification. Designs and drawing are subject to copyright.

12 Gillies Ave,
Haberfield NSW
2045

Tel: 02 9799 5491
Fax: 02 9799 5491
Mobile 0407051910
email: info@lufi.com.au

Job Title

AQUA LUNA

For

at

461 Henley Marine Drive
Dummoynes NSW 2047

Drawn by Peter Lufi

Scales: As Shown Date

Sheet Title:

Section W & X

Project Number	Dwg No:	Issue:
41515	DA.04.1	C