


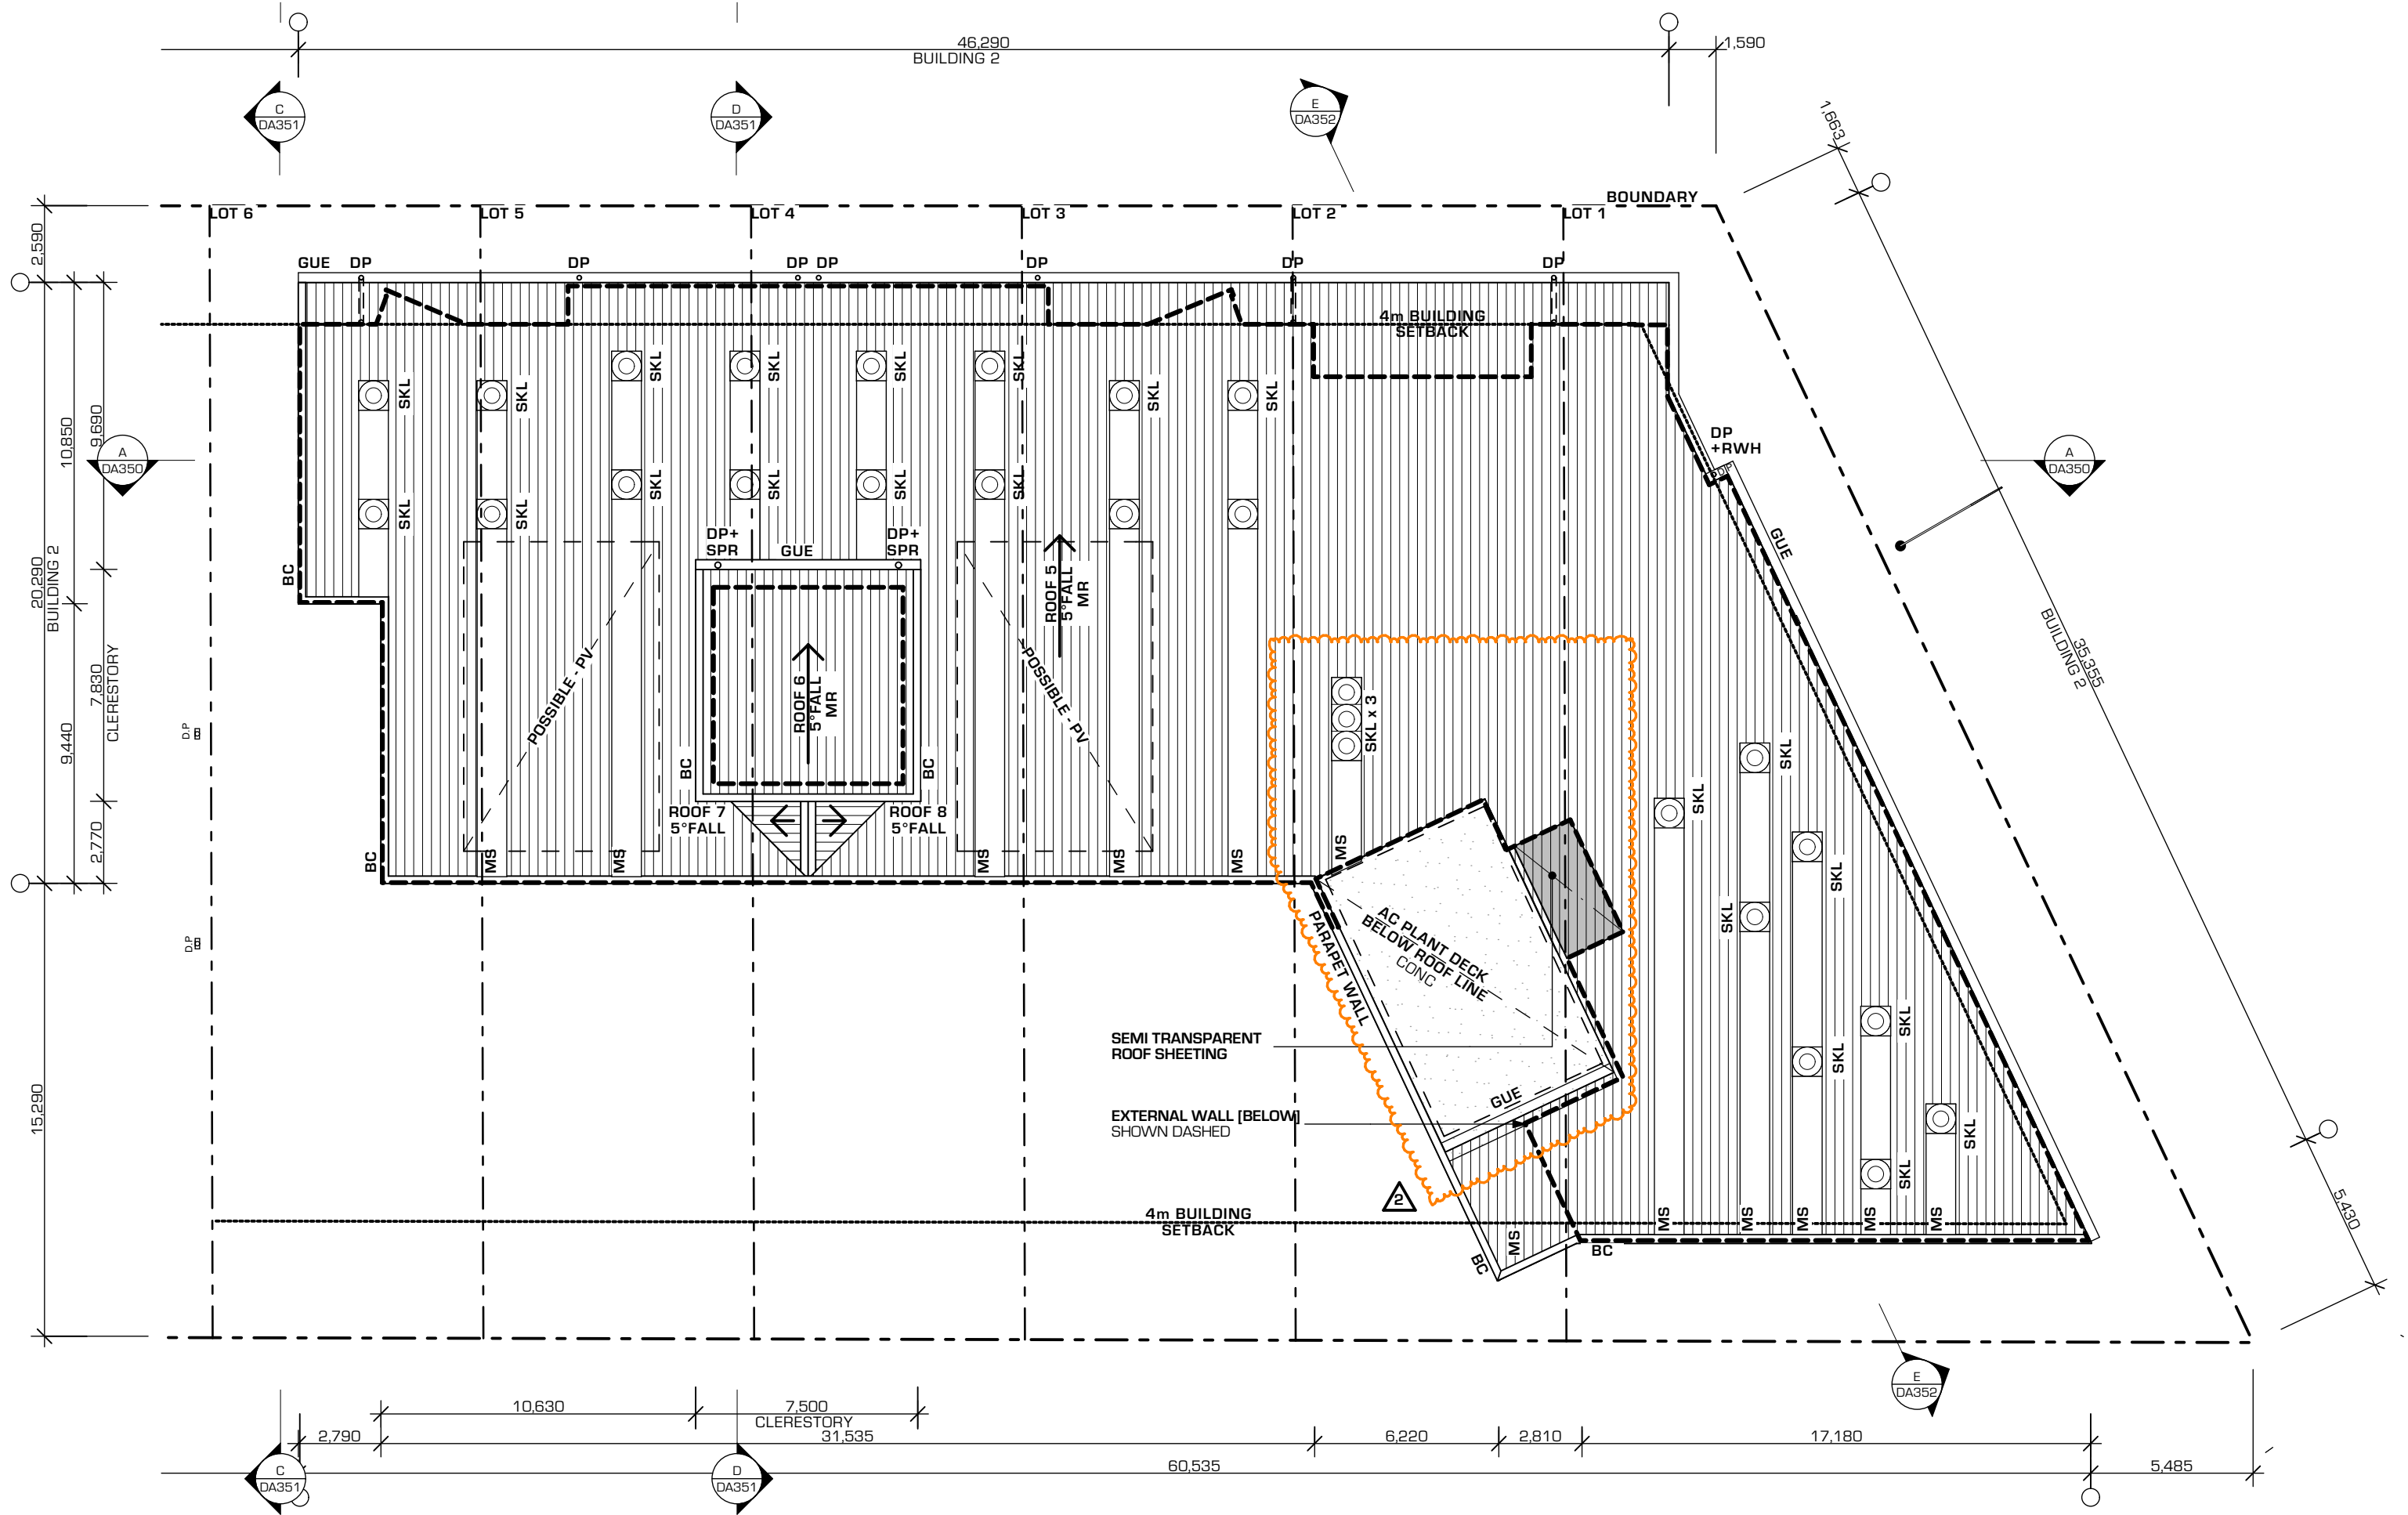

ST PATRICK'S PRIMARY, MORTLAKE

HERBERT STREET MORTLAKE NSW 2137



Sydney Catholic Schools
INSPIRING SPIRITS AND MINDS

ROOF LEGEND:
BC BARGE CAPPING
DP DOWNPIPE
GUE GUTTER
MR METAL ROOF
MS METAL SHEET
RWH RAIN WATER HEAD
SKL SKYLIGHT
SPR DOWNPIPE SPREADER
TS TRANSLUCENT SHEET

NOTES:
1. DO NOT SCALE DIMENSIONS
OFF DRAWINGS



EDWARD O'HANLON
GUINN O'HANLON ARCHITECTS - DIRECTOR
NSW ARCHITECTS REGISTRATION NO. 4306

DRAWN BY: CW, JB
CHECKED BY: TOH

JOB NUMBER

DRAWING NUMBER


SCALE
1:200 @ A3

1320

DA250

2

DATE REVISION ISSUE DEVELOPMENT APPLICATION

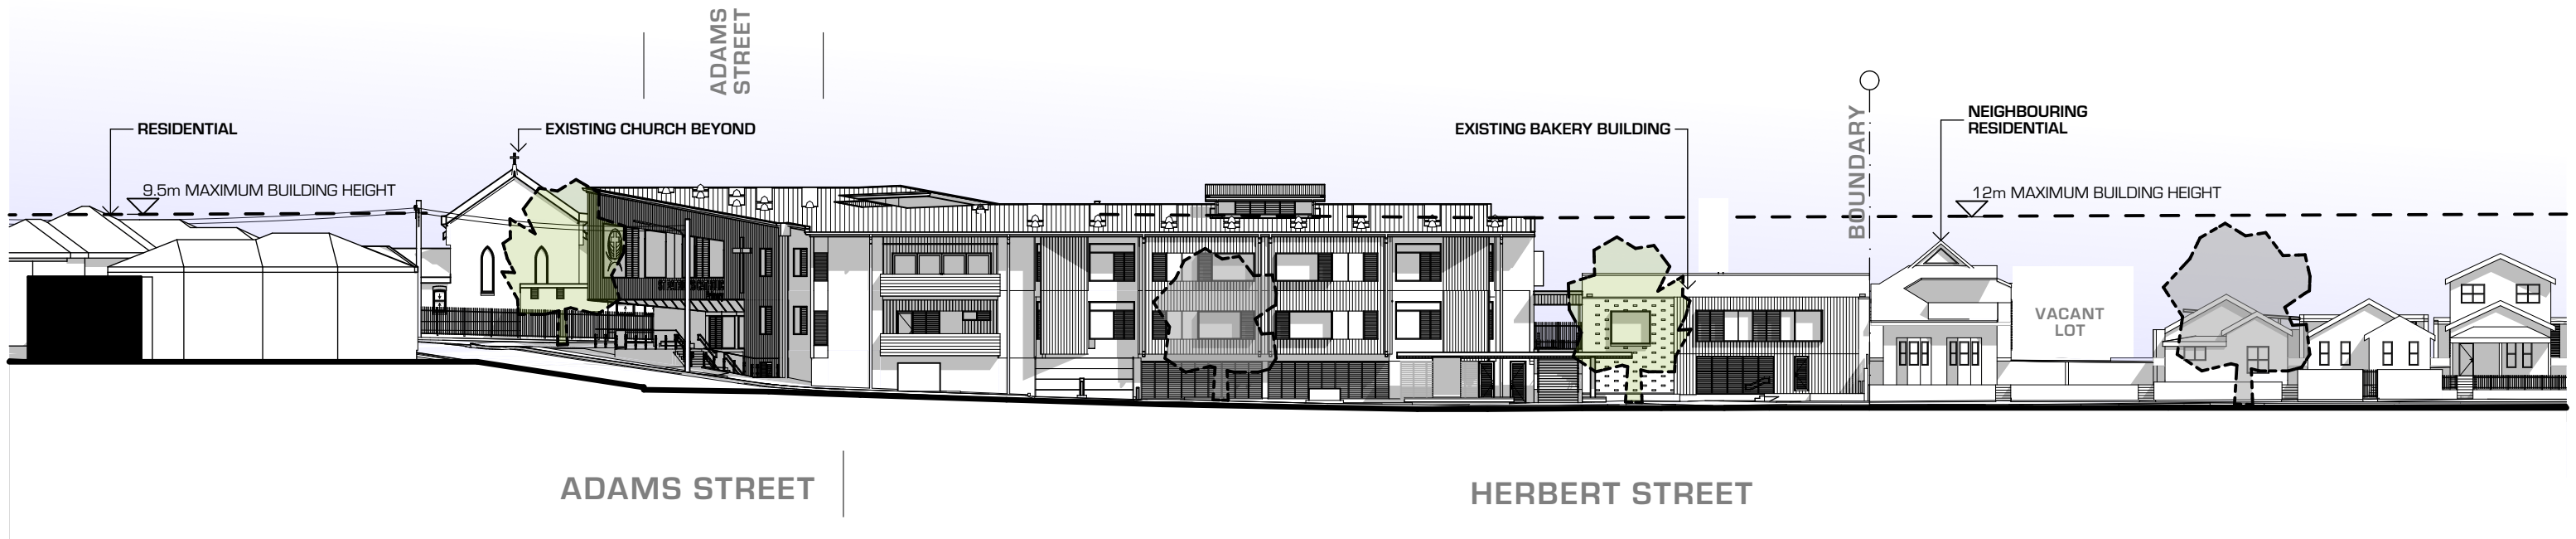

1. **HERBERT STREET ELEVATION**
1:400



2. **ADAMS STREET ELEVATION**
1:400



**ST PATRICK'S PRIMARY,
MORTLAKE**

HERBERT STREET MORTLAKE NSW 2137



Sydney Catholic Schools
INSPIRING SPIRITS AND MINDS

NOTES:
1. DO NOT SCALE DIMENSIONS
OFF DRAWINGS

EDWARD O'HANLON GUINN O'HANLON ARCHITECTS - DIRECTOR NSW ARCHITECTS REGISTRATION NO. 4306		DRAWN BY: CW, JB	SCALE 1:400 @ A3
CHECKED BY: TOH		0	
JOB NUMBER	DRAWING NUMBER	ISSUE	
10.02.16 REVISED DEVELOPMENT APPLICATION ISSUE 2	27.07.15 ISSUE FOR DEVELOPMENT APPLICATION	1	
DATE	REVISION	ISSUE	
		DEVELOPMENT APPLICATION	

**ELEVATIONS
STREET ELEVATIONS**

1320

DA300

2



ST PATRICK'S PRIMARY,
MORTLAKE



HERBERT STREET MORTLAKE NSW 2137




Sydney Catholic Schools
INSPIRING SPIRITS AND MINDS

NOTES:
1. DO NOT SCALE DIMENSIONS
OFF DRAWINGS

EDWARD O'HANLON GUINN O'HANLON ARCHITECTS - DIRECTOR NSW ARCHITECTS REGISTRATION NO. 4306			DRAWN BY: CW, JB	SCALE 1:400 @ A3
CHECKED BY: TOH			0	
JOB NUMBER			DRAWING NUMBER	ISSUE
10.02.16 REVISED DEVELOPMENT APPLICATION ISSUE 2			1320	DA301
27.07.15 ISSUE FOR DEVELOPMENT APPLICATION 1			2	2
DATE REVISION ISSUE			DEVELOPMENT APPLICATION	

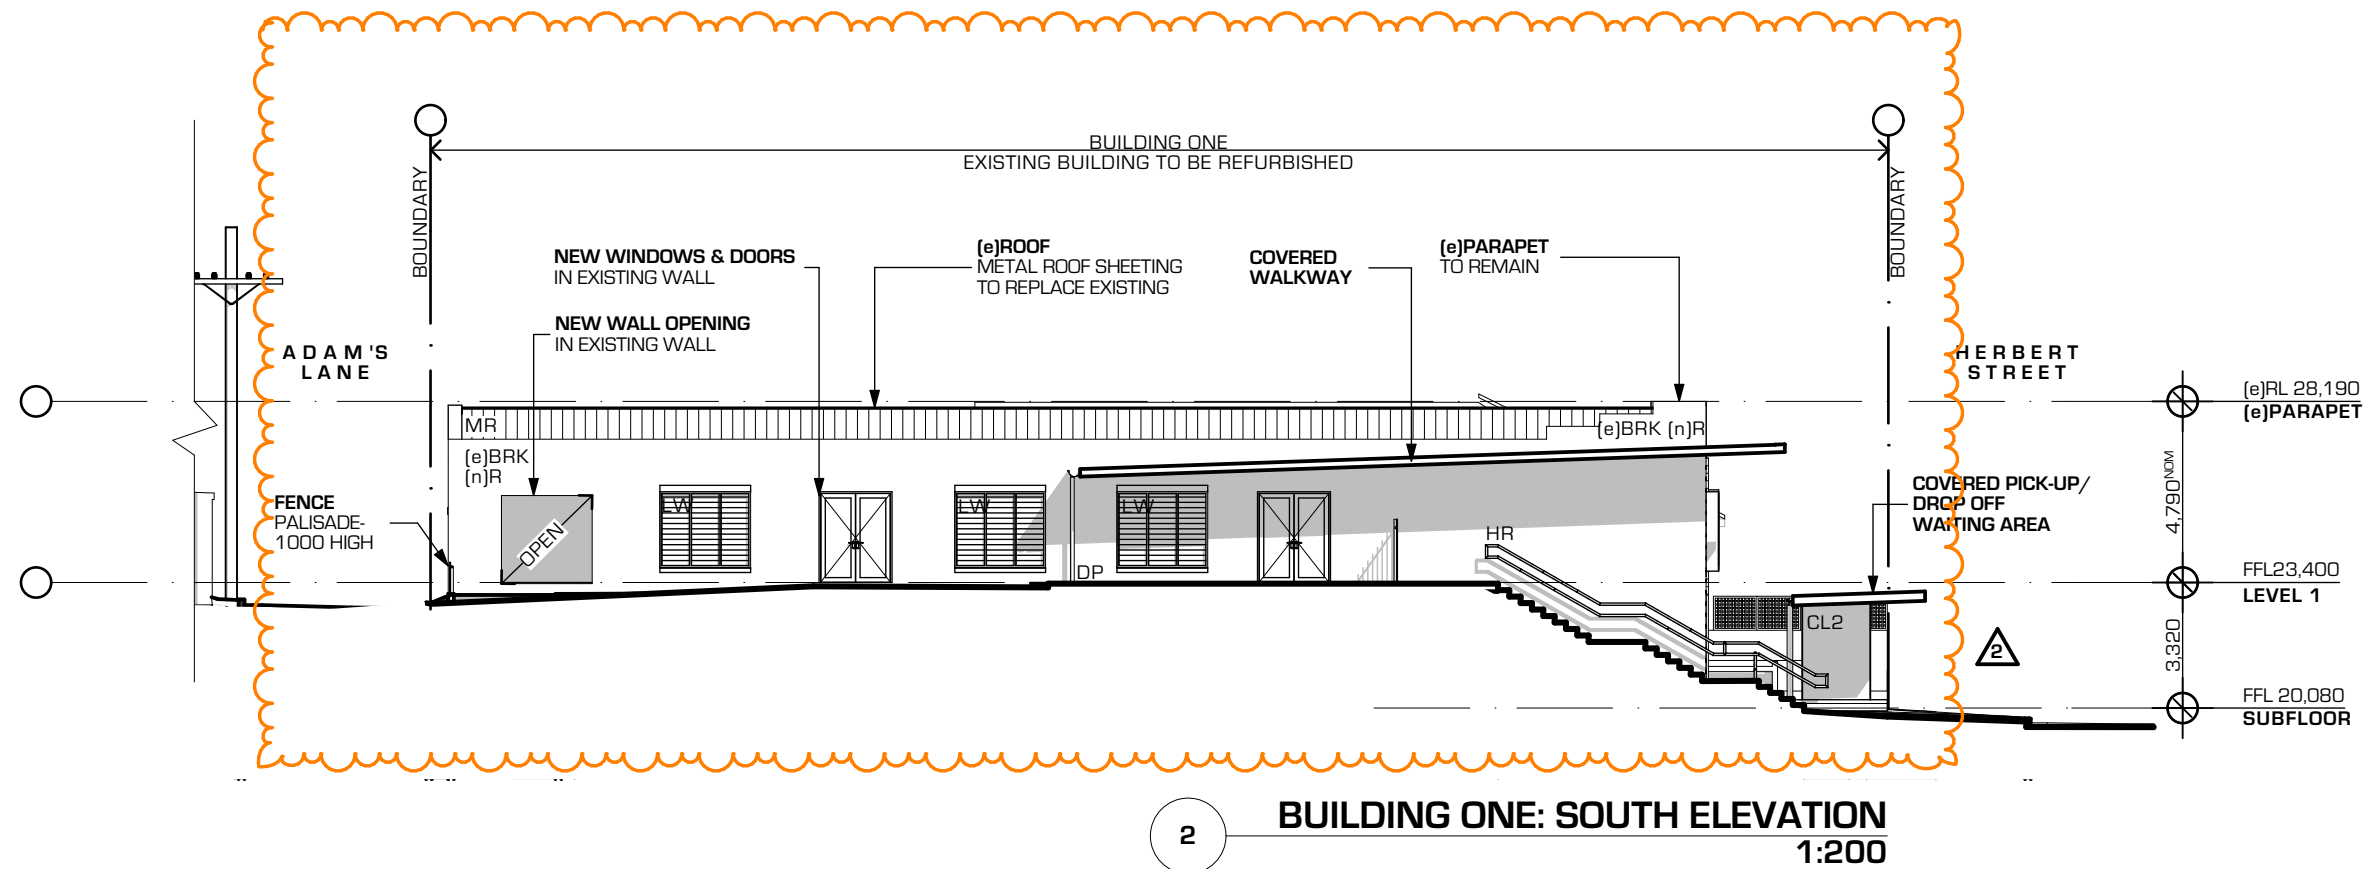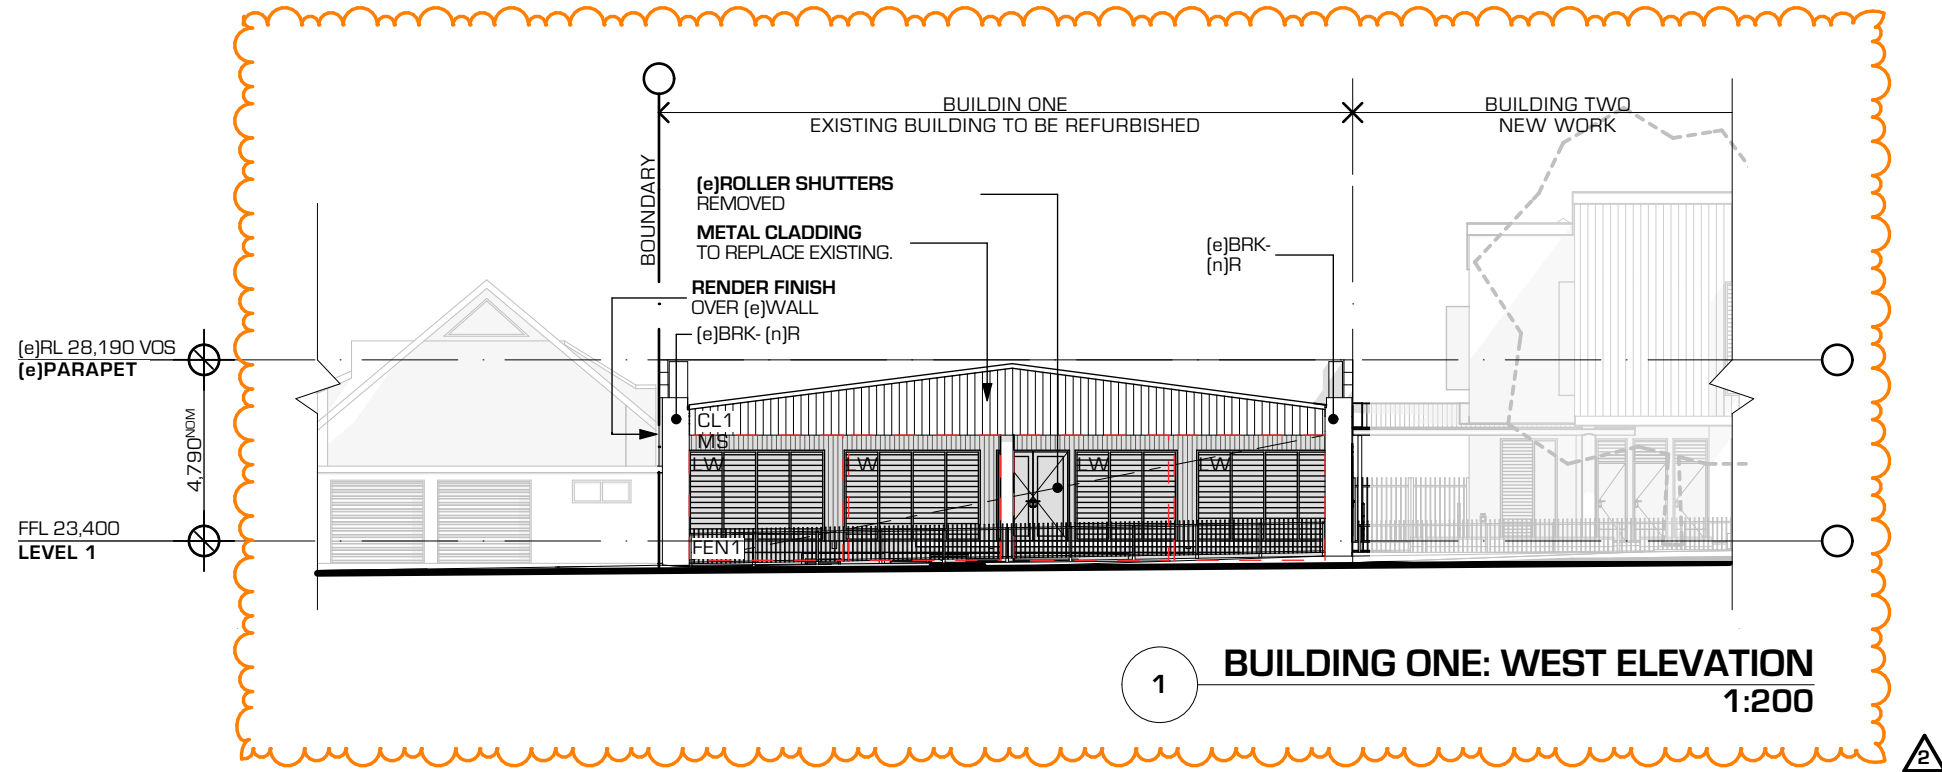

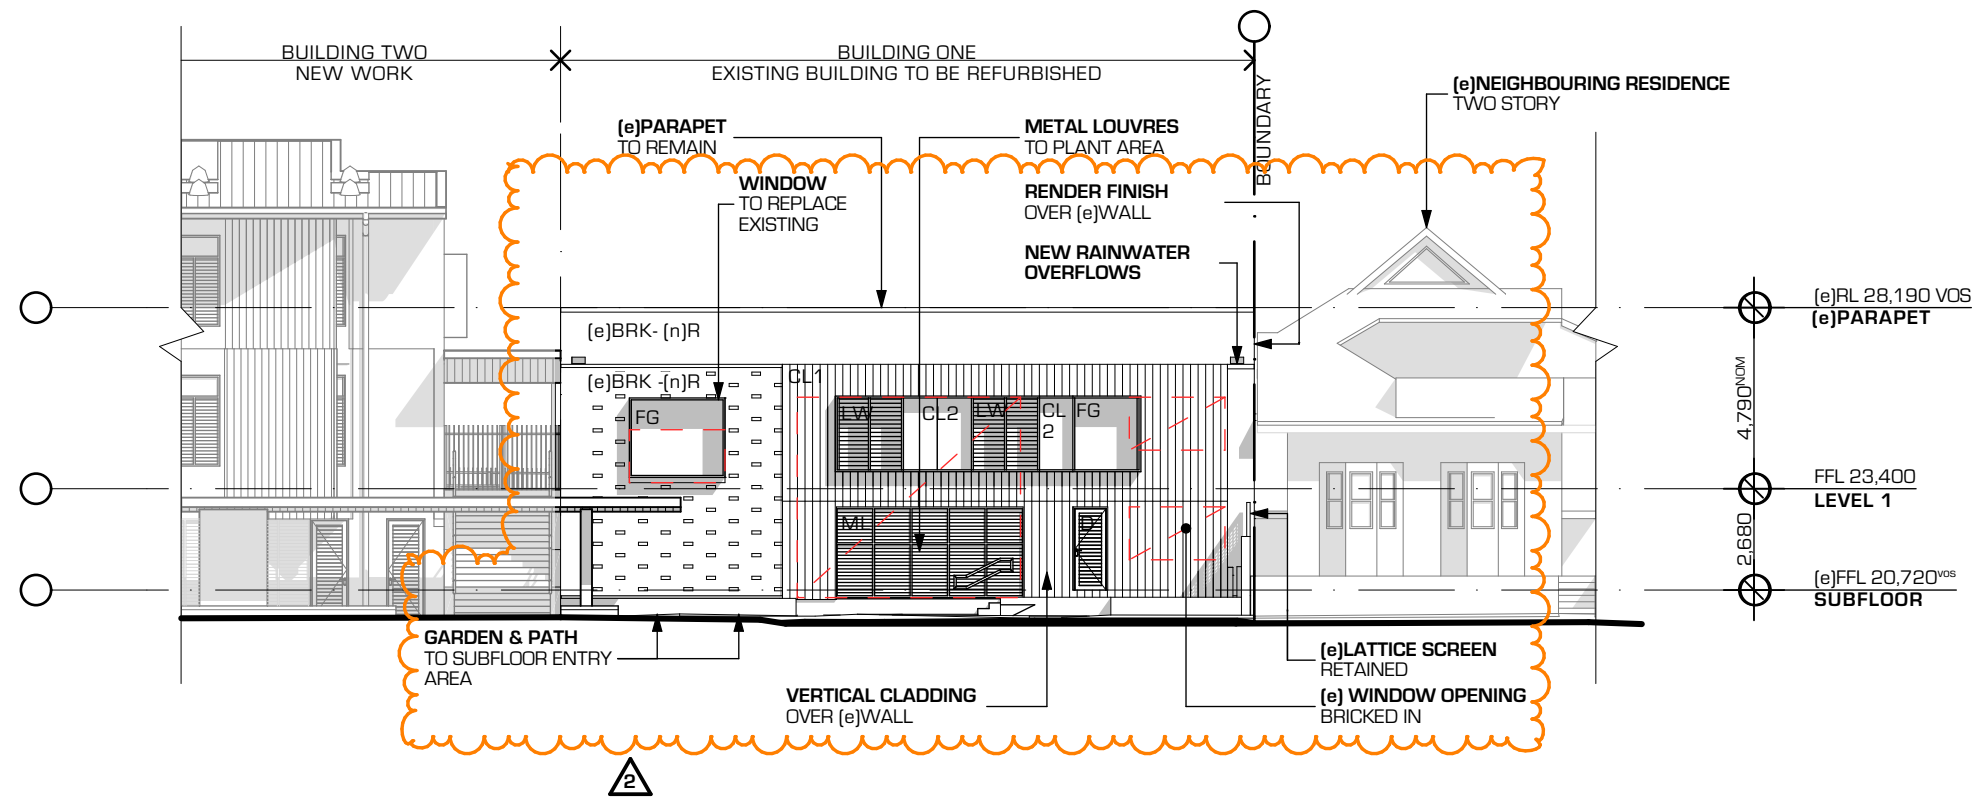

3 BUILDING ONE: EAST ELEVATION
1:200



NEWCASTLE
T & G Building, Suite 1, Lower Ground Floor
41-45 Hunter Street, NEWCASTLE NSW 2300
PO Box 1813
NEWCASTLE NSW 2300
(02) 4929 1165 T
(02) 4929 1195 F

SYDNEY
1/153 Victoria Road, GLADESVILLE NSW 2111
(02) 9420 3155 T
(02) 9240 3655 F
www.qoh.net.au W

**ST PATRICK'S PRIMARY,
MORTLAKE**

HERBERT STREET MORTLAKE NSW 2137



Sydney Catholic Schools
INSPIRING SPIRITS AND MINDS

ELEVATIONS LEGEND:
BRK BRICK
CL CLADDING SYSTEM
DP DOWNPIPE
FG FIXED GLASS
LW LOUVER WINDOWE
MB METER BOX
MR METAL ROOF
MS METAL SHEET

SKL SKYLIGHTS
RWH RAIN WATER HEAD

NOTES:
1. DO NOT SCALE DIMENSIONS
OFF DRAWINGS


EDWARD O'HANLON
GUINN O'HANLON ARCHITECTS - DIRECTOR
NSW ARCHITECTS REGISTRATION NO. 4306

DRAWN BY: CW, JB
CHECKED BY: TOH


SCALE 1:200 @ A3
0 1 2 3 4 5 6 7 8

JOB NUMBER	DRAWING NUMBER	ISSUE
1320	DA311	2
DATE	REVISION	ISSUE
		DEVELOPMENT APPLICATION

ELEVATIONS
ELEVATIONS: BUILDING 1 EAST

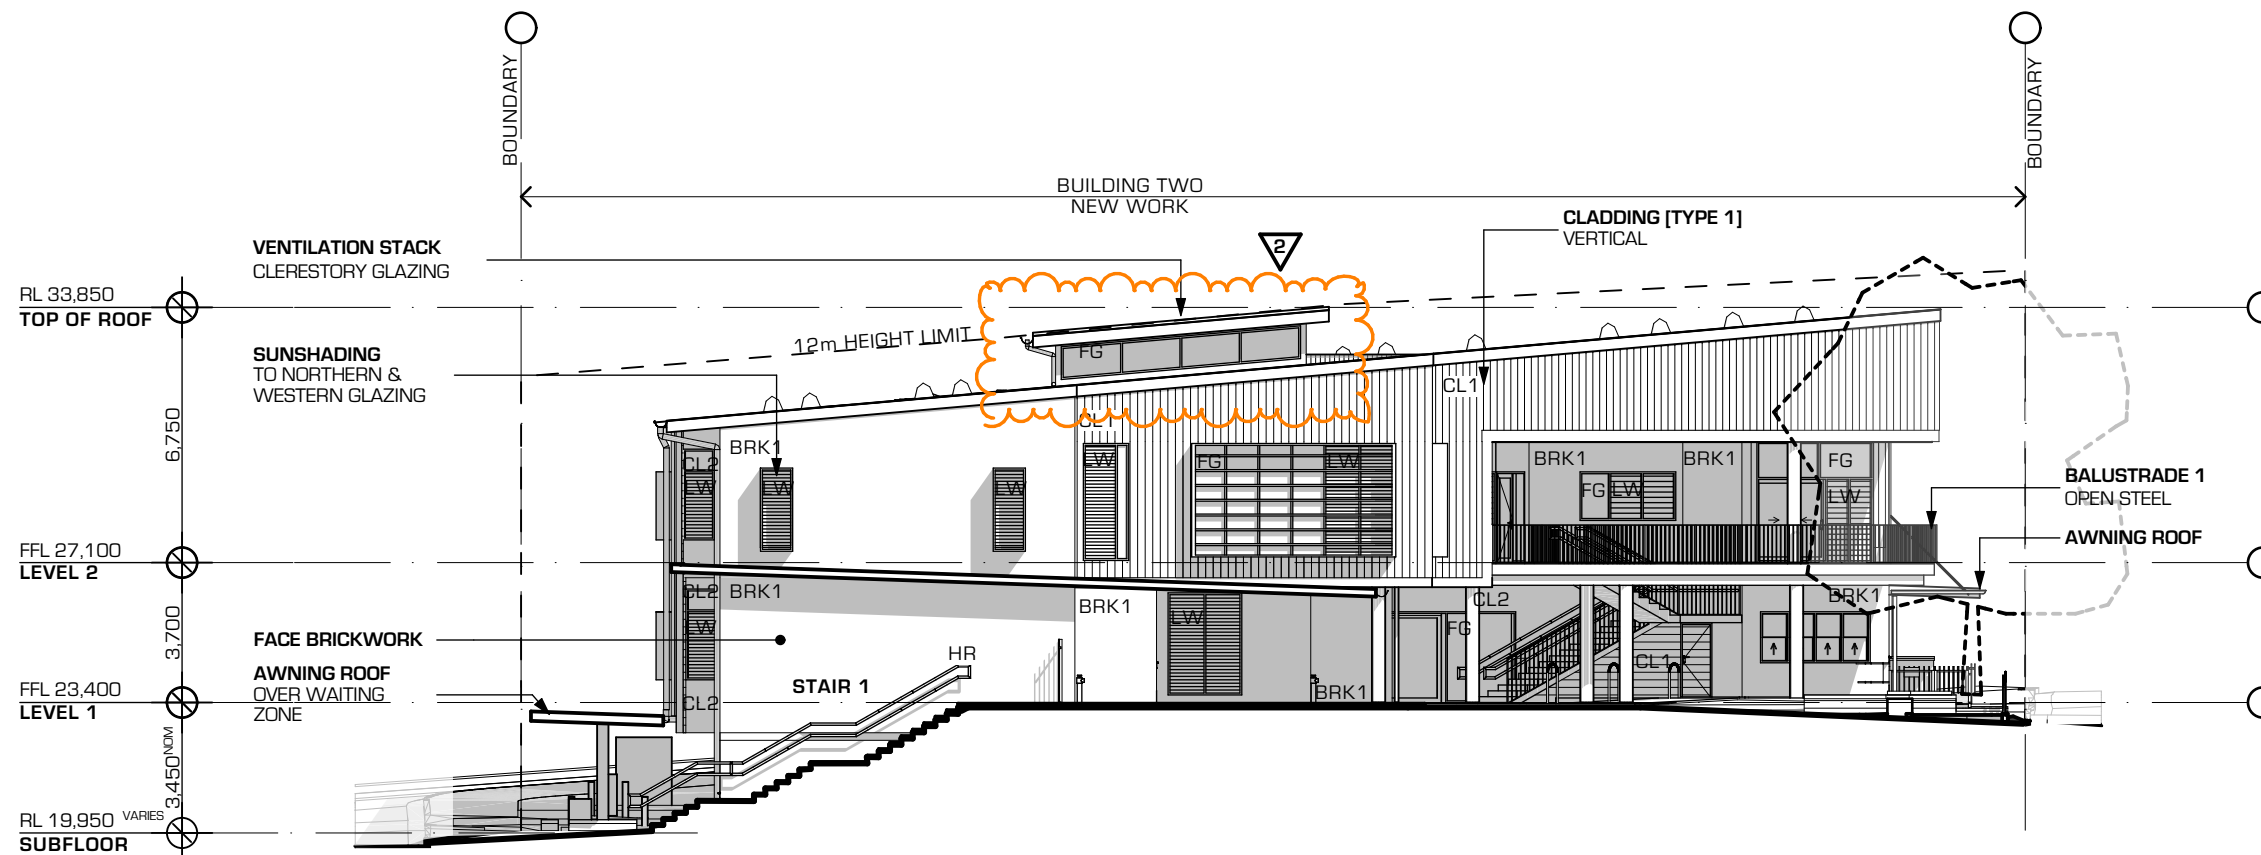

1. **BUILDING TWO: NORTH ELEVATION**
1:200

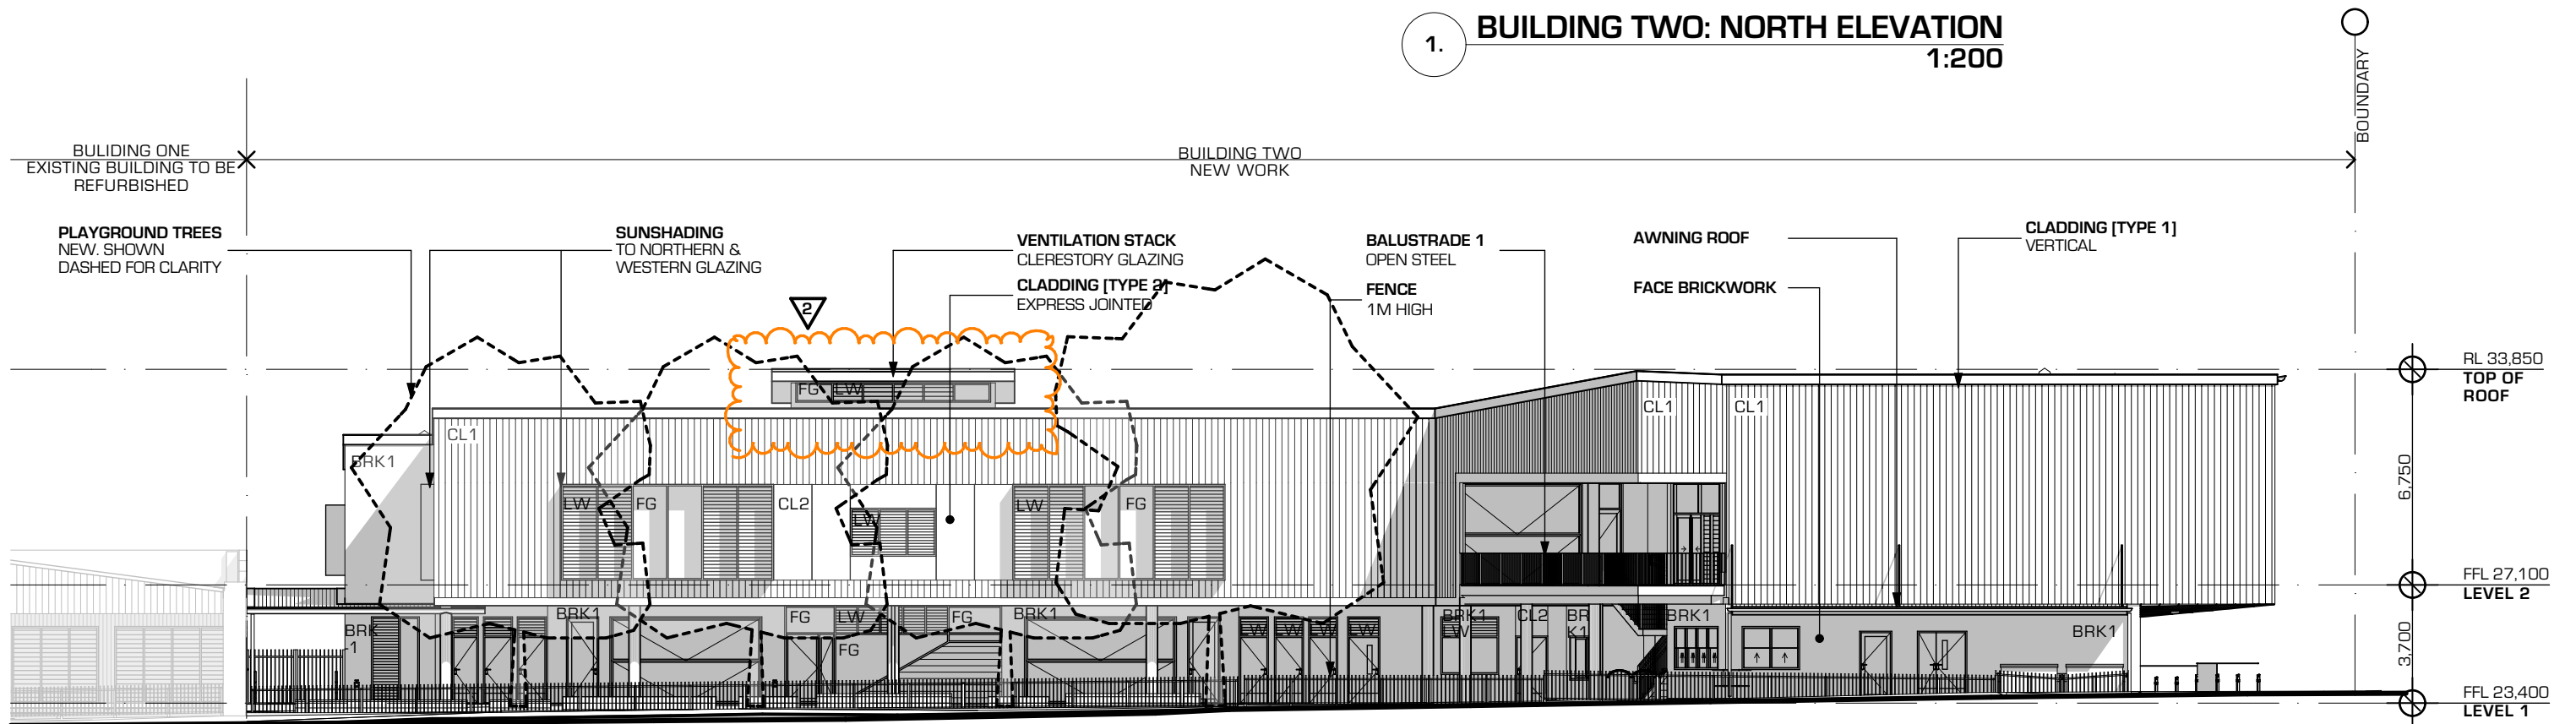

2. **BUILDING TWO: WEST ELEVATION**
1:200



**ST PATRICK'S PRIMARY,
MORTLAKE**

HERBERT STREET MORTLAKE NSW 2137



Sydney Catholic Schools
INSPIRING SPIRITS AND MINDS

ELEVATIONS LEGEND:
BRK BRICK
CL CLADDING SYSTEM
DP DOWNPIPE
FG FIXED GLASS
LW LOUVER WINDOW
MB METER BOX
MR METAL ROOF
MS METAL SHEET

SKL SKYLIGHTS
RW H RAIN WATER HEAD



NOTES:
1. DO NOT SCALE DIMENSIONS
OFF DRAWINGS

ELEVATIONS
ELEVATIONS: BUILDING 2 NORTH & WEST

EDWARD O'HANLON GUINN O'HANLON ARCHITECTS - DIRECTOR NSW ARCHITECTS REGISTRATION NO. 4306			DRAWN BY: CW, JB		SCALE 1:200 @ A3	
CHECKED BY: TOH					8	
JOB NUMBER			DRAWING NUMBER			ISSUE
1320			DA320			2
10.02.16 REVISED DEVELOPMENT APPLICATION ISSUE 2						
27.07.15 ISSUE FOR DEVELOPMENT APPLICATION 1						
DATE	REVISION	ISSUE	DEVELOPMENT APPLICATION			

NEWCASTLE
T & C Building, Suite 1, Lower Ground Floor
41-45 Hunter Street, NEWCASTLE NSW 2300
PO Box 1813
NEWCASTLE NSW 2300
(02) 4929 1165 T
(02) 4929 1195 F

SYDNEY
1/153 Victoria Road, GLADESVILLE NSW 2111
(02) 9420 3155 T
(02) 9240 3655 F
www.qoh.net.au W

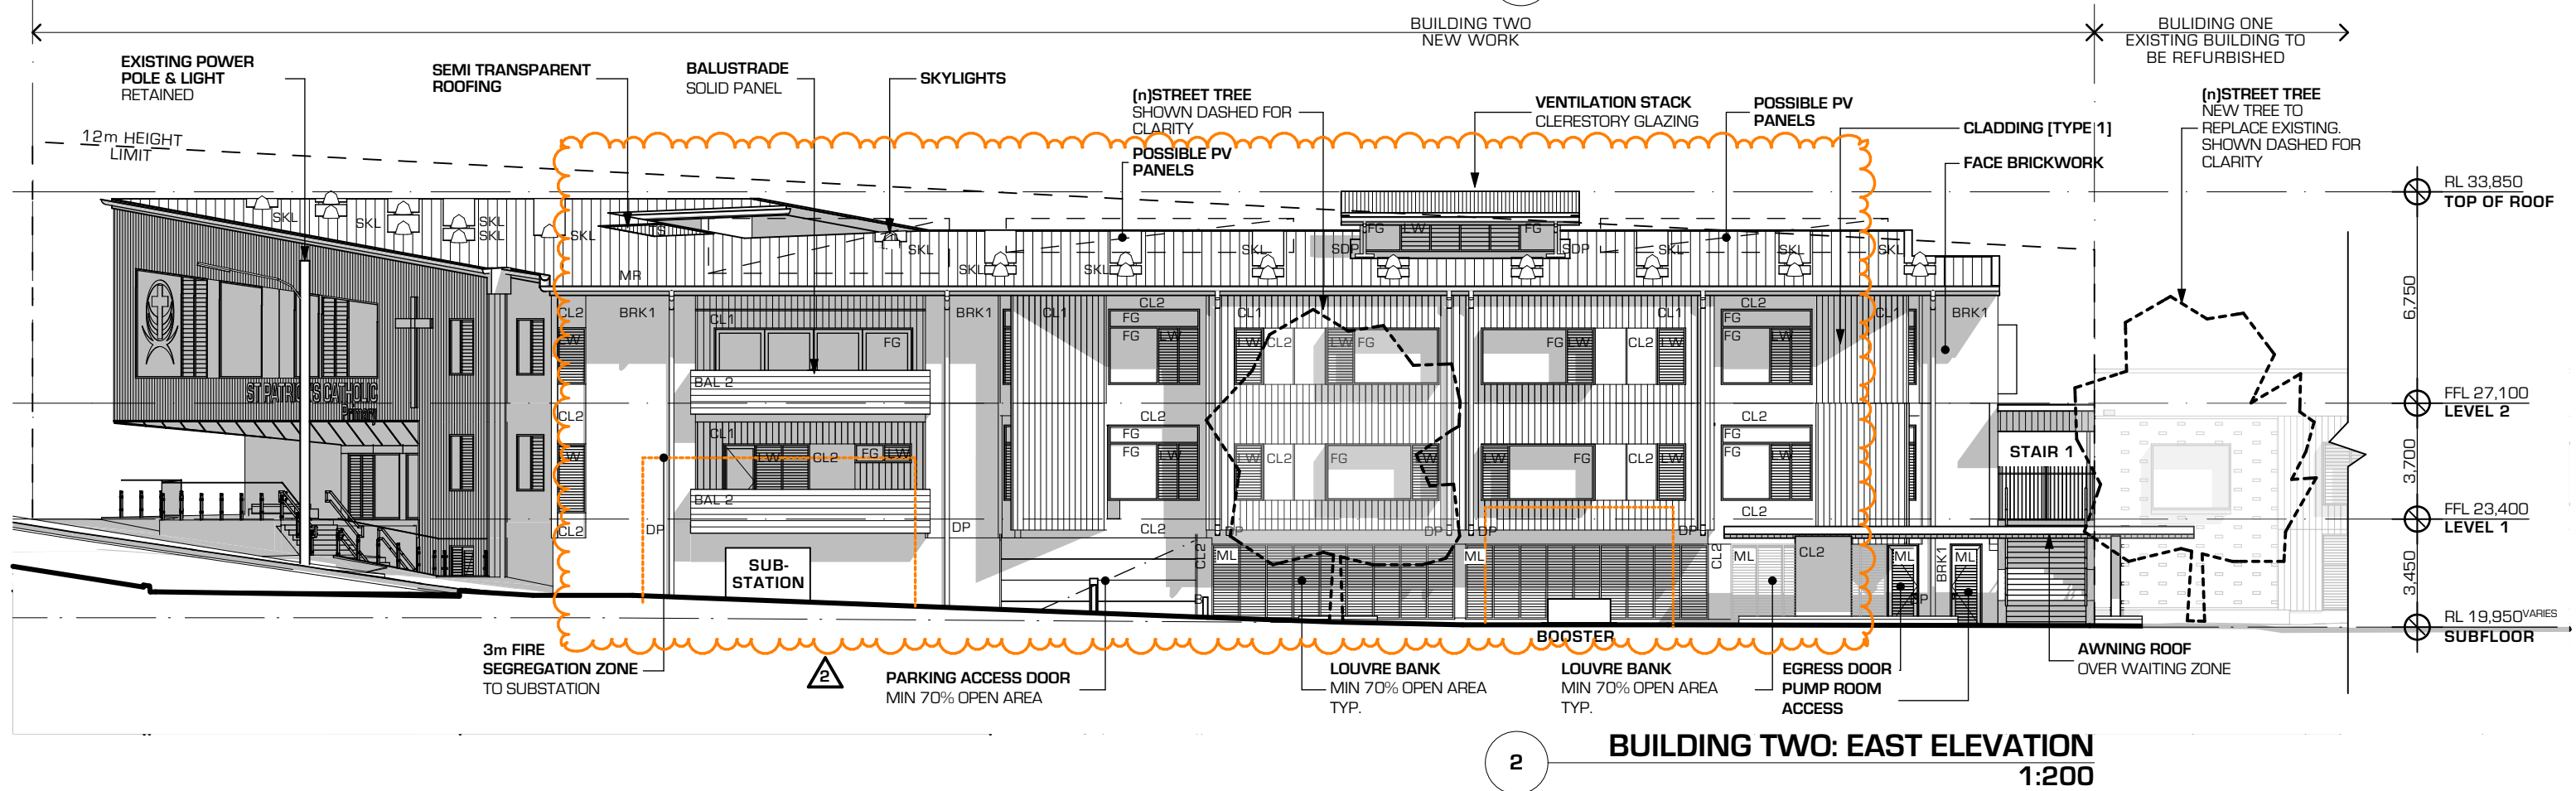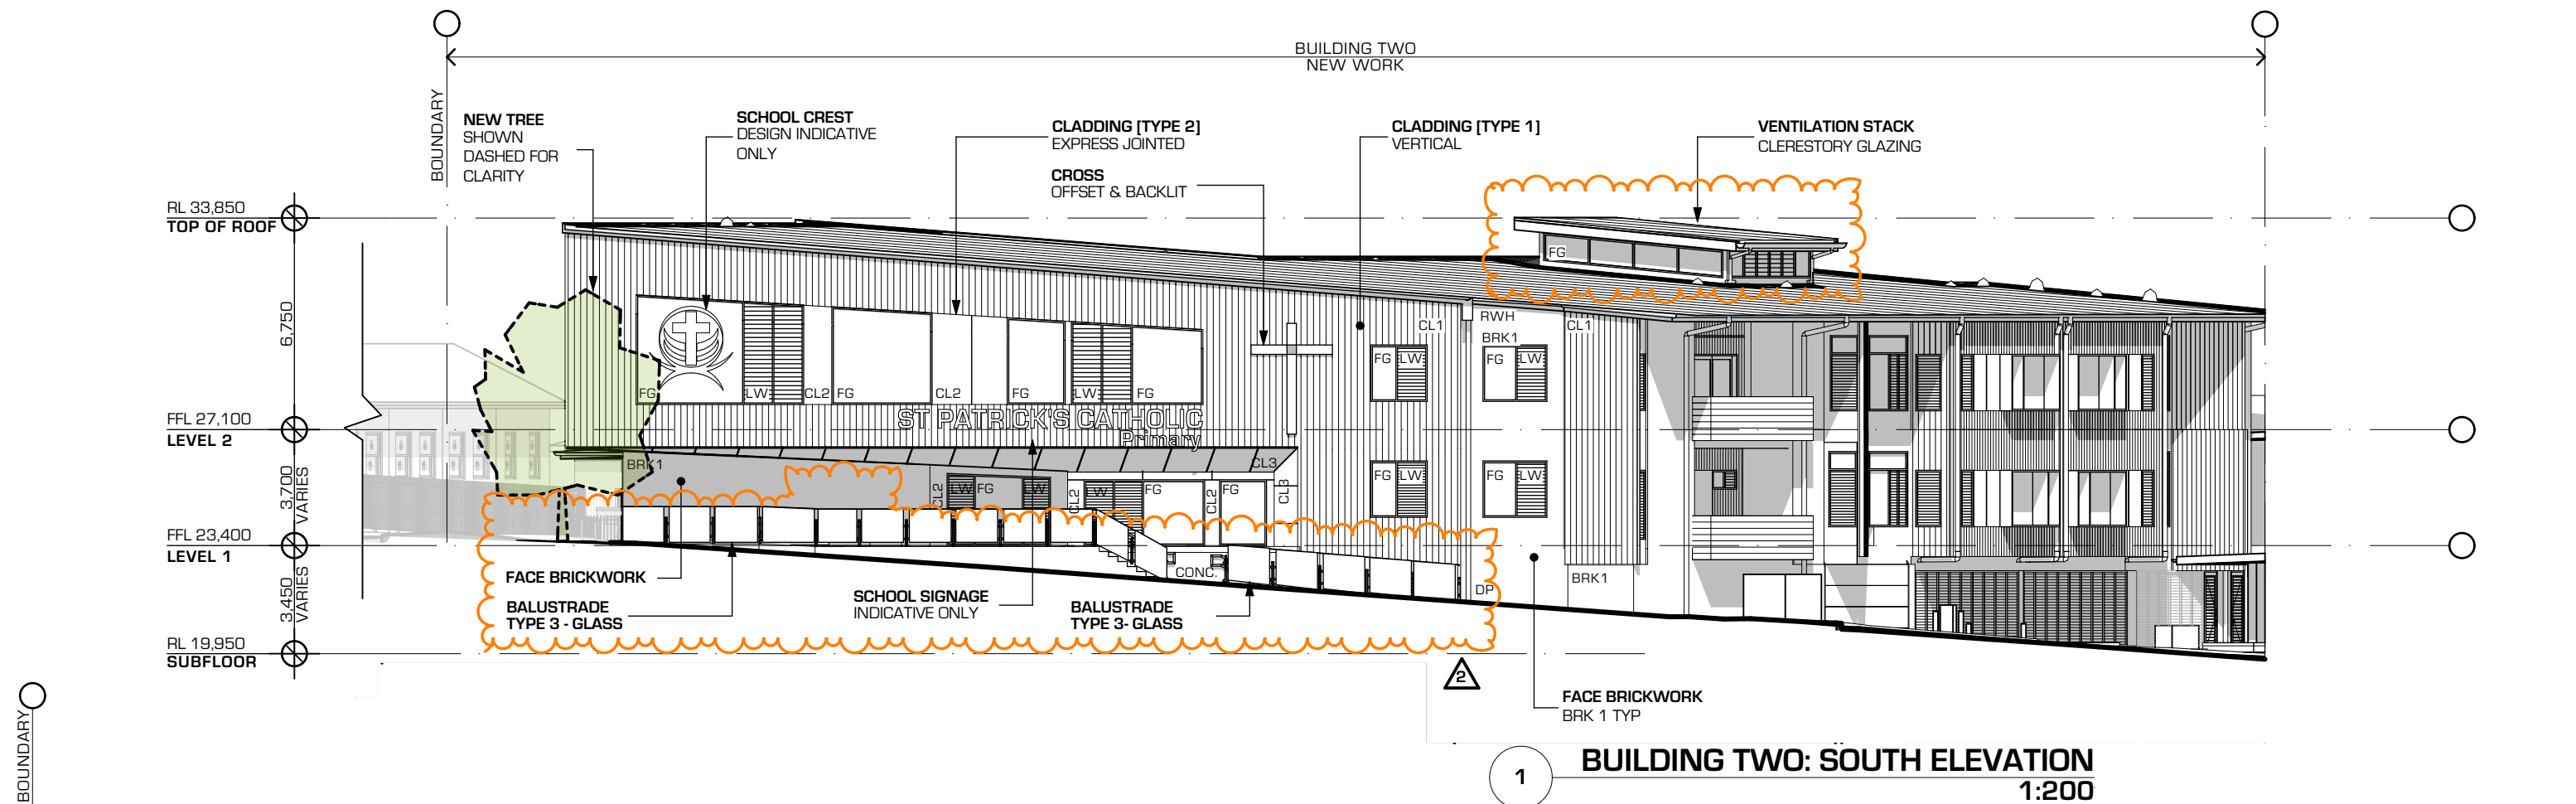

**ST PATRICK'S PRIMARY,
MORTLAKE**

HERBERT STREET MORTLAKE NSW 2137



Sydney Catholic Schools
INSPIRING SPIRITS AND MINDS

ELEVATIONS LEGEND:
BRK BRICK
CL CLADDING SYSTEM
DP DOWNPIPE
FG FIXED GLASS
LW LOUVRE WINDOW
MB METER BOX
MR METAL ROOF
MS METAL SHEET

SKL SKYLIGHTS
RWH RAIN WATER HEAD

NOTES:
1. DO NOT SCALE DIMENSIONS
OFF DRAWINGS

**ELEVATIONS
ELEVATIONS: BUILDING 2 SOUTH & EAST**

EDWARD O'HANLON
GUINN O'HANLON ARCHITECTS - DIRECTOR
NSW ARCHITECTS REGISTRATION NO. 4306

DRAWN BY: CW, JB
CHECKED BY: TOH

SCALE: 1:200 @ A3
JOB NUMBER: 1320
DRAWING NUMBER: DA321
ISSUE: 2

10.02.16 REVISED DEVELOPMENT APPLICATION ISSUE 2
27.07.15 ISSUE FOR DEVELOPMENT APPLICATION


DATE REVISION ISSUE

DEVELOPMENT APPLICATION


1320 DA321 2

NEWCASTLE
T & G Building, Suite 1, Lower Ground Floor
41-45 Hunter Street, NEWCASTLE NSW 2300
PO Box 1813
NEWCASTLE NSW 2300
(02) 4929 1165 T
(02) 4929 1195 F

SYDNEY
1/153 Victoria Road, GLADESVILLE NSW 2111
(02) 9420 3155 T
(02) 9240 3655 F
www.qoh.net.au W

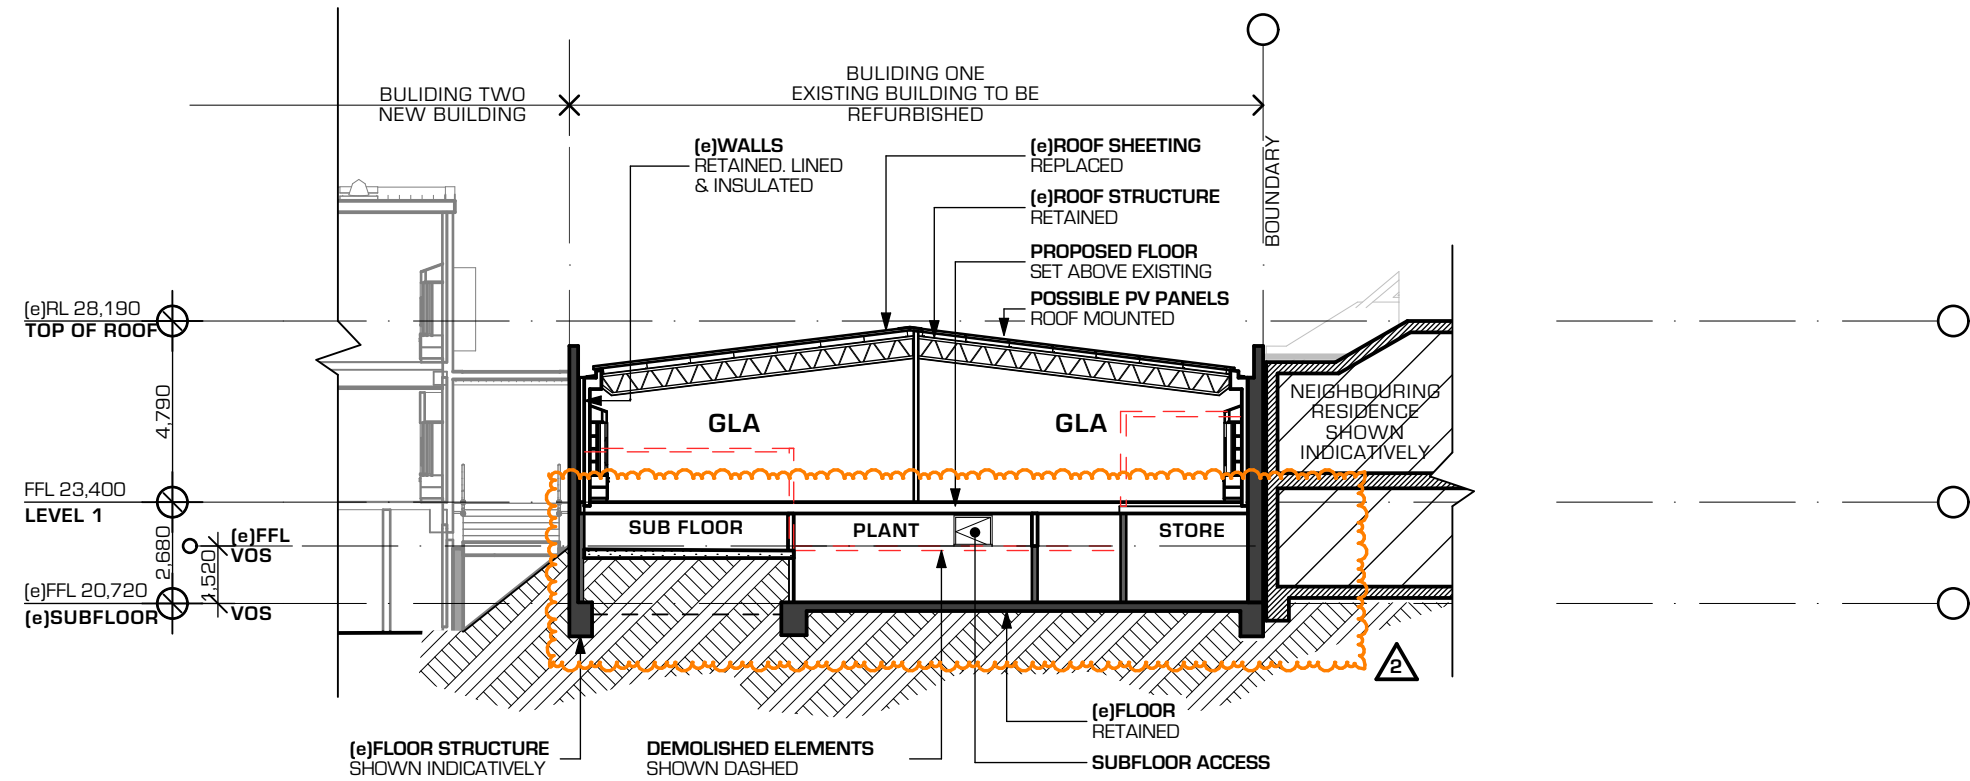

1 BUILDING 1 SECTION A
1:200

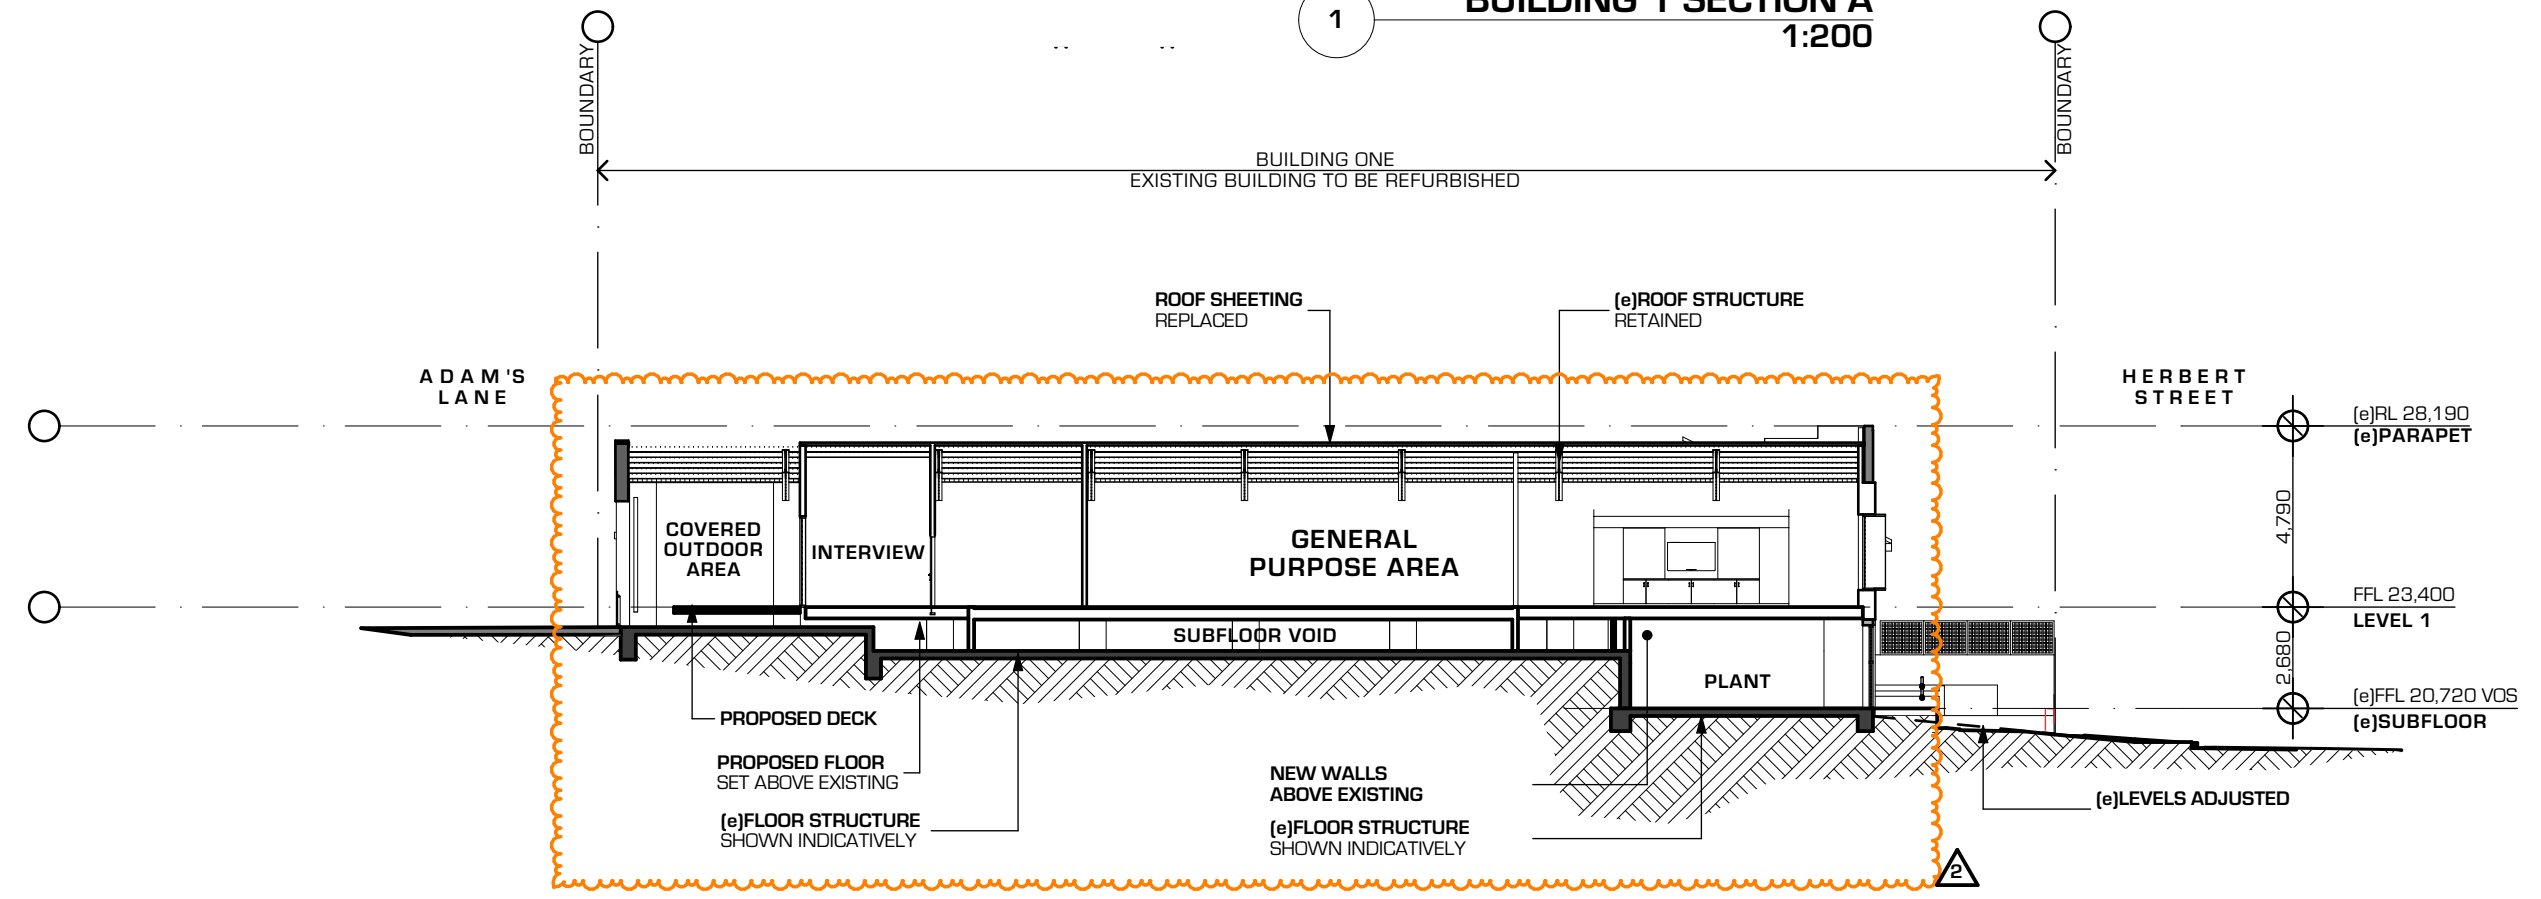

2 BUILDING 2 SECTION B
1:200



**ST PATRICK'S PRIMARY,
MORTLAKE**

HERBERT STREET MORTLAKE NSW 2137



Sydney Catholic Schools
INSPIRING SPIRITS AND MINDS

SECTION LEGEND:
BRK BRICK
CL CLADDING SYSTEM
PAA PRACTICAL ACTIVITY AREA
VOS VERIFY ON SITE

NOTES:
1. DO NOT SCALE DIMENSIONS
OFF DRAWINGS

EDWARD O'HANLON
GUINN O'HANLON ARCHITECTS - DIRECTOR
NSW ARCHITECTS REGISTRATION NO. 4306

DRAWN BY: CW, JB
CHECKED BY: TOH

JOB NUMBER **DRAWING NUMBER** **ISSUE**

1320

DA350



2

DATE **REVISION** **ISSUE** **DEVELOPMENT APPLICATION**

**SECTIONS
BUILDING 1 SECTIONS A AND B**

NEWCASTLE
T & G Building, Suite 1, Lower Ground Floor
41-45 Hunter Street, NEWCASTLE NSW 2300
PO Box 1813
NEWCASTLE NSW 2300
(02) 4929 1165 T
(02) 4929 1195 F

SYDNEY
1/153 Victoria Road, GLADESVILLE NSW 2111
(02) 9420 3155 T
(02) 9240 3655 F
www.qoh.net.au W

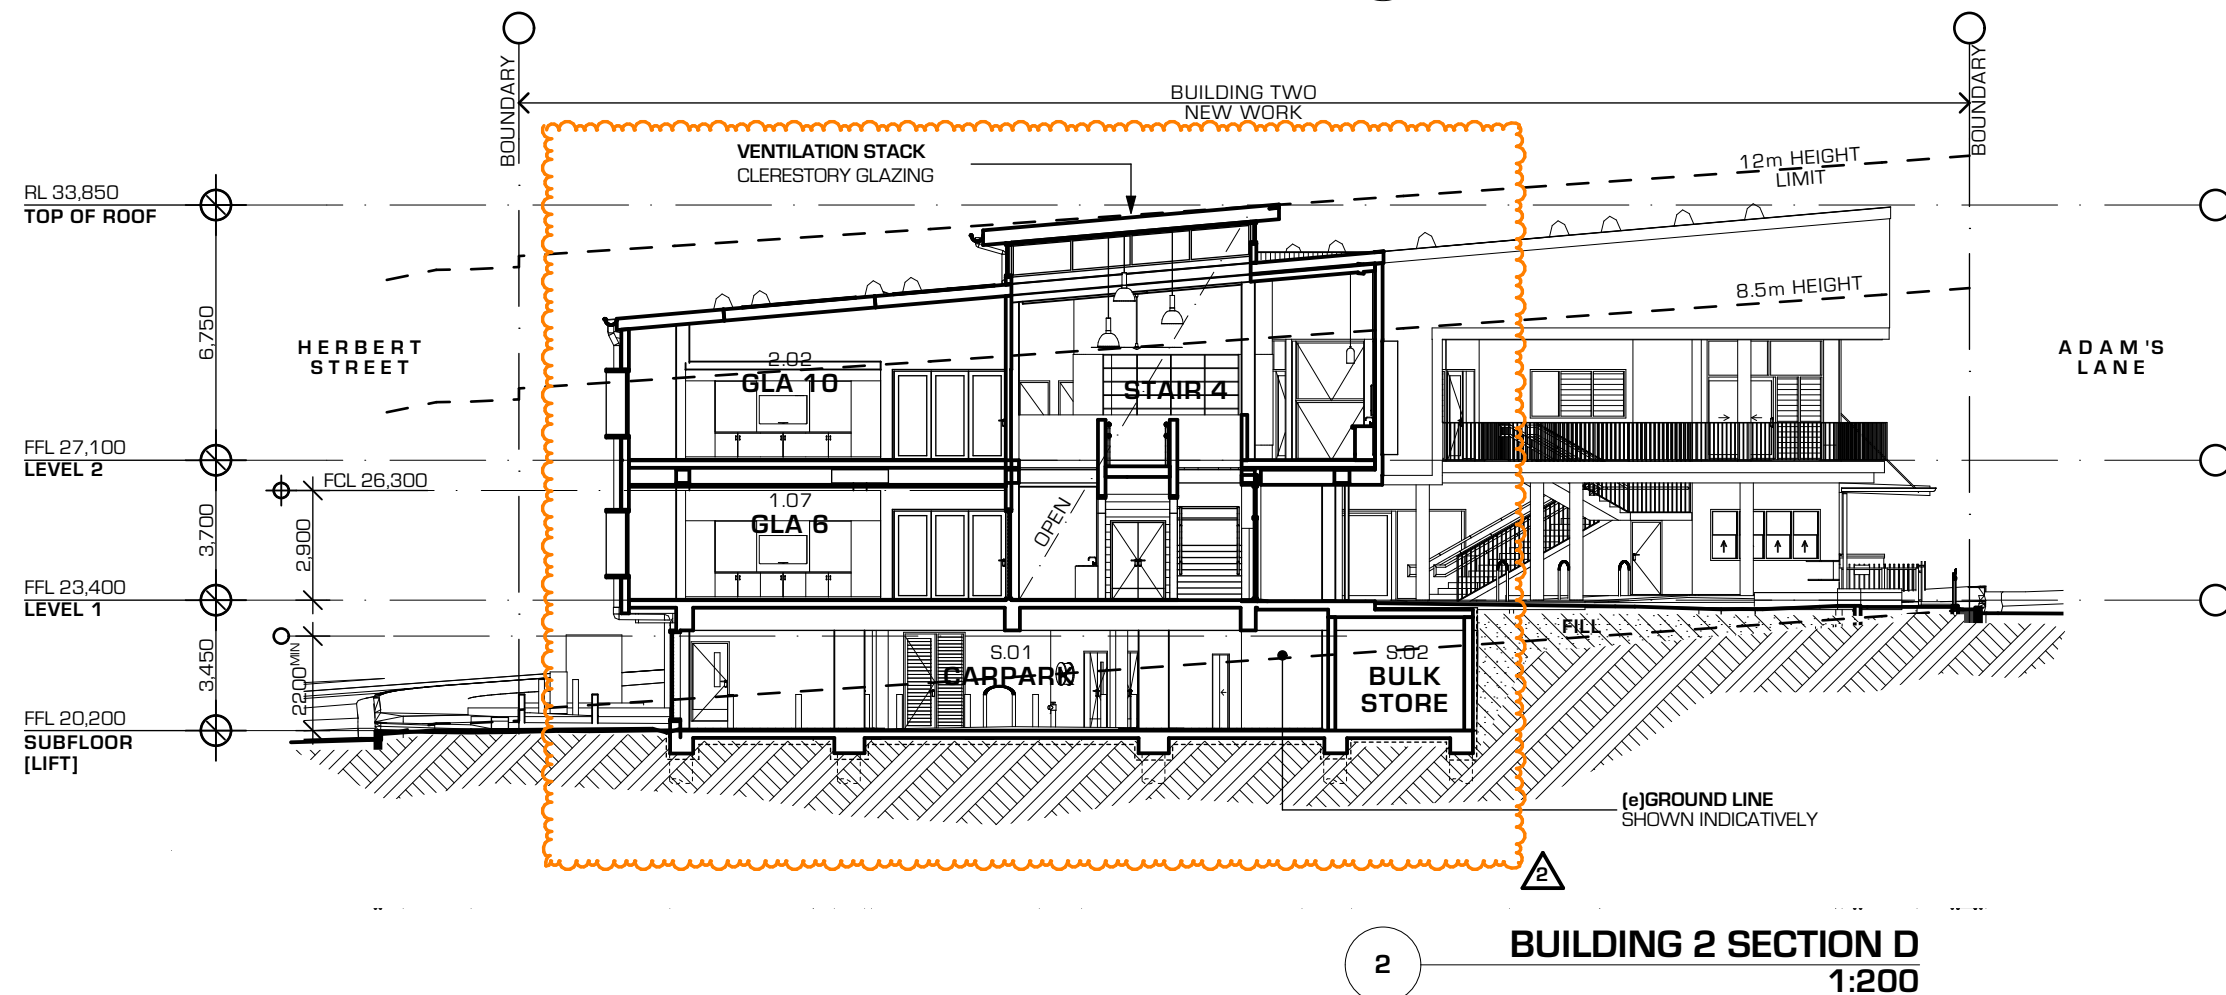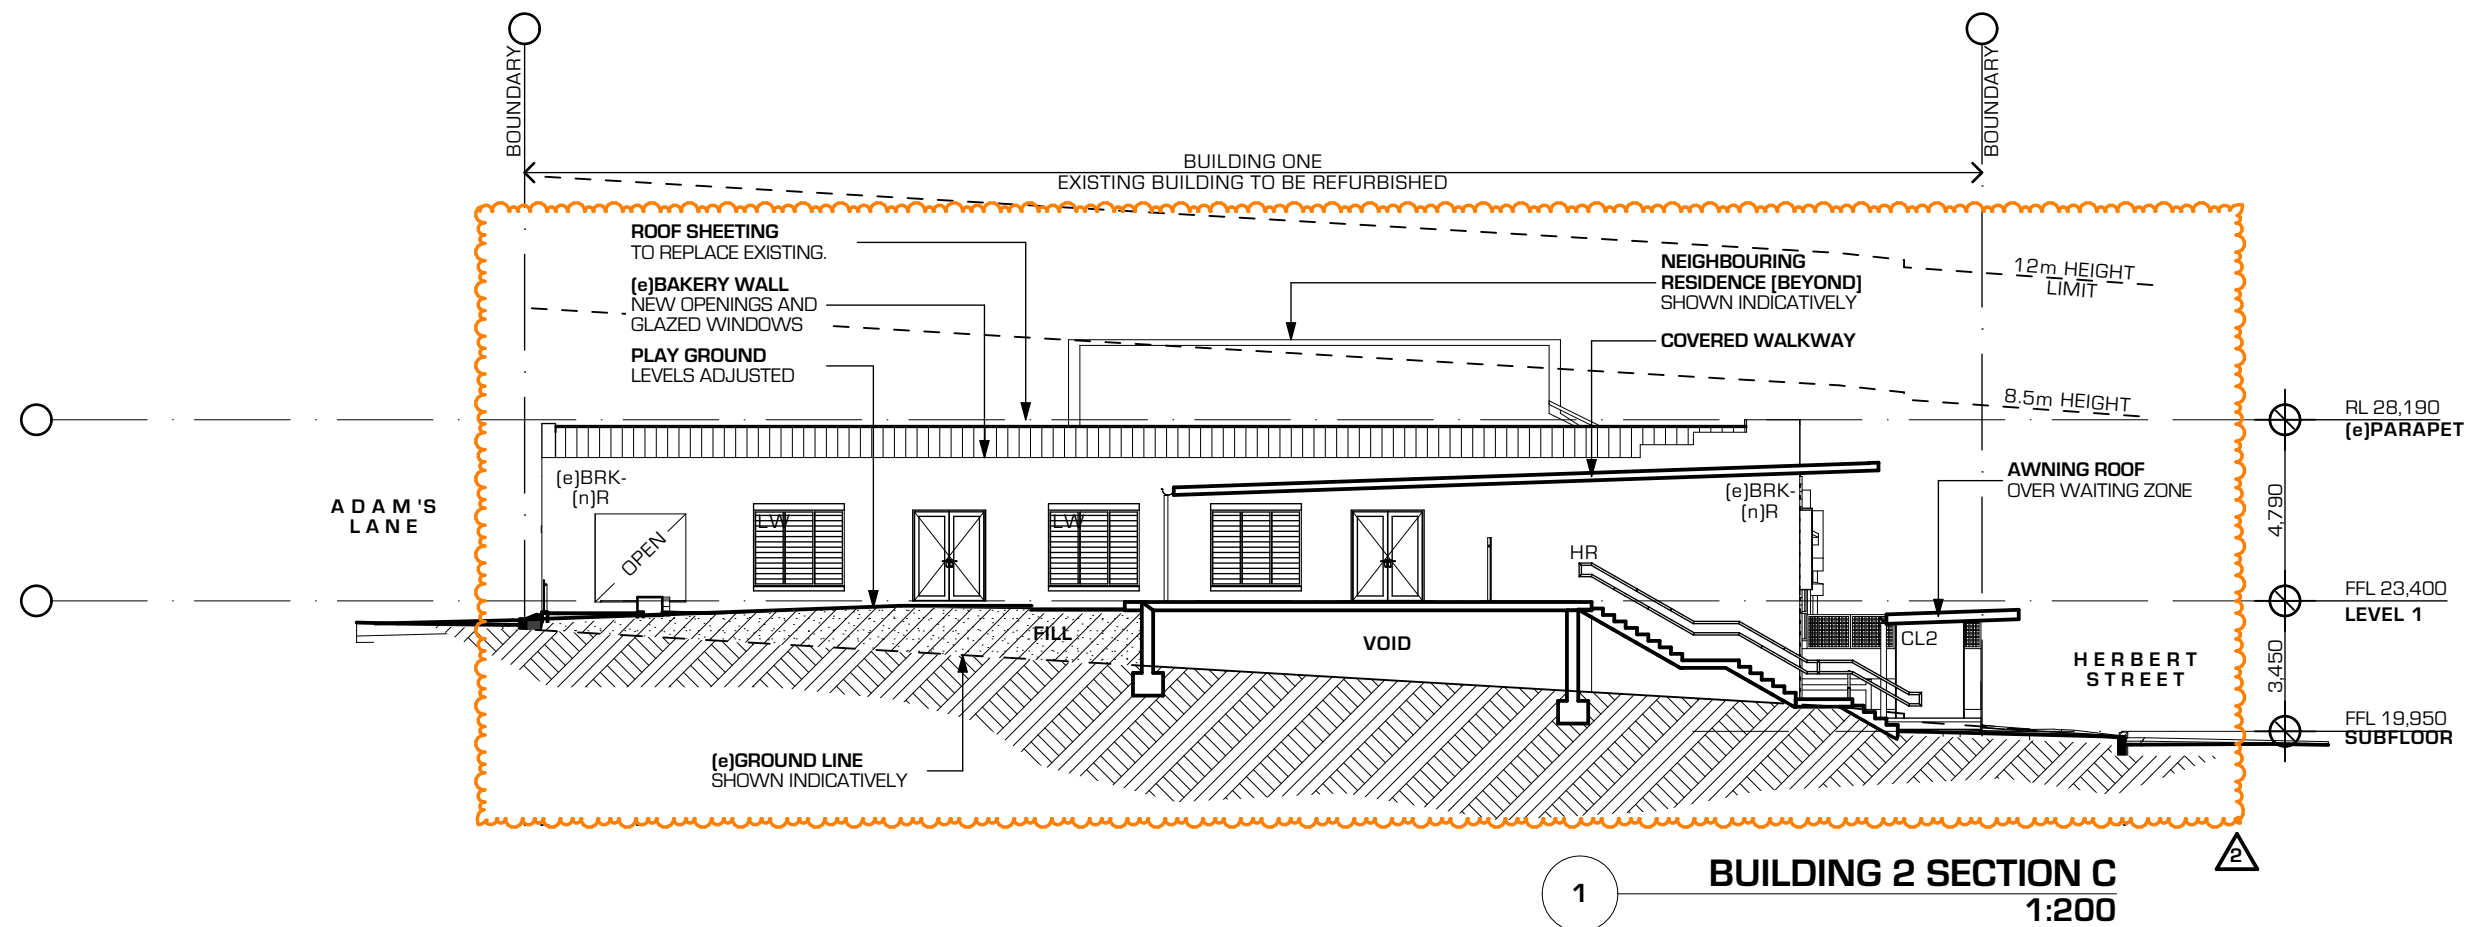

**ST PATRICK'S PRIMARY,
MORTLAKE**

HERBERT STREET MORTLAKE NSW 2137



Sydney Catholic Schools
INSPIRING SPIRITS AND MINDS

SECTION LEGEND:
BRK BRICK
CL CLADDING SYSTEM
PAA PRACTICAL ACTIVITY AREA
VOS VERIFY ON SITE

NOTES:
1. DO NOT SCALE DIMENSIONS
OFF DRAWINGS

EDWARD O'HANLON
GUINN O'HANLON ARCHITECTS - DIRECTOR
NSW ARCHITECTS REGISTRATION NO. 4306

DRAWN BY: CW, JB **SCALE:** 1:200 @ A3
CHECKED BY: TOH

JOB NUMBER	DRAWING NUMBER	ISSUE
1320	DA351	2


DATE REVISION ISSUE DEVELOPMENT APPLICATION

**SECTIONS
BUILDING 1 & 2 SECTIONS C AND D**

NEWCASTLE
T & G Building, Suite 1, Lower Ground Floor
41-45 Hunter Street, NEWCASTLE NSW 2300
PO Box 1813
NEWCASTLE NSW 2300
(02) 4929 1165 T
(02) 4929 1195 F

SYDNEY
1/153 Victoria Road, GLADESVILLE NSW 2111
(02) 9420 3155 T
(02) 9240 3655 F
www.qoh.net.au W



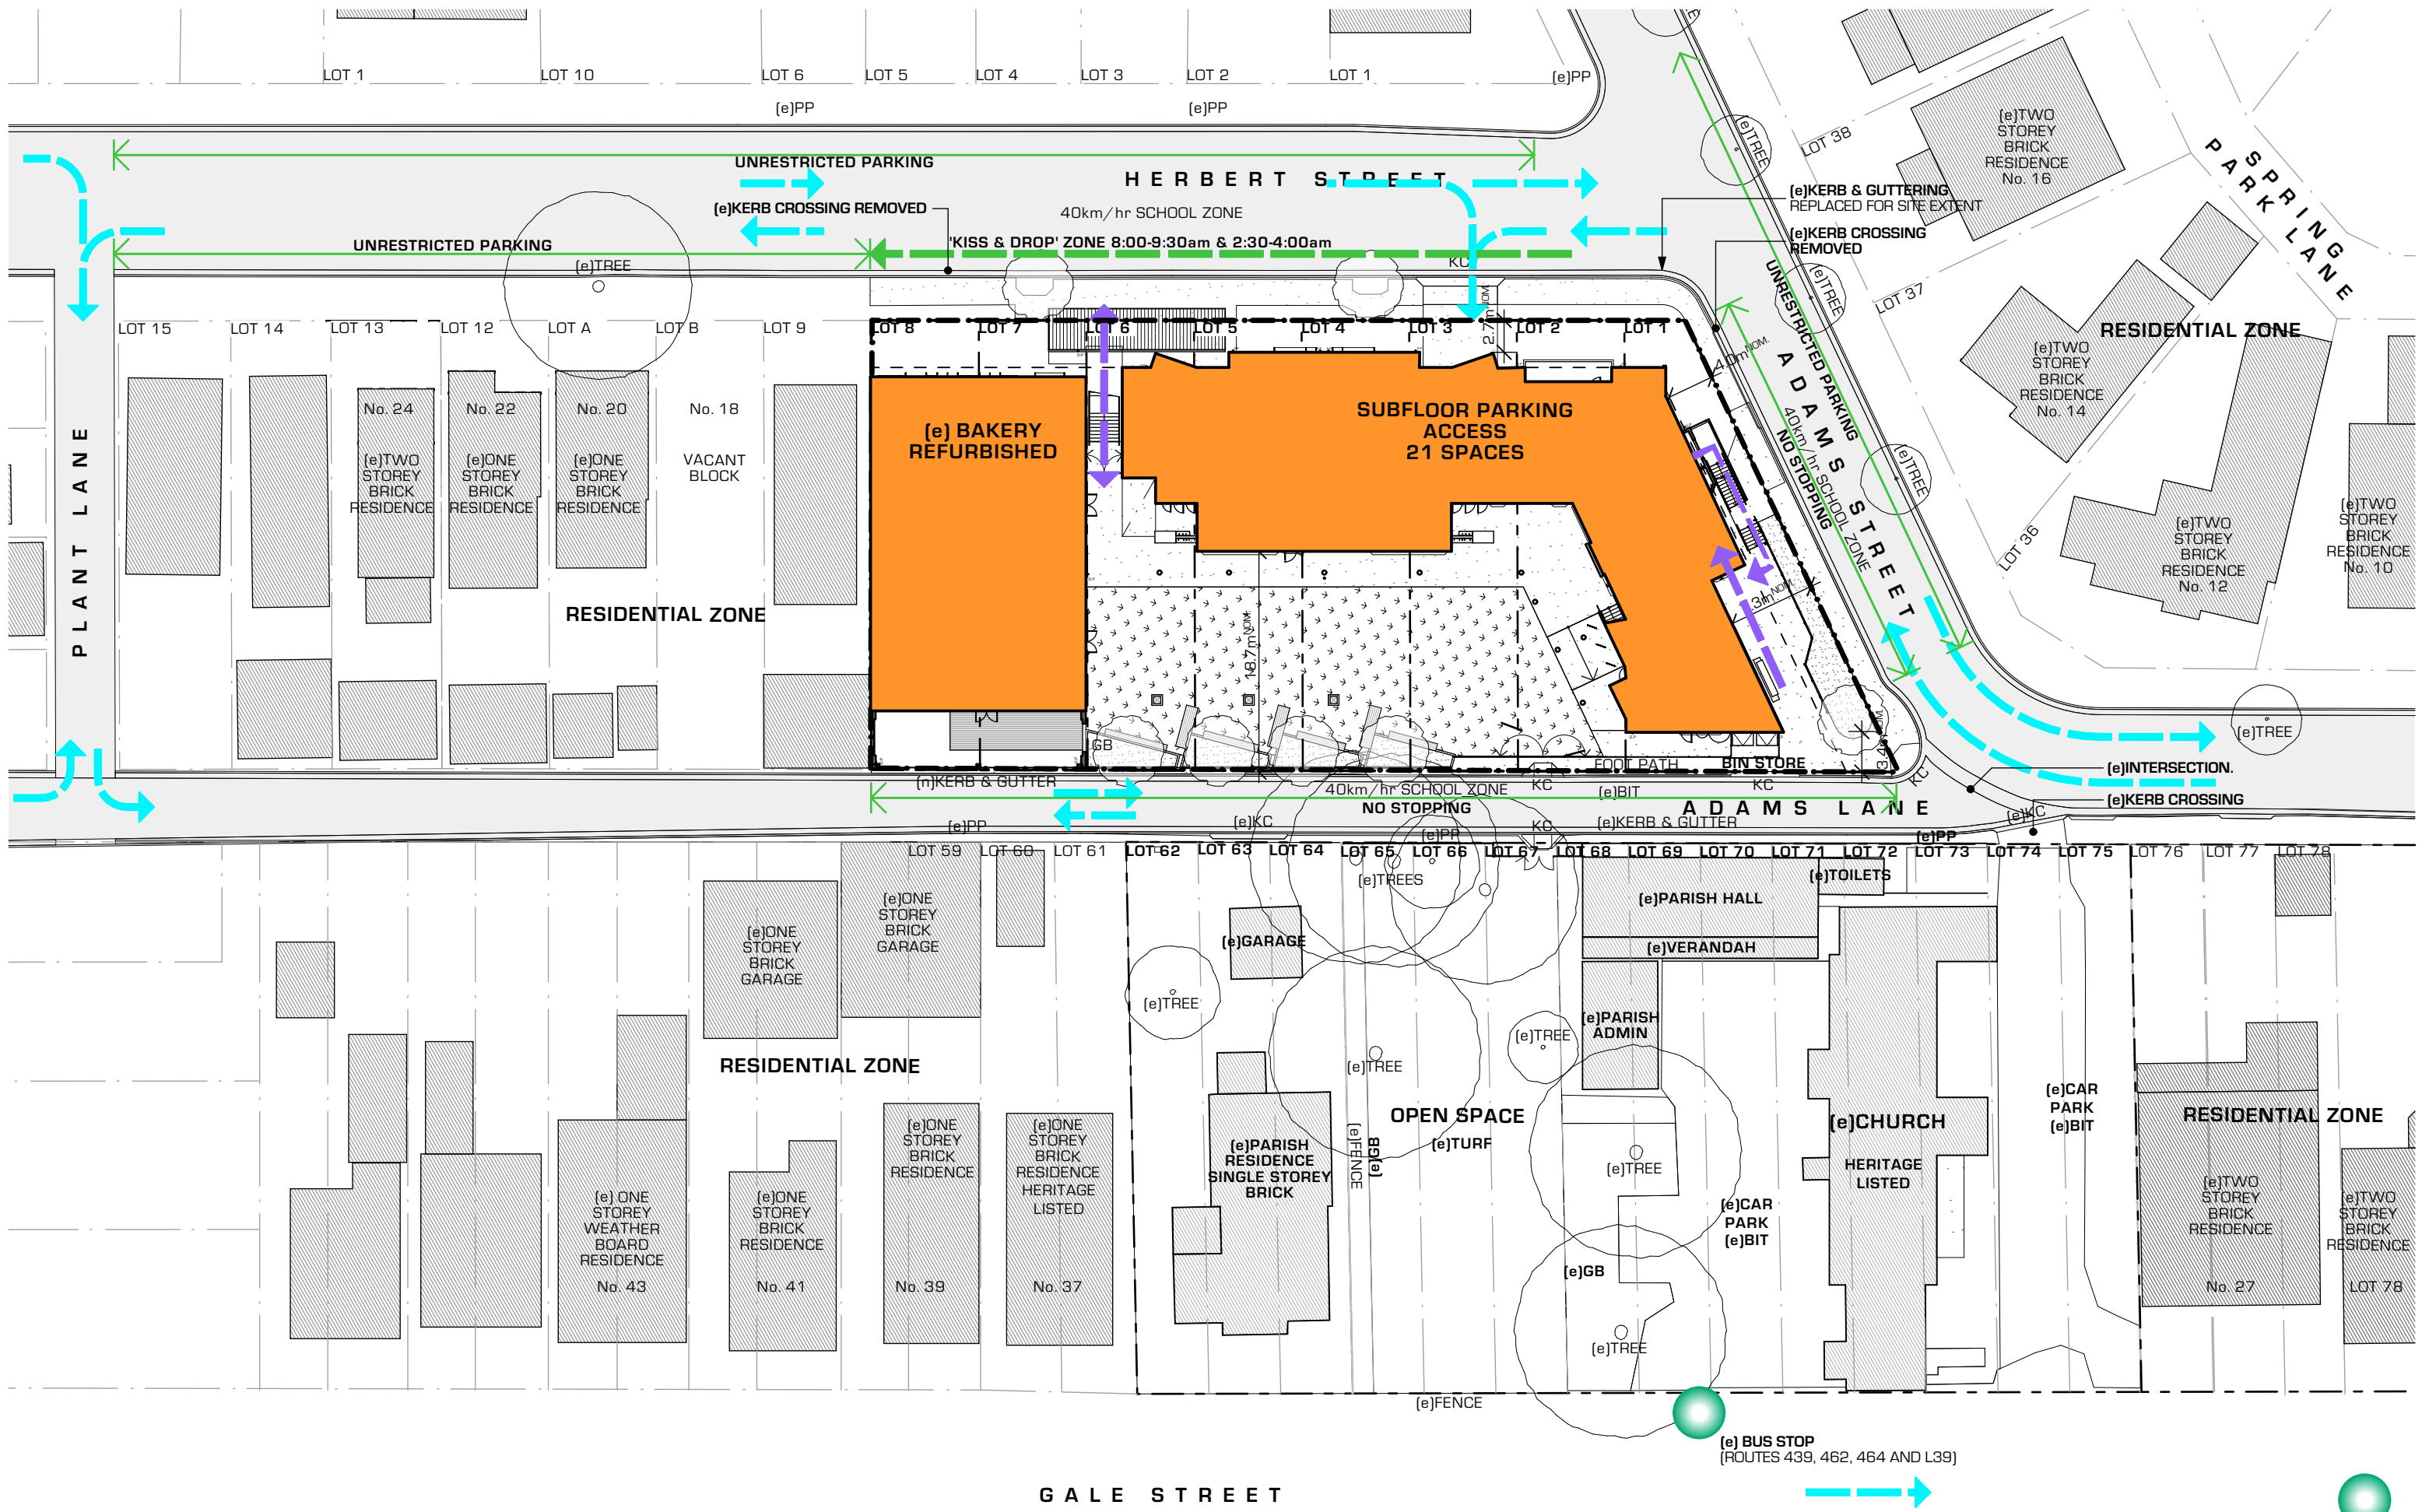

VEHICLE AND PEDESTRIAN DIAGRAM
PROPOSED SITE TRAFFIC DIAGRAM