

ADG COMPLIANCE CHART (APARTMENTS ONLY)

BUILDING A															Solar Analysis (15min intervals)		
	Studio	1 Bed	1 Bed + U	2bed + 1B	2bed + 2B	2bed + U	3bed	TOTAL P.O.S	Storage (m³) in Unit	Storage (m³) External	NO Direct Solar Access (9-15)	Solar Access (2H)(9-15)	Solar Access (h)	Cross Vent			
Ground																	
AG.01	50				76			122.0	6.6	0.0		0	2.5	0	12:30	15:00	
AG.02								31.0	3.2	3.5		0	1.5	0	13:30	15:00	
AG.03		59						32.0	3.0	3.0		0	1	0	14:00	15:00	
AG.04		61						29.0	3.0	3.0		0	1.25	0	9:00	10:15	
AG.05					76			31.0	4.5	3.5		0	3	0	9:00	12:00	
AG.06						86		83.0	4.1	4.0		0	3.5	0	9:00	12:30	
Level 1																	
A1.01				74				11.1	4.5	3.5	0						
A1.02					75			32.8	5.5	2.5		0	3	0	12:00	15:00	
A1.03					76			11.4	4.5	3.5		0	2	0	13:00	15:00	
A1.04					76			12.5	4.5	3.5		0	1.5	0	13:30	15:00	
A1.05			71					10.0	3.5	2.5		0	0.5	0	9:00	9:30	
A1.06			69					10.0	3.0	3.0		0	1.25	0	9:00	10:15	
A1.07					76			12.5	4.5	3.5		0	2.5	0	9:00	11:30	
A1.08					76			11.4	4.5	3.5		0	3.5	0	9:00	12:30	
A1.09					82			19.4	4.1	4.0		0	4	0	9:00	1:00	
A1.10				73				19.9	4.3	4.0		0	4	0	PO6	9:00-10:30	
A1.11		50						14.0	3.0	3.0	0						
Level 2																	
A2.01				74				11.1	4.5	3.5	0						
A2.02					75			21.7	5.5	2.5		0	3.5	0	11:30	15:00	
A2.03					76			11.4	4.5	3.5		0	2.5	0	12:30	15:00	
A2.04					76			12.5	4.5	3.5		0	2	0	13:00	15:00	
A2.05					84			10.0	4.5	3.5		0	0.75	0	9:00	9:45	
A2.06					82			10.0	4.5	3.5		0	1.5	0	9:00	10:30	
A2.07					76			12.5	4.5	3.5		0	2.5	0	9:00	11:30	
A2.08					76			11.4	4.5	3.5		0	3.75	0	9:00	12:45	
A2.09					82			19.4	4.1	4.0		0	4.5	0	9:00	1:30	
A2.10				73				19.9	4.3	4.0		0	4	0	PO6	9:00-10:30	
A2.11		50						14.0	3.0	3.0	0						
Level 3																	
A3.01				74				11.1	4.5	3.5	0						
A3.02					75			21.7	5.5	2.5		0	4	0	11:00	15:00	
A3.03					76			11.4	4.5	3.5		0	3	0	12:00	15:00	
A3.04					76			12.5	4.5	3.5		0	2.75	0	12:15	15:00	
A3.05					84			10.0	4.5	3.5		0	2.5	0	9:00 - 10:15	12:45 - 14:00	
A3.06					82			10.0	4.5	3.5		0	2	0	9:00	11:00	
A3.07					76			12.5	4.5	3.5		0	3	0	9:00	12:00	
A3.08					76			11.4	4.5	3.5		0	4	0	9:00	13:00	
A3.09					82			19.4	4.1	4.0		0	4.75	0	9:00	13:45	
A3.10				73				19.9	4.3	4.0		0	4	0	PO6	9:00-10:30	
A3.11		50						14.0	3.0	3.0	0						
Level 4																	
A4.01				74				11.1	4.5	3.5	0						
A4.02					75			21.7	5.5	2.5		0	4.5	0	10:30	15:00	
A4.03					76			11.4	4.5	3.5		0	3.5	0	11:30	15:00	
A4.04					76			12.5	4.5	3.5		0	3.5	0	11:30	15:00	
A4.05					84			10.0	4.5	3.5		0	4	0	9:00 - 10:30	11:30 - 14:00	
A4.06					82			10.0	4.5	3.5		0	6	0	9:00	15:00	
A4.07					76			12.5	4.5	3.5		0	6	0	9:00	15:00	
A4.08					76			11.4	4.5	3.5		0	6	0	9:00	15:00	
A4.09					82			19.4	4.1	4.0		0	6	0	9:00	14:00	
A4.10				73				19.9	4.3	4.0		0	6	0	PO6	9:00-10:30	
A4.11		50						14.0	3.0	3.0	0						
Level 5																	
A5.01		52						11.0	3.5	2.5	0						
A5.02					85			14.0	4.8	3.2		0	5	0	10:00	15:00	
A5.03					90			35.0	4.1	4.0		0	4.5	0	10:30	15:00	
A5.04					80			10.0	4.5	3.5		0	3	0	9:00	12:00	
A5.05					78			10.0	4.5	3.5		0	3	0	9:00	12:00	
A5.06					86			23.5	4.6	3.5		0	6	0	9:00	15:00	
A5.07					95			43.3	4.3	4.0		0	6	0	9:00	15:00	
A5.08					80			17.9	4.0	4.0		0	0.5	0	9:00	9:30	
A5.09				50				10.4	3.0	3.0	0						
Level 6																	
A6.01		52						11.0	3.5	2.5	0						
A6.02					85			14.0	4.8	3.2		0	6	0	9:00	15:00	
A6.03					90			35.0	4.1	4.0		0	6	0	9:00	15:00	
A6.04					80			10.0	4.5	3.5		0	6	0	9:00	15:00	
A6.05					78			10.0	4.5	3.5		0	6	0	9:00	15:00	
A6.06					86			23.5	4.6	3.5		0	6	0	9:00	15:00	
A6.07					95			43.3	4.3	4.0		0	6	0	9:00	15:00	
A6.08					80			17.9	4.0	4.0		0	0.5	0	9:00	15:00	
A6.09				50				10.4	3.0	3.0	0						
Level 7																	
A7.01					78			47.0	5.5	2.5		0	6	0	9:00	15:00	
A7.02					78			13.7	5.2	3.0		0	6	0	9:00	15:00	
A7.03					74			10.6	4.5	3.5		0	6	0	9:00	15:00	
A7.04					87			20.1	4.5	3.5		0	6	0	9:00	15:00	
A7.05					89			12.4	4.0	4.0		0	6	0	9:00	15:00	
A7.06					109			28.5	5.0	5.0		0	6	0	9:00	15:00	
A7.07				53				22.7	3.0	3.0	0						
Level 8																	
A8.01					78			47.0	5.5	2.5		0	6	0	9:00	15:00	
A8.02					78			13.7	5.2	3.0		0	6	0	9:00	15:00	
A8.03					74			10.6	4.5	3.5		0	6	0	9:00	15:00	
A8.04					87			20.1	4.5	3.5		0	6	0	9:00	15:00	
A8.05					89			12.4	4.0	4.0		0	6	0	9:00	15:00	
A8.06					109			28.5	5.0	5.0		0	6	0	9:00	15:00	
A8.07				53				22.7	3.0	3.0		SK		SK			

NOTE: "SK" DENOTES SKYLIGHTS TO BE INSTALLED
"POS" DENOTES PRIVATE OPEN SPACE

FIGURES UPDATED TO ALIGN WITH PROPOSED CHANGES TO
APARTMENTS & TOWNHOMES REQUIRED

marchesepartners

Marchese Partners International Pty Ltd
Level 1, 53 Walker Street, North Sydney, NSW 2060, Australia
P +61 2 9922 4375 F +61 2 9929 5786 E info@marchesepartners.com.au
www.marchesepartners.com.au
Sydney · Brisbane · Canberra · Melbourne · Adelaide · Perth
Kuala Lumpur · Auckland
ABN 20 098 552 151

ADG TOTALS (APARTMENTS ONLY)

Apartment Mix	Studio	1 Bed	1 Bed + U	2bed + 1B	2bed + 2B	2bed + U	3Bed	P.O.S	Storage (m³) in Unit	Storage (m³) External	NO Direct Solar Access (9-15)	Solar Access (2H)(9-15)	Solar Access (h)	Cross Vent
Apartment Mix	1%	5%	11%	7%	53%	19%	5%							
Total Apts					178									
Total NSA (m²)					13705									
Total P.O.S								3582.6						
Solar Access (Required: 70%)												128		
% Total												72%		
Total Storage (min)									763	624				
NO Direct Solar Access (max: 15%)												26		
% Total												15.7%		
Cross Vent (Required: 60%)													106	
% Total													60%	

DEVELOPMENT APPLICATION
FOR RESIDENTIAL DEVELOPMENT AT
84 CENTENARY DRIVE
STRATHFIELD NSW

PROPOSED GFA CALCULATIONS

GFA CALCULATIONS, MIXED USED DEVELOPMENT 84 CENTENARY DRIVE, STRATHFIELD		
Site Area		20,267.9 m2
(Stage 1) R3 Zone		12,132.5 m2
(Stage 2) B4 Zone		8,135.4 m2
FSR (Proposed)		1.20 :1
GFA (Proposed)		24,321 m2
Townhomes (2 storey)	23 dwellings	4116 m2
#	23 dwellings	
Area		191.48/171.38 m2
Townhomes (3 storey)	27 dwellings	4026 m2
#	27 dwellings	
Area		191.48/180.38 m2
Apartments	178 units	15113 m2
Building A	9st	6851 m2
Building B	9st	8262 m2
		96 units
Communal Areas		166 m2
Building A		166 m2
total GFA		24321 m2
total FSR		1.20 :1



IMPORTANT NOTES:
Do not scale from drawings. All dimensions to be checked on site before commencement of work. All discrepancies to be brought to the attention of the Architect. Larger scale drawings and written dimensions take preference. This drawing is copyright and the property of the author, and must not be retained, copied or used without the express authority of MARCHESE PARTNERS INTERNATIONAL PTY. LTD.

PRELIMINARY
NOT FOR CONSTRUCTION


REVISION	DATE	DESCRIPTION	BY
A	21-08-2015	ISSUED TO CONSULTANTS	AK / EK
B	30-12-2015	AMENDED DA PACKAGE	AK / EK
C	21-03-2016	AMENDED DA PACKAGE	AK / EK

STAGE 2 STAGE 1


marchesepartners

Marchese Partners International Pty Ltd
Level 1, 53 Walker Street, North Sydney, NSW 2060, Australia
P +61 2 9922 4375 F +61 2 9929 5786 E info@marchesepartners.com.au
www.marchesepartners.com.au
Sydney • Brisbane • Canberra • Melbourne • Adelaide • Perth
Kuala Lumpur • Auckland
ABN 20 098 552 151

CLIENT ALCEON GROUP PTY LTD C/O METRO PROPERTY DEVELOPMENT	DRAWING TITLE MASTERPLAN (STAGE 1 & 2)			
PROJECT 84 CENTENARY DRIVE, STRATHFIELD	SCALE 1:500 @ A1 1:1000 @ A3	DATE 21/03/2016	DRAWN EK	CHECKED AK
	JOB 14056	DRAWING DA. 0.03	REVISION C	

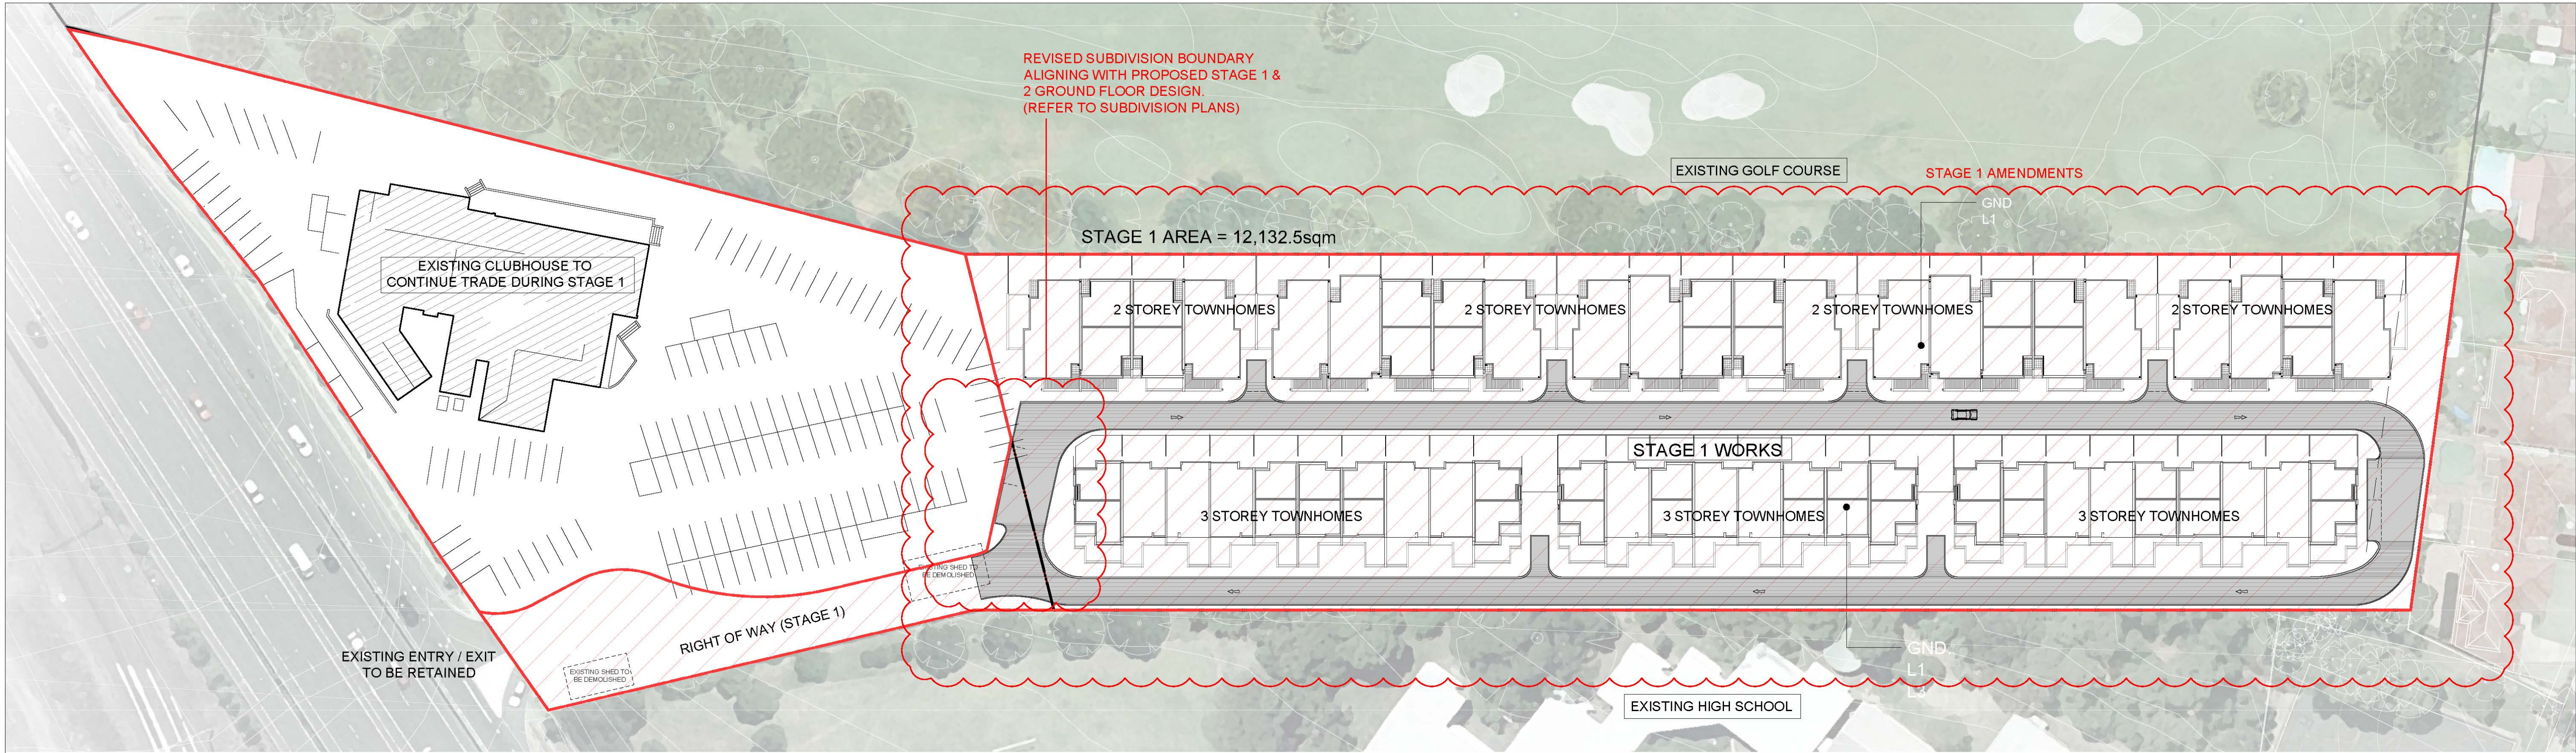

STAGE 1 WORKS

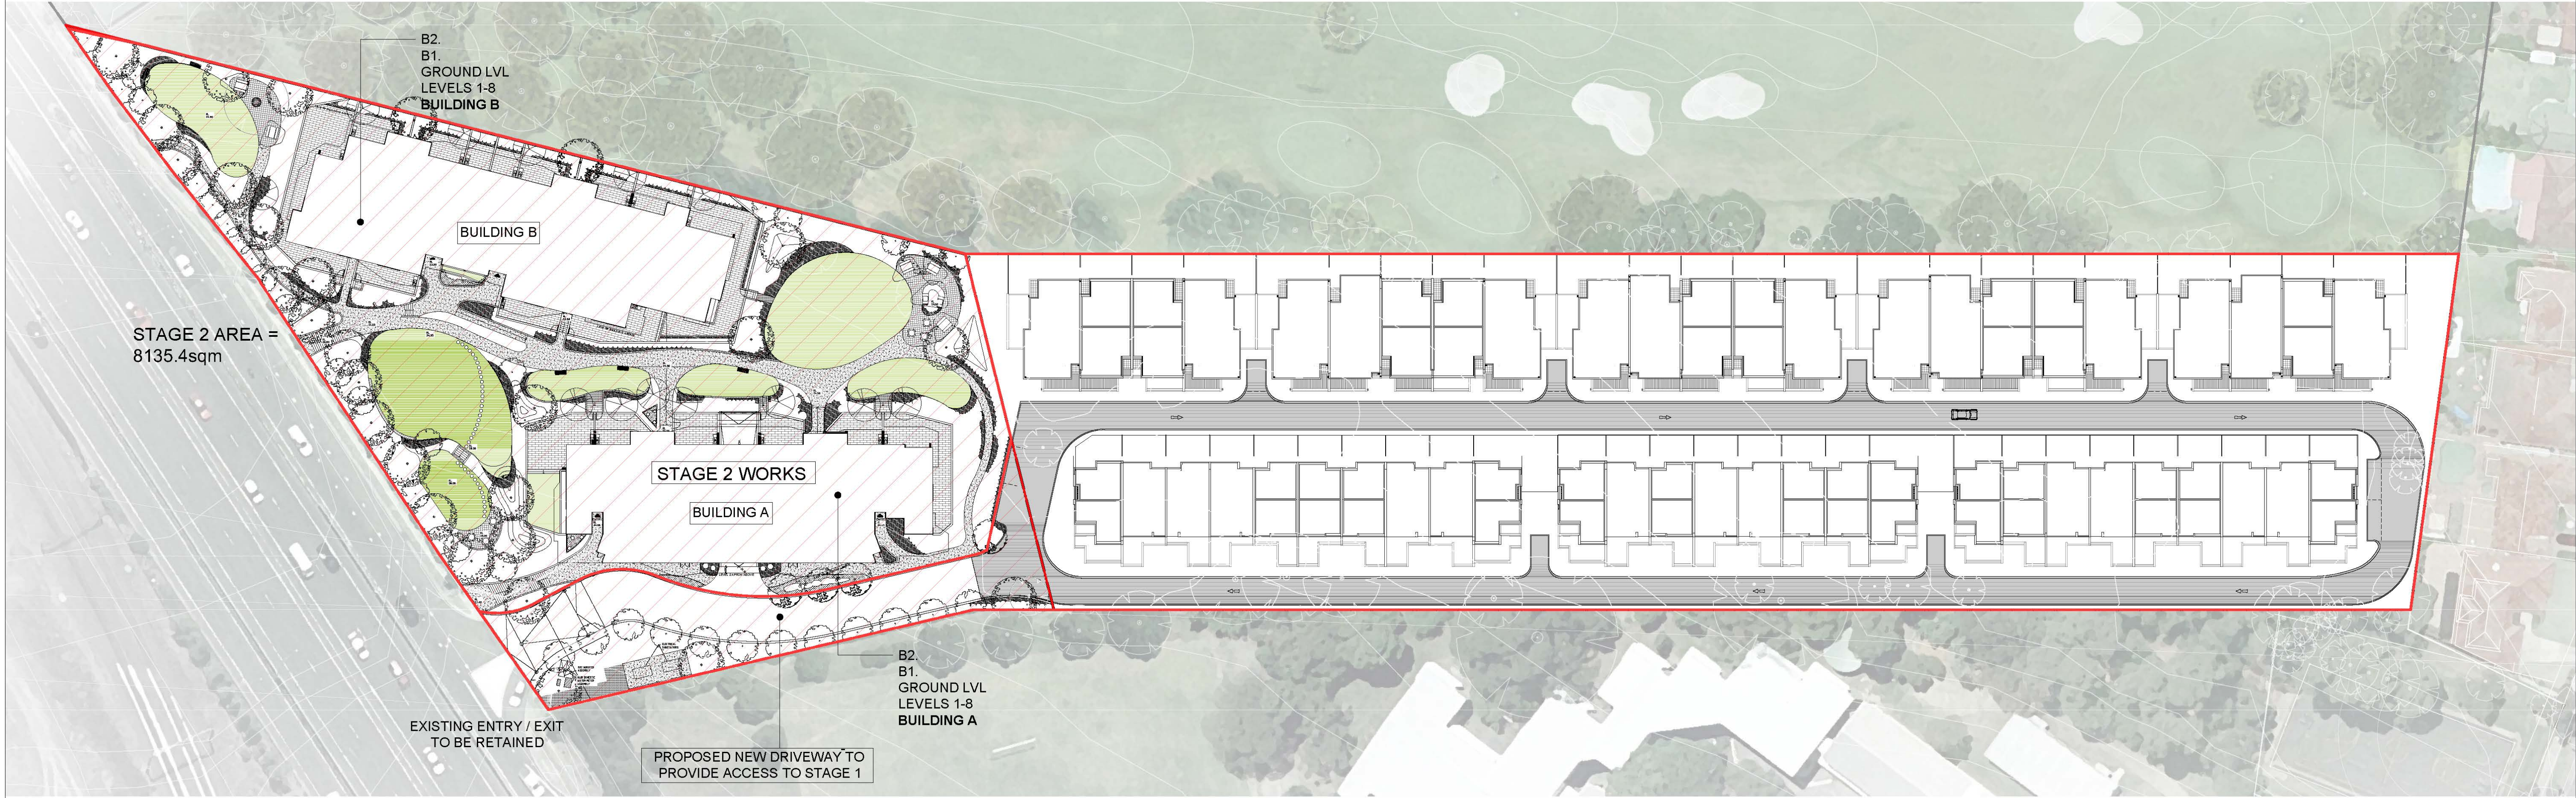

STAGE 2 WORKS

IMPORTANT NOTES:
Do not scale from drawings. All dimensions to be checked on site before commencement of work. All discrepancies to be brought to the attention of the Architect. Larger scale drawings and written dimensions take preference. This drawing is copyright and the property of the author, and must not be retained, copied or used without the express authority of MARCHESE PARTNERS INTERNATIONAL PTY. LTD.

PRELIMINARY
NOT FOR CONSTRUCTION

REVISION	DATE	DESCRIPTION	BY
A	21-08-2015	ISSUED TO CONSULTANTS	AK / EK
B	30-12-2015	AMENDED DA PACKAGE	AK / EK
C	21-03-2016	AMENDED DA PACKAGE	AK / EK

STAGE 2


STAGE 1

marchesepartners

Marchese Partners International Pty Ltd
Level 1, 53 Walker Street, North Sydney, NSW 2060, Australia
P +61 2 9922 4375 F +61 2 9929 5786 E info@marchesepartners.com.au
www.marchesepartners.com.au
Sydney · Brisbane · Canberra · Melbourne · Adelaide · Perth
Kuala Lumpur · Auckland
ABN 20 098 552 151


North arrow pointing towards the top right.

CLIENT ALCEON GROUP PTY LTD C/O METRO PROPERTY DEVELOPMENT		DRAWING TITLE STAGING PLANS	
PROJECT 84 CENTENARY DRIVE, STRATHFIELD	SCALE 1:1000 @ A3 1:500 @ A1	DATE 21/03/2016	DRAWN EK
	JOB 14056	DRAWING DA. 0.04	CHECKED AK
			REVISION C

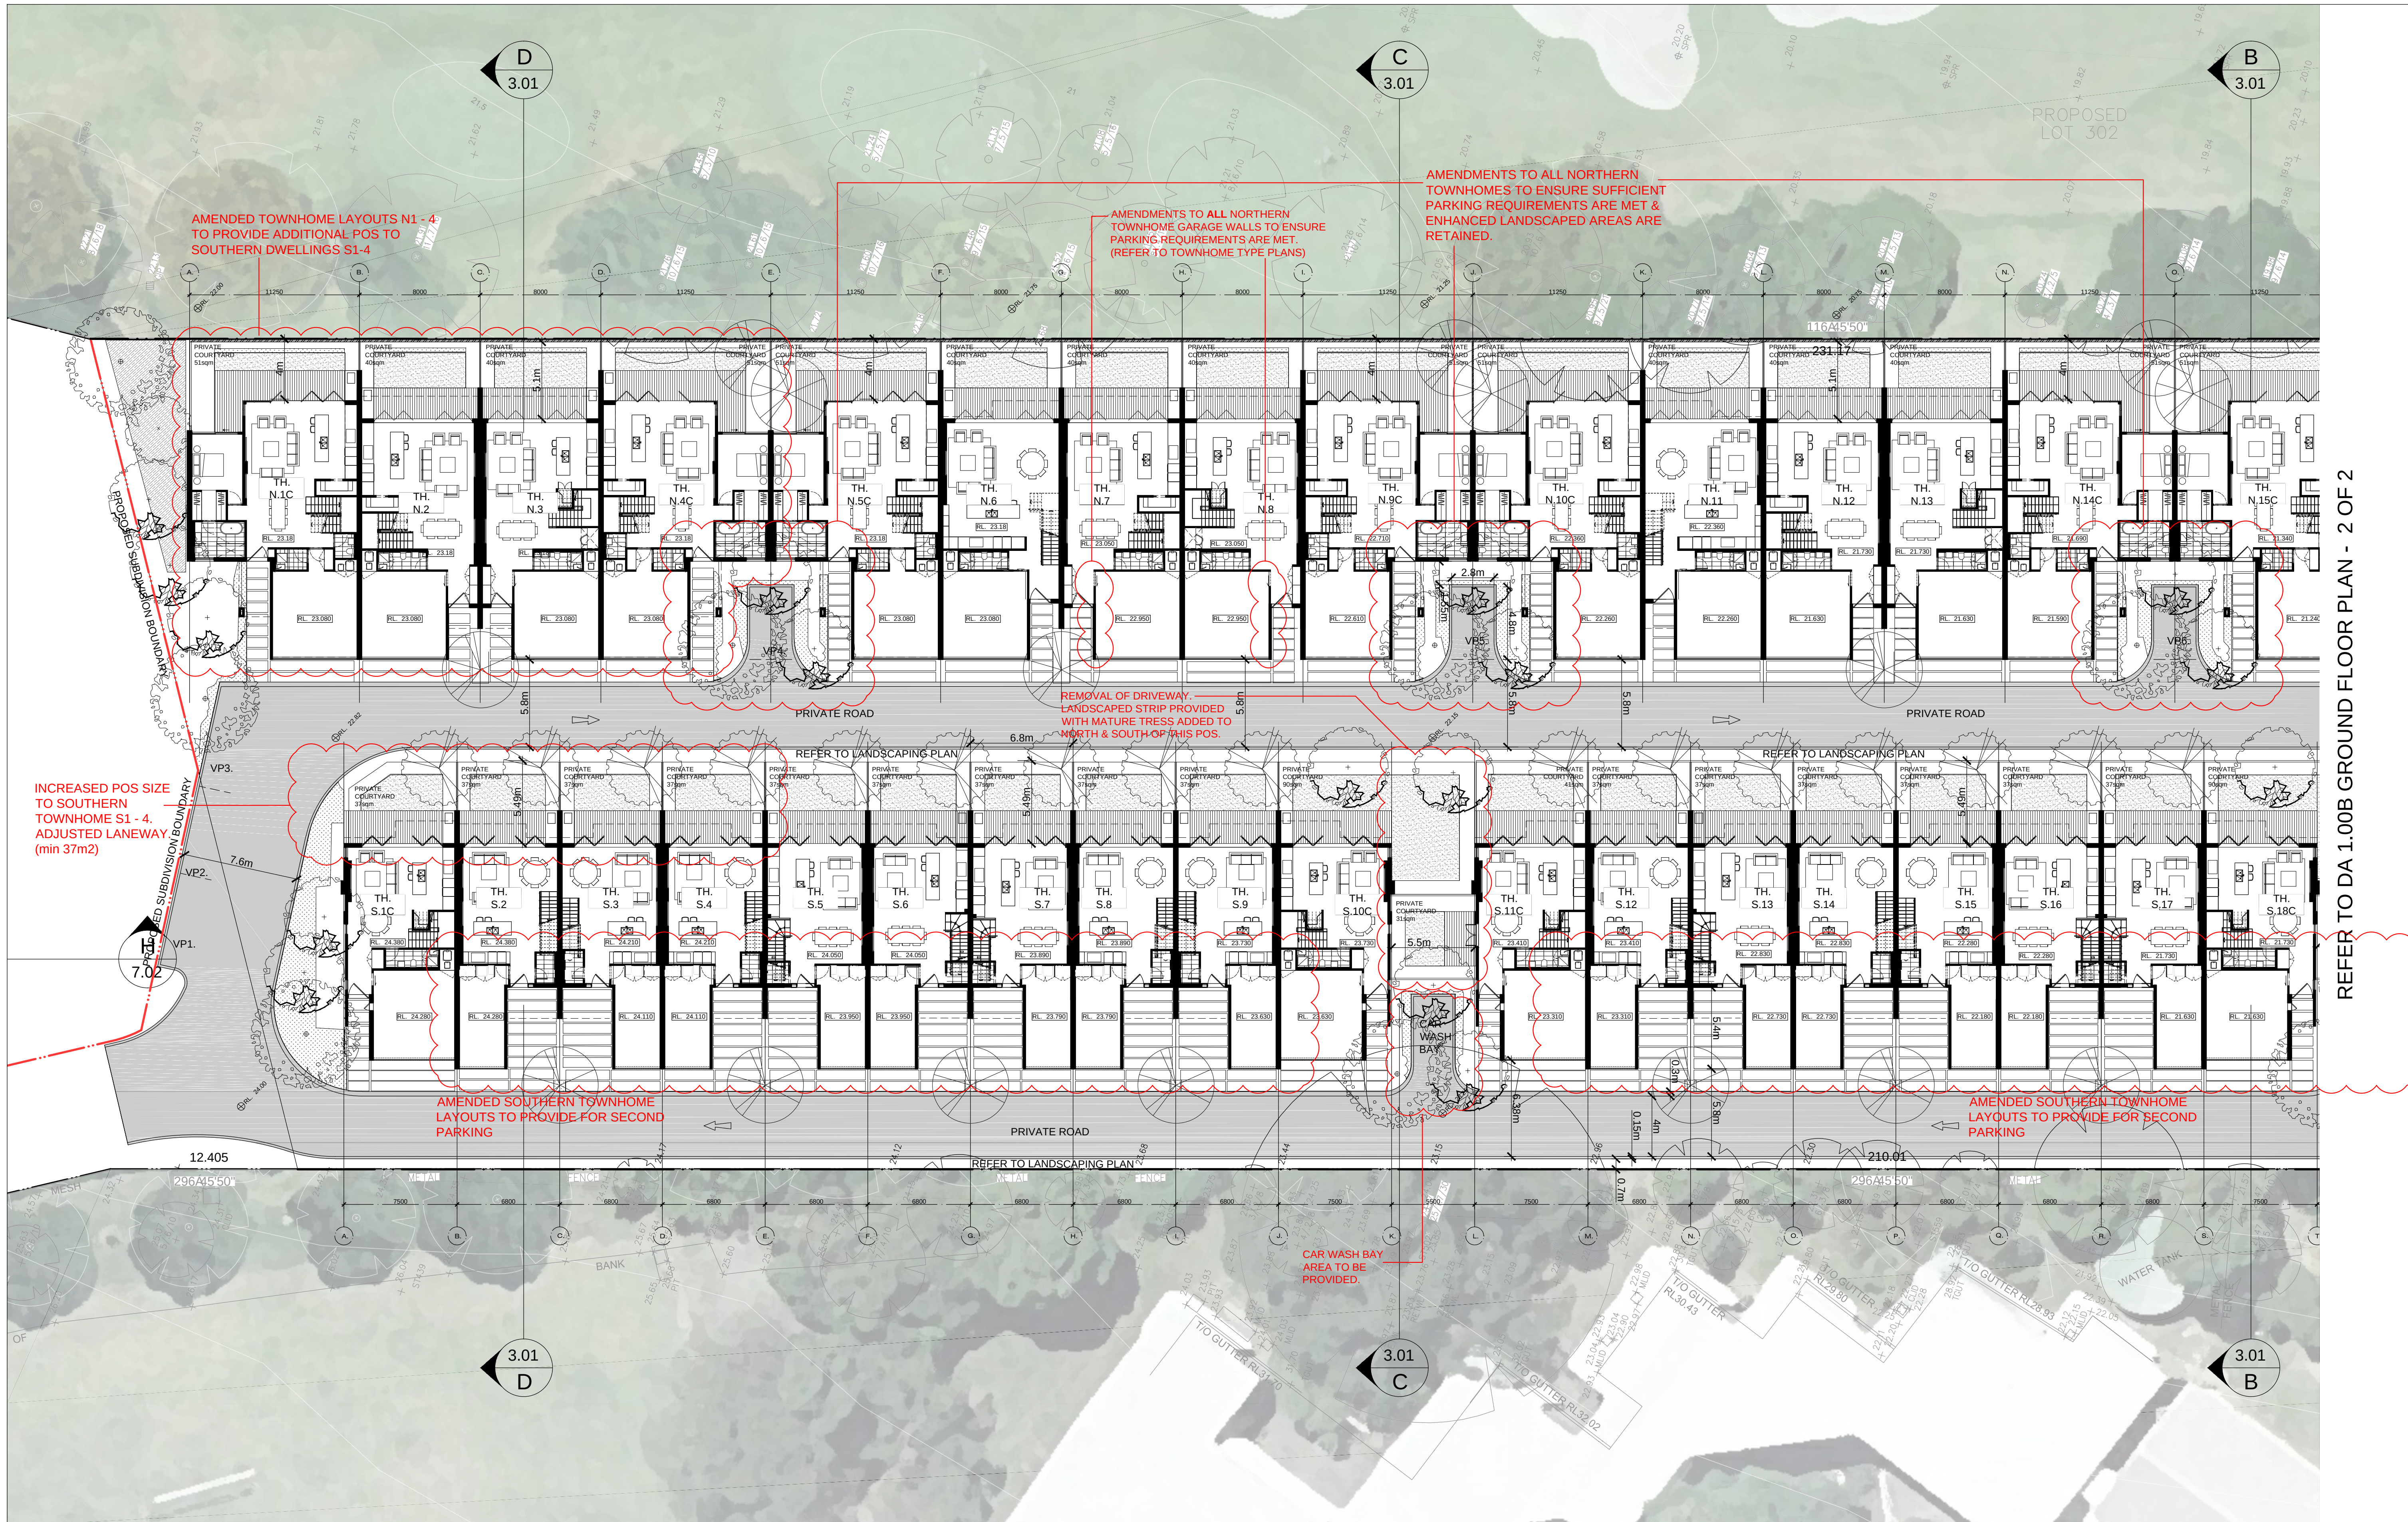

REFER TO DA 1.00B GROUND FLOOR PLAN - 2 OF 2

IMPORTANT NOTES: Do not scale from drawings. All dimensions to be checked on site before commencement of work. All discrepancies to be brought to the attention of the Architect. Larger scale drawings and written dimensions take preference. This drawing is copyright and the property of the author, and must not be retained, copied or used without the express authority of MARCHESE PARTNERS INTERNATIONAL PTY. LTD. PRELIMINARY NOT FOR CONSTRUCTION	REVISION		DATE	DESCRIPTION	BY		marchesepartners Marchese Partners International Pty Ltd Level 1, 53 Walker Street, North Sydney, NSW 2060, Australia P +61 2 9922 4375 F +61 2 9929 5786 E info@marchesepartners.com.au www.marchesepartners.com.au Sydney L Brisbane L Canberra L Melbourne L Adelaide L Perth Kuala Lumpur L Auckland ABN 20 098 552 151		CLIENT ALCEON GROUP PTY LTD C/O METRO PROPERTY DEVELOPMENT		DRAWING TITLE GROUND LEVEL PLAN (STAGE 1) 1 OF 2			
	A		21-08-2015	ISSUED TO CONSULTANTS	AK / EK				PROJECT 84 CENTENARY DRIVE, STRATHFIELD	SCALE 1:200 @ A1 1:400 @ A3	DATE 21/03/2016	DRAWN EK	CHECKED AK	
	B		30-12-2015	AMENDED DA PACKAGE	AK / EK				JOB 14056	DRAWING DA. 1.00A		REVISION C		
	C		21-03-2016	AMENDED DA PACKAGE	AK / EK									

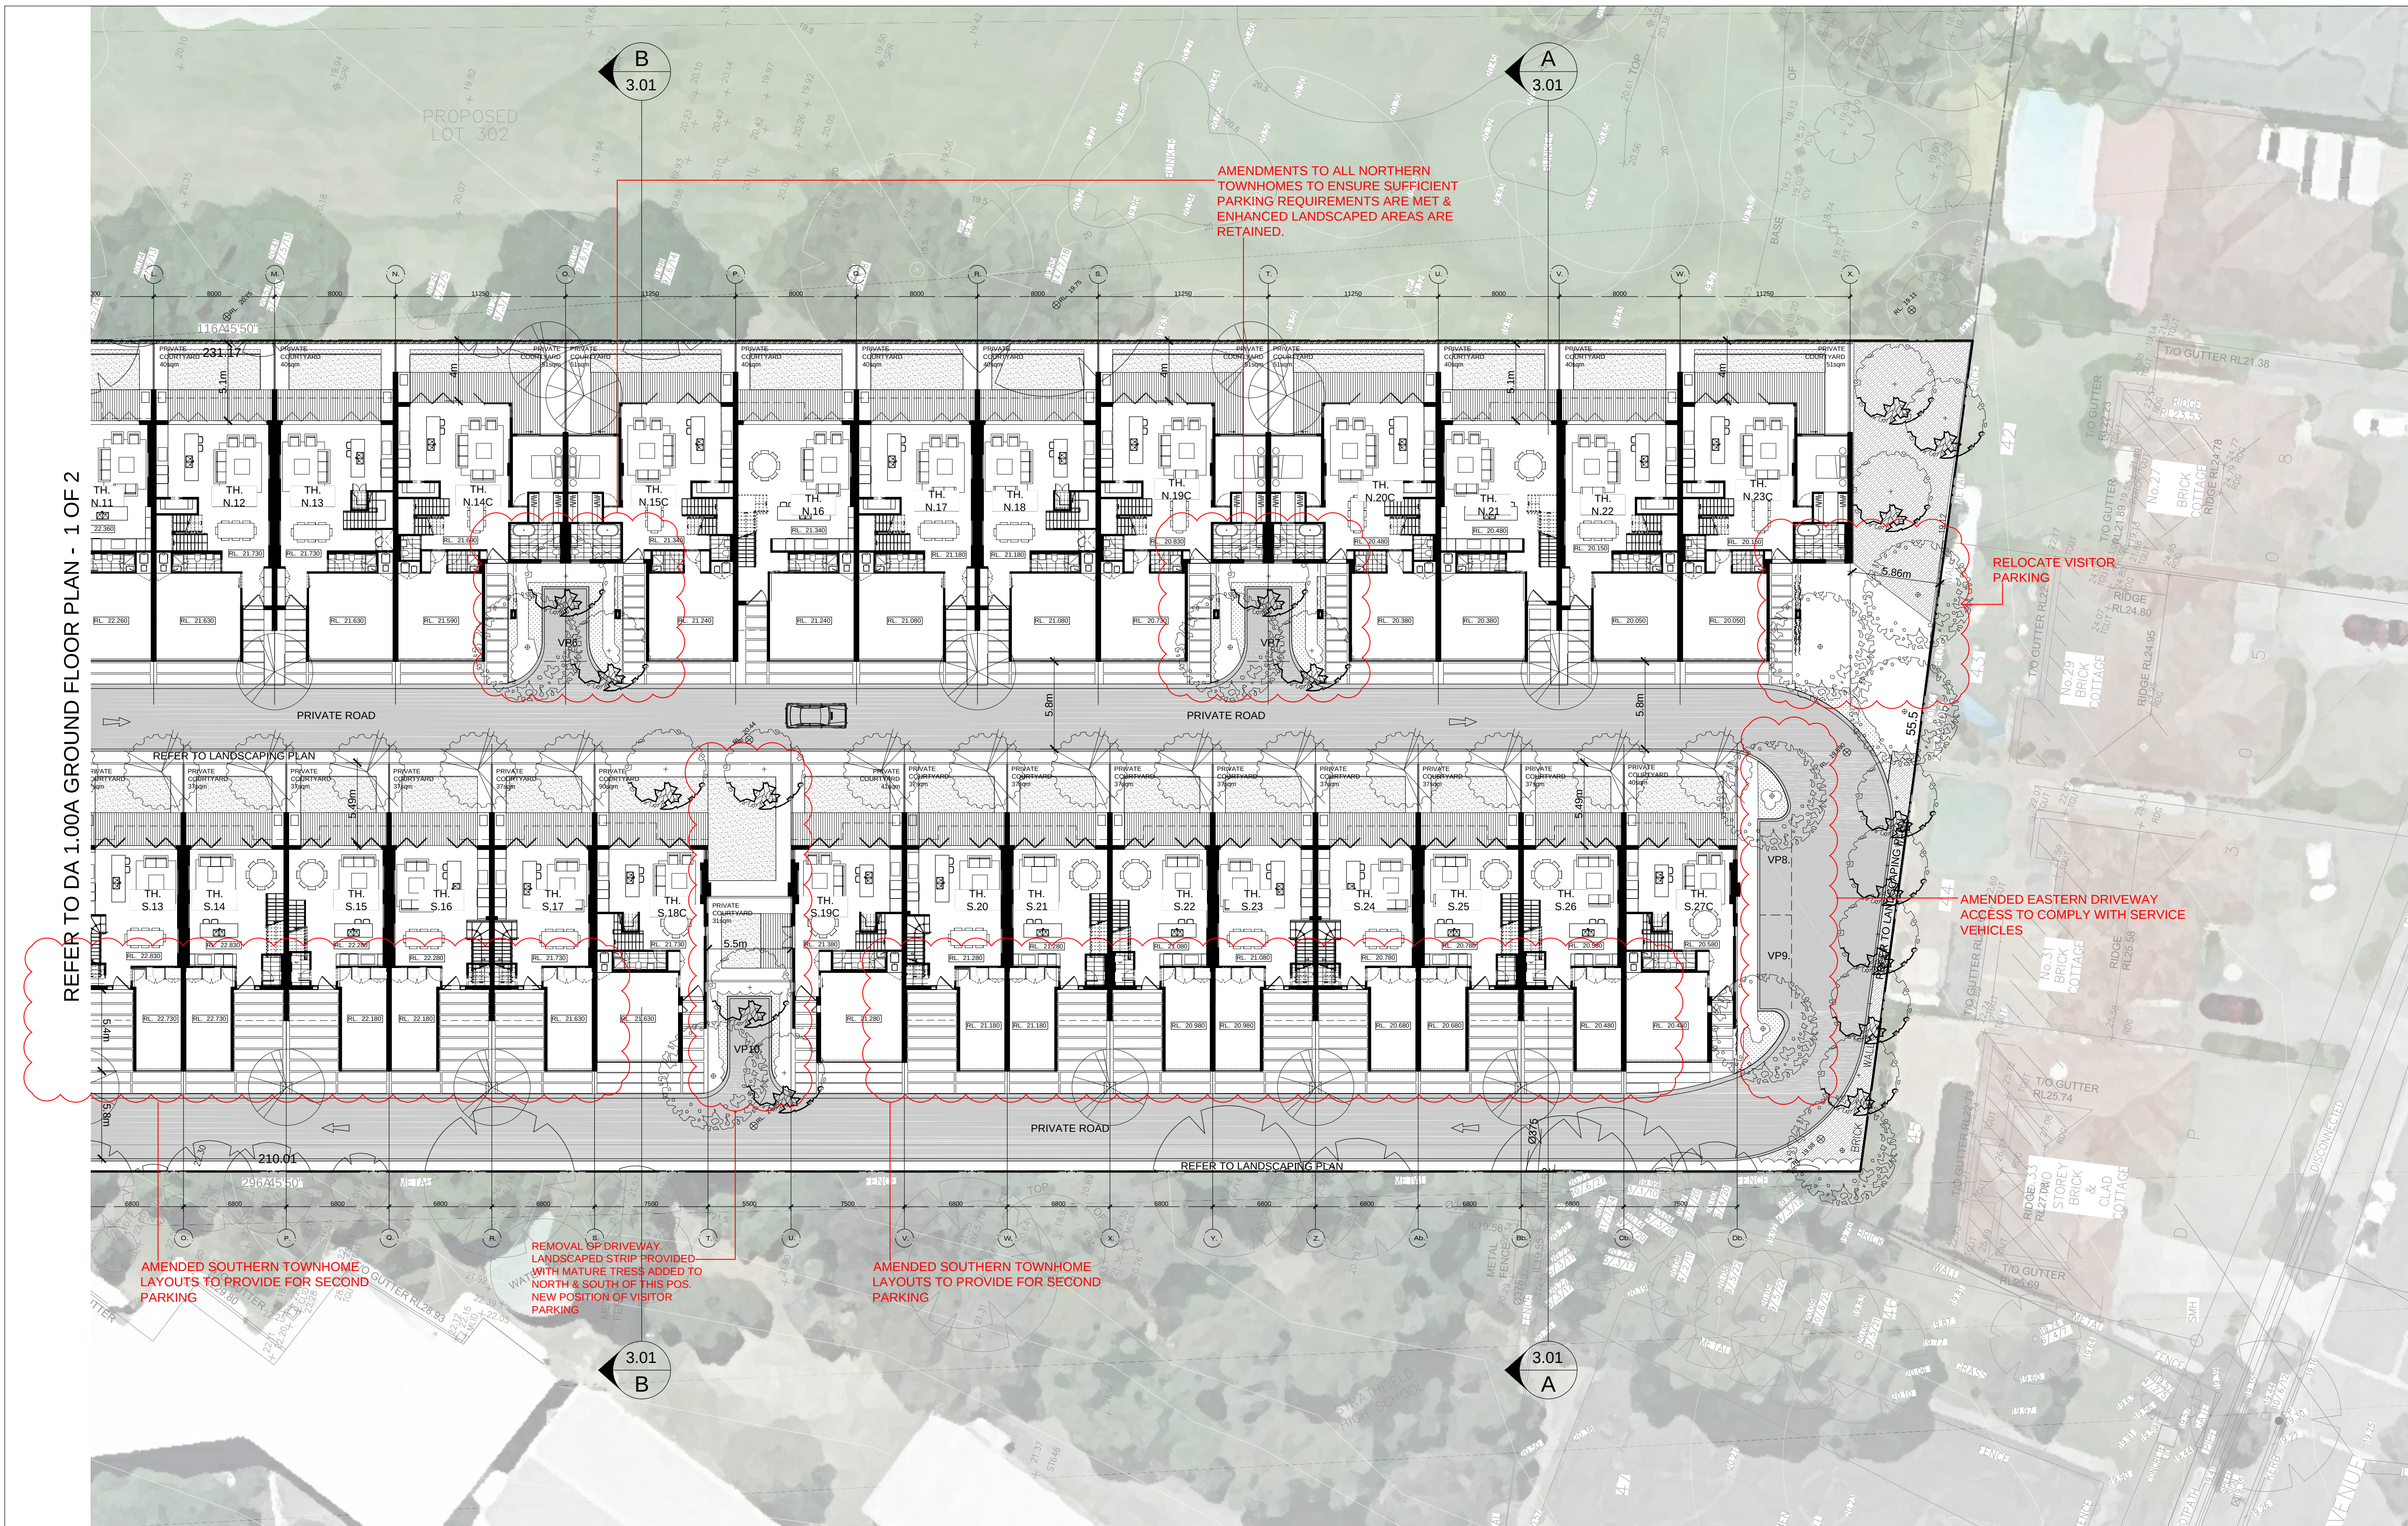

IMPORTANT NOTES:

Do not scale from drawings. All dimensions to be checked on site before commencement of work. All discrepancies to be brought to the attention of the Architect. Larger scale drawings and written dimensions take preference. This drawing is copyright and the property of the author, and must not be retained, copied or used without the express authority of MARCHESE PARTNERS INTERNATIONAL PTY. LTD.

PRELIMINARY

NOT FOR CONSTRUCTION

REVISION	DATE	DESCRIPTION	BY
A	21-08-2015	ISSUED TO CONSULTANTS	AK / EK
B	30-12-2015	AMENDED DA PACKAGE	AK / EK
C	21-03-2016	AMENDED STAGE 1 LANDSCAPE	AK / EK

marchesepartners

Marchese Partners International Pty Ltd
Level 1, 53 Walker Street, North Sydney, NSW 2060, Australia
P +61 2 9922 4375 F +61 2 9929 5786 E info@marchesepartners.com.au
www.marchesepartners.com.au
Sydney L Brisbane L Canberra L Melbourne L Adelaide L Perth
Kuala Lumpur L Auckland
ABN 20 098 552 151

CLIENT

ALCEON GROUP PTY LTD
C/O METRO PROPERTY DEVELOPMENT


PROJECT

84 CENTENARY DRIVE, STRATHFIELD

DRAWING TITLE

GROUND LEVEL PLAN (STAGE 1)
2 OF 2

SCALE	DATE	DRAWN	CHECKED
1:200 @ A1 1:400 @ A3	21/03/2016	EK	AK
JOB	DRAWING	REVISION	
14056	DA. 1.00B	C	

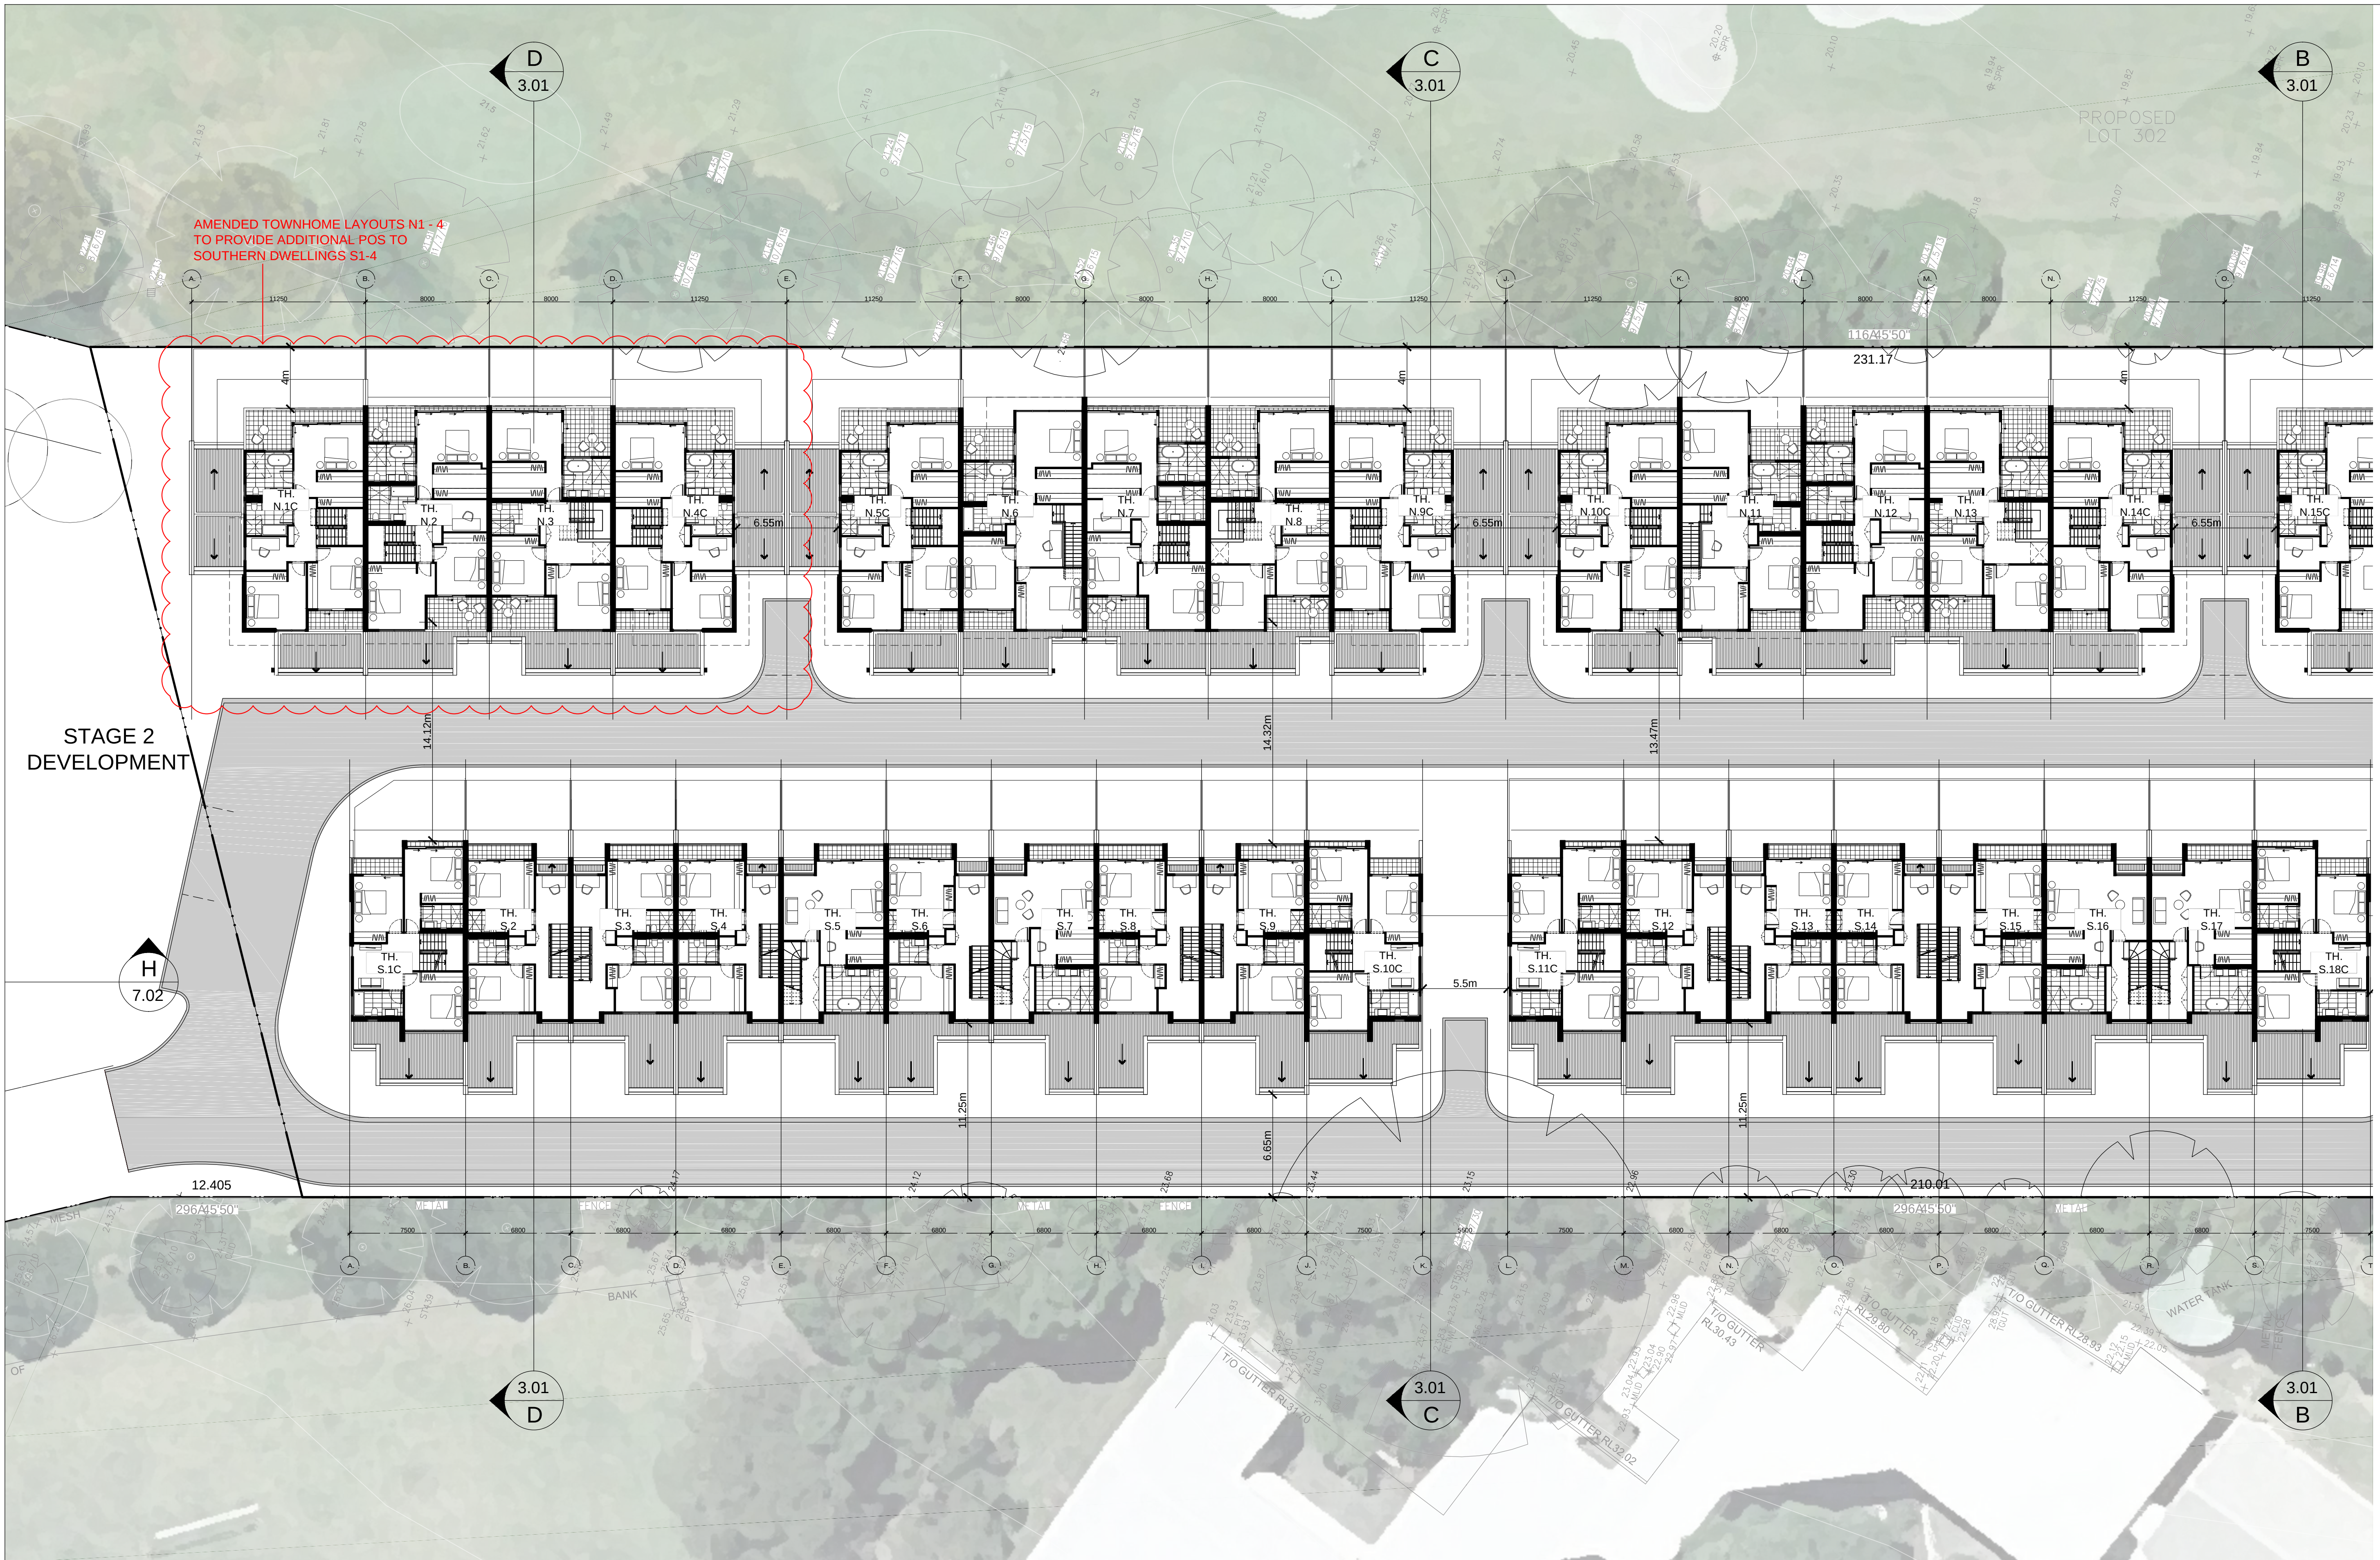

REFER TO DA 1.01B LEVEL 1 FLOOR PLAN - 2 OF 2

IMPORTANT NOTES: Do not scale from drawings. All dimensions to be checked on site before commencement of work. All discrepancies to be brought to the attention of the Architect. Larger scale drawings and written dimensions take preference. This drawing is copyright and the property of the author, and must not be retained, copied or used without the express authority of MARCHESE PARTNERS INTERNATIONAL PTY. LTD. PRELIMINARY NOT FOR CONSTRUCTION	<table><tr><th>REVISION</th><th>DATE</th><th>DESCRIPTION</th><th>BY</th></tr><tr><td>A</td><td>21-08-2015</td><td>ISSUED TO CONSULTANTS</td><td>AK / EK</td></tr><tr><td>B</td><td>30-12-2015</td><td>AMENDED DA PACKAGE</td><td>AK / EK</td></tr><tr><td>C</td><td>21-03-2016</td><td>AMENDED DA PACKAGE</td><td>AK / EK</td></tr></table>	REVISION	DATE	DESCRIPTION	BY	A	21-08-2015	ISSUED TO CONSULTANTS	AK / EK	B	30-12-2015	AMENDED DA PACKAGE	AK / EK	C	21-03-2016	AMENDED DA PACKAGE	AK / EK		marchesepartners Marchese Partners International Pty Ltd Level 1, 53 Walker Street, North Sydney, NSW 2060, Australia P +61 2 9922 4375 F +61 2 9929 5786 E info@marchesepartners.com.au www.marchesepartners.com.au Sydney · Brisbane · Canberra · Melbourne · Adelaide · Perth Kuala Lumpur · Auckland ABN 20 098 552 151		CLIENT ALCEON GROUP PTY LTD C/O METRO PROPERTY DEVELOPMENT	DRAWING TITLE LEVEL 1 FLOOR PLAN (STAGE 1) 1 OF 2
	REVISION	DATE	DESCRIPTION	BY																		
	A	21-08-2015	ISSUED TO CONSULTANTS	AK / EK																		
	B	30-12-2015	AMENDED DA PACKAGE	AK / EK																		
C	21-03-2016	AMENDED DA PACKAGE	AK / EK																			
					PROJECT 84 CENTENARY DRIVE, STRATHFIELD	<table><tr><td>SCALE 1:200 @ A1 1:400 @ A3</td><td>DATE 21/03/2016</td><td>DRAWN EK</td><td>CHECKED AK</td></tr><tr><td>JOB 14056</td><td>DRAWING DA. 1.01A</td><td colspan="2">REVISION C</td></tr></table>	SCALE 1:200 @ A1 1:400 @ A3	DATE 21/03/2016	DRAWN EK	CHECKED AK	JOB 14056	DRAWING DA. 1.01A	REVISION C									
SCALE 1:200 @ A1 1:400 @ A3	DATE 21/03/2016	DRAWN EK	CHECKED AK																			
JOB 14056	DRAWING DA. 1.01A	REVISION C																				

REFER TO DA 1.01A LEVEL 1 FLOOR PLAN - 1 OF 2



IMPORTANT NOTES:

Do not scale from drawings. All dimensions to be checked on site before commencement of work. All discrepancies to be brought to the attention of the Architect. Larger scale drawings and written dimensions take preference. This drawing is copyright and the property of the author, and must not be retained, copied or used without the express authority of MARCHESE PARTNERS INTERNATIONAL PTY. LTD.

PRELIMINARY
NOT FOR CONSTRUCTION

REVISION	DATE	DESCRIPTION	BY
A	21-08-2015	ISSUED TO CONSULTANTS	AK / EK
B	30-12-2015	AMENDED DA PACKAGE	AK / EK
C	21-03-2016	AMENDED DA PACKAGE	AK / EK

marchesepartners


Marchese Partners International Pty Ltd
Level 1, 53 Walker Street, North Sydney, NSW 2060, Australia
P +61 2 9922 4375 F +61 2 9929 5786 E info@marchesepartners.com.au
www.marchesepartners.com.au
Sydney · Brisbane · Canberra · Melbourne · Adelaide · Perth
Kuala Lumpur · Auckland
ABN 20 098 552 151

CLIENT
ALCEON GROUP PTY LTD
C/O METRO PROPERTY DEVELOPMENT

PROJECT
84 CENTENARY DRIVE, STRATHFIELD

DRAWING TITLE
LEVEL 1 FLOOR PLAN (STAGE 1)
2 OF 2

SCALE	DATE	DRAWN	CHECKED
1:200 @ A1 1:400 @ A3	21/03/2016	EK	AK
JOB	DRAWING	REVISION	
14056	DA. 1.01B	C	

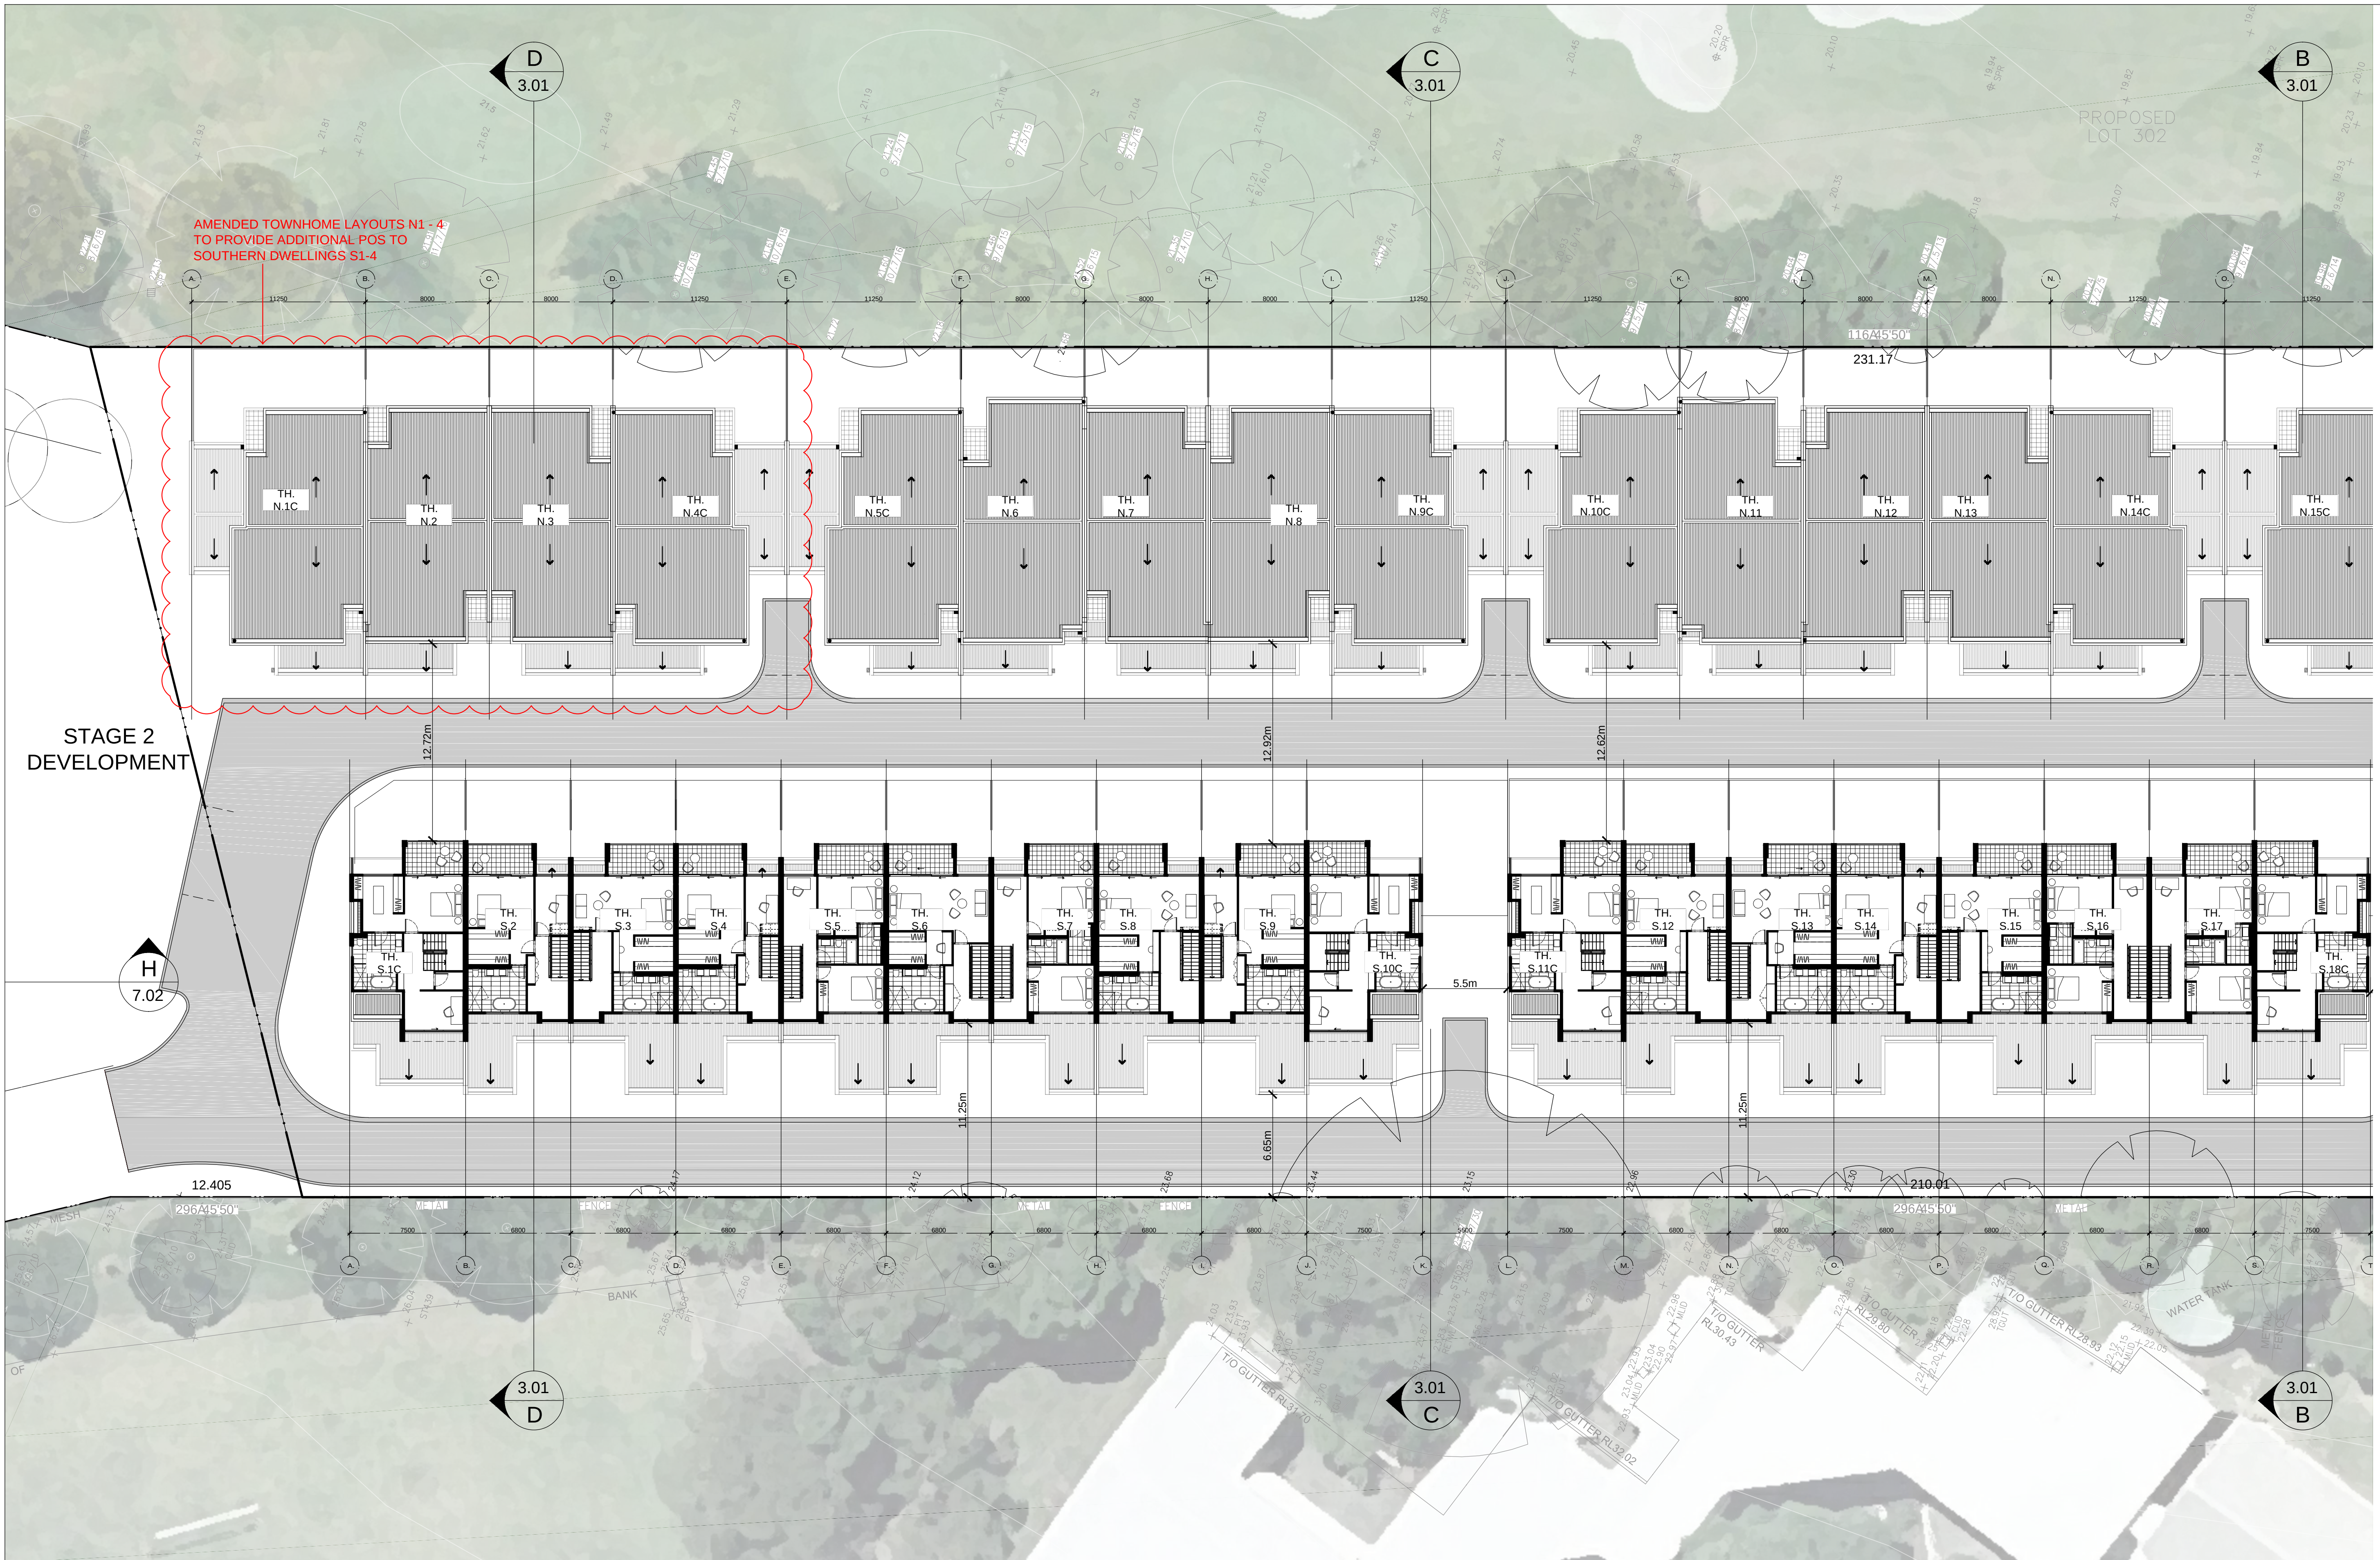

REFER TO DA 1.02B LEVEL 2 FLOOR PLAN - 2 OF 2

IMPORTANT NOTES:
Do not scale from drawings. All dimensions to be checked on site before commencement of work. All discrepancies to be brought to the attention of the Architect. Larger scale drawings and written dimensions take preference. This drawing is copyright and the property of the author, and must not be retained, copied or used without the express authority of MARCHESE PARTNERS INTERNATIONAL PTY. LTD.

PRELIMINARY
NOT FOR CONSTRUCTION

REVISION	DATE	DESCRIPTION	BY
A	21-08-2015	ISSUED TO CONSULTANTS	AK / EK
B	30-12-2015	AMENDED DA PACKAGE	AK / EK
C	21-03-2016	AMENDED DA PACKAGE	AK / EK

marchesepartners

Marchese Partners International Pty Ltd
Level 1, 53 Walker Street, North Sydney, NSW 2060, Australia
P +61 2 9922 4375 F +61 2 9929 5786 E info@marchesepartners.com.au
www.marchesepartners.com.au
Sydney • Brisbane • Canberra • Melbourne • Adelaide • Perth
Kuala Lumpur • Auckland
ABN 20 098 552 151

CLIENT
ALCEON GROUP PTY LTD
C/O METRO PROPERTY DEVELOPMENT

PROJECT
84 CENTENARY DRIVE, STRATHFIELD

DRAWING TITLE
LEVEL 2 FLOOR PLAN (STAGE 1)
1 OF 2

SCALE 1:200 @ A1 1:400 @ A3	DATE 21/03/2016	DRAWN EK	CHECKED AK
JOB 14056	DRAWING DA. 1.02A	REVISION C	


REFER TO DA 1.02A LEVEL 2 FLOOR PLAN - 1 OF 2

Architectural drawing of the Level 2 Floor Plan for a residential building. The plan shows two long, symmetrical wings of units, each with a central corridor. Units are labeled with 'TH.' (Terrace House) and 'S.' (Storey) followed by a number. The drawing includes detailed room layouts, stairs, and structural elements. A large 'WATER TANK' is located in the center. The plan is surrounded by site context including 'PROPOSED LOT 302', 'STRATHFIELD HIGH SCHOOL', and various boundary lines and easements. A reference note on the left states 'REFER TO DA 1.02A LEVEL 2 FLOOR PLAN - 1 OF 2'.

A diagram of a ship's hull cross-section. The waterline is indicated by a horizontal line. The hull is divided into a white upper section and a pink lower section. The pink section is enclosed in a dashed rectangular box, indicating it is the area of interest for the problem.


DRAWING TITLE LEVEL 2 FLOOR PLAN (STAGE 1) 2 OF 2			
SCALE 1:200 @ A1 1:400 @ A3	DATE 21/03/2016	DRAWN EK	CHECKED AK
JOB 14056	DRAWING DA. 1.02B		REVISION C

REFER TO DA 1.03A ROOF PLAN - 1 OF 2

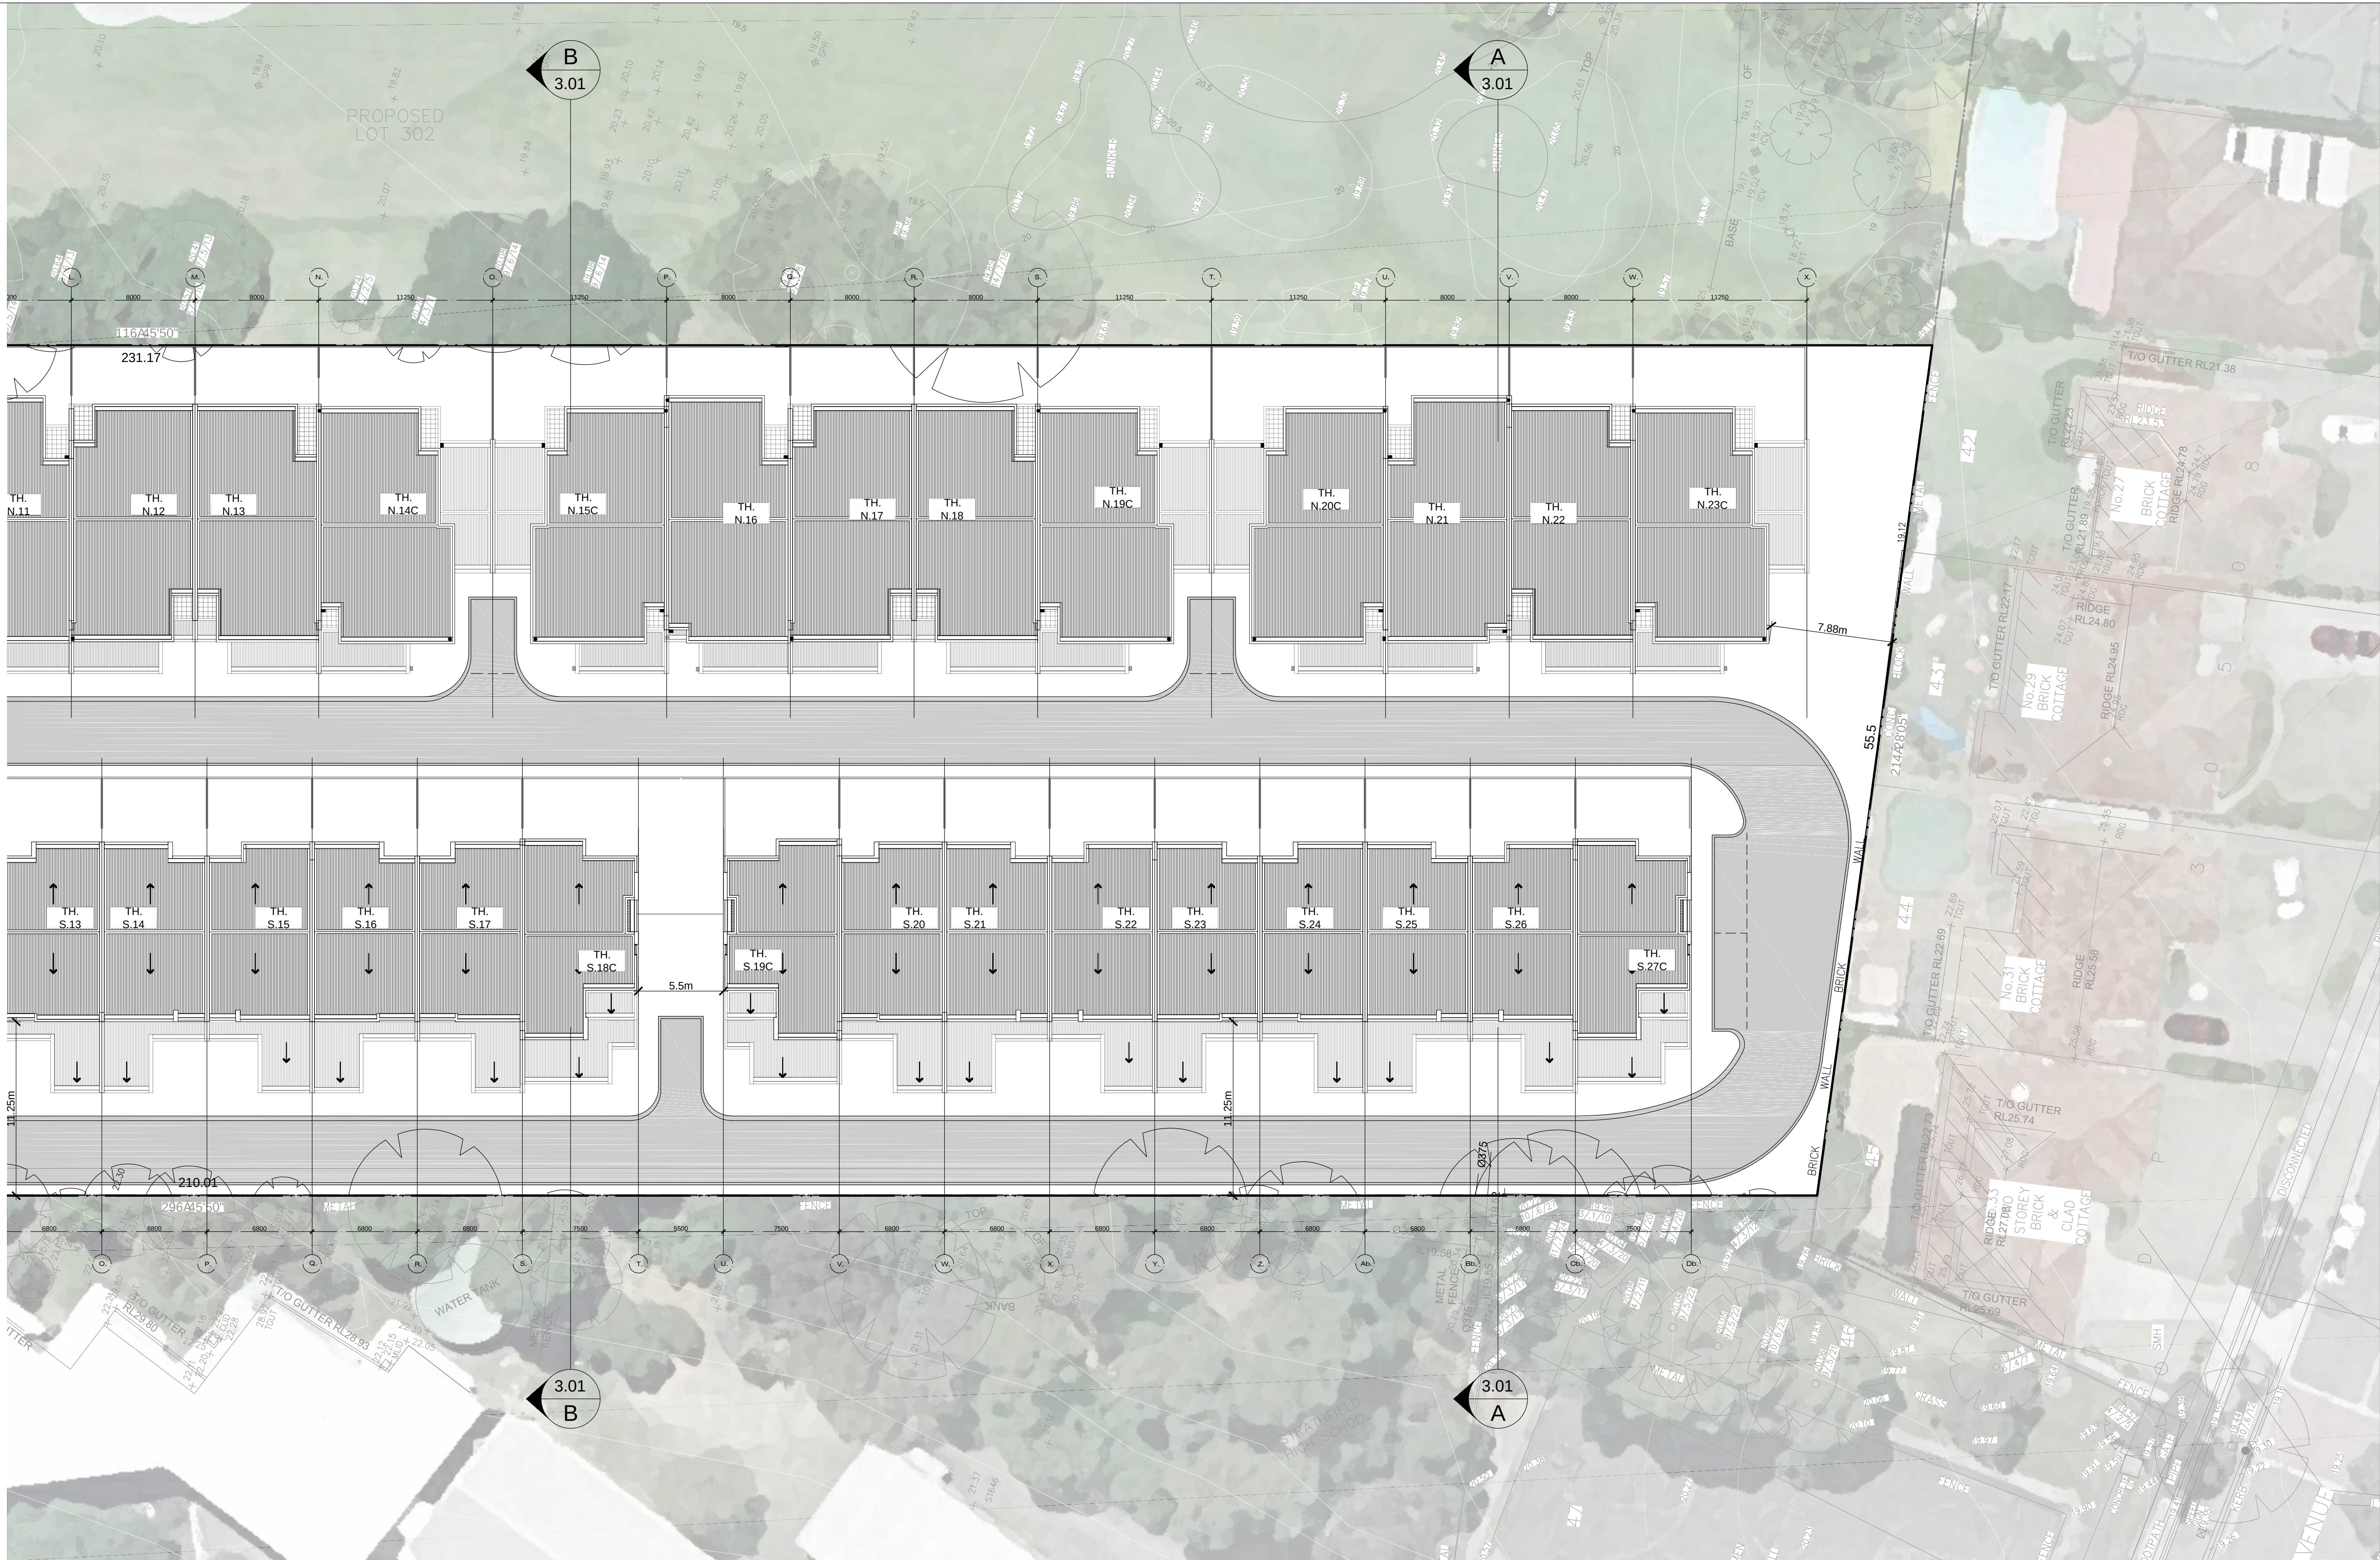


IMPORTANT NOTES:			
Do not scale from drawings. All dimensions to be checked on site before commencement of work. All discrepancies to be brought to the attention of the Architect. Larger scale drawings and written dimensions take preference. This drawing is copyright and the property of the author, and must not be retained, copied or used without the express authority of MARCHESE PARTNERS INTERNATIONAL PTY. LTD.			
REVISION	DATE	DESCRIPTION	BY
A	21-08-2015	ISSUED TO CONSULTANTS	AK / EK
B	30-12-2015	AMENDED DA PACKAGE	AK / EK
C	21-03-2016	AMENDED DA PACKAGE	AK / EK

PRELIMINARY
NOT FOR CONSTRUCTION

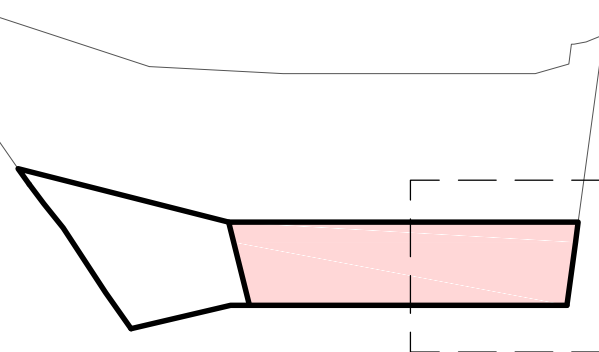

marchesepartners

Marchese Partners International Pty Ltd
Level 1, 53 Walker Street, North Sydney, NSW 2060, Australia
P +61 2 9922 4375 F +61 2 9929 5786 E info@marchesepartners.com.au
www.marchesepartners.com.au
Sydney · Brisbane · Canberra · Melbourne · Adelaide · Perth
Kuala Lumpur · Auckland
ABN 20 098 552 151

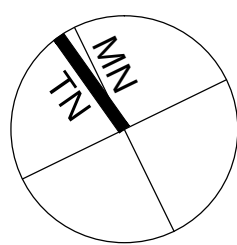


CLIENT
ALCEON GROUP PTY LTD
C/O METRO PROPERTY DEVELOPMENT


PROJECT
84 CENTENARY DRIVE, STRATHFIELD

DRAWING TITLE
ROOF PLAN (STAGE 1)
2 OF 2


SCALE	DATE	DRAWN	CHECKED
1:200 @ A1 1:400 @ A3	21/03/2016	EK	AK
JOB	DRAWING	REVISION	
14056	DA. 1.03B	C	

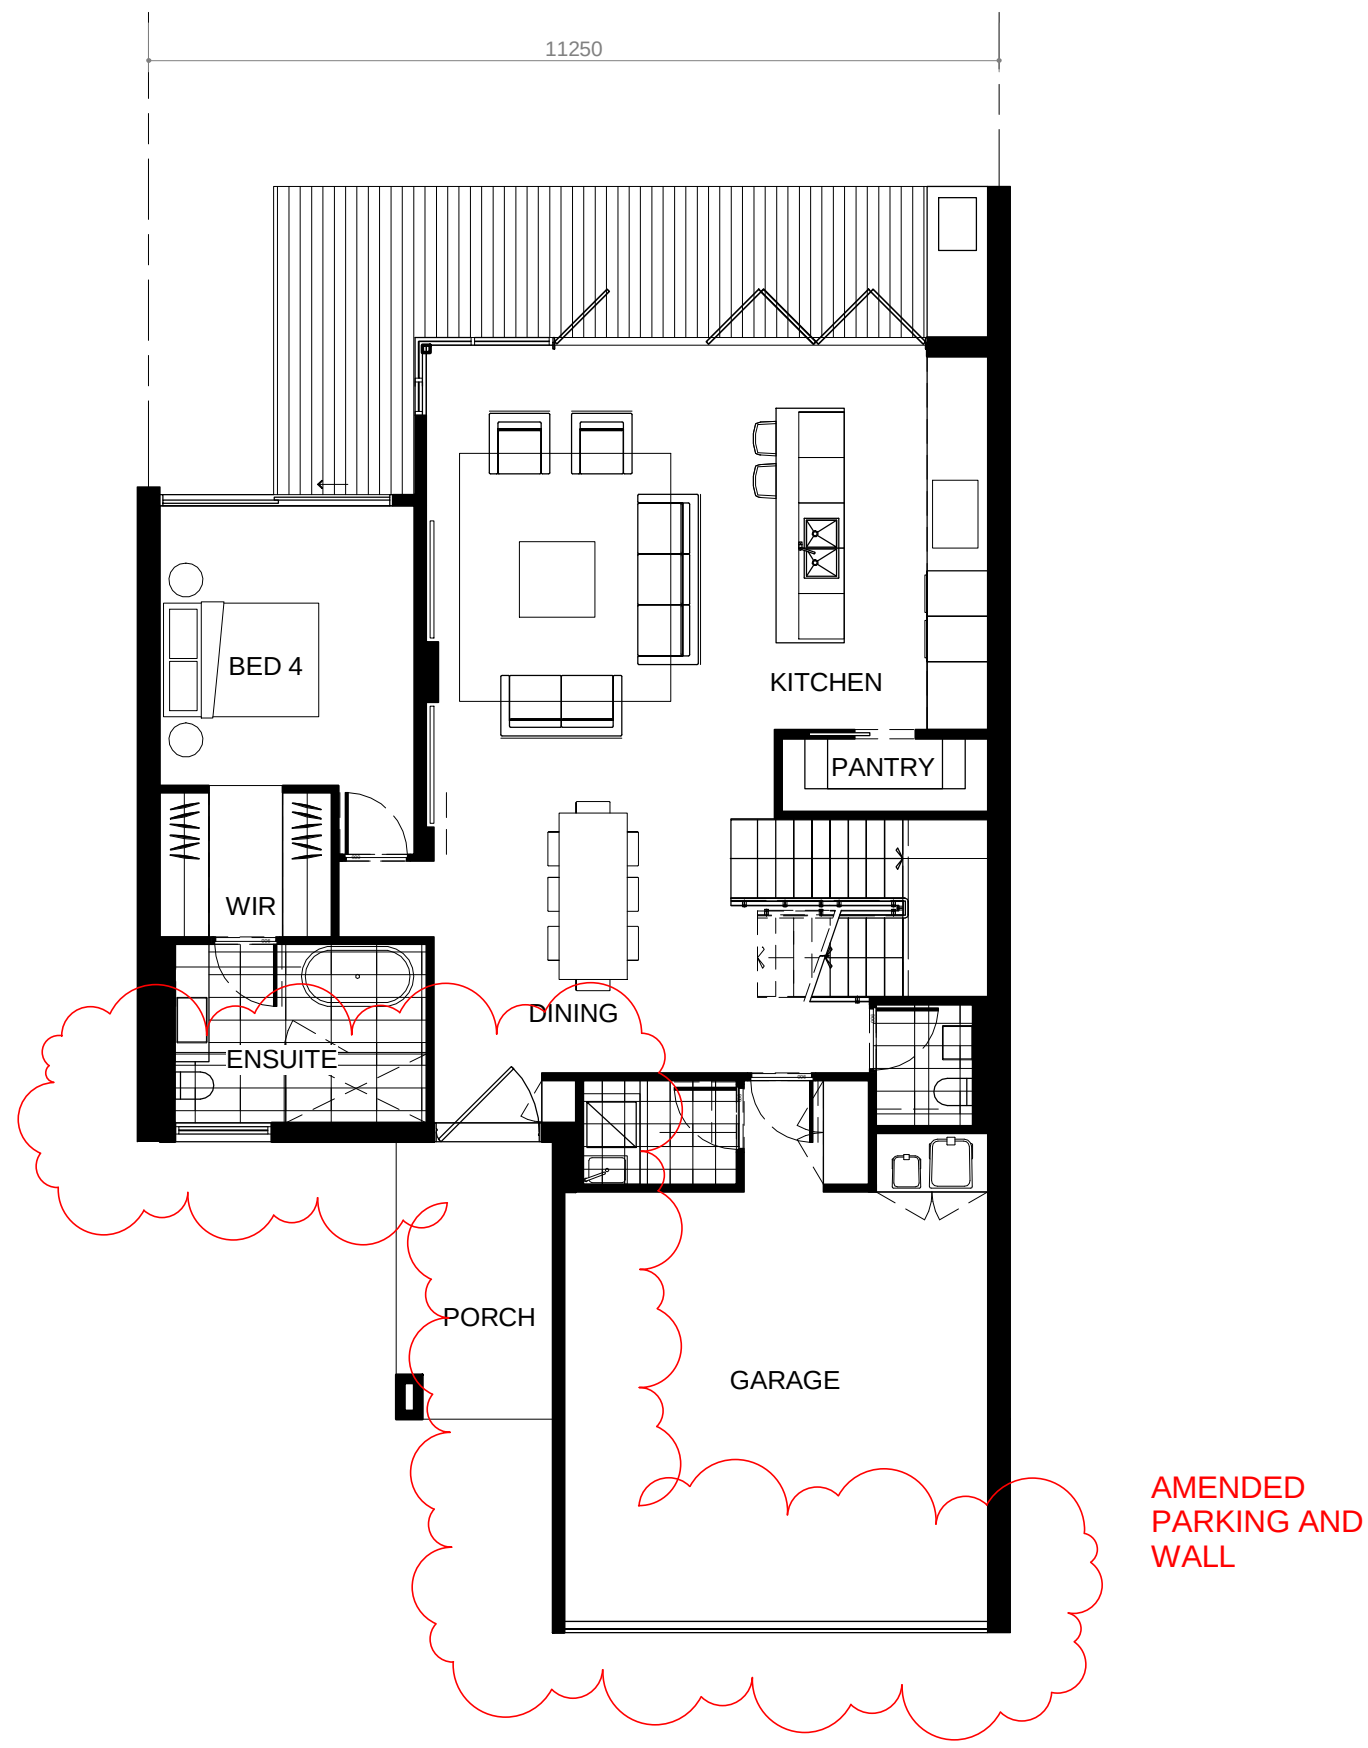



2 STOREY - TYPE A
GROUND FLOOR PLAN

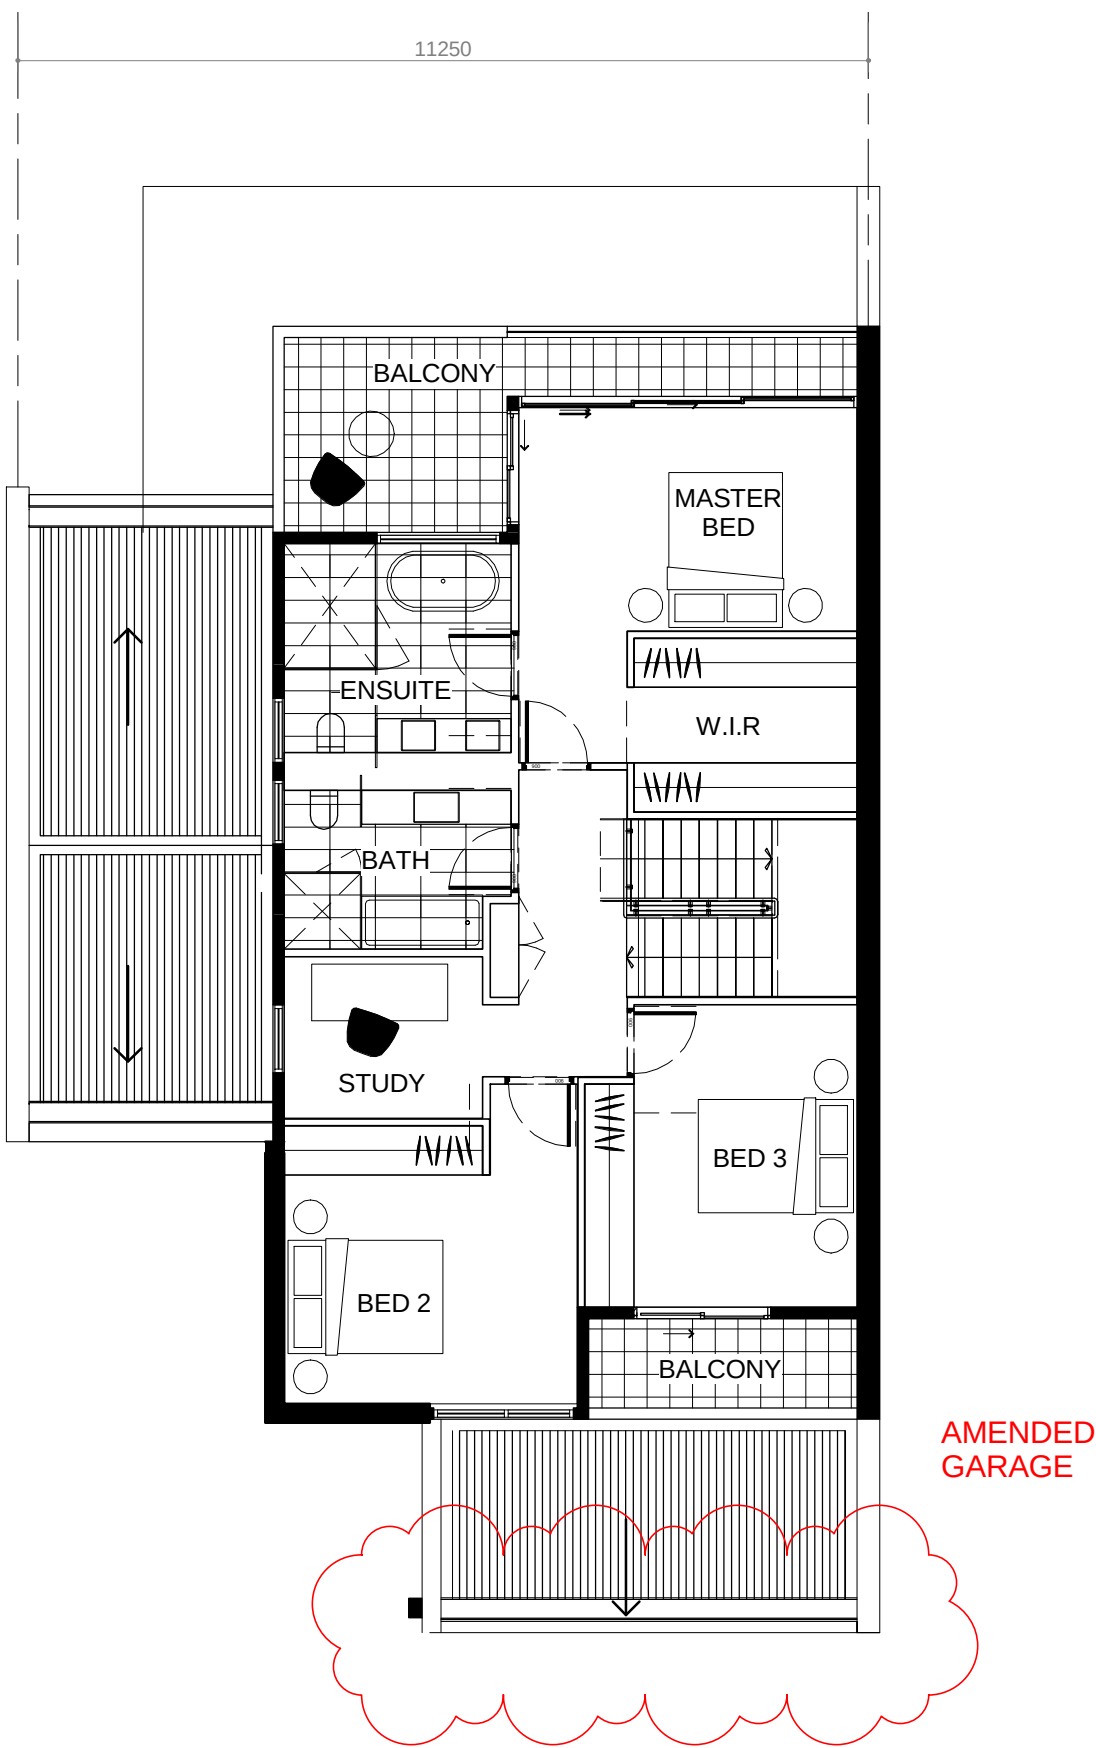


FIRST FLOOR PLAN

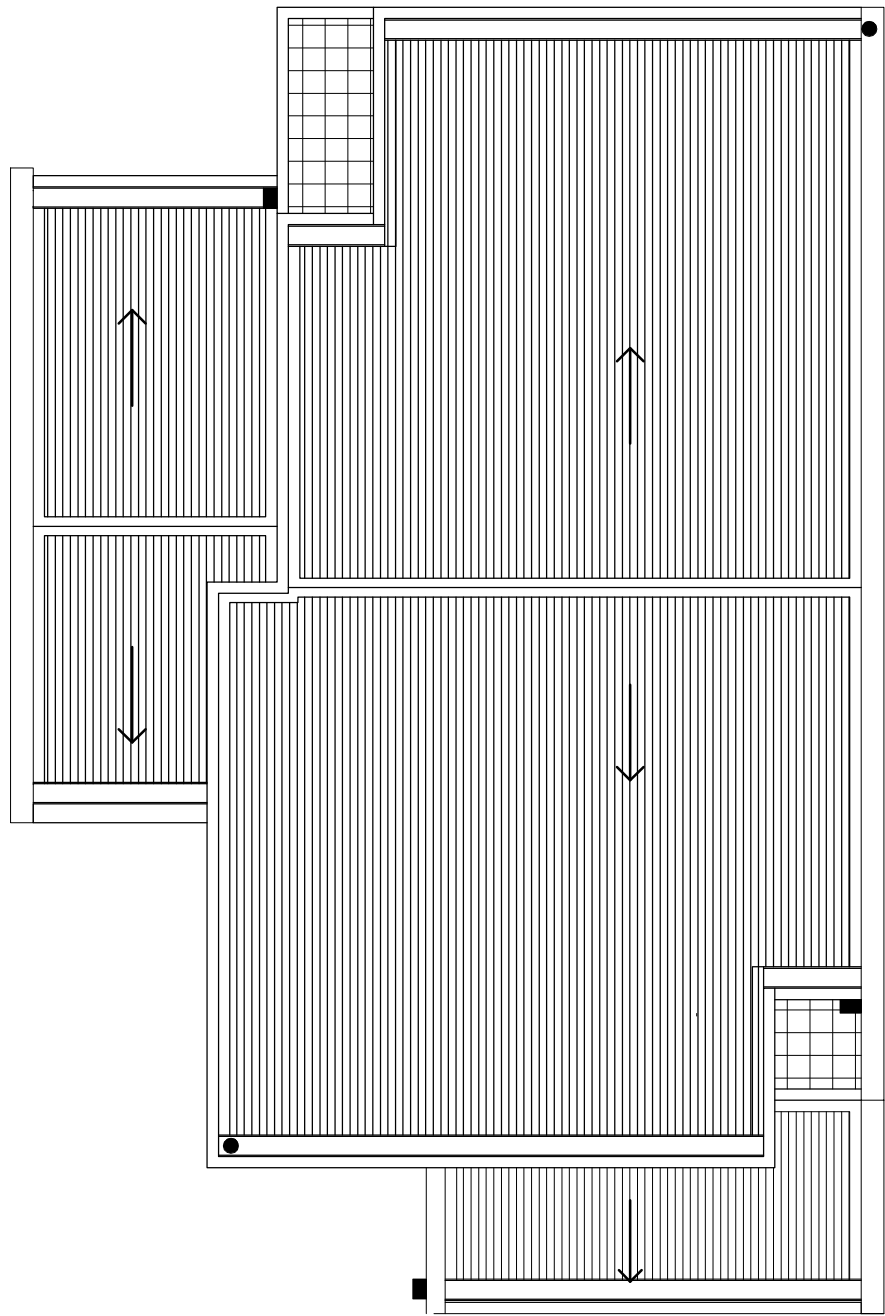


SECOND FLOOR PLAN

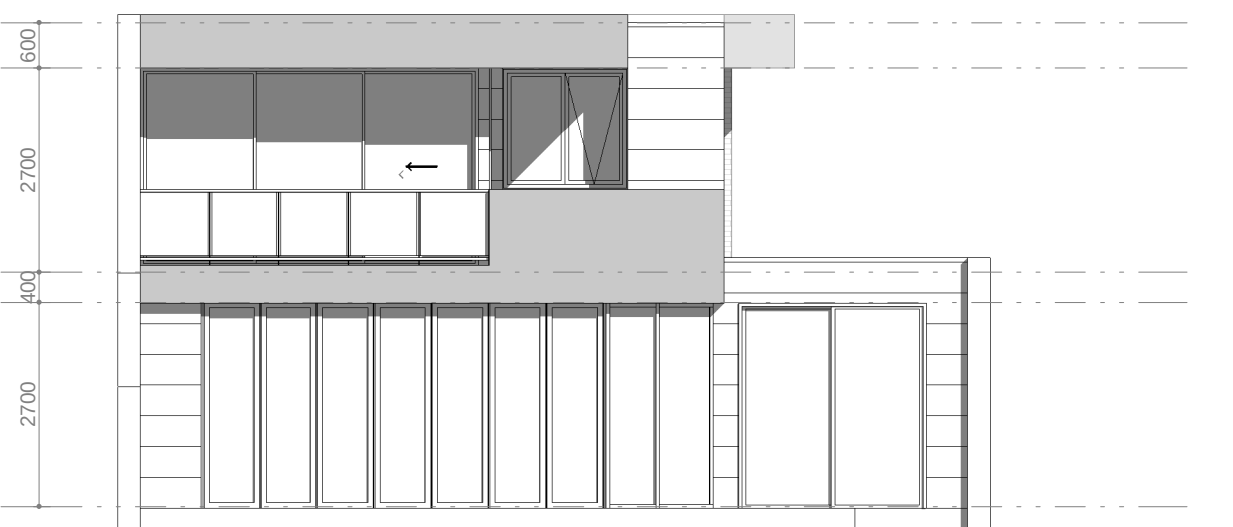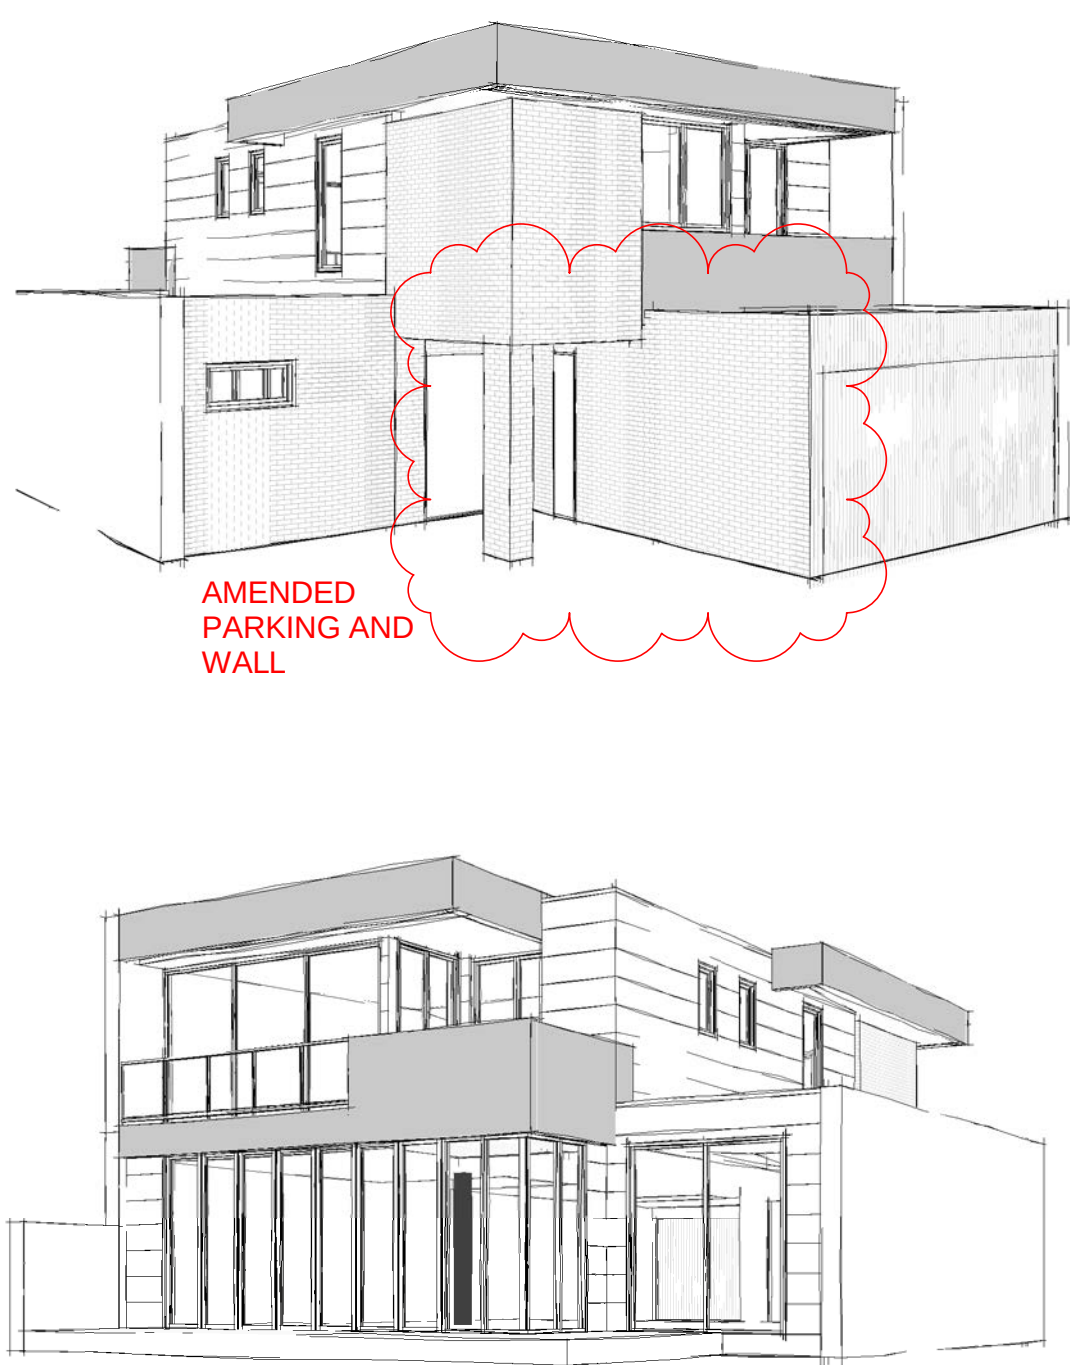


NORTH ELEVATION

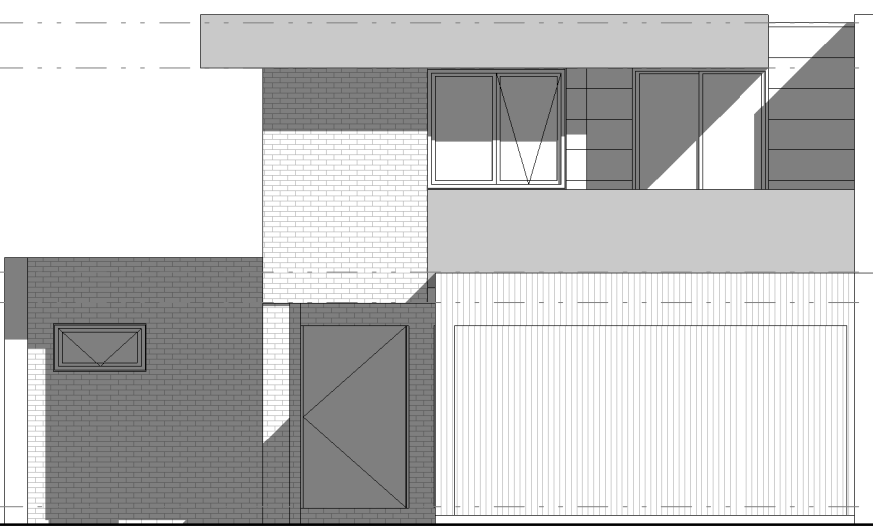

SOUTH ELEVATION

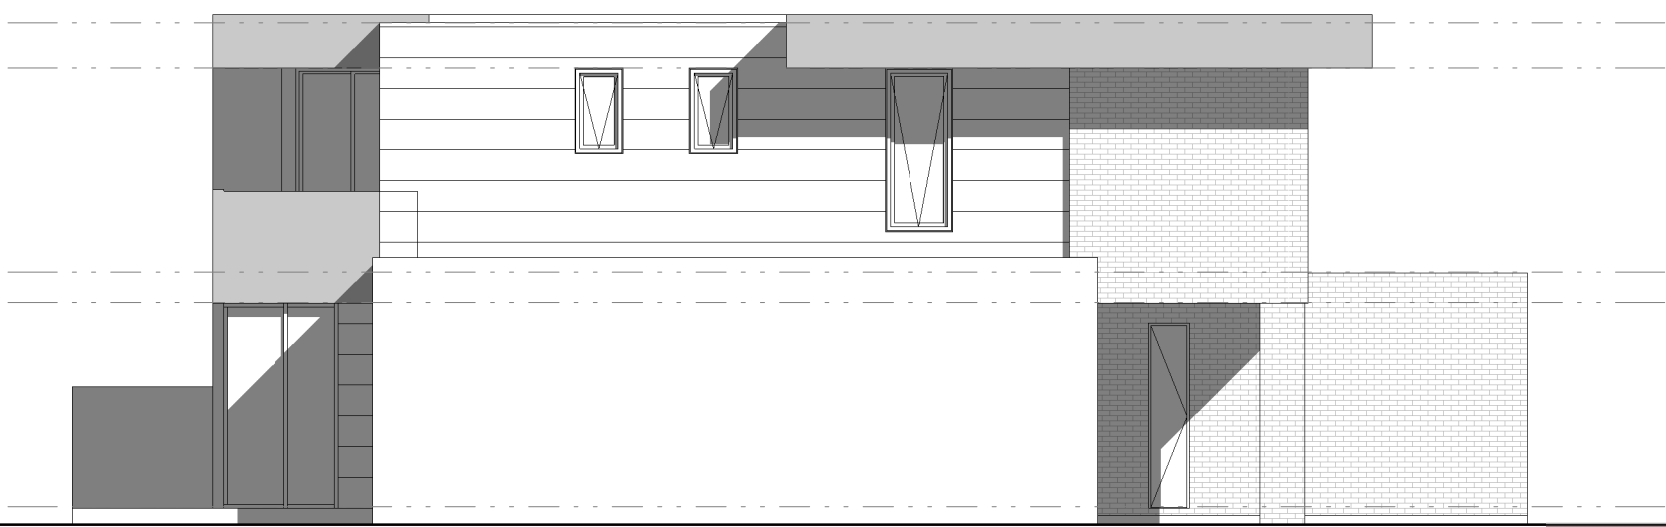


WEST ELEVATION

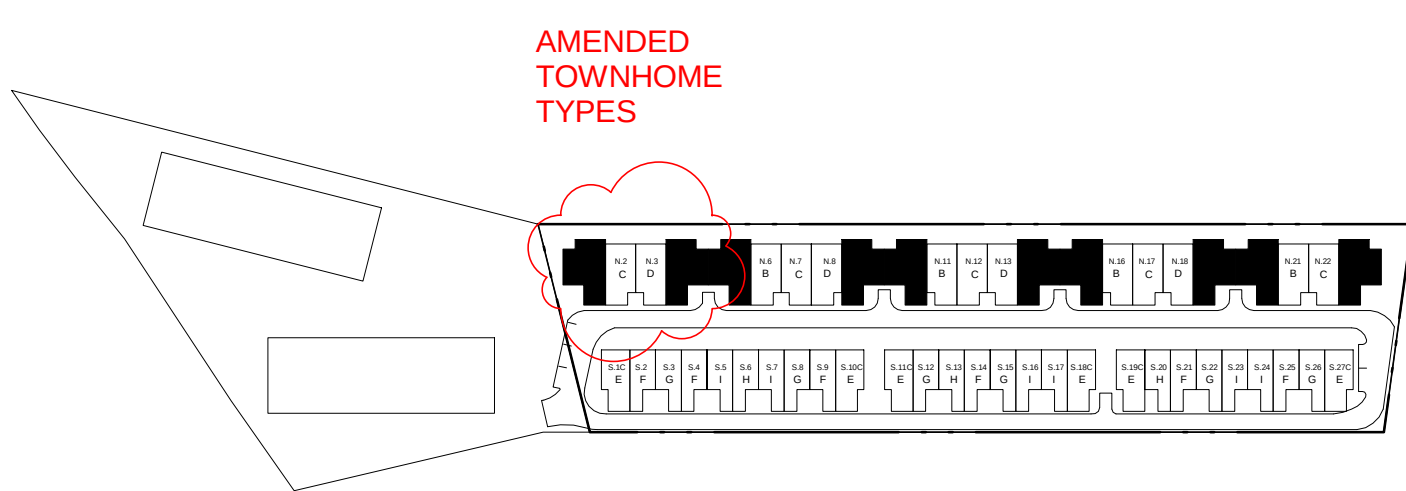


KEY PLAN


IMPORTANT NOTES: Do not scale from drawings. All dimensions to be checked on site before commencement of work. All discrepancies to be brought to the attention of the Architect. Larger scale drawings and written dimensions take preference. This drawing is copyright and the property of the author, and must not be retained, copied or used without the express authority of MARCHESE + PARTNERS INTERNATIONAL PTY. LTD. PRELIMINARY NOT FOR CONSTRUCTION	REVISION B	DATE 30-12-2015	DESCRIPTION AMENDED DA	BY AK / RK	marchesepartners Marchese Partners International Pty Ltd Level 1, 53 Walker Street, North Sydney, NSW 2060 Australia P +61 2 9922 4375 F +61 2 9929 5786 E info@marchesepartners.com.au www.marchesepartners.com.au Sydney · Brisbane · Canberra · Melbourne · Adelaide · Perth Kuala Lumpur · Auckland ACN 098 552 151 ABN 20 098 552 151		CLIENT ALCEON GROUP PTY LTD C/O METRO PROPERTY DEVELOPMENT	DRAWING TITLE TYPE A - Stage 1			
	PROJECT 84 CENTENEARY DRIVE, STRATHFIELD	SCALE As indicated @A1	DATE 21/032016	DRAWN RK			CHECKED AK				
	JOB 14056	DRAWING DA-1.04		REVISION C							

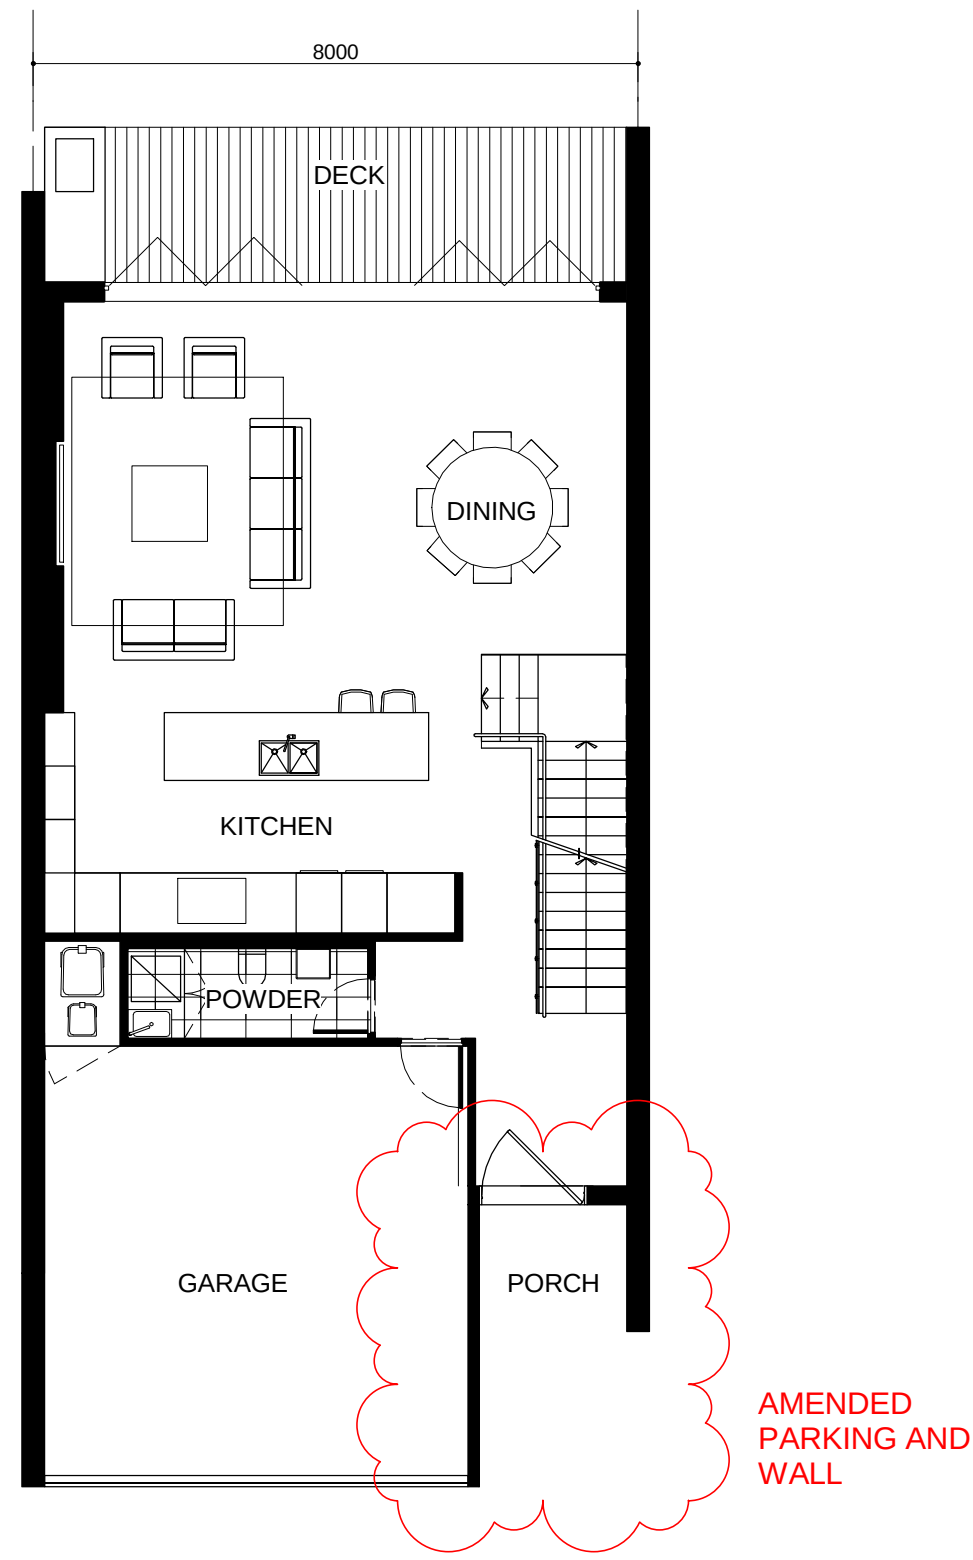



2 STOREY - TYPE B
GROUND FLOOR PLAN

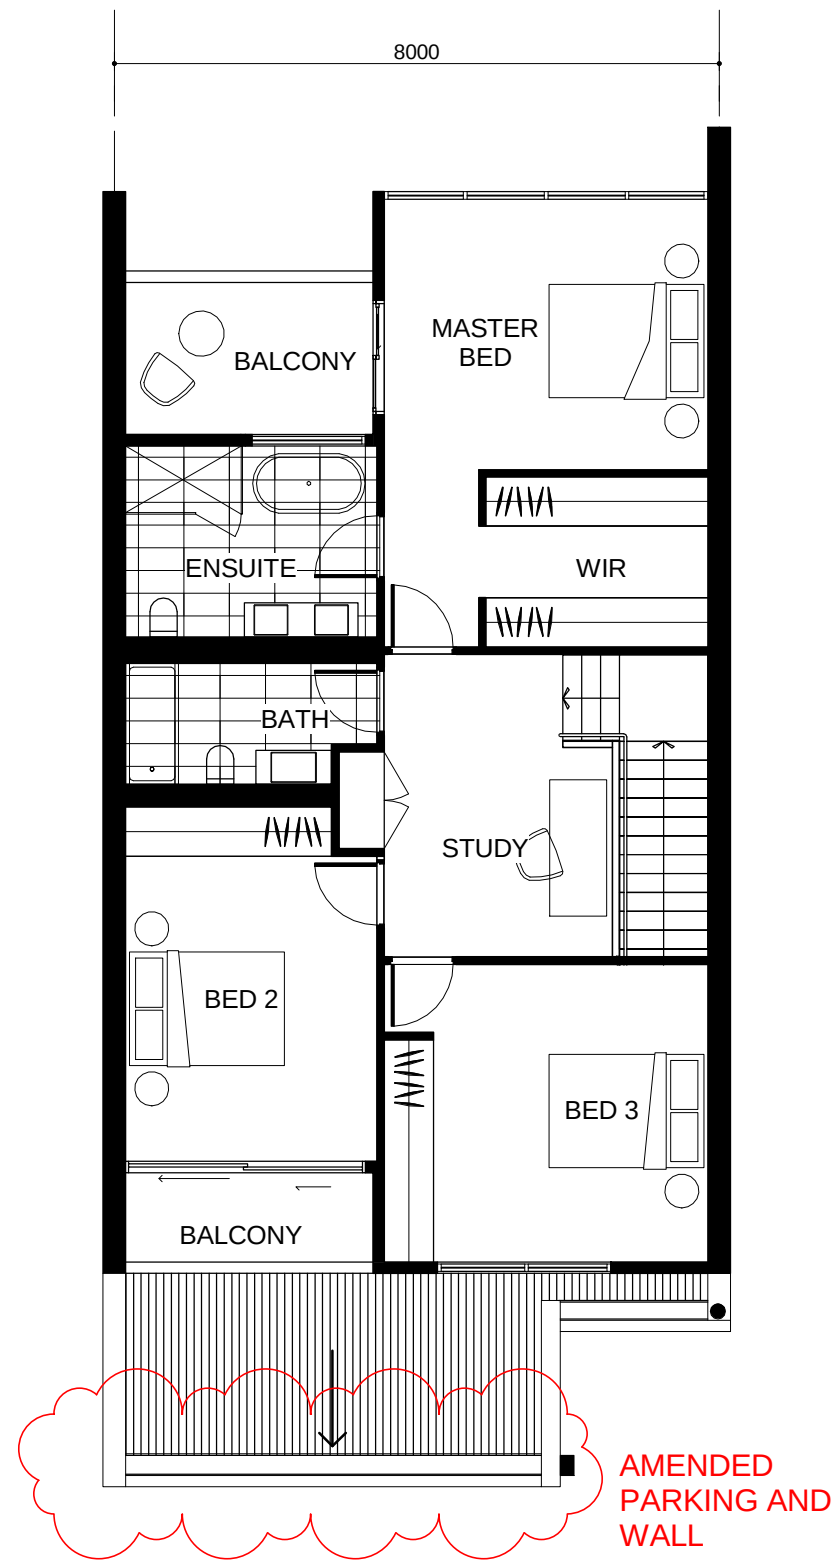


FIRST FLOOR PLAN

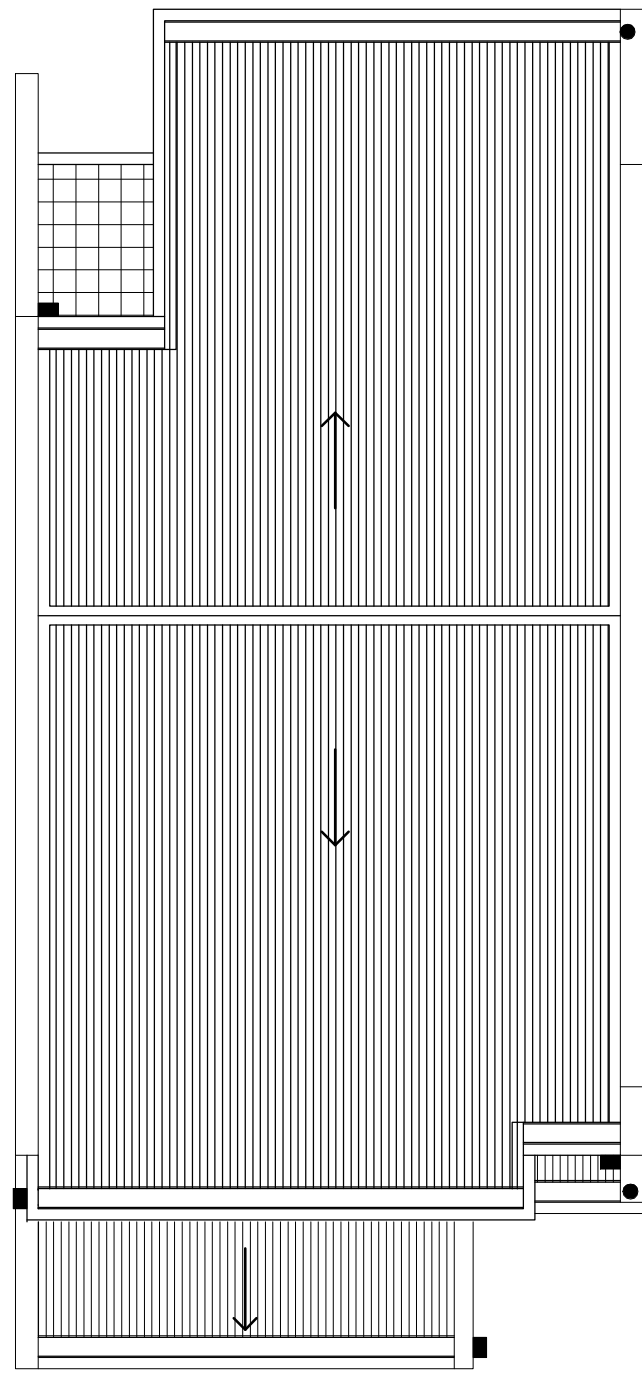


ROOF PLAN

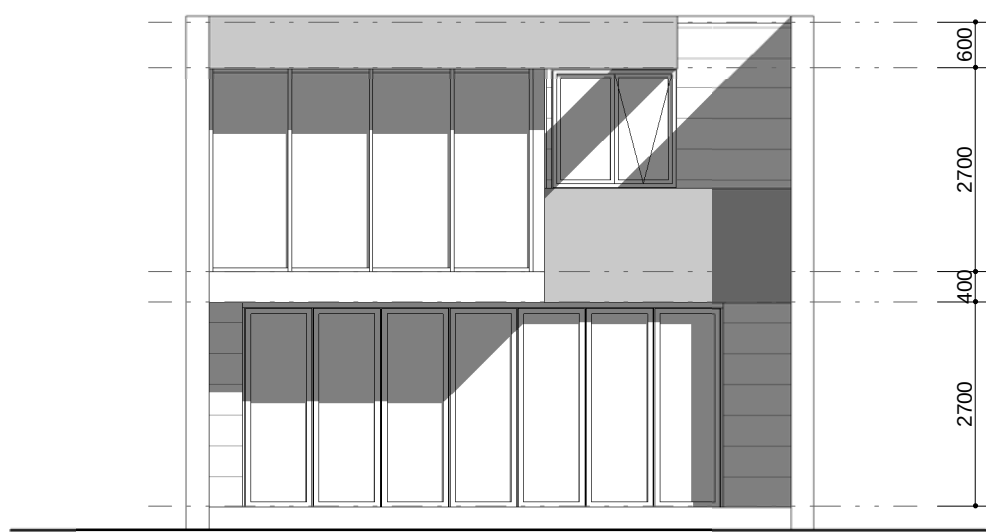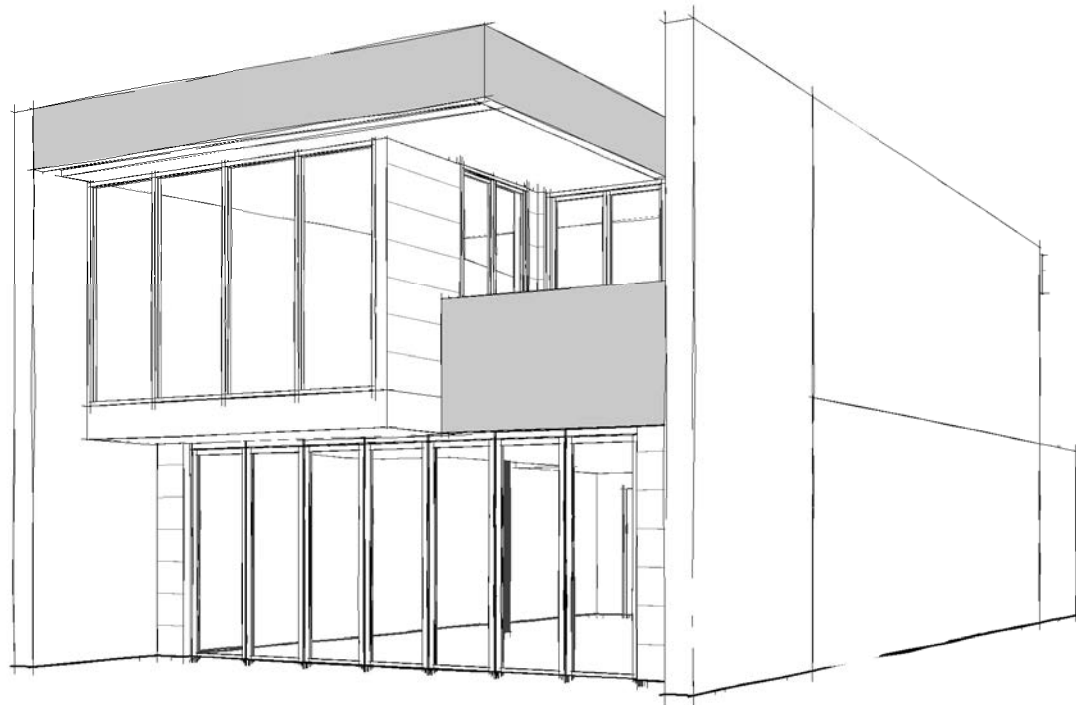

NORTH ELEVATION

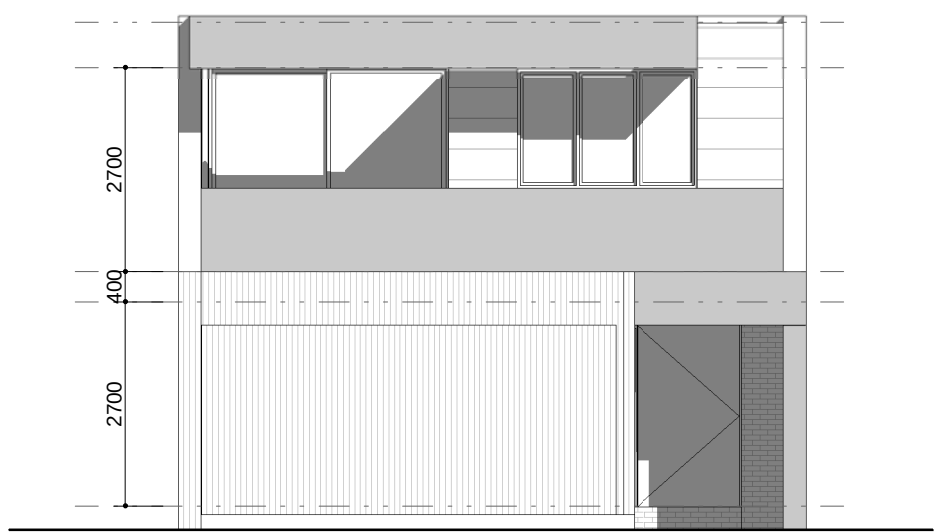


SOUTH ELEVATION

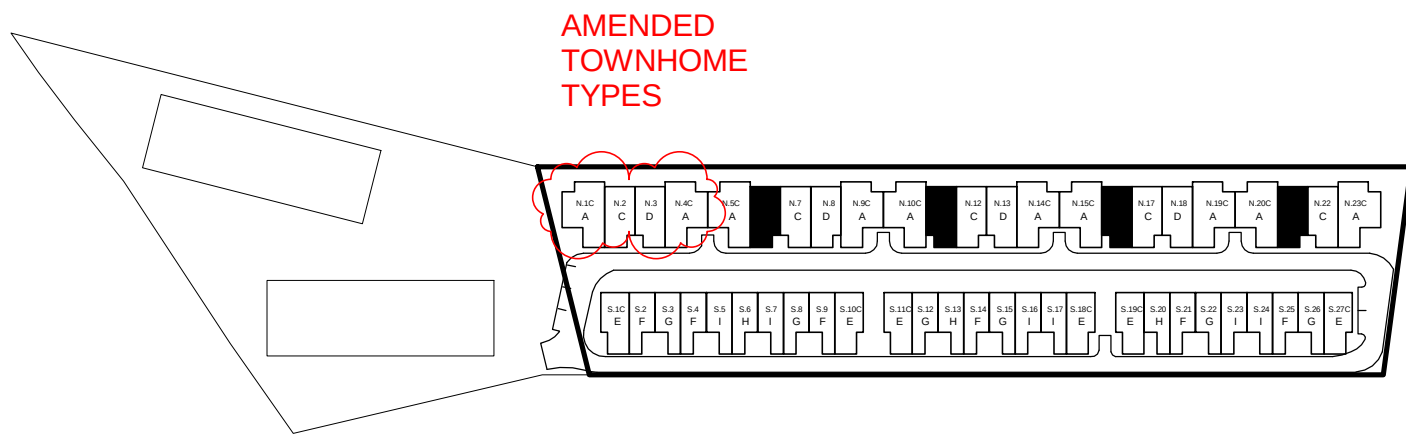


KEY PLAN


IMPORTANT NOTES: Do not scale from drawings. All dimensions to be checked on site before commencement of work. All discrepancies to be brought to the attention of the Architect. Larger scale drawings and written dimensions take preference. This drawing is copyright and the property of the author, and must not be retained, copied or used without the express authority of MARCHESE + PARTNERS INTERNATIONAL PTY. LTD. PRELIMINARY NOT FOR CONSTRUCTION	REVISION B	DATE 30-12-2016	DESCRIPTION AMENDED DA	BY AK / RK	marchesepartners Marchese Partners International Pty Ltd Level 1, 53 Walker Street, North Sydney, NSW 2060 Australia P +61 2 9922 4375 F +61 2 9929 5786 E info@marchesepartners.com.au www.marchesepartners.com.au Sydney · Brisbane · Canberra · Melbourne · Adelaide · Perth Kuala Lumpur · Auckland ACN 098 552 151 ABN 20 098 552 151		CLIENT ALCEON GROUP PTY LTD C/O METRO PROPERTY DEVELOPMENT				DRAWING TITLE TYPE B - Stage 1			
	PROJECT 84 CENTENARY DRIVE, STRATHFIELD						SCALE As indicated @A1	DATE 21/03/2016	DRAWN RK	CHECKED AK				
	JOB 14056						DRAWING DA-1.05	REVISION C						

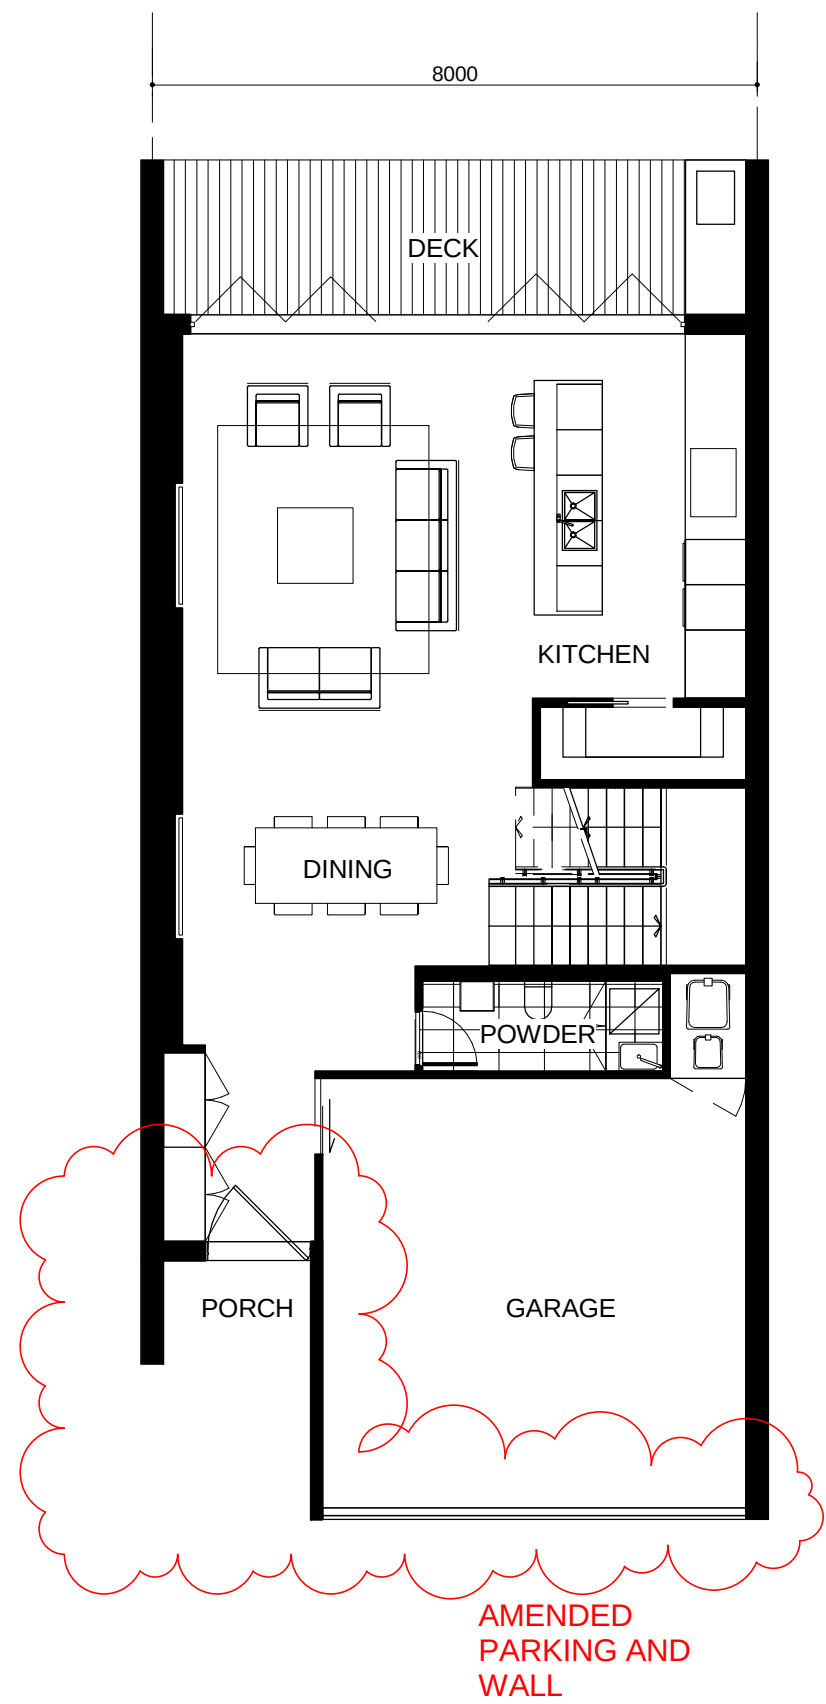



2 STOREY - Type C
GROUND FLOOR PLAN

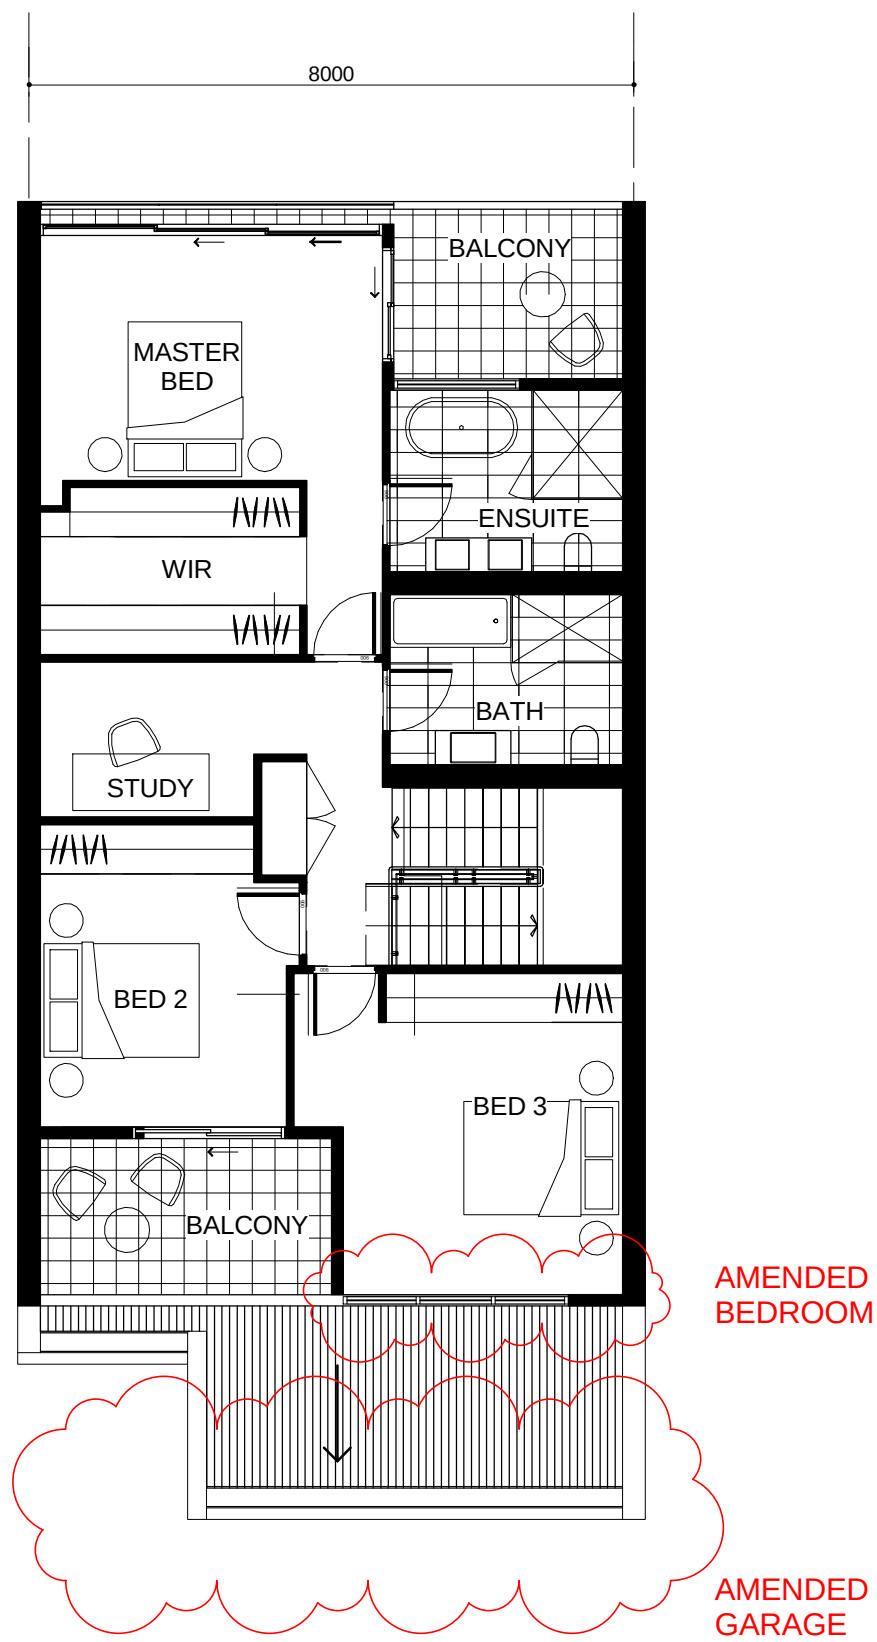


FIRST FLOOR PLAN

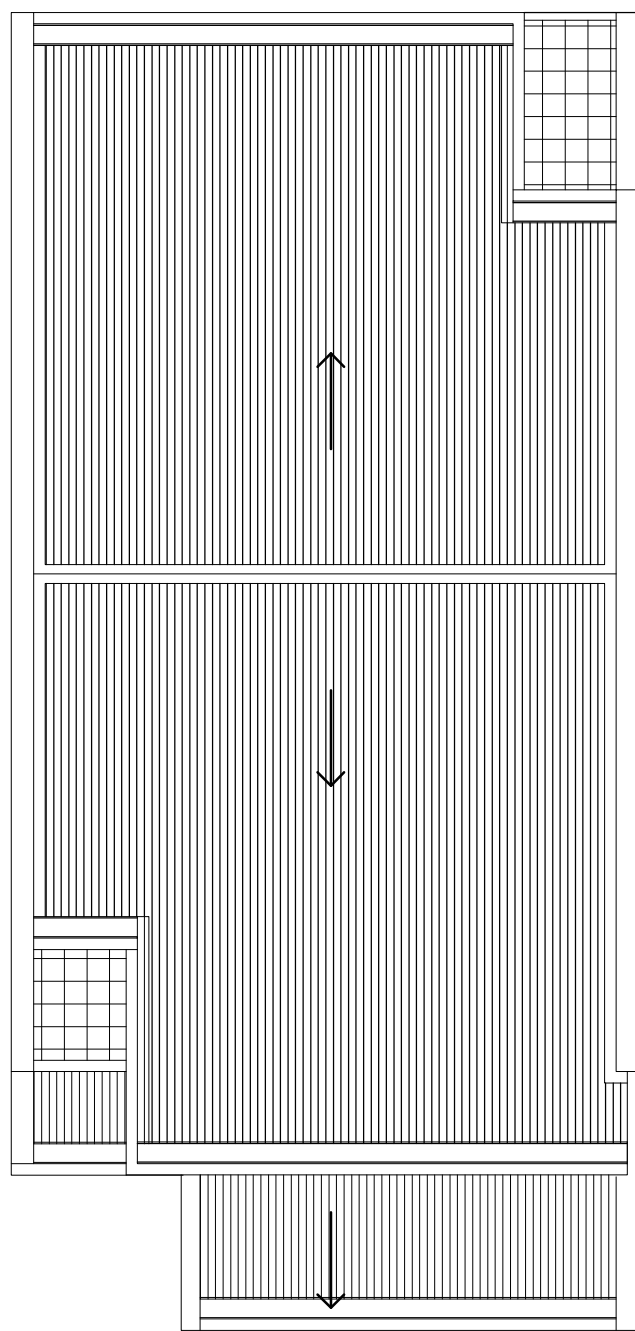


ROOF PLAN

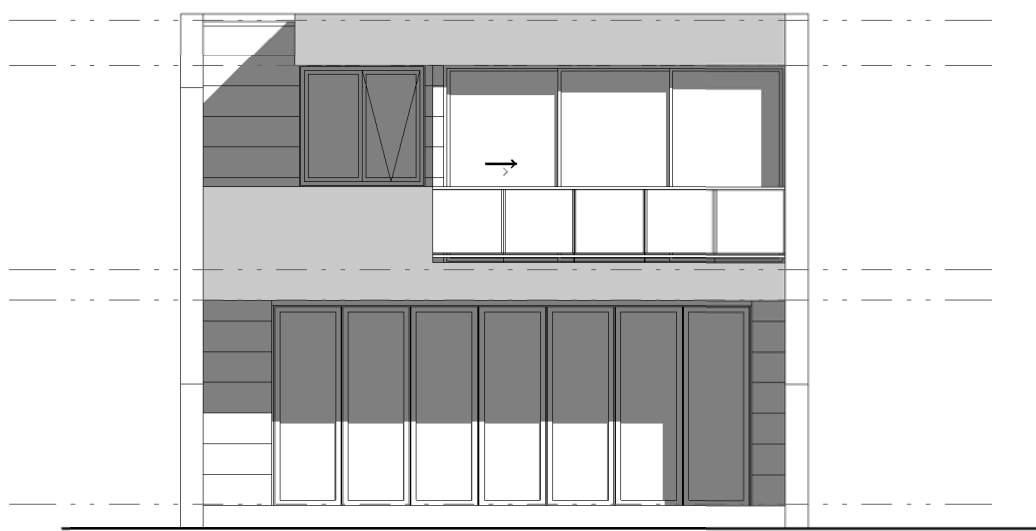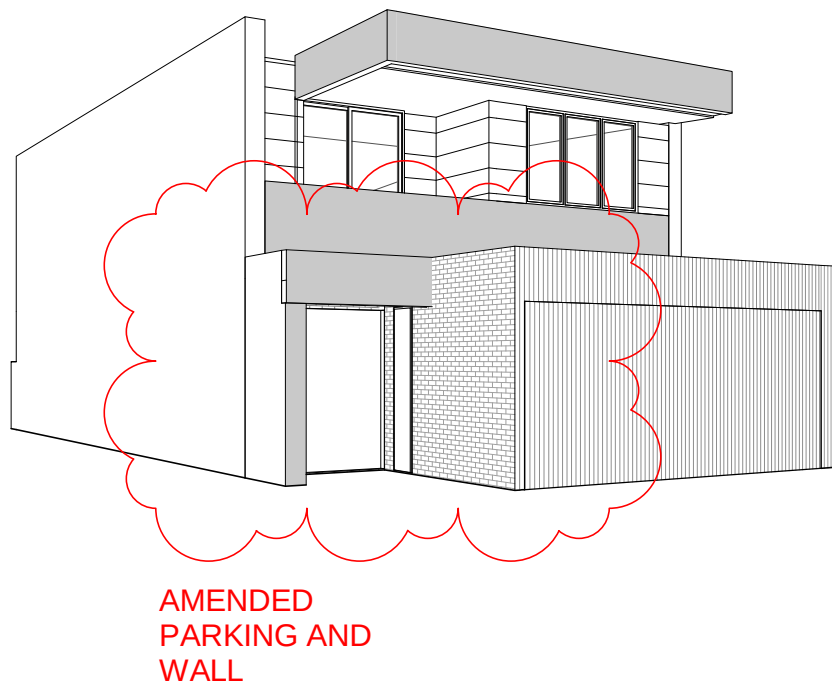

NORTH ELEVATION

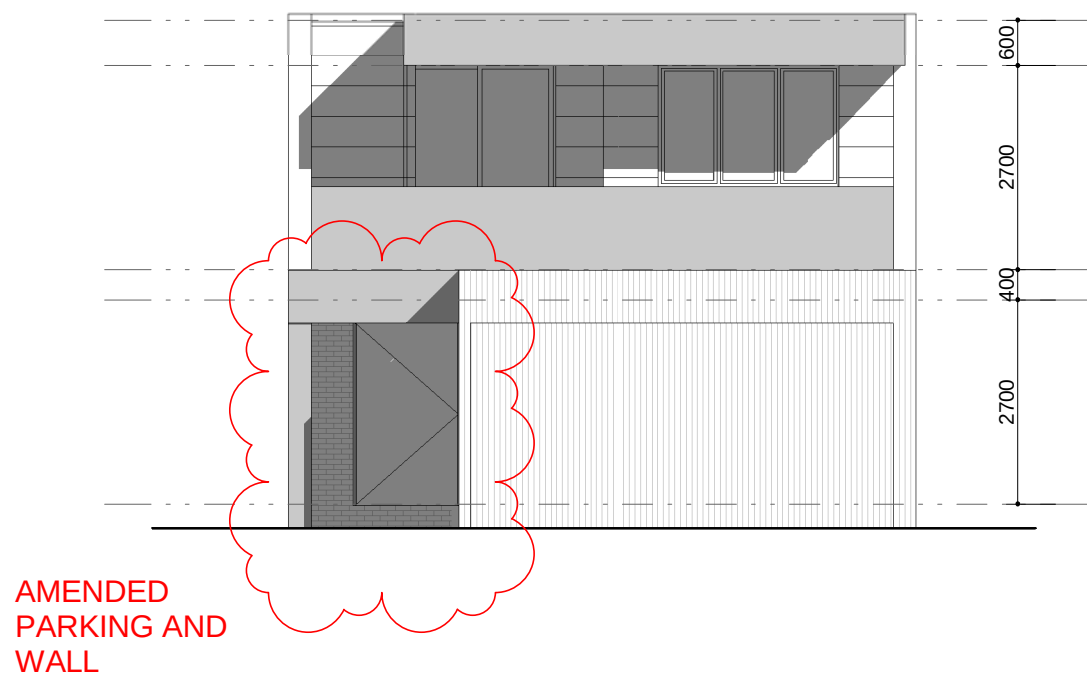


SOUTH ELEVATION

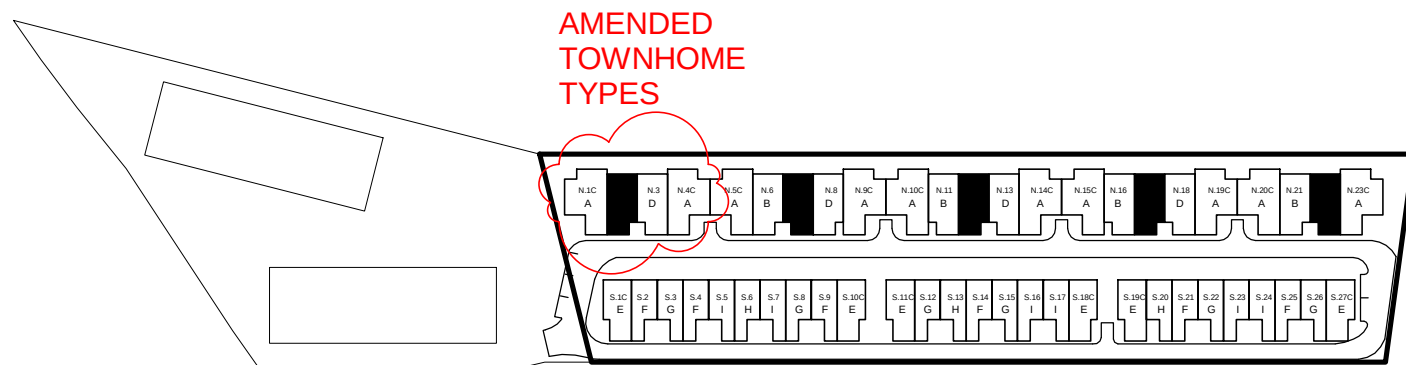


KEY PLAN


IMPORTANT NOTES: Do not scale from drawings. All dimensions to be checked on site before commencement of work. All discrepancies to be brought to the attention of the Architect. Larger scale drawings and written dimensions take preference. This drawing is copyright and the property of the author, and must not be retained, copied or used without the express authority of MARCHESE + PARTNERS INTERNATIONAL PTY. LTD. PRELIMINARY NOT FOR CONSTRUCTION	REVISION DATE DESCRIPTION BY				marchesepartners Marchese Partners International Pty Ltd Level 1, 53 Walker Street, North Sydney, NSW 2060 Australia P +61 2 9922 4375 F +61 2 9929 5786 E info@marchesepartners.com.au www.marchesepartners.com.au Sydney · Brisbane · Canberra · Melbourne · Adelaide · Perth Kuala Lumpur · Auckland ACN 098 552 151 ABN 20 098 552 151	North West	CLIENT ALCEON GROUP PTY LTD C/O METRO PROPERTY DEVELOPMENT		DRAWING TITLE TYPE C - Stage 1									
	A 31-12-2015 AMENDED DA		AK / RK PM				PROJECT		84 CENTENARY DRIVE, STRATHFIELD		SCALE		DATE		DRAWN		CHECKED	
	B 21-03-2016 AMENDED DA PACKAGE										As indicated @A1		30/12/2015		RK		AK	
											JOB		DRAWING		REVISION			
								14056		DA-1.06		B						

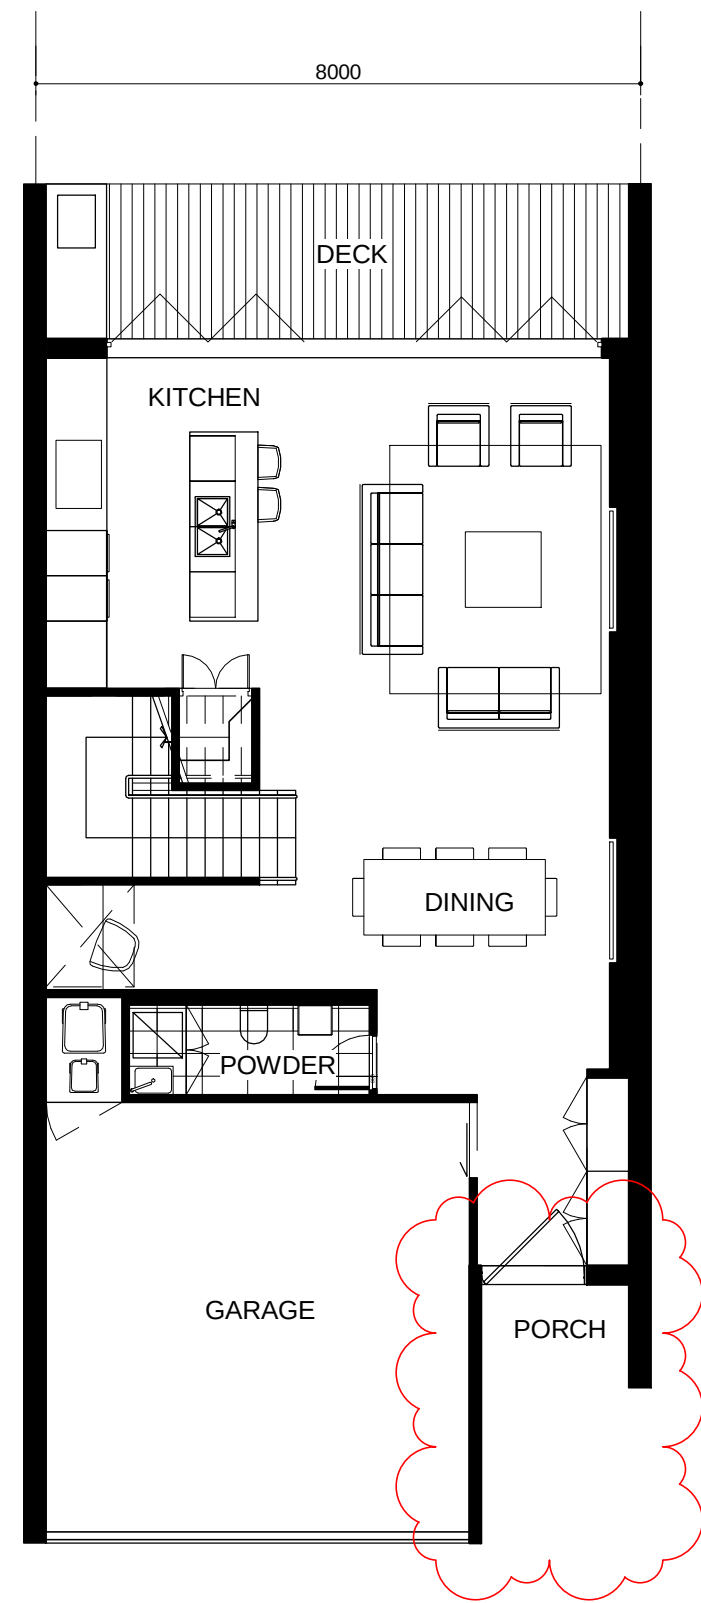




2 STOREY - TYPE D
GROUND FLOOR PLAN

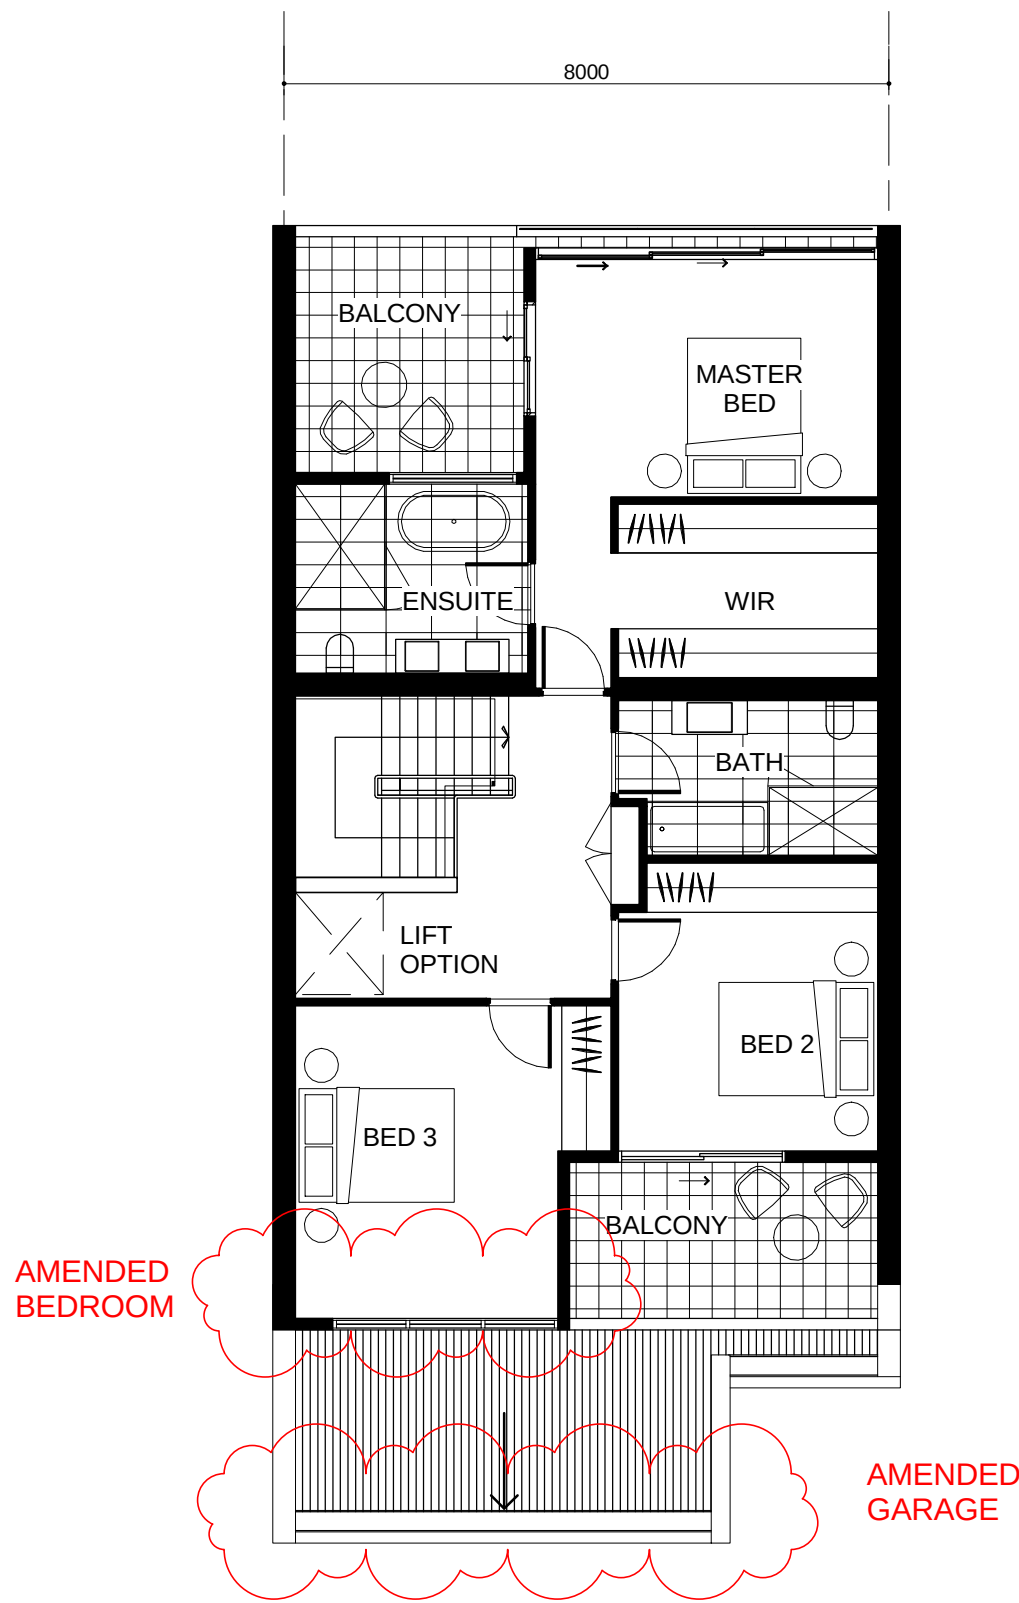


FIRST FLOOR PLAN

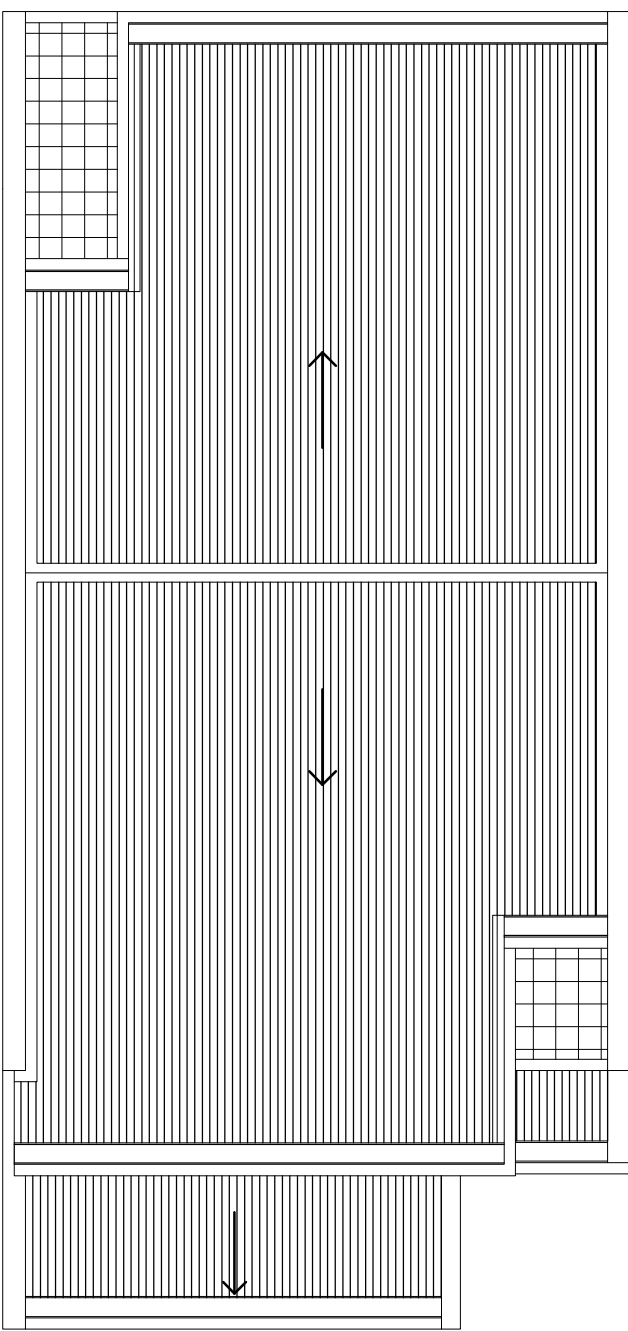


ROOF PLAN

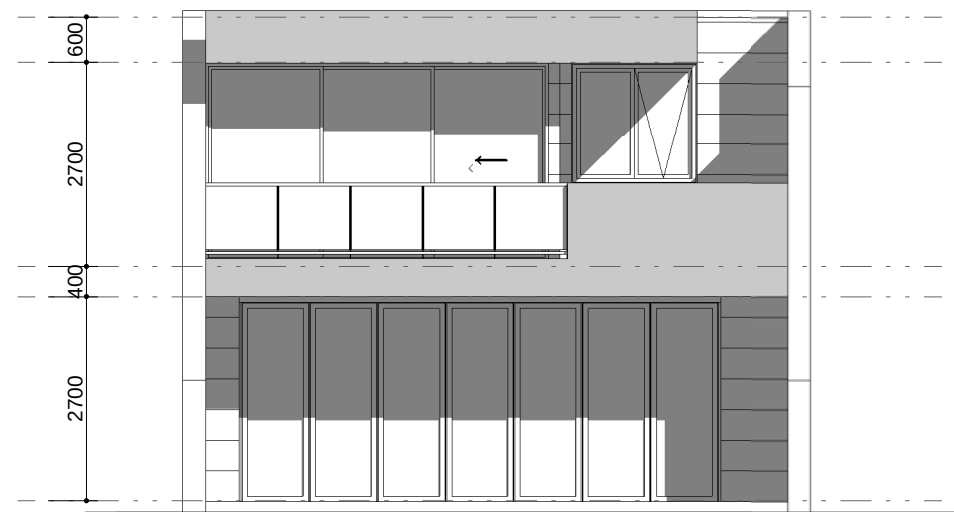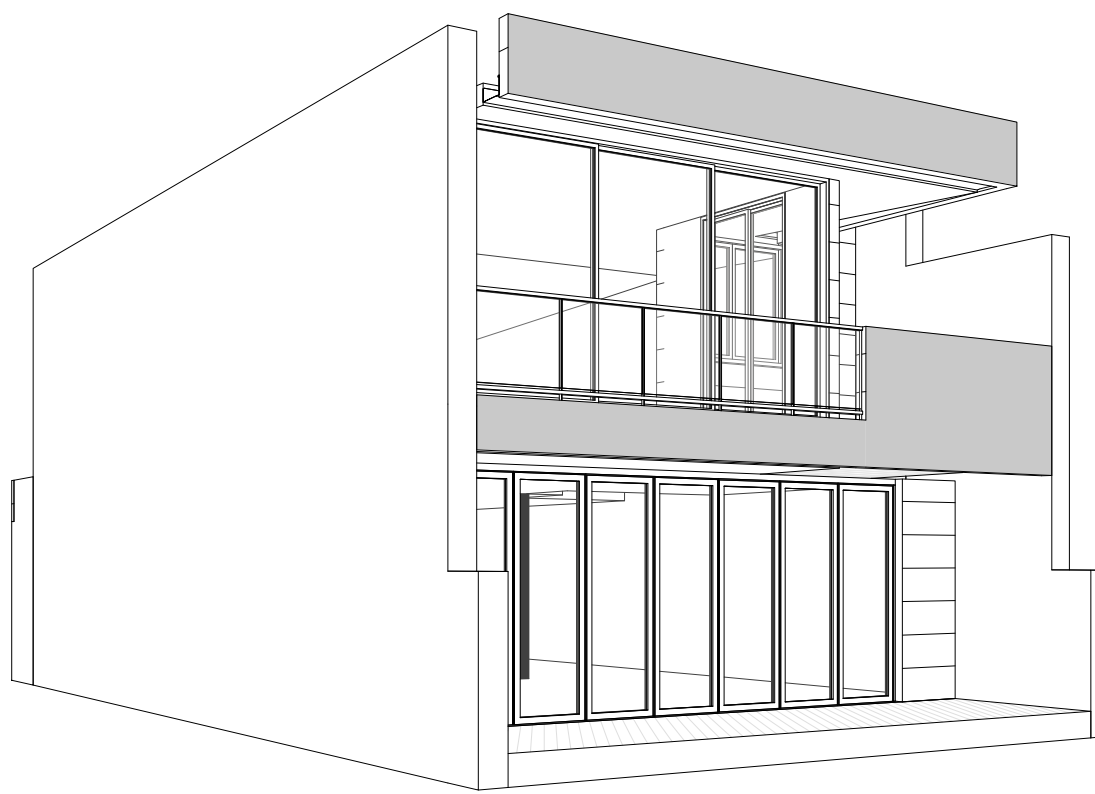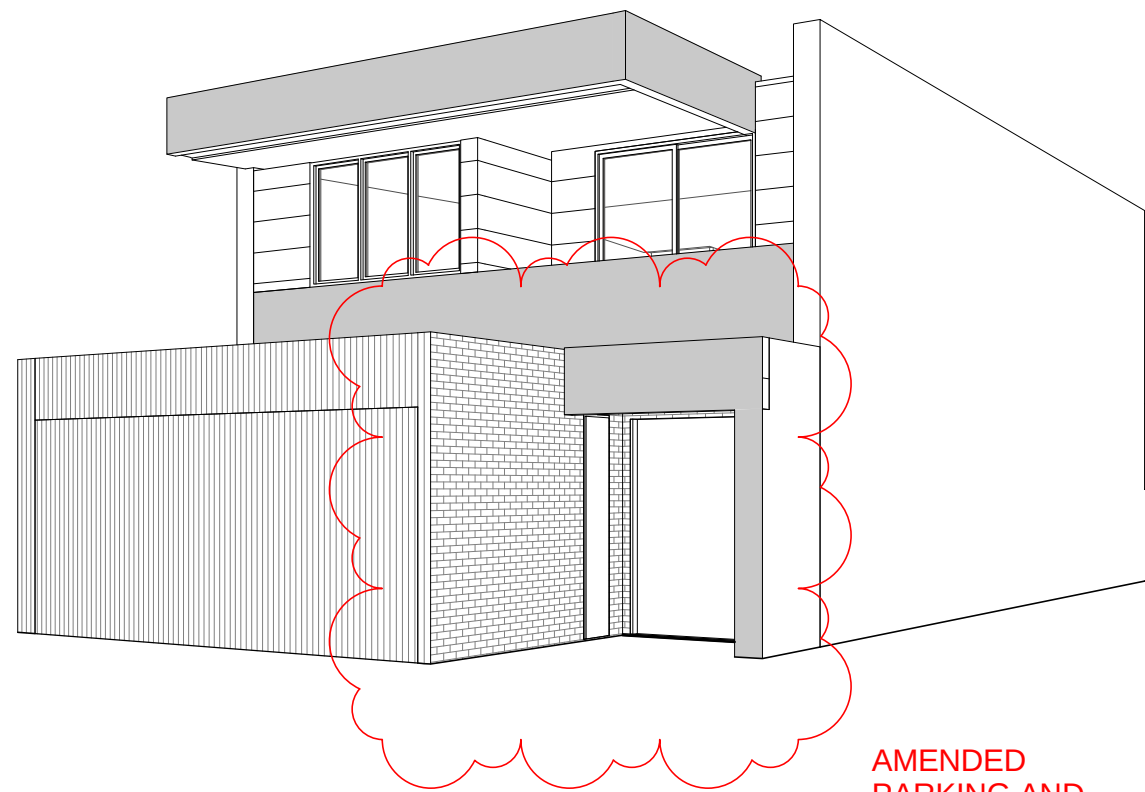

NORTH ELEVATION

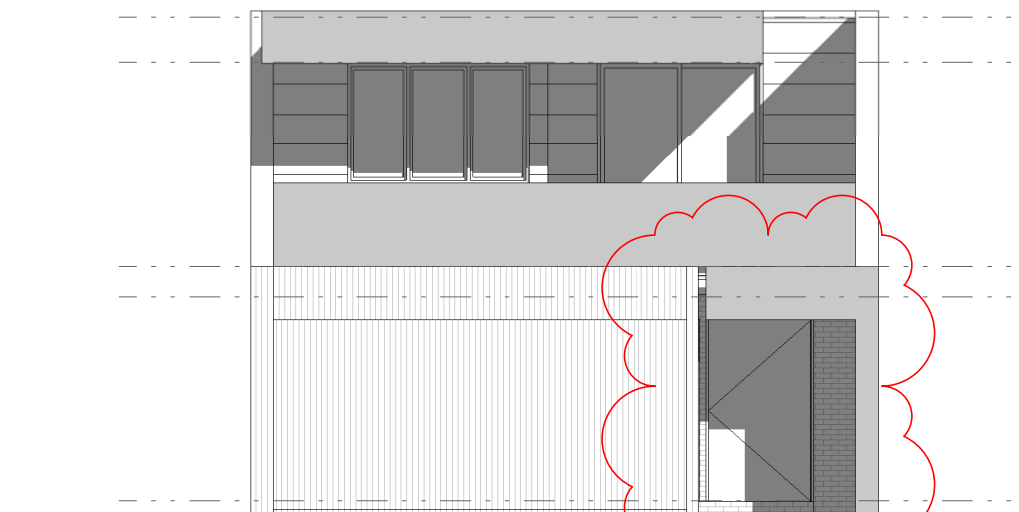


SOUTH ELEVATION

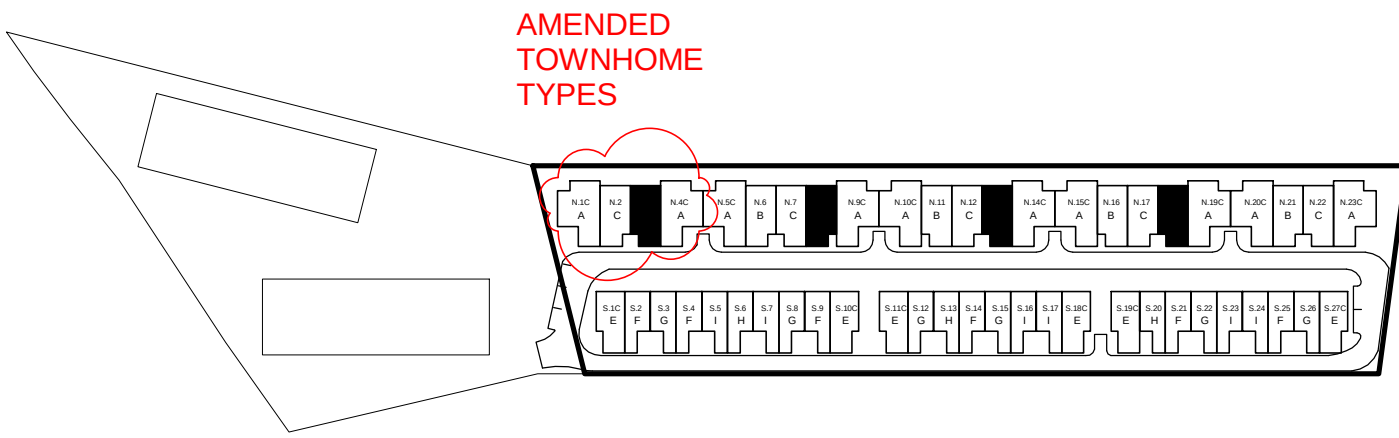


KEY PLAN


IMPORTANT NOTES: Do not scale from drawings. All dimensions to be checked on site before commencement of work. All discrepancies to be brought to the attention of the Architect. Larger scale drawings and written dimensions take preference. This drawing is copyright and the property of the author, and must not be retained, copied or used without the express authority of MARCHESE + PARTNERS INTERNATIONAL PTY. LTD.	REVISION		DATE	DESCRIPTION	BY
	B		30-12-2015	AMENDED DA	AK / RK
	C		21-03-2016	AMENDED DA PACKAGE	PM
PRELIMINARY NOT FOR CONSTRUCTION	marchesepartners				
	Marchese Partners International Pty Ltd Level 1, 53 Walker Street, North Sydney, NSW 2060 Australia P +61 2 9922 4375 F +61 2 9929 5786 E info@marchesepartners.com.au www.marchesepartners.com.au				
	Sydney · Brisbane · Canberra · Melbourne · Adelaide · Perth Kuala Lumpur · Auckland ACN 098 552 151 ABN 20 098 552 151				
CLIENT ALCEON GROUP PTY LTD C/O METRO PROPERTY DEVELOPMENT		DRAWING TITLE TYPE D -Stage 1			
PROJECT 84 CENTENARY DRIVE, STRATHFIELD		SCALE As indicated @A1	DATE 21/03/2016	DRAWN RK	CHECKED AK
JOB 14056		DRAWING DA -1.07			REVISION 6

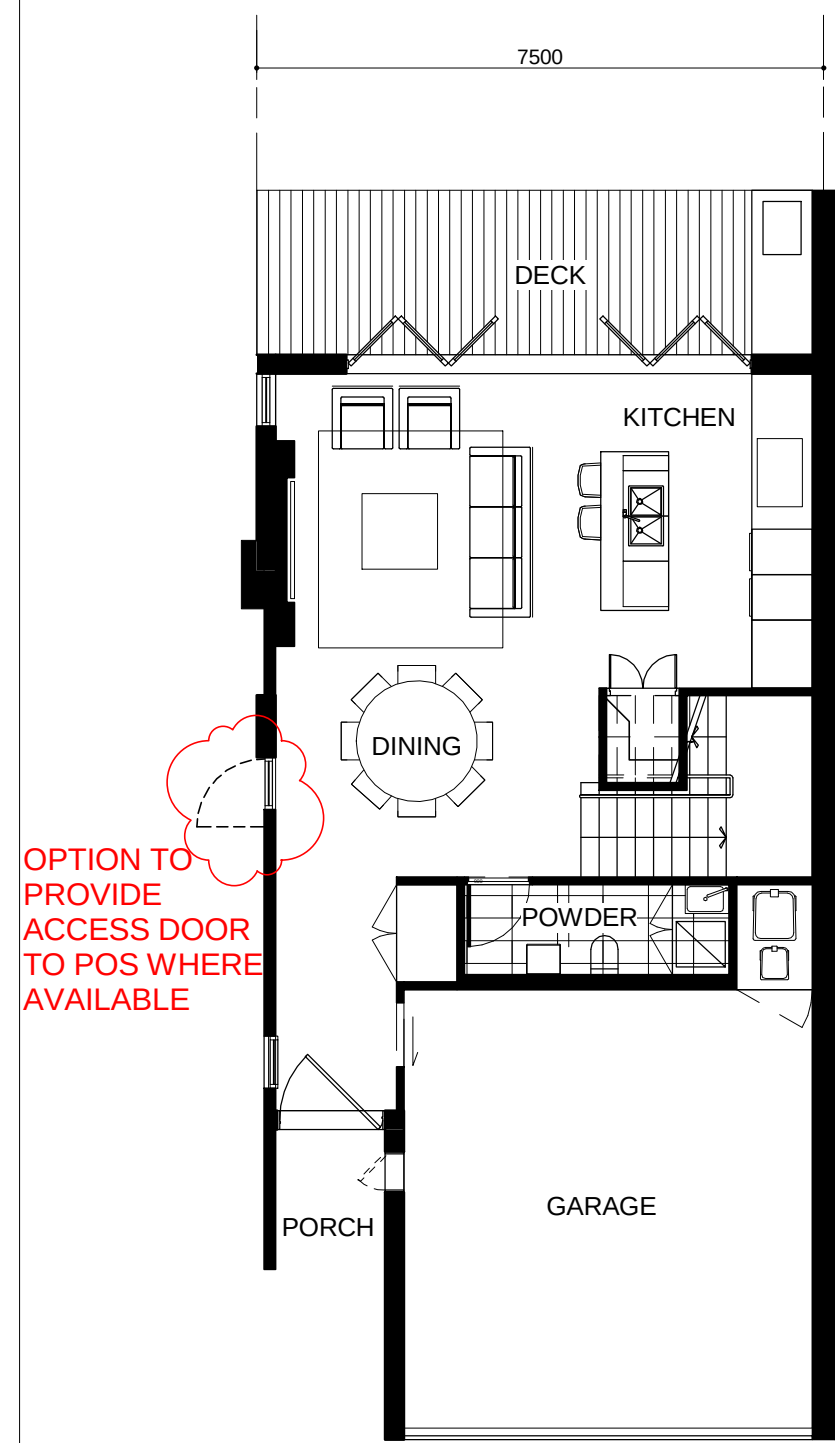


3 STOREY - TYPE E
GROUND FLOOR PLAN

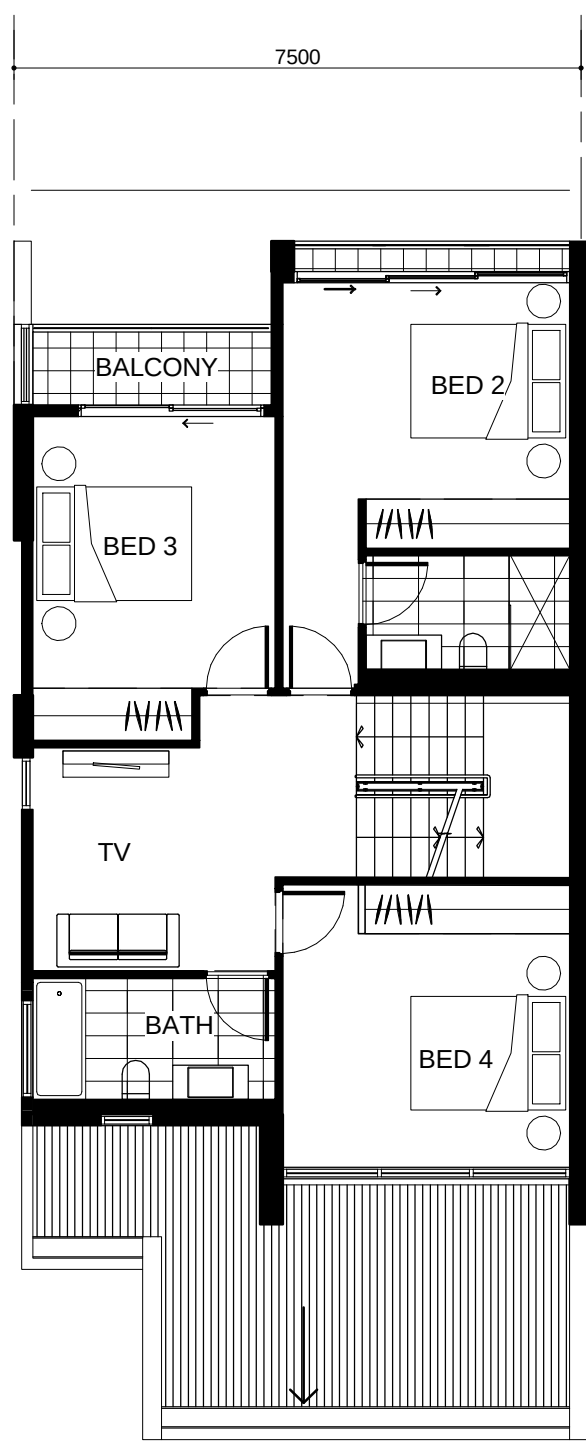


FIRST FLOOR PLAN

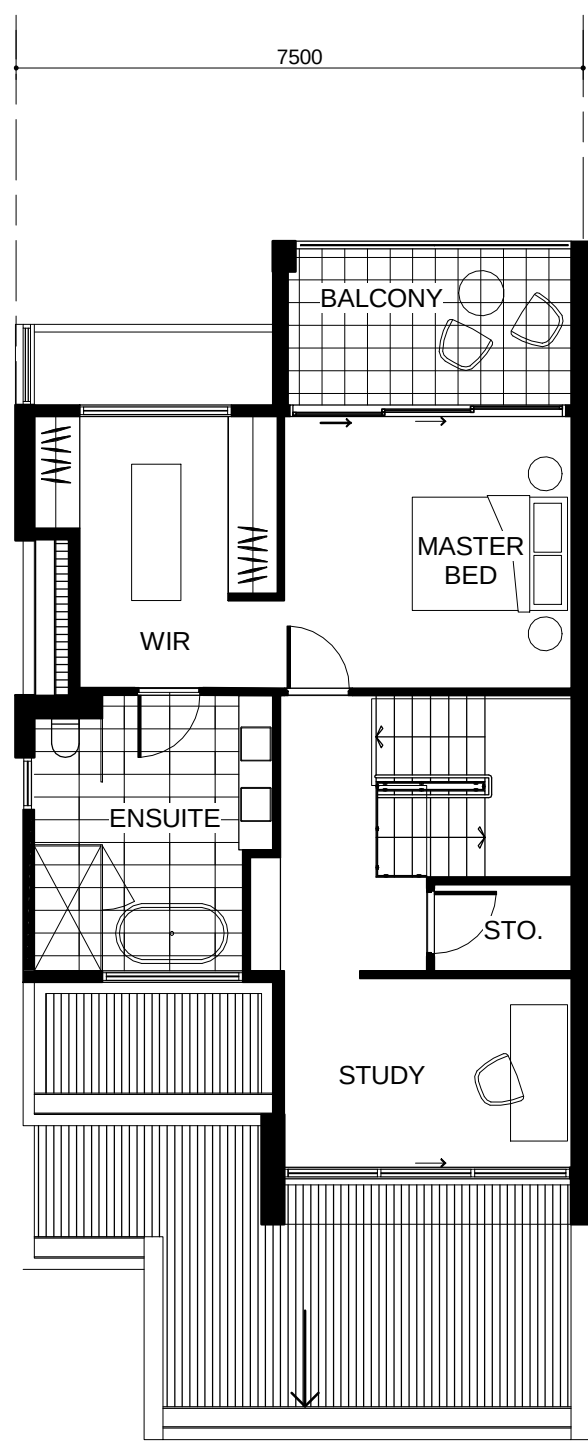

SECOND FLOOR PLAN

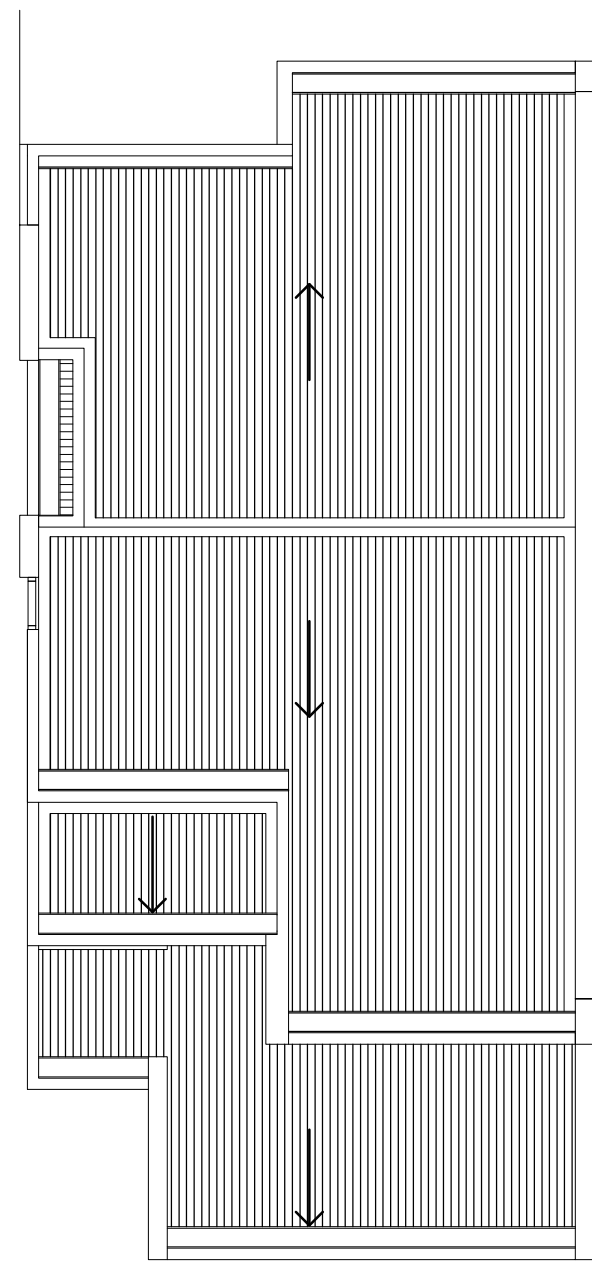


ROOF PLAN

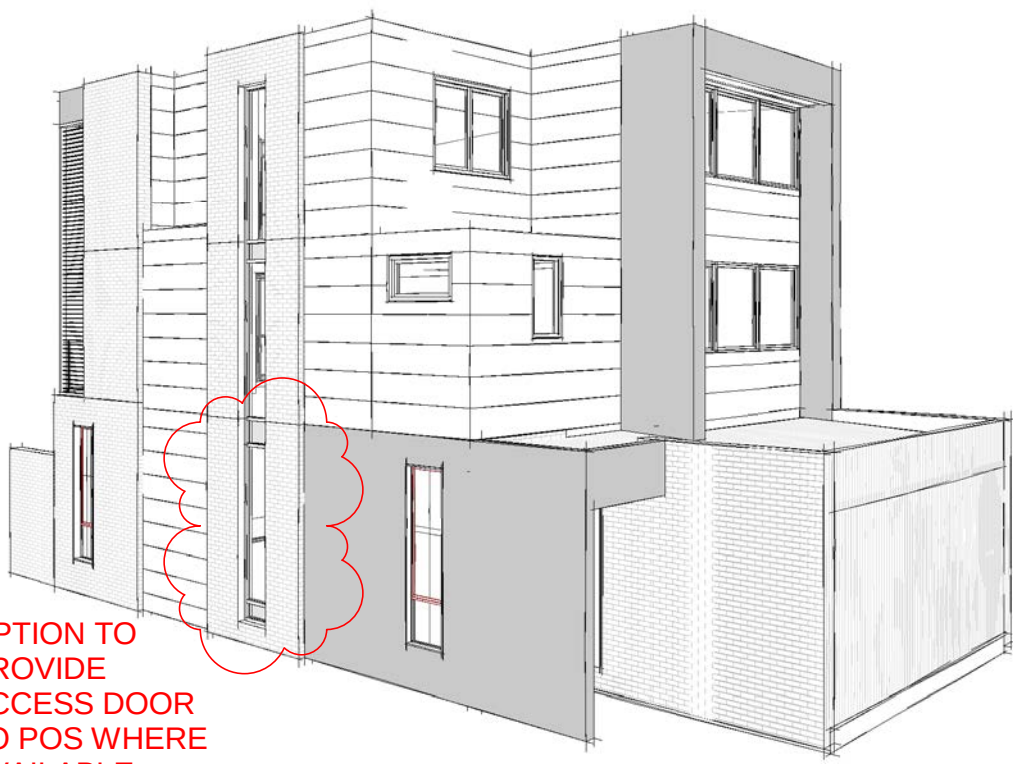


NORTH ELEVATION



SOUTH ELEVATION

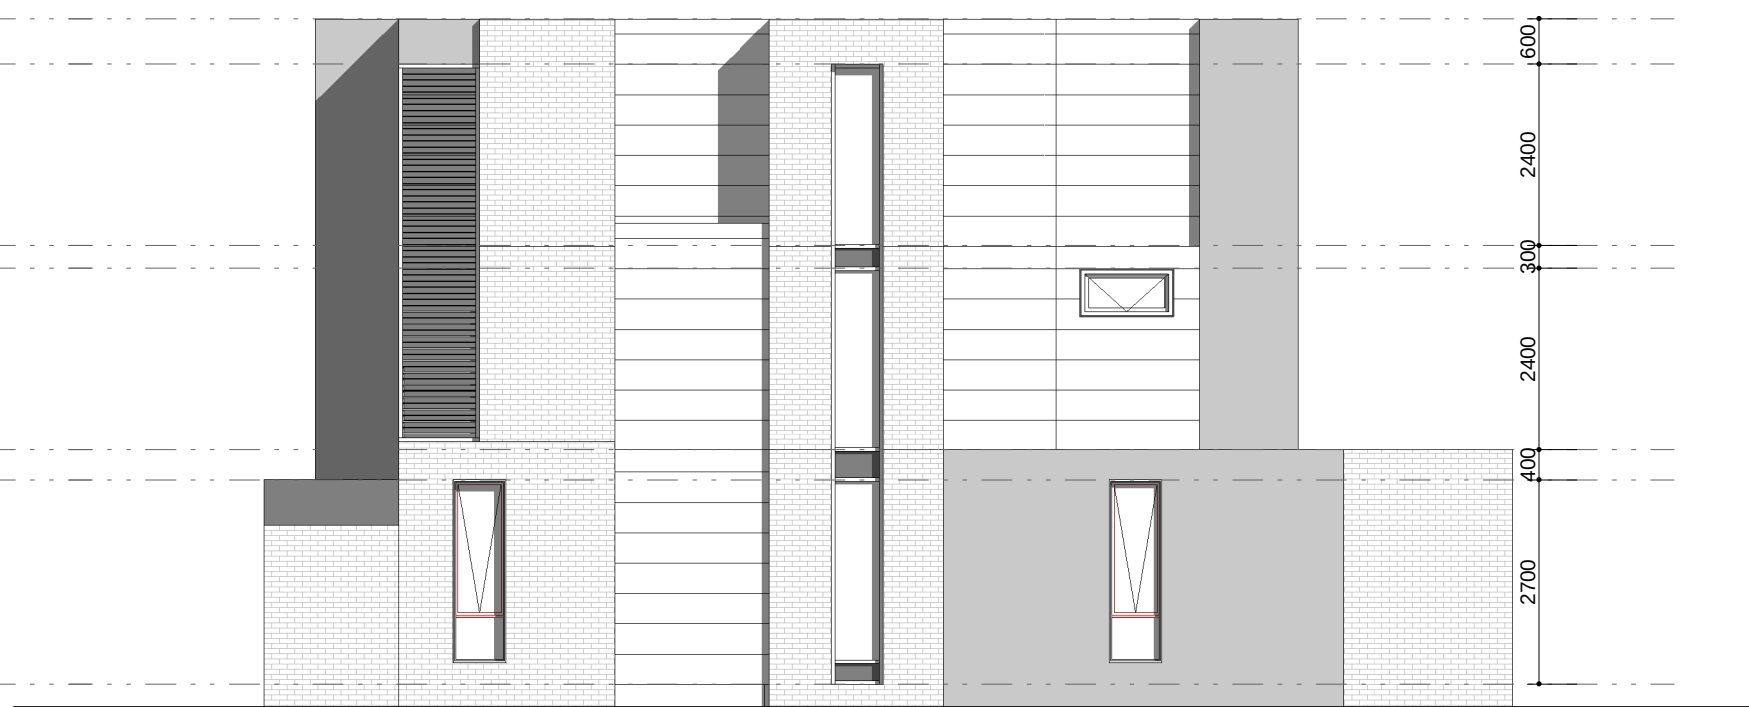


WEST ELEVATION

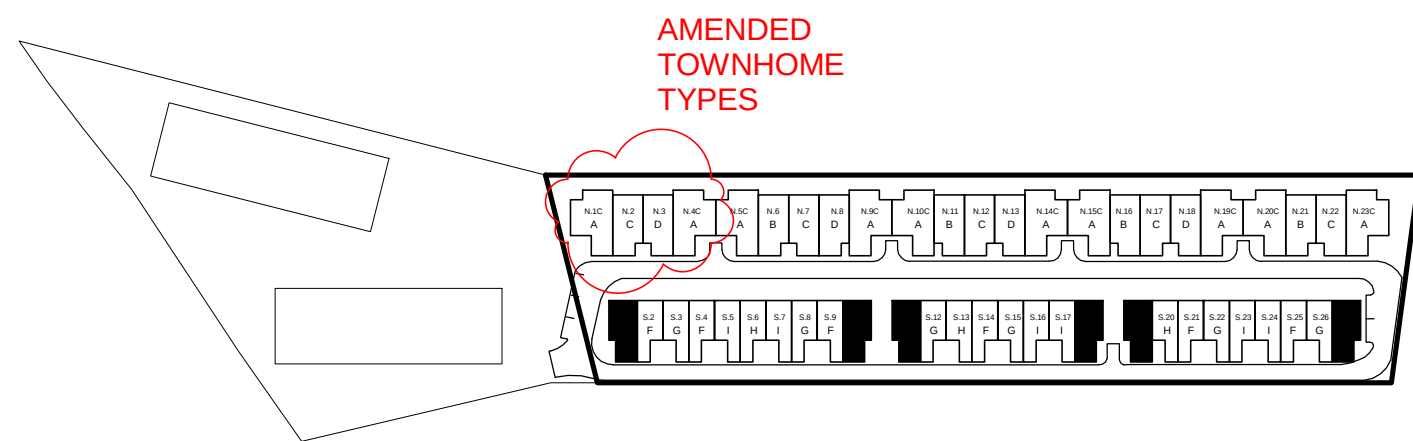


KEY PLAN


IMPORTANT NOTES: Do not scale from drawings. All dimensions to be checked on site before commencement of work. All discrepancies to be brought to the attention of the Architect. Larger scale drawings and written dimensions take preference. This drawing is copyright and the property of the author, and must not be retained, copied or used without the express authority of MARCHESE + PARTNERS INTERNATIONAL PTY. LTD. PRELIMINARY NOT FOR CONSTRUCTION	REVISION	DATE	DESCRIPTION	BY	marchesepartners Marchese Partners International Pty Ltd Level 1, 53 Walker Street, North Sydney, NSW 2060 Australia P +61 2 9922 4375 F +61 2 9929 5786 E info@marchesepartners.com.au www.marchesepartners.com.au Sydney · Brisbane · Canberra · Melbourne · Adelaide · Perth Kuala Lumpur · Auckland ACN 098 552 151 ABN 20 098 552 151	NSW NT	CLIENT		DRAWING TITLE	
	ALCEON GROUP PTY LTD		TYPE E - Stage 1							
	C/O METRO PROPERTY DEVELOPMENT									
	PROJECT									
84 CENTENARY DRIVE, STRATHFIELD										
JOB		DRAWING		REVISION						
14056		A-1.08		C						

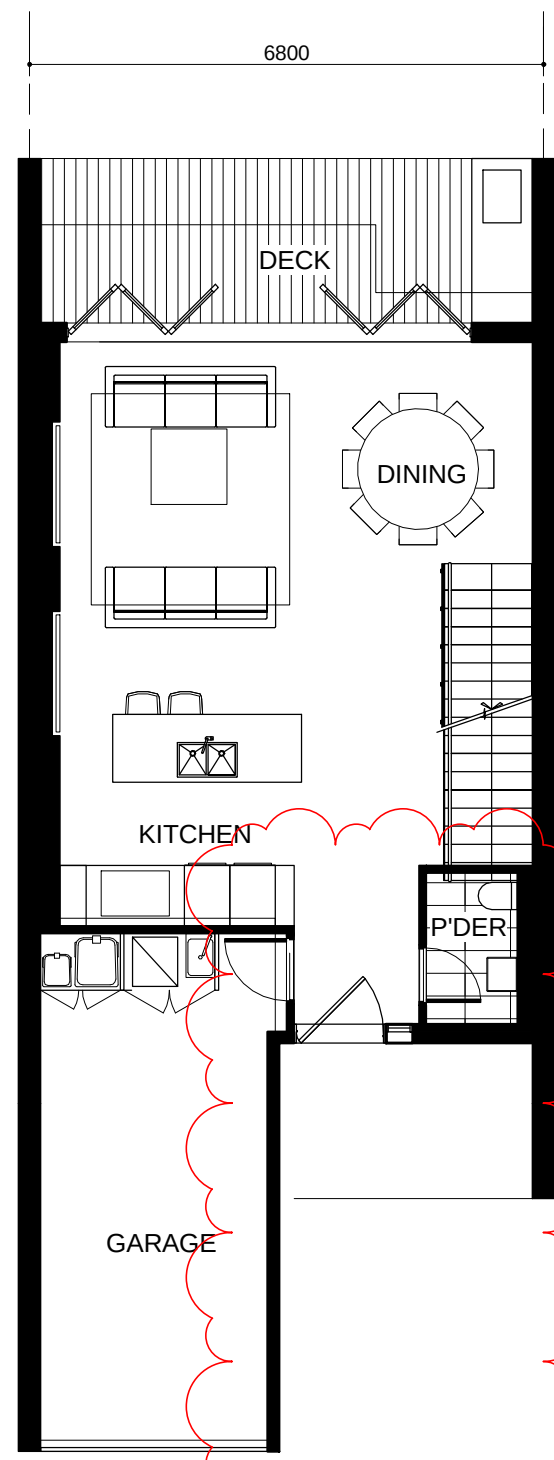


3 STOREY -TYPE B
GROUND FLOOR PLAN

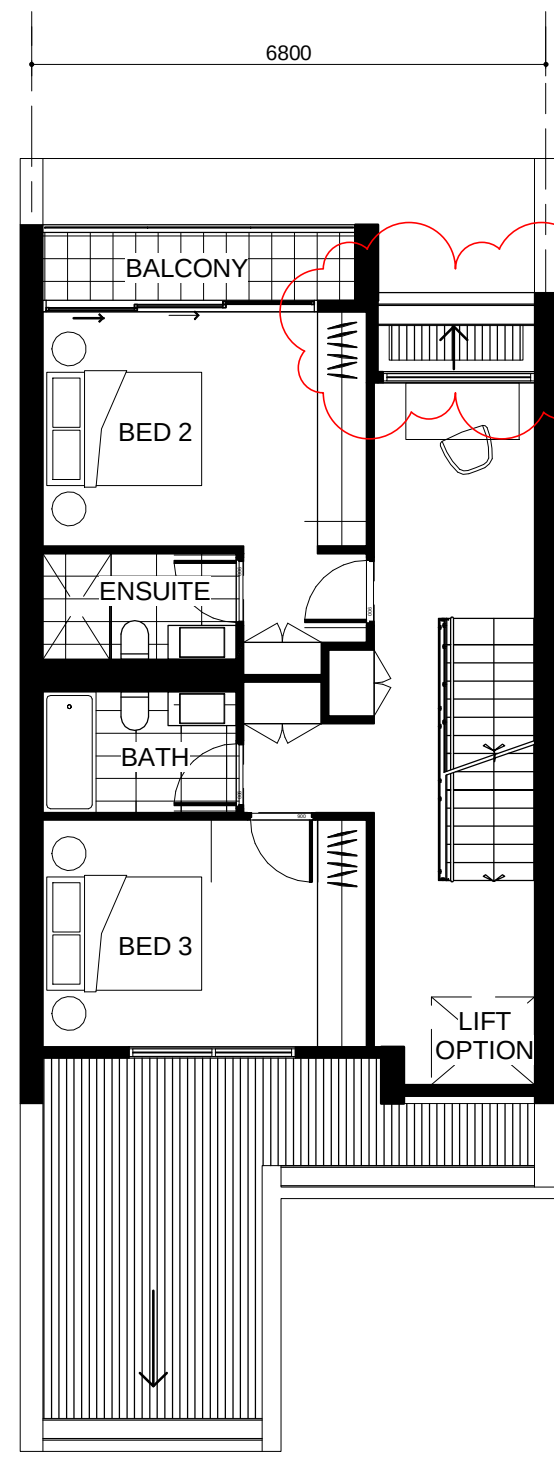


FIRST FLOOR PLAN

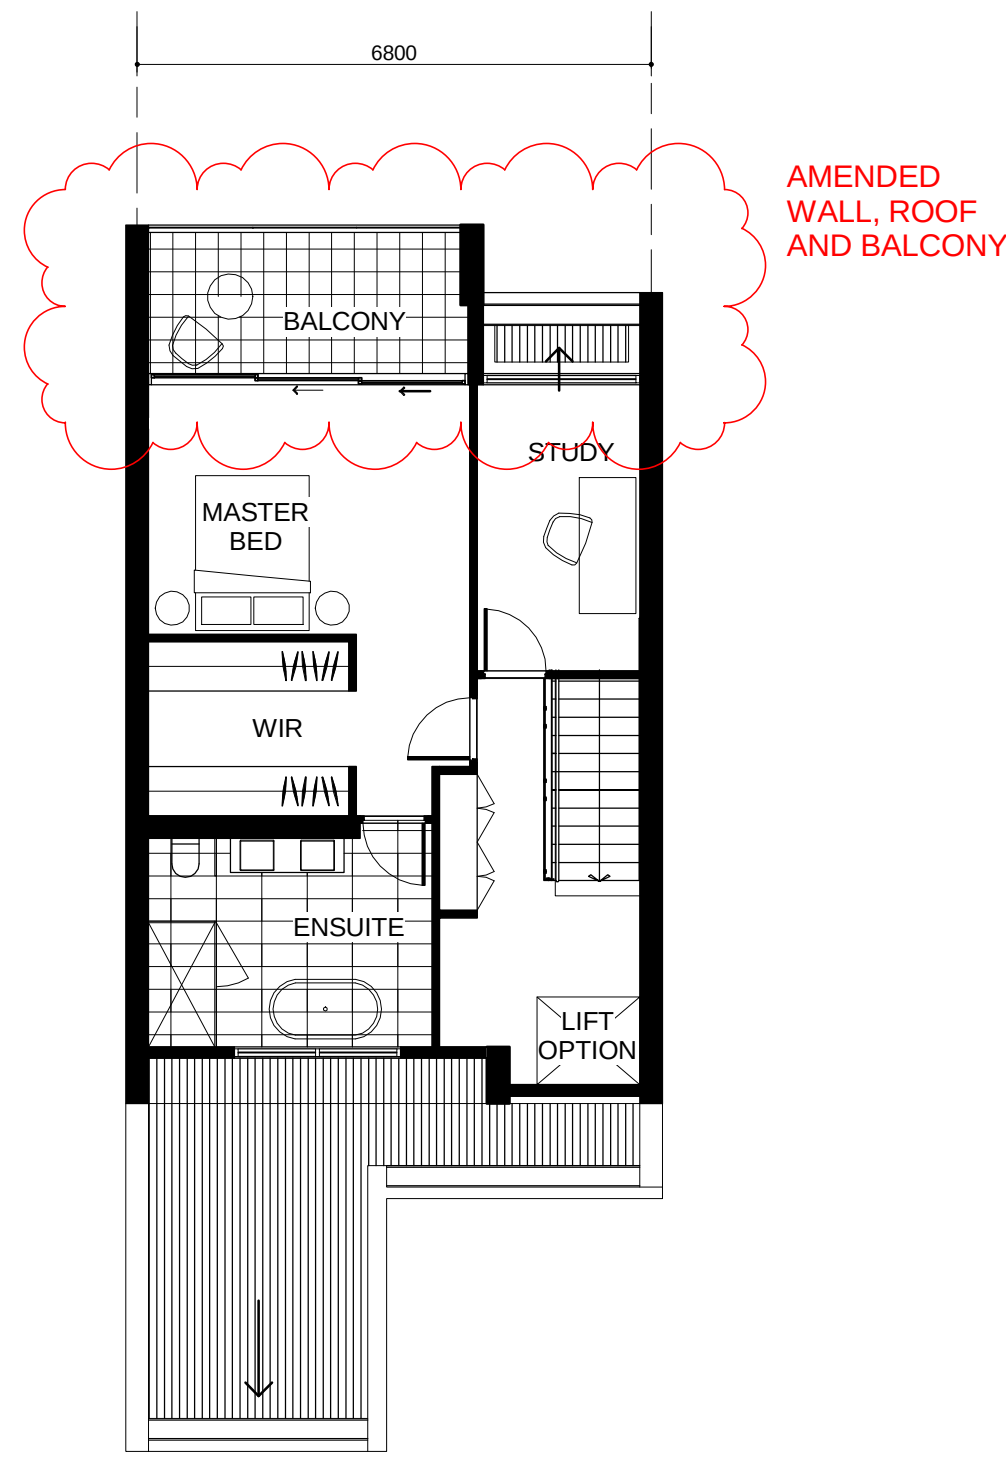


SECOND FLOOR PLAN

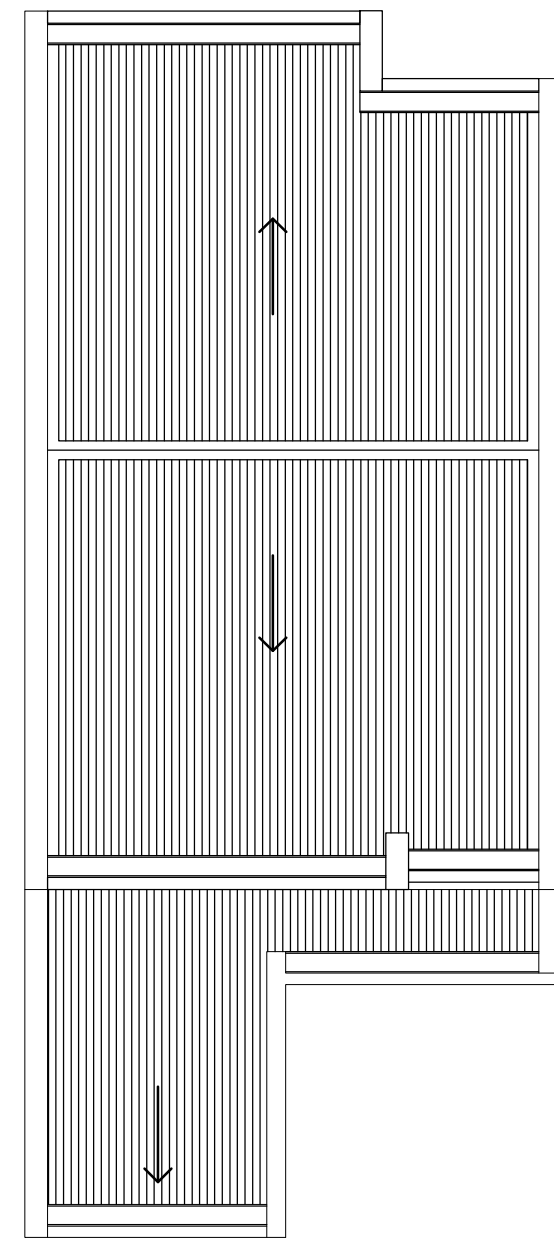


ROOF PLAN

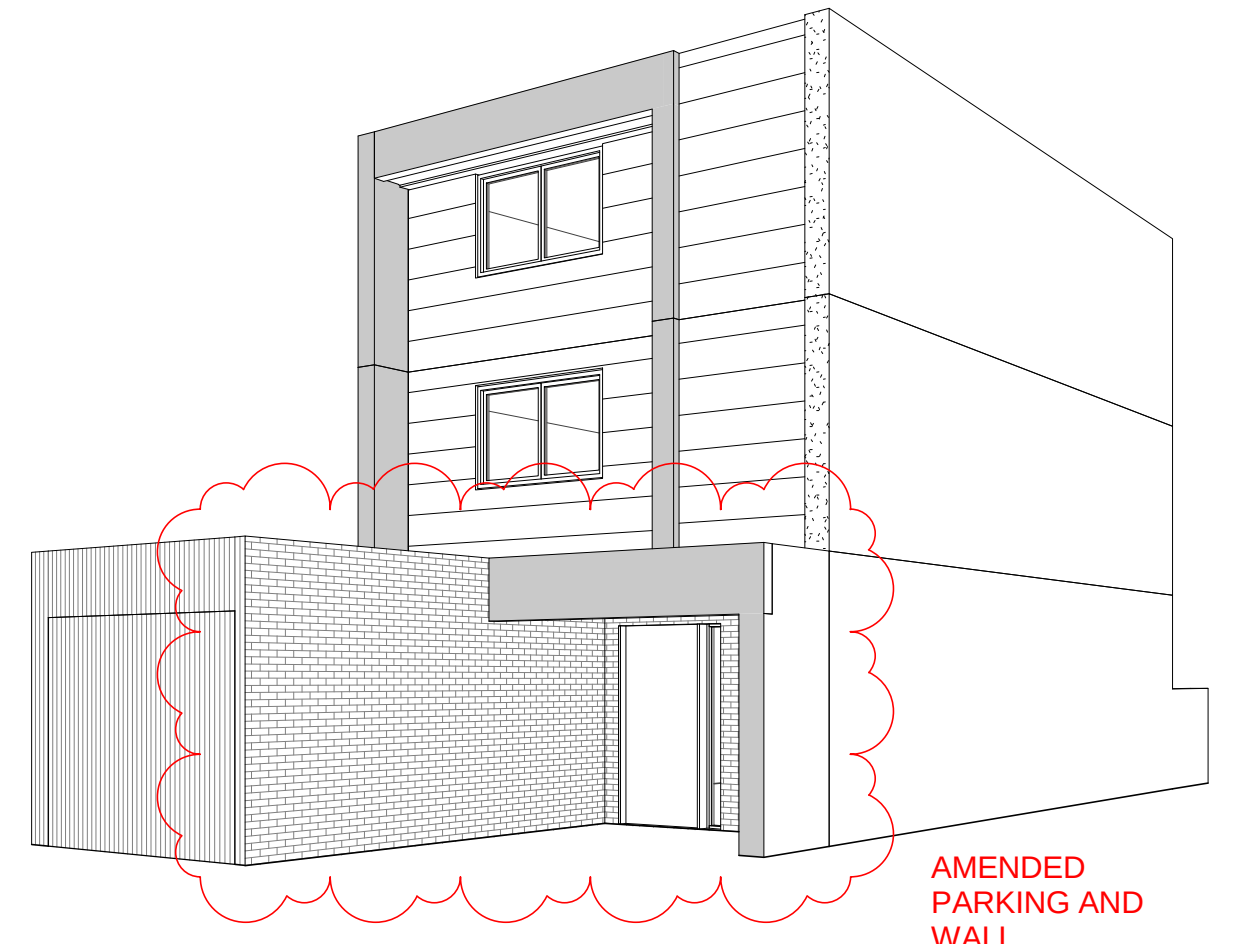

NORTH ELEVATION

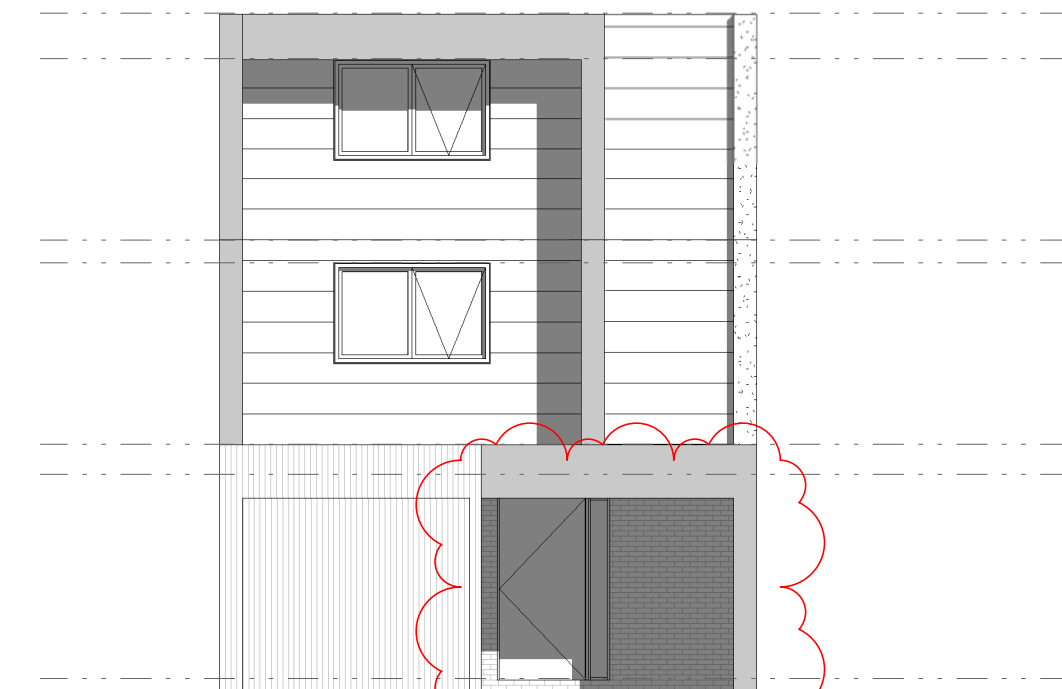


SOUTH ELEVATION

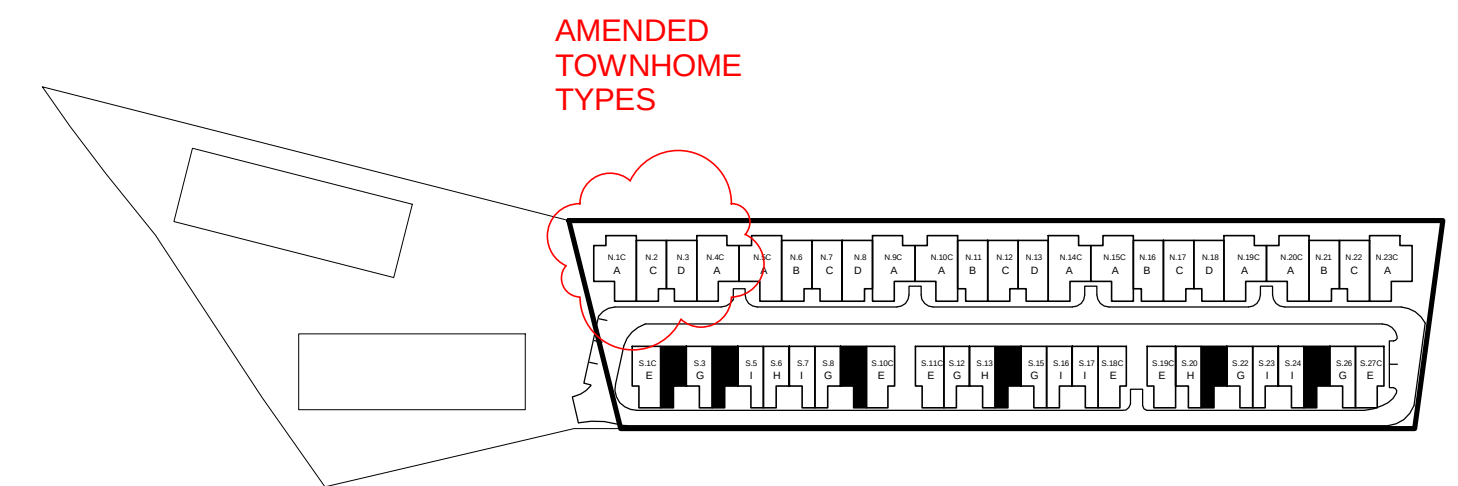





KEY PLAN

IMPORTANT NOTES: Do not scale from drawings. All dimensions to be checked on site before commencement of work. All discrepancies to be brought to the attention of the Architect. Larger scale drawings and written dimensions take preference. This drawing is copyright and the property of the author, and must not be retained, copied or used without the express authority of MARCHESE + PARTNERS INTERNATIONAL PTY. LTD. PRELIMINARY NOT FOR CONSTRUCTION	REVISION C B		DATE 22-03-2016 30-12-2015	DESCRIPTION AMENDED DA PACKAGE AMENDED DA	BY PM AK / RK	marchesepartners Marchese Partners International Pty Ltd Level 1, 53 Walker Street, North Sydney, NSW 2060 Australia P +61 2 9922 4375 F +61 2 9929 5786 E info@marchesepartners.com.au www.marchesepartners.com.au Sydney · Brisbane · Canberra · Melbourne · Adelaide · Perth Kuala Lumpur · Auckland ACN 098 552 151 ABN 20 098 552 151		CLIENT ALCEON GROUP PTY LTD C/O METRO PROPERTY DEVELOPMENT		DRAWING TITLE TYPE F - Stage 1			
	PROJECT 84 CENTENARY DRIVE, STRATHFIELD		SCALE As indicated @A1	DATE 21/03/2016	DRAWN RK			CHECKED AK					
	JOB 14056	DRAWING A-1.09	REVISION C										

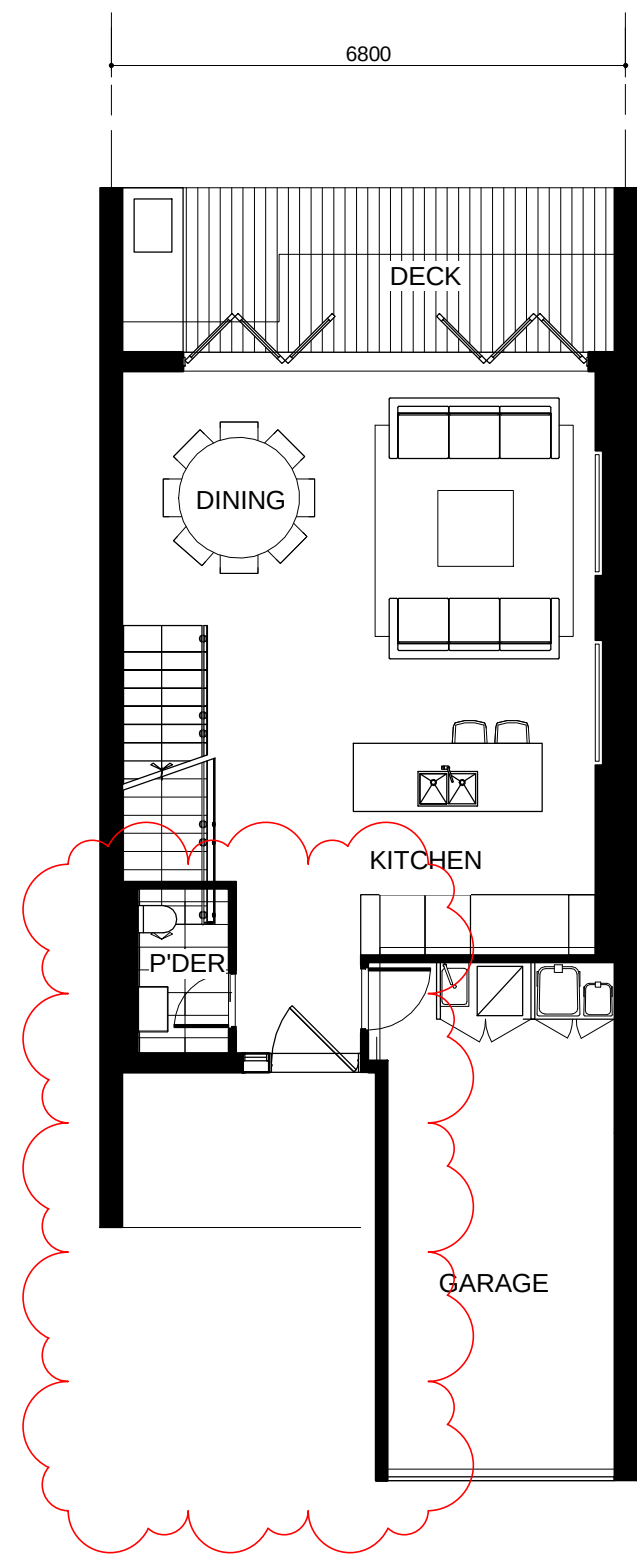

AMENDED WALL,
ROOF AND
BALCONY

AMENDED
TOWNHOME TO
PROVIDE
ADDITIONAL
PARKING AND
AMENDED WALL
STRUCTURE

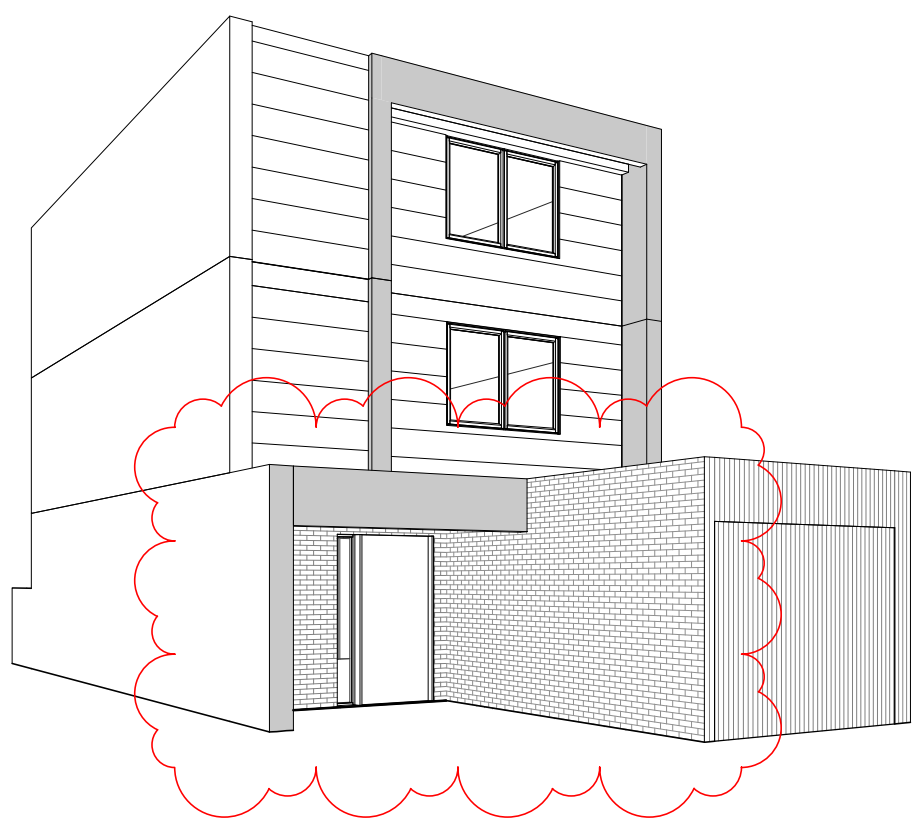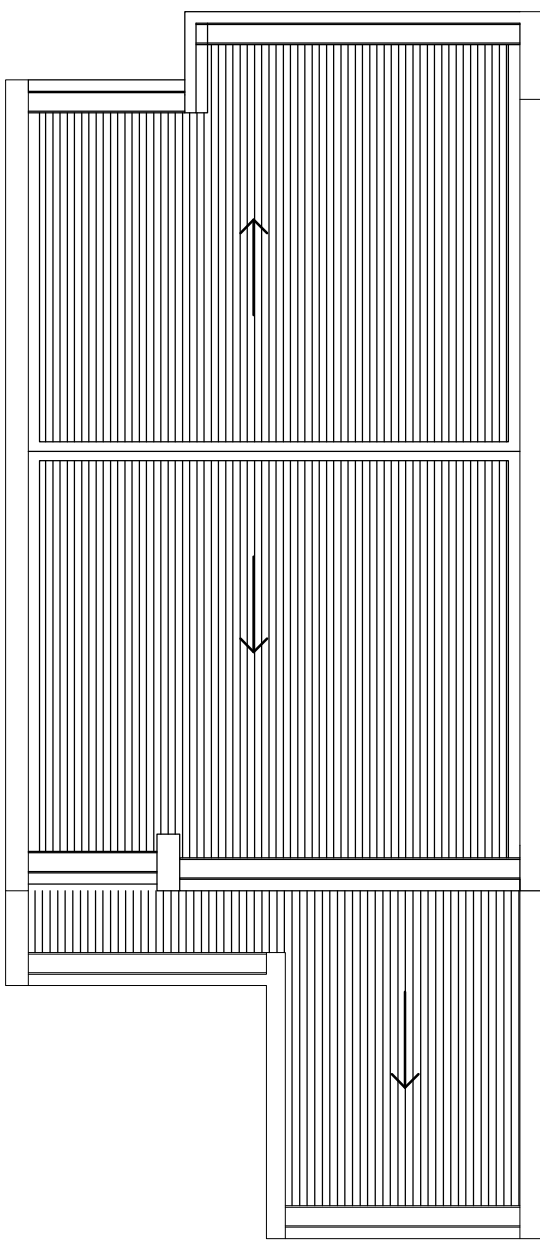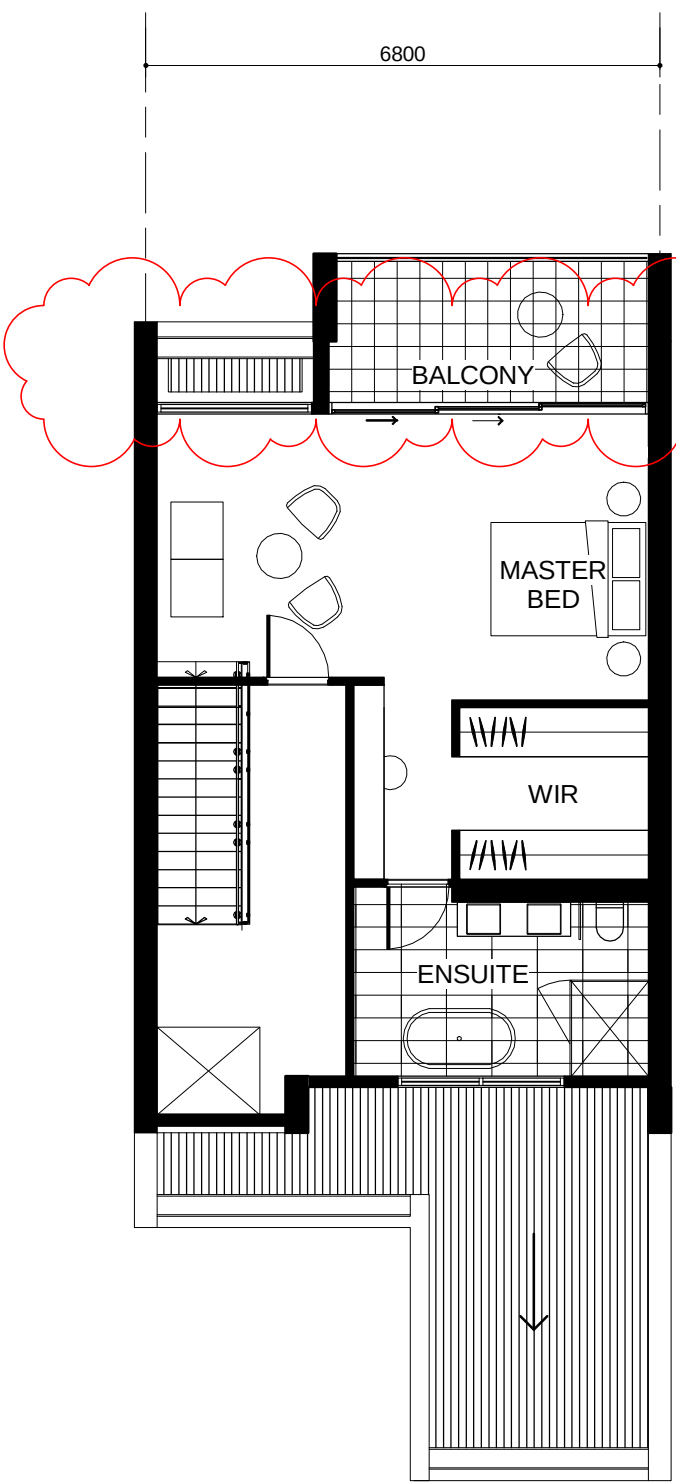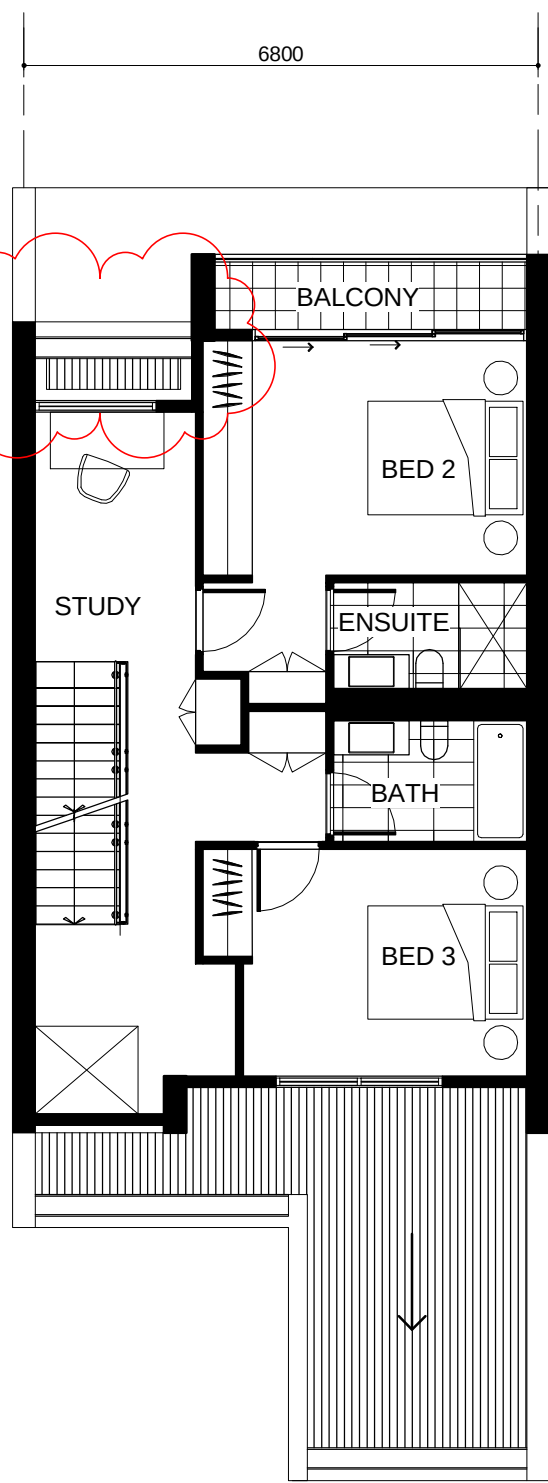

AMENDED
PARKING AND
WALL




3 STOREY - TYPE G

GROUND FLOOR PLAN


FIRST FLOOR PLAN

SECOND FLOOR PLAN

ROOF PLAN

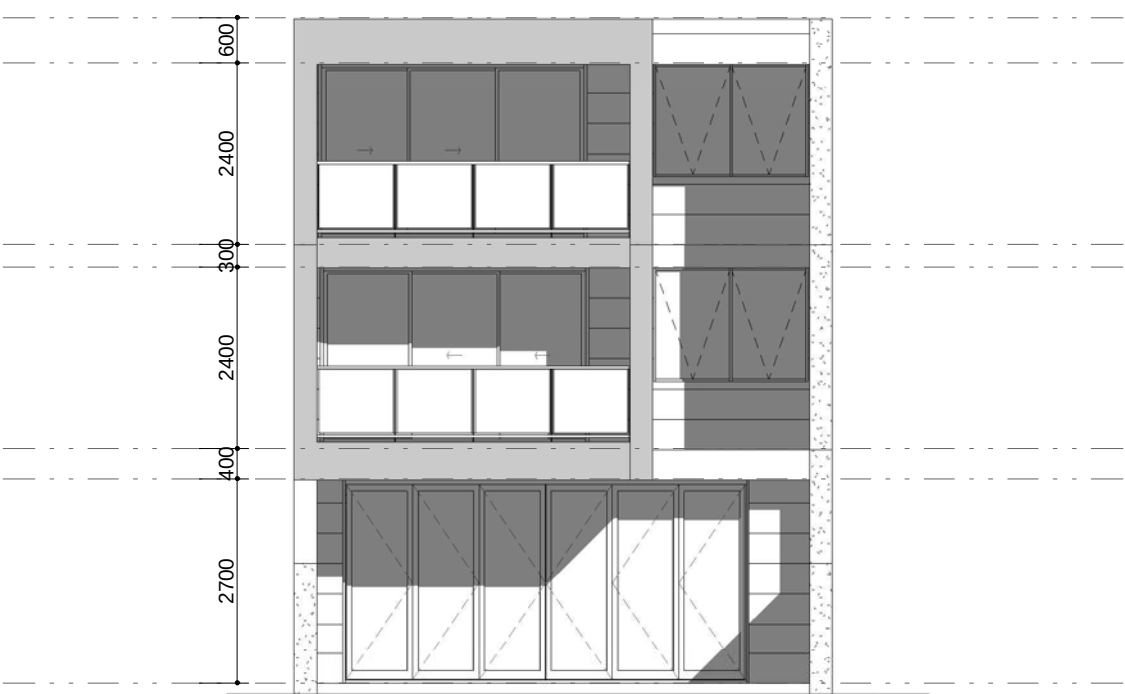


NORTH ELEVATION

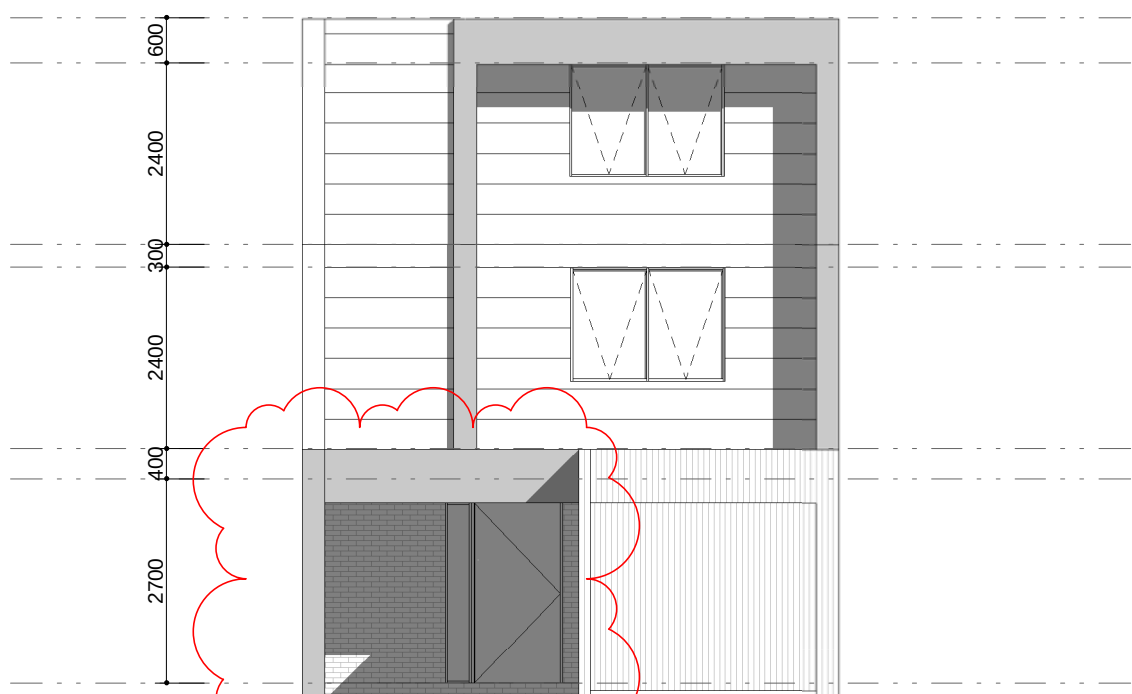


AMENDED
PARKING AND
WALL

SOUTH ELEVATION

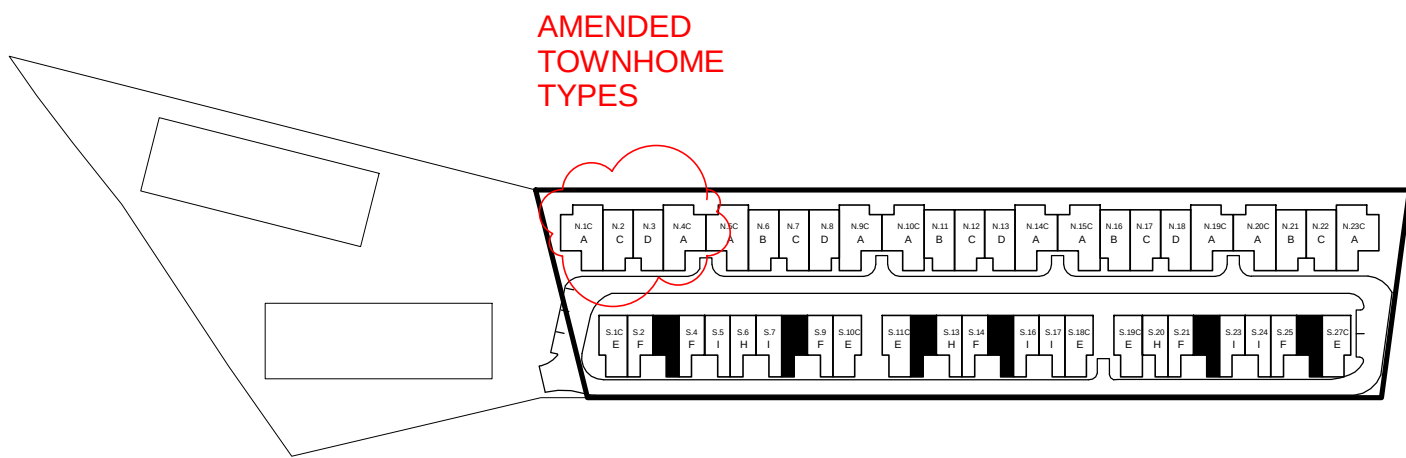


KEY PLAN


IMPORTANT NOTES: Do not scale from drawings. All dimensions to be checked on site before commencement of work. All discrepancies to be brought to the attention of the Architect. Larger scale drawings and written dimensions take preference. This drawing is copyright and the property of the author, and must not be retained, copied or used without the express authority of MARCHESE + PARTNERS INTERNATIONAL PTY. LTD. PRELIMINARY NOT FOR CONSTRUCTION	REVISION DATE DESCRIPTION BY		marchesepartners Marchese Partners International Pty Ltd Level 1, 53 Walker Street, North Sydney, NSW 2060 Australia P +61 2 9922 4375 F +61 2 9929 5786 E info@marchesepartners.com.au www.marchesepartners.com.au Sydney · Brisbane · Canberra · Melbourne · Adelaide · Perth Kuala Lumpur · Auckland ACN 098 552 151 ABN 20 098 552 151				CLIENT ALCEON GROUP PTY LTD C/O METRO PROPERTY DEVELOPMENT		DRAWING TITLE TYPE G - Stage 1							
	B 30-12-2015 AMENDED DA AK / RK						PROJECT 84 CENTENARY DRIVE, STRATHFIELD		SCALE As indicated @A1		DATE 21/03/2016		DRAWN RK		CHECKED AK	
	C 22-03-2016 AMENDED DA PACKAGE PM								JOB 14056		DRAWING DA-1.10		REVISION C			

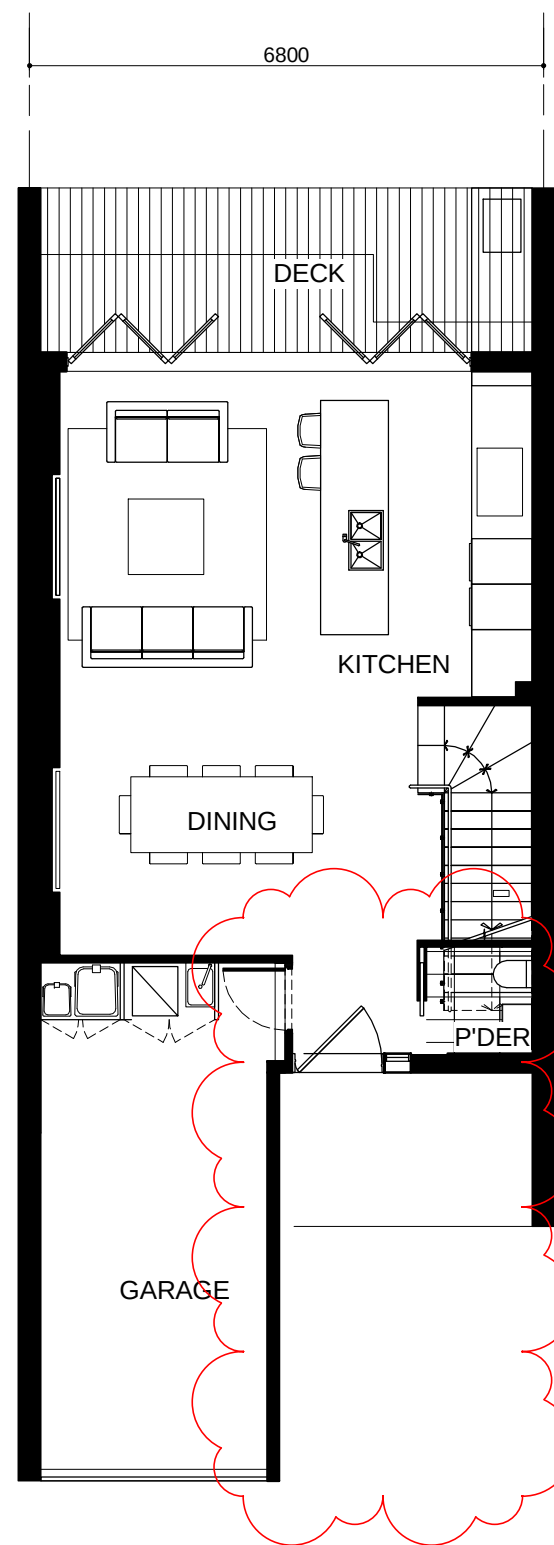




3 STOREY - TYPE H
GROUND FLOOR PLAN

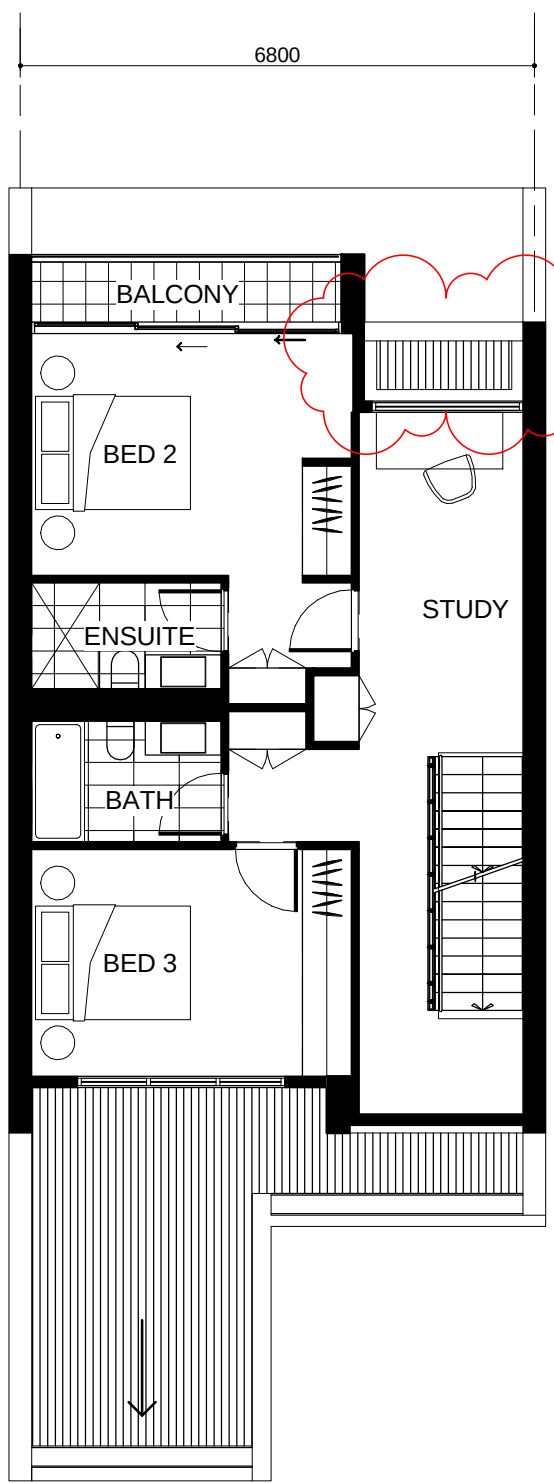


FIRST FLOOR PLAN

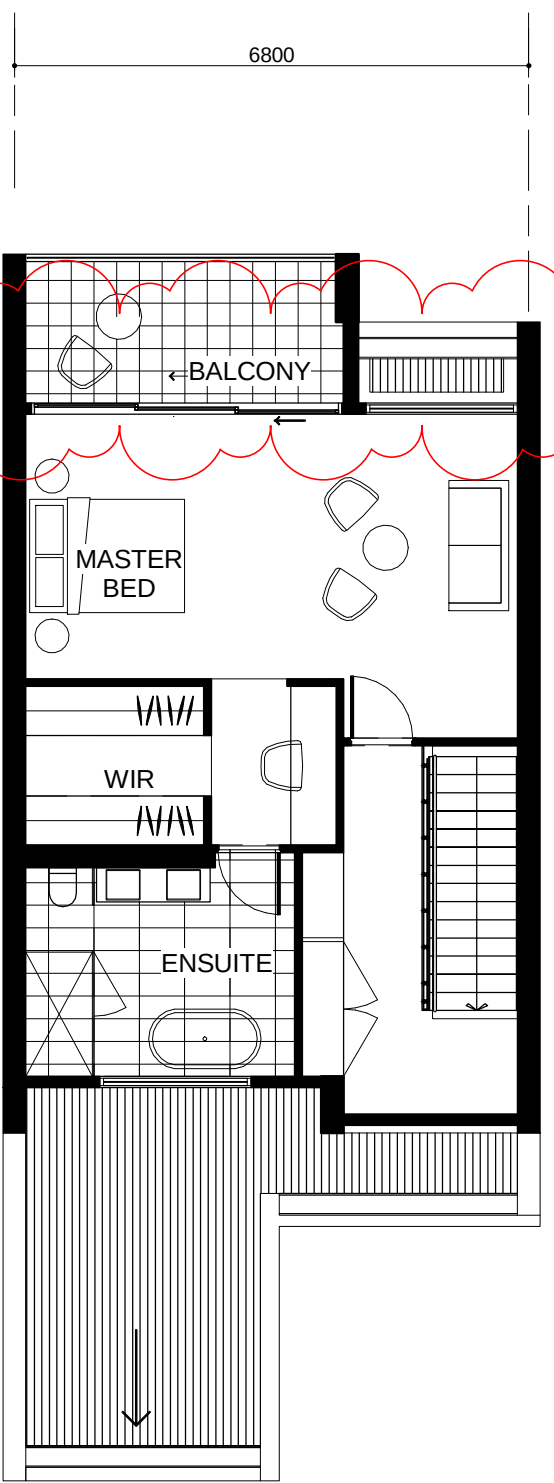


SECOND FLOOR PLAN

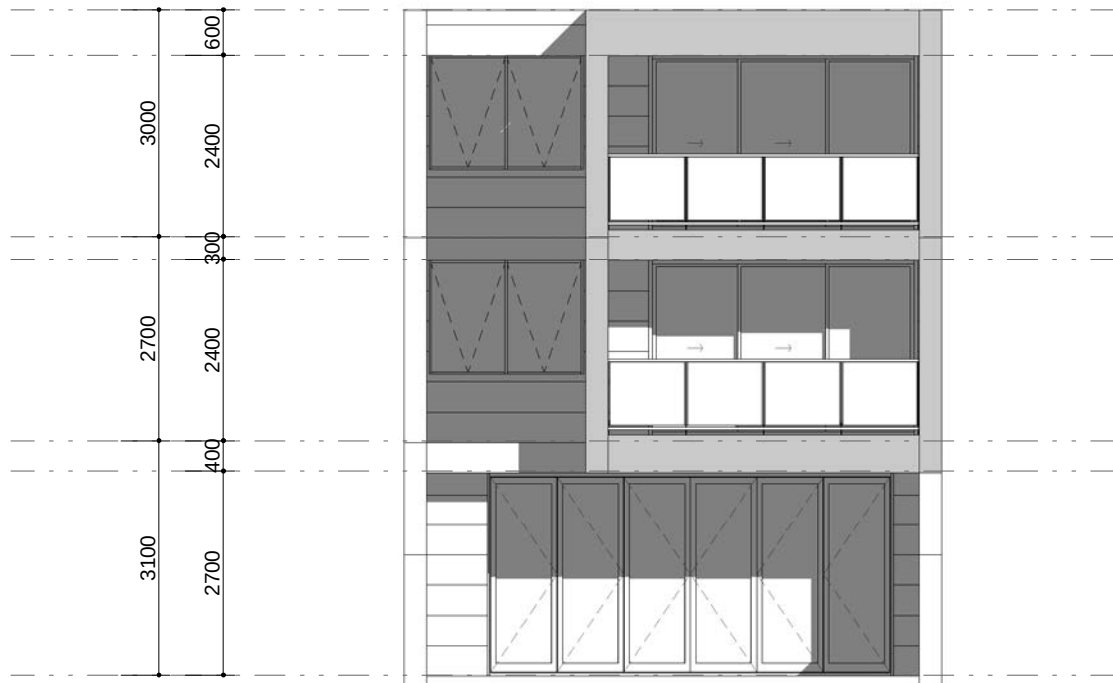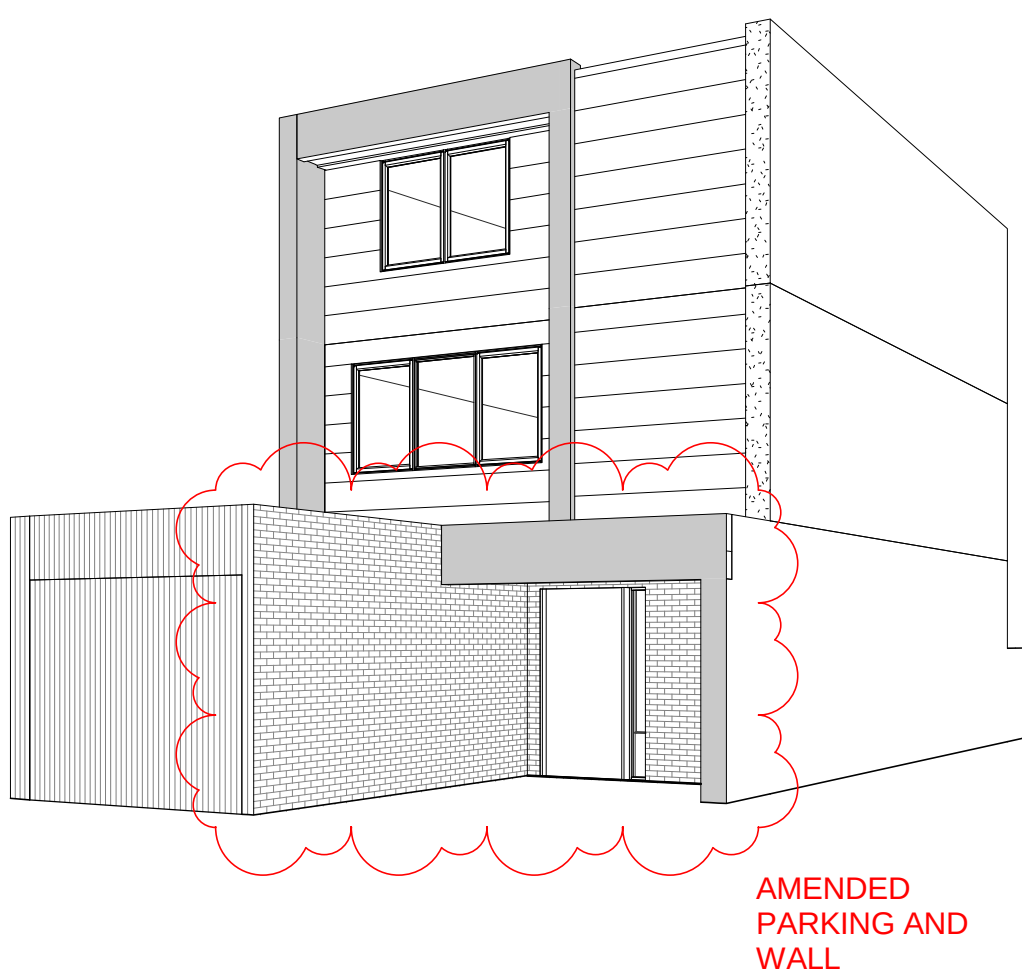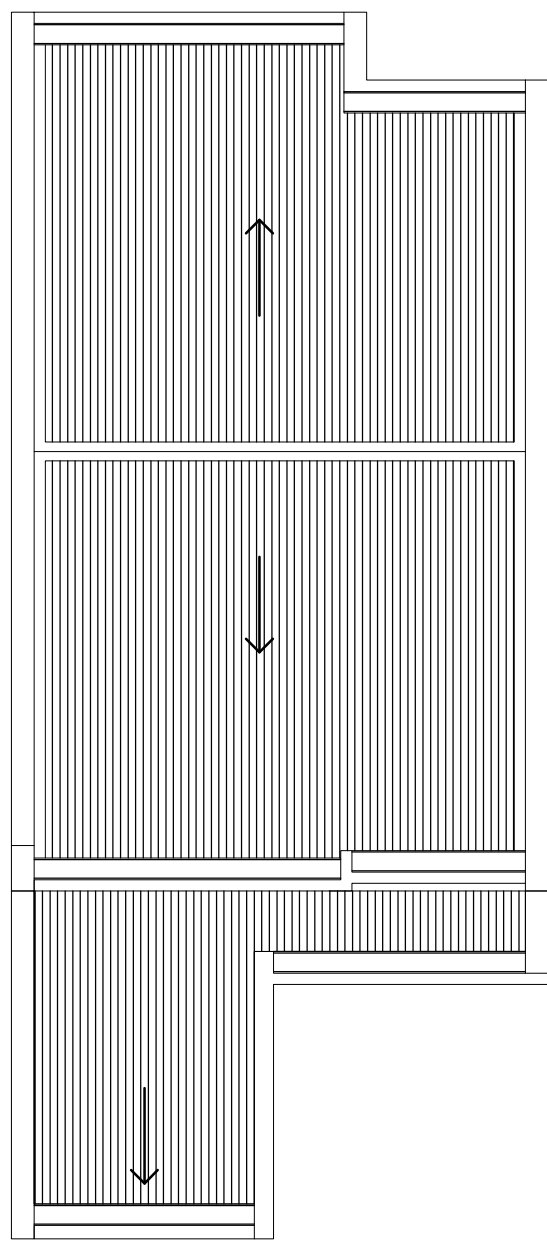

NORTH ELEVATION

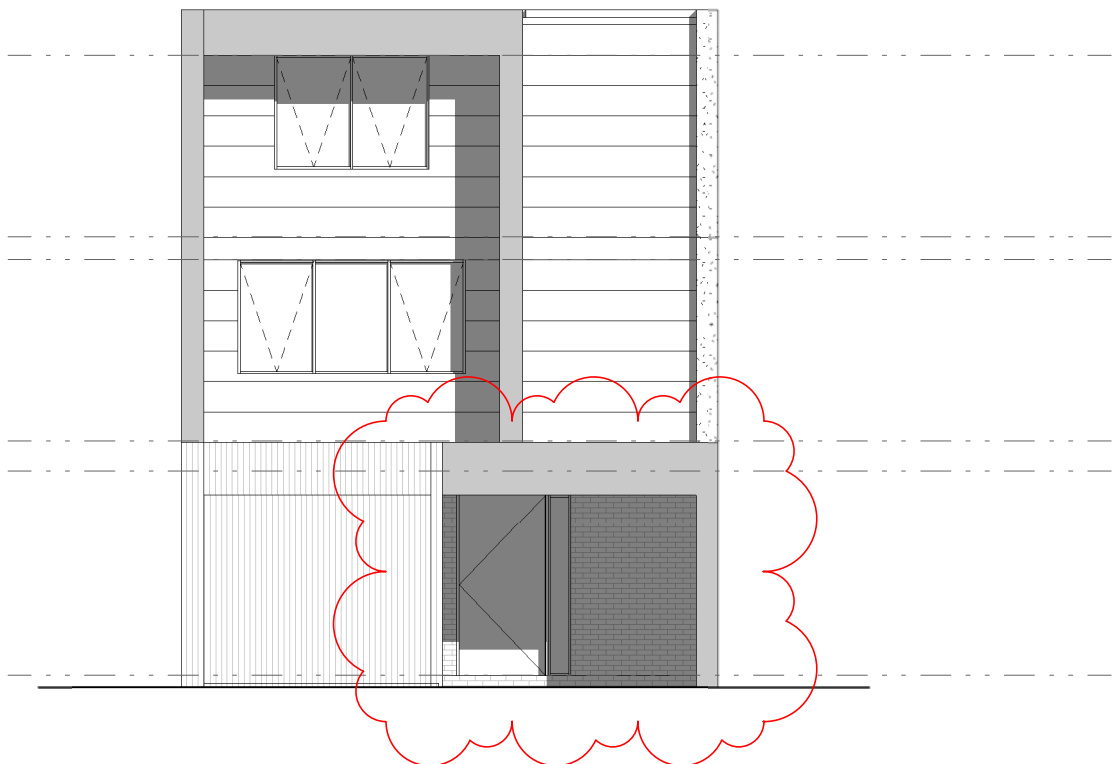

SOUTH ELEVATION

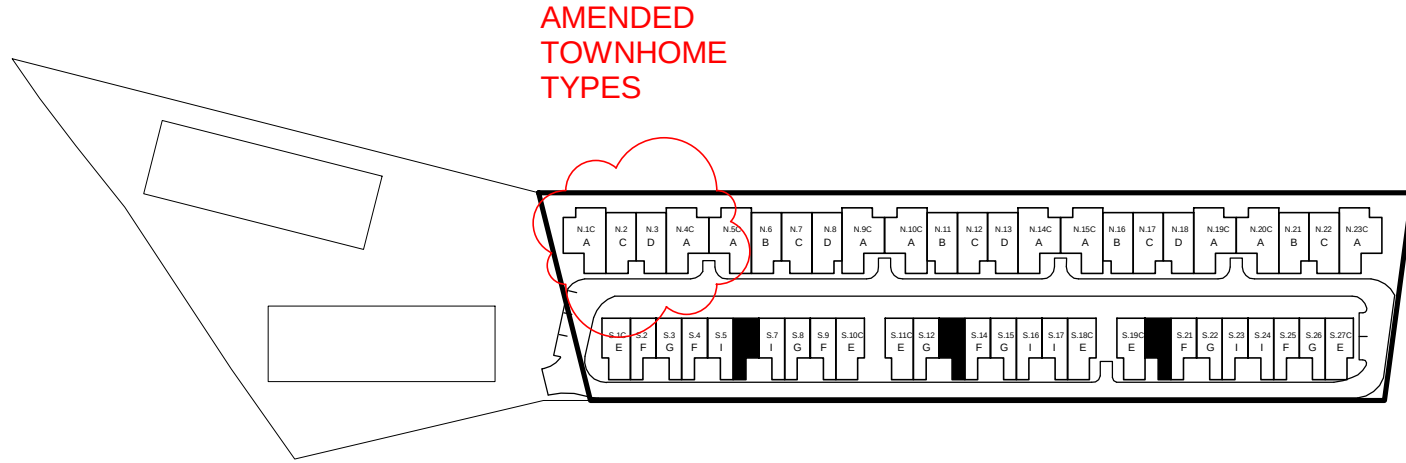


KEY PLAN

IMPORTANT NOTES:
Do not scale from drawings. All dimensions to be checked on site before commencement of work. All discrepancies to be brought to the attention of the Architect. Larger scale drawings and written dimensions take preference. This drawing is copyright and the property of the author, and must not be retained, copied or used without the express authority of MARCHESE + PARTNERS INTERNATIONAL PTY. LTD.

PRELIMINARY
NOT FOR CONSTRUCTION

REVISION	DATE	DESCRIPTION	BY
B	30-12-2015	AMENDED DA	AK / RK
C	22-03-2016	AMENDED DA PACKAGE	PM

marchesepartners
Marchese Partners International Pty Ltd
Level 1, 53 Walker Street, North Sydney, NSW 2060 Australia
P +61 2 9922 4375 F +61 2 9929 5786 E info@marchesepartners.com.au
www.marchesepartners.com.au
Sydney · Brisbane · Canberra · Melbourne · Adelaide · Perth
Kuala Lumpur · Auckland
ACN 098 552 151 ABN 20 098 552 151

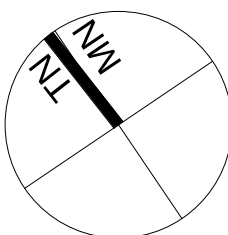


CLIENT
ALCEON GROUP PTY LTD
C/O METRO PROPERTY DEVELOPMENT


PROJECT
84 CENTENARY DRIVE, STRATHFIELD

DRAWING TITLE
TYPE H - Stage 1

SCALE	DATE	DRAWN	CHECKED
As indicated @A1	21/03/2016	RK	AK
JOB	DRAWING	REVISION	
14056	DA-1.11	C	

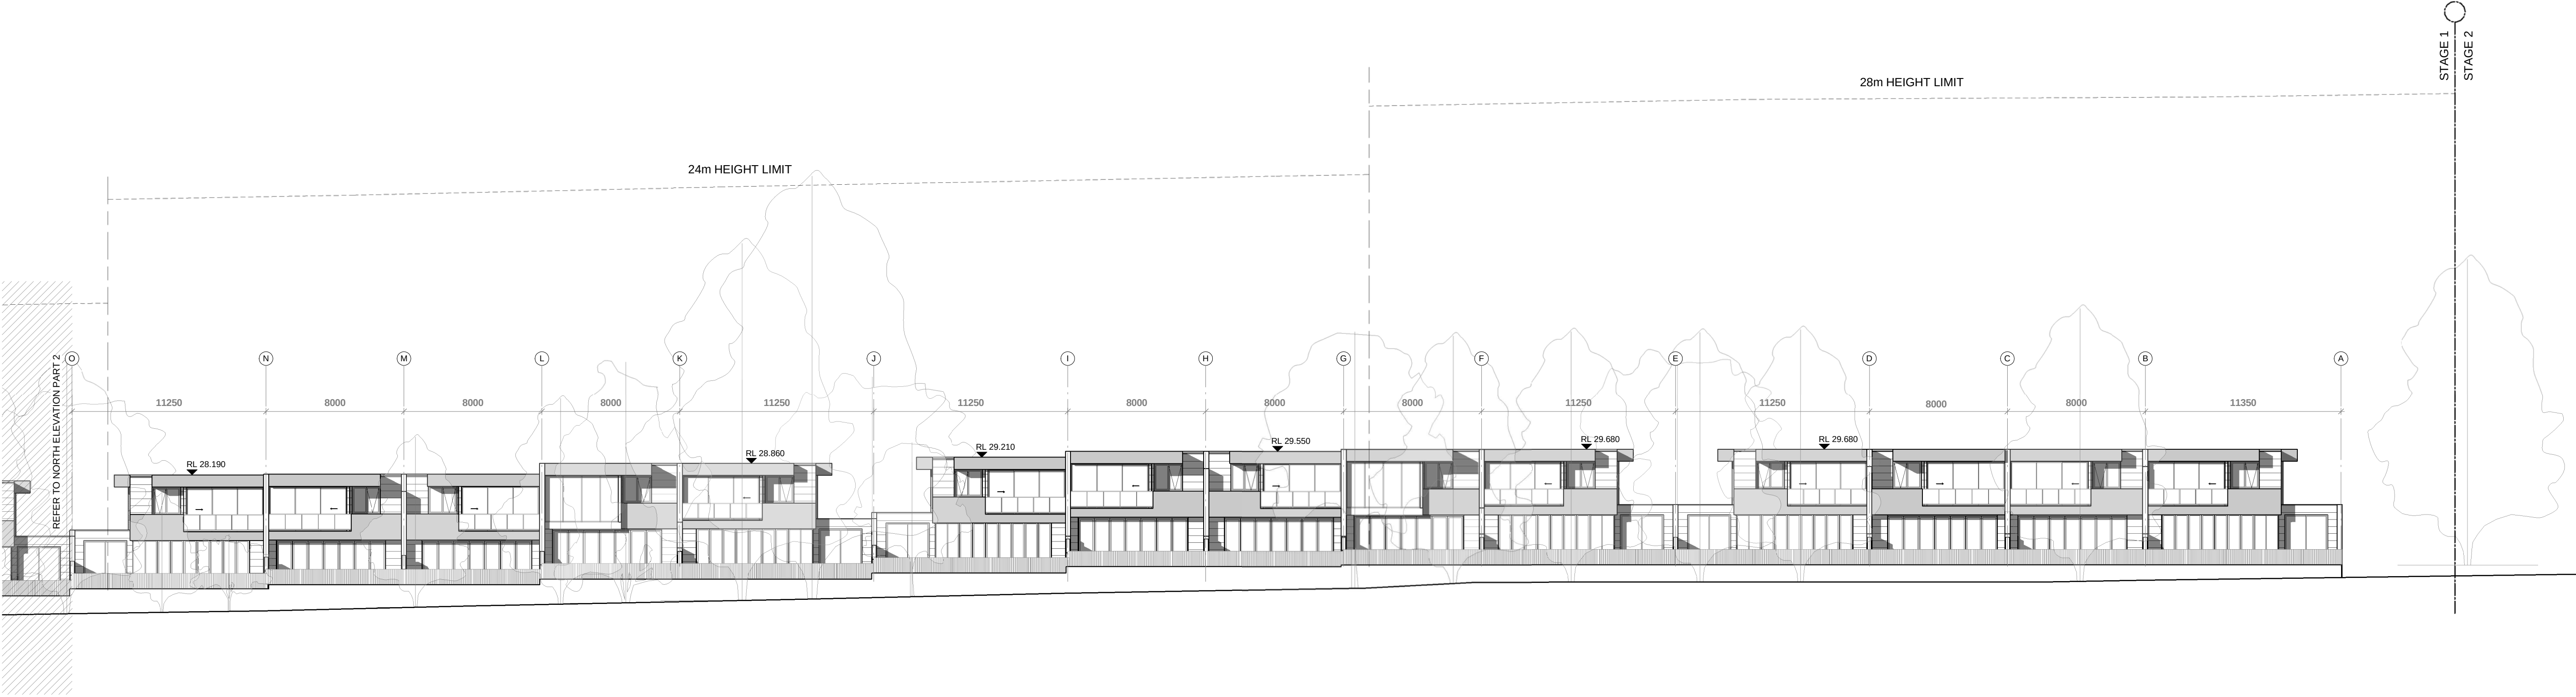


NORTHERN ELEVATION - PART 1 (2 STOREY TOWNHOMES)

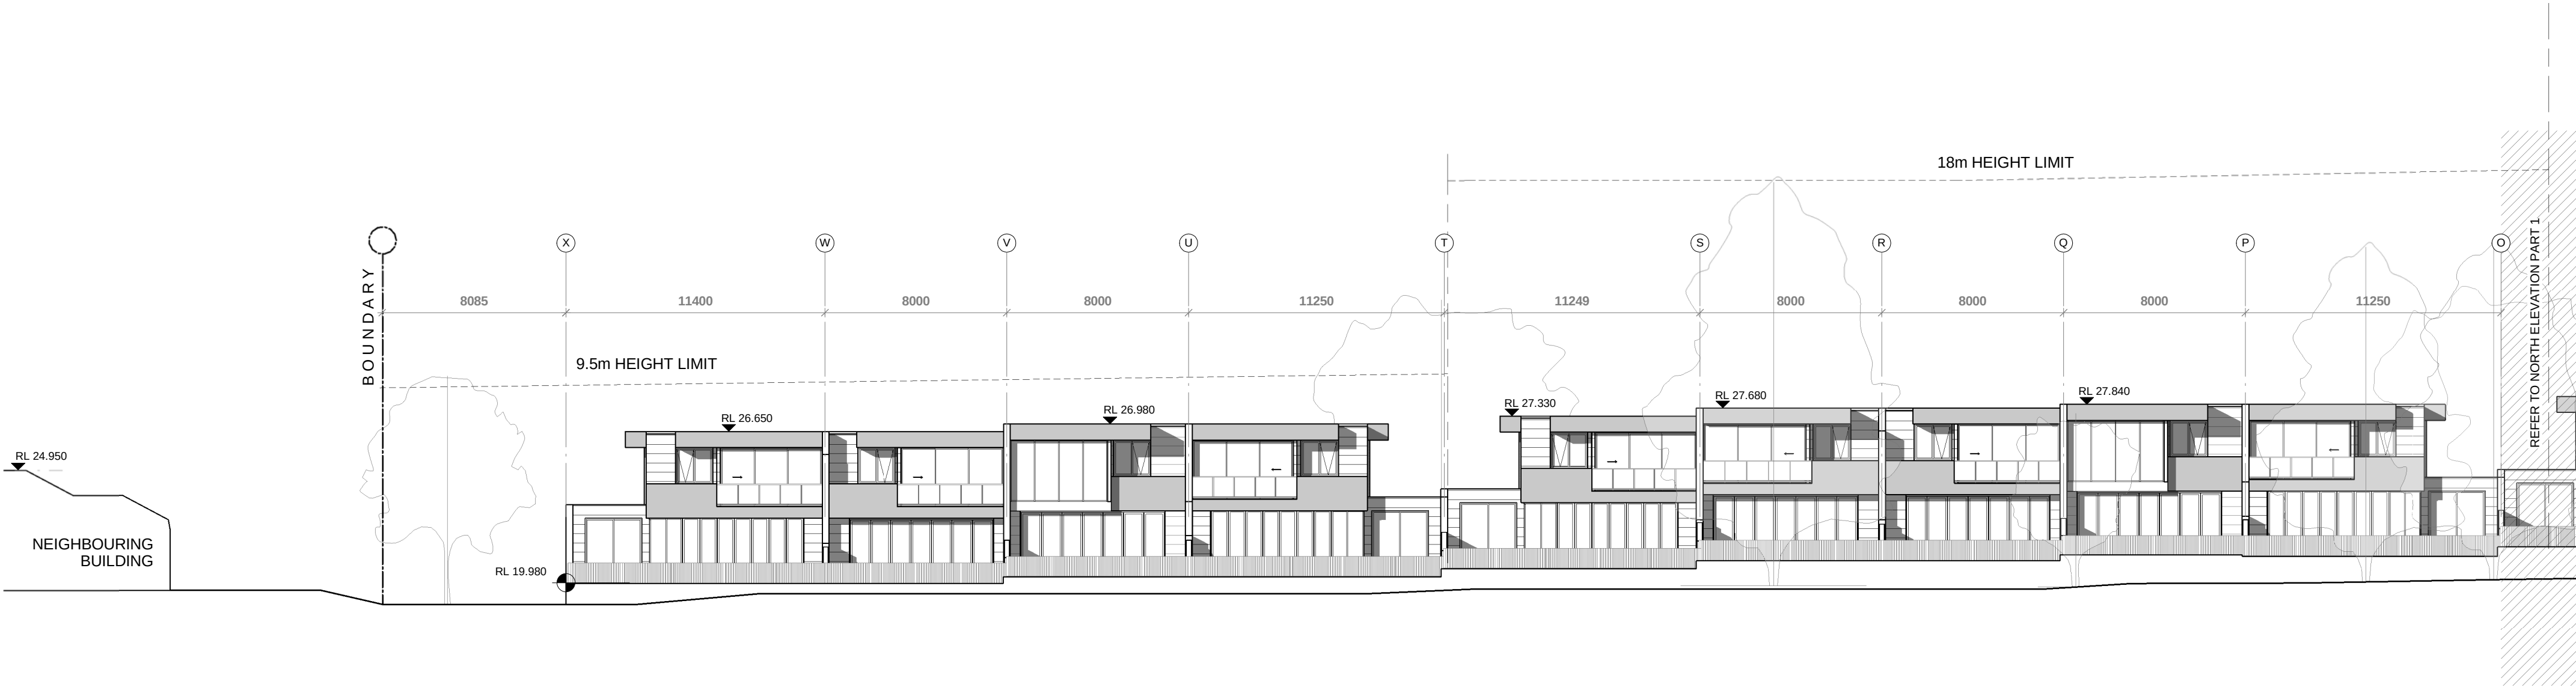


NORTHERN ELEVATION - PART 2 (2 STOREY TOWNHOMES)

IMPORTANT NOTES: Do not scale from drawings. All dimensions to be checked on site before commencement of work. All discrepancies to be brought to the attention of the Architect. Larger scale drawings and written dimensions take preference. This drawing is copyright and the property of the author, and must not be retained, copied or used without the express authority of MARCHESE + PARTNERS INTERNATIONAL PTY. LTD. PRELIMINARY NOT FOR CONSTRUCTION	REVISION	DATE	DESCRIPTION	BY	marchesepartners Marchese Partners International Pty Ltd Level 1, 53 Walker Street, North Sydney, NSW 2060 Australia P +61 2 9922 4375 F +61 2 9929 5786 E info@marchesepartners.com.au www.marchesepartners.com.au Sydney · Brisbane · Canberra · Melbourne · Adelaide · Perth Kuala Lumpur · Auckland ACN 098 552 151 ABN 20 098 552 151	CLIENT ALCEON GROUP PTY LTD C/O METRO PROPERTY DEVELOPMENT	DRAWING TITLE NORTH ELEVATIONS - 2 STOREY				
	A	21-08-2015	ISSUED TO CONSULTANTS	AK / RK			PROJECT 84 CENTENARY DR, STRATHFIELD	SCALE	DATE	DRAWN	CHECKED
	B	30-12-2015	AMENDED DA	AK / RK				JOB 14056	DRAWING DA-2.01A	REVISION D	
	C	11-02-2016	AMENDED DA	AK / RK							
	D	21-03-2016	AMENDED DA PACKAGE	AK / RK							

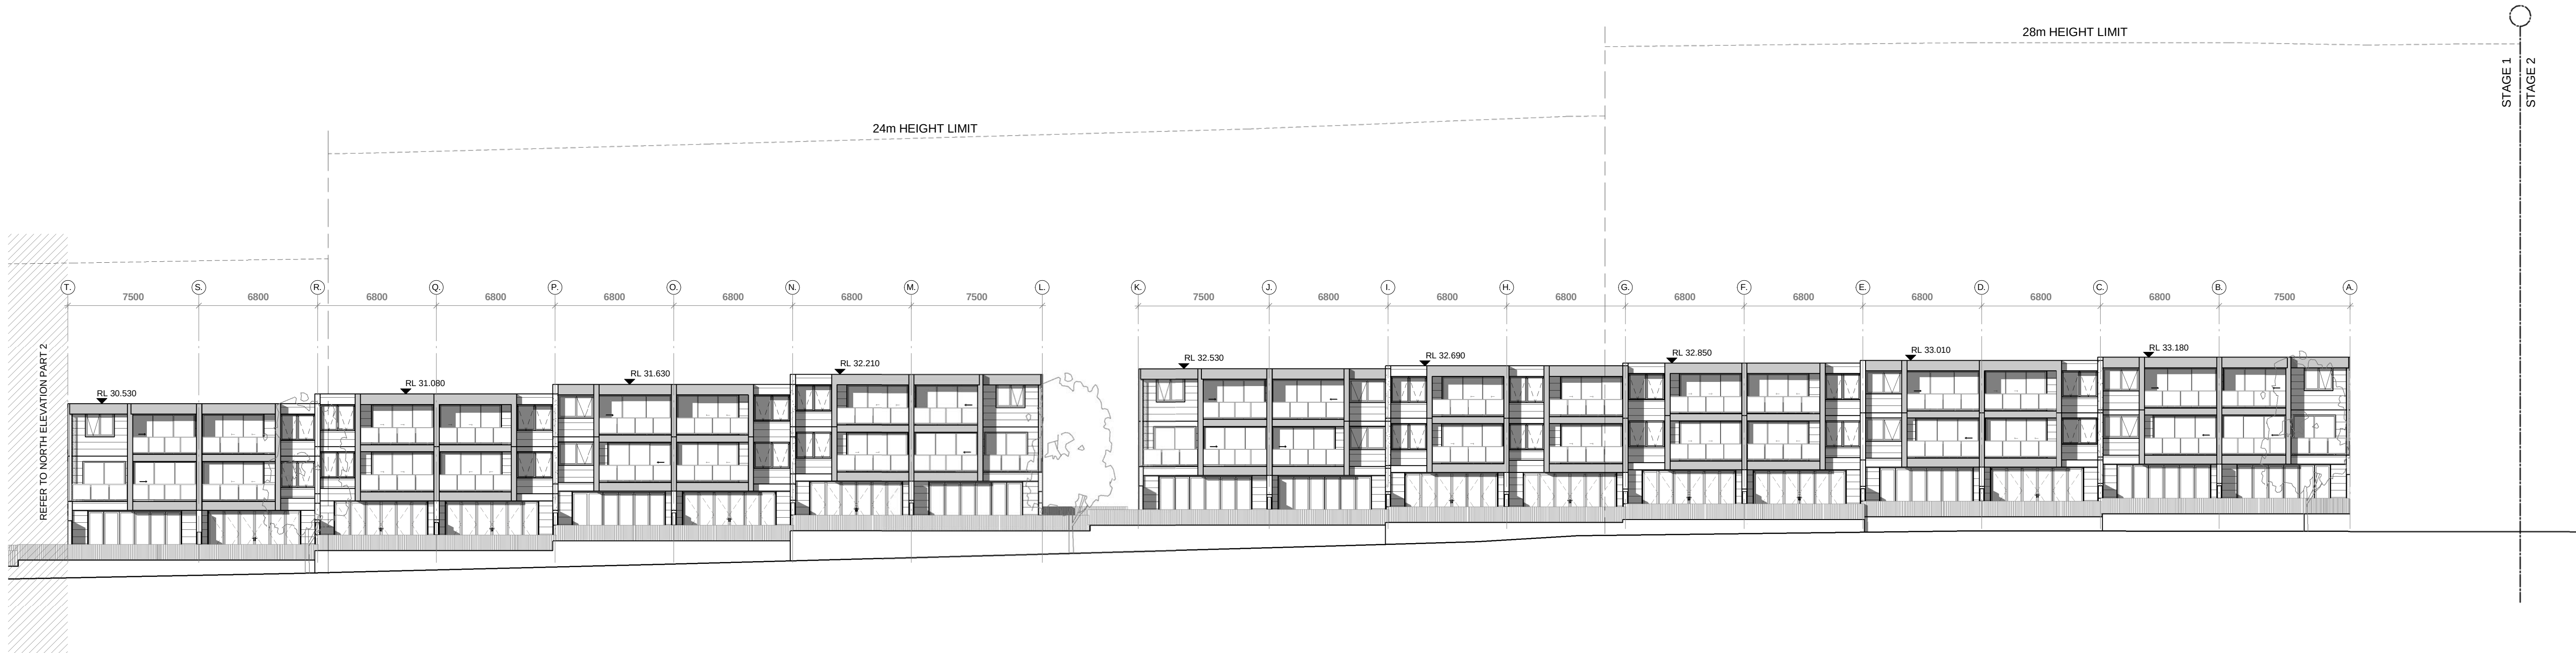


SOUTHERN ELEVATION - PART 1 (3 STOREY TOWNHOMES)

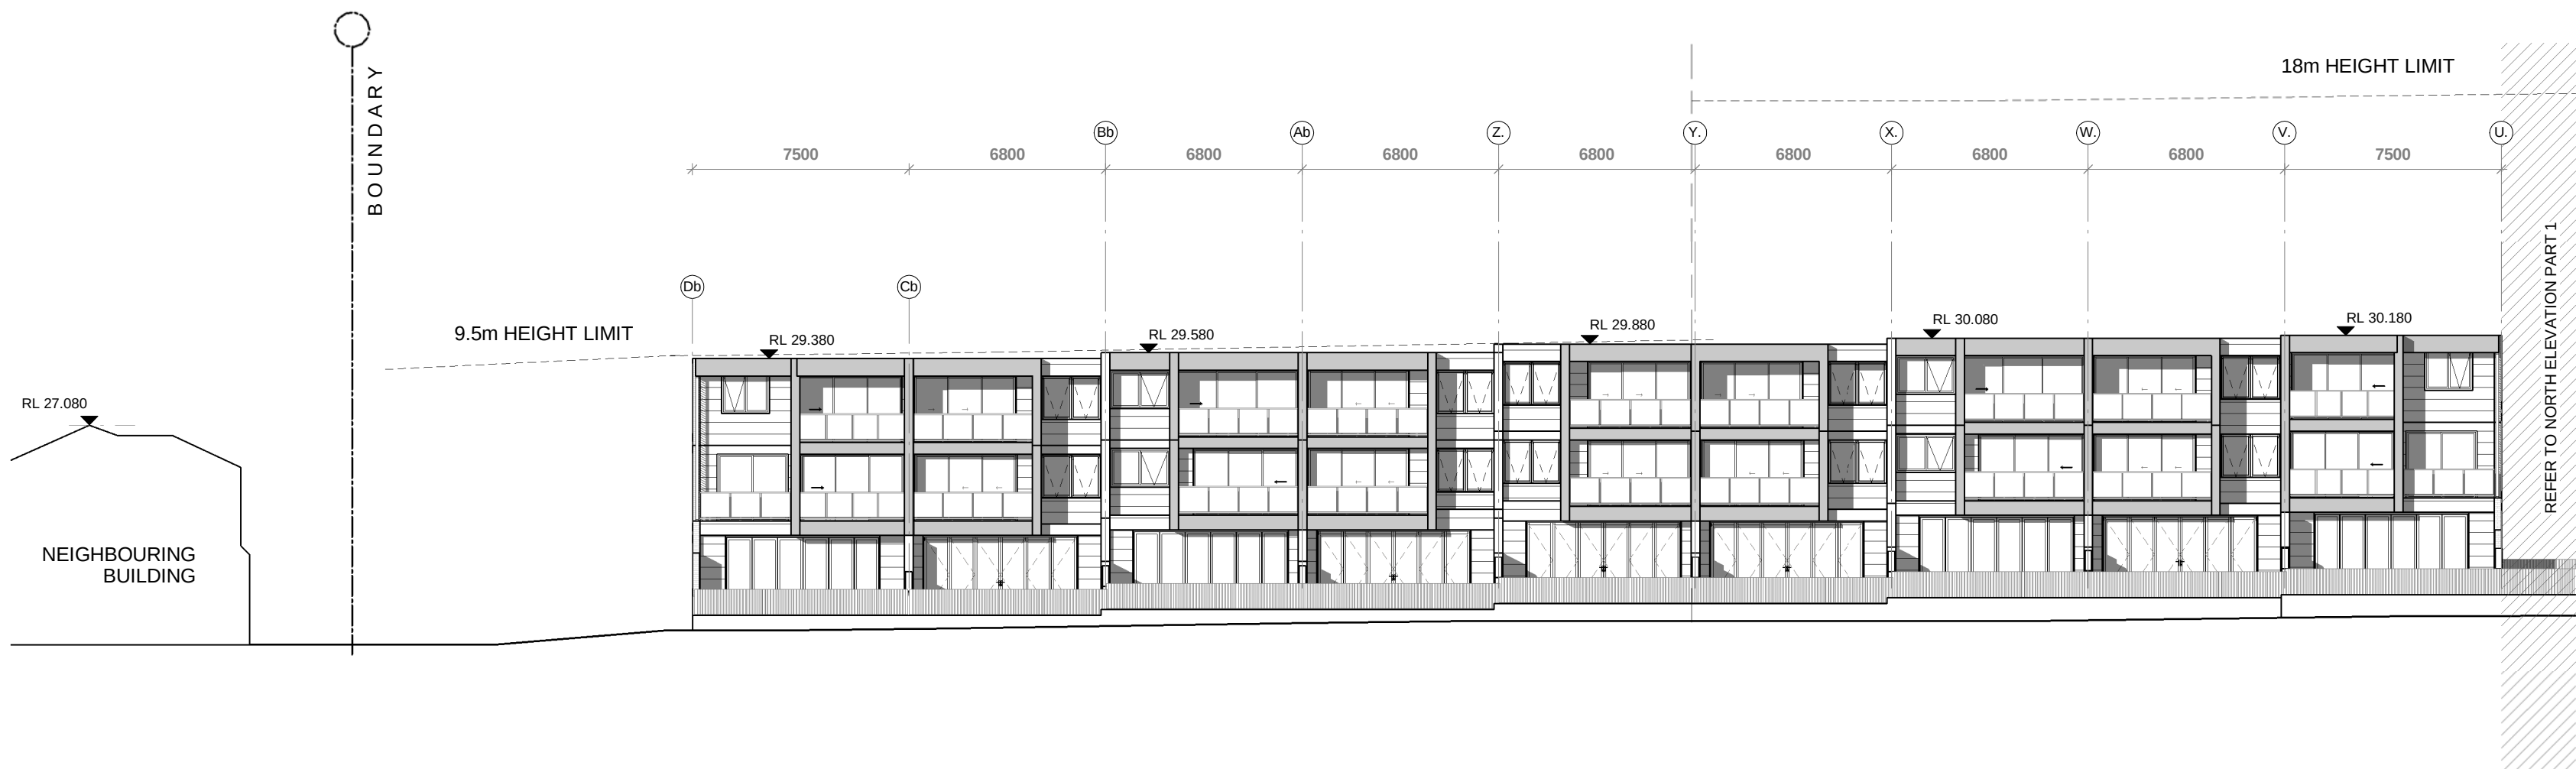


SOUTHERN ELEVATION - PART 2 (3 STOREY TOWNHOMES)

IMPORTANT NOTES: Do not scale from drawings. All dimensions to be checked on site before commencement of work. All discrepancies to be brought to the attention of the Architect. Larger scale drawings and written dimensions take preference. This drawing is copyright and the property of the author, and must not be retained, copied or used without the express authority of MARCHESE + PARTNERS INTERNATIONAL PTY. LTD.	REVISION	DATE	DESCRIPTION	BY
	A	21-08-2015	ISSUED TO CONSULTANTS	AK / RK
	B	30-12-2015	AMENDED DA	AK / RK
	C	11-02-2016	AMENDED DA	AK / RK
PRELIMINARY NOT FOR CONSTRUCTION	D	21-03-2016	AMENDED DA PACKAGE	AK / RK
	marchesepartners Marchese Partners International Pty Ltd Level 1, 53 Walker Street, North Sydney, NSW 2060 Australia P +61 2 9922 4375 F +61 2 9929 5786 E info@marchesepartners.com.au www.marchesepartners.com.au Sydney · Brisbane · Canberra · Melbourne · Adelaide · Perth Kuala Lumpur · Auckland ACN 098 552 151 ABN 20 098 552 151			
	CLIENT ALCEON GROUP PTY LTD C/O METRO PROPERTY DEVELOPMENT			
	PROJECT 84 CENTENARY DR, STRATHFIELD			
DRAWING TITLE NORTHERN ELEVATIONS - 3 STOREY		SCALE 1 : 200 @A1	DATE 21/03/2016	DRAWN RK
JOB 14056		DRAWING DA-2.01B		CHECKED AK
				REVISION D

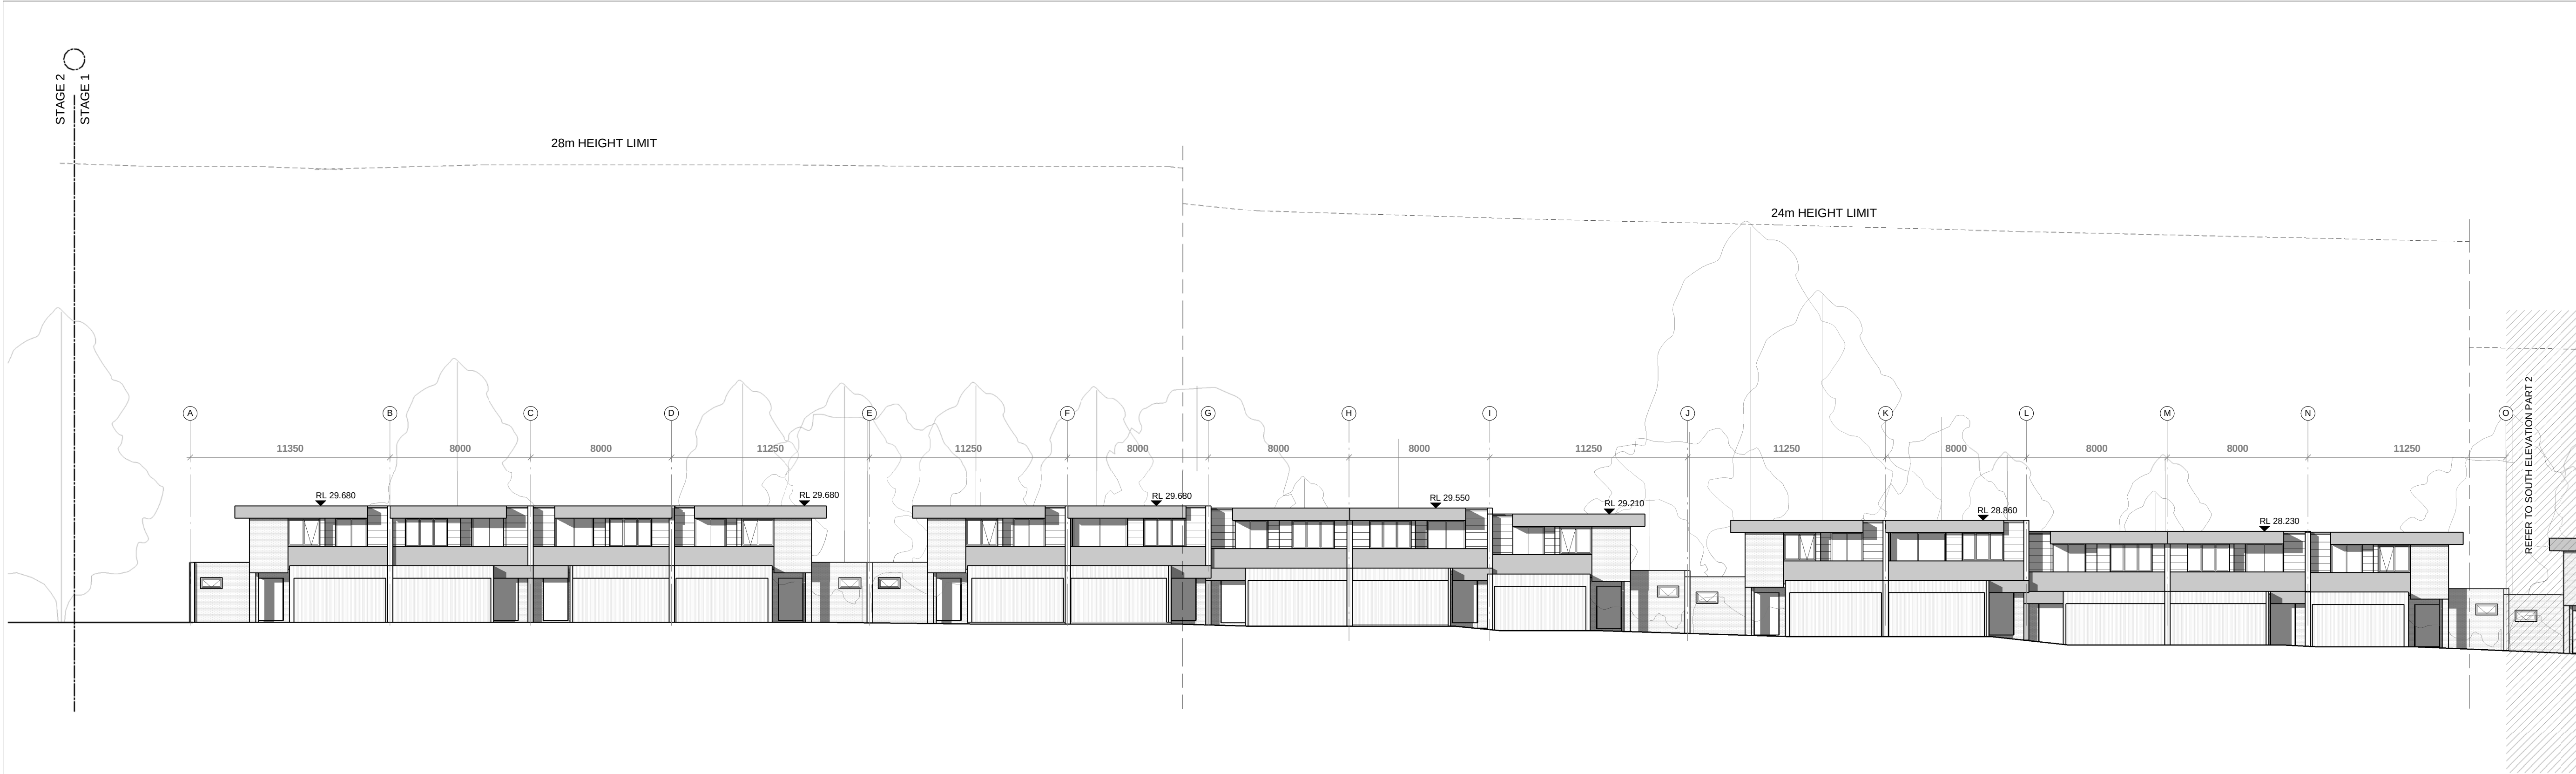


SOUTHERN ELEVATION - PART 1 (2 STOREY TOWNHOMES)

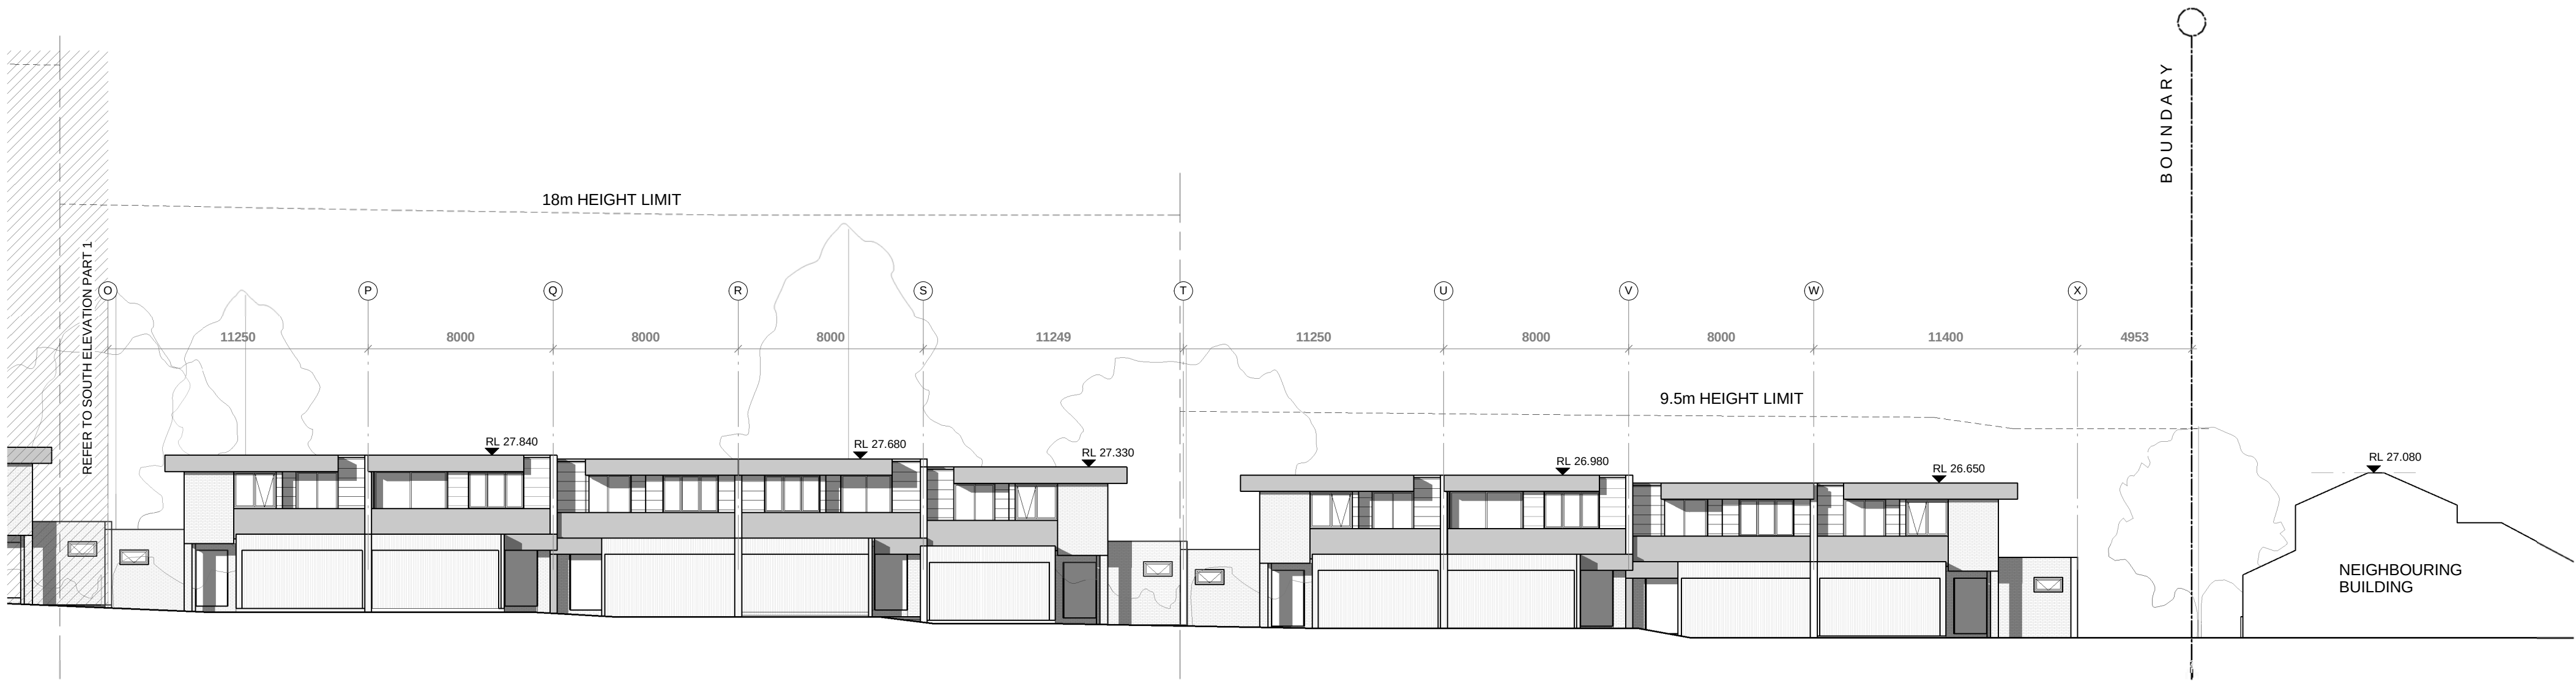

SOUTHERN ELEVATION - PART 2 (2 STOREY TOWNHOMES)

IMPORTANT NOTES: Do not scale from drawings. All dimensions to be checked on site before commencement of work. All discrepancies to be brought to the attention of the Architect. Larger scale drawings and written dimensions take preference. This drawing is copyright and the property of the author, and must not be retained, copied or used without the express authority of MARCHESE + PARTNERS INTERNATIONAL PTY. LTD. PRELIMINARY NOT FOR CONSTRUCTION	REVISION	DATE	DESCRIPTION	BY	marchesepartners Marchese Partners International Pty Ltd Level 1, 53 Walker Street, North Sydney, NSW 2060 Australia P +61 2 9922 4375 F +61 2 9929 5786 E info@marchesepartners.com.au www.marchesepartners.com.au Sydney · Brisbane · Canberra · Melbourne · Adelaide · Perth Kuala Lumpur · Auckland ACN 098 552 151 ABN 20 098 552 151			CLIENT ALCEON GROUP PTY LTD C/O METRO PROPERTY DEVELOPMENT	DRAWING TITLE SOUTHERN ELEVATIONS - 2 STOREY			
	A	21-08-2015	ISSUED TO CONSULTANTS	AK / RK								
	B	30-12-2015	AMENDED DA	AK / RK								
	C	11-02-2016	AMENDED DA	AK / RK								
	D	21-03-2016	AMENDED DA PACKAGE	AK / RK								
								PROJECT 84 CENTENARY DR, STRATHFIELD	SCALE 1 : 200 @A1	DATE 21/03/2016	DRAWN RK	CHECKED AK
								JOB 14056	DRAWING DA-2.01C		REVISION D	

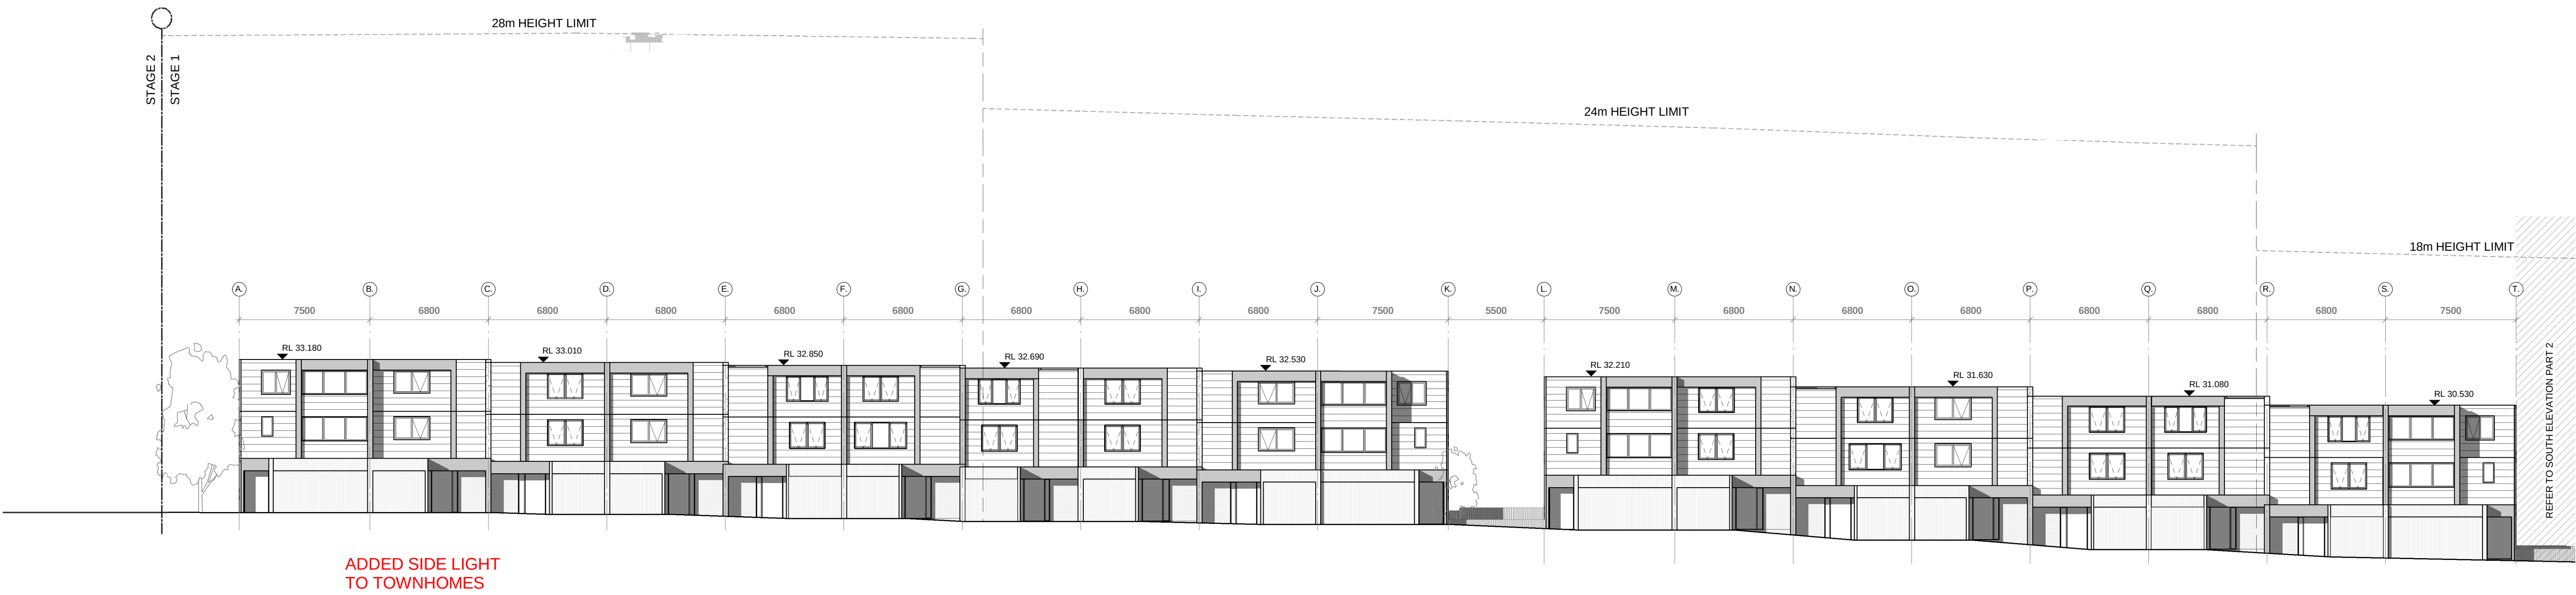


SOUTHERN ELEVATION - PART 1 (3 STOREY TOWNHOMES)




SOUTHERN ELEVATION - PART 2 (3 STOREY TOWNHOMES)


IMPORTANT NOTES: Do not scale from drawings. All dimensions to be checked on site before commencement of work. All discrepancies to be brought to the attention of the Architect. Larger scale drawings and written dimensions take preference. This drawing is copyright and the property of the author, and must not be retained, copied or used without the express authority of MARCHESE + PARTNERS INTERNATIONAL PTY. LTD. PRELIMINARY NOT FOR CONSTRUCTION	REVISION	DATE	DESCRIPTION	BY	marchesepartners Marchese Partners International Pty Ltd Level 1, 53 Walker Street, North Sydney, NSW 2060 Australia P +61 2 9922 4375 F +61 2 9929 5786 E info@marchesepartners.com.au www.marchesepartners.com.au Sydney · Brisbane · Canberra · Melbourne · Adelaide · Perth Kuala Lumpur · Auckland ACN 098 552 151 ABN 20 098 552 151			CLIENT	DRAWING TITLE				
	B	21-08-2015	ISSUED TO CONSULTANTS	AK / RK					ALCEON GROUP PTY LTD				
	C	30-12-2015	AMENDED DA	AK / RK					SOUTHERN ELEVATIONS - 3 STOREY				
	D	11-02-2016	AMENDED DA	AK / RK					C/O METRO PROPERTY DEVELOPMENT				
	E	21-03-2016	AMENDED DA PACKAGE	PM									
							PROJECT	SCALE			DATE	DRAWN	CHECKED
							84 CENTENARY DR, STRATHFIELD	1 : 200 @A1			21/03/2016	RK	AK
								JOB			DRAWING		REVISION
								14056			DA-2.01D		E

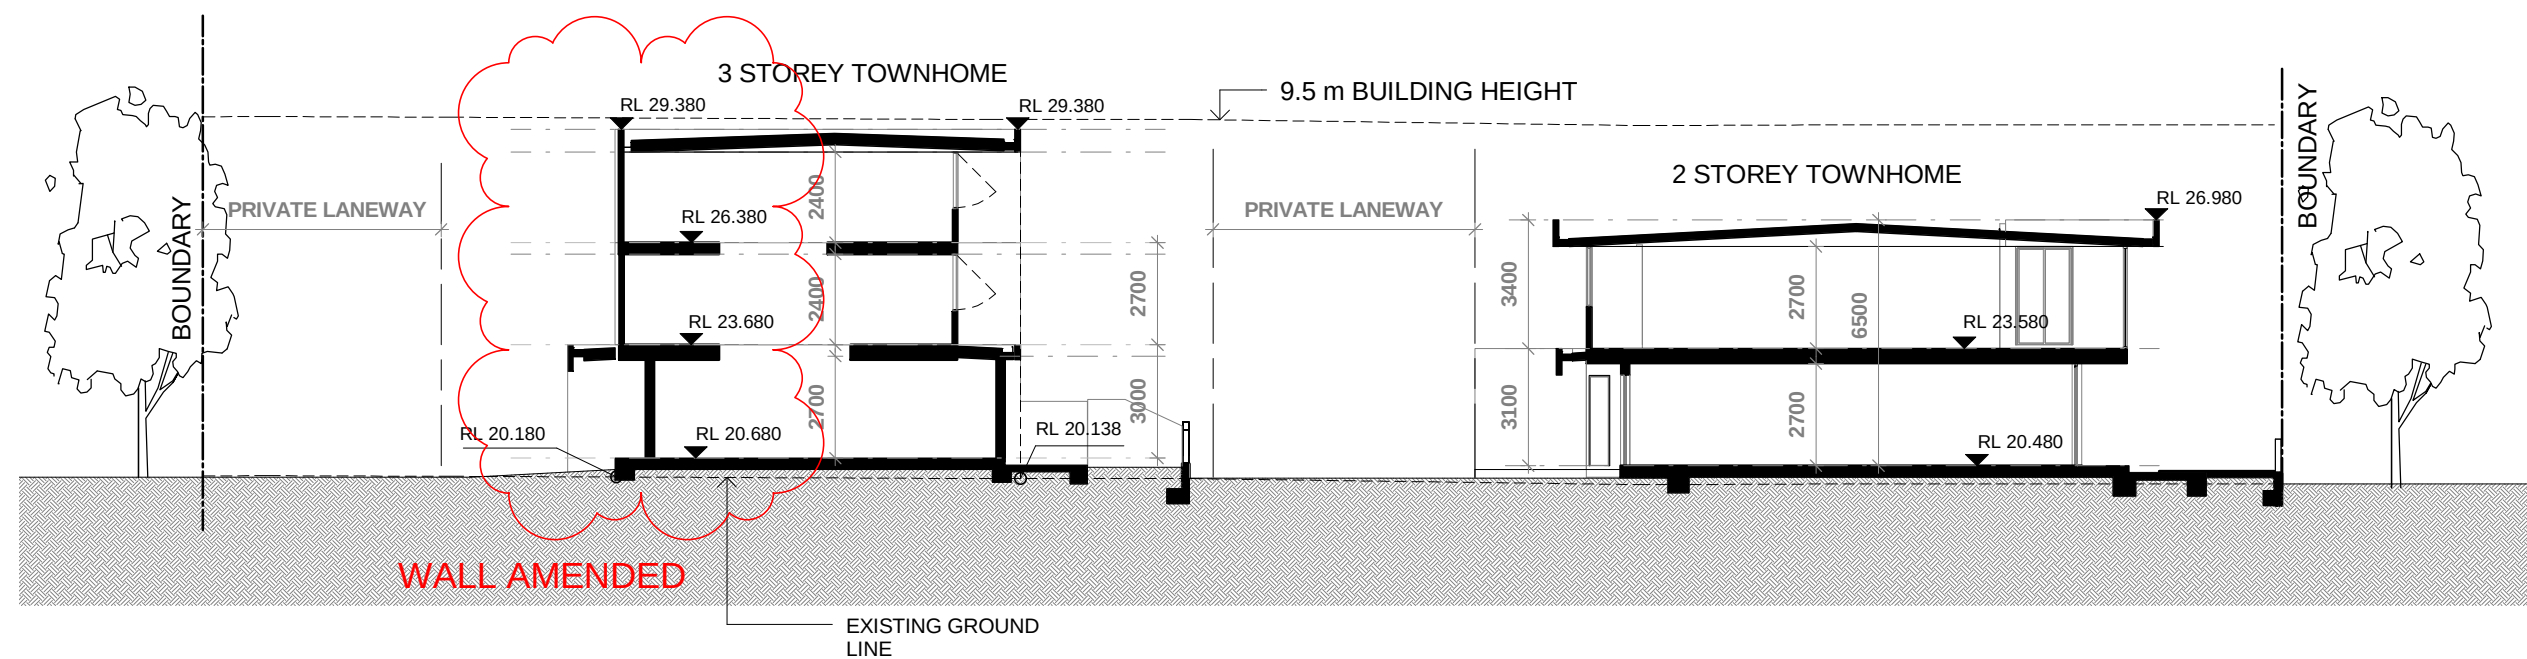


SECTION 'A-A'
1:200

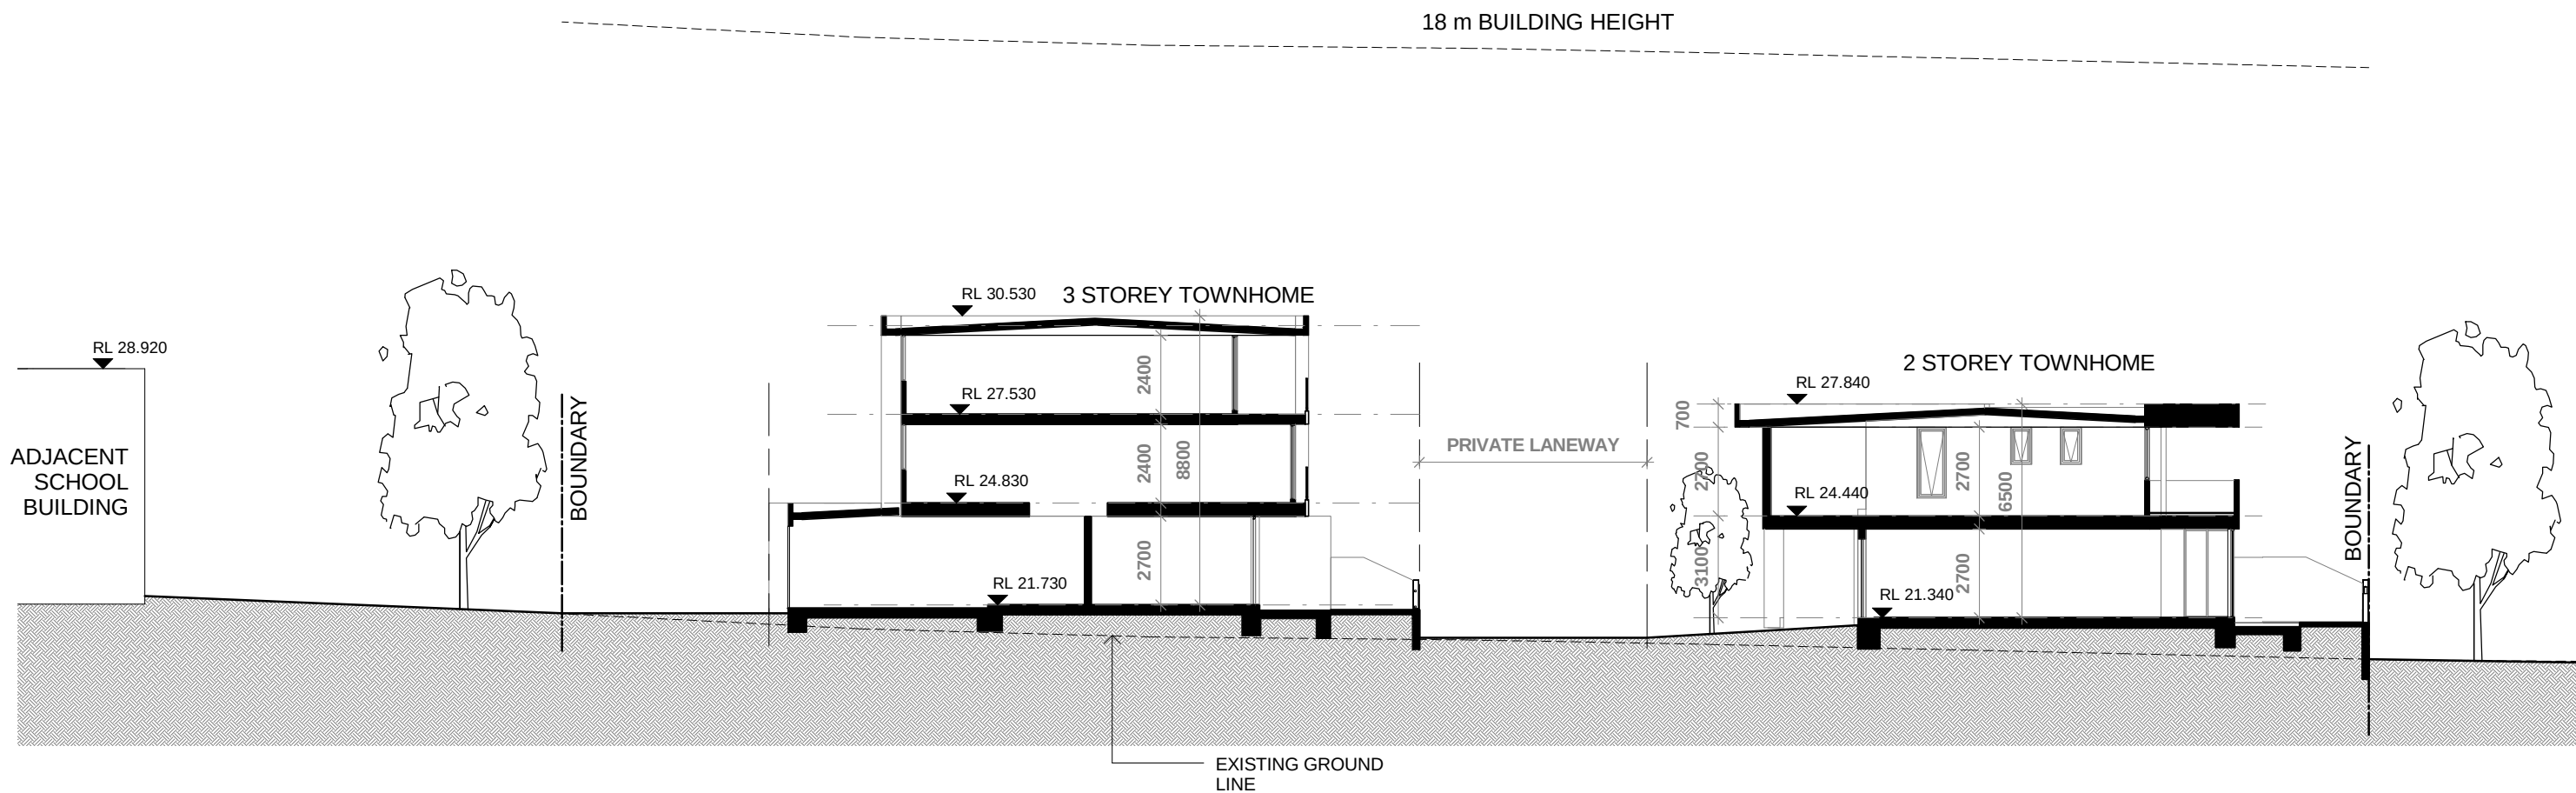


SECTION 'B-B'
1:200

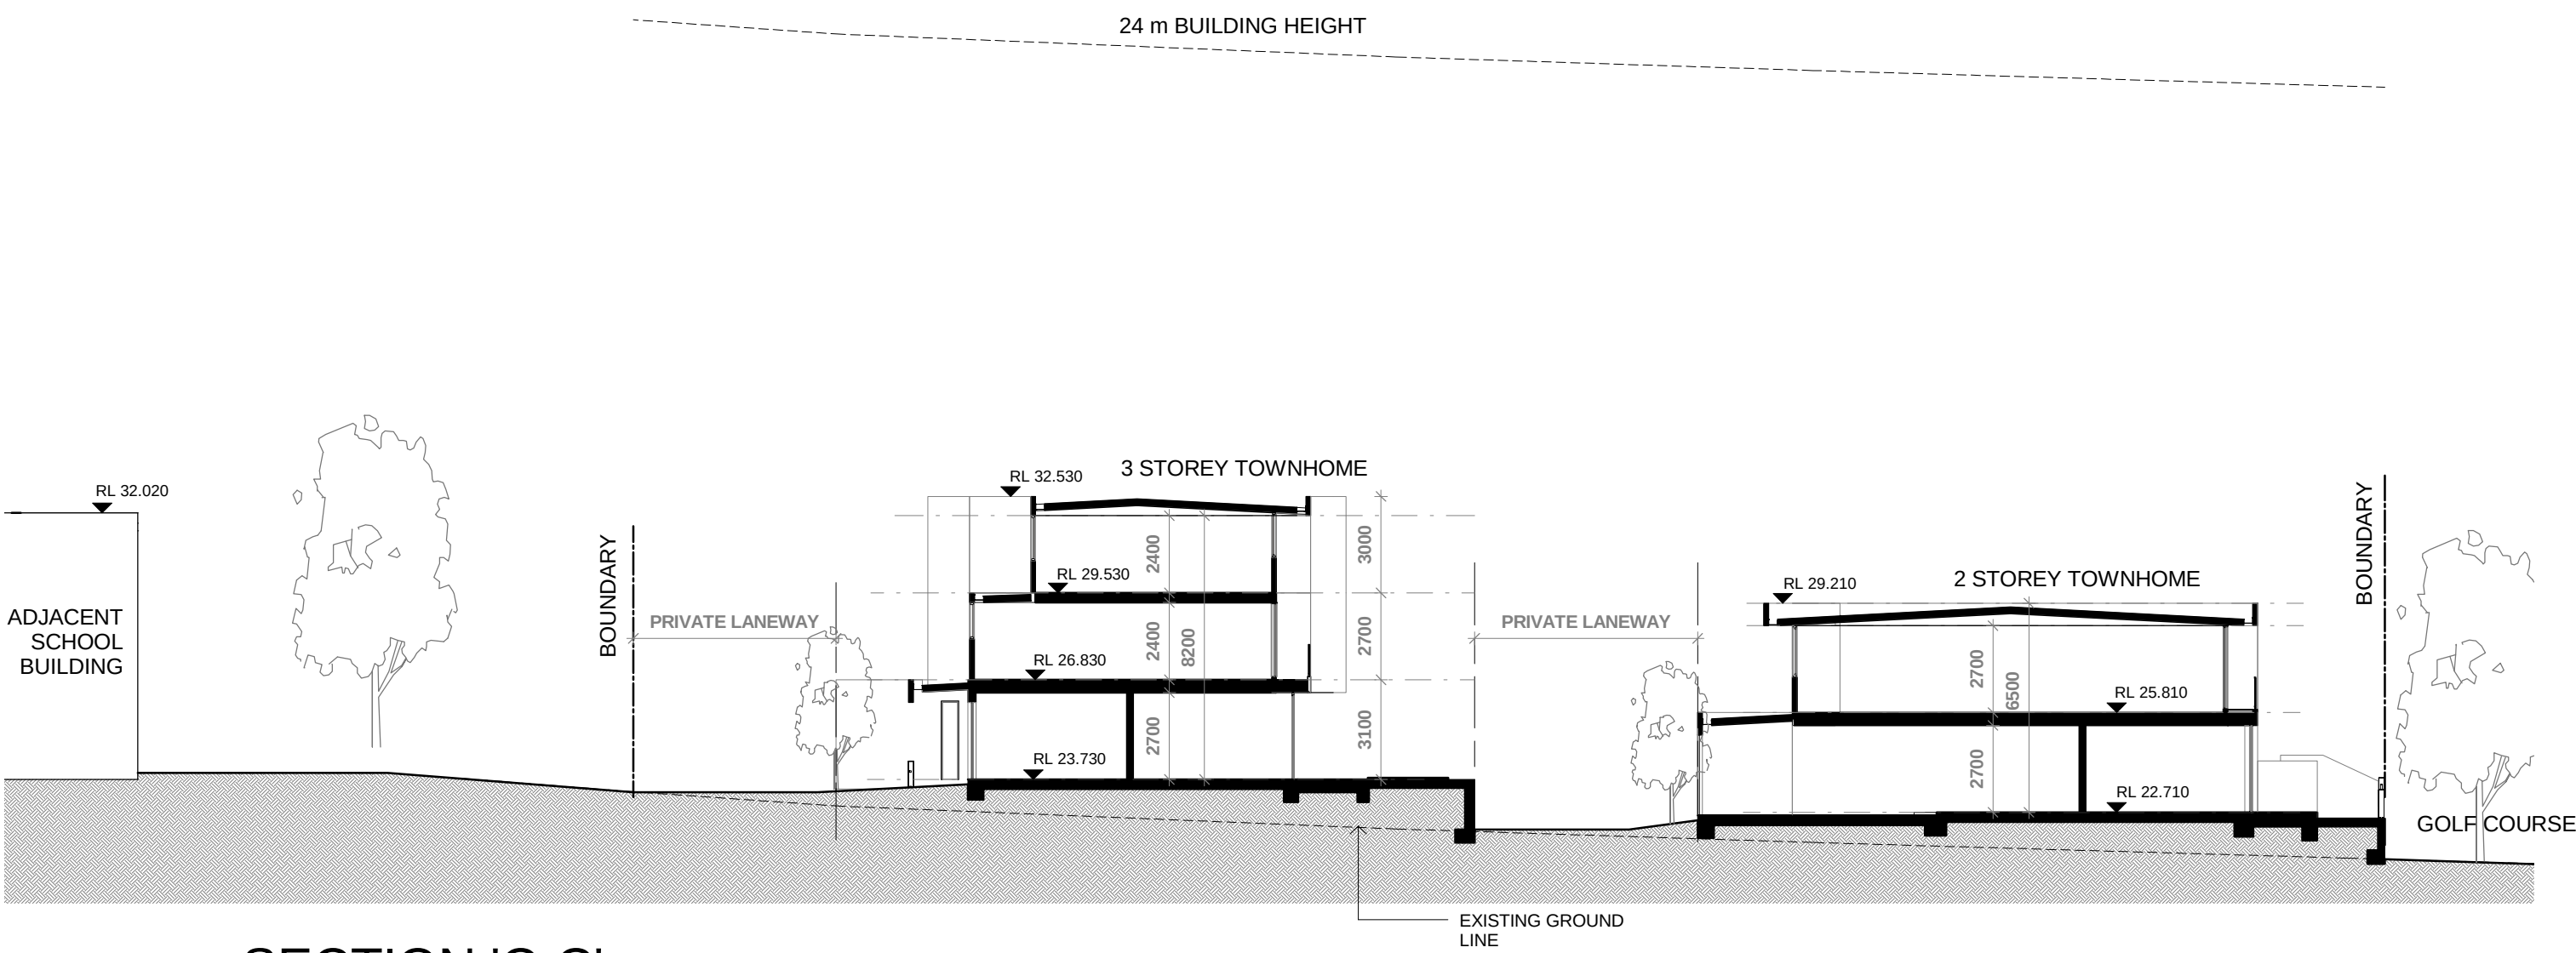


SECTION 'C-C'
1:200

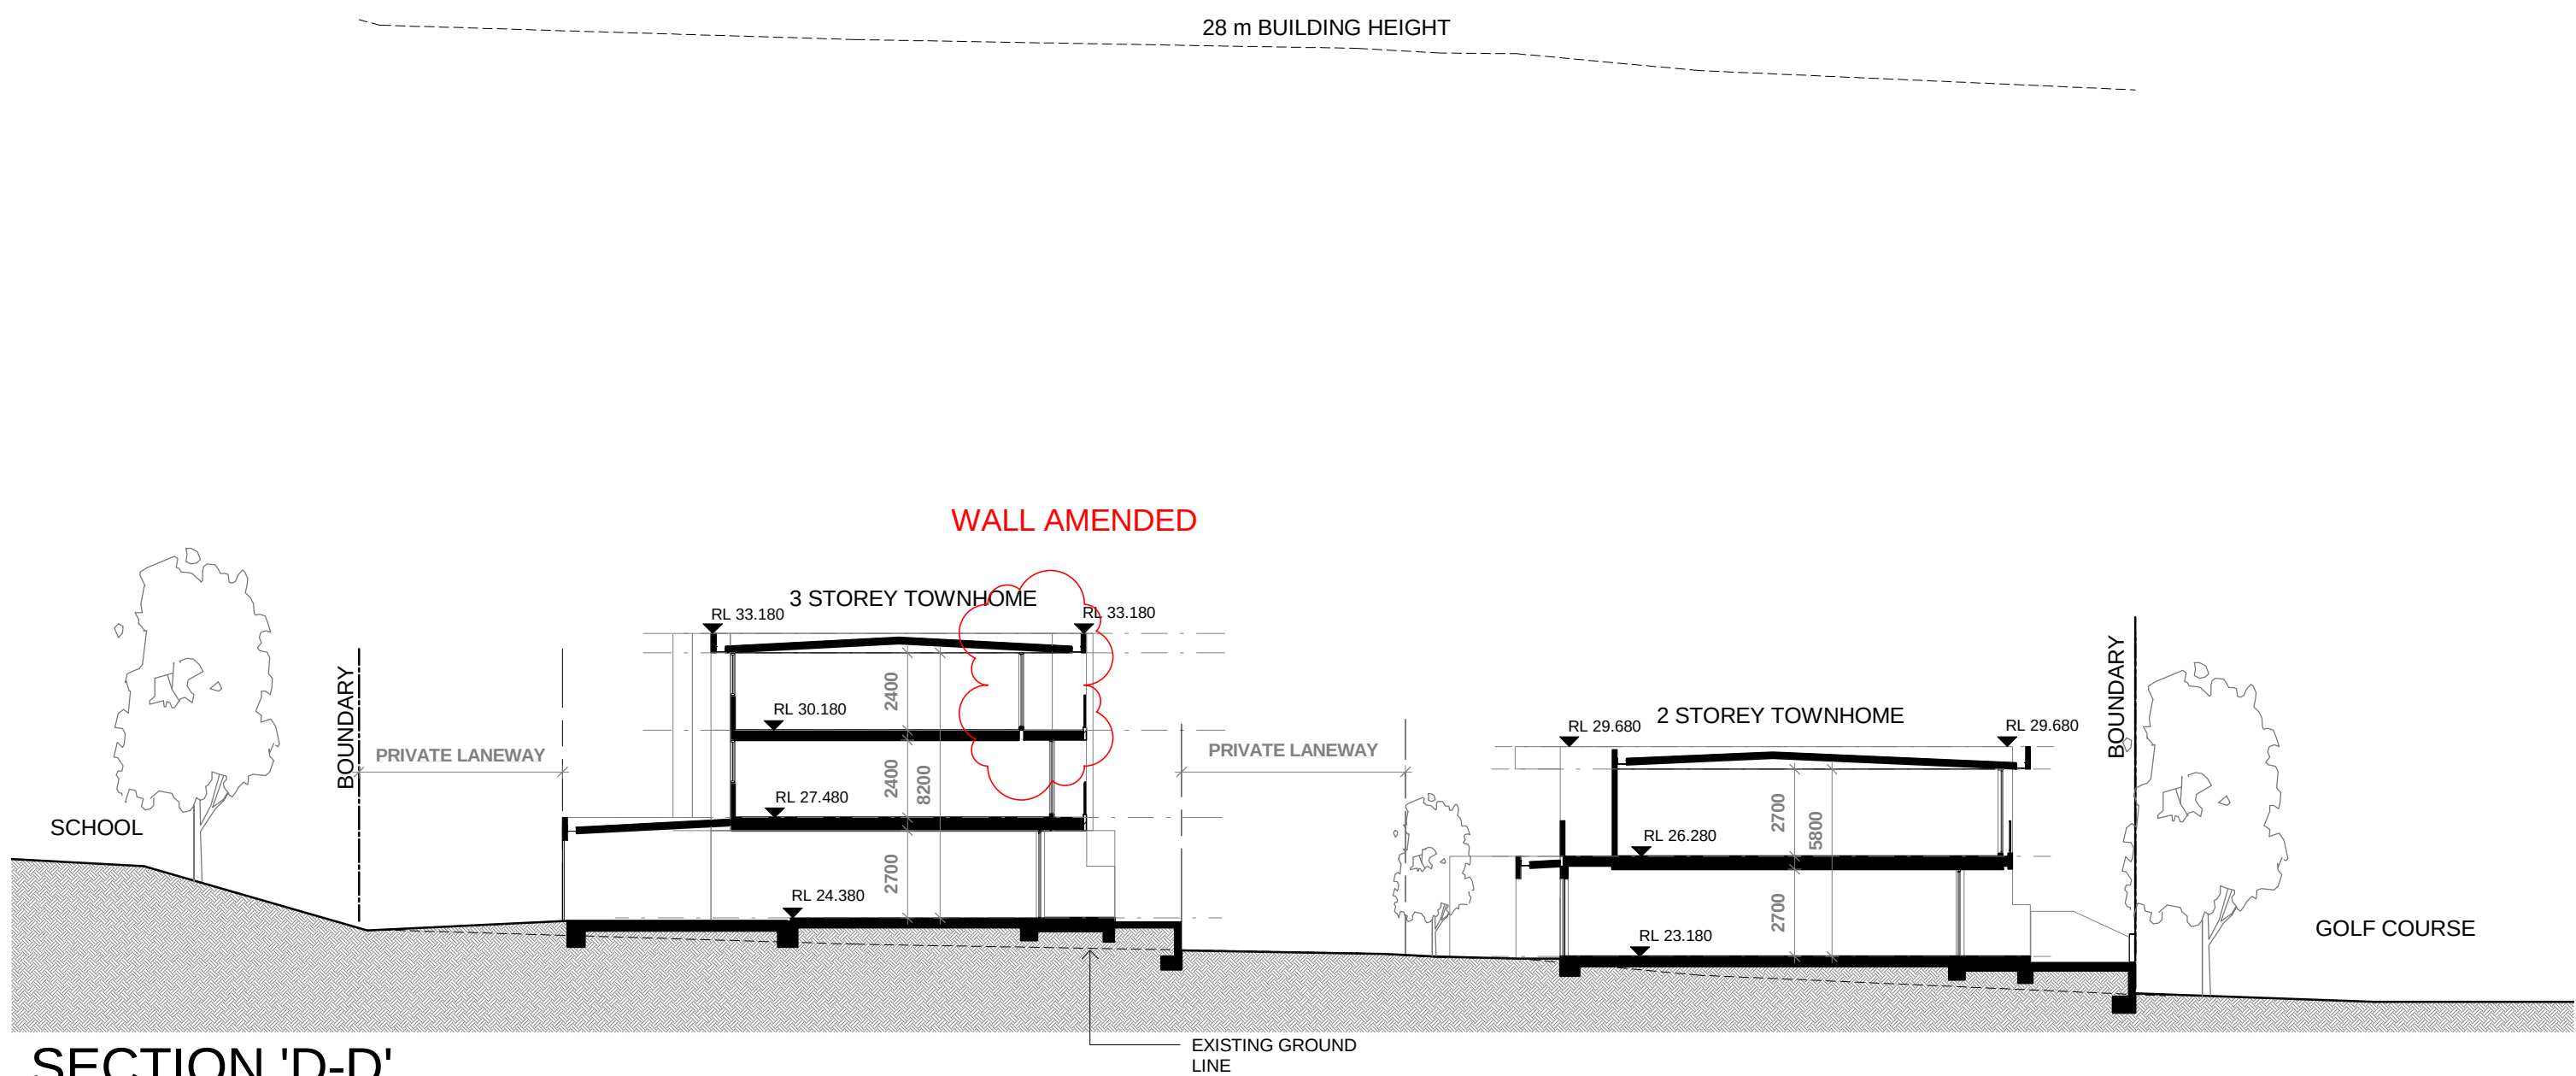


SECTION 'D-D'
1:200

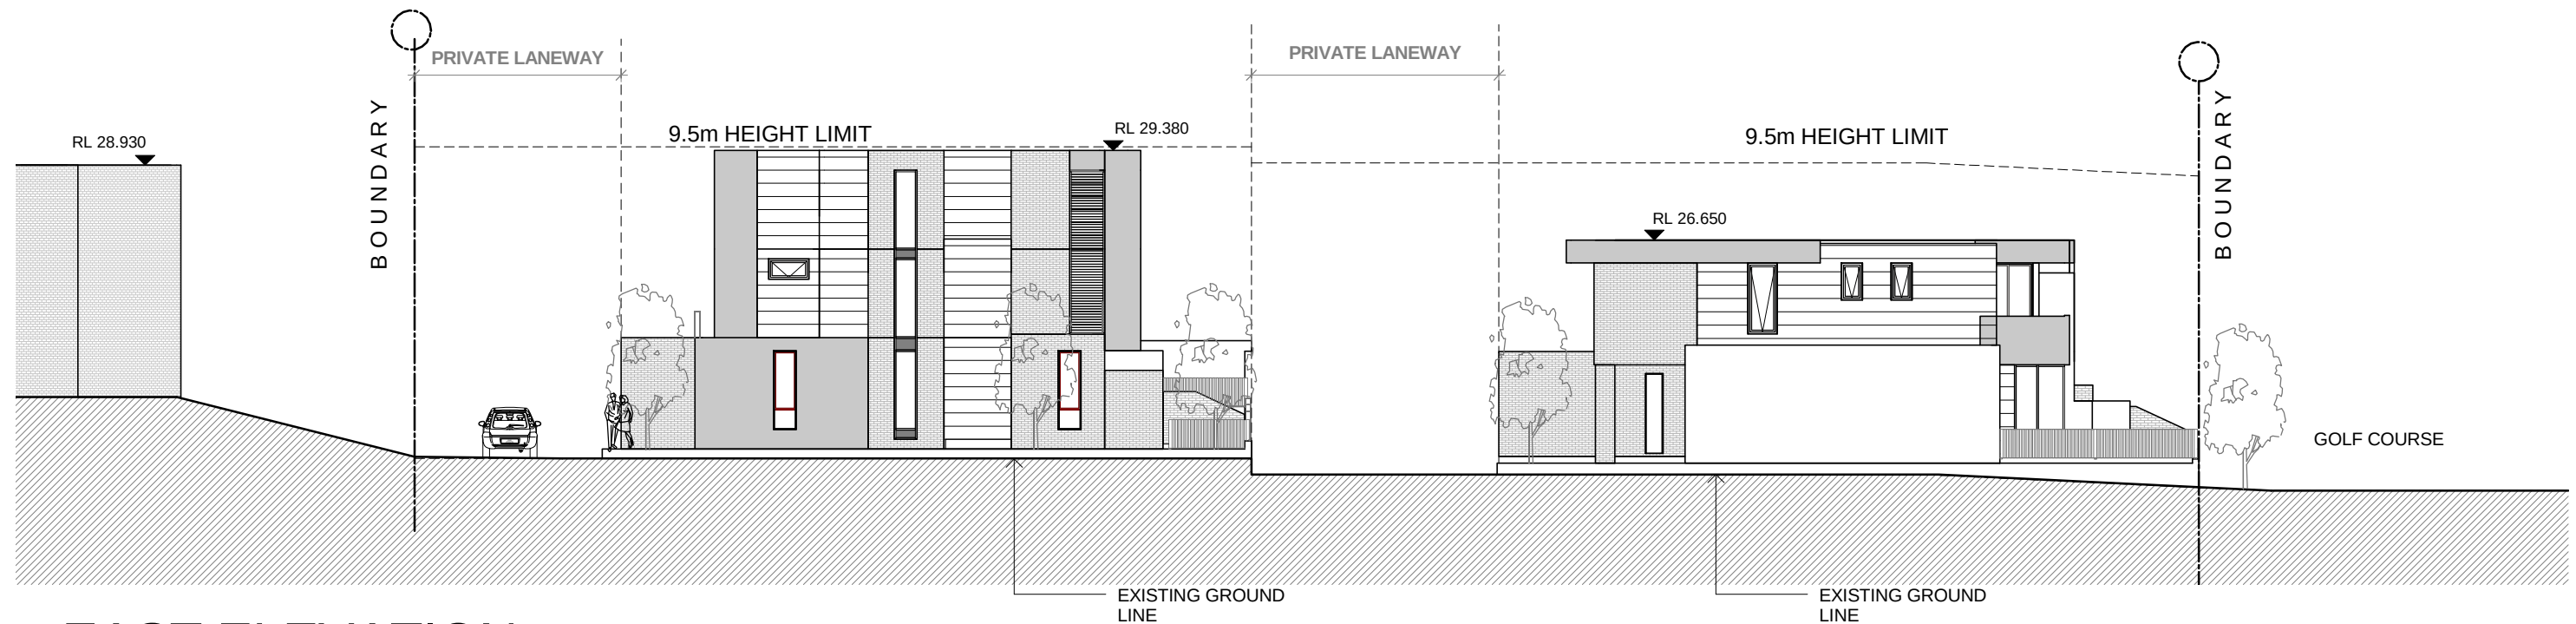

EAST ELEVATION
1:200

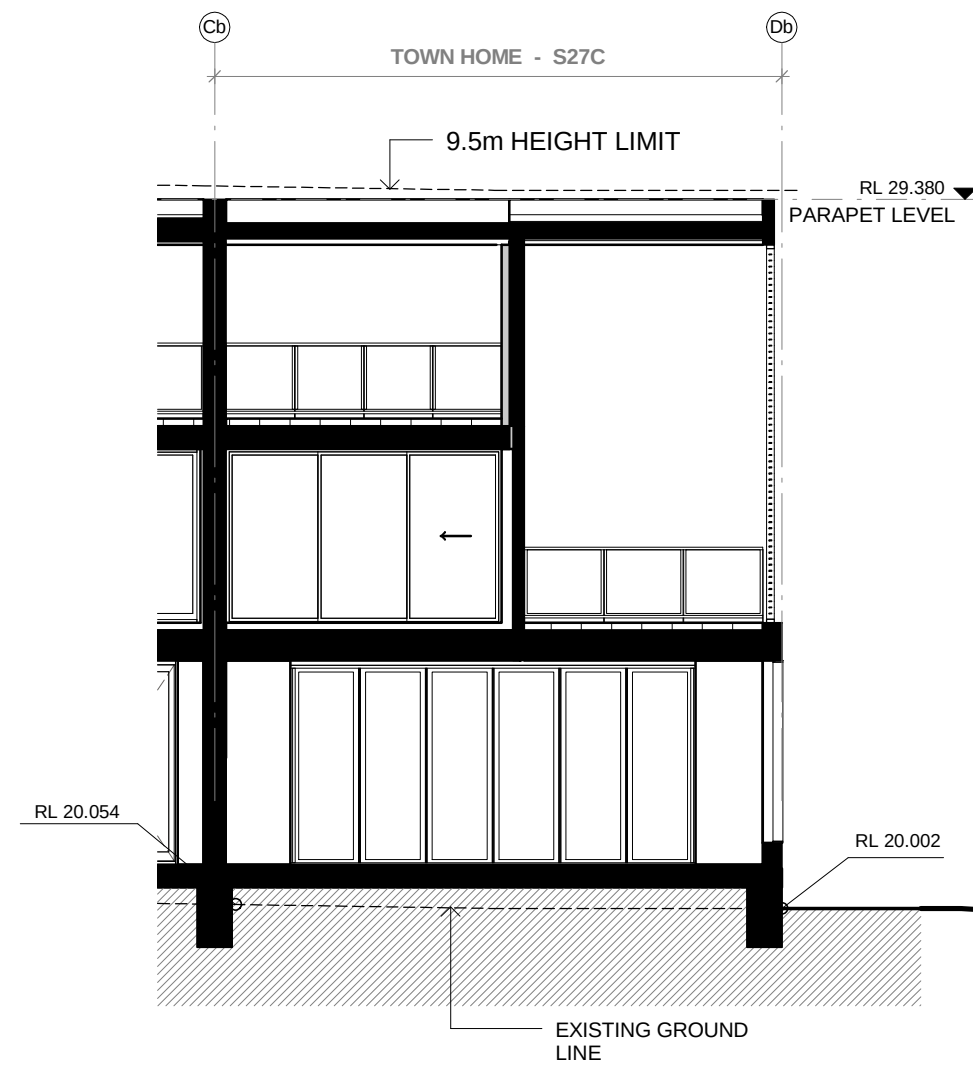

SECTION 'E-E'
1:100

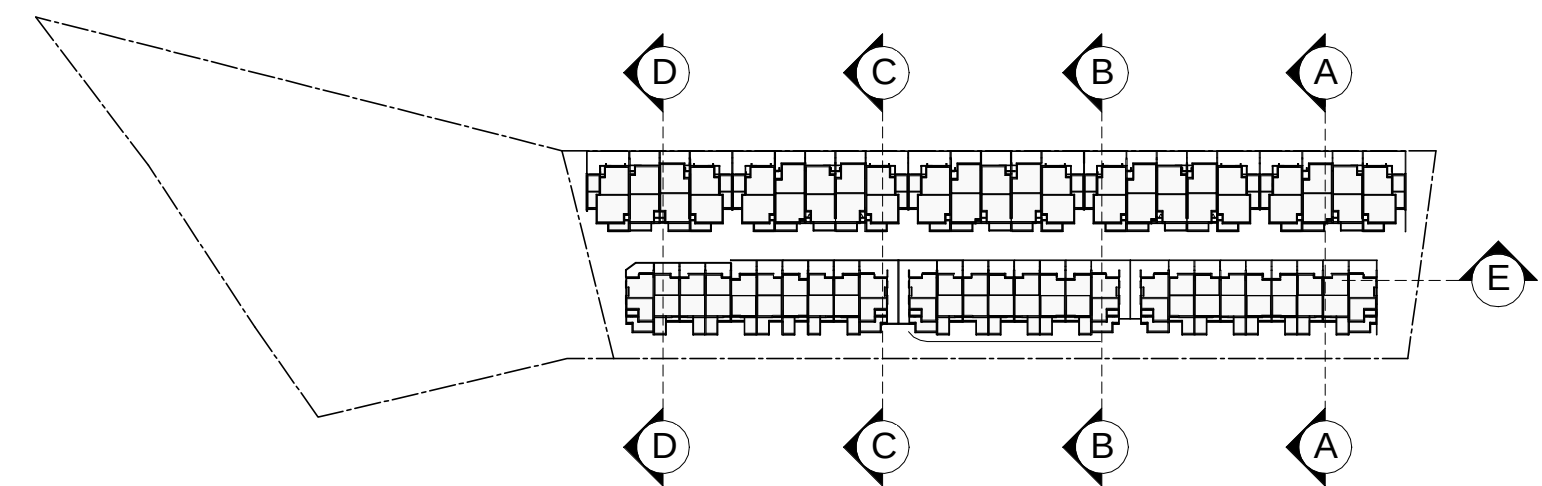

KEY PLAN

IMPORTANT NOTES:
Do not scale from drawings. All dimensions to be checked on site before commencement of work. All discrepancies to be brought to the attention of the Architect. Larger scale drawings and written dimensions take preference. This drawing is copyright and the property of the author, and must not be retained, copied or used without the express authority of MARCHESE + PARTNERS INTERNATIONAL PTY. LTD.

PRELIMINARY
NOT FOR CONSTRUCTION

REVISION	DATE	DESCRIPTION	BY
B	30-12-2015	AMENDED DA	AK / RK
C	21-03-2016	AMENDED DA PACKAGE	PM
A	21-06-2015	ISSUED TO CONSULTANTS	AK / RK

marchesepartners


Marchese Partners International Pty Ltd
Level 1, 53 Walker Street, North Sydney, NSW 2060 Australia
P +61 2 9922 4375 F +61 2 9929 5786 E info@marchesepartners.com.au
www.marchesepartners.com.au
Sydney · Brisbane · Canberra · Melbourne · Adelaide · Perth
Kuala Lumpur · Auckland
ACN 098 552 151 ABN 20 098 552 151

CLIENT
ALCEON GROUP PTY LTD
C/O METRO PROPERTY
DEVELOPMENT


PROJECT
STRATHFIELD GOLF CLUB
84 CENTENARY DR, STRATHFIELD

DRAWING TITLE
SECTION A,B,C & D, EAST ELEV.


SCALE	DATE	DRAWN	CHECKED
As indicated @A1	21/03/2016	RK	AK
JOB	DRAWING	REVISION	
14056	DA-3.01A	C	

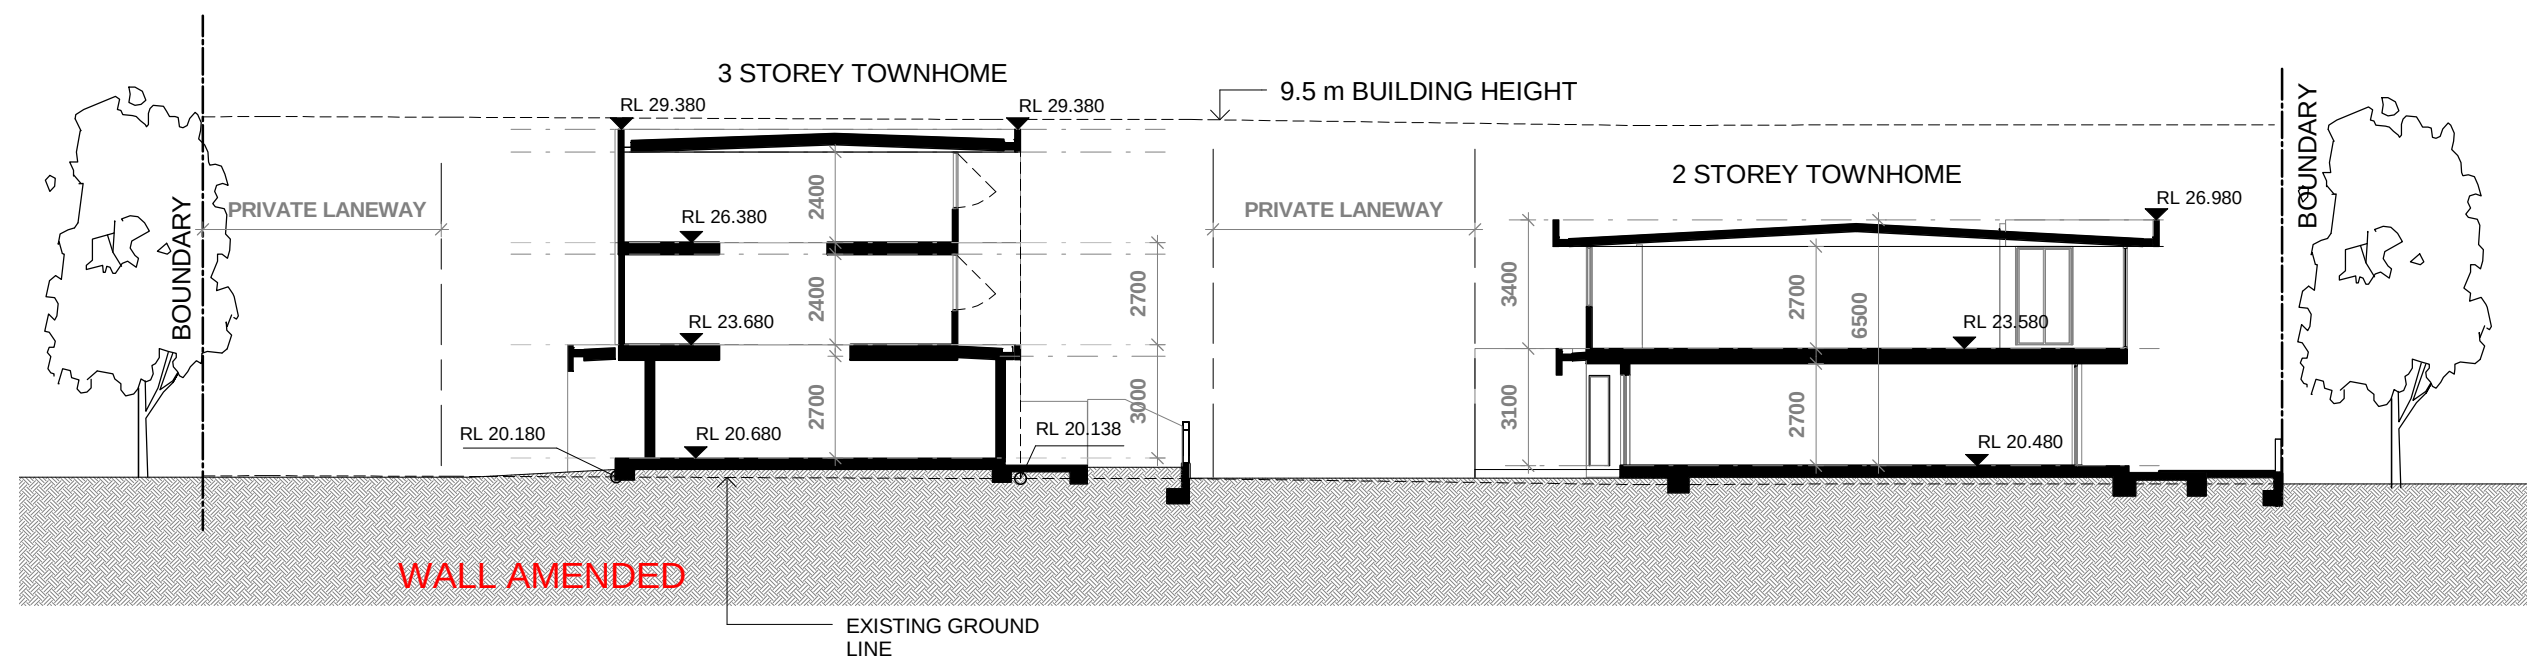


SECTION 'A-A'
1:200

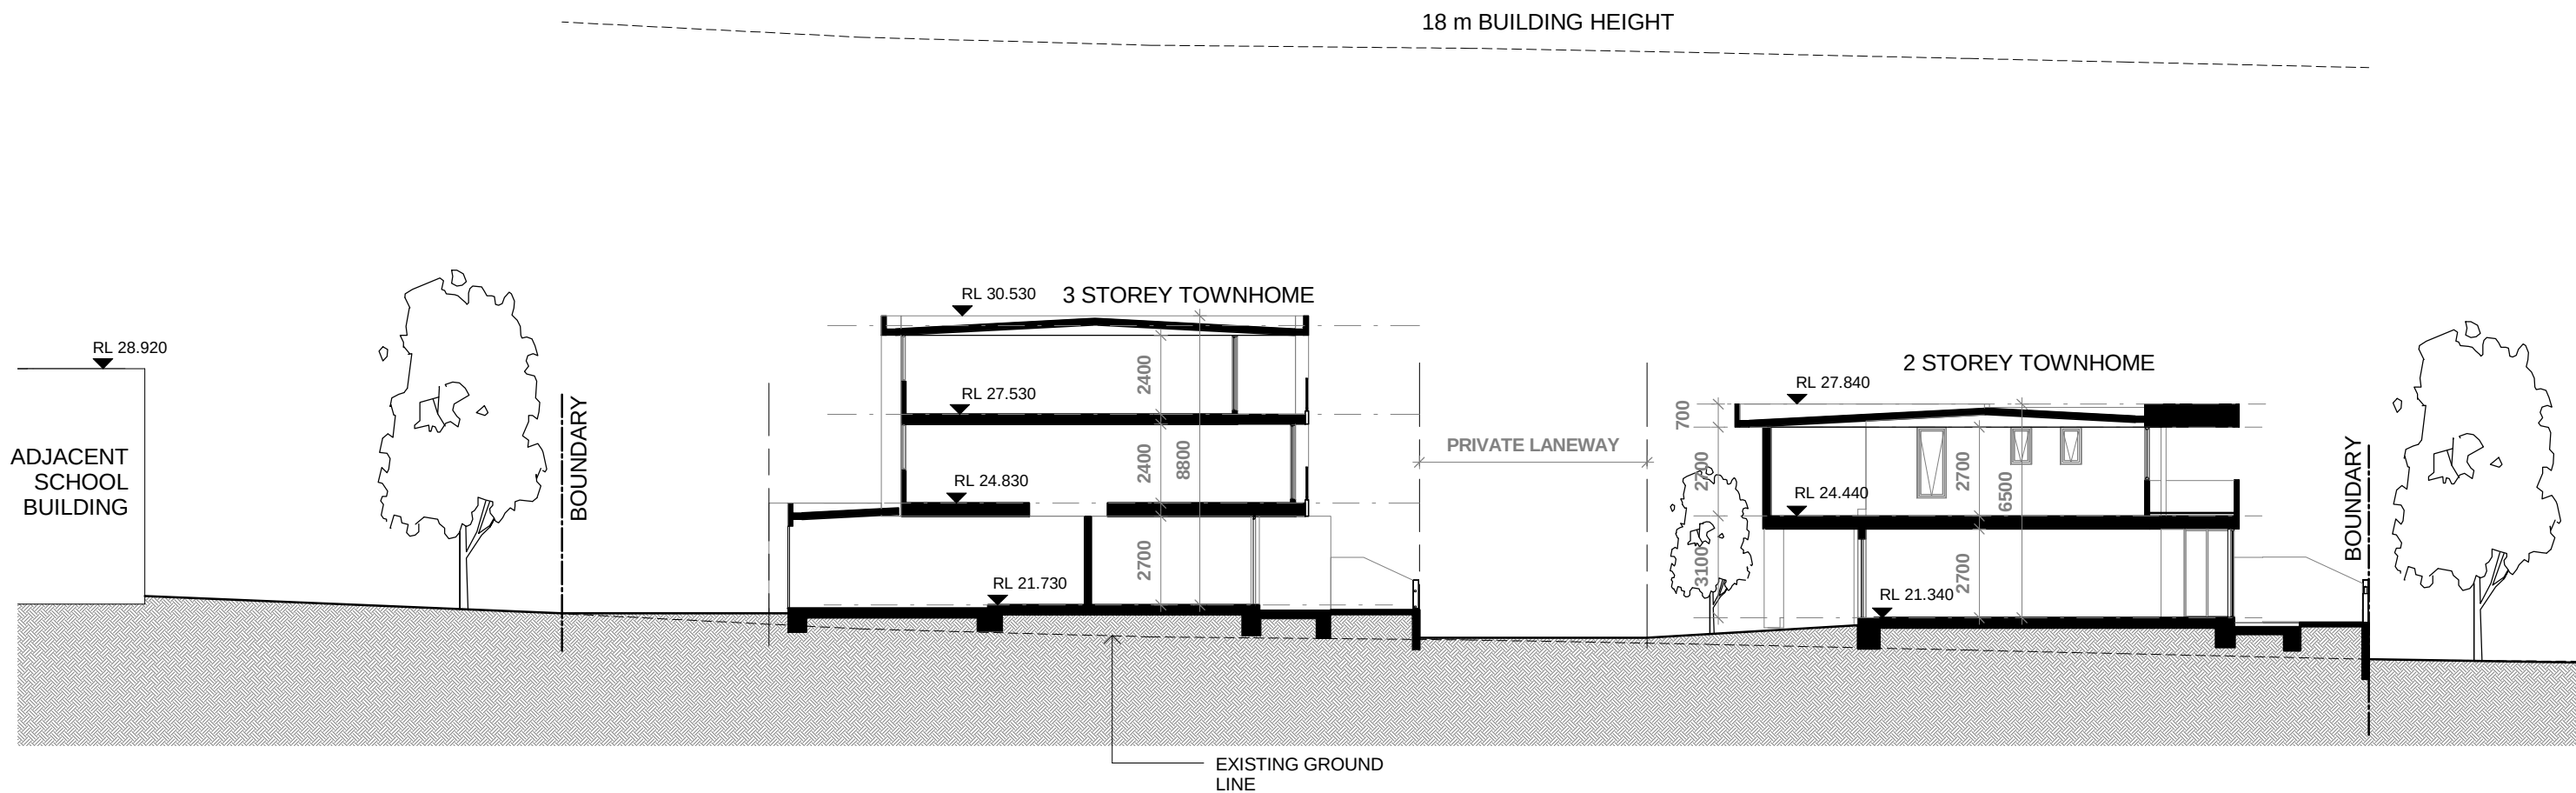


SECTION 'B-B'
1:200

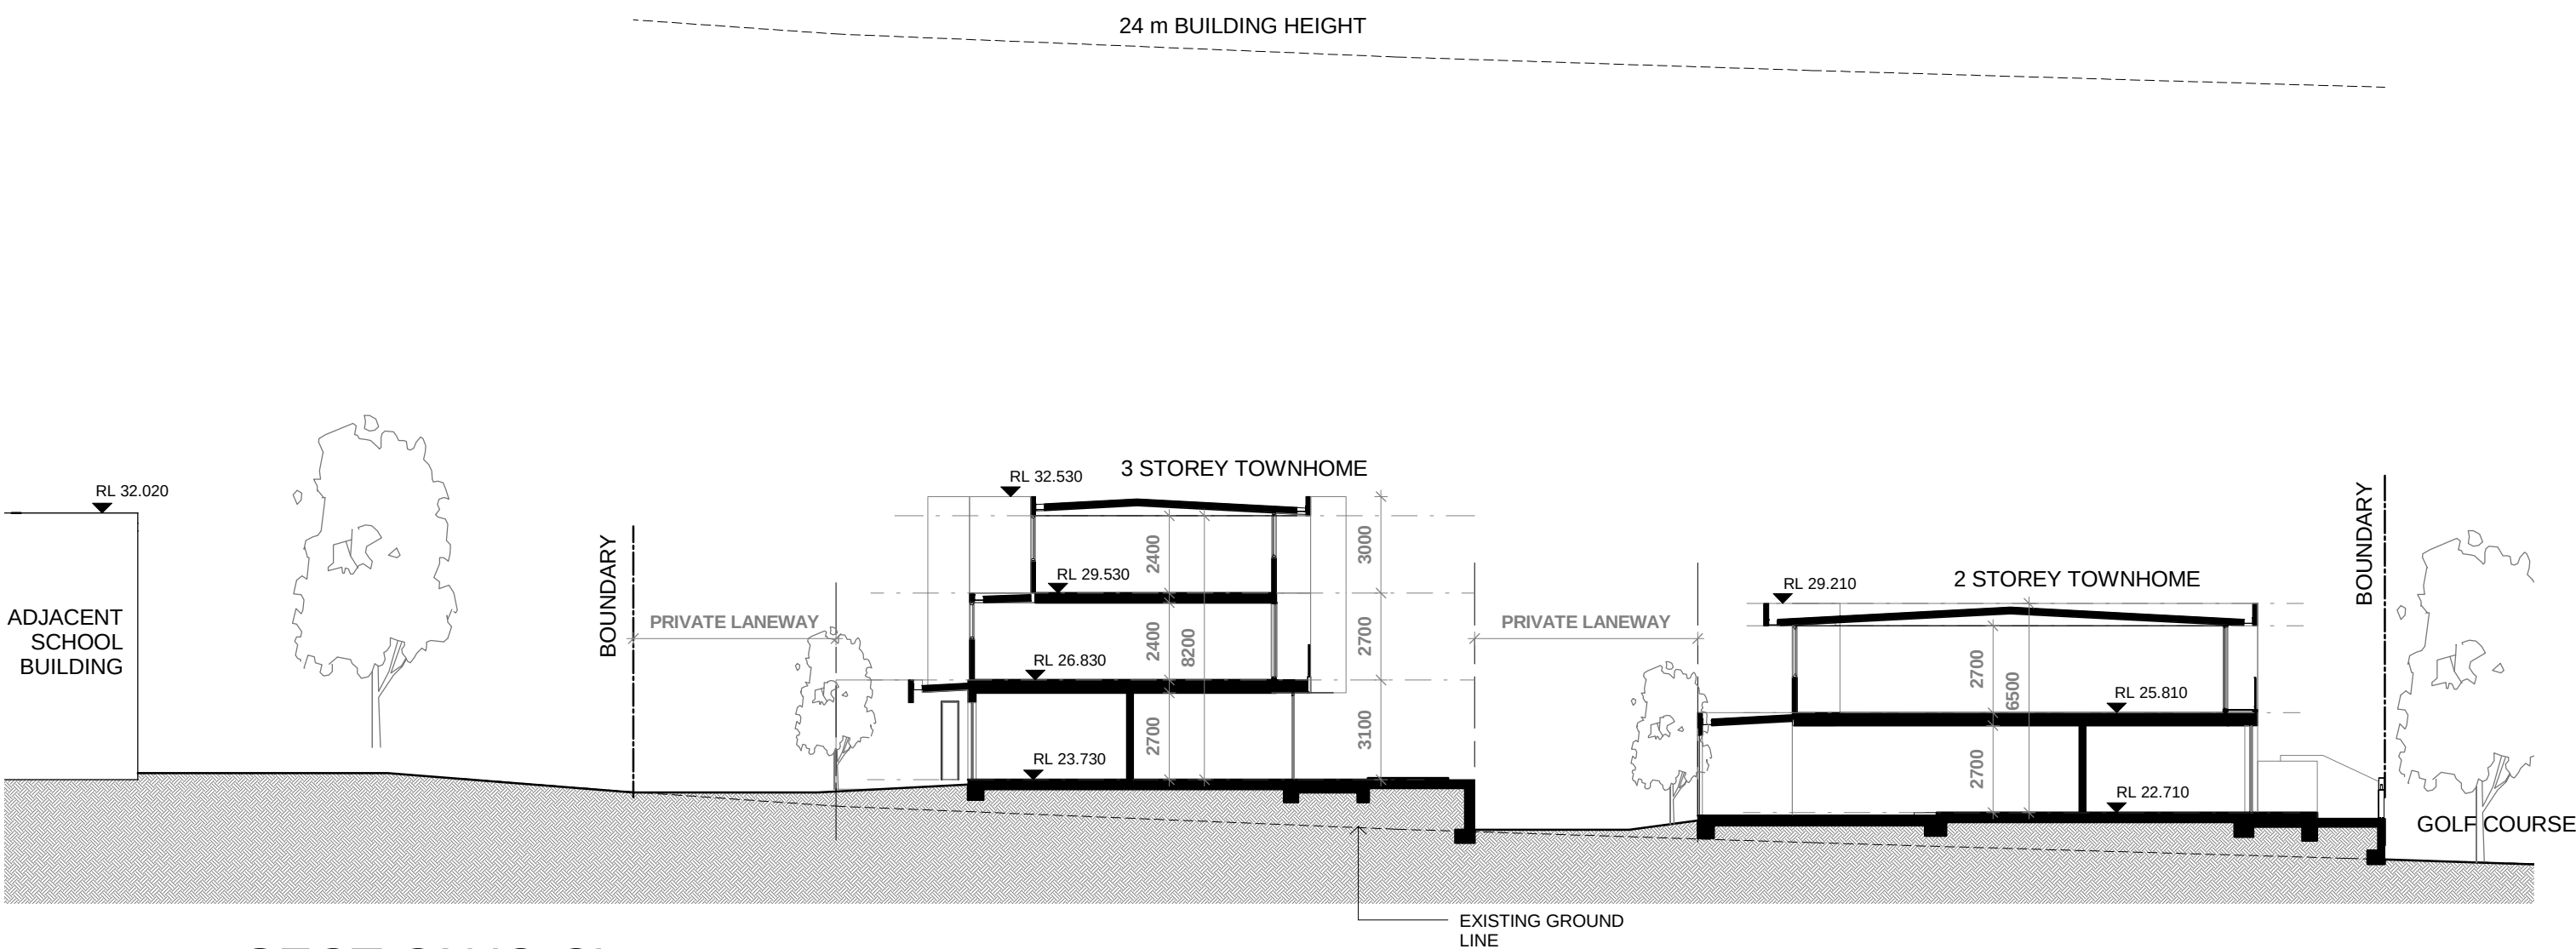


SECTION 'C-C'
1:200

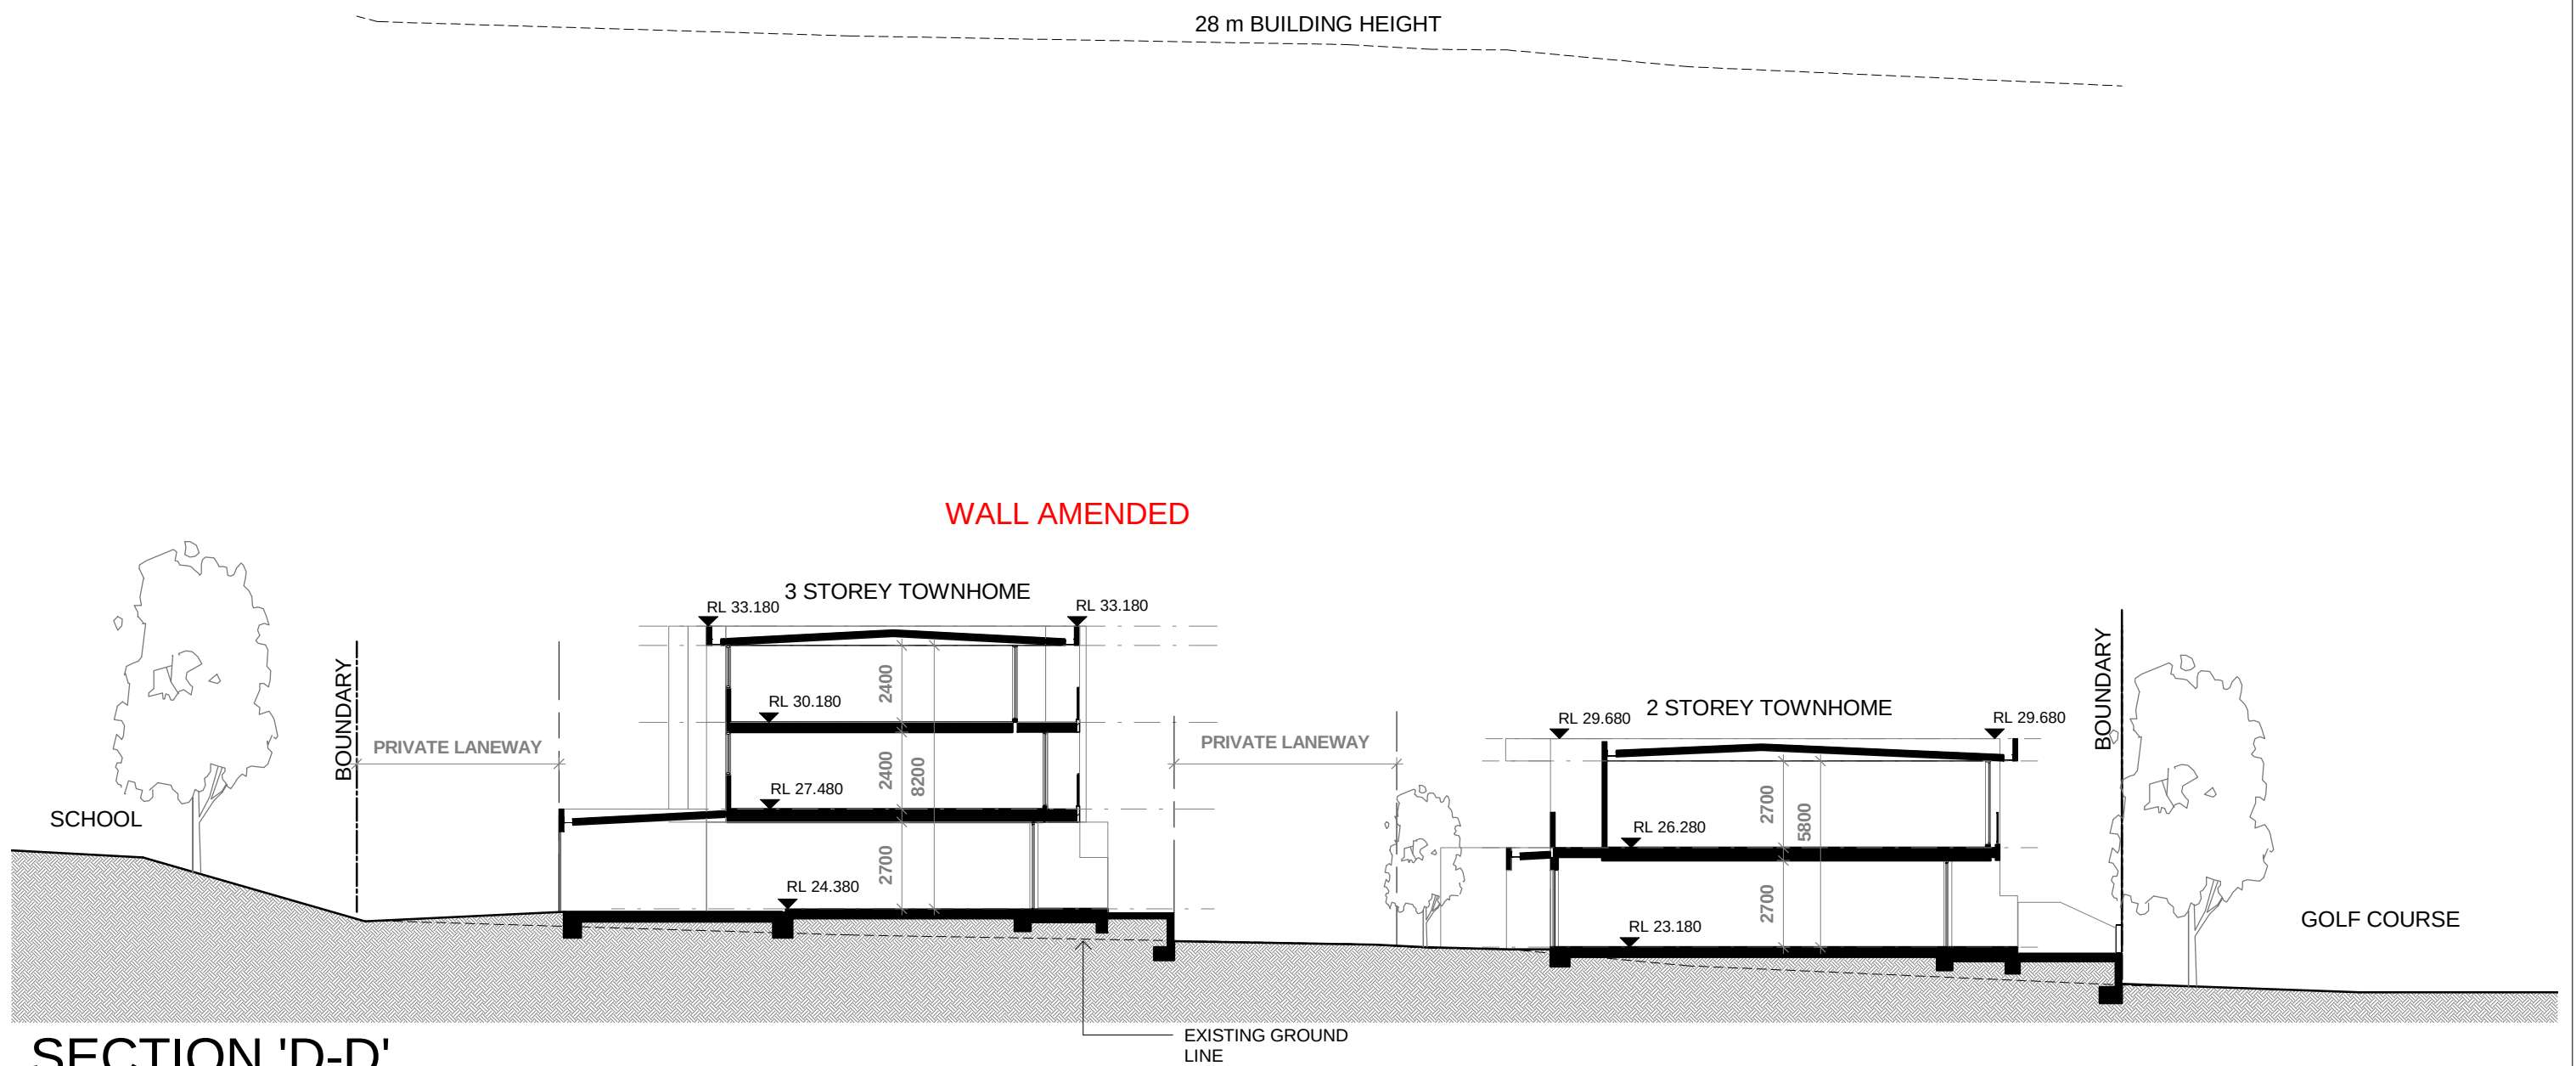


SECTION 'D-D'
1:200

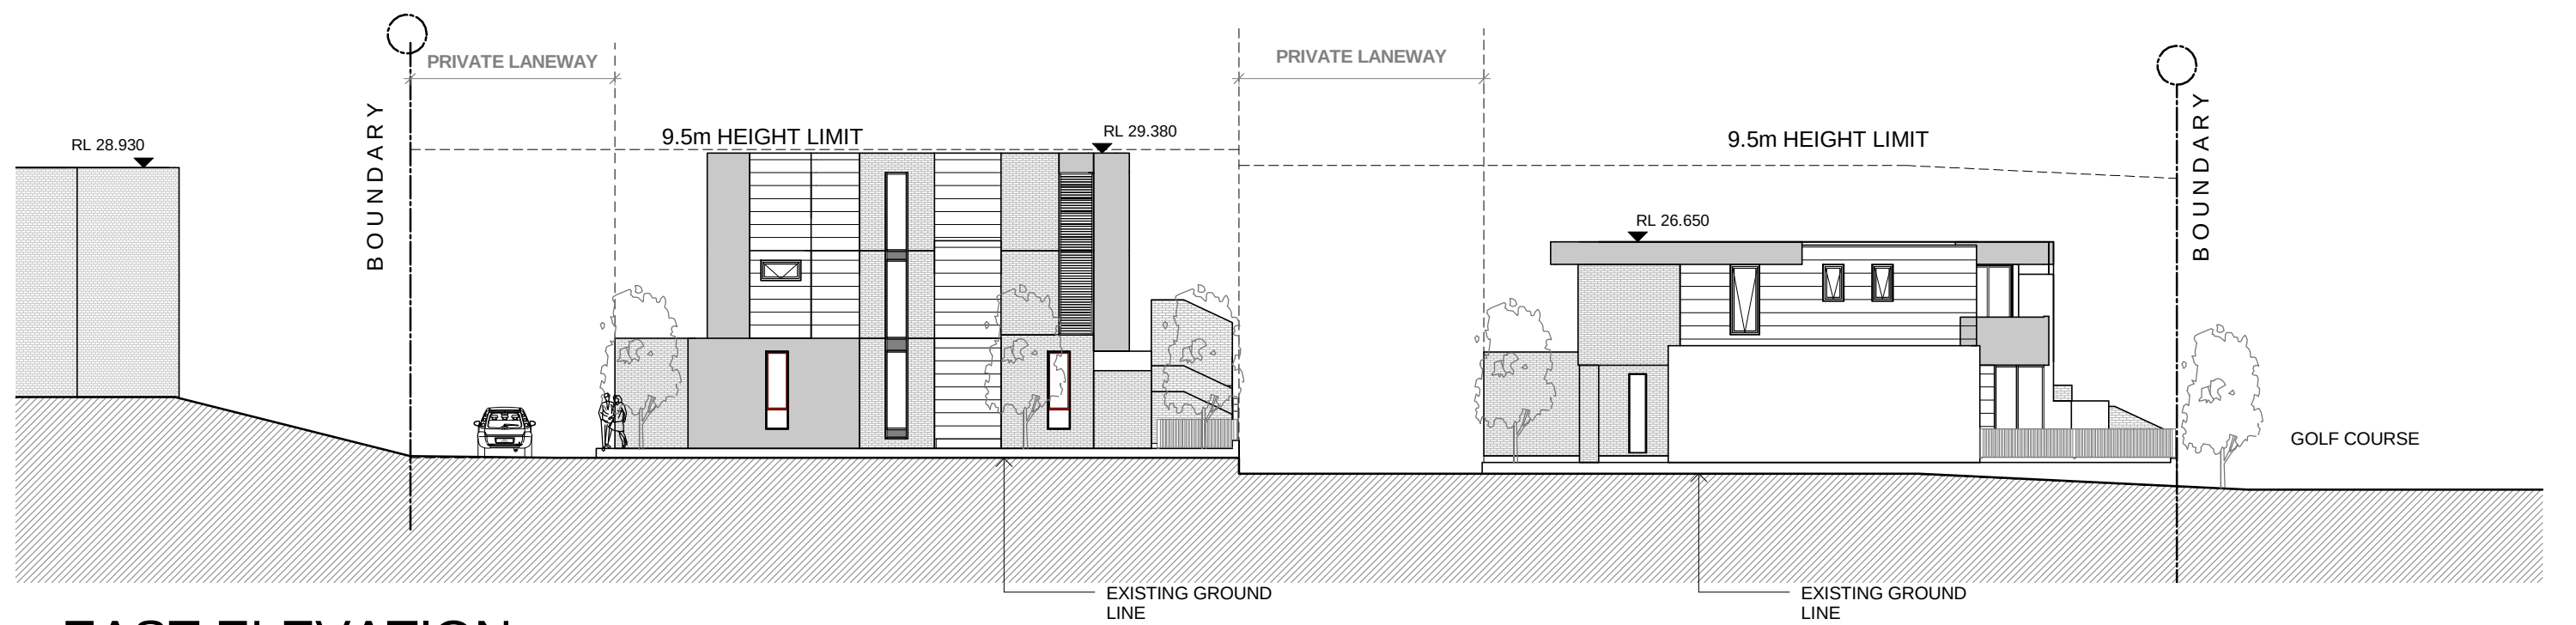

EAST ELEVATION
1:200

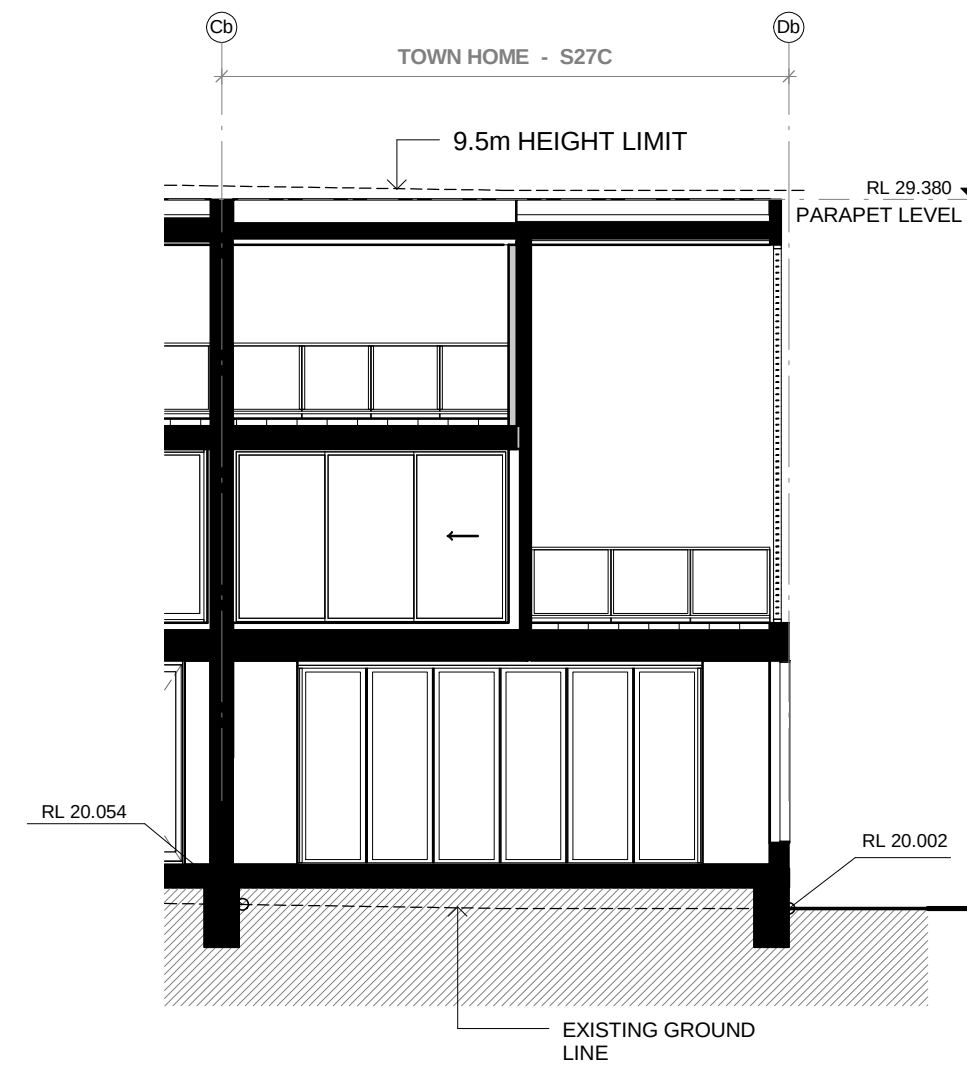

SECTION 'E-E'
1:100

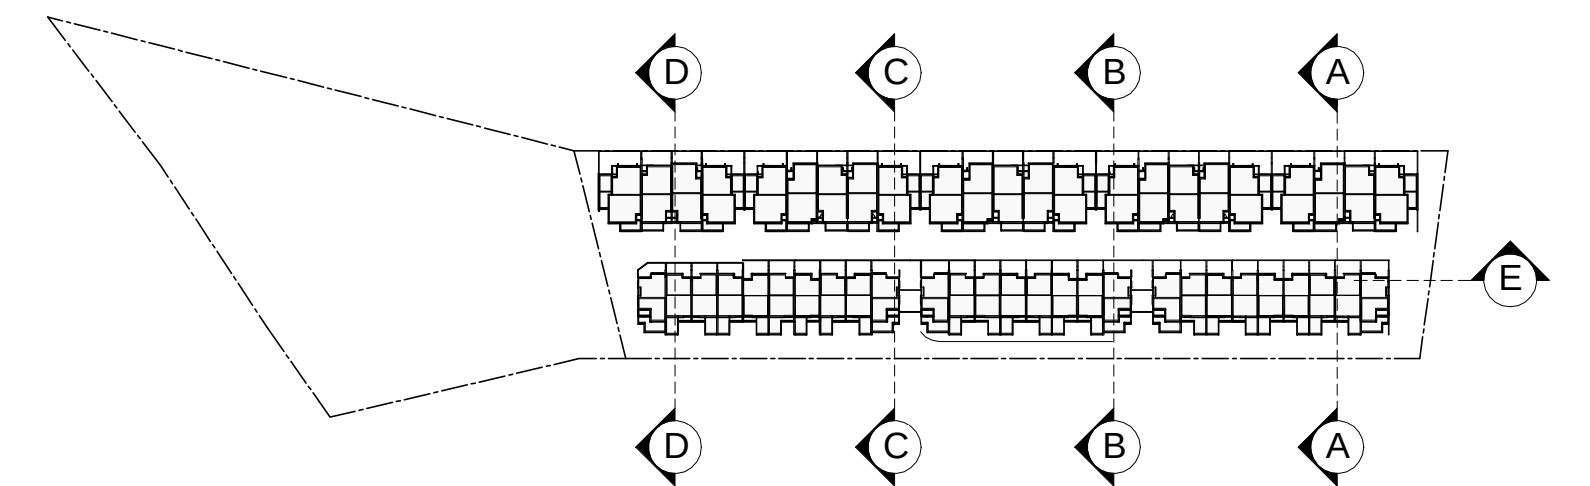

KEY PLAN

IMPORTANT NOTES:
Do not scale from drawings. All dimensions to be checked on site before commencement of work. All discrepancies to be brought to the attention of the Architect. Larger scale drawings and written dimensions take preference. This drawing is copyright and the property of the author, and must not be retained, copied or used without the express authority of MARCHESE + PARTNERS INTERNATIONAL PTY. LTD.

PRELIMINARY
NOT FOR CONSTRUCTION

REVISION	DATE	DESCRIPTION	BY
B	21-08-2015	ISSUED TO CONSULTANTS	AK / RK
C	30-12-2015	AMENDED DA	AK / RK
D	21-03-2016	AMENDED DA PACKAGE	PM

marchesepartners
Marchese Partners International Pty Ltd
Level 1, 53 Walker Street, North Sydney, NSW 2060 Australia
P +61 2 9922 4375 F +61 2 9929 5786 E info@marchesepartners.com.au
www.marchesepartners.com.au
Sydney · Brisbane · Canberra · Melbourne · Adelaide · Perth
Kuala Lumpur · Auckland
ACN 098 552 151 ABN 20 098 552 151

CLIENT
ALCEON GROUP PTY LTD
C/O METRO PROPERTY
DEVELOPMENT

PROJECT
STRATHFIELD GOLF CLUB
84 CENTENARY DR, STRATHFIELD

DRAWING TITLE
SECTION A,B,C & D, EAST ELEV.

SCALE	DATE	DRAWN	CHECKED
As indicated @A1	21/03/2016	RK	AK
JOB	DRAWING	REVISION	
14056	DA-3.01A	D	