



Sheet List	
Sheet Number	Sheet Name
DA-000-B	Cover Page
DA-001-B	Location Plan
DA-002-B	Project Information
DA-003-B	Site Analysis Plan
DA-004-B	SITE BOUNDARIES
DA-100-B	Basement Plan
DA-101-B	Podium Plan
DA-102-B	Level 1 Plan
DA-103-B	Level 2 Plan
DA-104-B	Level 3 Plan
DA-105-B	Level 4 Plan
DA-106-B	Level 5 Plan
DA-107-B	Level 6 Plan
DA-108-B	Level 7 Plan
DA-109-B	Level 8 Plan
DA-110-B	Roof Plan
DA-200-B	Overall Elevations
DA-201-B	Overall Elevations
DA-202-B	Elevations, Building A+B
DA-300-B	3D View
DA-301-B	3D View
DA-400-B	Section A
DA-500-B	Sun Shadow Diagrams
DA-501-B	Materials, Colours & Finishes

DEVELOPMENT APPLICATION

ARCHITECT

ROBERTSON + MARKS
EST 1892

Ground Level 11-17 Buckingham St. Surry Hills 2010 Australia
t. (+61) 2 9319 4388 e. mail@marks.net.au www.marks.net.au
BRIAN MANN 5975 • ANDREW SCARVELIS • MARCO O. ABBONDANZA

CLIENT



Community minded. Community driven.



REVISIONS				By
Issue	Date	Description		
A	03/11/2015	DA Submission		
B	04/12/2015	DA Amendment		

REVISIONS				By
Issue	Date	Description		

Lot 3105,
LORD SHEFFIELD CIRCUIT,
THORNTON

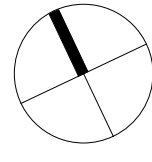TRUE NORTH


DRAWING TITLE
Cover Page


SCALE : @B1
DATE : 04/12/15

Drawing Number
DA-000-B

NOTES
Dimensions - Contractors to check all dimensions on site prior to commencing construction.
Do not scale from this drawing. Use given dimensions.
Copyright © This document is copyright. All rights reserved.

ROBERTSON + MARKS

Museum of fire

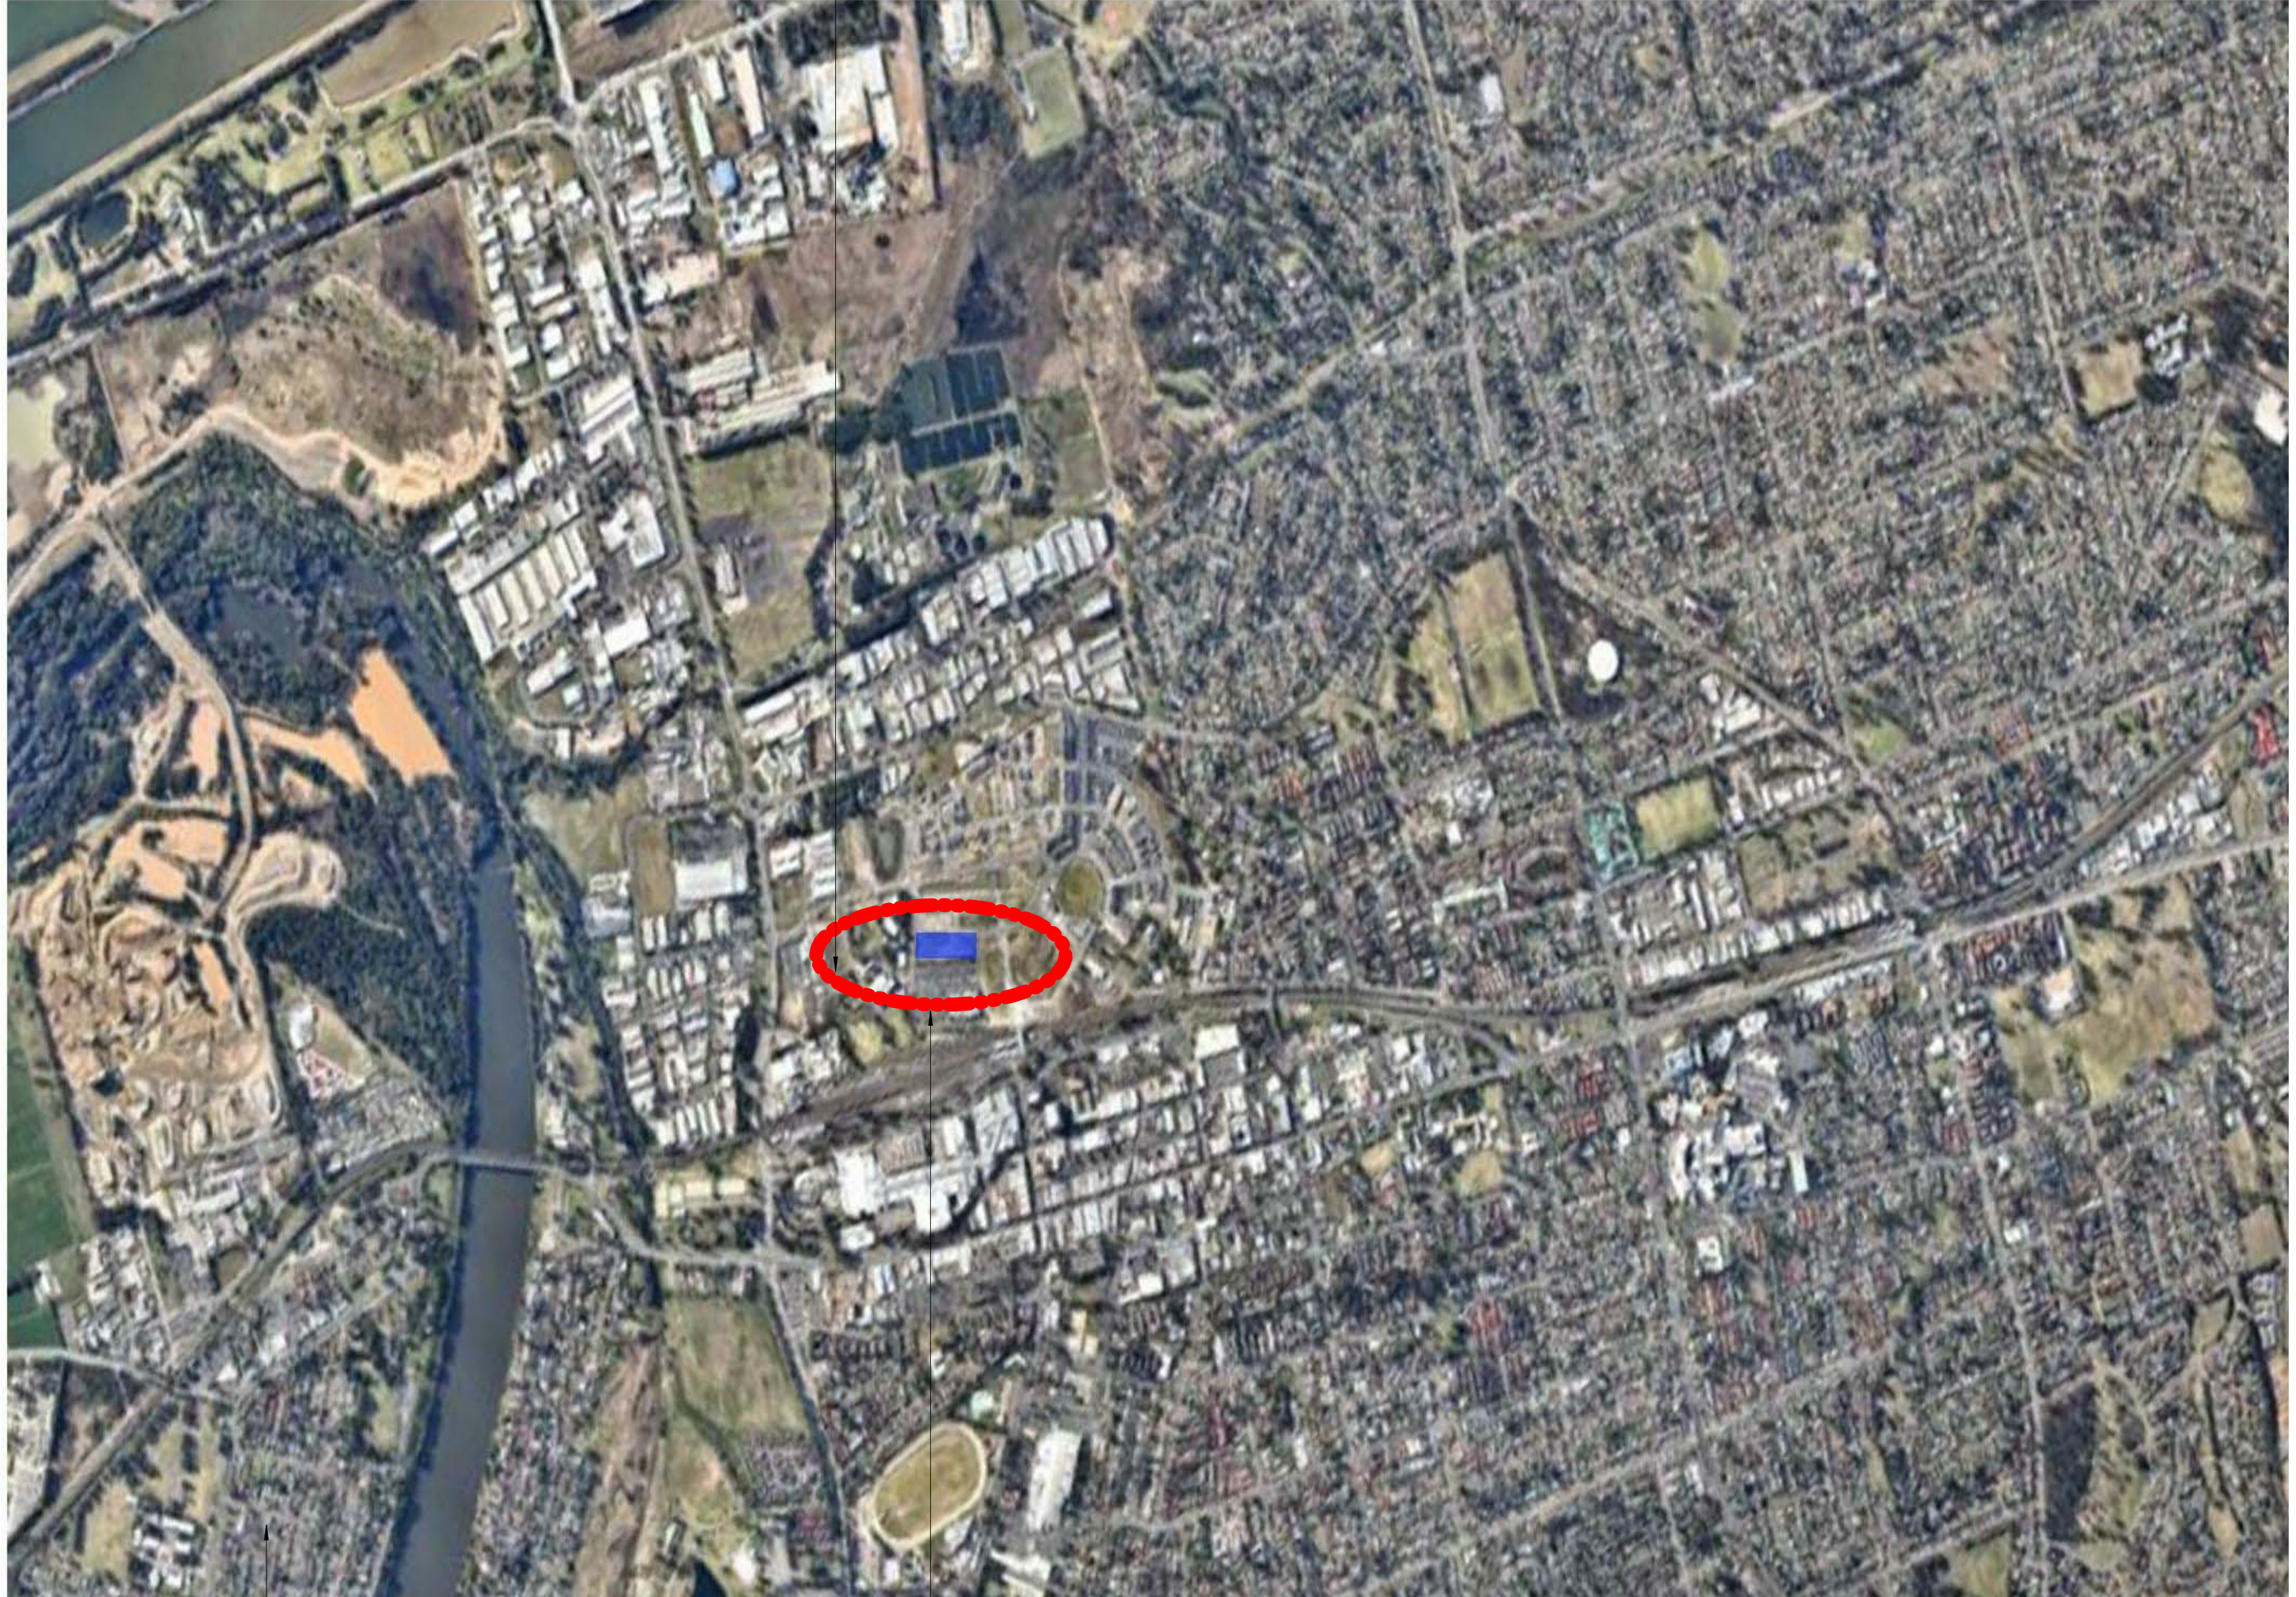


Nepean River

- Commuter Parking

Location Plan - B

DEVELOPMENT APPLICATION

ARCHITECT ROBERTSON + MARKS EST 1892 Ground Level 11-17 Buckingham St Surry Hills 2010 Australia t. (+61) 2 9319 4388 e. mail@marks.net.au www.marks.net.au BRIAN MANN 5975 • ANDREW SCARVELIS • MARCO O. ABBONDANZA	CLIENT evolve HOUSING Community minded. Community driven PAYCE	REVISIONS <table><thead><tr><th>Issue</th><th>Date</th><th>Description</th><th>By</th></tr></thead><tbody><tr><td>A</td><td>03/11/2015</td><td>DA. Submission</td><td>S.C</td></tr><tr><td>B</td><td>04/12/2015</td><td>DA. Amendment</td><td>S.C</td></tr></tbody></table>	Issue	Date	Description	By	A	03/11/2015	DA. Submission	S.C	B	04/12/2015	DA. Amendment	S.C	REVISIONS <table><thead><tr><th>Issue</th><th>Date</th><th>Description</th><th>By</th></tr></thead><tbody><tr><td></td><td></td><td></td><td></td></tr></tbody></table>	Issue	Date	Description	By					Lot 3105, LORD SHEFFIELD CIRCUIT, THORNTON	TRUE NORTH 	DRAWING TITLE Location Plan
		Issue	Date	Description	By																					
		A	03/11/2015	DA. Submission	S.C																					
B	04/12/2015	DA. Amendment	S.C																							
Issue	Date	Description	By																							
NOTES Dimensions - Contractors to check all dimensions on site prior to commencing construction. Do not scale from this drawing. Use given dimensions. Copyright © This document is copyright. All rights reserved.					SCALE : 1:1000 @B1 DATE : 04/12/15 Drawing Number DA-001-B																					
ROBERTSON + MARKS																										

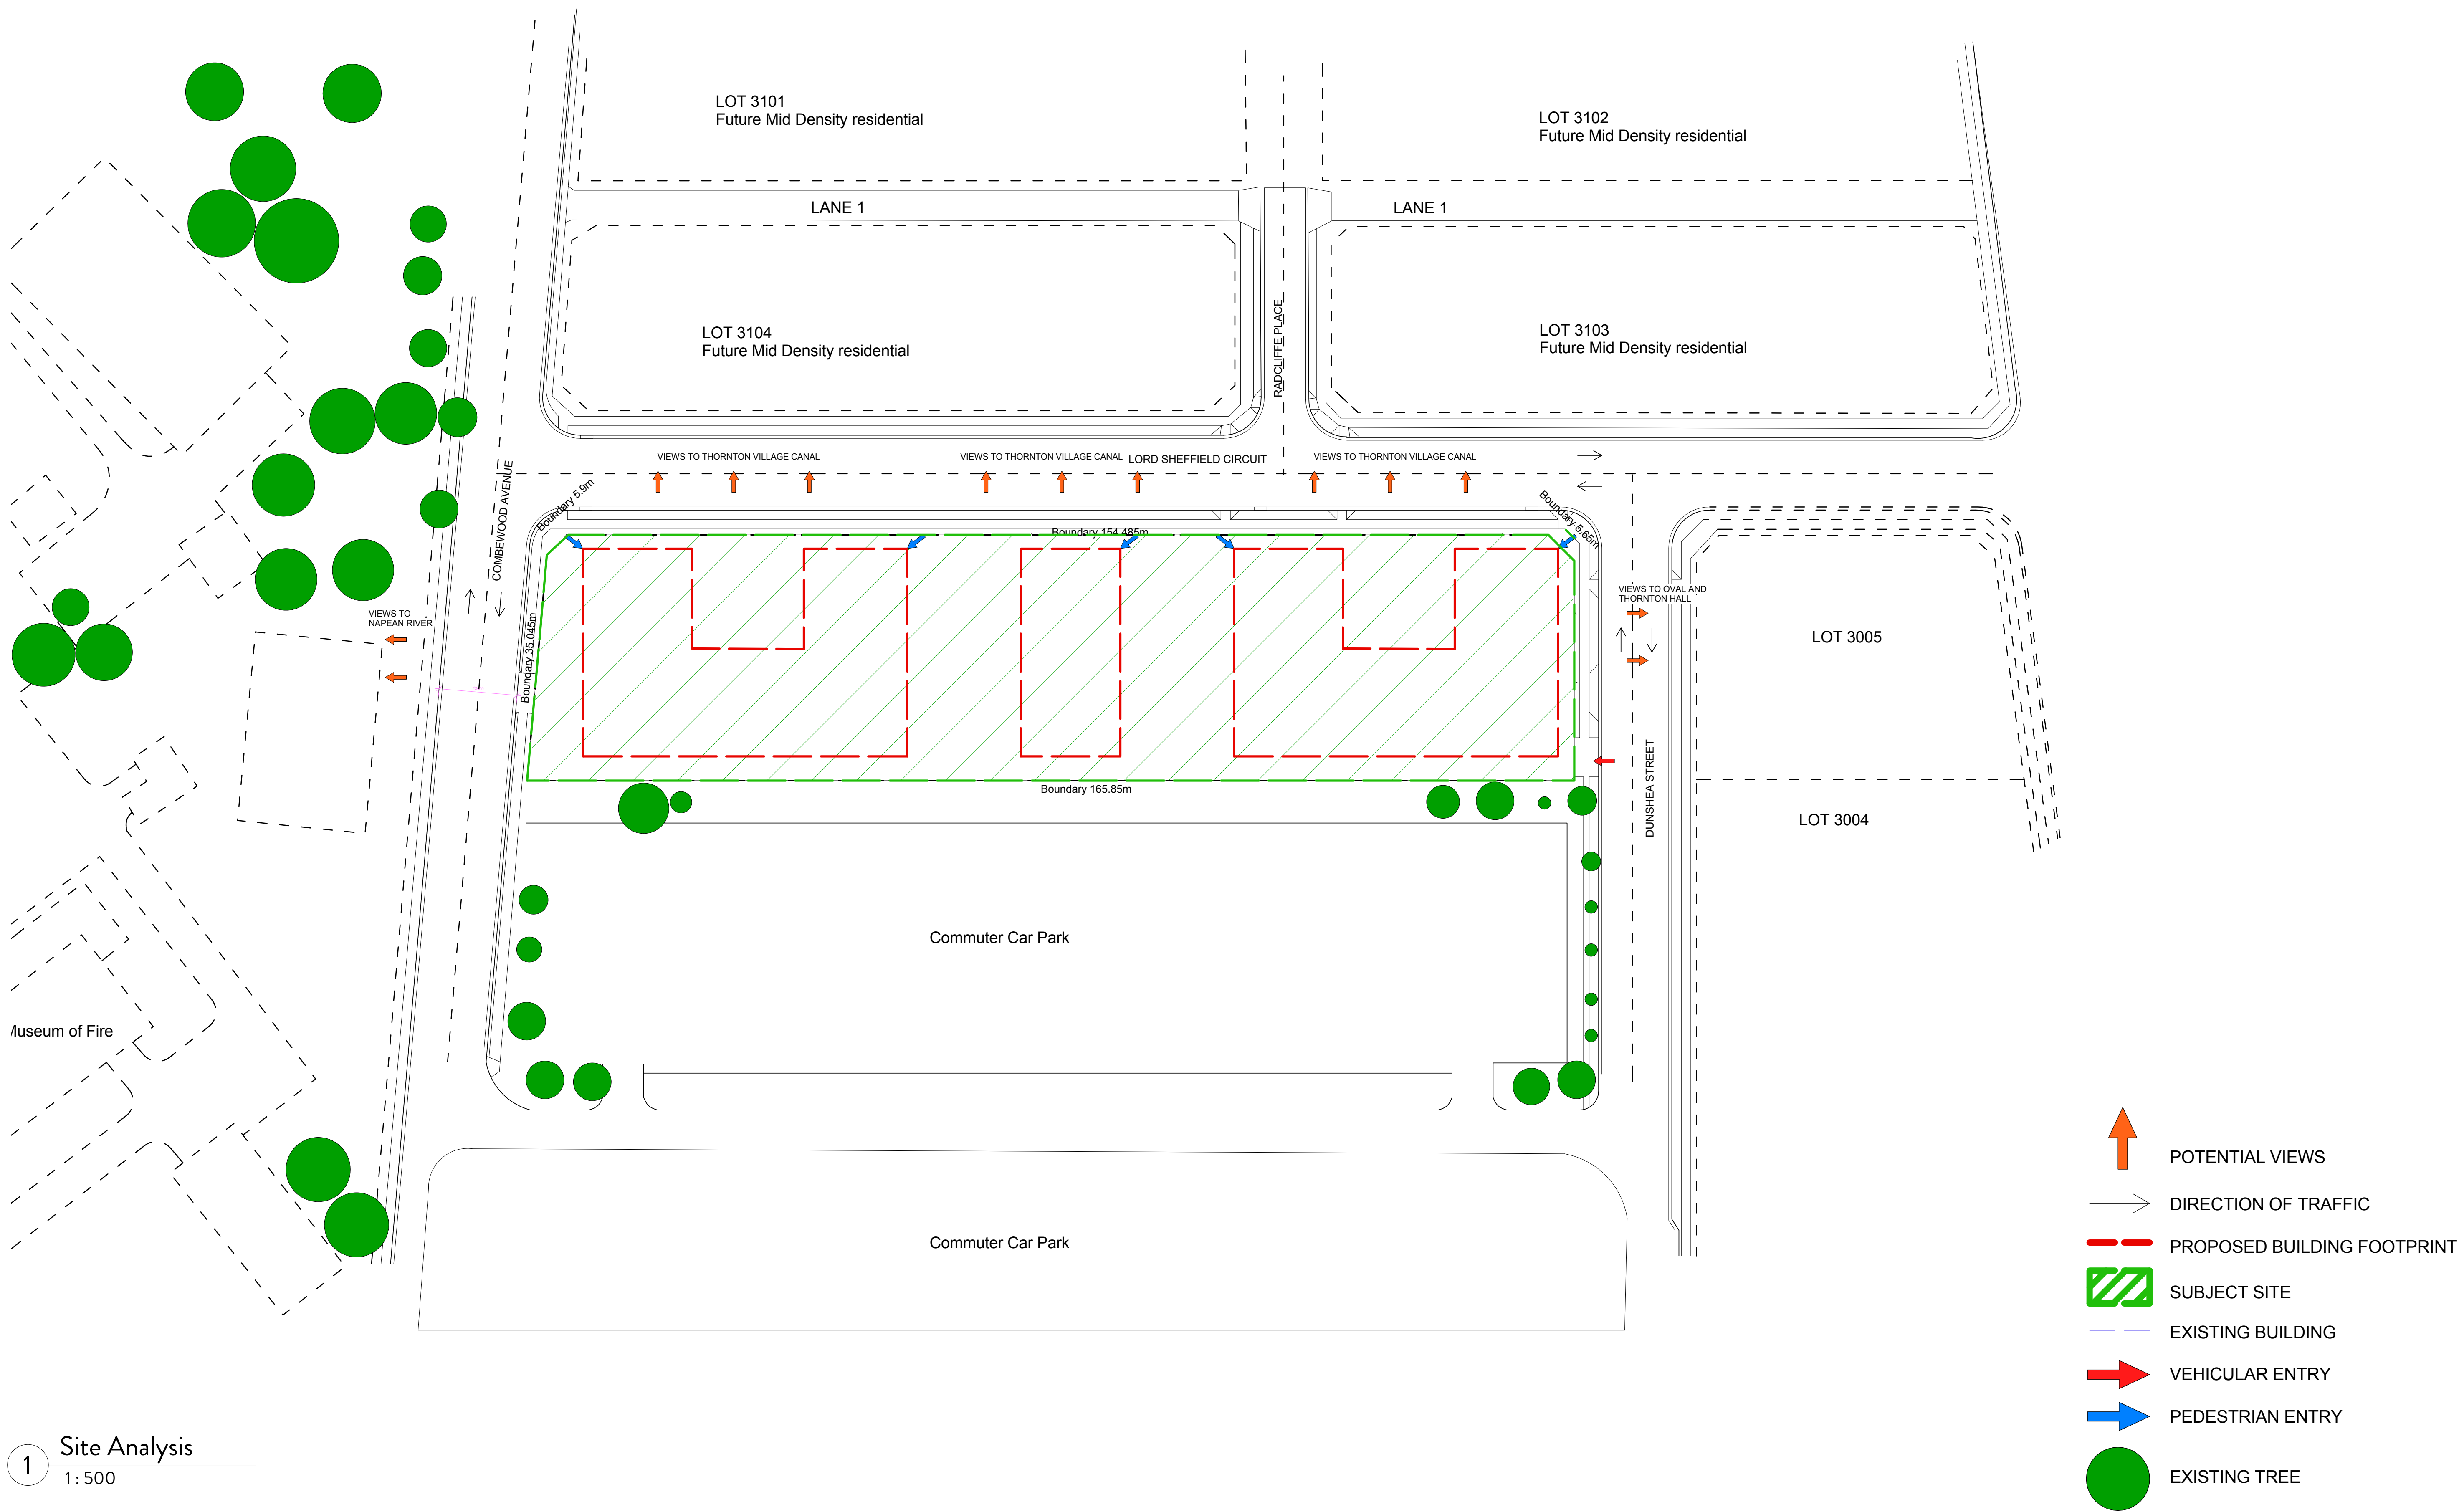

DEVELOPMENT APPLICATION

ARCHITECT

ROBERTSON + MARKS
EST 1892

Ground Level 11-17 Buckingham St. Surry Hills 2010 Australia
t. (+61) 2 9319 4388 e. mail@marks.net.au www.marks.net.au
BRIAN MANN 5975 • ANDREW SCARVELIS • MARCO O. ABBONDANZA



REVISIONS			By
Issue	Date	Description	
A	03/11/2015	DA Submission	
B	04/12/2015	DA Amendment	S.C.

REVISIONS			By
Issue	Date	Description	

Lot 3105,
LORD SHEFFIELD CIRCUIT,
THORNTON




DRAWING TITLE
Site Analysis Plan

SCALE : As indicated @B1
DATE : 04/12/15

Drawing Number
DA-003-B

NOTES
Dimensions - Contractors to check all dimensions on site prior to commencing construction.
Do not scale from this drawing. Use given dimensions.
Copyright © This document is copyright. All rights reserved.

ROBERTSON + MARKS

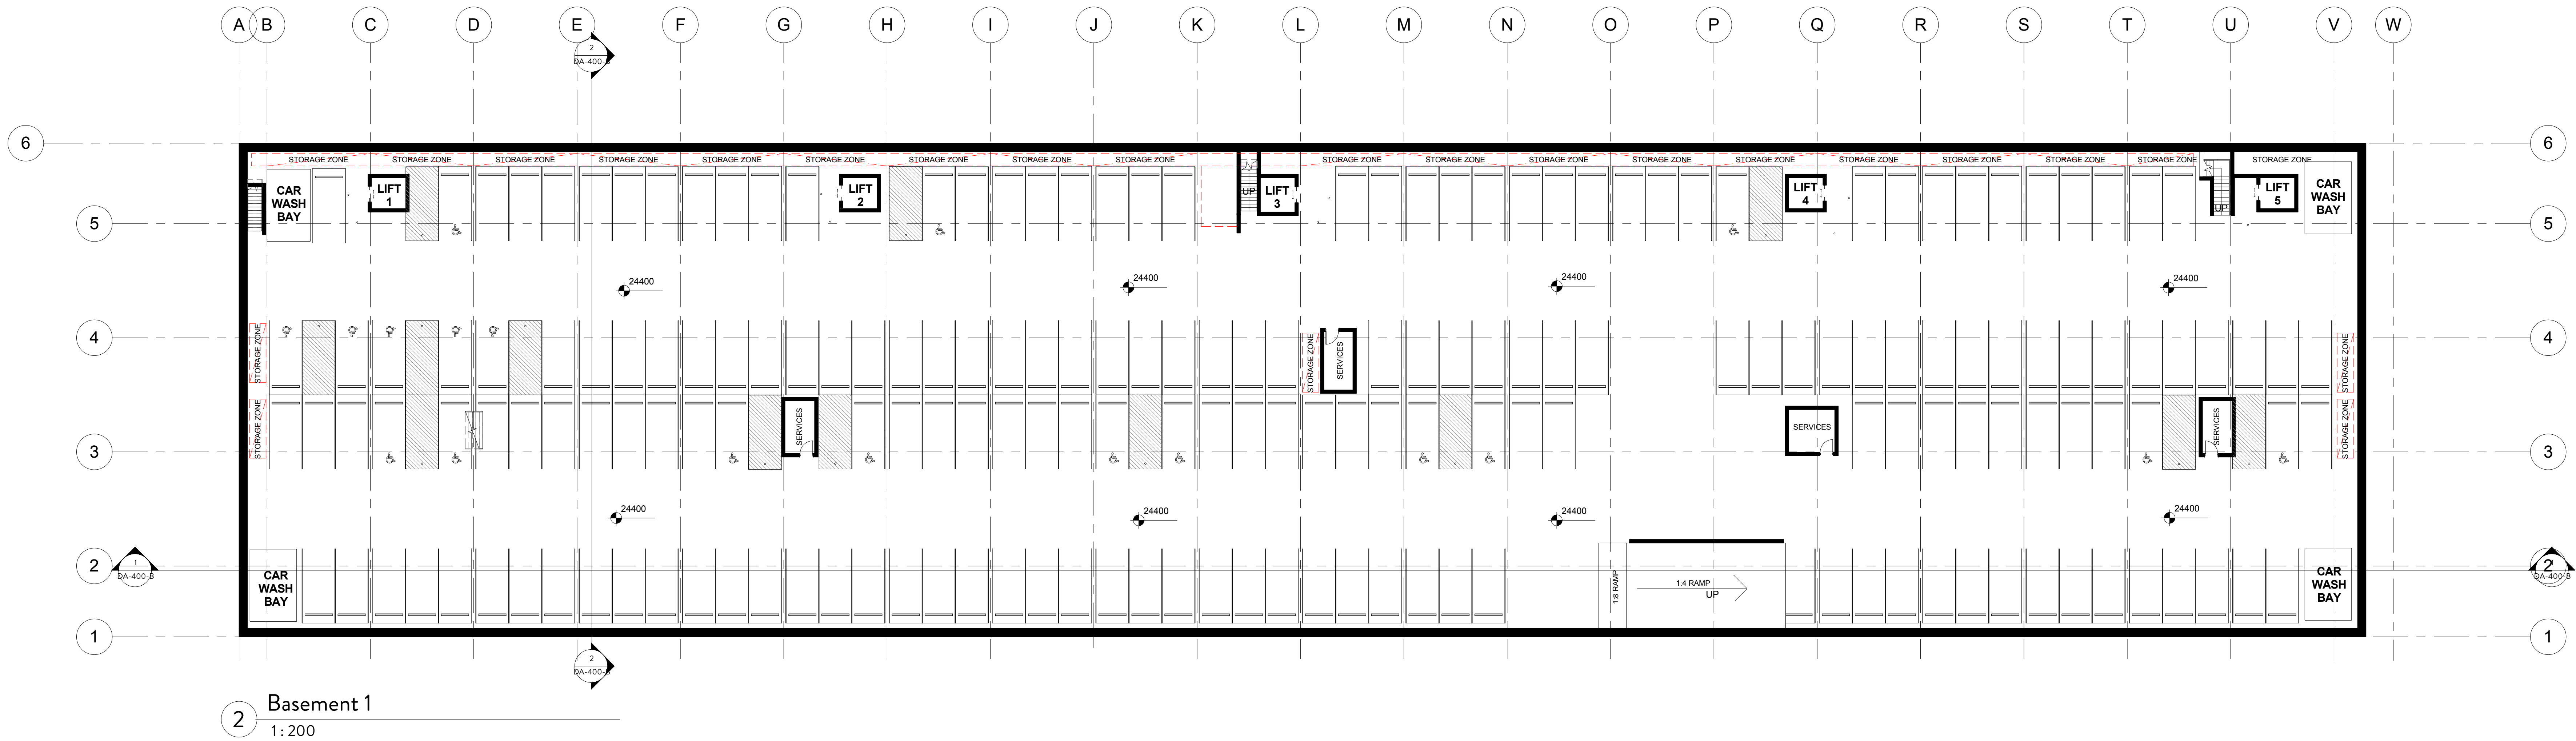

DEVELOPMENT APPLICATION

ARCHITECT

ROBERTSON + MARKS
EST 1892


Ground Level 11-17 Buckingham St. Surry Hills 2010 Australia
t. (+61) 2 9319 4388 e. mail@marks.net.au www.marks.net.au
BRIAN MANN 5975 • ANDREW SCARVELIS • MARCO O. ABBONDANZA



REVISIONS			By
Issue	Date	Description	
A	03/11/2015	DA Submission	
B	04/12/2015	DA Amendment	S.C

REVISIONS			By
Issue	Date	Description	

Lot 3105,
LORD SHEFFIELD CIRCUIT,
THORNTON

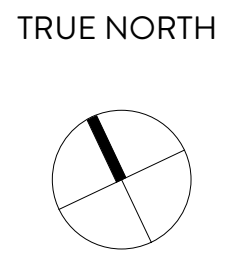

DRAWING TITLE
Basement Plan

SCALE : 1 : 200 @B1
DATE : 04/12/15

Drawing Number
DA-100-B

NOTES
Dimensions - Contractors to check all dimensions on site prior to commencing construction.
Do not scale from this drawing. Use given dimensions.
Copyright © This document is copyright. All rights reserved.

ROBERTSON + MARKS



DEVELOPMENT APPLICATION

	ARCHITECT	CLIENT	 	REVISIONS		REVISIONS		Lot 3105, LORD SHEFFIELD CIRCUIT, THORNTON	TRUE NORTH	DRAWING TITLE Level 1 Plan																
	ROBERTSON + MARKS EST 1892			<table><tr><th>Issue</th><th>Date</th><th>Description</th><th>By</th></tr><tr><td>A</td><td>03/11/2015</td><td>DA. Submission</td><td>S.C</td></tr><tr><td>B</td><td>04/12/2015</td><td>DA. Amendment</td><td>S.C</td></tr></table>	Issue	Date	Description	By	A	03/11/2015	DA. Submission	S.C	B	04/12/2015	DA. Amendment	S.C		<table><tr><th>Issue</th><th>Date</th><th>Description</th><th>By</th></tr></table>	Issue	Date	Description	By				
	Issue	Date	Description	By																						
A	03/11/2015	DA. Submission	S.C																							
B	04/12/2015	DA. Amendment	S.C																							
Issue	Date	Description	By																							
	Ground Level 11-17 Buckingham St. Surry Hills 2010 Australia t. (+61) 2 9319 4388 e. email@marks.net.au www.marks.net.au BRIAN MANN 5975 • ANDREW SCARVELIS • MARCO O. ABBONDANZA							SCALE : 1 : 200 @B1 DATE : 04/12/15	Drawing Number DA-102-B																	
								NOTES Dimensions - Contractors to check all dimensions on site prior to commencing construction. Do not scale from this drawing. Use given dimensions Copyright © This document is copyright. All rights reserved.		ROBERTSON + MARKS																

NOTE: Tiles added to all units as floor finish
Excluding bedrooms



DEVELOPMENT APPLICATION

ARCHITECT ROBERTSON + MARKS EST 1892 Ground Level 11-17 Buckingham St Surry Hills 2010 Australia t. (+61) 2 9319 4388 e. mail@marks.net.au www.marks.net.au BRIAN MANN 5975 • ANDREW SCARVELIS • MARCO O. ABBONDANZA	CLIENT evolve HOUSING Community minded, Community driven PAYCE®	REVISIONS <table><tr><th>Issue</th><th>Date</th><th>Description</th><th>By</th></tr><tr><td>A</td><td>03/11/2015</td><td>DA Submission</td><td>S.C</td></tr><tr><td>B</td><td>04/12/2015</td><td>DA Amendment</td><td>S.C</td></tr></table>	Issue	Date	Description	By	A	03/11/2015	DA Submission	S.C	B	04/12/2015	DA Amendment	S.C	REVISIONS <table><tr><th>Issue</th><th>Date</th><th>Description</th><th>By</th></tr></table>	Issue	Date	Description	By	Lot 3105, LORD SHEFFIELD CIRCUIT, THORNTON TRUE NORTH 	DRAWING TITLE Level 2 Plan SCALE : 1 : 200 @B1 DATE : 04/12/15 Drawing Number DA-103-B	ROBERTSON + MARKS
		Issue	Date	Description	By																	
		A	03/11/2015	DA Submission	S.C																	
B	04/12/2015	DA Amendment	S.C																			
Issue	Date	Description	By																			
NOTES Dimensions - Contractors to check all dimensions on site prior to commencing construction. Do not scale from this drawing. Use given dimensions. Copyright © This document is copyright. All rights reserved.																						



NOTE: Tiles added to all units as floor finish
Excluding bedrooms

DEVELOPMENT APPLICATION

ARCHITECT	ROBERTSON + MARKS EST 1892 Ground Level 11-17 Buckingham St Surry Hills 2010 Australia t. (+61) 2 9319 4388 e. mail@marks.net.au www.marks.net.au BRIAN MANN 5975 • ANDREW SCARVELIS • MARCO O. ABBONDANZA	CLIENT evolve HOUSING Community minded. Community driven. PAYCE	REVISIONS		REVISIONS	Lot 3105, LORD SHEFFIELD CIRCUIT, THORNTON	TRUE NORTH	DRAWING TITLE Level 3 Plan														
			<table><tr><th>Issue</th><th>Date</th><th>Description</th></tr><tr><td>A</td><td>03/11/2015</td><td>DA Submission</td></tr><tr><td>B</td><td>04/12/2015</td><td>DA Amendment</td></tr></table>	Issue					Date	Description	A	03/11/2015	DA Submission	B	04/12/2015	DA Amendment	<table><tr><th>Issue</th><th>Date</th><th>Description</th></tr></table>	Issue	Date	Description	SCALE : 1 : 200 @B1 DATE : 04/12/15	Drawing Number DA-104-B
			Issue	Date					Description													
A	03/11/2015	DA Submission																				
B	04/12/2015	DA Amendment																				
Issue	Date	Description																				
NOTES								ROBERTSON + MARKS														



NOTE: Tiles added to all units as floor finish
Excluding bedrooms

DEVELOPMENT APPLICATION

	ARCHITECT ROBERTSON + MARKS EST 1892 Ground Level 11-17 Buckingham St. Surry Hills 2010 Australia t. (+61) 2 9319 4388 e. mail@marks.net.au www.marks.net.au BRIAN MANN 5975 • ANDREW SCARVELIS • MARCO O. ABBONDANZA	CLIENT  Community minded, Community driven 	REVISIONS <table><tr><th>Issue</th><th>Date</th><th>Description</th><th>By</th></tr><tr><td>A</td><td>03/11/2015</td><td>DA. Submission</td><td>S.C</td></tr><tr><td>B</td><td>04/12/2015</td><td>DA. Amendment</td><td>S.C</td></tr></table>	Issue	Date	Description	By	A	03/11/2015	DA. Submission	S.C	B	04/12/2015	DA. Amendment	S.C	REVISIONS <table><tr><th>Issue</th><th>Date</th><th>Description</th><th>By</th></tr></table>	Issue	Date	Description	By	Lot 3105, LORD SHEFFIELD CIRCUIT, THORNTON	TRUE NORTH 	DRAWING TITLE Level 4 Plan SCALE : 1 : 200 @B1 DATE : 04/12/15 Drawing Number DA-105-B	NOTES Dimensions - Contractors to check all dimensions on site prior to commencing construction. Do not scale from this drawing. Use given dimensions. Copyright © This document is copyright. All rights reserved.	ROBERTSON + MARKS
Issue	Date	Description	By																						
A	03/11/2015	DA. Submission	S.C																						
B	04/12/2015	DA. Amendment	S.C																						
Issue	Date	Description	By																						



NOTE: Tiles added to all units as floor finish
Excluding bedrooms

DEVELOPMENT APPLICATION

ARCHITECT

ROBERTSON + MARKS
EST 1892

Ground Level 11-17 Buckingham St. Surry Hills 2010 Australia
t. (+61) 2 9319 4388 e. mail@marks.net.au www.marks.net.au
BRIAN MANN 5975 • ANDREW SCARVELIS • MARCO O. ABBONDANZA

CLIENT



REVISIONS

Issue	Date	Description
A	03/11/2015	DA Submission
B	04/12/2015	DA Amendment


Bx
S.C
S.C

REVISIONS

Issue	Date	Description
-------	------	-------------

Lot 3105,
LORD SHEFFIELD CIRCUIT,
THORNTON

TRUE NORTH

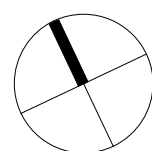

DRAWING TITLE
Level 5 plan

SCALE : 1 : 200 @B1
DATE : 04/12/15

Drawing Number
DA-106-B

NOTES
Dimensions - Contractors to check all dimensions on site prior to commencing construction.
Do not scale from this drawing. Use given dimensions.
Copyright © This document is copyright. All rights reserved.

ROBERTSON + MARKS



NOTE: Tiles added to all units as floor finish
Excluding bedrooms

ARCHITECT ROBERTSON + MARKS EST 1892 Ground Level 11-17 Buckingham St Surry Hills 2010 Australia t. (+61) 2 9319 4388 e. mail@marks.net.au www.marks.net.au BRIAN MANN 5975 • ANDREW SCARVELIS • MARCO O. ABBONDANZA	CLIENT  Community minded. Community driven. 	REVISIONS <table><tr><th>Issue</th><th>Date</th><th>Description</th><th>By</th></tr><tr><td>A</td><td>03/11/2015</td><td>DA Submission</td><td>S.C</td></tr><tr><td>B</td><td>04/12/2015</td><td>DA Amendment</td><td>S.C</td></tr></table>	Issue	Date	Description	By	A	03/11/2015	DA Submission	S.C	B	04/12/2015	DA Amendment	S.C	REVISIONS <table><tr><th>Issue</th><th>Date</th><th>Description</th><th>By</th></tr></table>	Issue	Date	Description	By	Lot 3105, LORD SHEFFIELD CIRCUIT, THORNTON  TRUE NORTH	DRAWING TITLE level 6 Plan SCALE : 1 : 200 @B1 DATE : 04/12/15 Drawing Number DA-107-B ROBERTSON + MARKS
		Issue	Date	Description	By																
		A	03/11/2015	DA Submission	S.C																
B	04/12/2015	DA Amendment	S.C																		
Issue	Date	Description	By																		
NOTES Dimensions - Contractors to check all dimensions on site prior to commencing construction. Do not scale from this drawing. Use given dimensions. Copyright © This document is copyright. All rights reserved.																					



NOTE: Tiles added to all units as floor finish
Excluding bedrooms

DEVELOPMENT APPLICATION


ARCHITECT ROBERTSON + MARKS EST 1892 Ground Level 11-17 Buckingham St Surry Hills 2010 Australia t. (+61) 2 9319 4388 e. mail@marks.net.au www.marks.net.au BRIAN MANN 5975 • ANDREW SCARVELIS • MARCO O. ABBONDANZA	CLIENT  Community minded. Community driven. 	REVISIONS <table><tr><th>Issue</th><th>Date</th><th>Description</th><th>By</th></tr><tr><td>A</td><td>03/11/2015</td><td>DA Submission</td><td>S.C</td></tr><tr><td>B</td><td>04/12/2015</td><td>DA Amendment</td><td>S.C</td></tr></table>	Issue	Date	Description	By	A	03/11/2015	DA Submission	S.C	B	04/12/2015	DA Amendment	S.C	REVISIONS <table><tr><th>Issue</th><th>Date</th><th>Description</th><th>By</th></tr></table>	Issue	Date	Description	By	Lot 3105, LORD SHEFFIELD CIRCUIT, THORNTON  TRUE NORTH	DRAWING TITLE Level 7 Plan
			Issue	Date	Description	By															
			A	03/11/2015	DA Submission	S.C															
B	04/12/2015	DA Amendment	S.C																		
Issue	Date	Description	By																		
SCALE : 1 : 200 @B1 DATE : 04/12/15	Drawing Number DA-108-B																				
NOTES Dimensions - Contractors to check all dimensions on site prior to commencing construction. Do not scale from this drawing. Use given dimensions. Copyright © This document is copyright. All rights reserved.		ROBERTSON + MARKS																			

NOTE: Tiles added to all units as floor finish
Excluding bedrooms




DEVELOPMENT APPLICATION

ARCHITECT ROBERTSON + MARKS EST 1892 Ground Level 11-17 Buckingham St. Surry Hills 2010 Australia t. (+61) 2 9319 4388 e. mail@marks.net.au www.marks.net.au BRIAN MANN 5975 • ANDREW SCARVELUS • MARCO O. ABBONDANZA	CLIENT evolve HOUSING Community minded. Community driven. PAYCE ®	REVISIONS <table><tr><th>Issue</th><th>Date</th><th>Description</th><th>By</th></tr><tr><td>A</td><td>03/11/2015</td><td>DA Submission</td><td>S.C</td></tr><tr><td>B</td><td>04/12/2015</td><td>DA Amendment</td><td>S.C</td></tr></table>	Issue	Date	Description	By	A	03/11/2015	DA Submission	S.C	B	04/12/2015	DA Amendment	S.C	REVISIONS <table><tr><th>Issue</th><th>Date</th><th>Description</th><th>By</th></tr><tr><td></td><td></td><td></td><td></td></tr></table> Lot 3105, LORD SHEFFIELD CIRCUIT, THORNTON TRUE NORTH DRAWING TITLE Level 8 Plan SCALE : 1 : 200 @B1 DATE : 04/12/15 Drawing Number DA-109-B ROBERTSON + MARKS	Issue	Date	Description	By					NOTES Dimensions - Contractors to check all dimensions on site prior to commencing construction. Do not scale from this drawing. Use given dimensions. Copyright © This document is copyright. All rights reserved.
Issue	Date	Description	By																					
A	03/11/2015	DA Submission	S.C																					
B	04/12/2015	DA Amendment	S.C																					
Issue	Date	Description	By																					

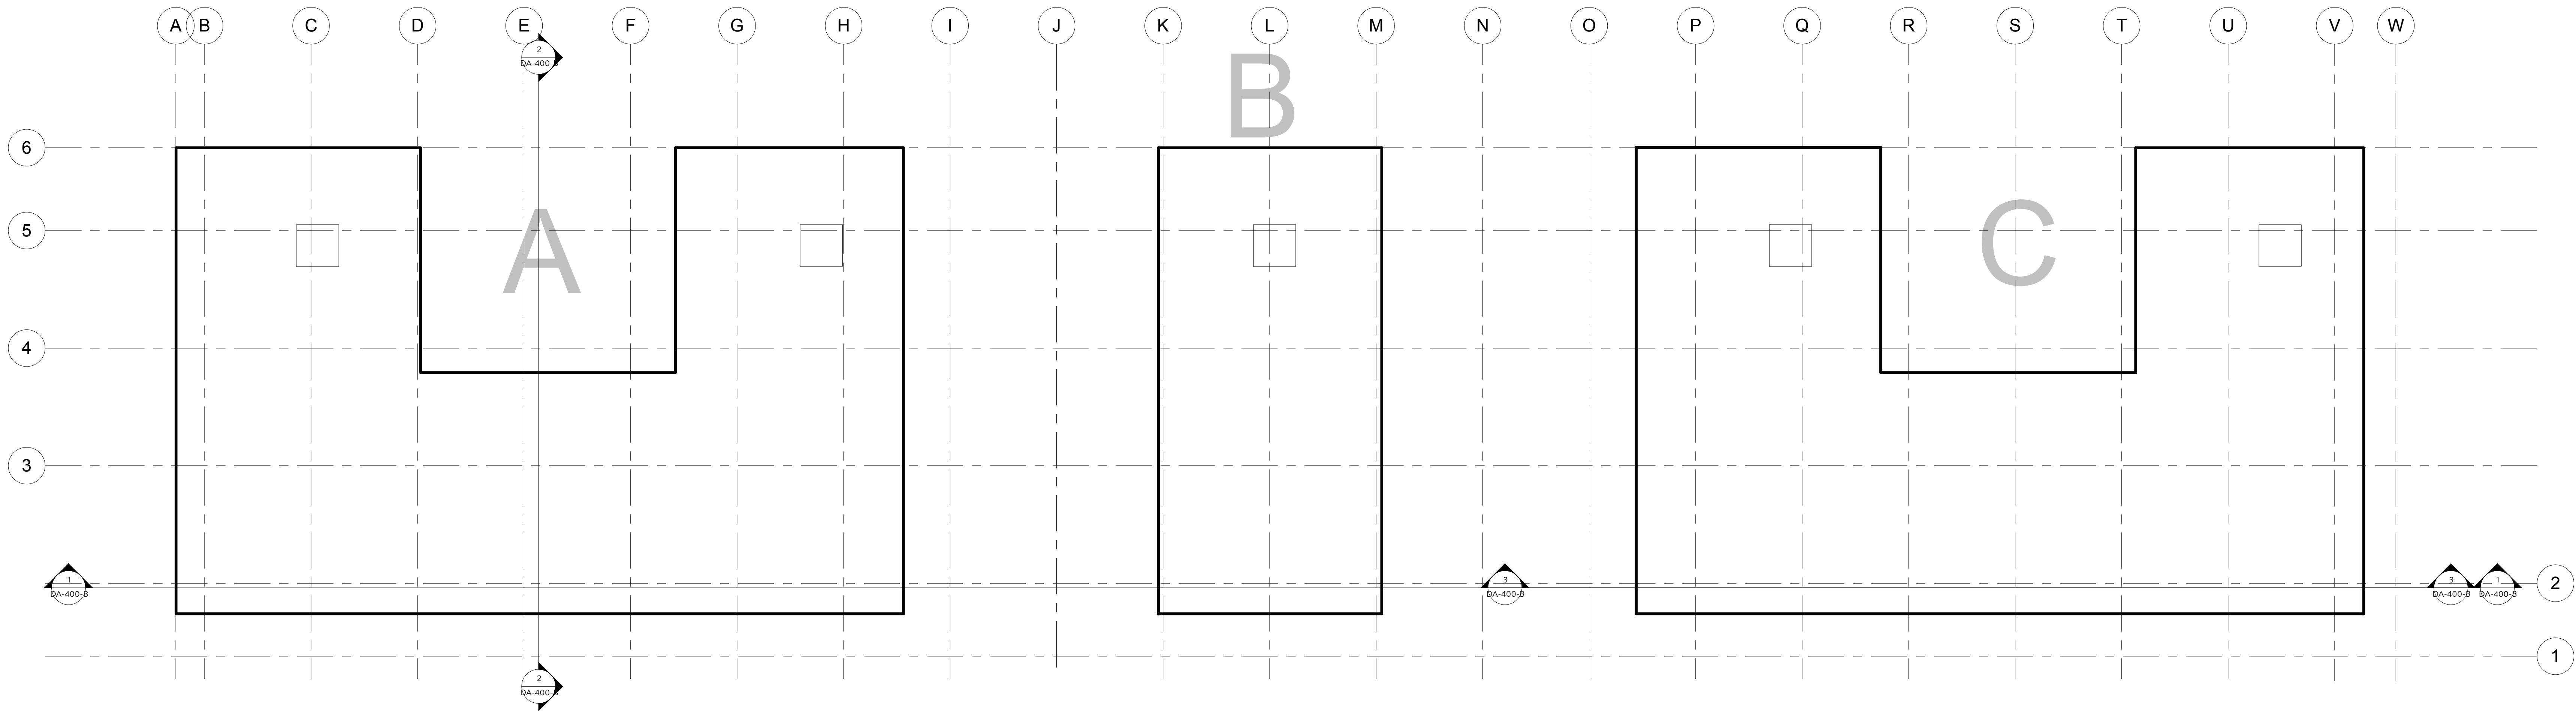

1 Roof
1:200

DEVELOPMENT APPLICATION

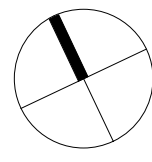ARCHITECT	ROBERTSON + MARKS EST 1892 Ground Level 11-17 Buckingham St Surry Hills 2010 Australia t. (+61) 2 9319 4388 e. mail@marks.net.au www.marks.net.au BRIAN MANN 5975 • ANDREW SCARVELIS • MARCO O. ABBONDANZA	CLIENT	 Community minded. Community driven. 	REVISIONS	<table><tr><th>Issue</th><th>Date</th><th>Description</th><th>By</th></tr><tr><td>A</td><td>03/11/2015</td><td>DA Submission</td><td>S.C</td></tr><tr><td>B</td><td>04/12/2015</td><td>DA Amendment</td><td>S.C</td></tr></table>	Issue	Date	Description	By	A	03/11/2015	DA Submission	S.C	B	04/12/2015	DA Amendment	S.C	REVISIONS	<table><tr><th>Issue</th><th>Date</th><th>Description</th><th>By</th></tr><tr><td></td><td></td><td></td><td></td></tr></table>	Issue	Date	Description	By					Lot 3105, LORD SHEFFIELD CIRCUIT, THORNTON	TRUE NORTH 	DRAWING TITLE Roof Plan
					Issue	Date	Description	By																						
					A	03/11/2015	DA Submission	S.C																						
B	04/12/2015	DA Amendment	S.C																											
Issue	Date	Description	By																											
SCALE : 1 : 200 @B1 DATE : 04/12/15		Drawing Number DA-110-B																												
NOTES Dimensions - Contractors to check all dimensions on site prior to commencing construction. Do not scale from this drawing. Use given dimensions. Copyright © This document is copyright. All rights reserved.		ROBERTSON + MARKS																												



ARCHITECT ROBERTSON + MARKS EST 1892 Ground Level 11-17 Buckingham St Surry Hills 2010 Australia t. (+61) 2 9319 4388 e. mail@marks.net.au www.marks.net.au BRIAN MANN 5975 • ANDREW SCARVELIS • MARCO O. ABBONDANZA	CLIENT  Community minded. Community driven. 	REVISIONS <table><tr><th>Issue</th><th>Date</th><th>Description</th><th>By</th></tr><tr><td>A</td><td>03/11/2015</td><td>DA Submission</td><td>S.C</td></tr><tr><td>B</td><td>04/12/2015</td><td>DA Amendment</td><td>S.C</td></tr></table>	Issue	Date	Description	By	A	03/11/2015	DA Submission	S.C	B	04/12/2015	DA Amendment	S.C	REVISIONS <table><tr><th>Issue</th><th>Date</th><th>Description</th><th>By</th></tr><tr><td></td><td></td><td></td><td></td></tr></table>	Issue	Date	Description	By					Lot 3105, LORD SHEFFIELD CIRCUIT, THORNTON	TRUE NORTH 	DRAWING TITLE Overall Elevations
		Issue	Date	Description	By																					
		A	03/11/2015	DA Submission	S.C																					
B	04/12/2015	DA Amendment	S.C																							
Issue	Date	Description	By																							
						SCALE : @B1 DATE : 04/12/15	Drawing Number DA-200-B																			
NOTES Dimensions - Contractors to check all dimensions on site prior to commencing construction. Do not scale from this drawing. Use given dimensions. Copyright © This document is copyright. All rights reserved.						ROBERTSON + MARKS																				



SOUTH ELEVATION



WEST ELEVATION



EAST ELEVATION

DEVELOPMENT APPLICATION

ARCHITECT

ROBERTSON + MARKS
EST 1892


Ground Level 11-17 Buckingham St. Surry Hills 2010 Australia
t. (+61) 2 9319 4388 e. mail@marks.net.au www.marks.net.au
BRIAN MANN 5975 • ANDREW SCARVELIS • MARCO O. ABBONDANZA



REVISIONS			
<u>Issue</u>	<u>Date</u>	<u>Description</u>	<u>By</u>
A	03/11/2015	DA Submission	S.C
B	04/12/2015	DA Amendment	S.C

REVISIONS			
<u>Issue</u>	<u>Date</u>	<u>Description</u>	<u>By</u>

Lot 3105,
LORD SHEFFIELD CIRCUIT,
THORNTON

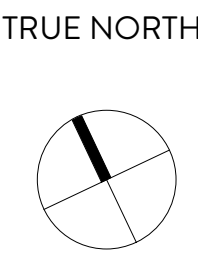

DRAWING TITLE
Overall Elevations

SCALE : @B1
DATE : 04/12/15

Drawing Number
DA-201-B

NOTES
Dimensions - Contractors to check all dimensions on site prior to commencing construction.
Do not scale from this drawing. Use given dimensions.
Copyright © This document is copyright. All rights reserved.

ROBERTSON + MARKS



DEVELOPMENT APPLICATION

ARCHITECT

ROBERTSON + MARKS
EST 1892


Ground Level 11-17 Buckingham St. Surry Hills 2010 Australia
t. (+61) 2 9319 4388 e. mail@marks.net.au www.marks.net.au
BRIAN MANN 5975 • ANDREW SCARVELIS • MARCO O. ABBONDANZA



REVISIONS			
<u>Issue</u>	<u>Date</u>	<u>Description</u>	<u>By</u>
A	03/11/2015	DA Submission	S.C
B	04/12/2015	DA Amendment	S.C

REVISIONS				By
<u>Issue</u>	<u>Date</u>	<u>Description</u>		

Lot 3105,
LORD SHEFFIELD CIRCUIT,
THORNTON

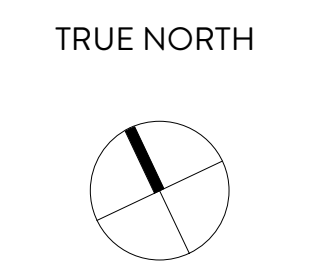

DRAWING TITLE
Elevations. Building A+B

SCALE : @B1
DATE : 04/12/15

Drawing Number
DA-202-B

NOTES
Dimensions - Contractors to check all dimensions on site prior to commencing construction.
Do not scale from this drawing. Use given dimensions.
Copyright © This document is copyright. All rights reserved.

ROBERTSON + MARKS

ARCHITECT

ROBERTSON + MARKS

EST 1892

Ground Level 11-17 Buckingham St. Surry Hills 2010 Australia
t. (+61) 2 9319 4388 e. mail@marks.net.au www.marks.net.au
BRIAN MANN 5975 • ANDREW SCARVELIS • MARCO O. ABBONDANZA

CLIENT


 **evolve**
HOUSING
Community minded. Community driven.

 **PAYCE**®

REVISIONS			
<u>Issue</u>	<u>Date</u>	<u>Description</u>	<u>By</u>
A	03/11/2015	DA, Submission	S.C
B	04/12/2015	DA, Amendment	S.C

[illegible]

Lot 3105,
LORD SHEFFIELD CIRCUIT,
THORNTON

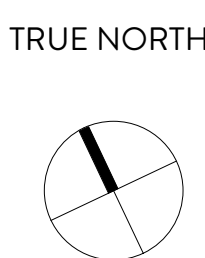

DRAWING TITLE
3D View

SCALE : @B1
DATE : 04/12/15


Drawing Number
DA-300-B

NOTES Dimensions - Contractors to check all dimensions on site prior to commencing construction.
Do not scale from this drawing. Use given dimensions.
Copyright © This document is copyright. All rights reserved.


ROBERTSON + MARKS

ROBERTSON + MARKS


ROBERTSON + MARKS

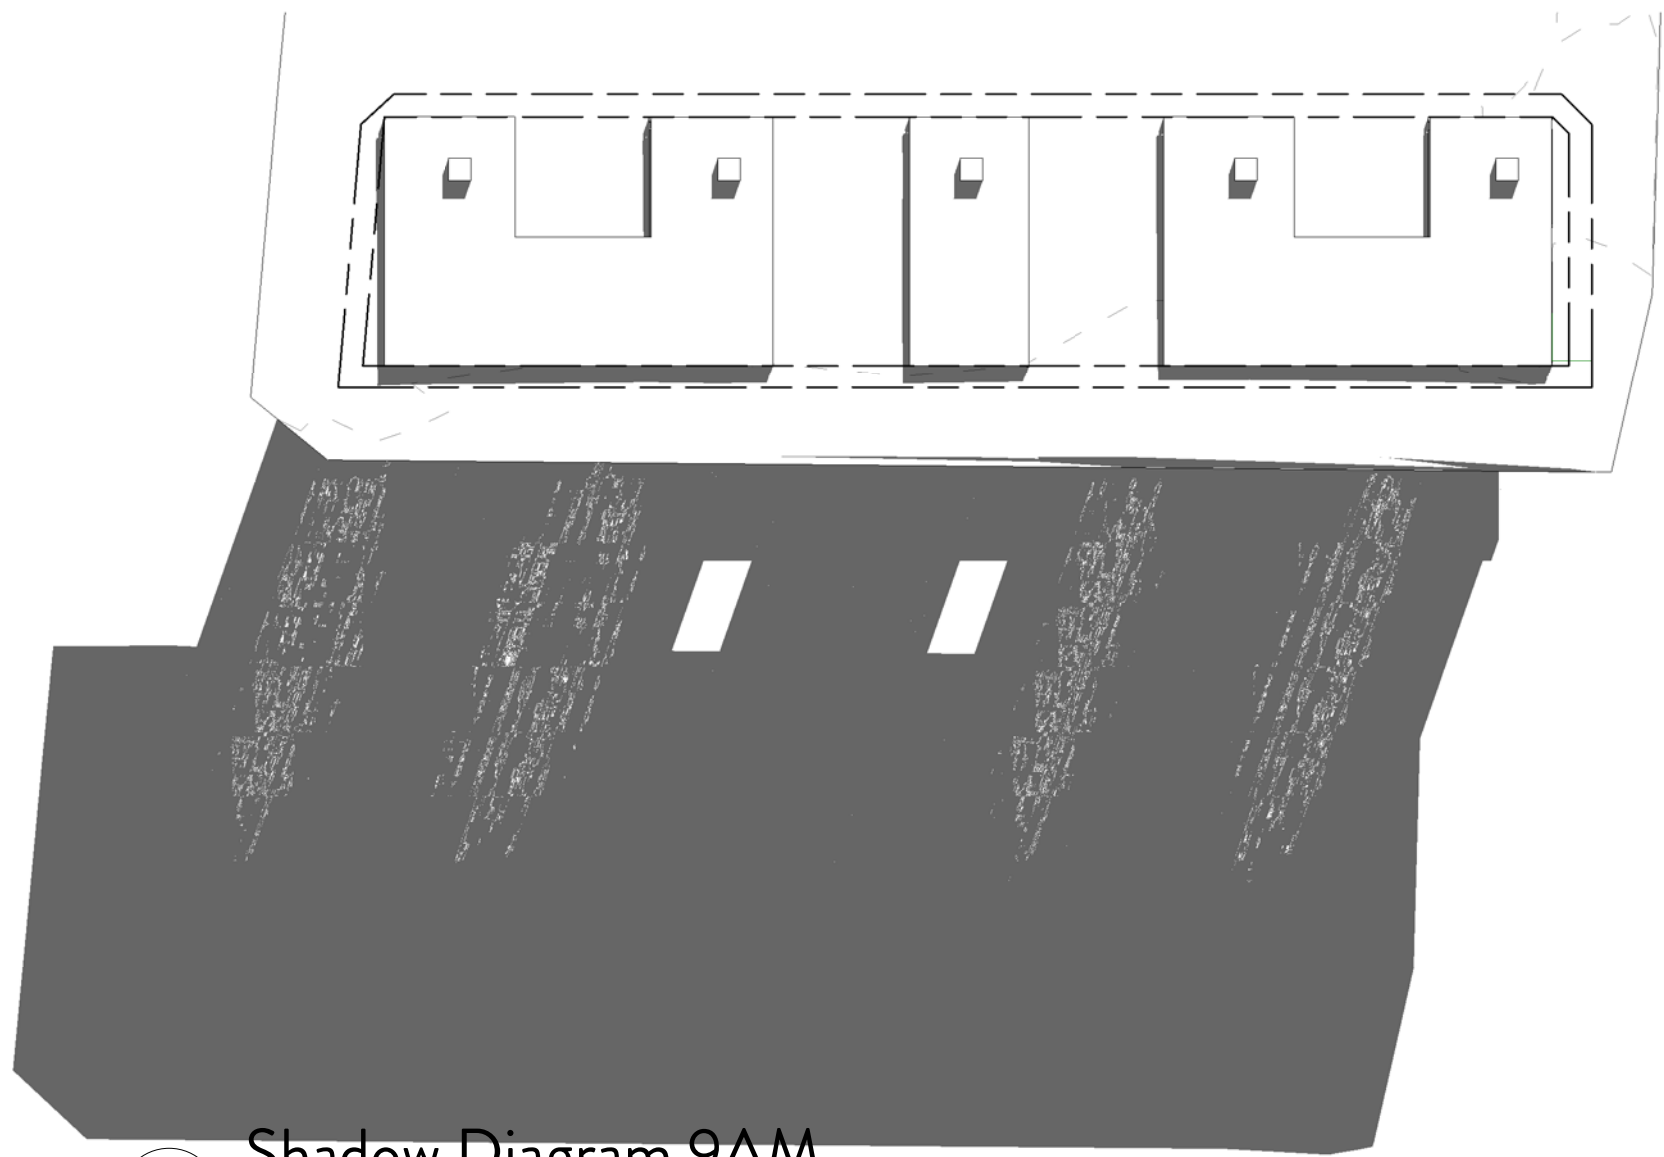

1 Shadow Diagram 9AM
1:1000

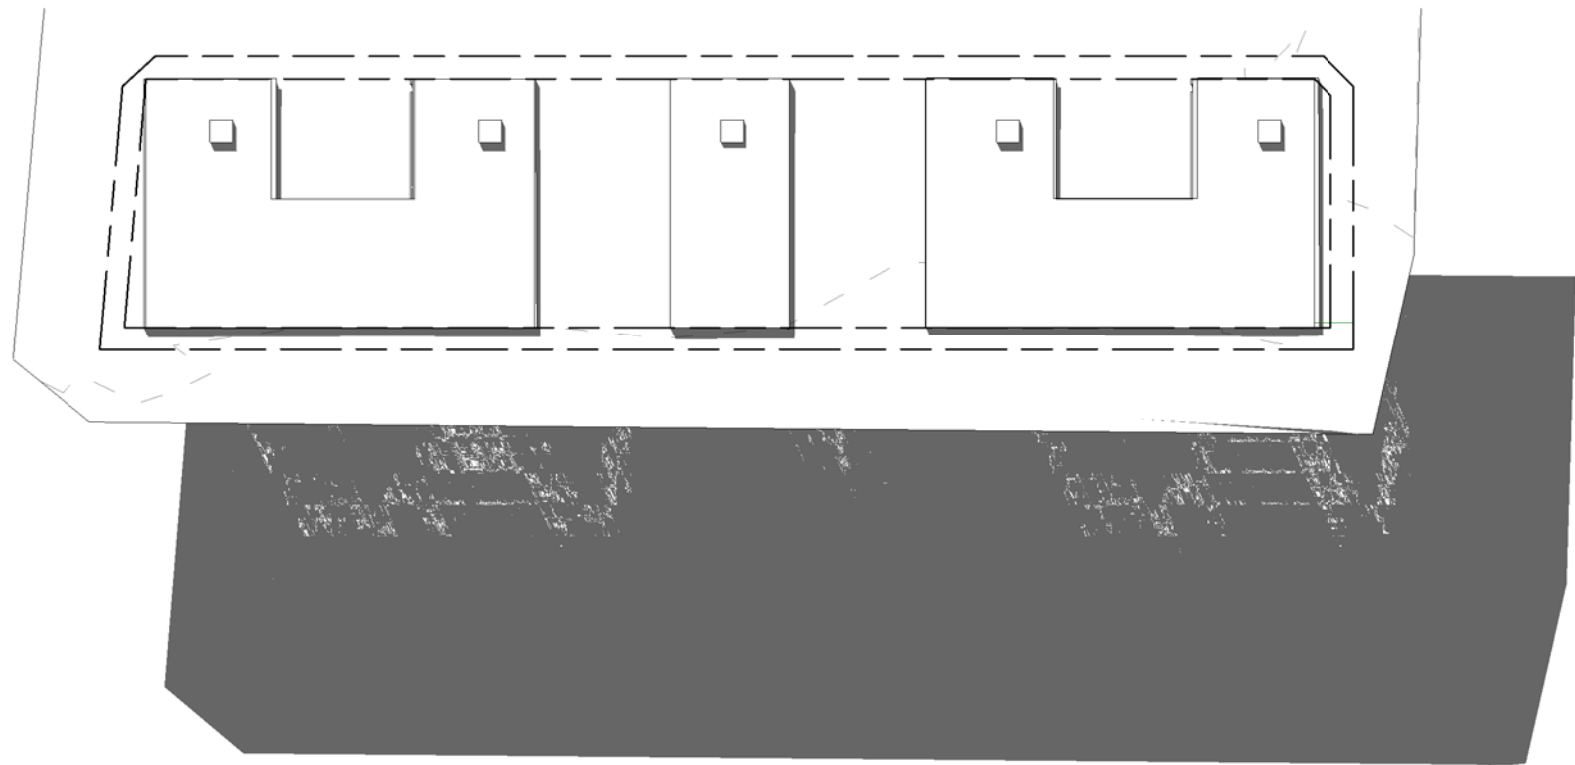


2 Shadow Diagram 12PM
1:1000

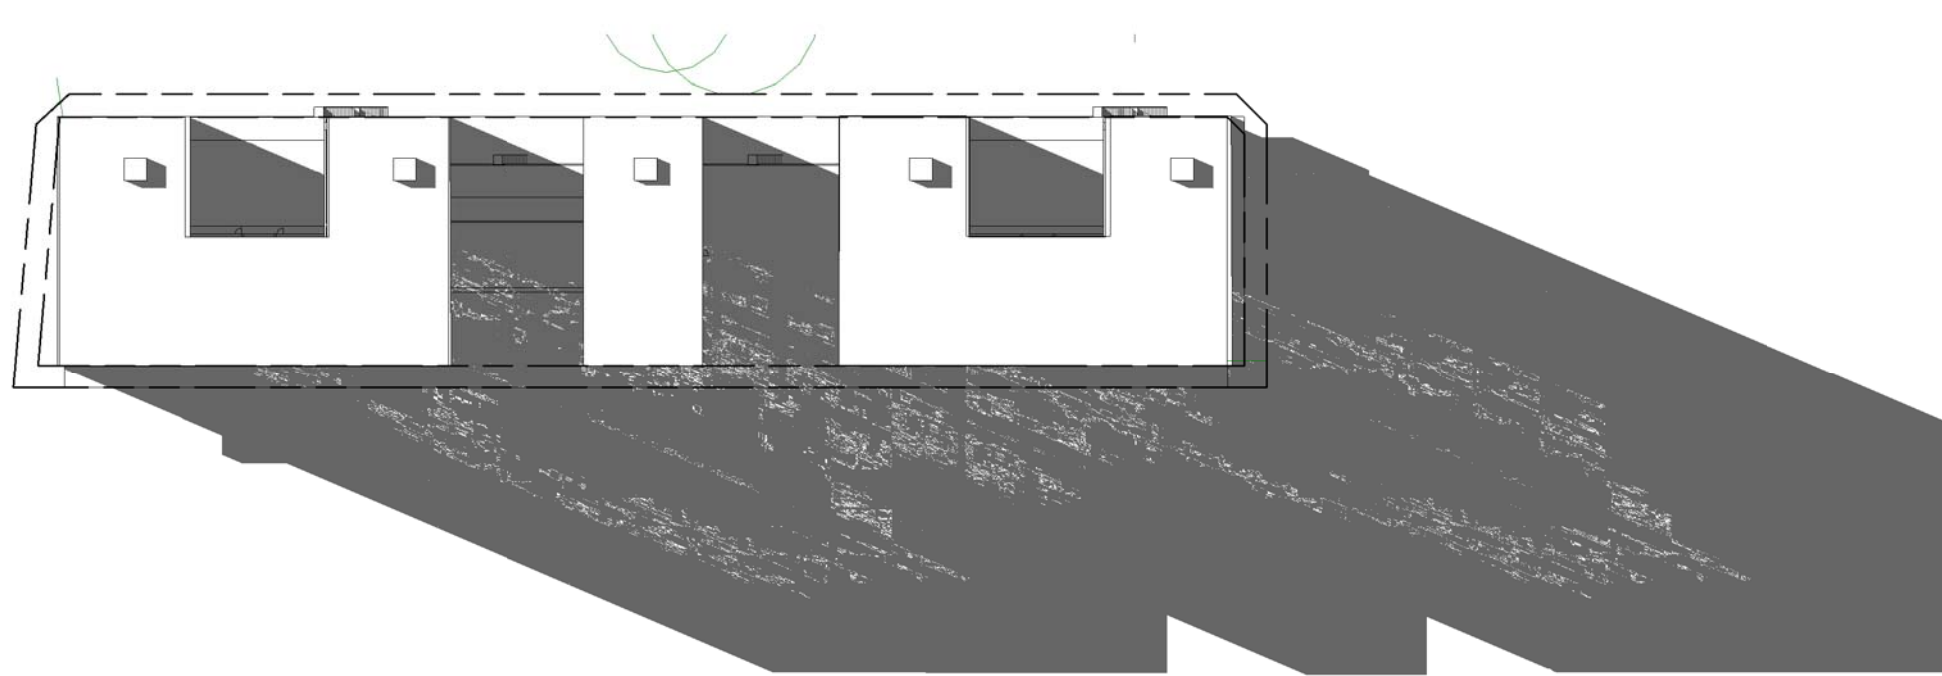

3 Shadow Diagram 3PM
1:1000

DEVELOPMENT APPLICATION


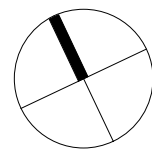
	ARCHITECT ROBERTSON + MARKS EST 1892 Ground Level 11-17 Buckingham St Surry Hills 2010 Australia t. (+61) 2 9319 4388 e. mail@marks.net.au www.marks.net.au BRIAN MANN 5975 • ANDREW SCARVELIS • MARCO O. ABBONDANZA	CLIENT  		REVISIONS <table><tr><th>Issue</th><th>Date</th><th>Description</th><th>By</th></tr><tr><td>A</td><td>03/11/2015</td><td>DA Submission</td><td>S.C</td></tr><tr><td>B</td><td>04/12/2015</td><td>DA Amendment</td><td>S.C</td></tr></table>	Issue	Date	Description	By	A	03/11/2015	DA Submission	S.C	B	04/12/2015	DA Amendment	S.C	REVISIONS <table><tr><th>Issue</th><th>Date</th><th>Description</th><th>By</th></tr></table>	Issue	Date	Description	By	Lot 3105, LORD SHEFFIELD CIRCUIT, THORNTON	TRUE NORTH 	DRAWING TITLE Sun Shadow Diagrams	
Issue	Date	Description	By																						
A	03/11/2015	DA Submission	S.C																						
B	04/12/2015	DA Amendment	S.C																						
Issue	Date	Description	By																						
SCALE : 1:1000 @B1		Drawing Number																							
DATE : 04/12/15		DA-500-B																							
NOTES Dimensions - Contractors to check all dimensions on site prior to commencing construction. Do not scale from this drawing. Use given dimensions. Copyright © This document is copyright. All rights reserved.		ROBERTSON + MARKS																							

EXTERNAL FINISHES:


1. PAINT FINISHES • WALLS
2. POWDERCOAT • WINDOW FRAMES, BALUSTRADE
FRAMES & VERTICAL & HORIZONTAL LOUVRES
3. ALUMINIUM CLADDING • FRAMES,
4. AWNINGS, & SLAB EDGE
5. COLOURED GLASS • BALUSTRADES
6. PAINT FINISHES • LOBBY ENTRIES



COLOUR PALETTE:

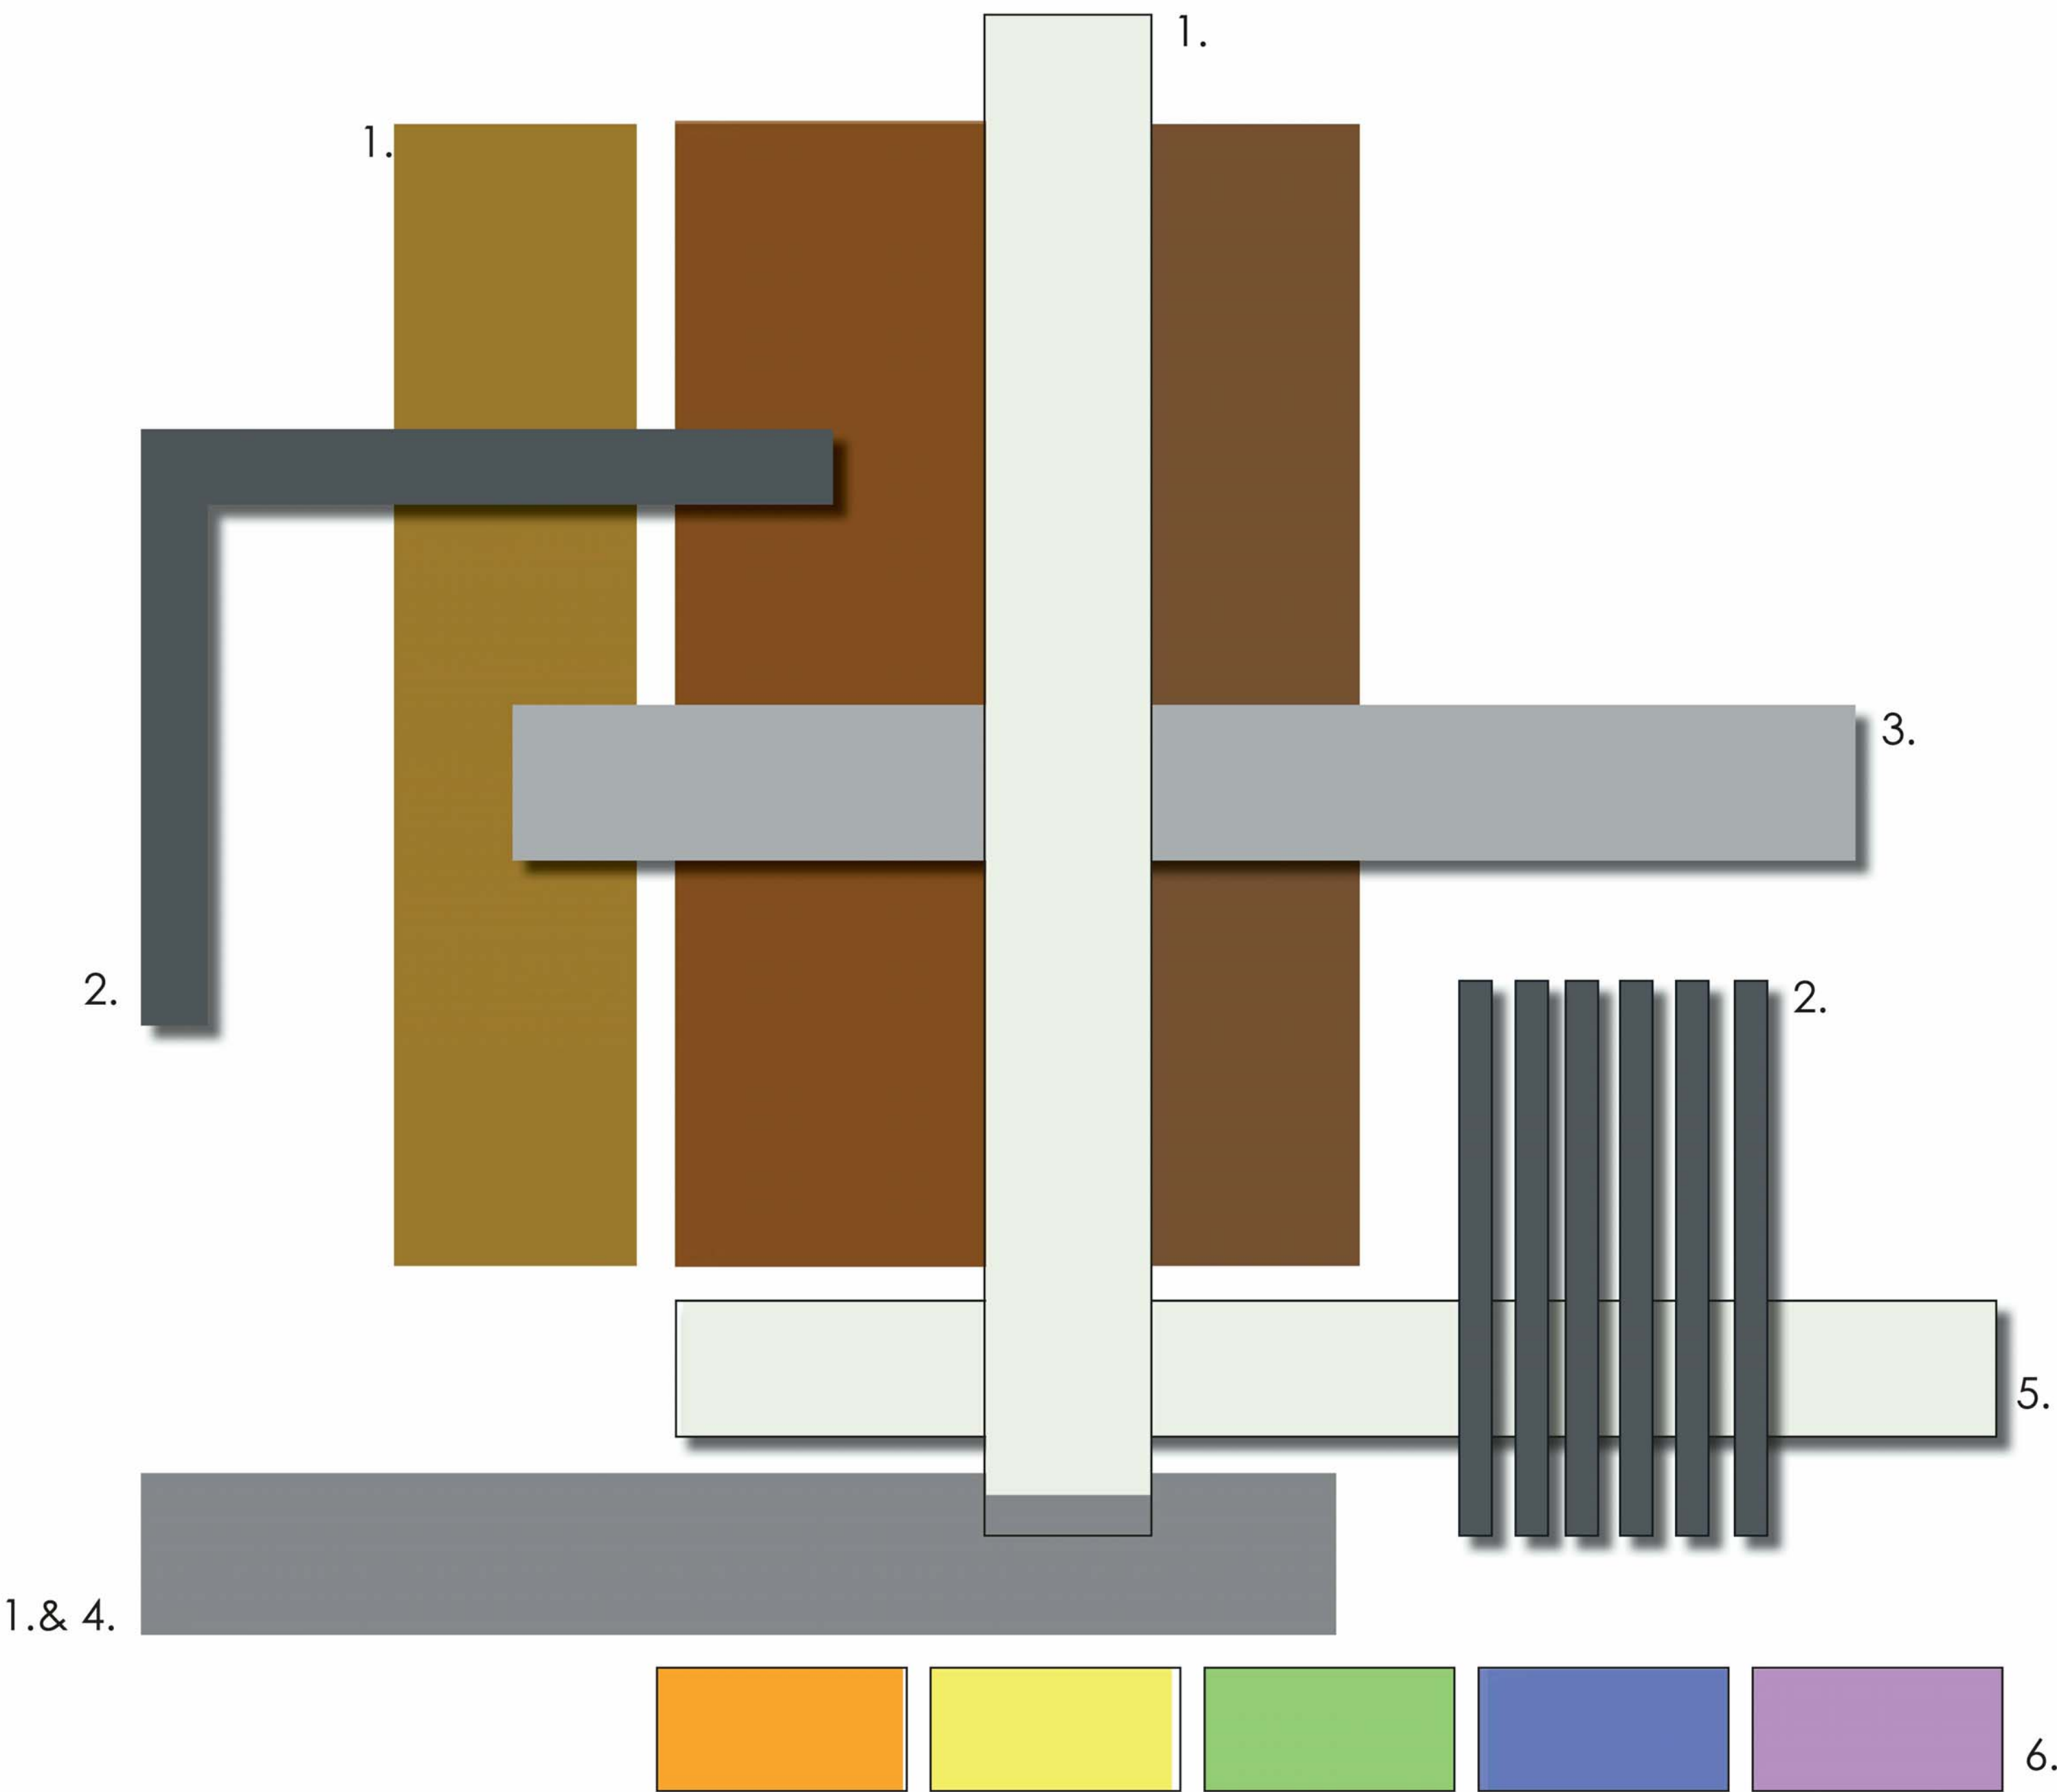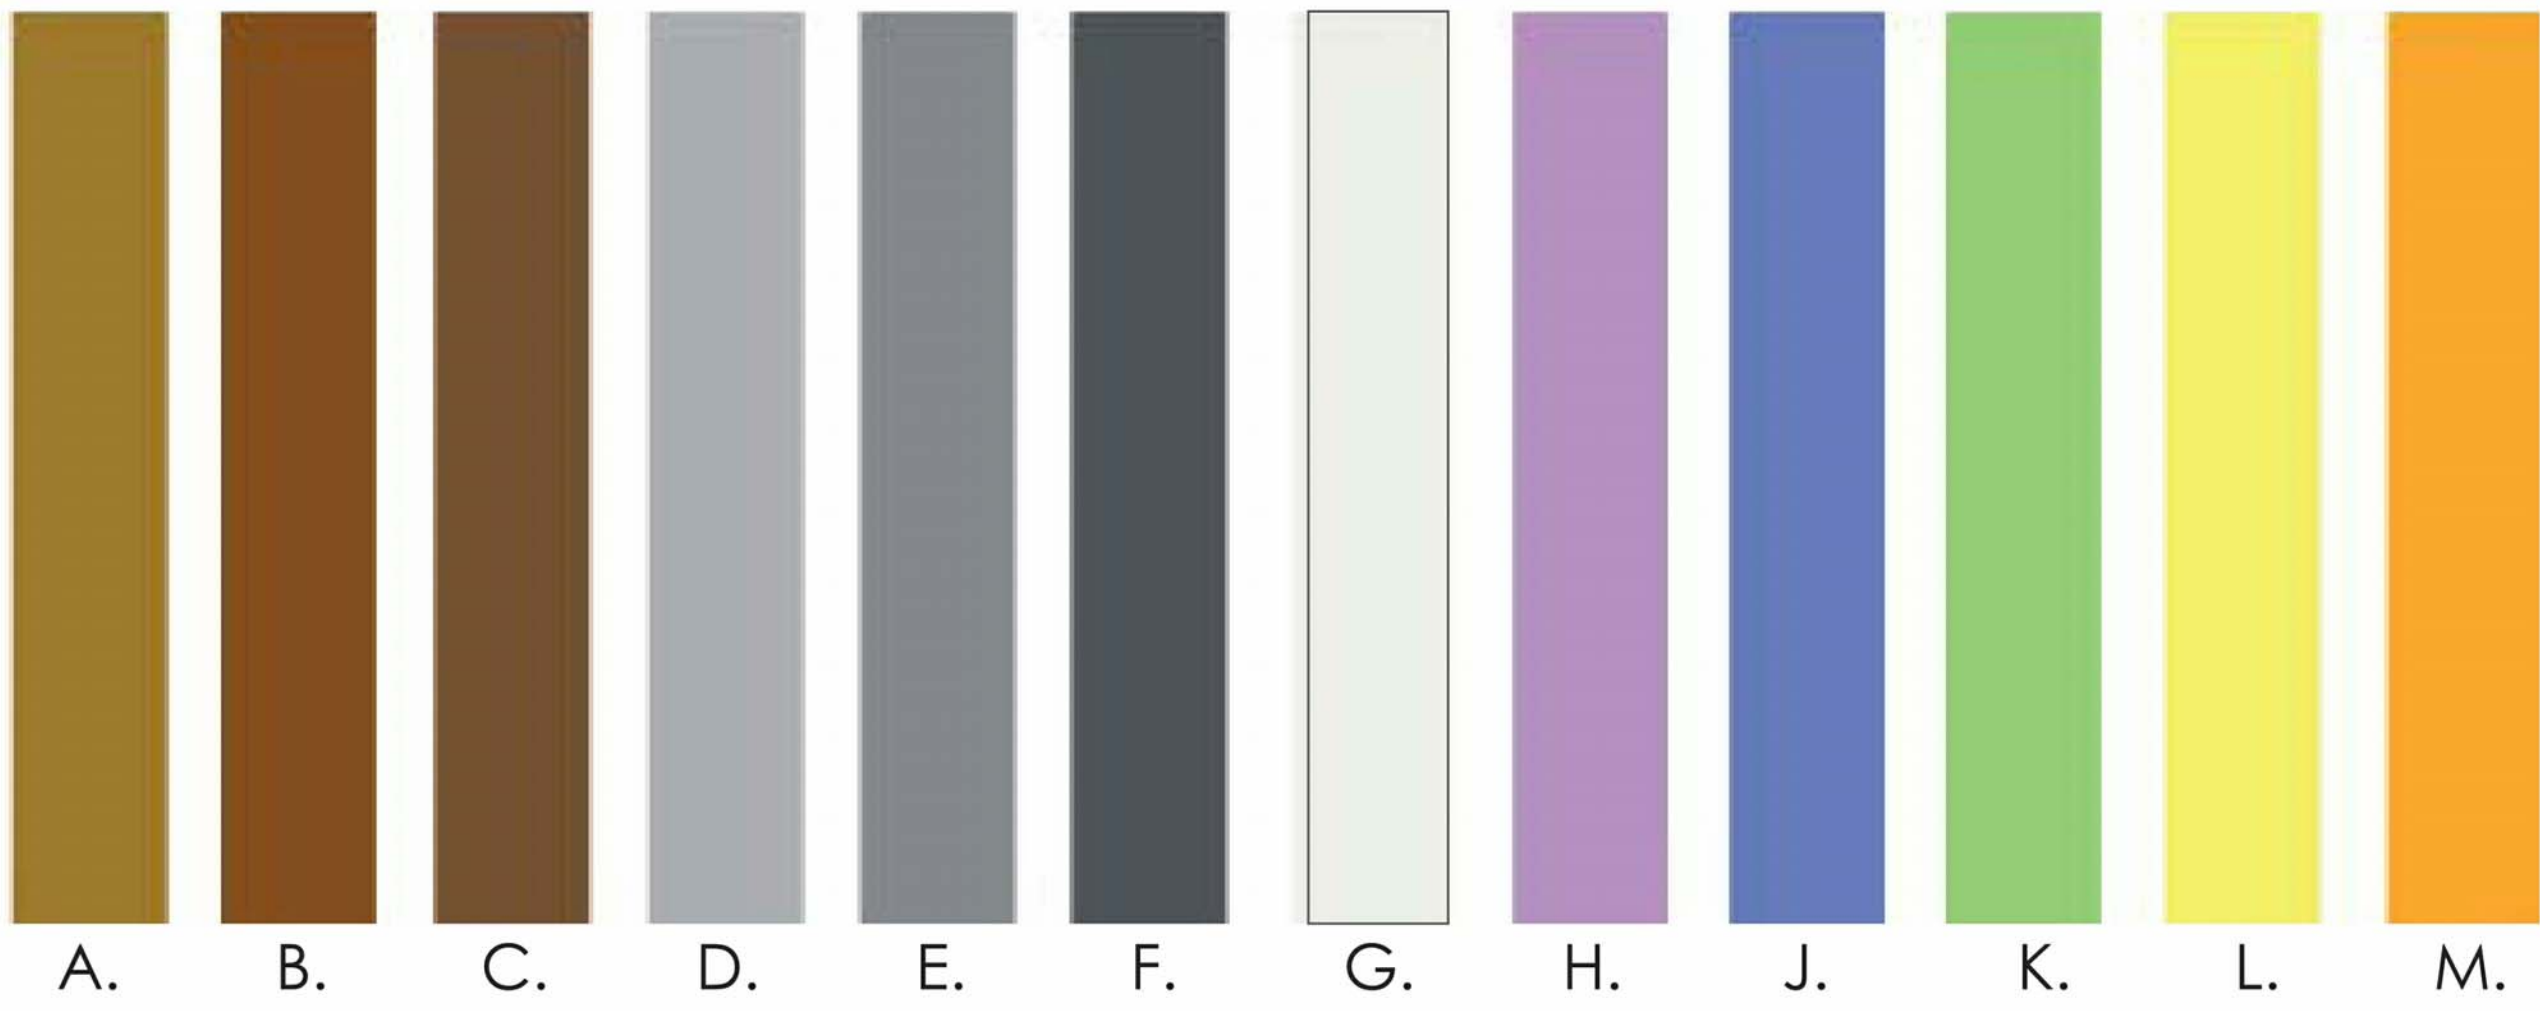

1. & 2.

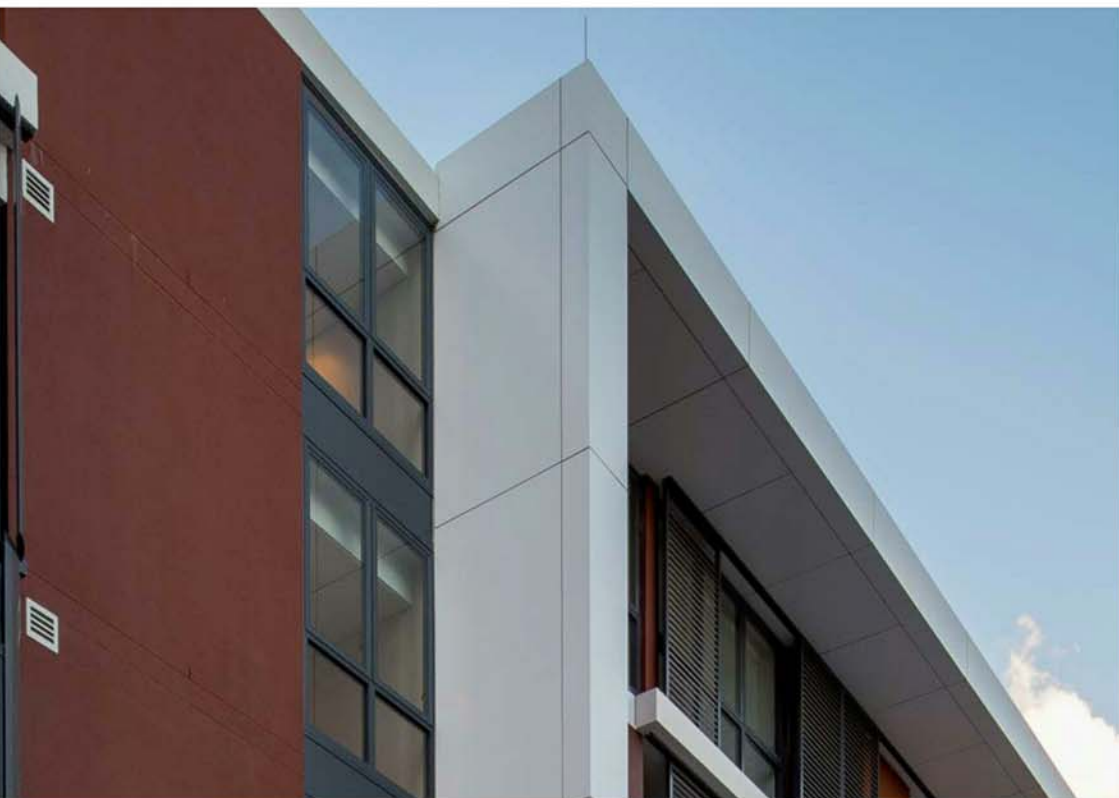

1. & 3.



2.



1. & 2.



4.



4.

DEVELOPMENT APPLICATION

ARCHITECT

ROBERTSON + MARKS
EST 1892


Ground Level 11-17 Buckingham St. Surry Hills 2010 Australia
t. (+61) 2 9319 4388 e. mail@marks.net.au www.marks.net.au
BRIAN MANN 5975 • ANDREW SCARVELIS • MARCO O. ABBONDANZA



REVISIONS				By S.C
Issue	Date	Description		
A	03/11/2015	DA Submission		
B	04/12/2015	DA Amendment		

REVISIONS				By
Issue	Date	Description		

Lot 3105,
LORD SHEFFIELD CIRCUIT,
THORNTON

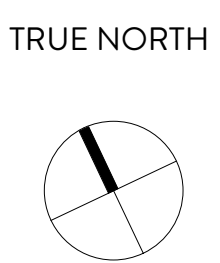

NOTES
Dimensions - Contractors to check all dimensions on site prior to commencing construction.
Do not scale from this drawing. Use given dimensions.
Copyright © This document is copyright. All rights reserved.

DRAWING TITLE Materials, Colours & Finishes	
SCALE : @B1 DATE : 04/12/15	Drawing Number DA-501-B

ROBERTSON + MARKS