


Development Application
Proposing of 57 townhouses with subdivision into two lots
Lot 4012 Nelsons Ridge,
Pemulwuy

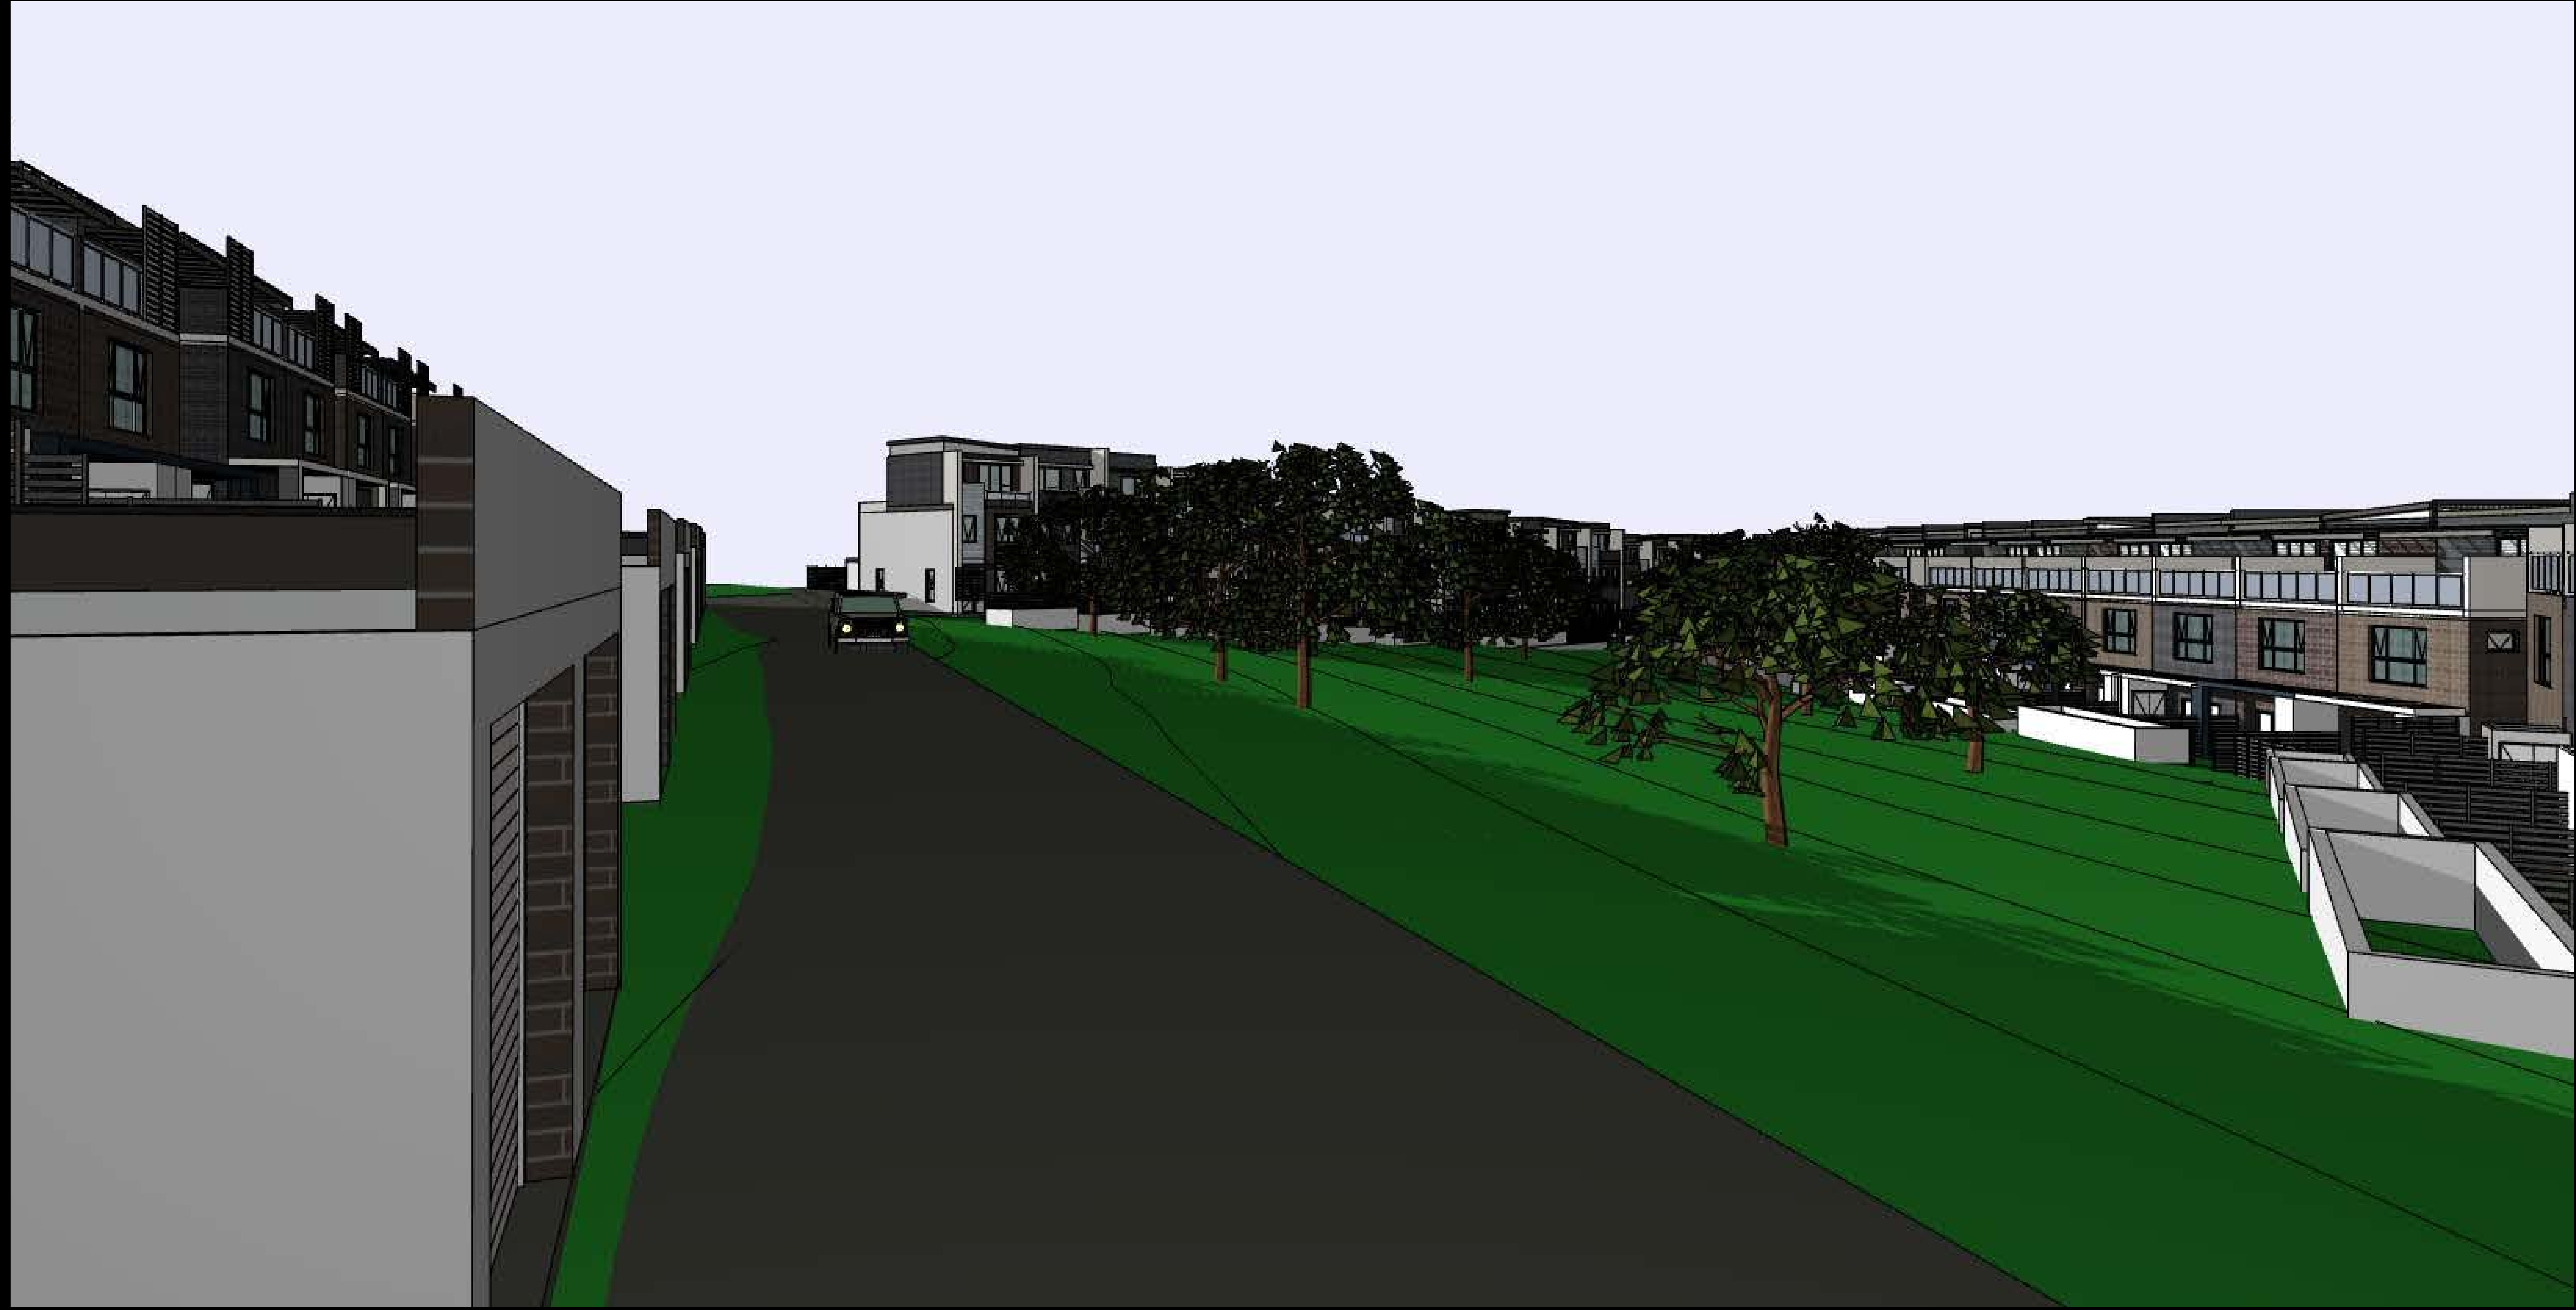

Idraft Architects Pty Ltd NSW Architects Registration Board No: 5347
Nominated registered architect - Adnaan Winton
p: 02 9648 8848
w: www.idraft.com.au
m: PO Box 427, Merrylands NSW 2160

Contents	
Number	Drawing Description
0001	Perspective
0002	Calculations/Basix Commitments
0003	Site Plan
0004	21st June 09:00am Shadow Diagram
0005	21st June 12:00pm Shadow Diagram
0006	21st June 15:00pm Shadow Diagram
0007	Sedimentation Control Plan
0008	Subdivision Plan
0009	Post Pervious Area Plan
1001	Basement Plan
1002	Ground Floor Plan
1003	Level One Plan
1004	Level Two Plan
1005	Roof Plan
2001	Elevation
2002	Elevations/Sections
2003	Sections
2004	Communal Open Space 3d
3001	Silverthrone Sections/Streetscapes
3002	Courtyard Sections



Site Plan
scale 1:200

Lot 4012, Nelsons Ridge, Pemulwuy

© 10/2016 Idraft Pty Ltd. All rights reserved. No part of this publication may be reproduced, stored in a retrieval system, or transmitted, in any form or by any means, electronic, mechanical, photocopying, recording, or by any information storage and retrieval system, without prior written permission from Idraft Pty Ltd. Use of this publication in part or in full without written permission of Idraft Group Pty Ltd constitutes an infringement of copyright. Do not scale off architectural drawings. These notes must be read in conjunction with colour selection for additional details on appliances, PC items & shower sizes shown on plan are inside hob dimensions shower screens to be fitted on inside of hob bulkheads may be required to accommodate drainage lines & steel beams position to be determined on site. Use figured dimensions ONLY, do not scale. Finished ground levels shown on plans are subject to site conditions, all calculated dimensions are subject to site measurement during construction & no allowance has been made for shrinkage or misreading of electrical meter to be determined on site in accordance to the latest position front garden tap on meter.

Idraft Architects Pty Ltd

BA516/BEVA
METAL DECK ROOF INSULATION FOIL LIGHT IN COLOUR
CEILING INSULATION R3.5
EXTERNAL BRICK VENER INSULATION FOIL
EXTERNAL WALLS MEDIUM IN COLOUR
UPPER FLOORS FRAMED
GROUND FLOOR CONCRETE
WINDOWS ALUM FRAMES CLEAR SINGLE GLASS
FLOOR COVERINGS CARPETS & TILES 60x40

-TOILET FLUSHING SYSTEMS 4 STAR
-KITCHEN TAPS 4 STAR
-BATHROOM TAPS 3 STAR
-SHOWER HEADS 3 STAR
-GAS INSTANTANEOUS 5.5 STAR
-GAS COOKTOP/ELECTRIC OVEN
-WATER TANK 3000L

All work to be carried out in accordance with BCA, AS & Council conditions.
Copyright: The concepts & information contained in these drawings are the copyright of Idraft Group Pty Ltd. Use or duplication in part or in full without written permission of Idraft Group Pty Ltd constitutes an infringement of copyright.
Do not scale off architectural drawings. These notes must be read in conjunction with colour selection for additional details on appliances, PC items & shower sizes shown on plan are inside hob dimensions shower screens to be fitted on inside of hob bulkheads may be required to accommodate drainage lines & steel beams position to be determined on site. Use figured dimensions ONLY, do not scale. Finished ground levels shown on plans are subject to site conditions, all calculated dimensions are subject to site measurement during construction & no allowance has been made for shrinkage or misreading of electrical meter to be determined on site in accordance to the latest position front garden tap on meter.
Energy Smart Design: AAA rated water conservation devices include rainwater tanks shower heads, water tap flow regulators, dual flush toilets & cisterns & compliant hot water systems with minimum green house score of 3.5 stars are to be used in this development. All occupants are encouraged to use AAA rated dish washing machines with front loading where possible.

Project:
Proposing of 57 townhouses with subdivision into two lots

Issue Stage:
DA-C


Designed + Drawn:
M.Trinh/J. Ellis


Council:
Hoiroyd City Council


Client:
Dreamcorp Developments PTY LTD

drawing title:
Site Plan

Job #: 28025	Dwg #: 0003	Date: 2/03/2016	Paper/Scale: A0/1:200
------------------------	-----------------------	--------------------	--------------------------

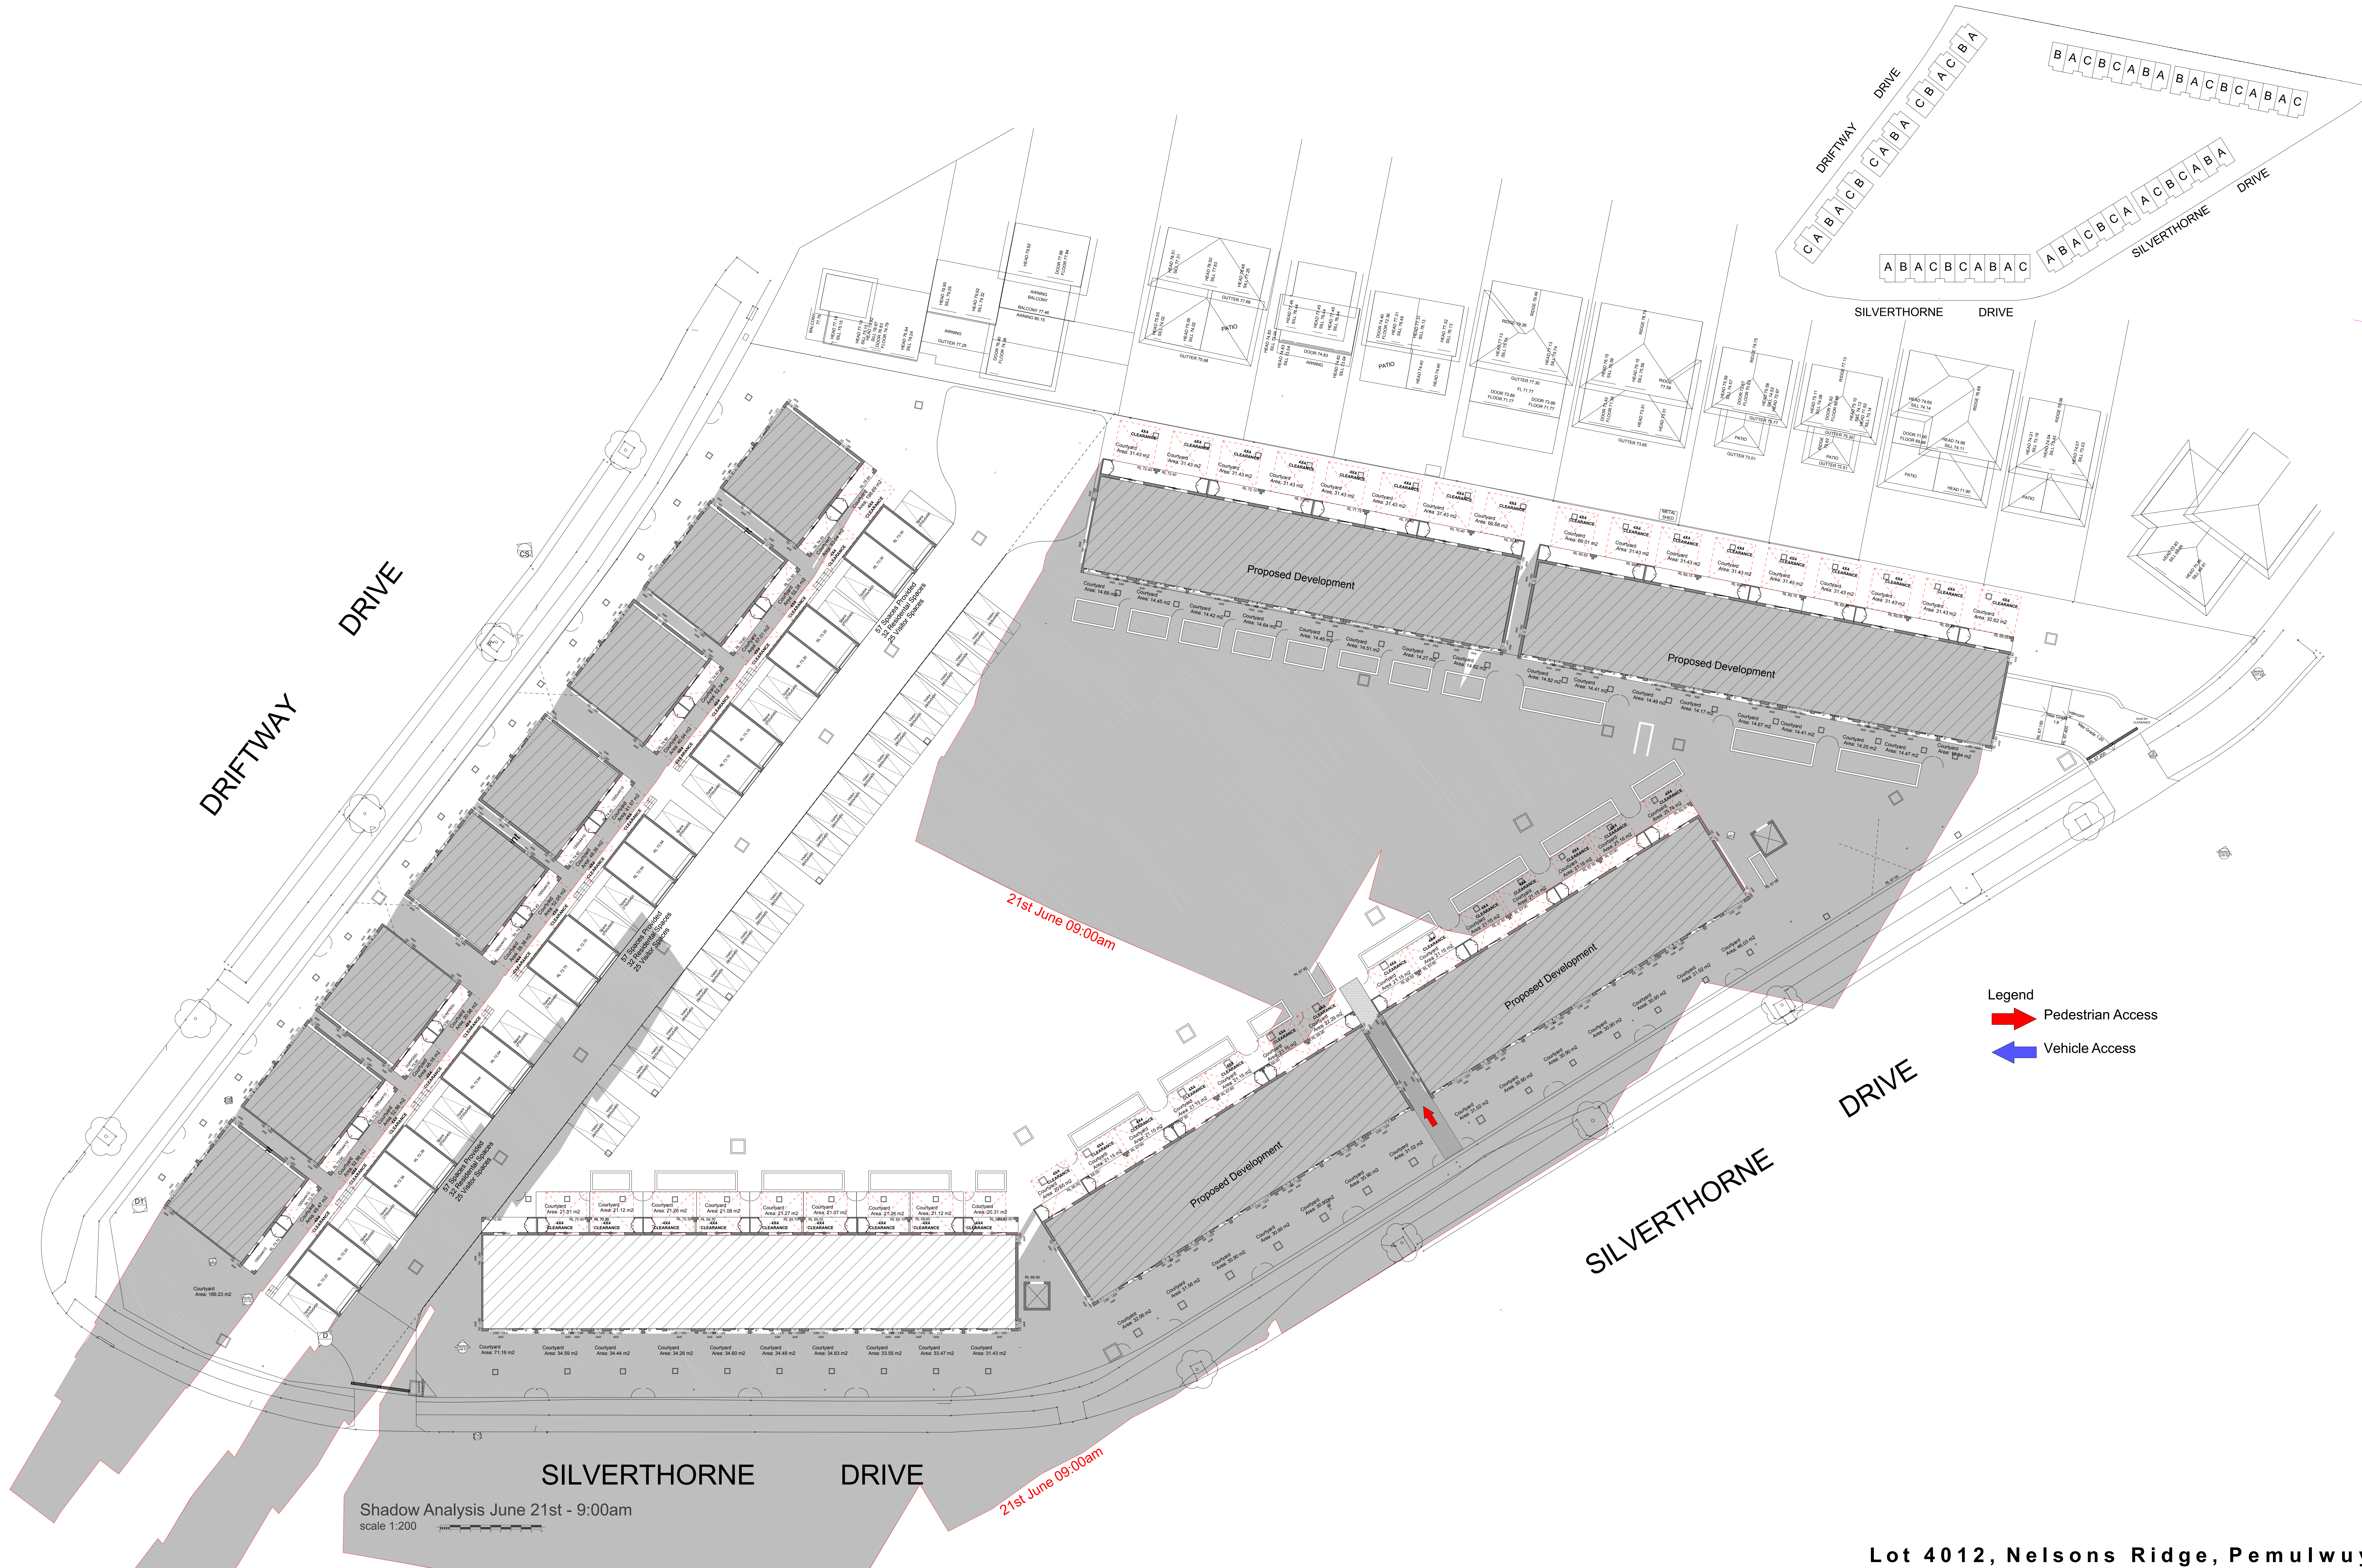

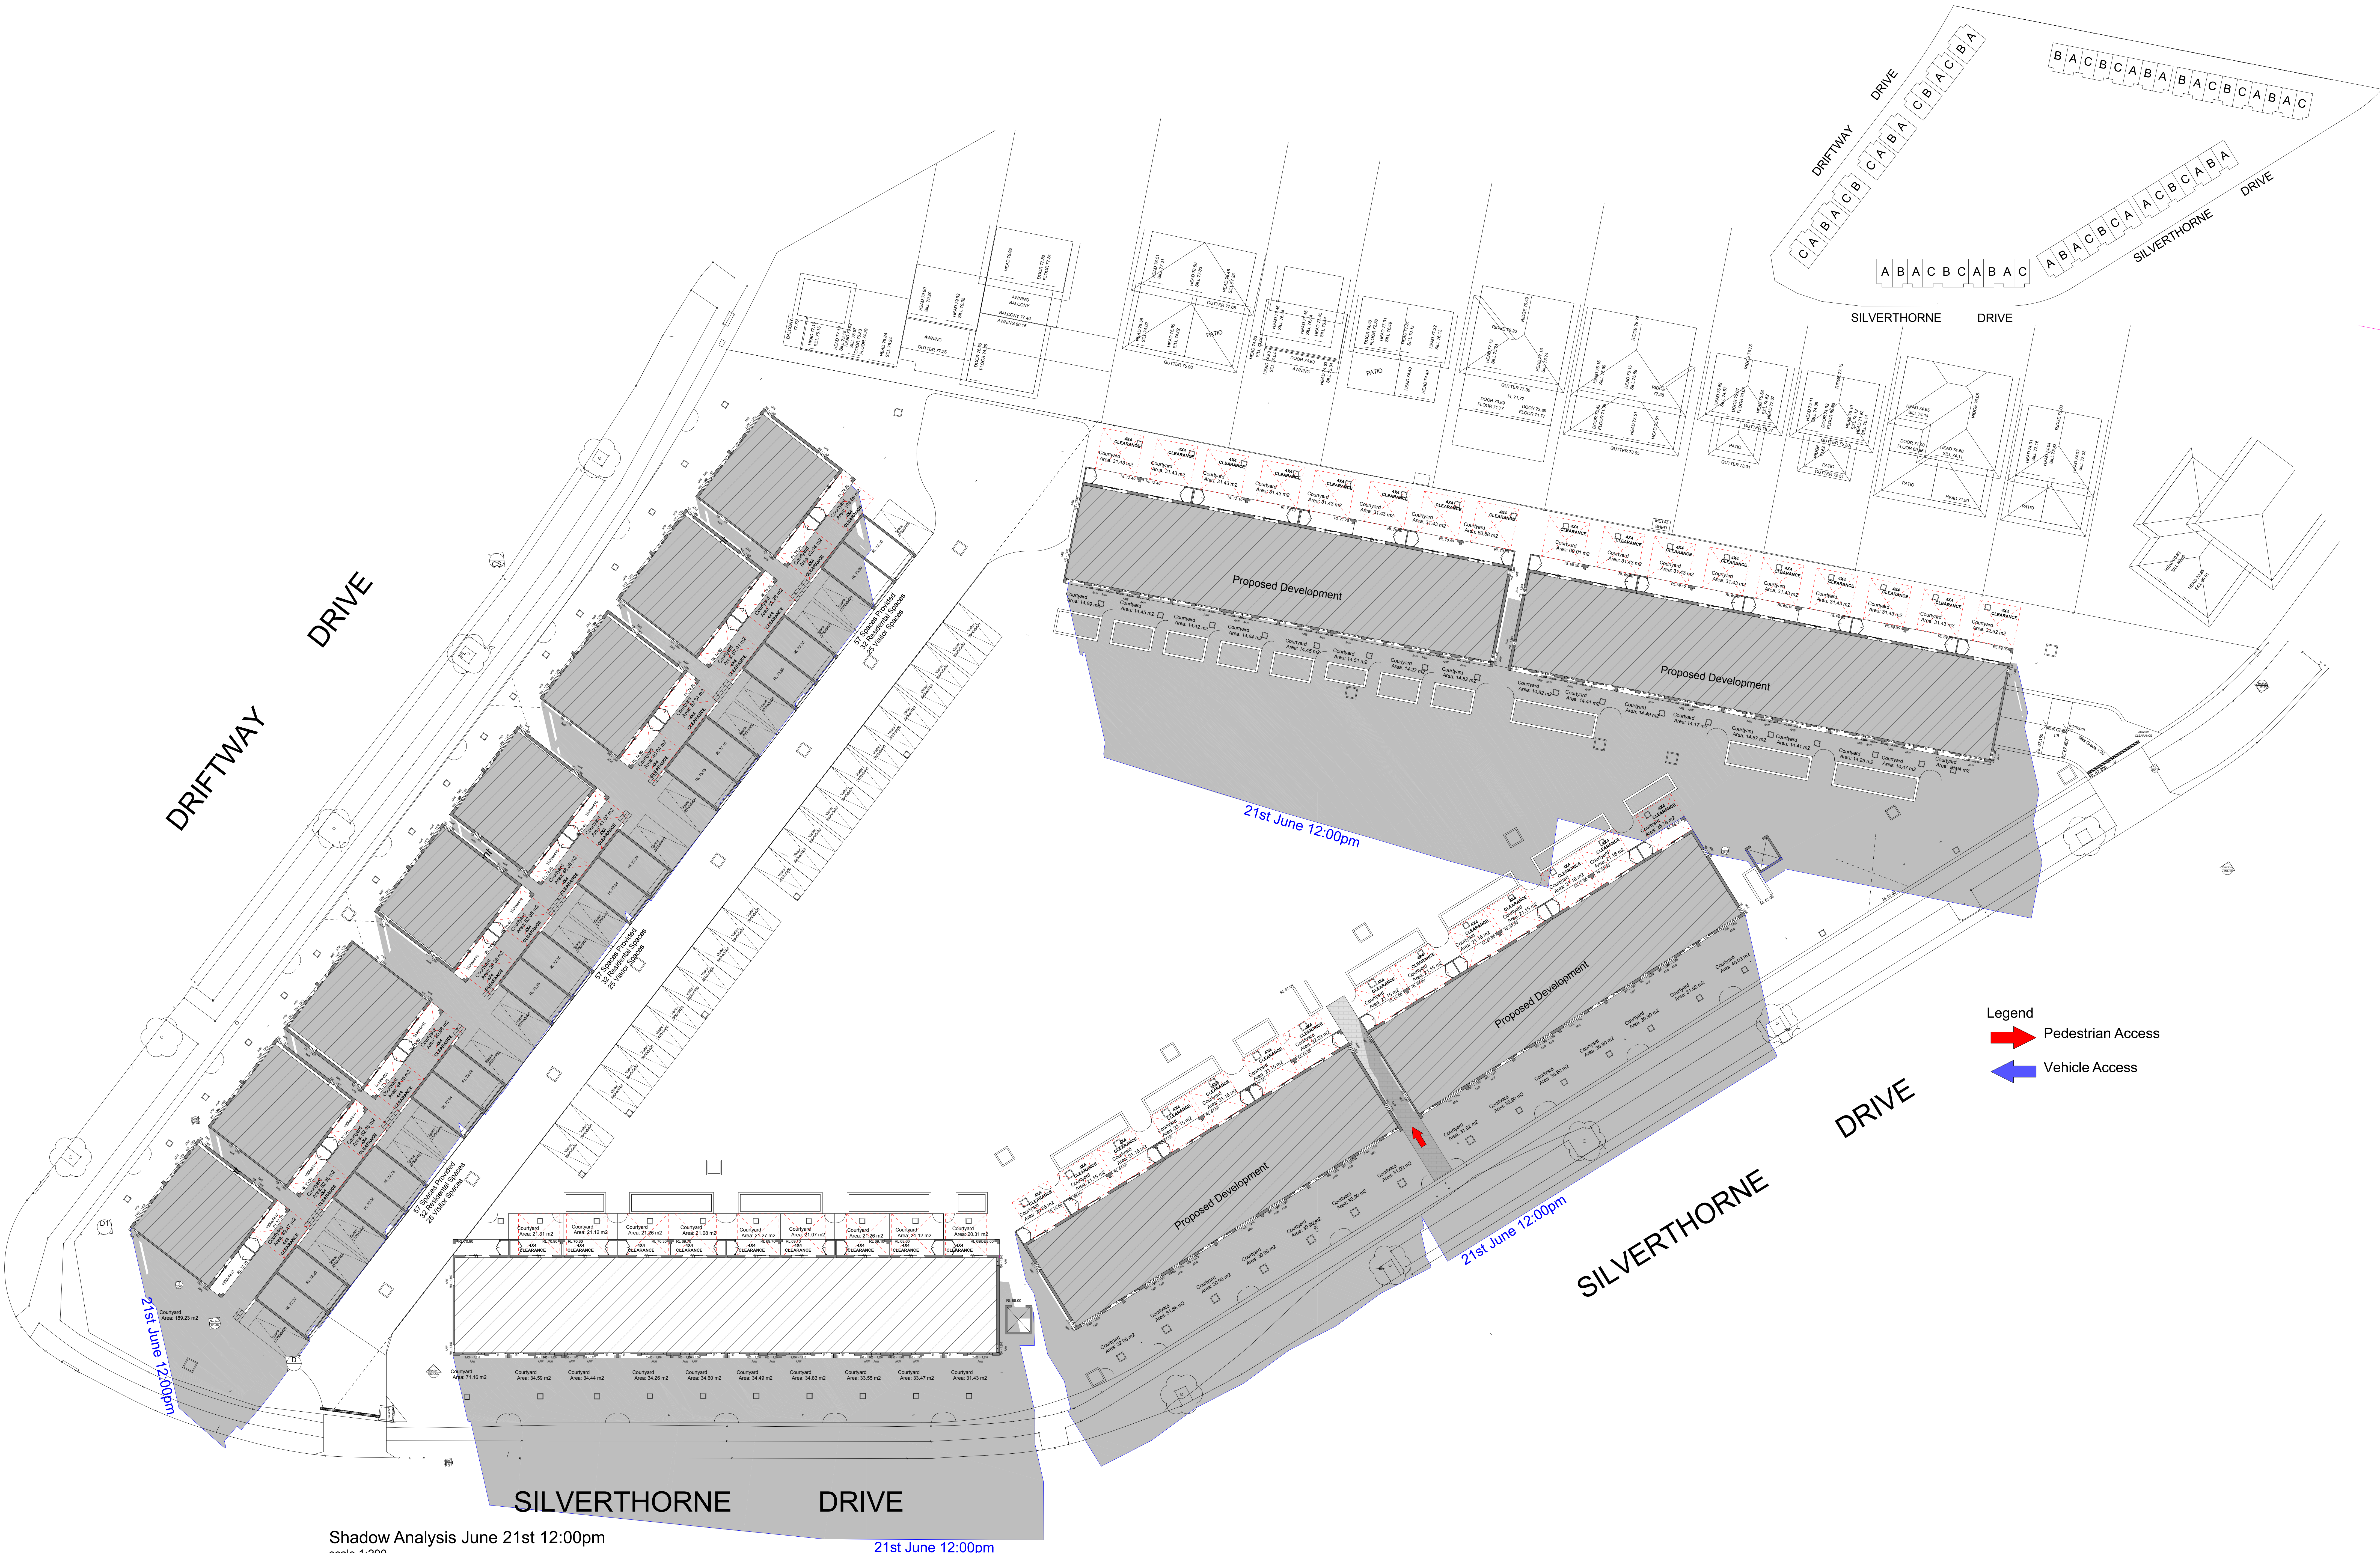

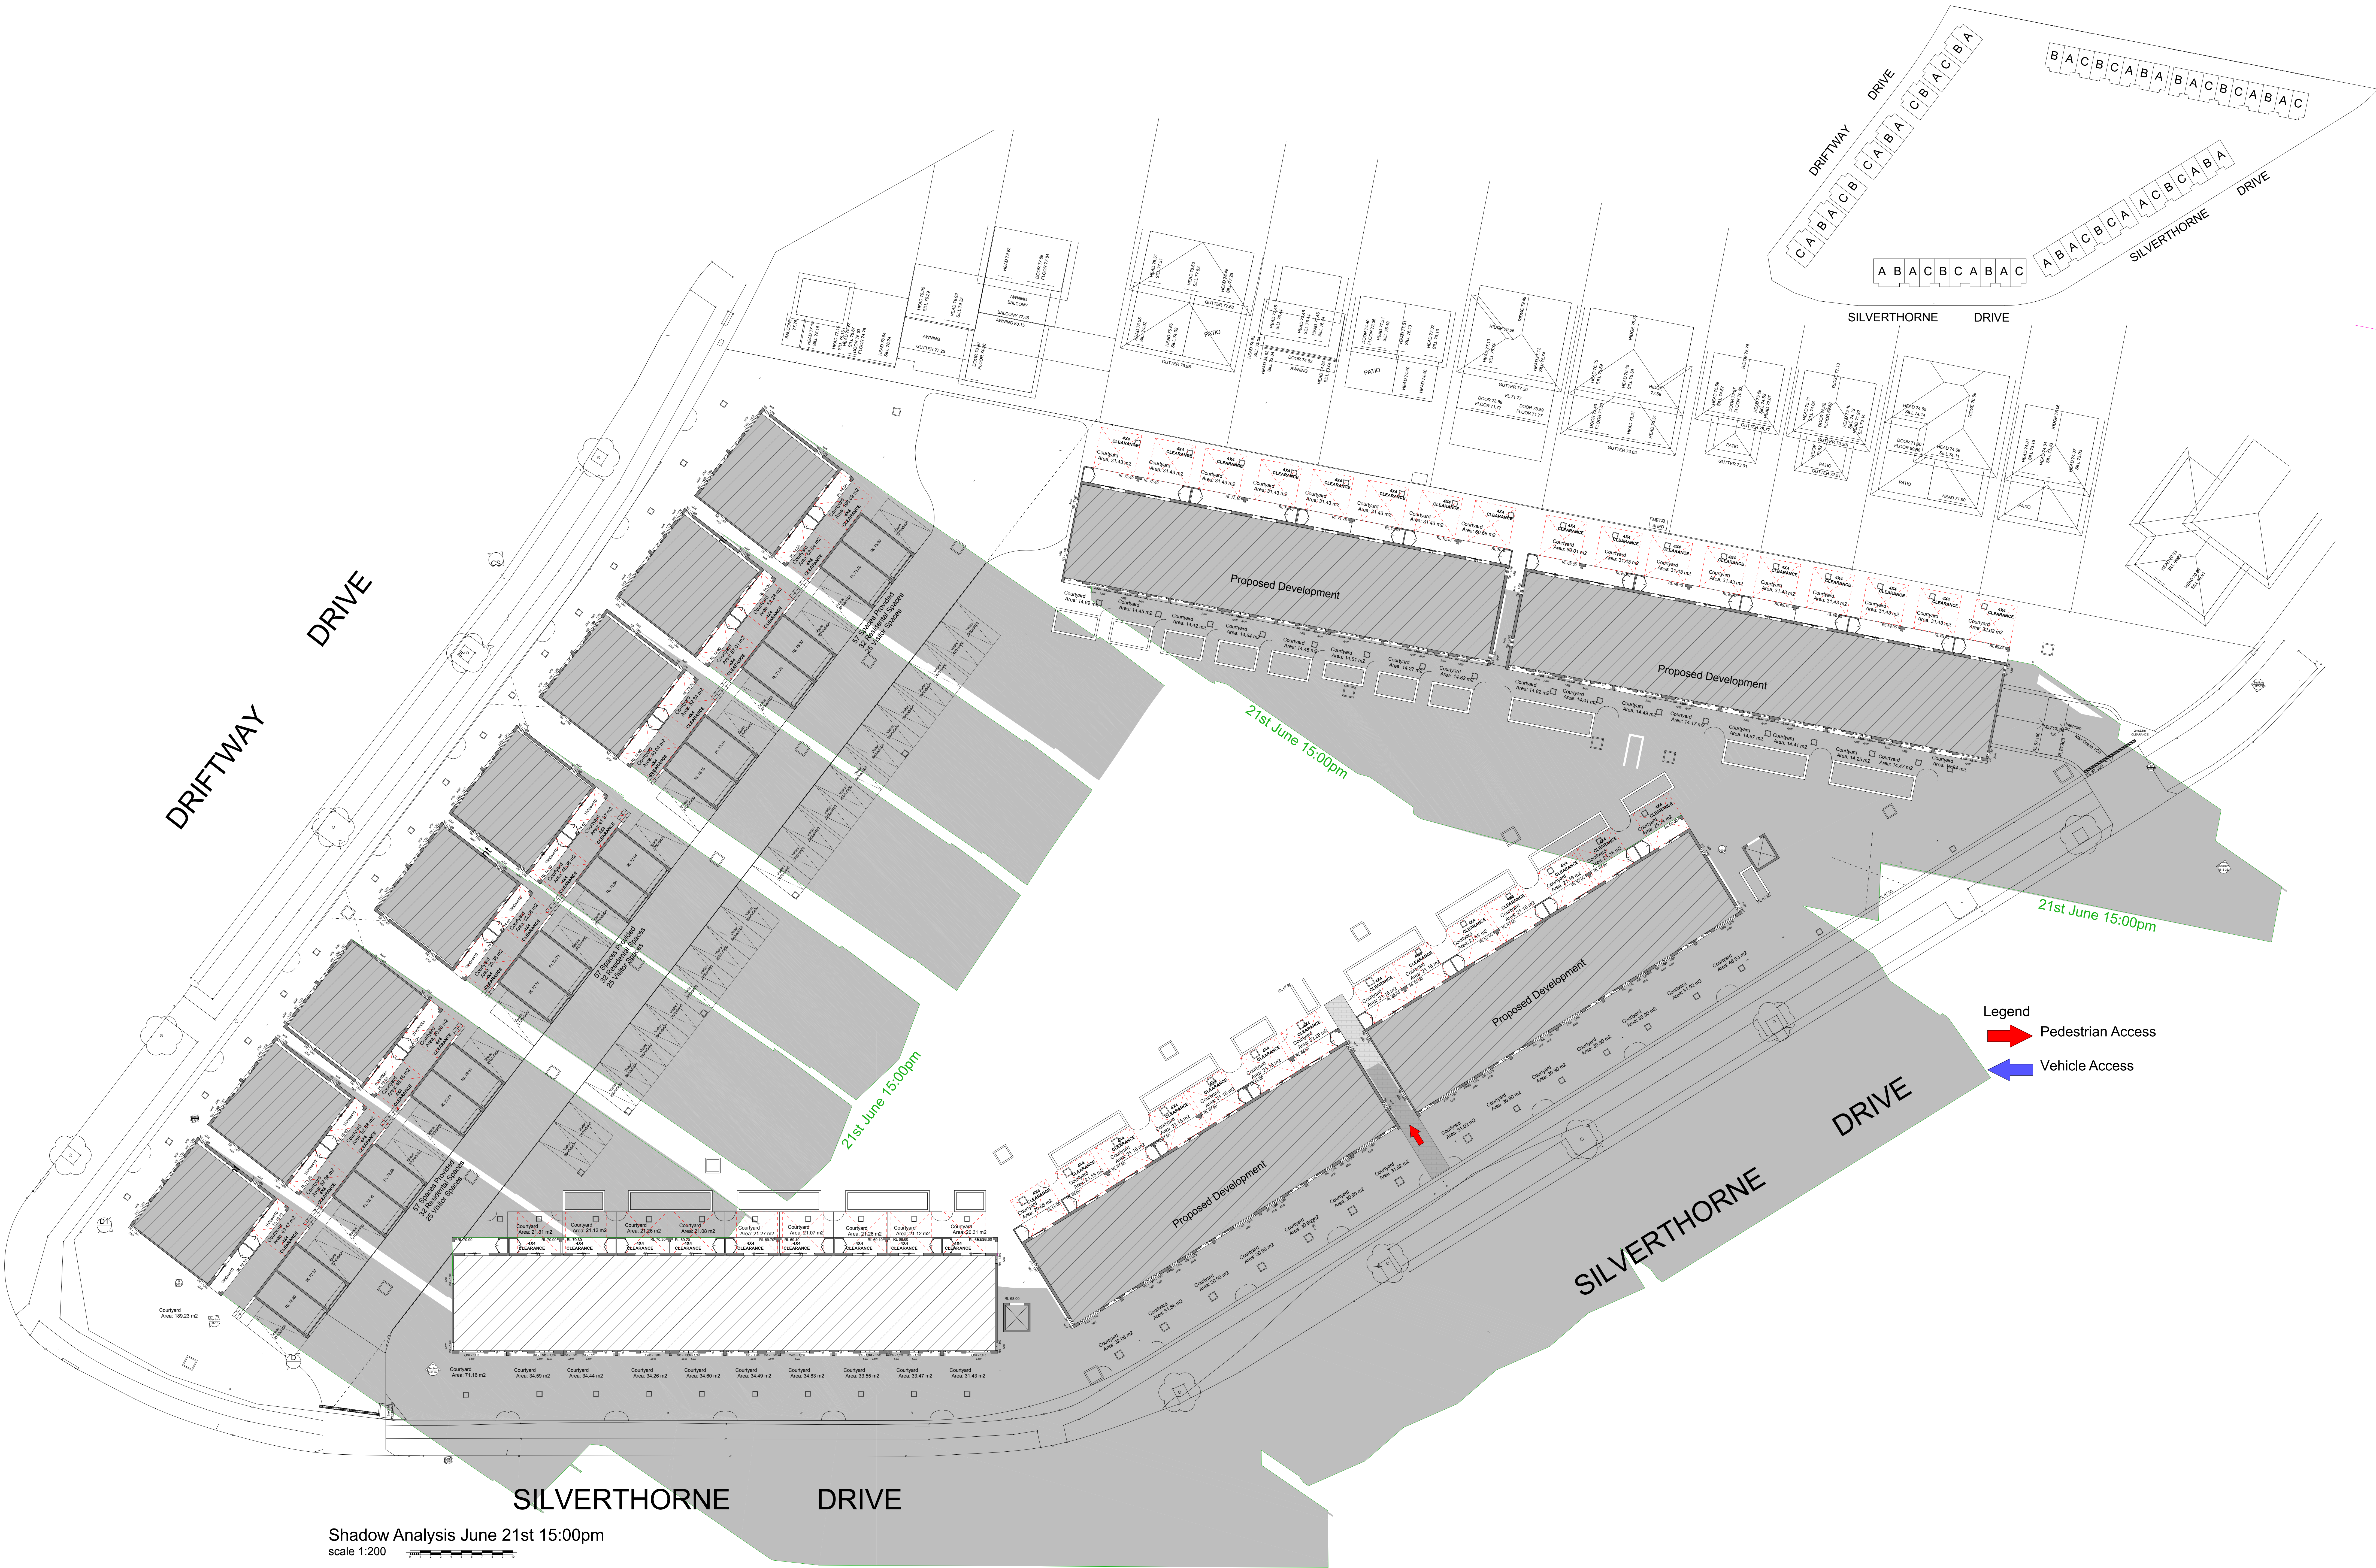




Legend
Pedestrian Access
Vehicle Access

SILVERTHORNE DRIVE

SILVERTHORNE DRIVE

DRIVE

Sedimentation Control Plan
scale 1:200

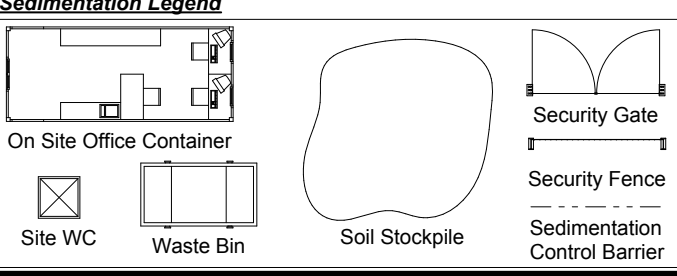





- Legend
- ➔ Pedestrian Access
 - ➔ Vehicle Access

Lot 4012, Nelsons Ridge, Pemulwuy

Project: Proposing of 57 townhouses with subdivision into two lots		Issue/Stage: DA-C	
drawing title: Post Pervious Area Plan		Designed + Drawn: M.Trinh/J. Ellis	
Job #: 28025		Client: Dreamcorp Developments PTY LTD	
Dwg #: 0009		Council: Hoiroyd City Council	
Date: 2/03/2016		Paper/Scale: A0/1:200	









Level Two Plan
scale 1:200

Lot 4012, Nelsons Ridge, Pemulwuy

© 2016 Idraft Group Pty Ltd. All rights reserved. No part of this publication may be reproduced, stored in a retrieval system, or transmitted, in any form or by any means, electronic, mechanical, photocopying, recording, or by any information storage or retrieval system, without prior written permission from Idraft Group Pty Ltd.

Idraft Architects Pty Ltd

All work to be carried out in accordance with BCA, AS & Council conditions. Copyright: The concepts & information contained in these drawings are the copyright of Idraft Group Pty Ltd. Use or duplication in part or in full without written permission of Idraft Group Pty Ltd constitutes an infringement of copyright. Do not scale off architectural drawings. These notes must be read in conjunction with colours selection for additional details on appliances, PC items & shower sizes shown on plan are inside hob dimensions shower screens to be fitted on inside of hob bulkheads may be required to accommodate drainage lines & steel beams position to be determined on site. Use figured dimensions ONLY, do not scale. Finished ground levels shown on plans are subject to site conditions, all calculated dimensions are subject to site measure during construction & no allowance has been made for shrinkage or misreading position of electrical meter to be determined on site in accordance to the latest position front garden tap on meter.

Energy Smart Design: AAA rated water conservation devices include rainwater tanks shower heads, water tap flow regulators, dual flush toilets & cisterns & compliant hot water systems with minimum green house score of 3.5 stars are to be used in this development. All occupants are encouraged to use AAA rated dish washing machines with front loading where possible.

BASIC/BCVA
METAL DECK ROOF INSULATION FOIL LIGHT IN COLOUR
CEILING INSULATION R3.5
EXTERNAL BRICK VENEER INSULATION FOIL
EXTERNAL WALLS MEDIUM IN COLOUR
UPPER FLOORS FRAMED
GROUND FLOOR CONCRETE
WINDOWS ALUM. FRAMES CLEAR SINGLE GLASS
FLOOR COVERINGS CARPETS & TILES 60x40

-TOILET FLUSHING SYSTEMS 4 STAR
-KITCHEN TAPS 4 STAR
-BATHROOM TAPS 5 STAR
-SHOWER HEADS 3 STAR
-GAS INSTANTANEOUS 5.5 STAR
-GAS COOKTOP/ELECTRIC OVEN
-WATER TANK 30000L

Project:
Proposing of 57 townhouses with subdivision into two lots

drawing title:
Level Two Plan


Job #: 28025	Dwg #: 1004	Date: 2/03/2016	Paper/Scale: A0/1:200
--	---------------------------------------	------------------------------------	--

Issue/Stage:
DA-C


Designed + Drawn:
M.Trinh/J. Ellis

Council:
Hoiroyd City Council




Client:
Dreamcorp Developments PTY LTD

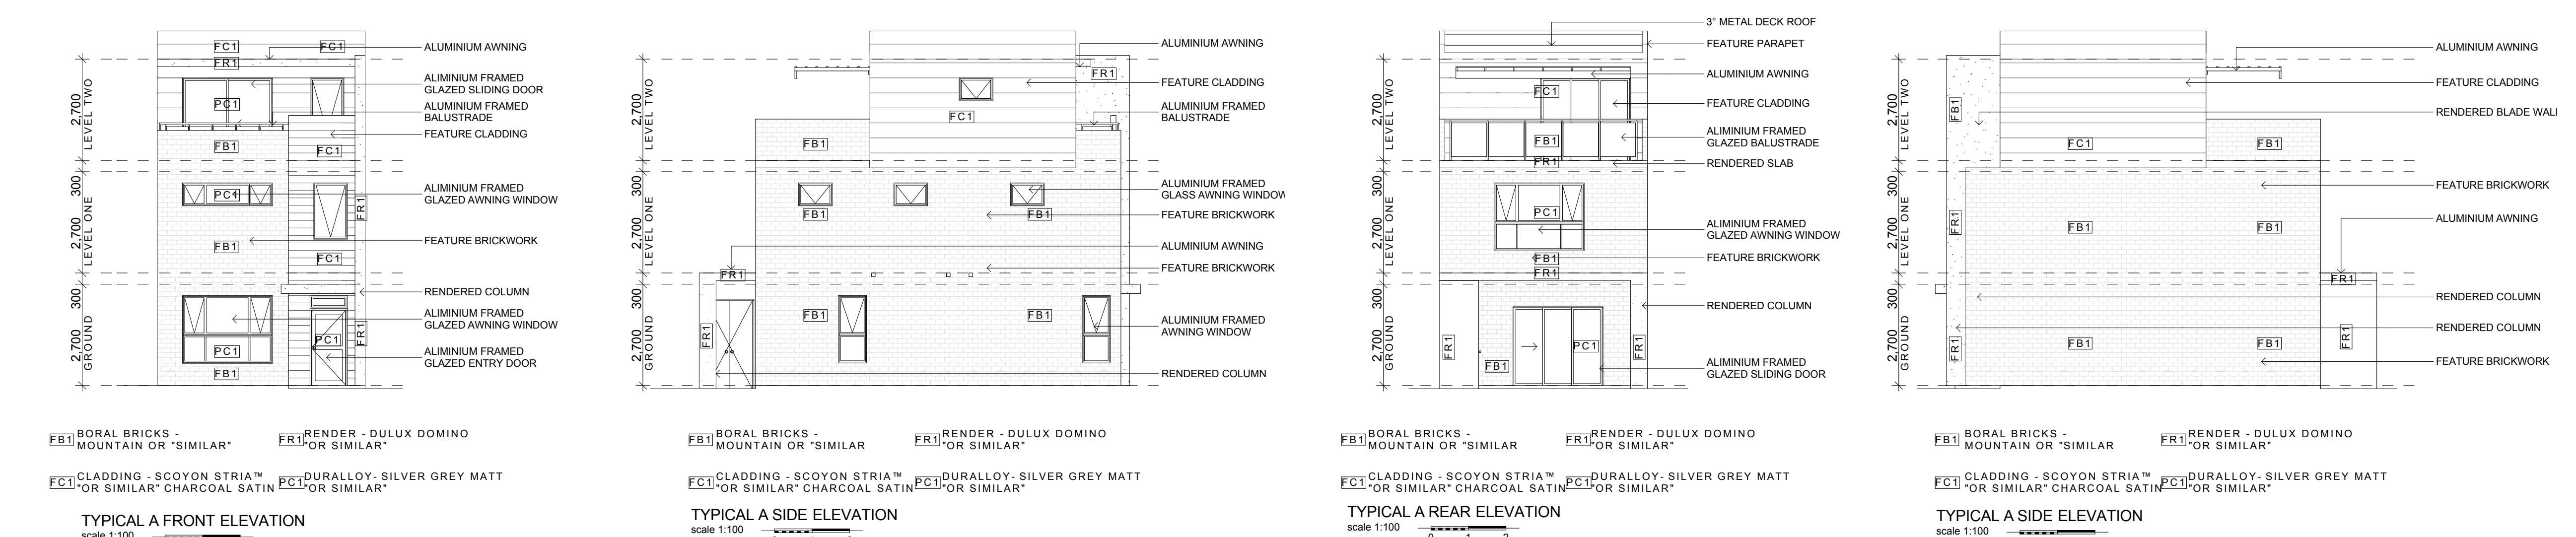



TOWNHOUSES 17 TO 33 HAVE NO NORTHERN BALCONYS. REPLACED WITH ROOF TO MAINTAIN PRIVACY

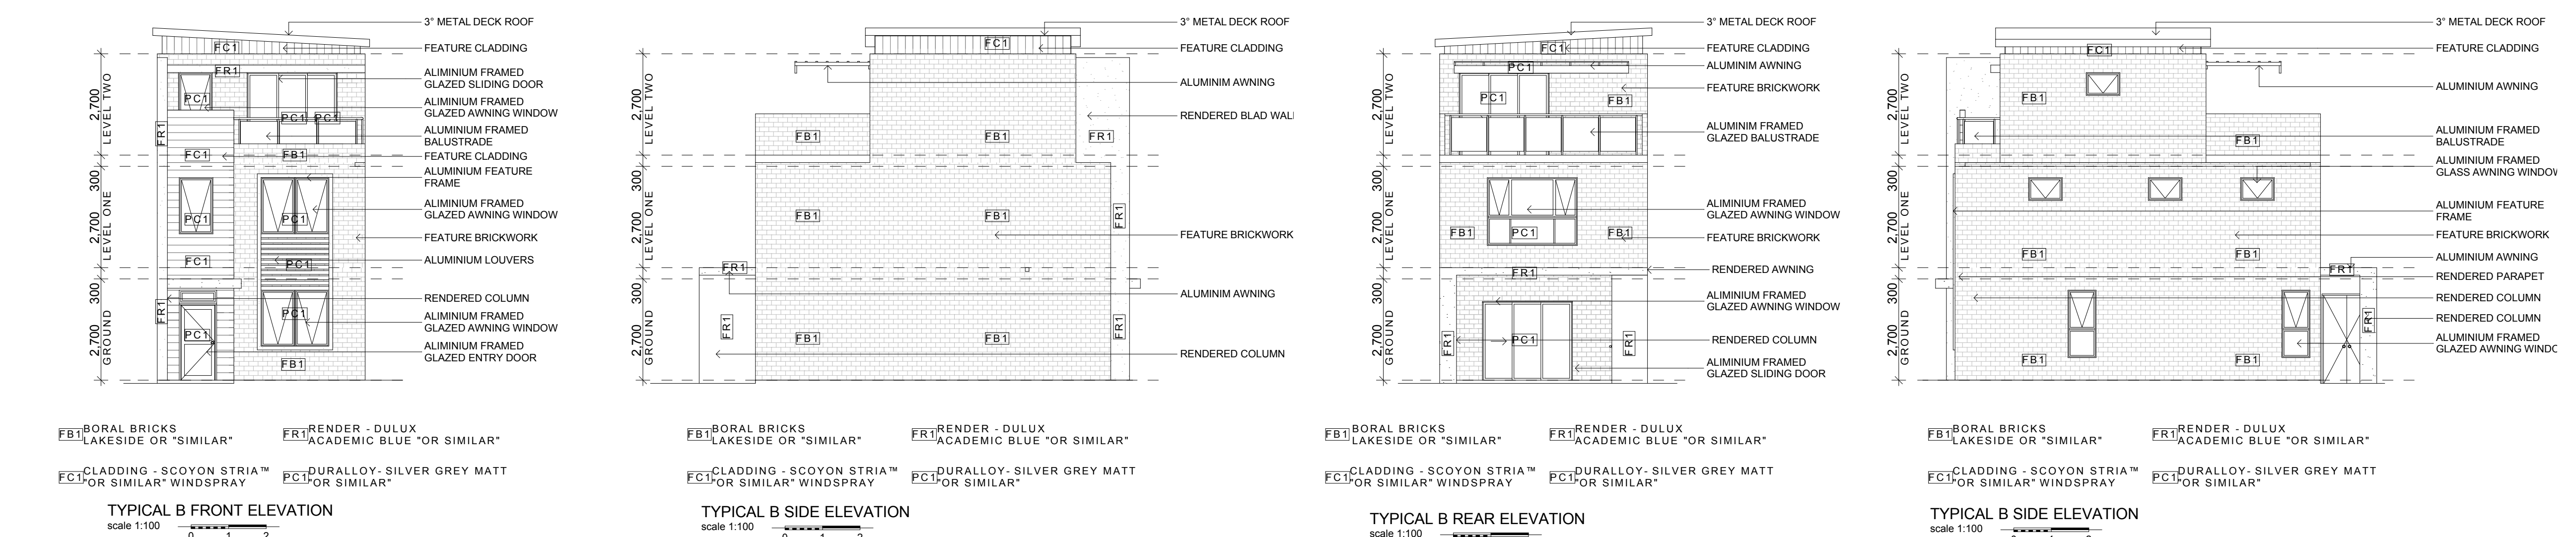



TOWNHOUSES 17 TO 33 HAVE NO NORTHERN BALCONYS. REPLACED WITH ROOF TO MAINTAIN PRIVACY

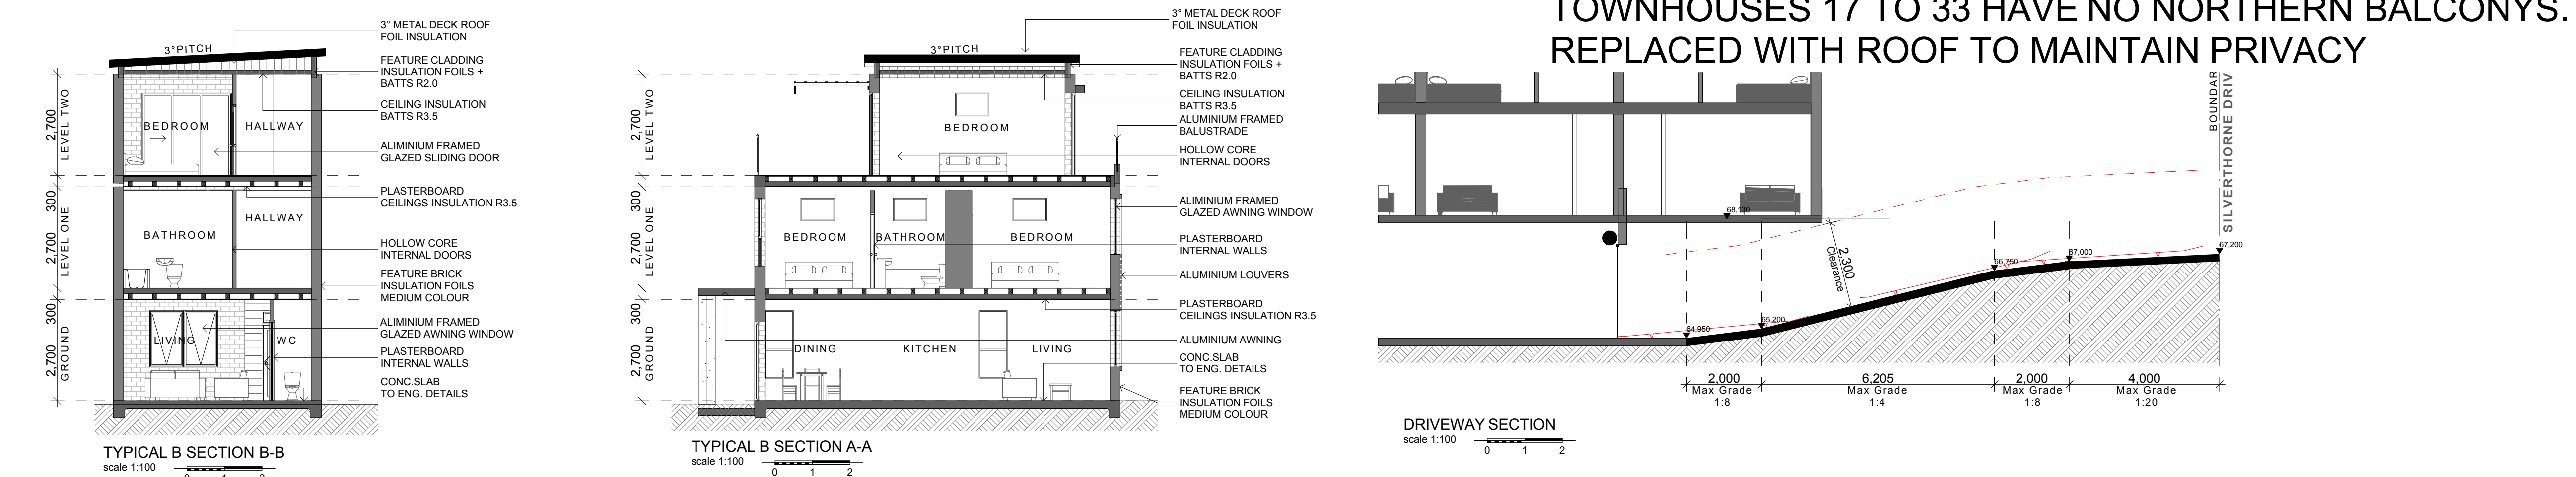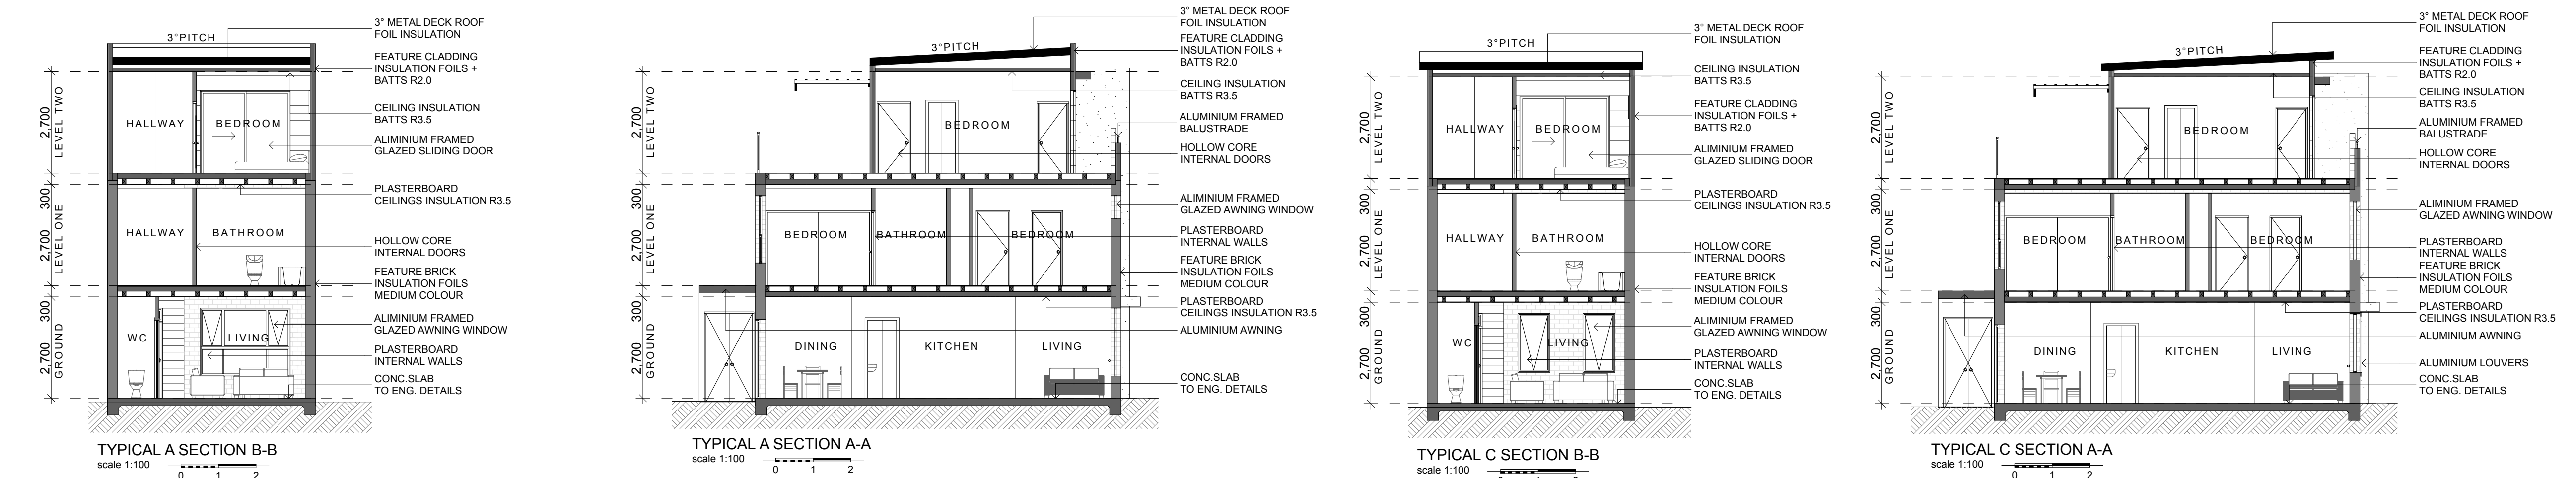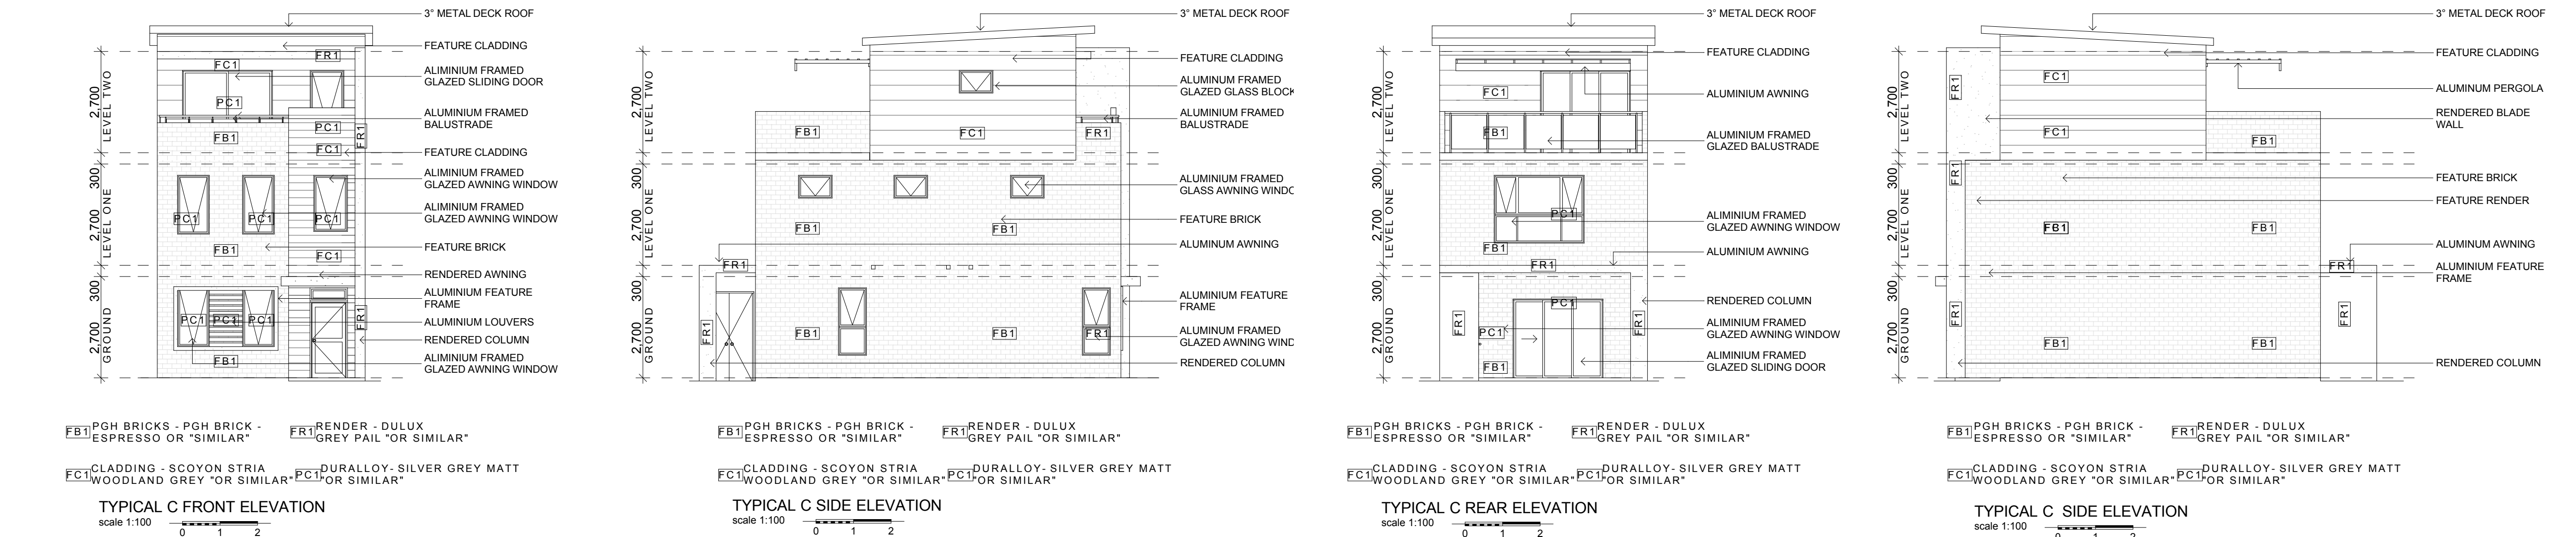

TOWNHOUSES 17 TO 33 HAVE NO NORTHERN BALCONYS. REPLACED WITH ROOF TO MAINTAIN PRIVACY

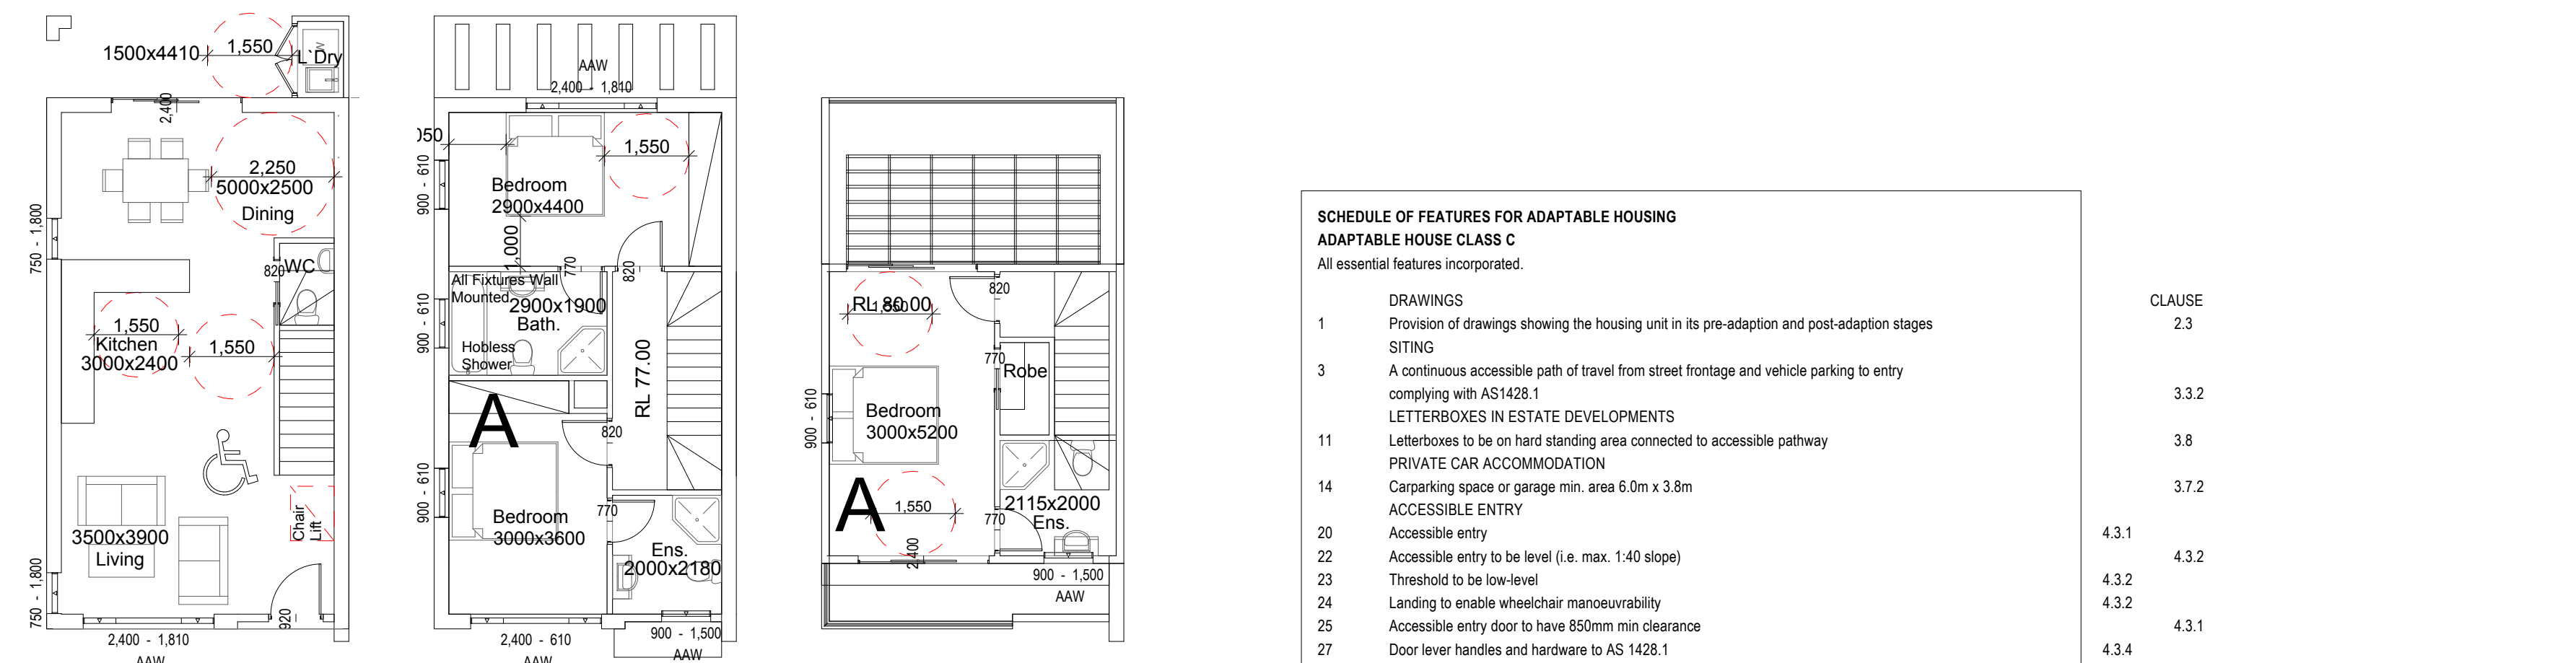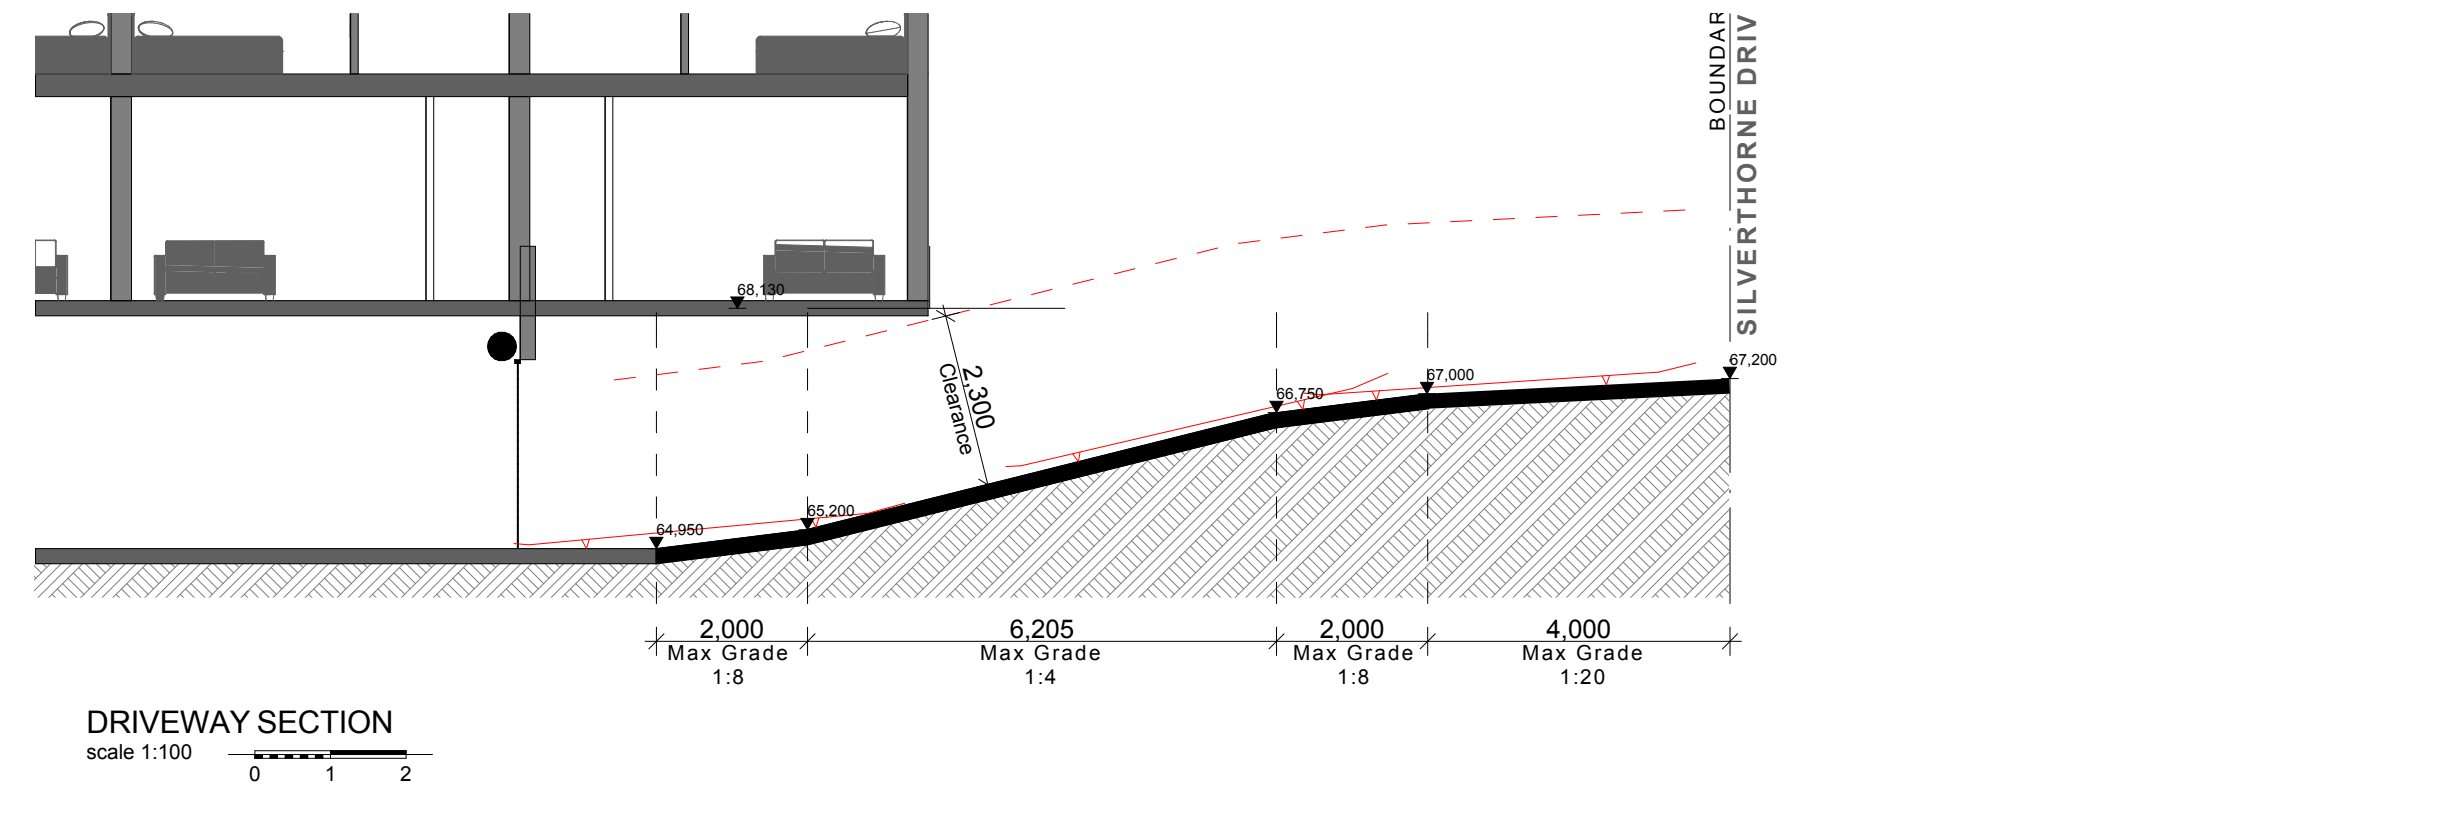

TYPICAL ADAPTABLE UNITS
12 UNITS PROVIDED 20%

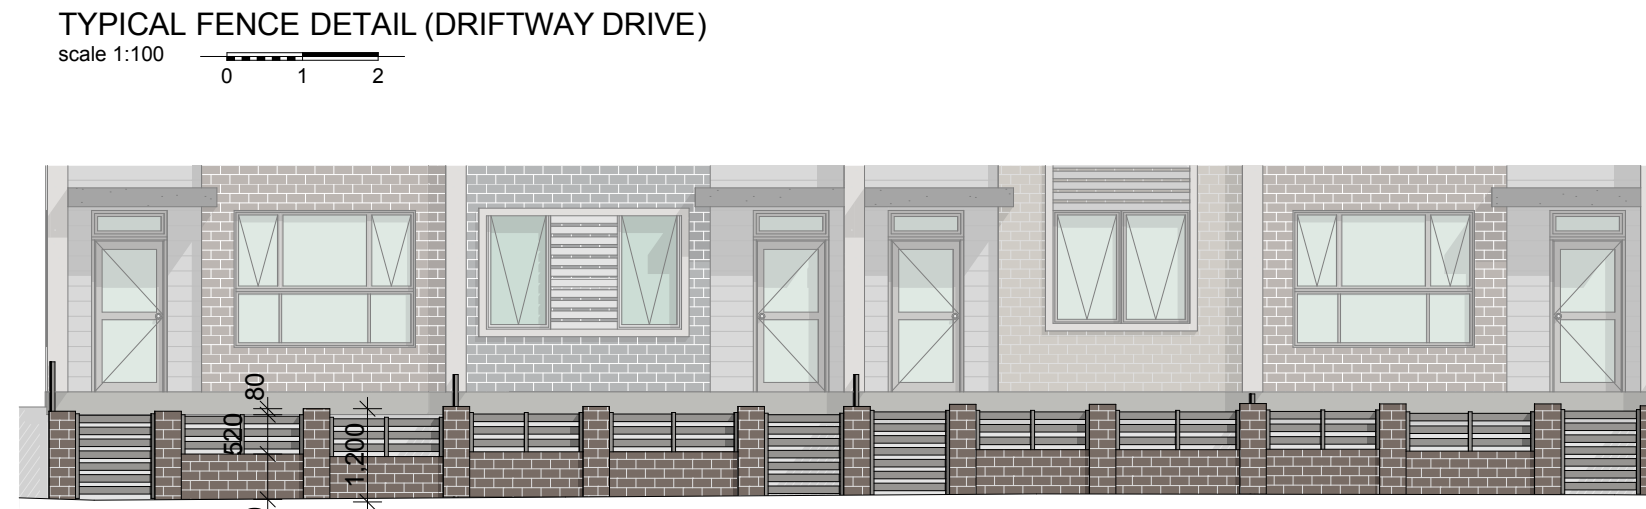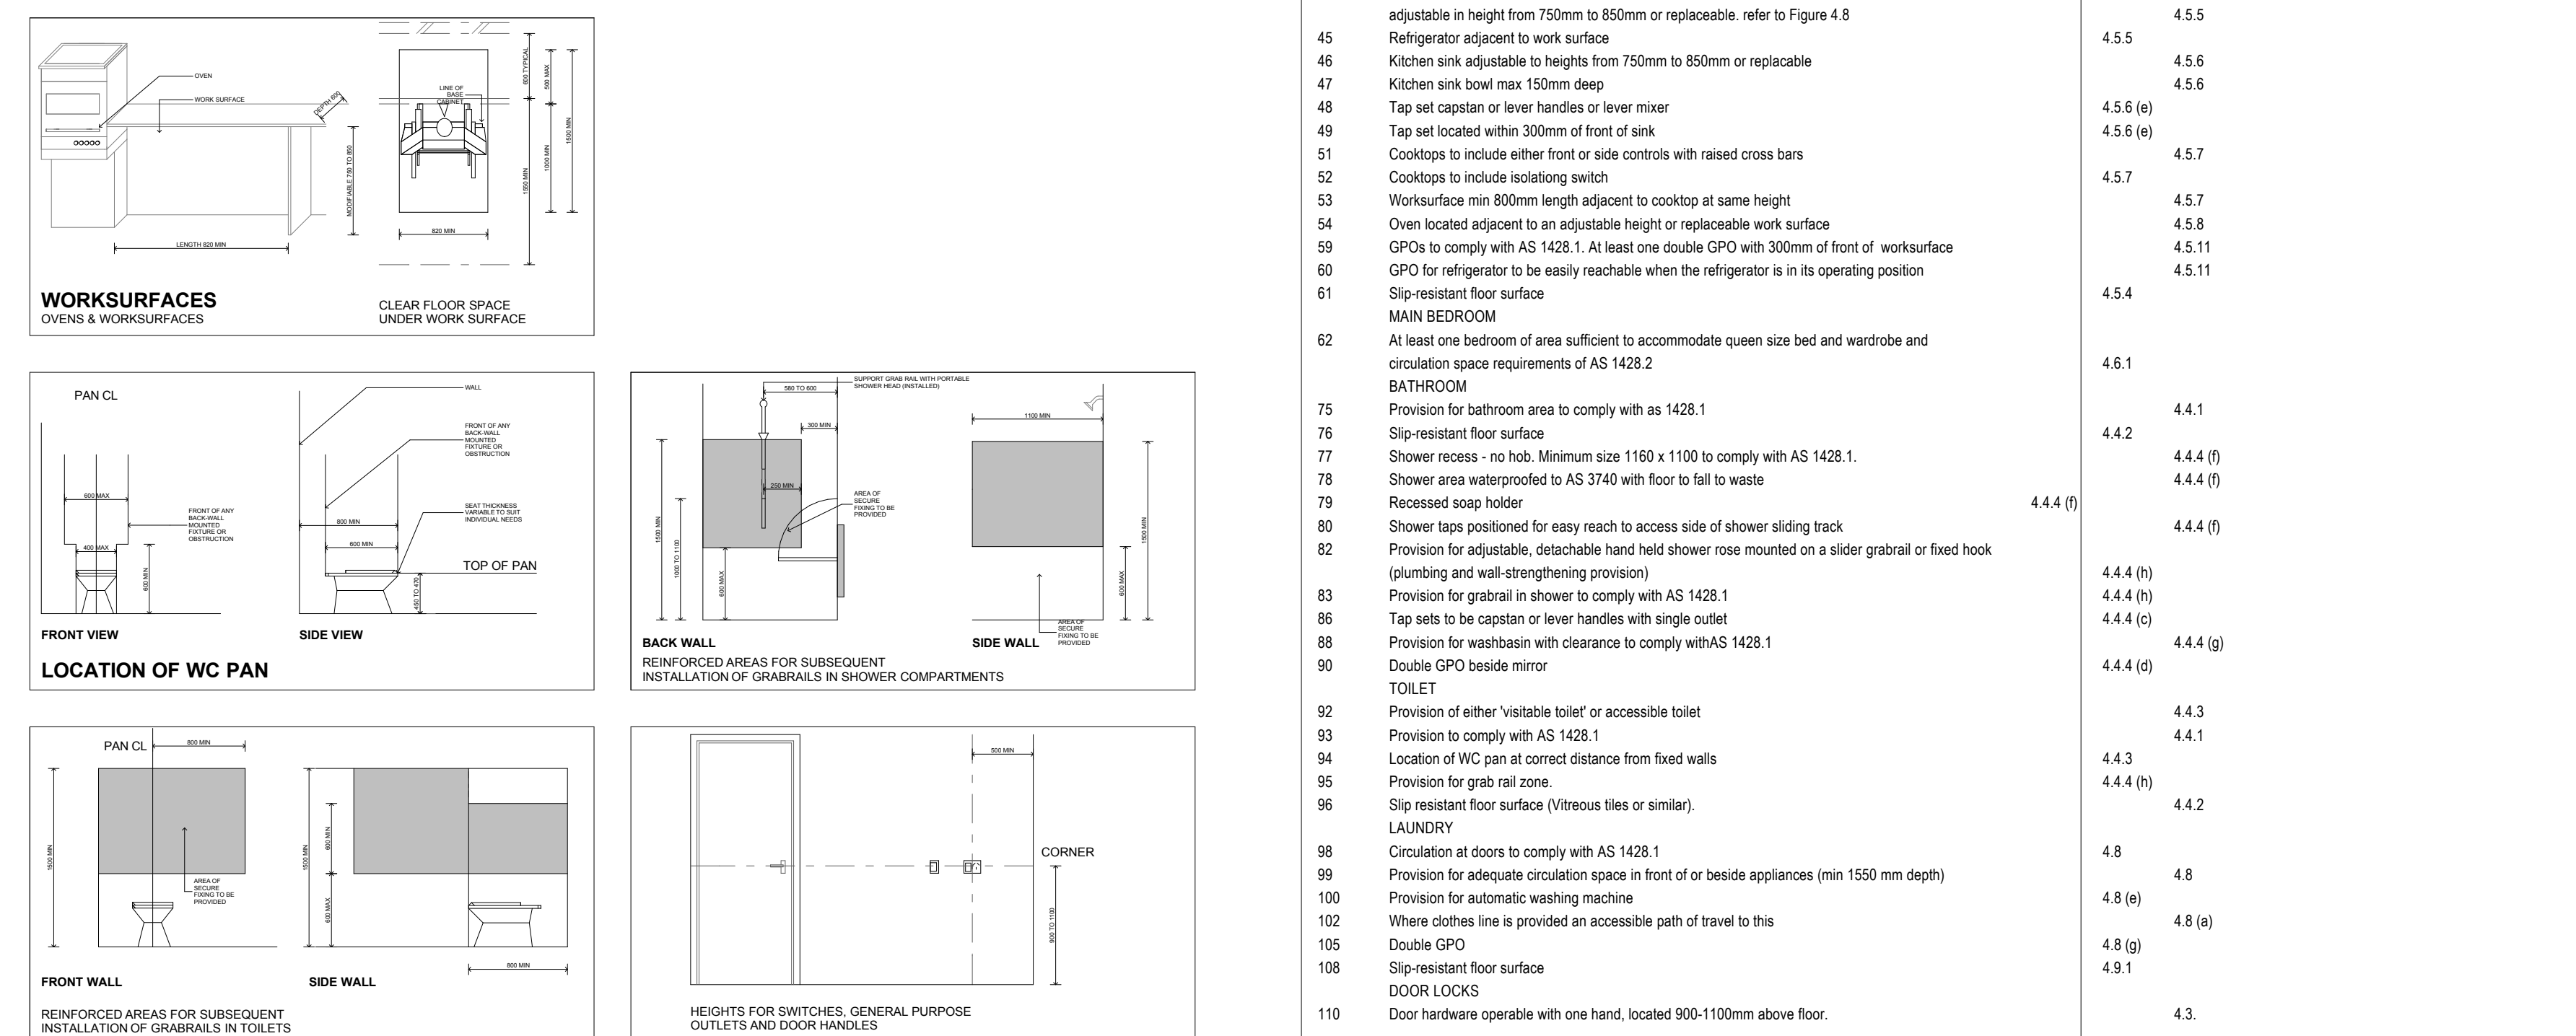

COLOUR AND MATERIAL SCHEDULE



Lot 4012, Nelsons Ridge, Pemulwuy


12.5m Height Clearance

12.5m Height Clearance



12.5m Height Clearance


12.5m Height Clearance

 

DAY DRIVE REA

12m Height Clearance

12m Height Clearance

 

scale 1:100

12.5m Height Clearance

12.5m Height Clearance

12.5m Height Clearance



scale 1:100

Project: Proposing of 57 townhouses with subdivision into two lots				Issue/Stage: DA-C
drawing title: Elevations/Sections				Designed + Drawn: M. Trinh/J. Ellis
				Council Holroyd City Council
				Client: Dreamcorp
Job #: 28025	Dwg #: 2002	Date: 2/03/2016	Paper/Scale: A0/1:100	Developments PTY LTD

All work to be carried out in accordance with BCA, AS & Council conditions.

Copyright: The contents & information contained in these drawings are the copyright of Itralf Group Pty Ltd. Use of these drawings without the written permission of Itralf Group Pty Ltd constitutes an infringement of copyright.

Do not scale off architectural drawings. These notes must be read in conjunction with colours selected for additional details on appliances. PO items & shower sizes shown on plan are inside box dimensions shower screens to be fitted to inside of box bulkheads may be required to accommodate drainage lines & steel beams position to be determined by site conditions. All dimensions are in millimetres. All dimensions are to face unless otherwise stated. All dimensions, all calculated dimensions are subject to site measurement during construction & no allowance has been made for shrinkage or milling position of electrical meter to be determined on site in accordance to the current position on site.



Energy Smart Design: AAA rated water conservation devices include rainwater tanks shower heads, water tap top flow regulators, dual flush toilets & cisterns & compliant hot water systems with minimum green house capacity of 3.5 star rating. All equipment and materials are encouraged to use AAA rated dish washing machines with 5 star rating.


BASIX/BDVA
-METAL DECK ROOF INSULATION FOIL LIGHT IN COLOUR
-CEILING INSULATION R3.5
-EXTERNAL BRICK VENER INSULATION FOIL
-EXTERNAL WALLS MEDIUM IN COLOUR
-UPPER FLOORS FRAMED
-GROUND FLOOR CONCRETE
-WINDOWS ALUM FRAMES CLEAR SINGLE GLASS
-FLOOR COVERINGS CARPETS & TILES 60/40

- TOILET FLUSHING SYSTEMS 4 STAR
- KITCHEN TAPS 4 STAR
- BATHROOM TAPS 5 STAR
- SHOWERHEADS 3 STAR
- GAS INSTANTANEOUS 5.5 STAR
- GAS COOKTOP ELECTRIC OVEN
- WATER TANK 30000L


p: 02 9648 8348 w: www.idraft.com.au
m: PO Box 427, Merrylands NSW 2160
NSW Architects Registration Board No: 5347
Nominated registered architect - Adrian Winton

Idraft
Architects Pty Ltd

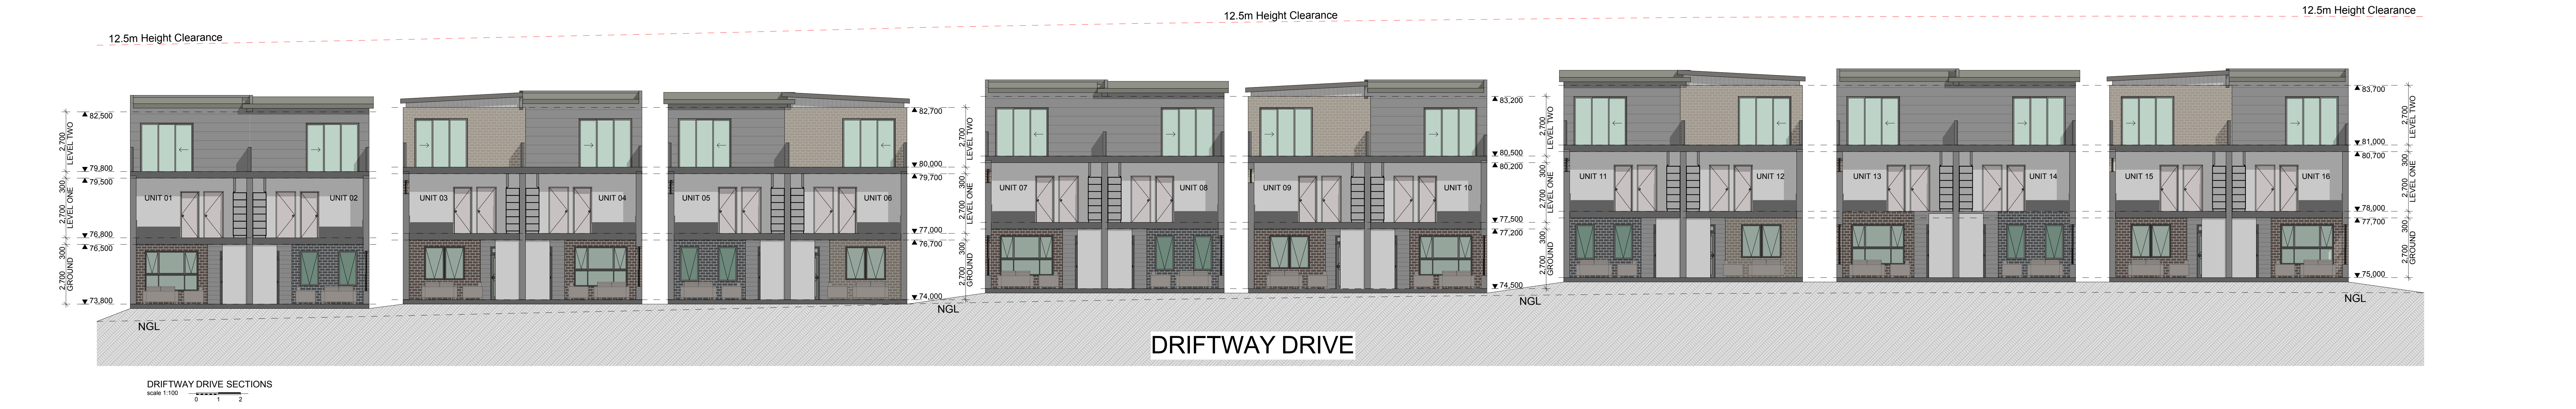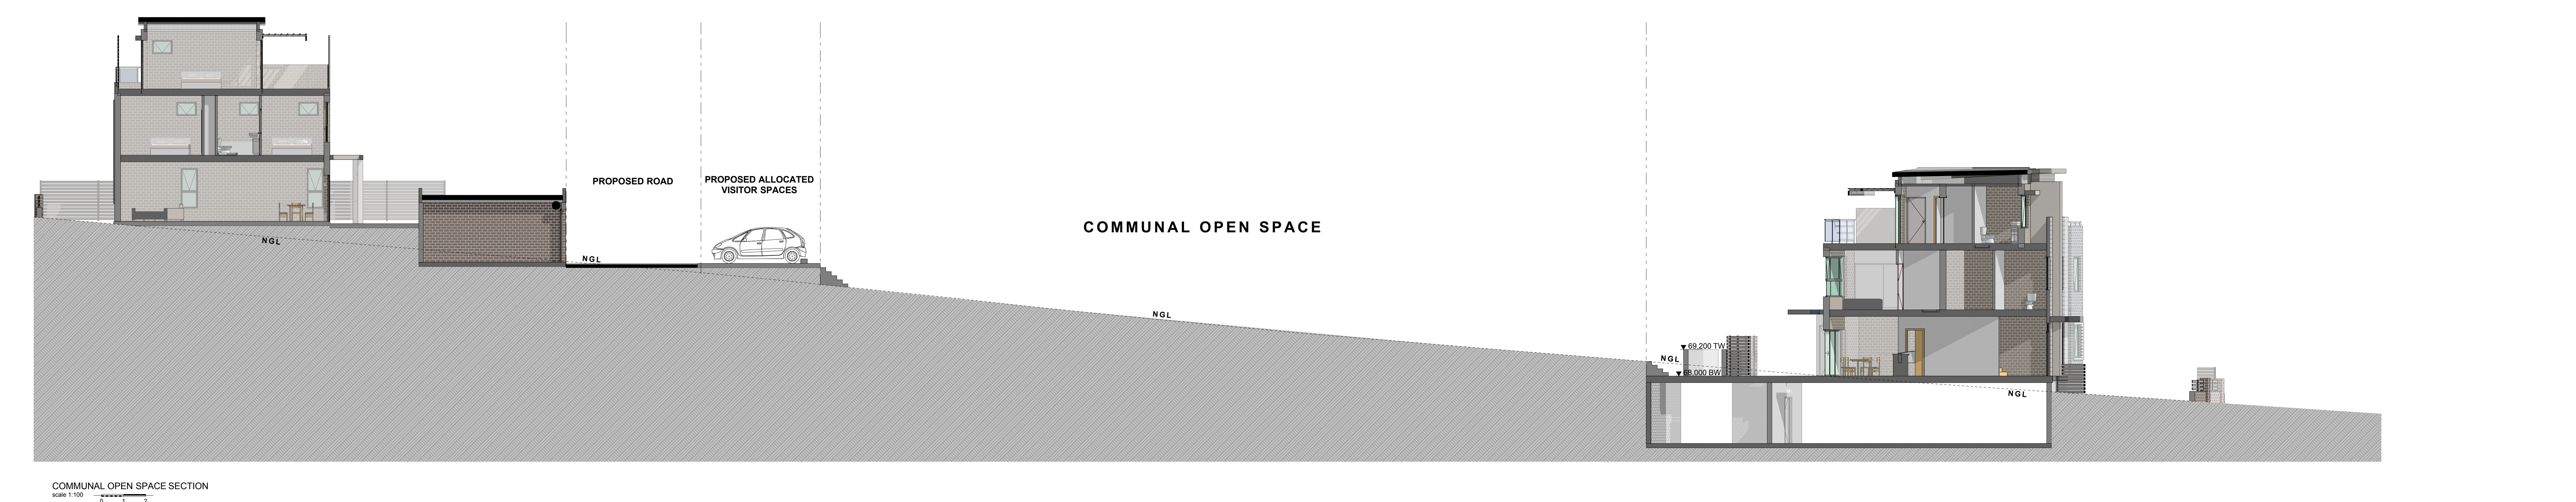

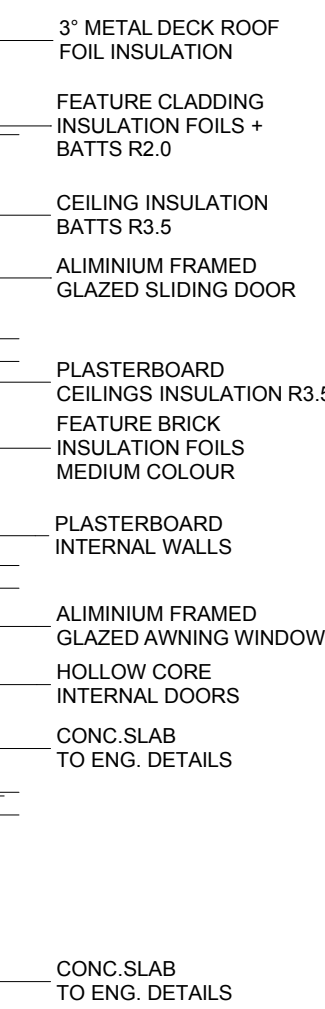

SILVERTHRONE SECTION
scale 1:100

 



Unit 1-16 Courtyard Section (South East facing)
scale 1:100



Unit 17-33 Courtyard Section (North facing)
scale 1:100




Unit 17-33 Frontyard (South Facing)
scale 1:100




SILVERTHORNE DRIVE STREETSCAPE 2
scale 1:100

Lot 4012, Nelsons Ridge, Pemulwuy


Project: Proposing of 57 townhouses with subdivision into two lots		Issue/Stage: DA-C	
drawing title: Courtyard Sections		Designed + Drawn: M.Trinh/J. Ellis	
Job #: 28025		Client: Dreamcorp Developments PTY LTD	
Dwg #: 3002	Date: 2/03/2016	Paper/Scale: A0/1:100	

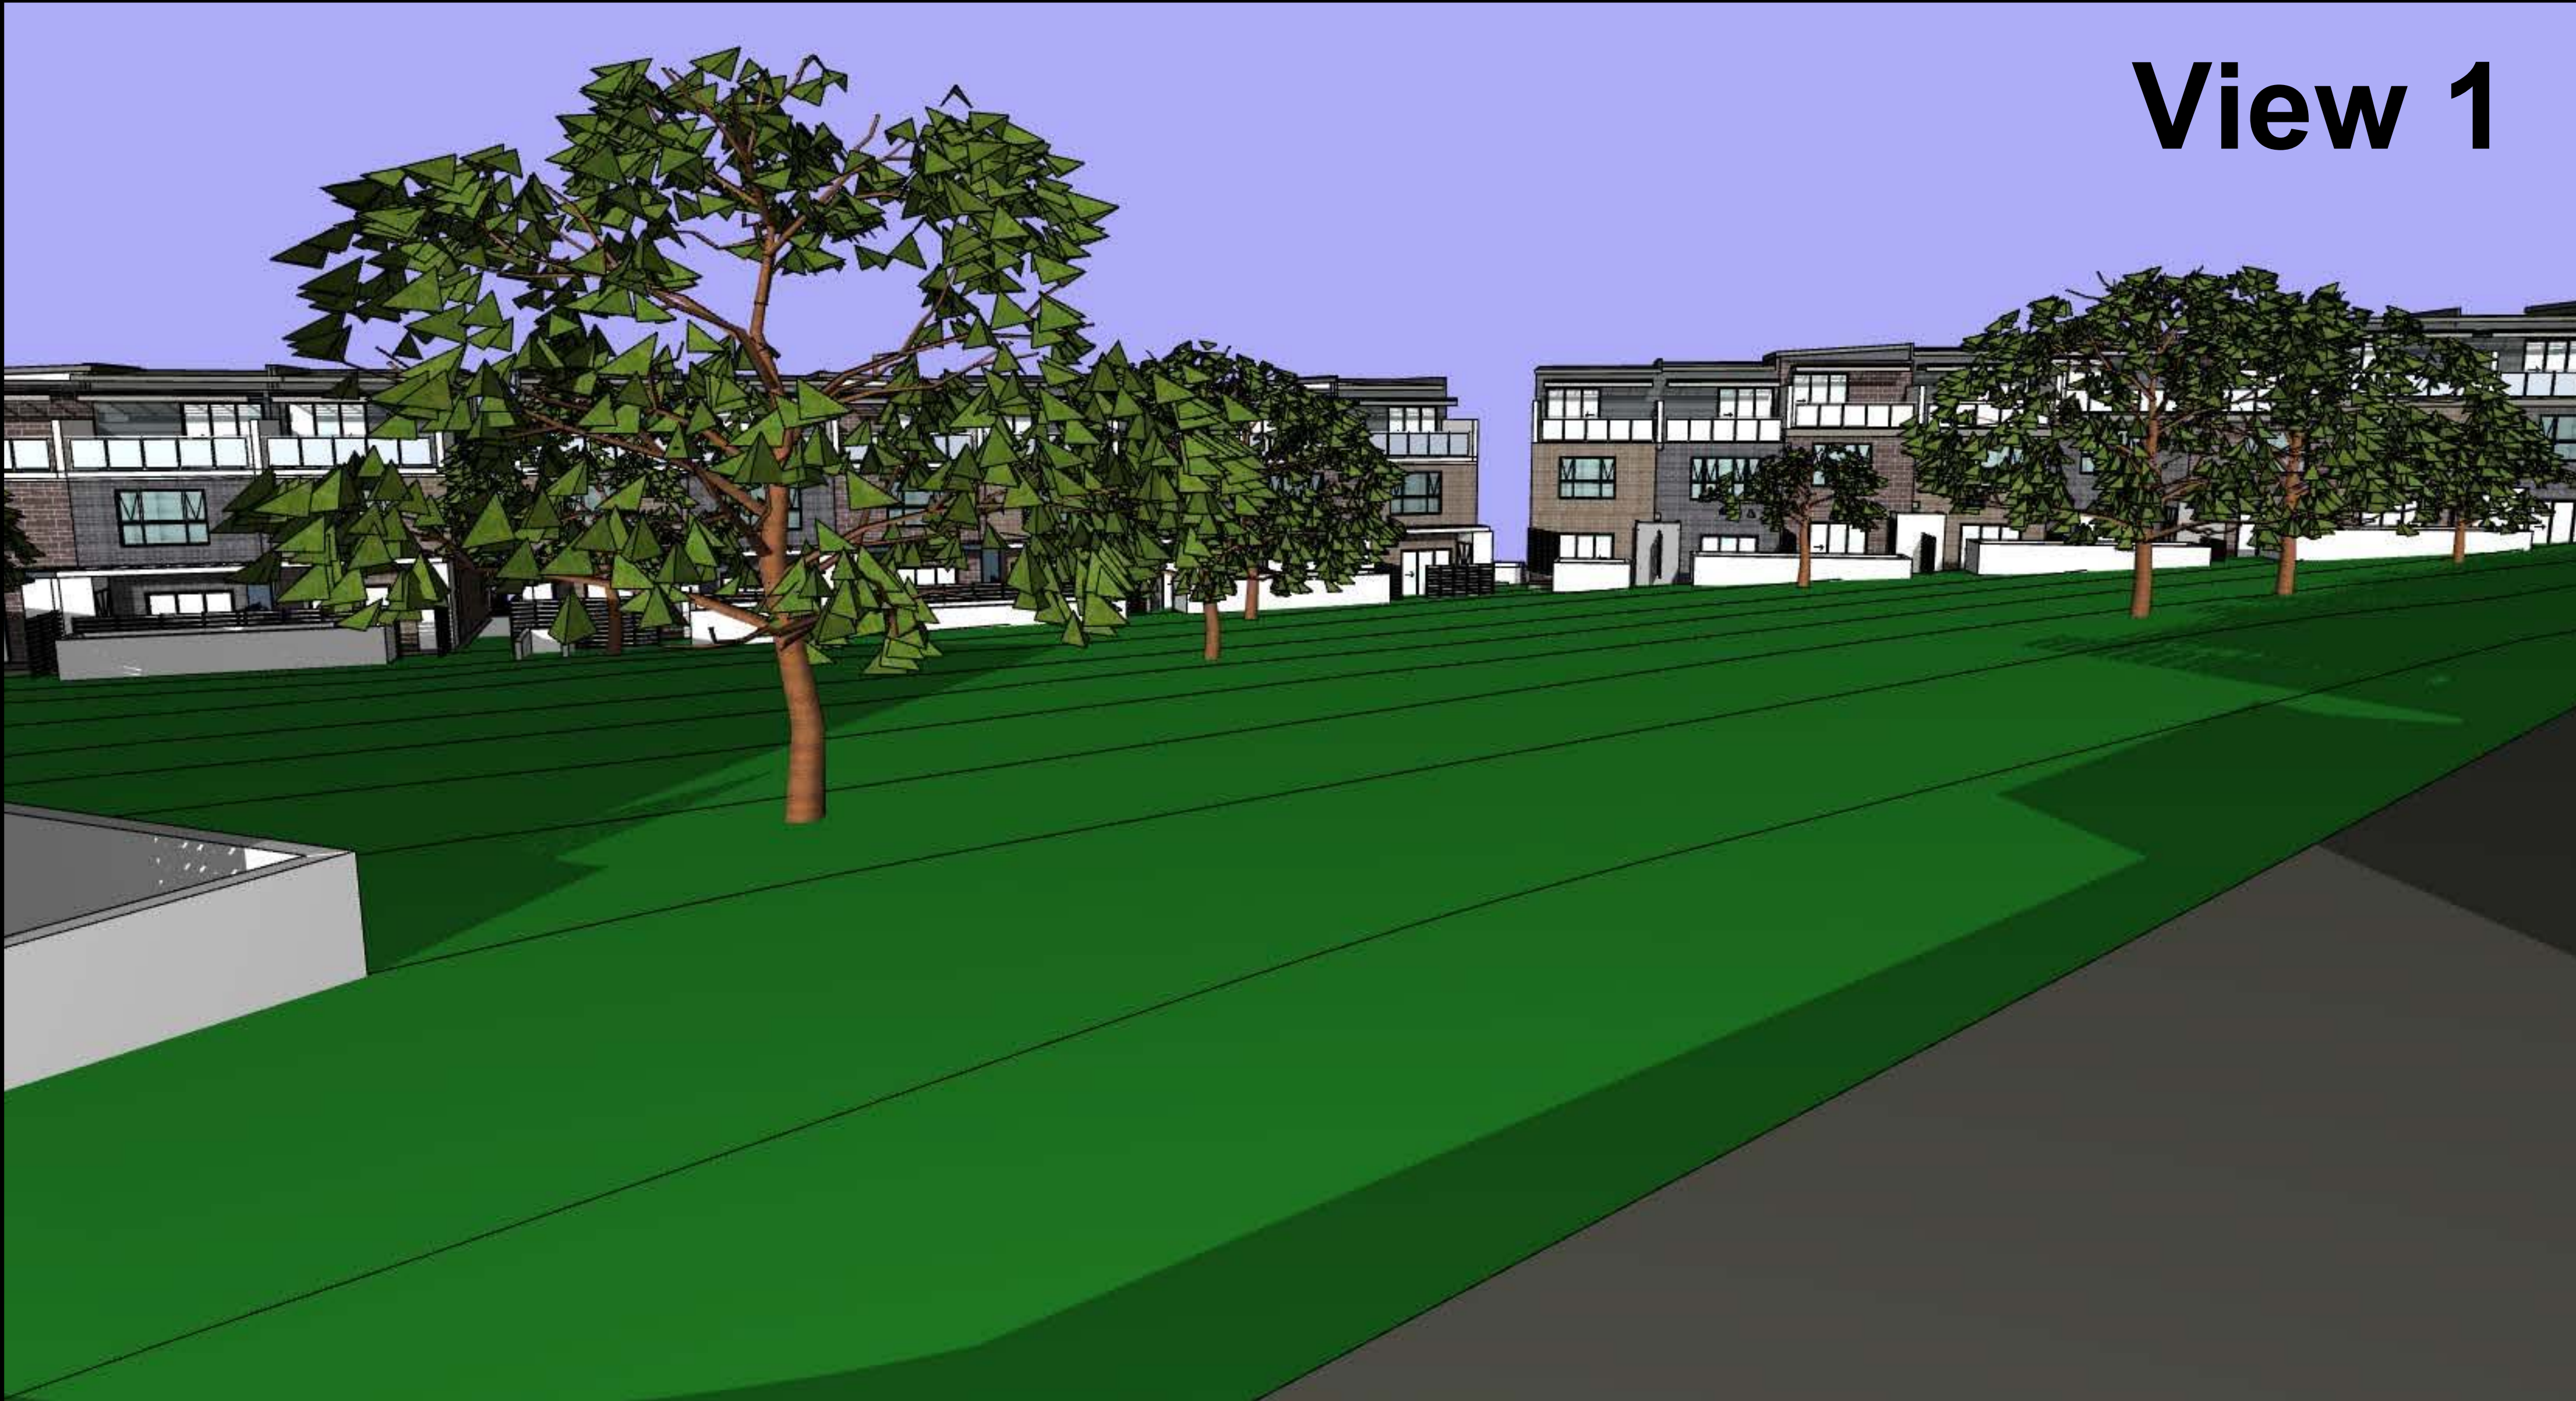


View 1

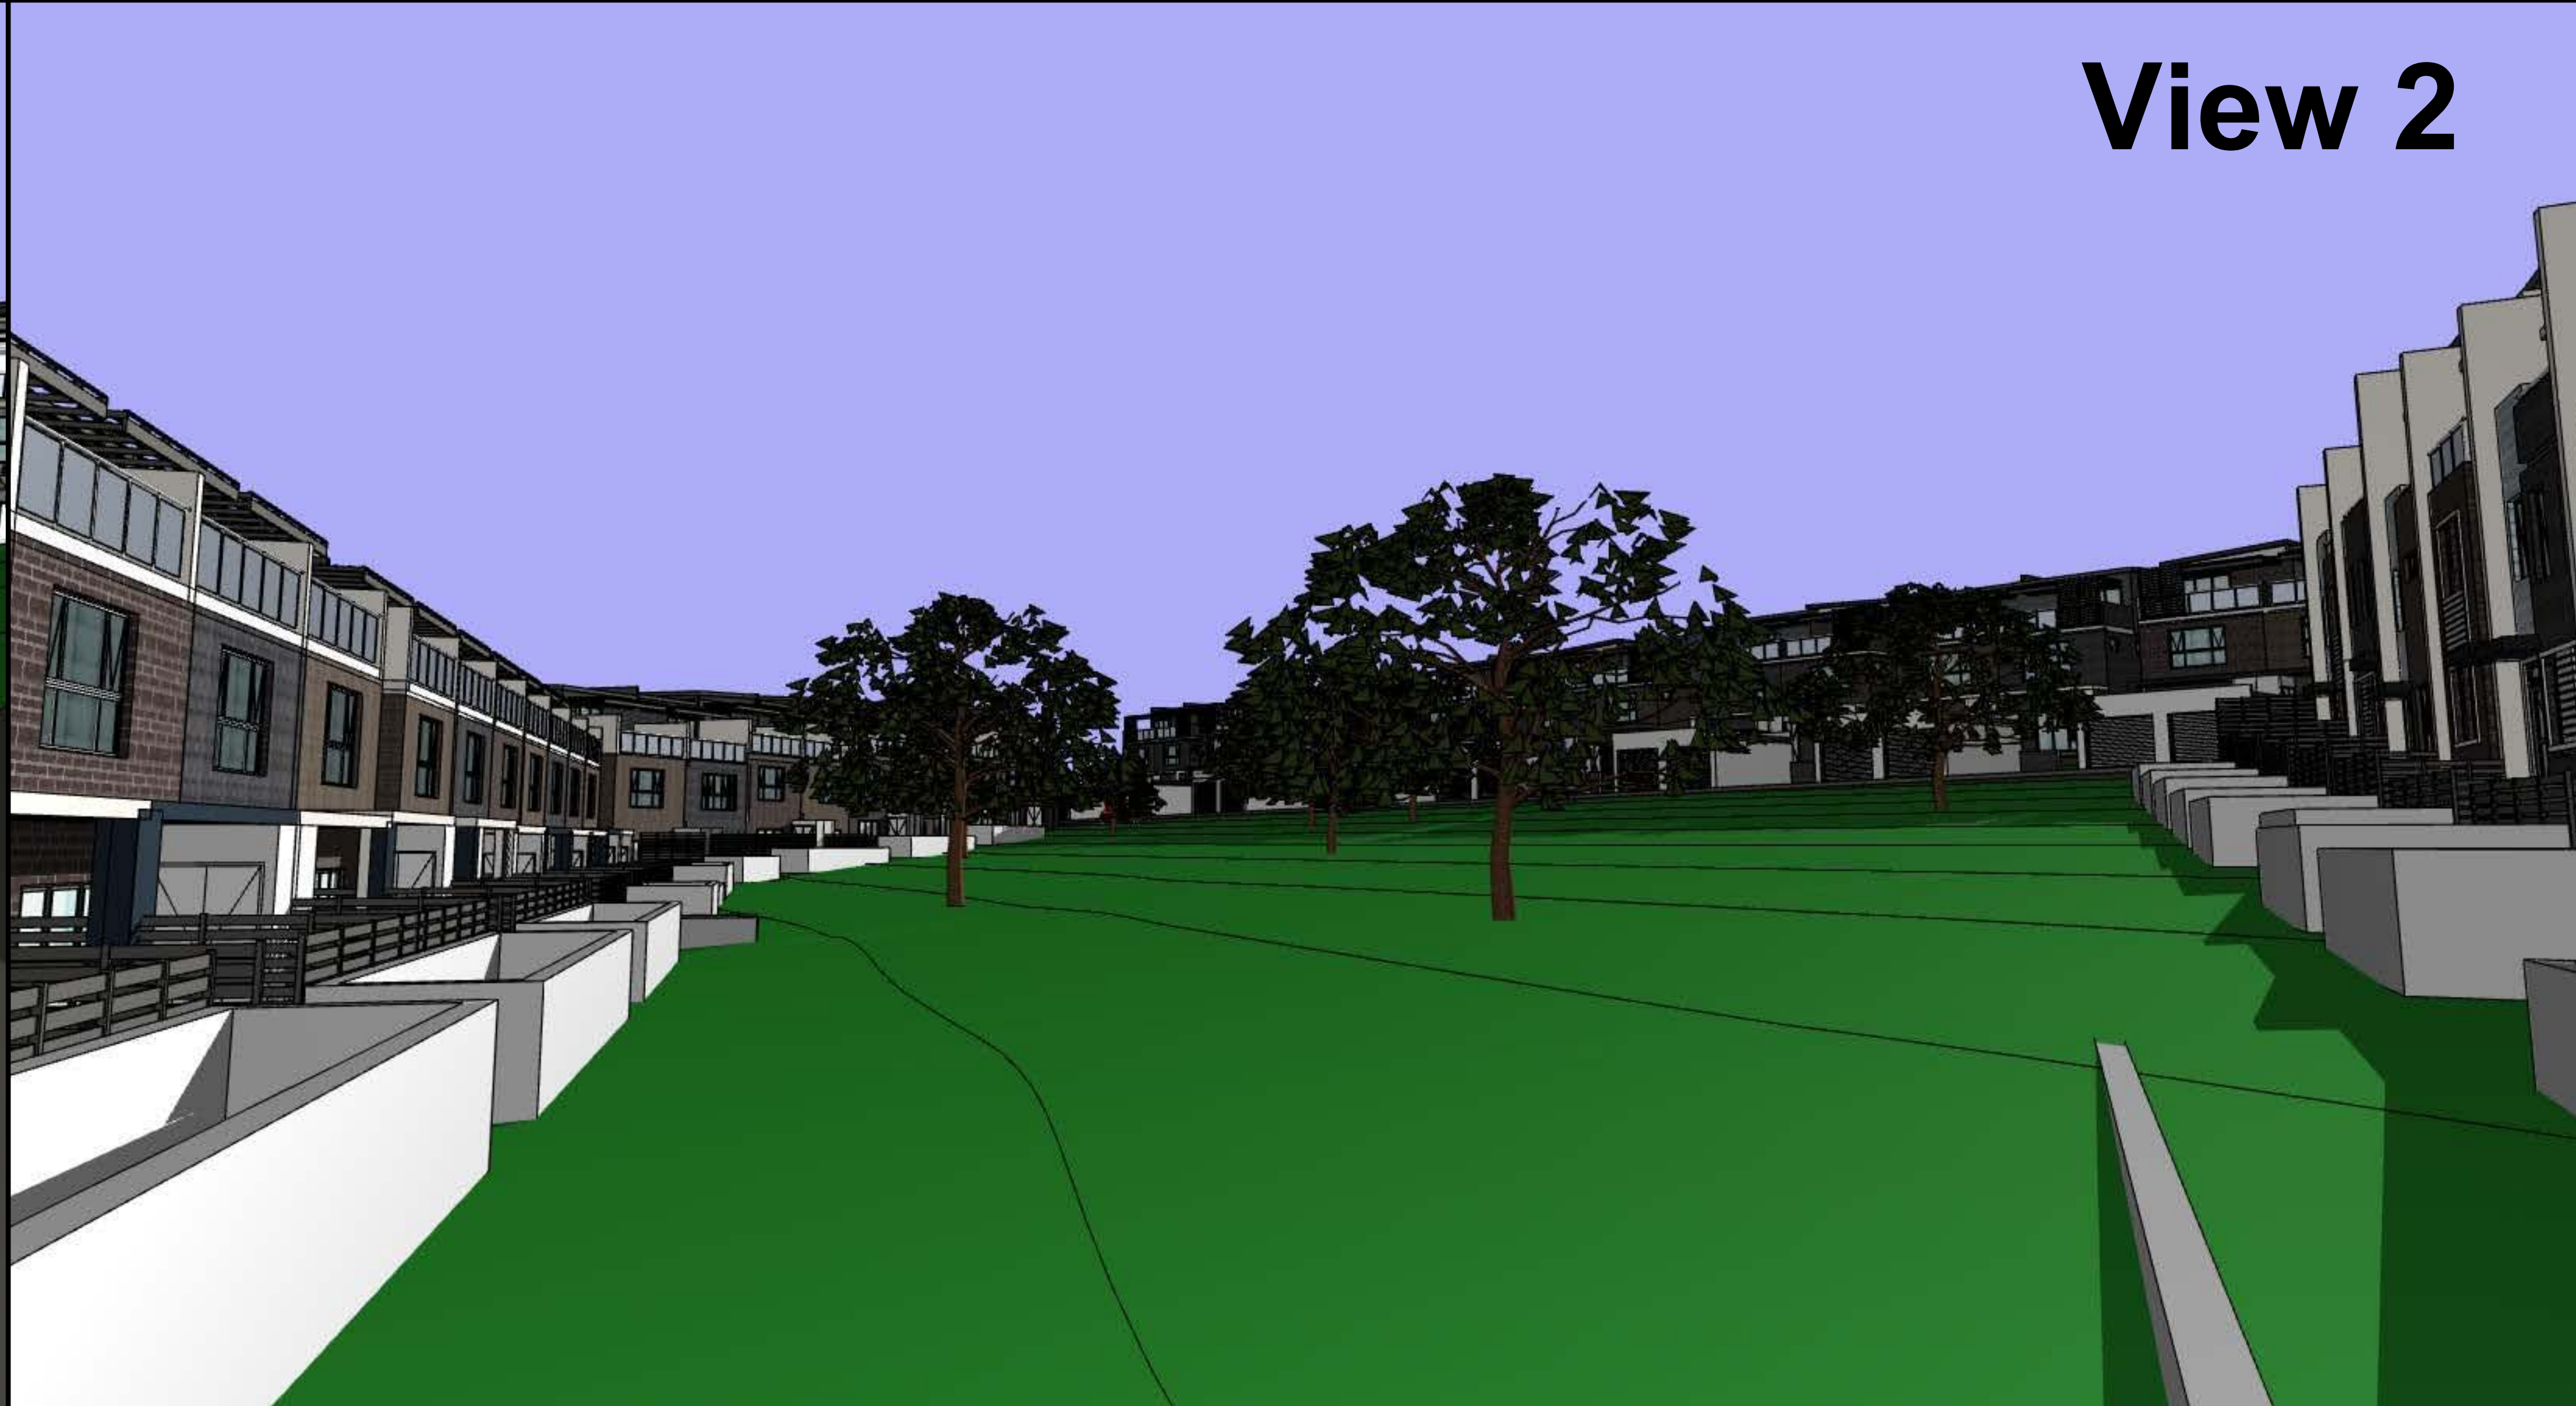

View 2

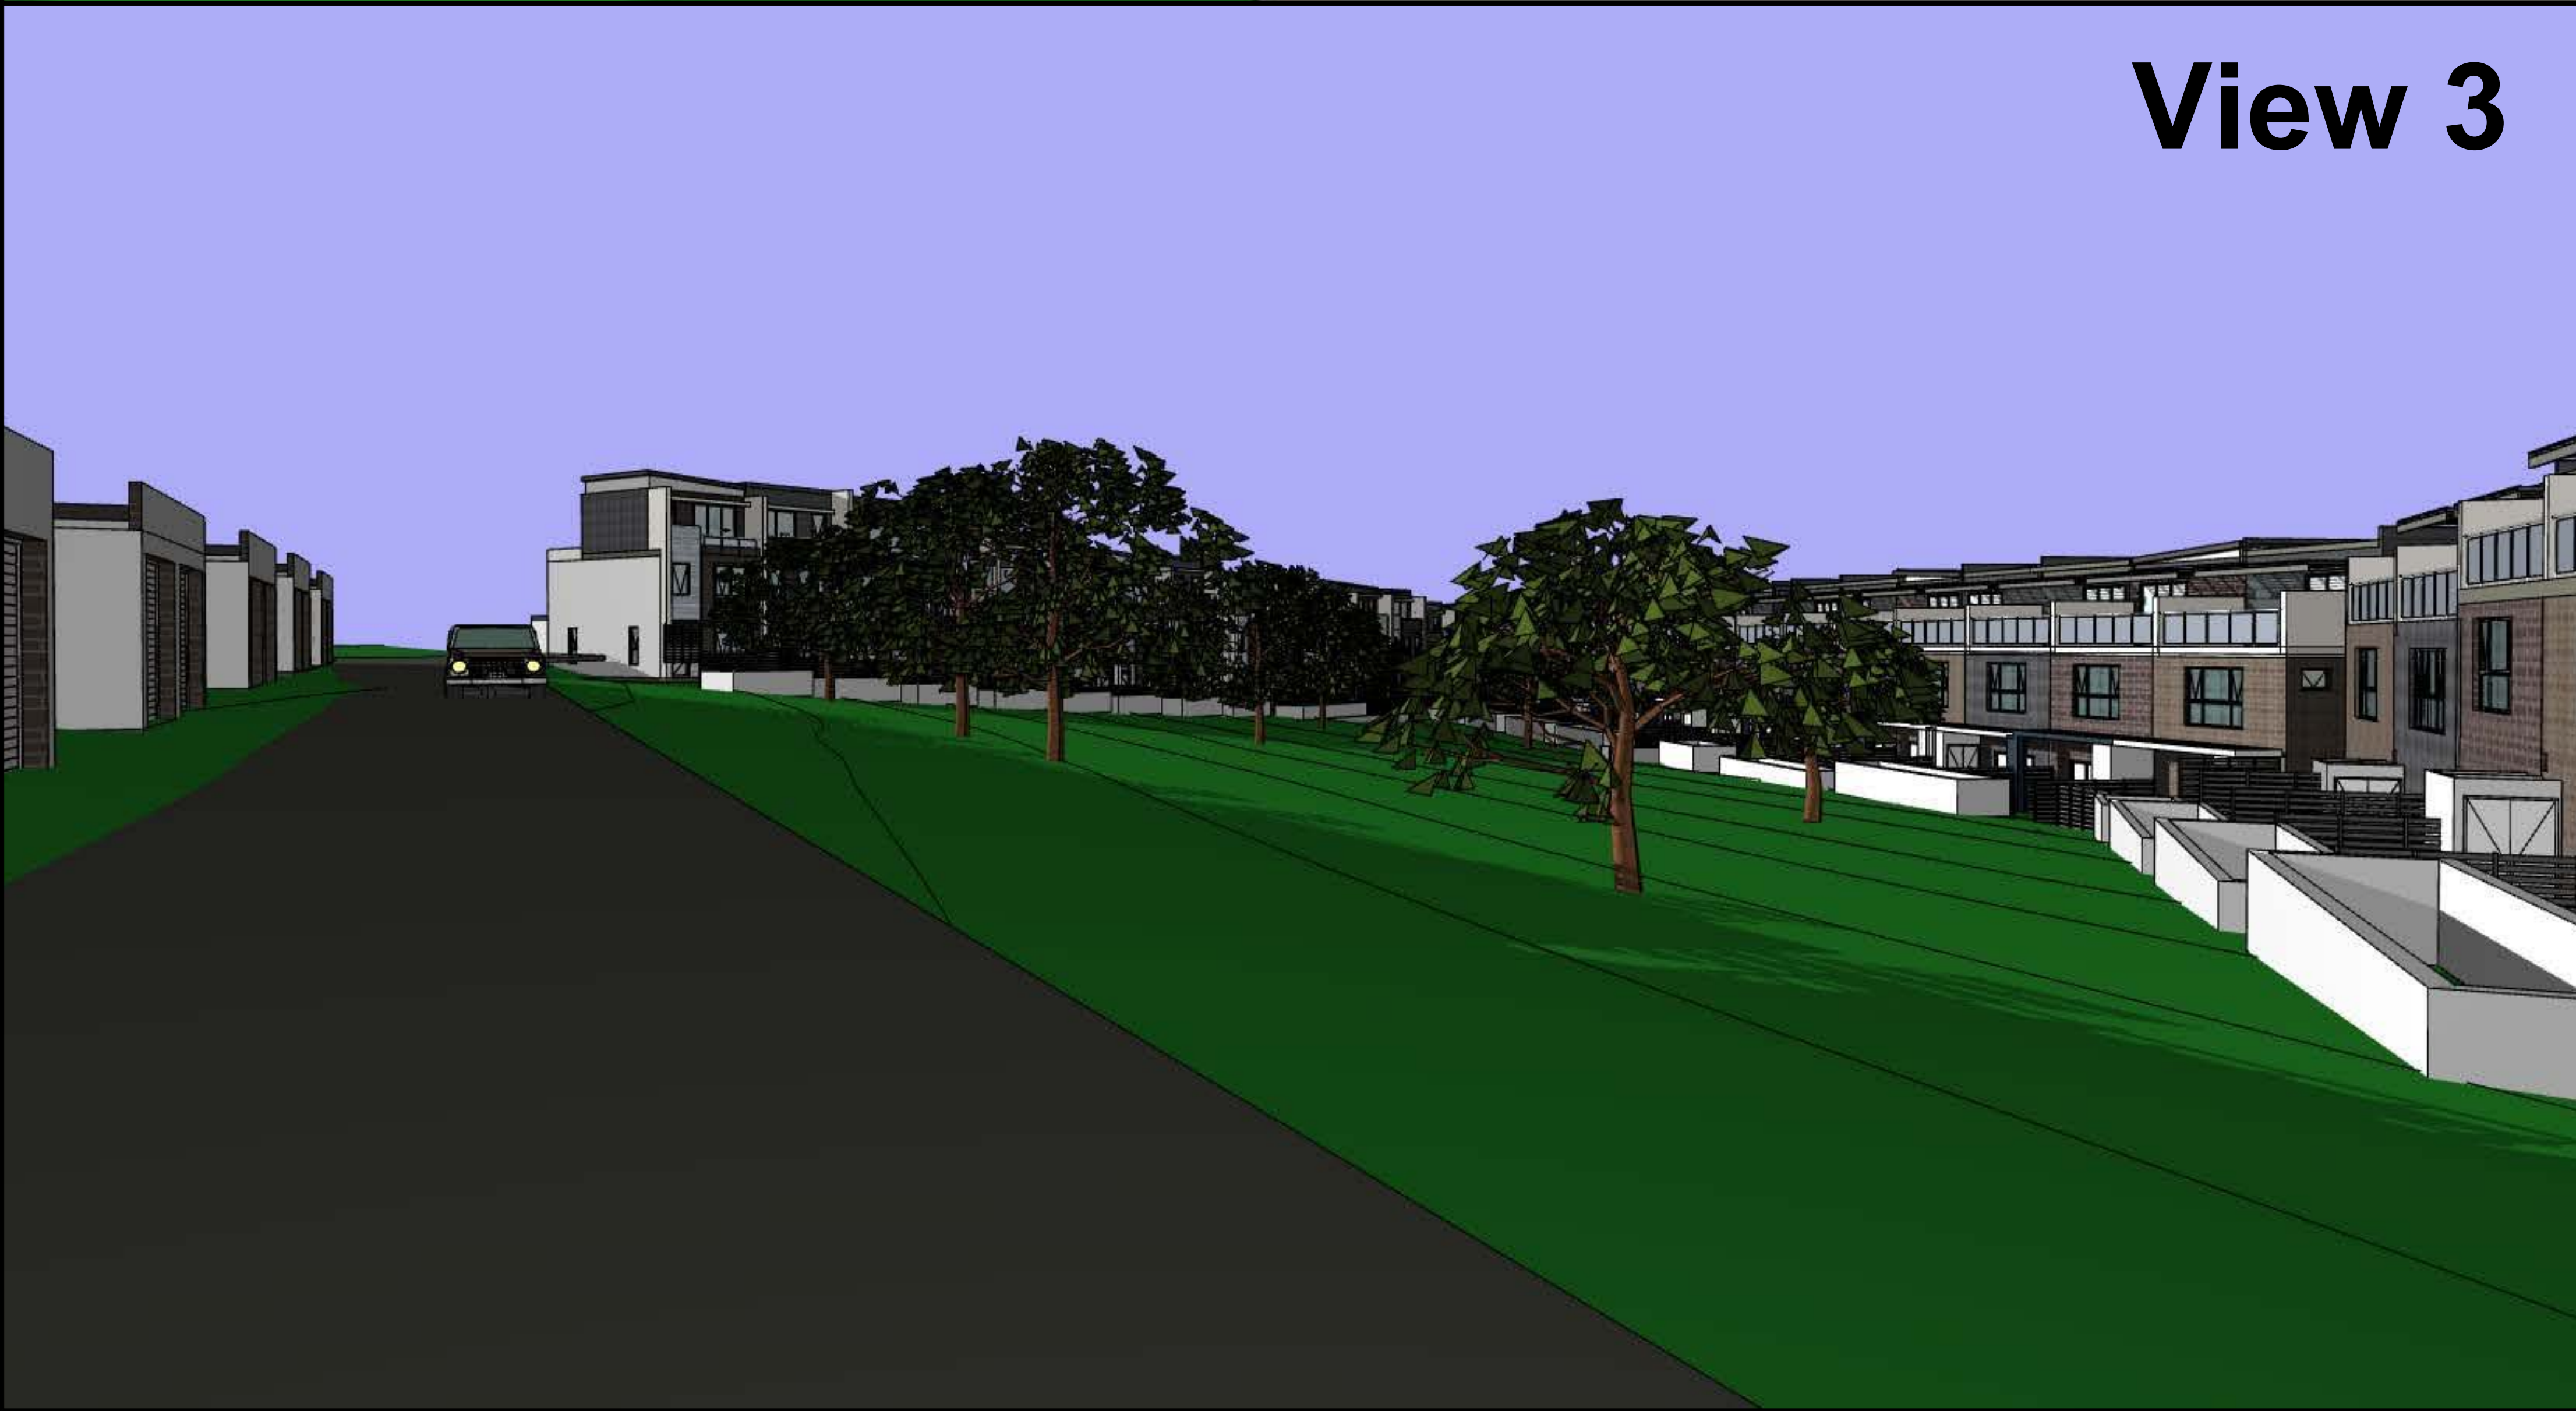

View 3

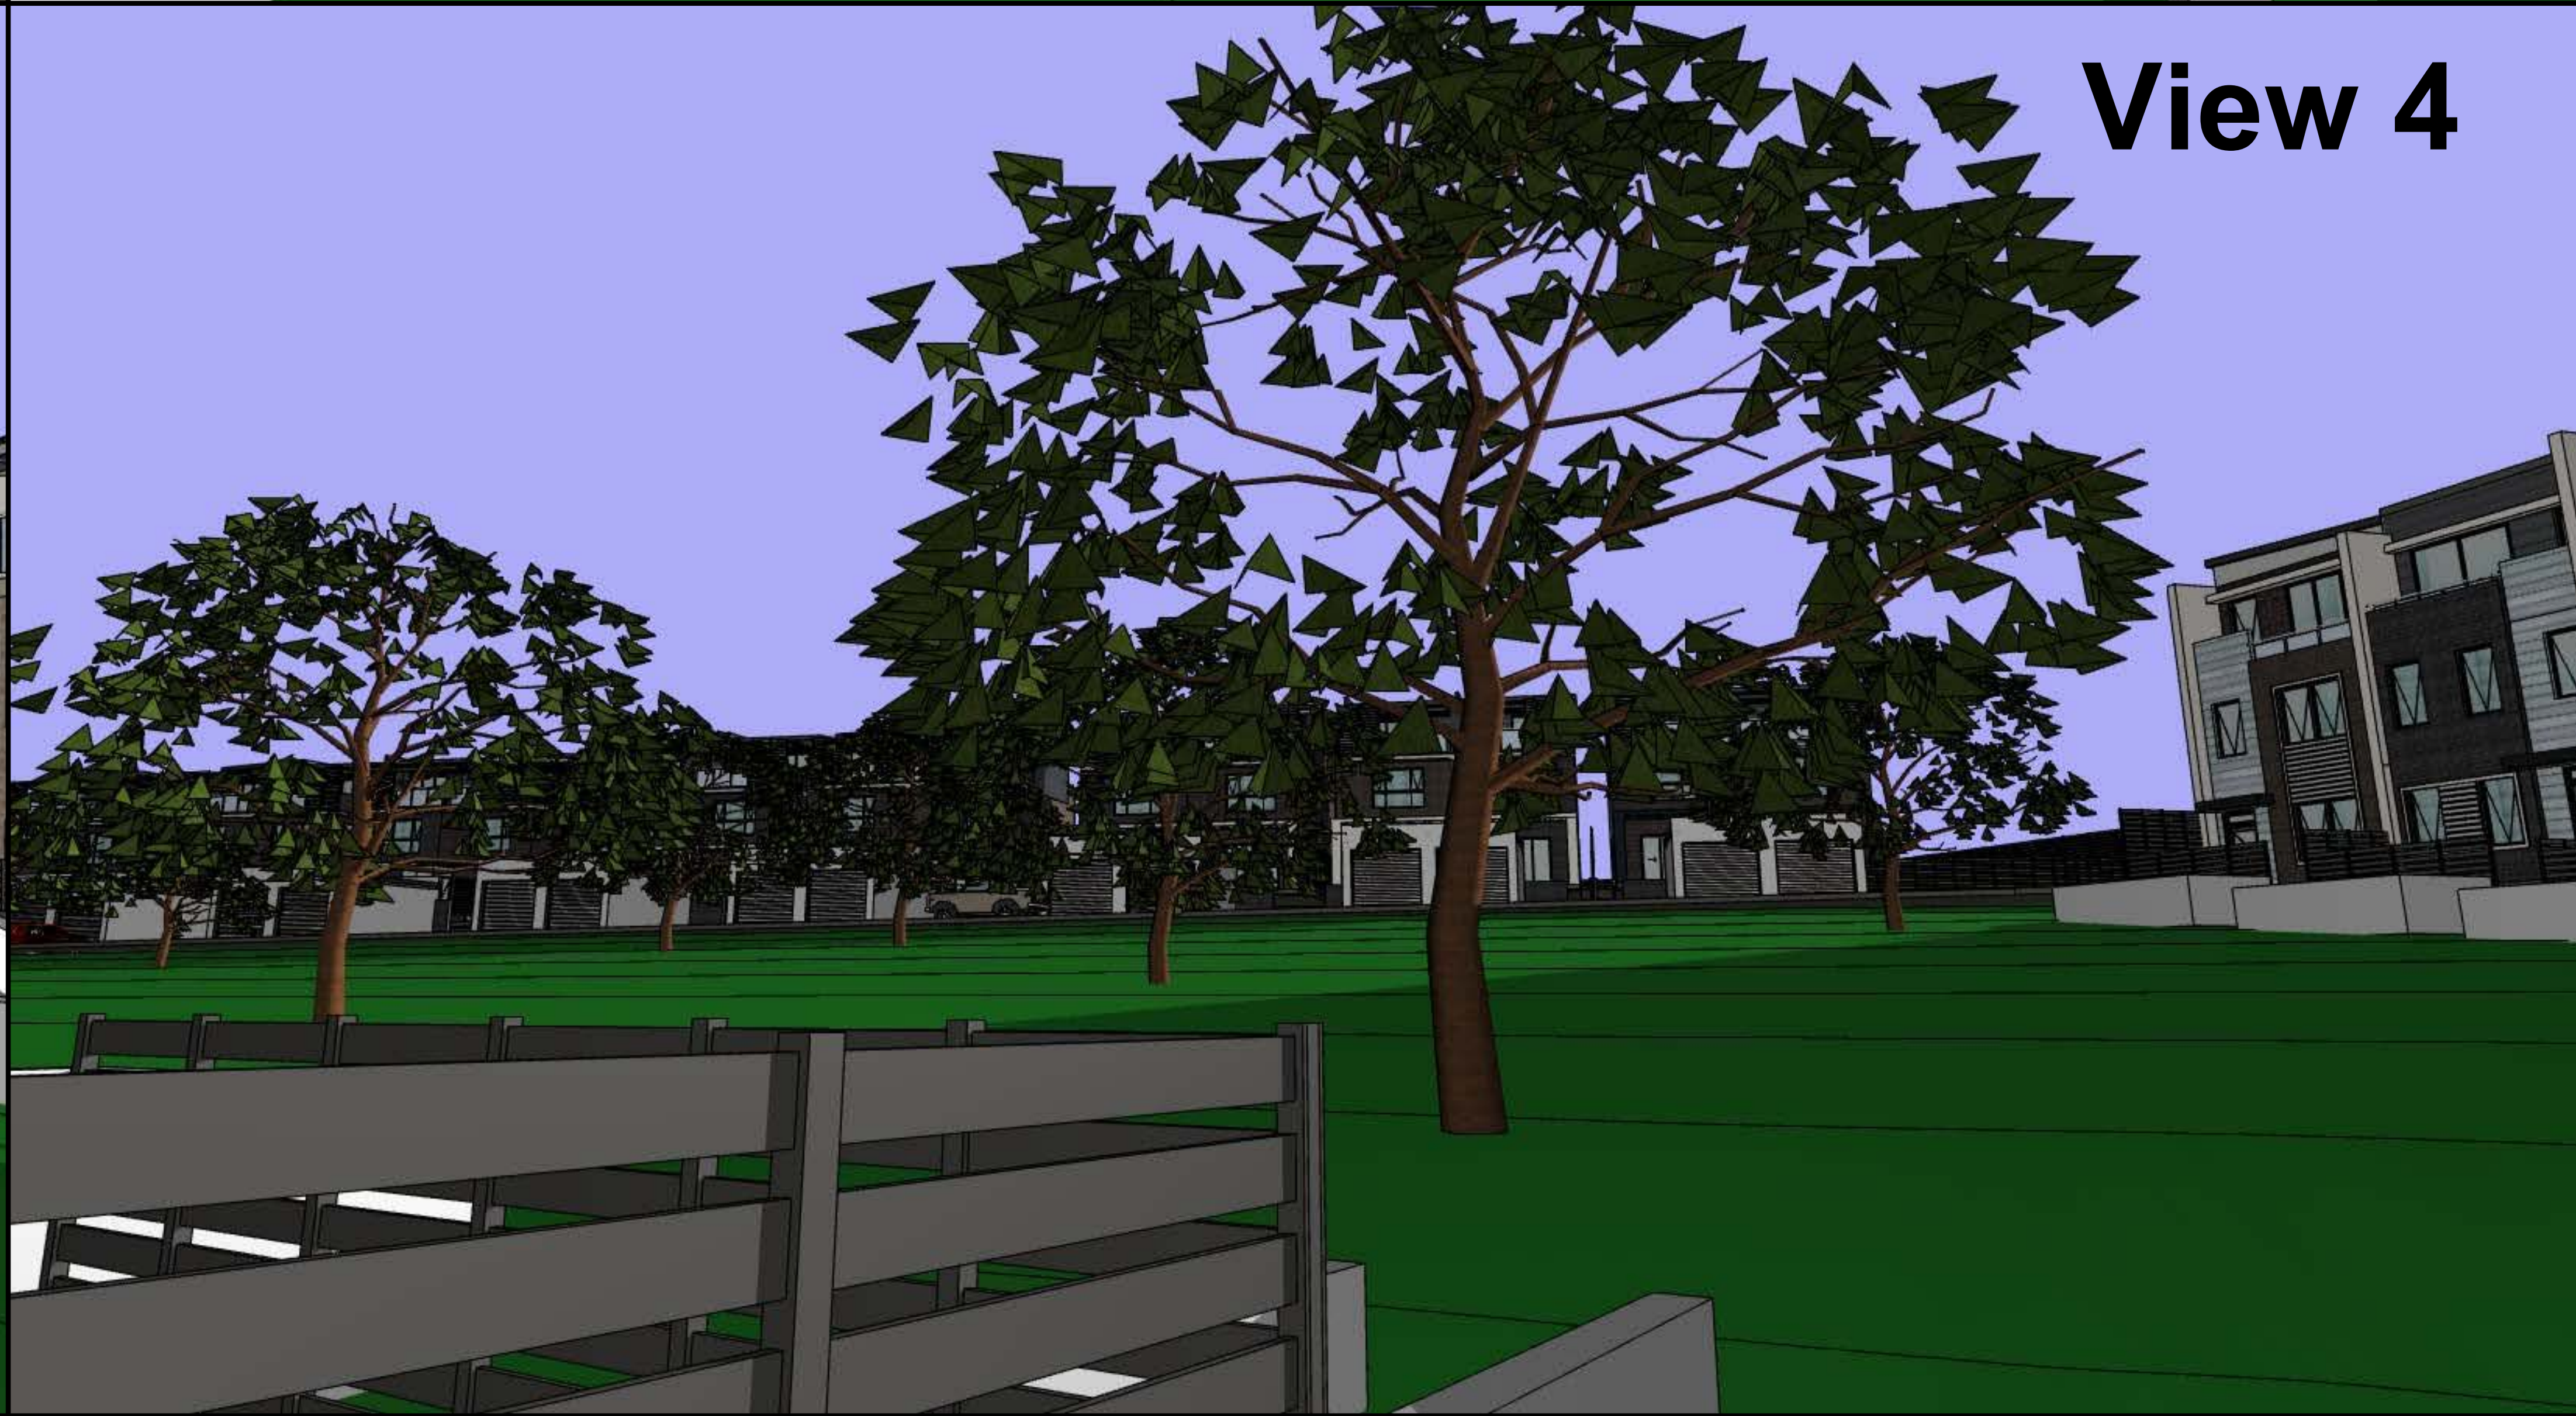

View 4

