



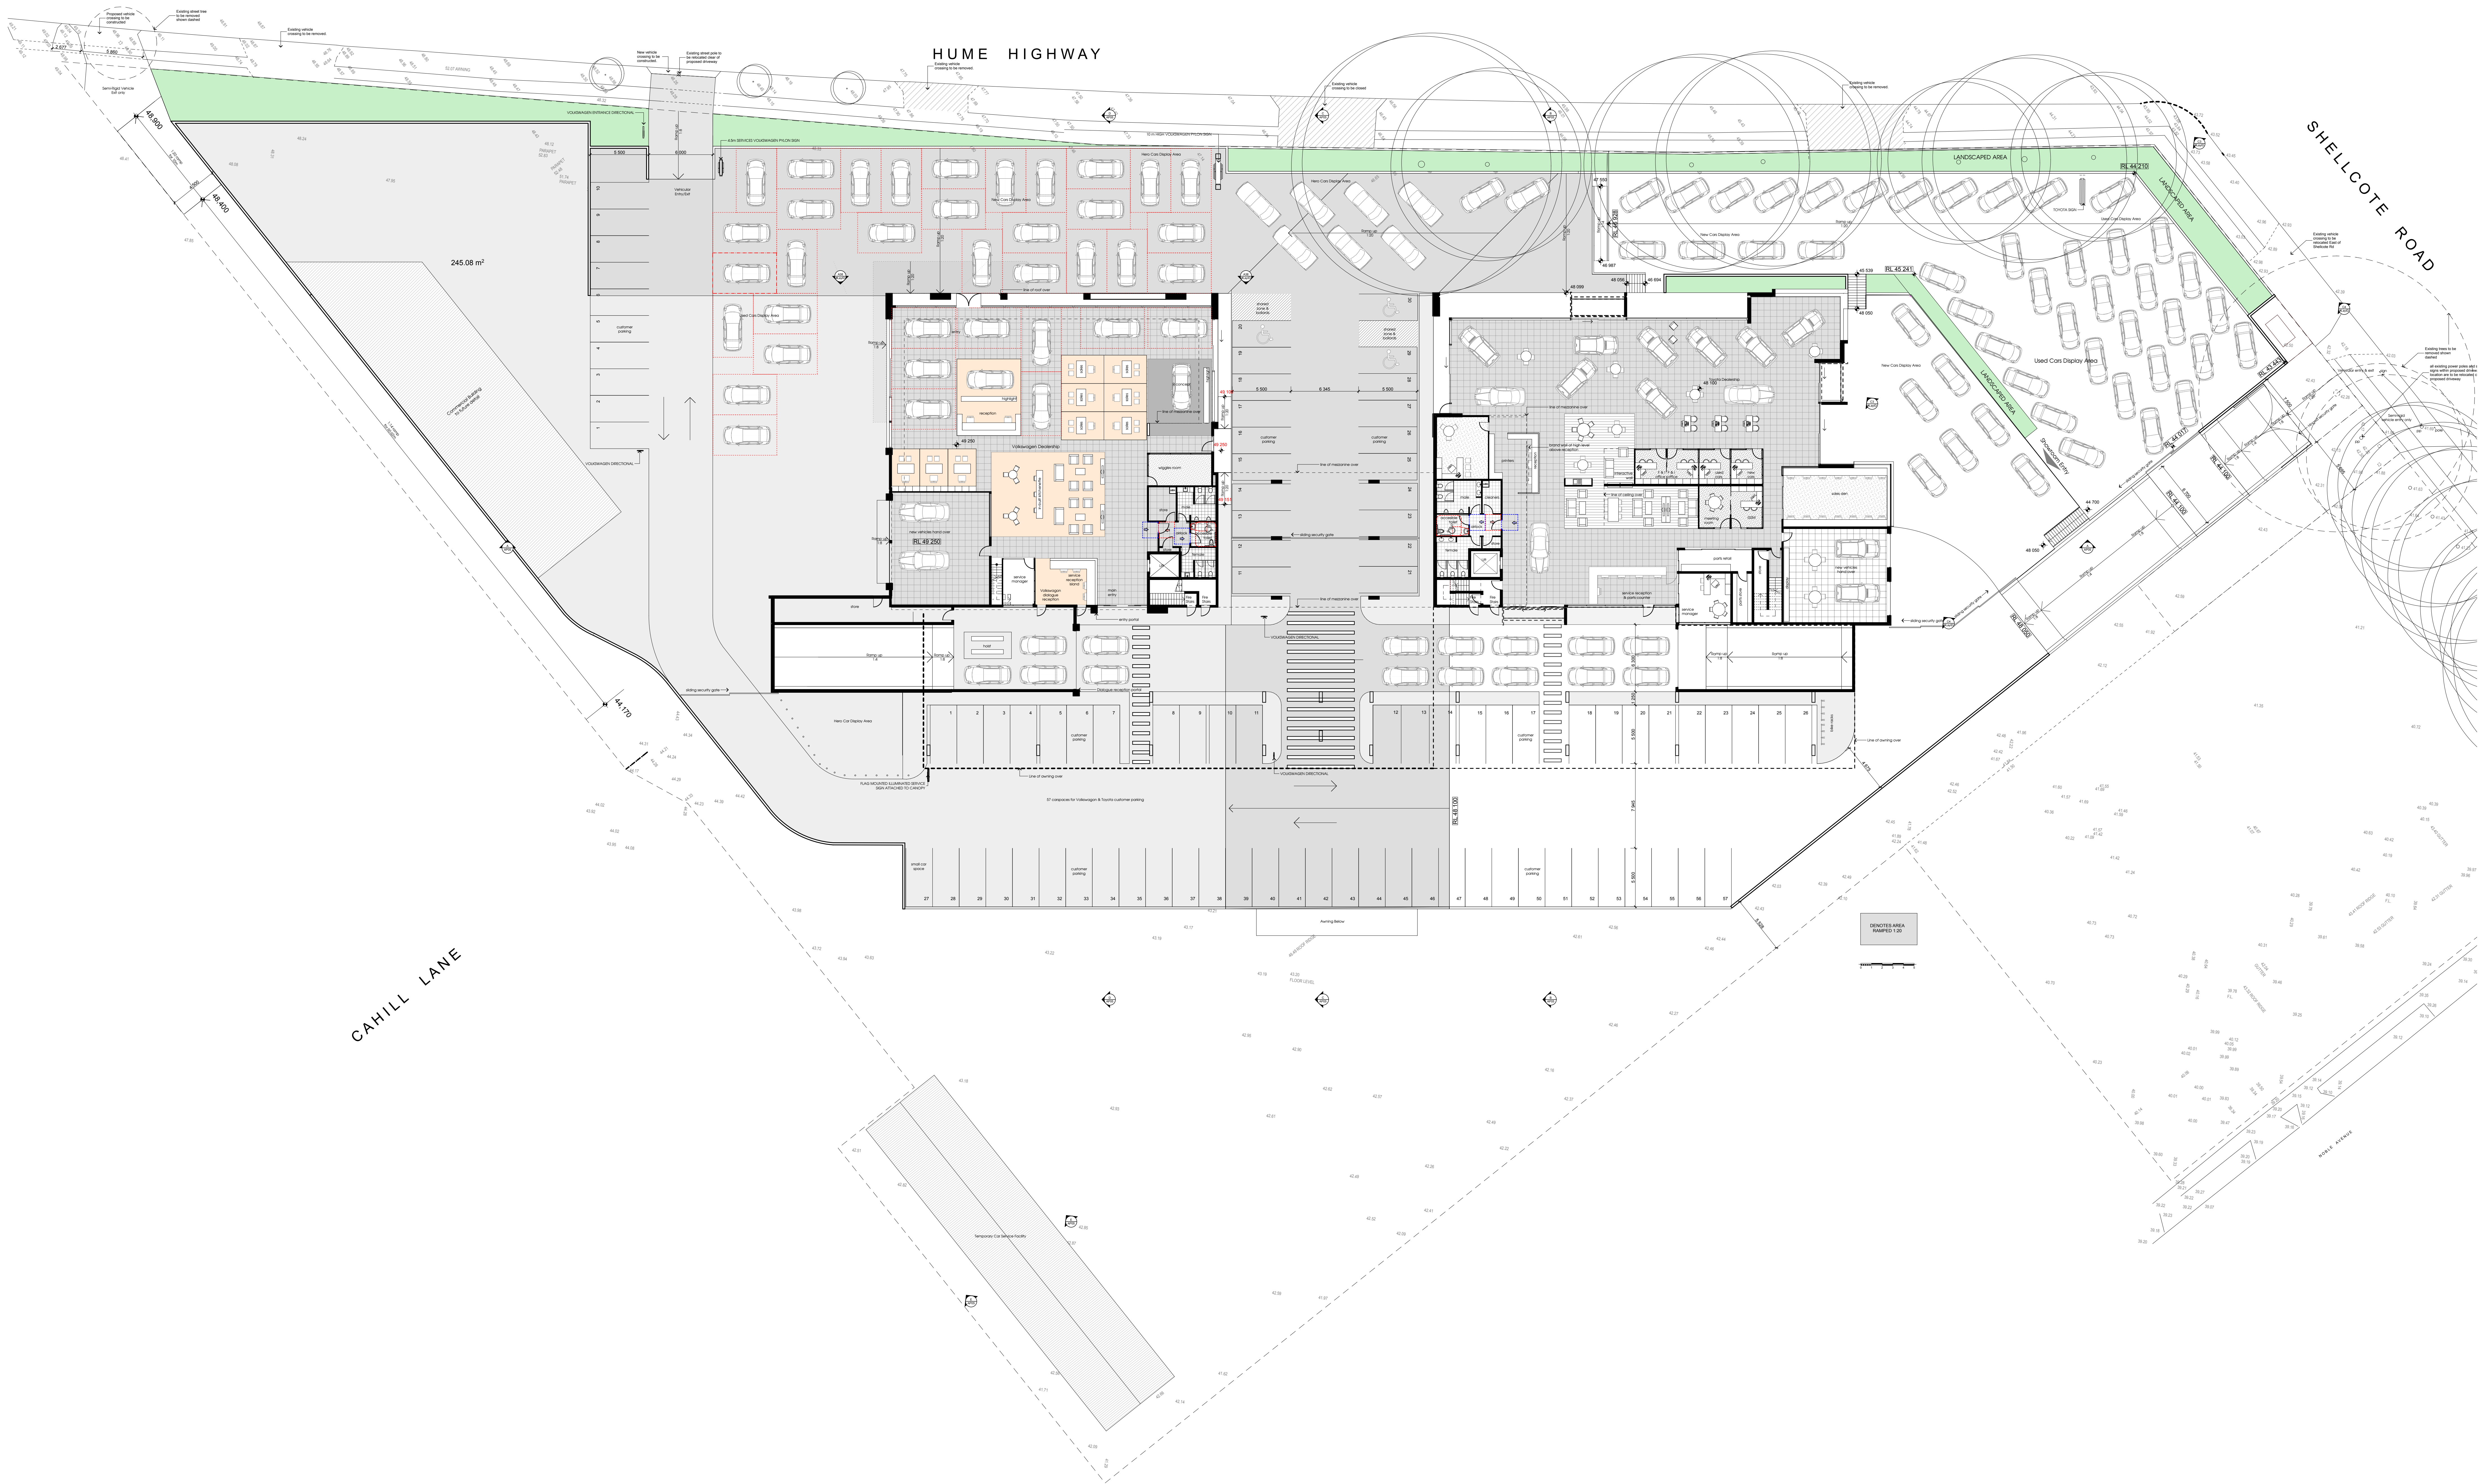

- this drawing is copyright and the property of the author, and must not be retained, copied or used without the authority of mosca pserras architects.
- larger scale drawings and written dimensions take preference.
- do not scale from drawing
- all dimensions to be checked on site before commencement of work.
- all discrepancies to be brought to the attention of the author.

Notes

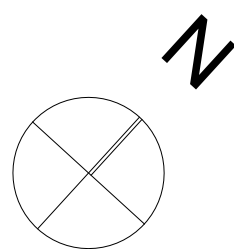

B	amend car parking, add driveway dims, amend VW showroom, add temporary service building	bL	04.06.15
A	For Development Application	bL	16.12.14
issue	details	by	date
amendments			

project PROPOSED MIXED USE DEVELOPMENT

location
135 HUME HIGHWAY

CHULLORA

client
NOBLE TOYOTA

drawing title
Ground Floor Plan

date 07.11.13	checked	project arch. SB	drawn SB
scale 1:200 @ A0	no 13037 AP02	issue B	

m p a
mosca pserras architects
suite 501, 7 Secant st liverpool, nsw 2170
p 02 9601 3244 f 02 9601 6336
a p.o.box 3353 liverpool westfield, nsw 2170