

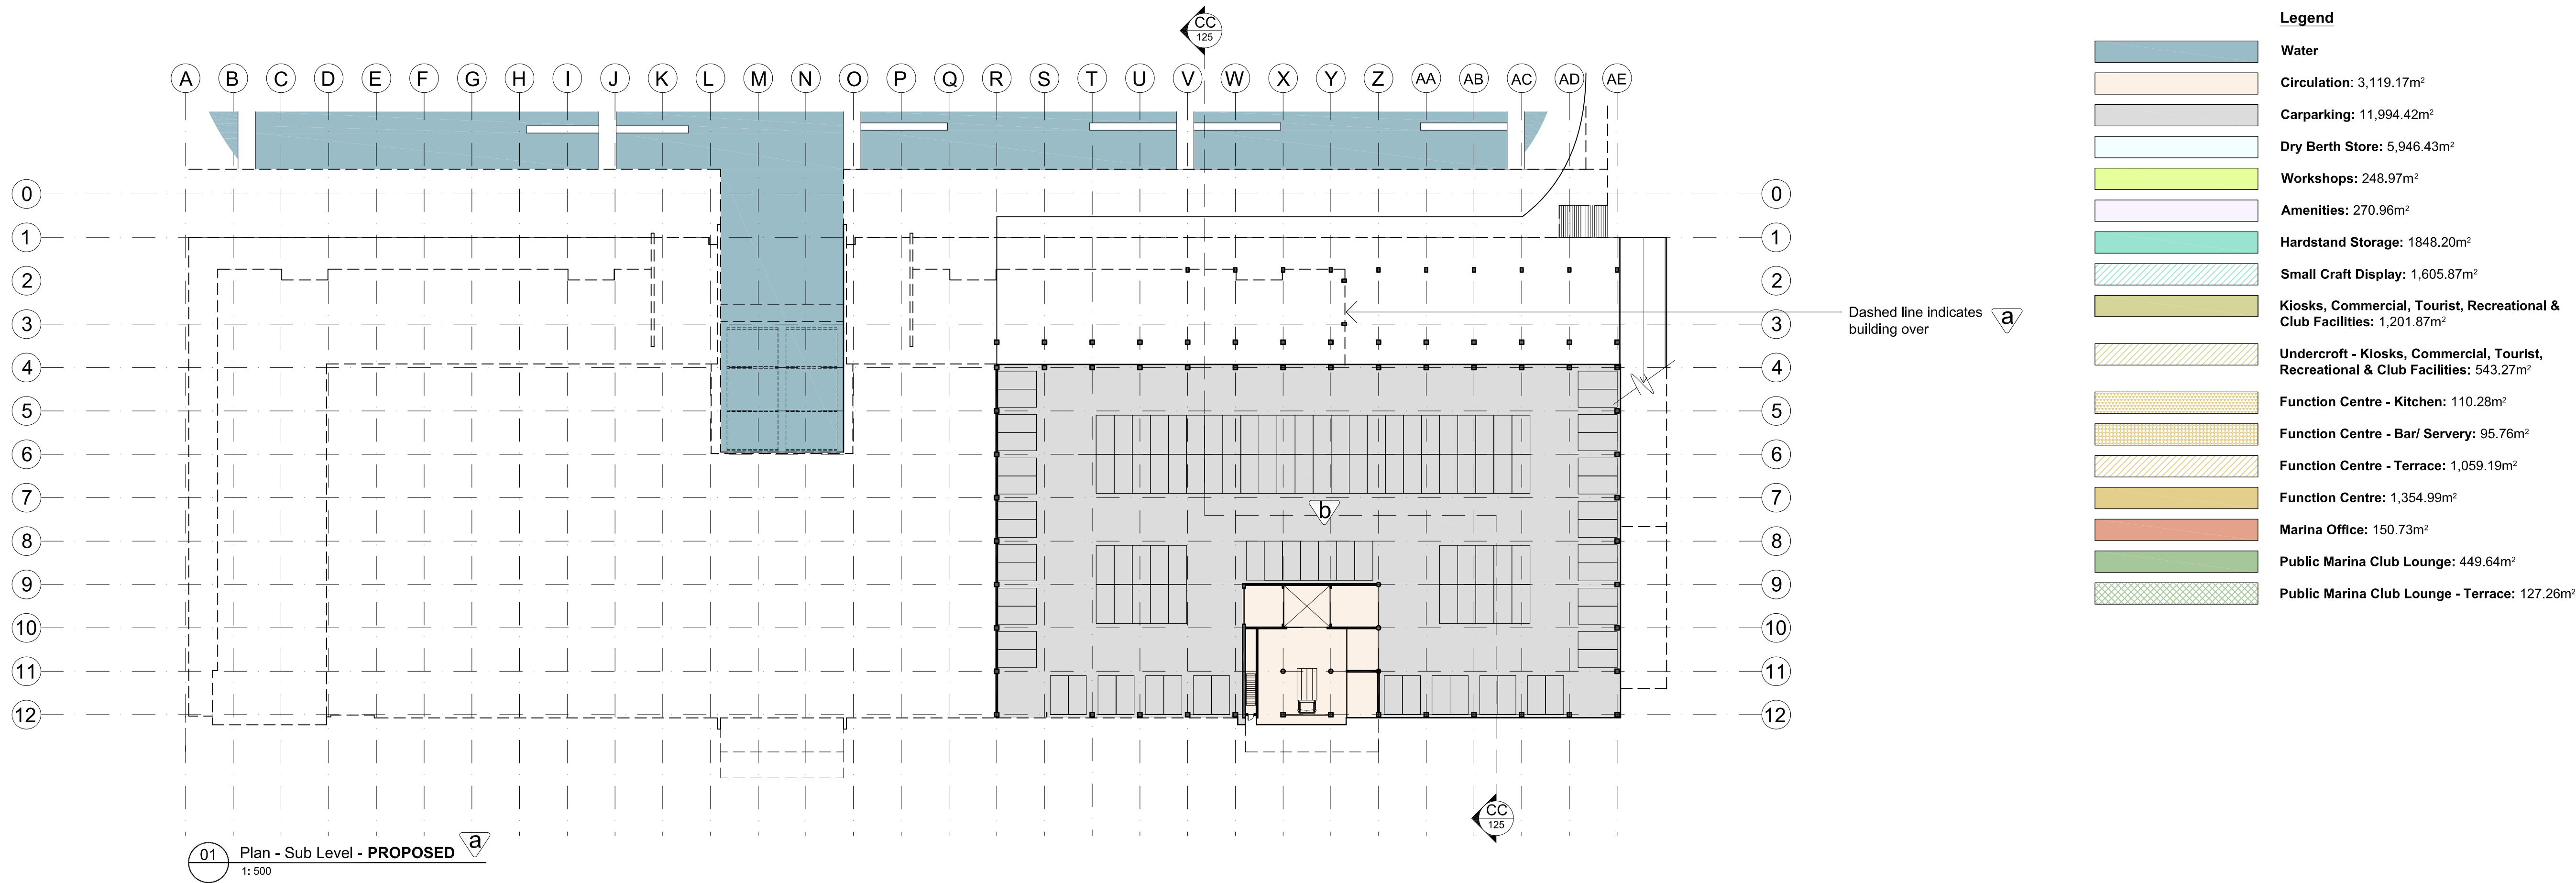
 
 


 

 

1 Corrugated translucent fibreglass sheeting

2 Fibre Cement Sheet


3 Steel fixed louvres

4 Perforated Steel Screen


5 Glass

6 Roller Door




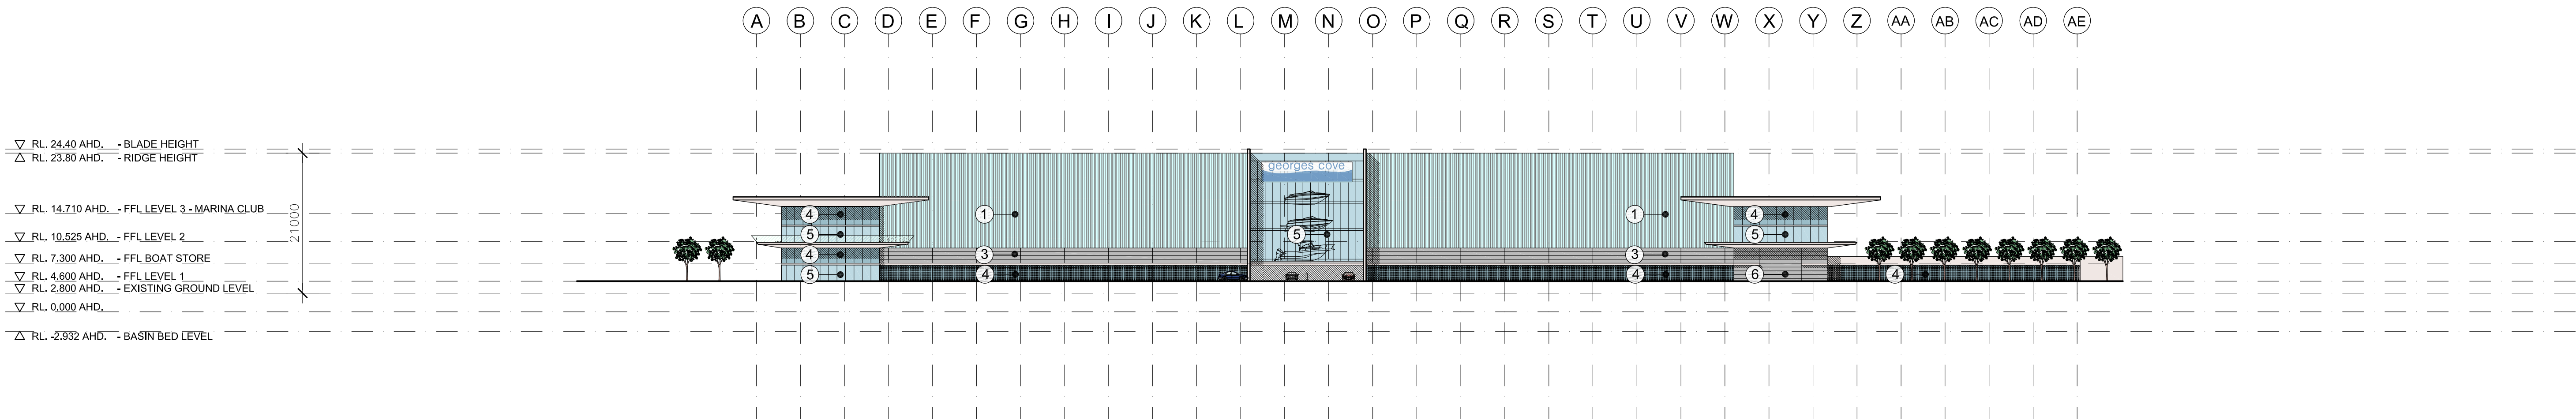


01 Elevation - West - **EXISTING** - ISSUE B
1: 500

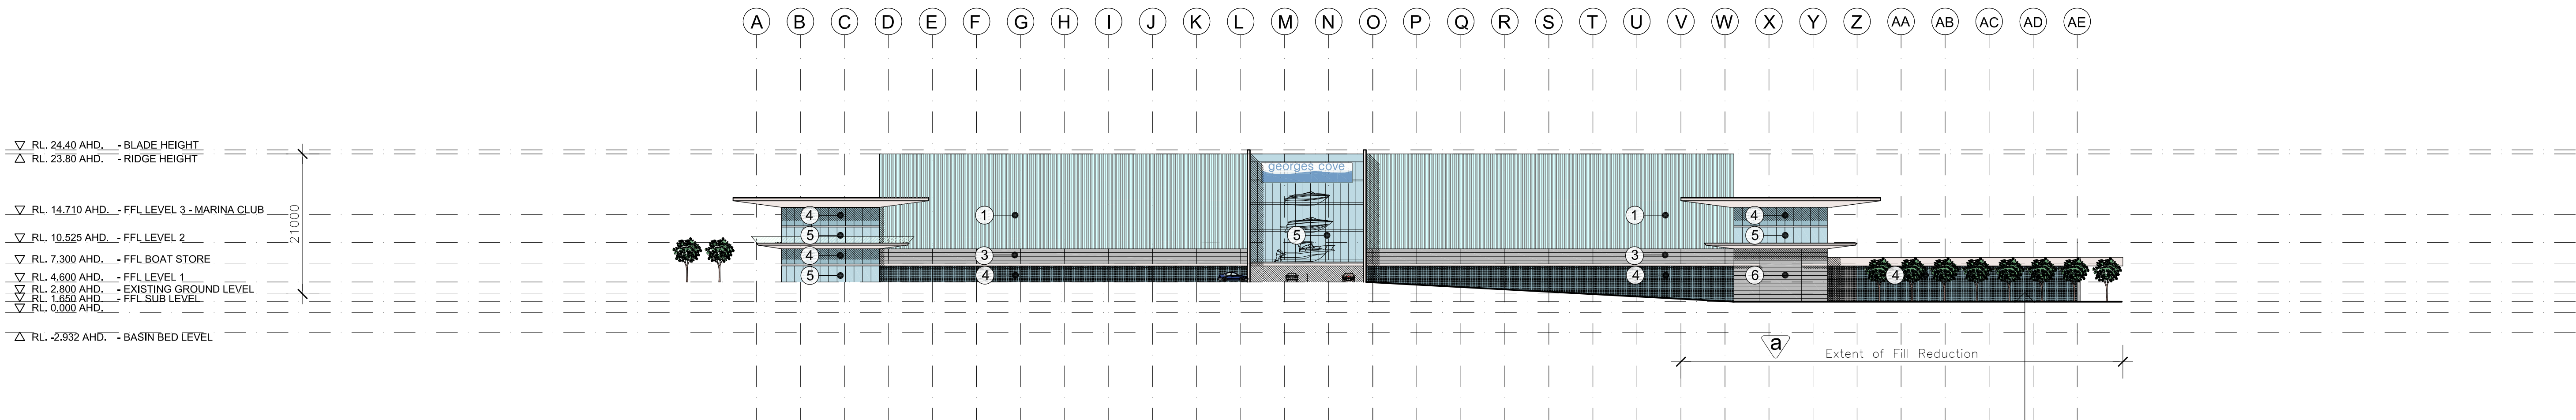

02 Elevation - West - **PROPOSED** - ISSUE C
1: 500


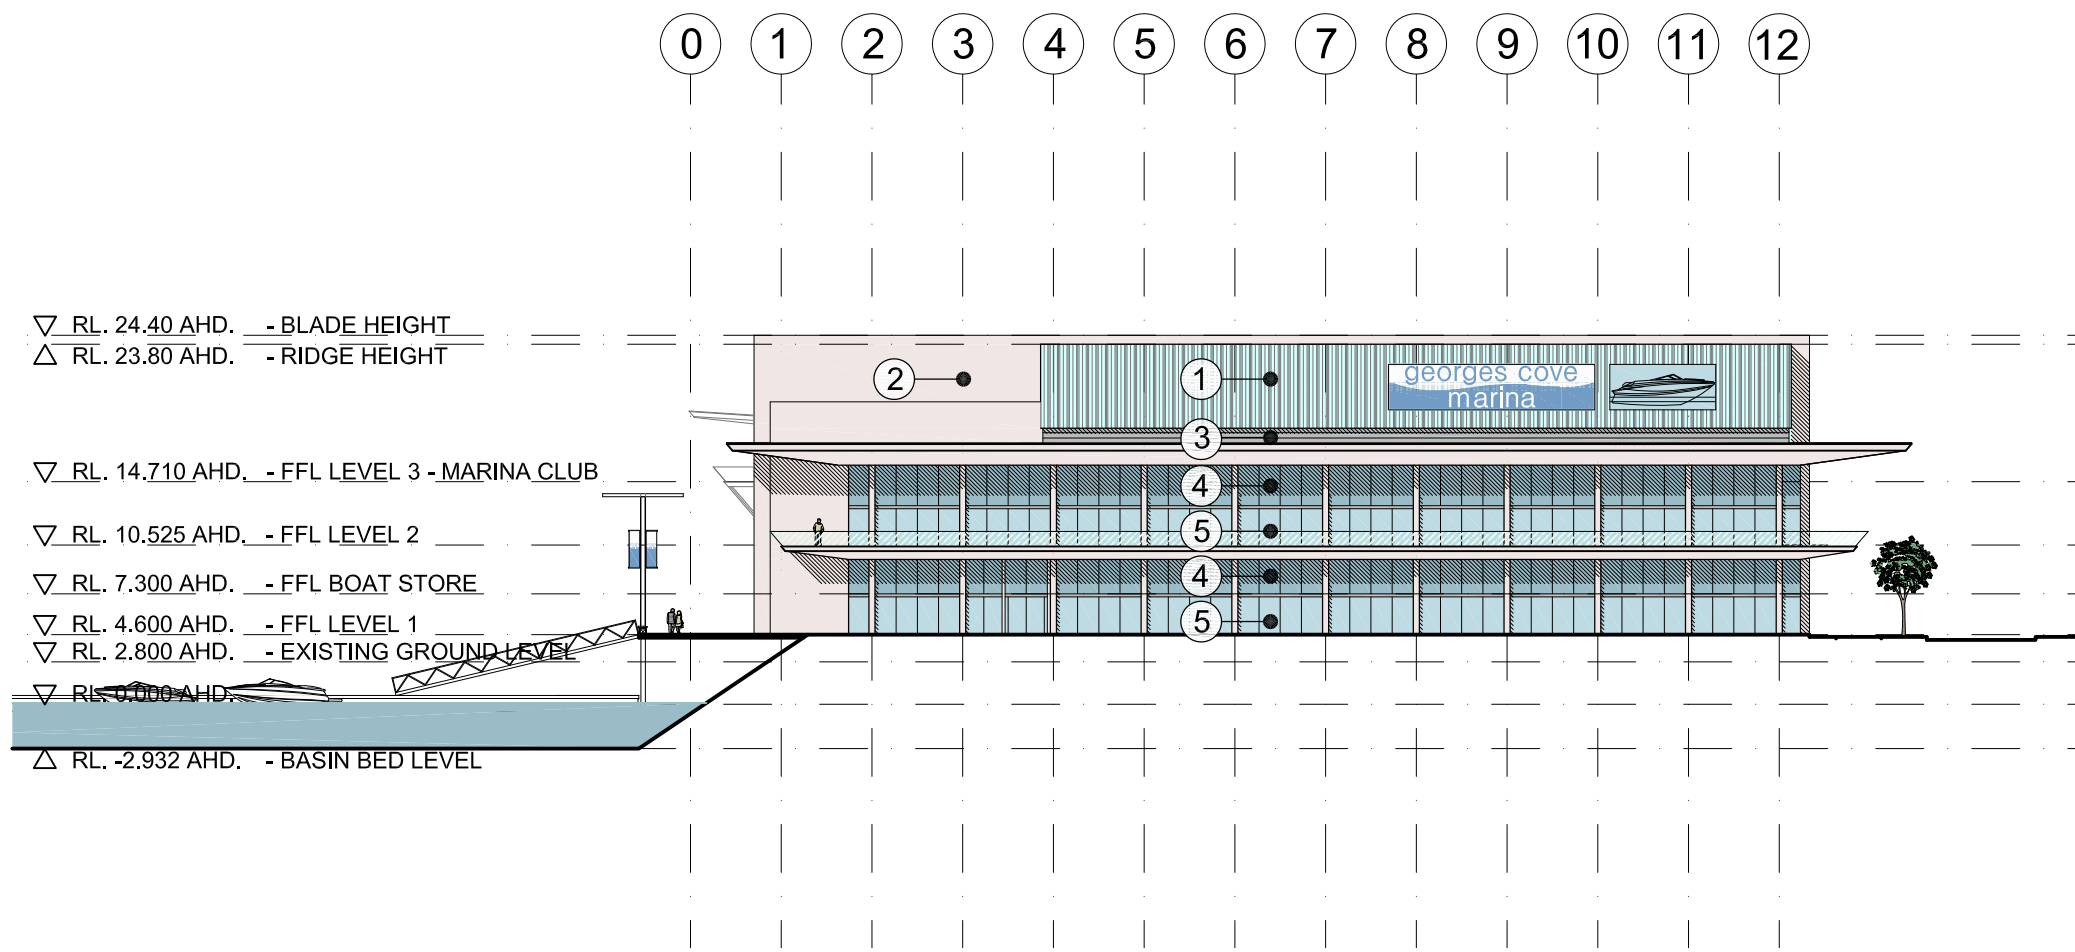




03 Elevation - North - **EXISTING** - ISSUE B
1: 500


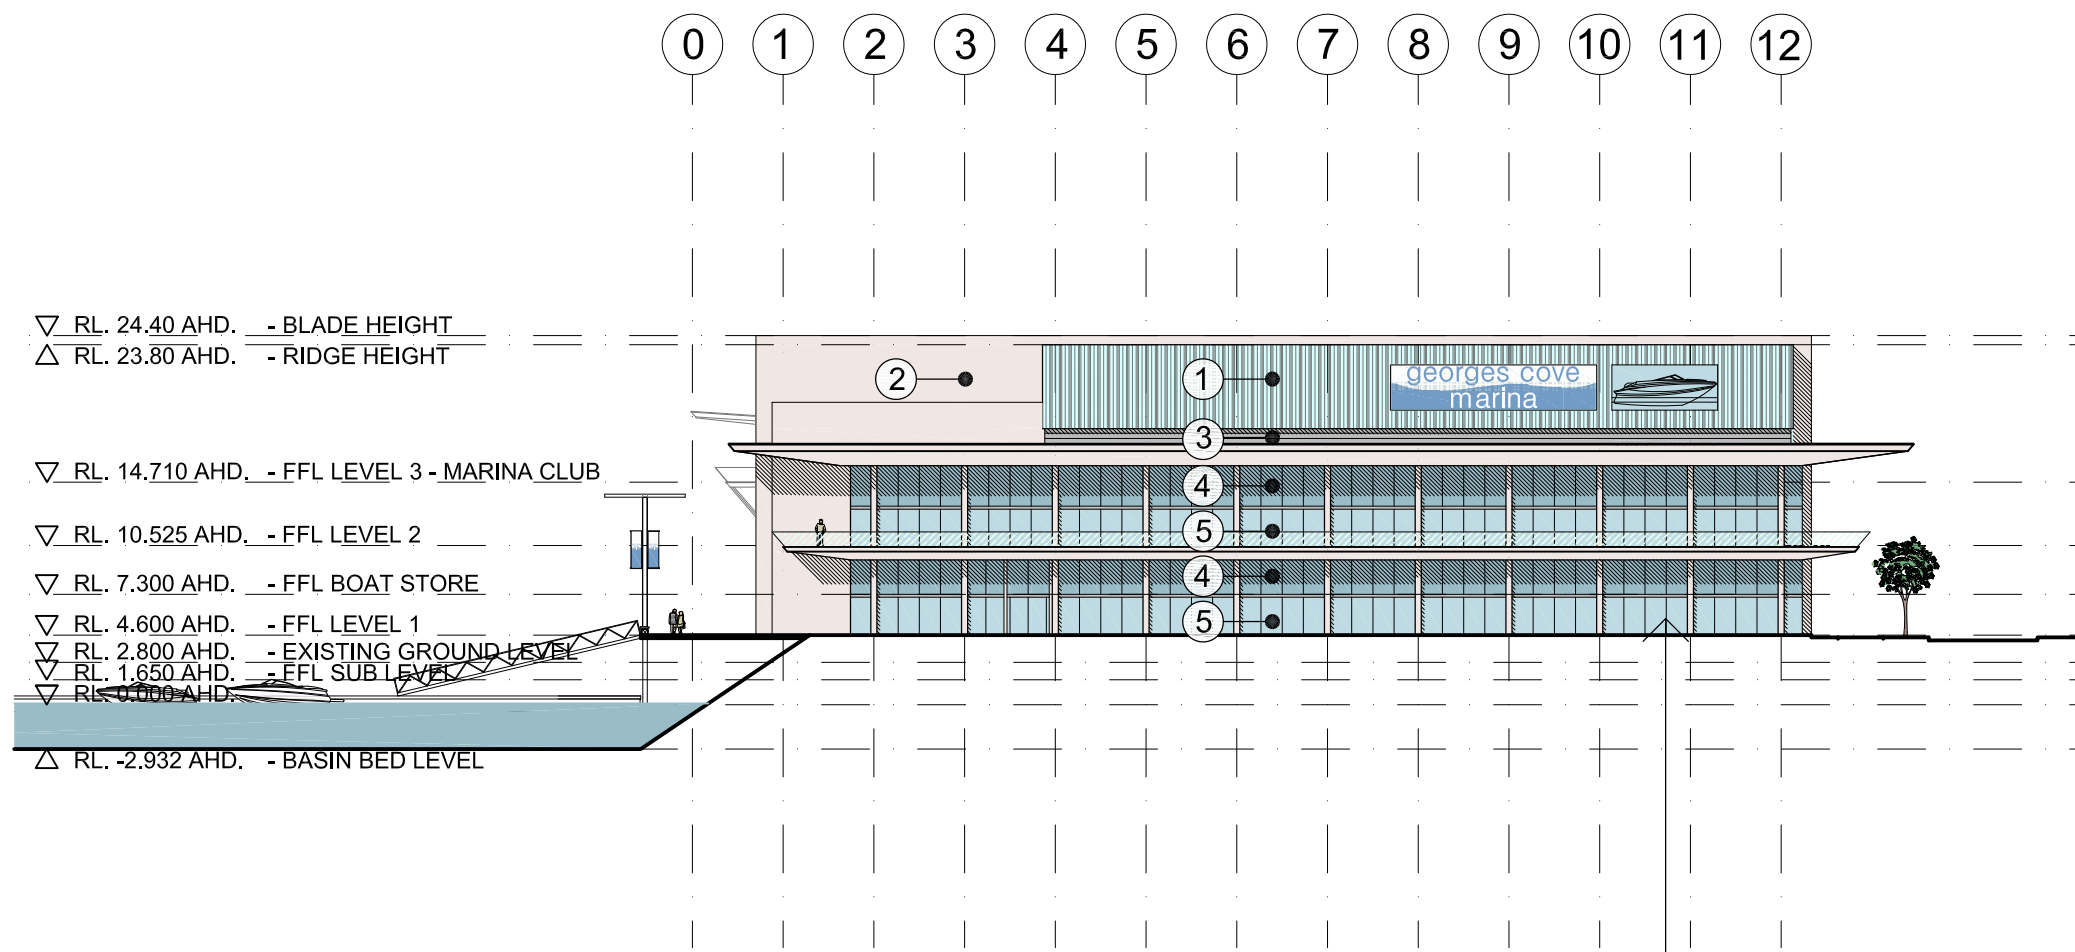


04 Elevation - North - **PROPOSED** - ISSUE C
1: 500


Finishes Schedule

  					
1 Corrugated translucent fibreglass sheeting	2 Fibre Cement Sheet	3 Steel fixed louvers	4 Perforated Steel Screen	5 Glass	6 Roller Door

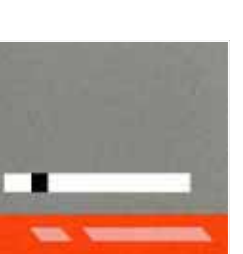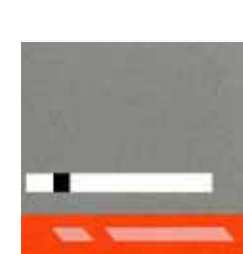
 MICHAEL FOUNTAIN ARCHITECTS PTY. LTD. 2 / 5 NARABANG WAY BELROSE NSW 2085 TEL (02) 9450 2070 FAX (02) 94502757	THIS DRAWING IS SUBJECT TO COPYRIGHT AND IS NOT TO BE USED OR REPRODUCED FOR PURPOSES OTHER THAN THE CONSTRUCTION OF THE SUBJECT BUILDING ON THE SUBJECT SITE WITHOUT THE CONSENT OF MICHAEL FOUNTAIN ARCHITECT. FIGURED DIMENSIONS TAKE PRECEDENCE. ALL DIMENSIONS ARE TO BE VERIFIED ON SITE PRIOR TO ORDERING ANY MATERIALS AND/OR BUILDING ELEMENTS AND PRIOR TO COMMENCEMENT OF THE AFFECTED WORKS. ANY DISCREPANCIES ARE TO BE REPORTED TO THE AUTHOR IMMEDIATELY. THIS DRAWING IS NOT TO BE USED FOR CONSTRUCTION UNLESS IT IS ISSUED FOR CONSTRUCTION AND SO MARKED IN THE AMENDMENT COLUMN AND IS APPROVED AND SIGNED BY THE PRINCIPAL OF MICHAEL FOUNTAIN ARCHITECTS.	ISSUE	REV	AMENDMENTS	DATE	ISSUE	REV	AMENDMENTS	DATE	CLIENT Benedict Industries Pty. Ltd. PROJECT Georges Cove Marina Newbridge Road Moorebank NSW 2170 PRINTED: Mar 26, 2015 - 11:48am \\MFA01\Projects\MOOREBANK MARINA\Cadwork\Drawings\Amended DA_26032015\SK-110	DRAWING Maritime Building Elevations - Comparisons				 MICHAEL FOUNTAIN ARCHITECTS PTY. LTD. 2 / 5 NARABANG WAY BELROSE NSW 2085 TEL (02) 9450 2070 FAX (02) 94502757	
		D		Issue for Development Application	26.10.12								DRAWN MF	CHKD		APPROVED
		C		Re-issue for Development Application	26.03.15								SCALE 1 : 500 @ A1	DATE 26.03.15		CAD FILE No
		JOB NO		DRAWING NO		ISSUE										

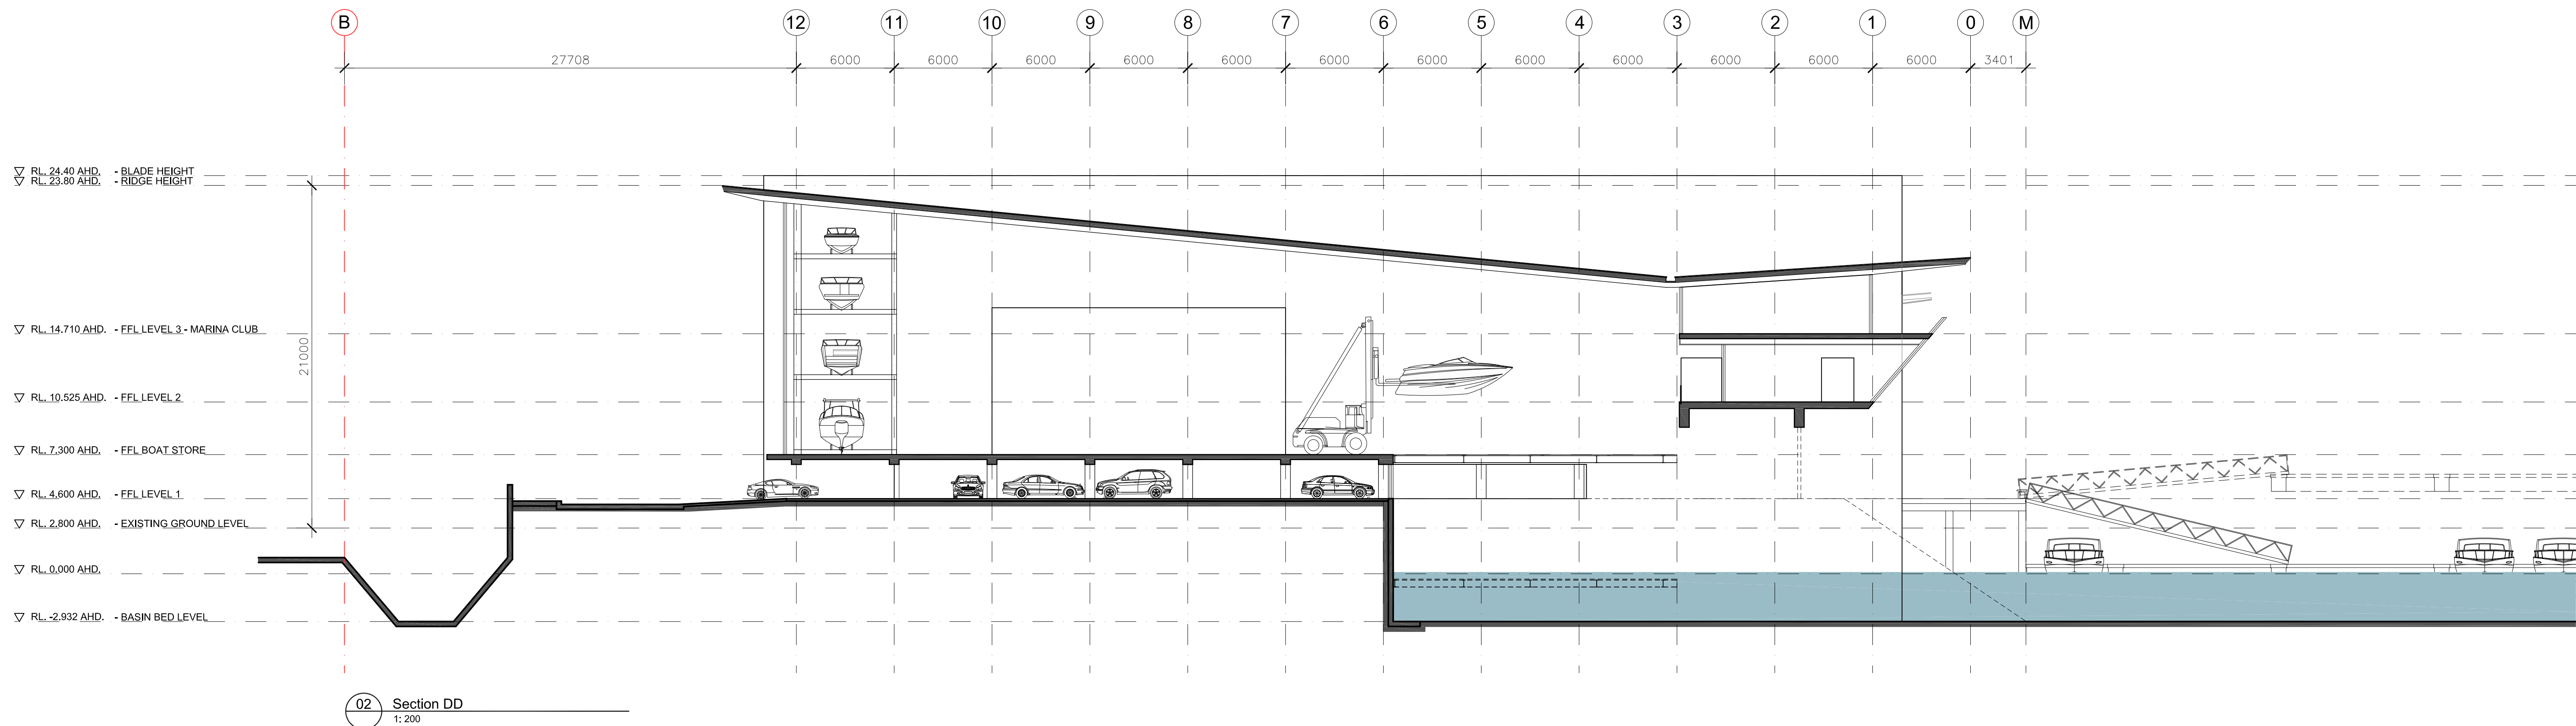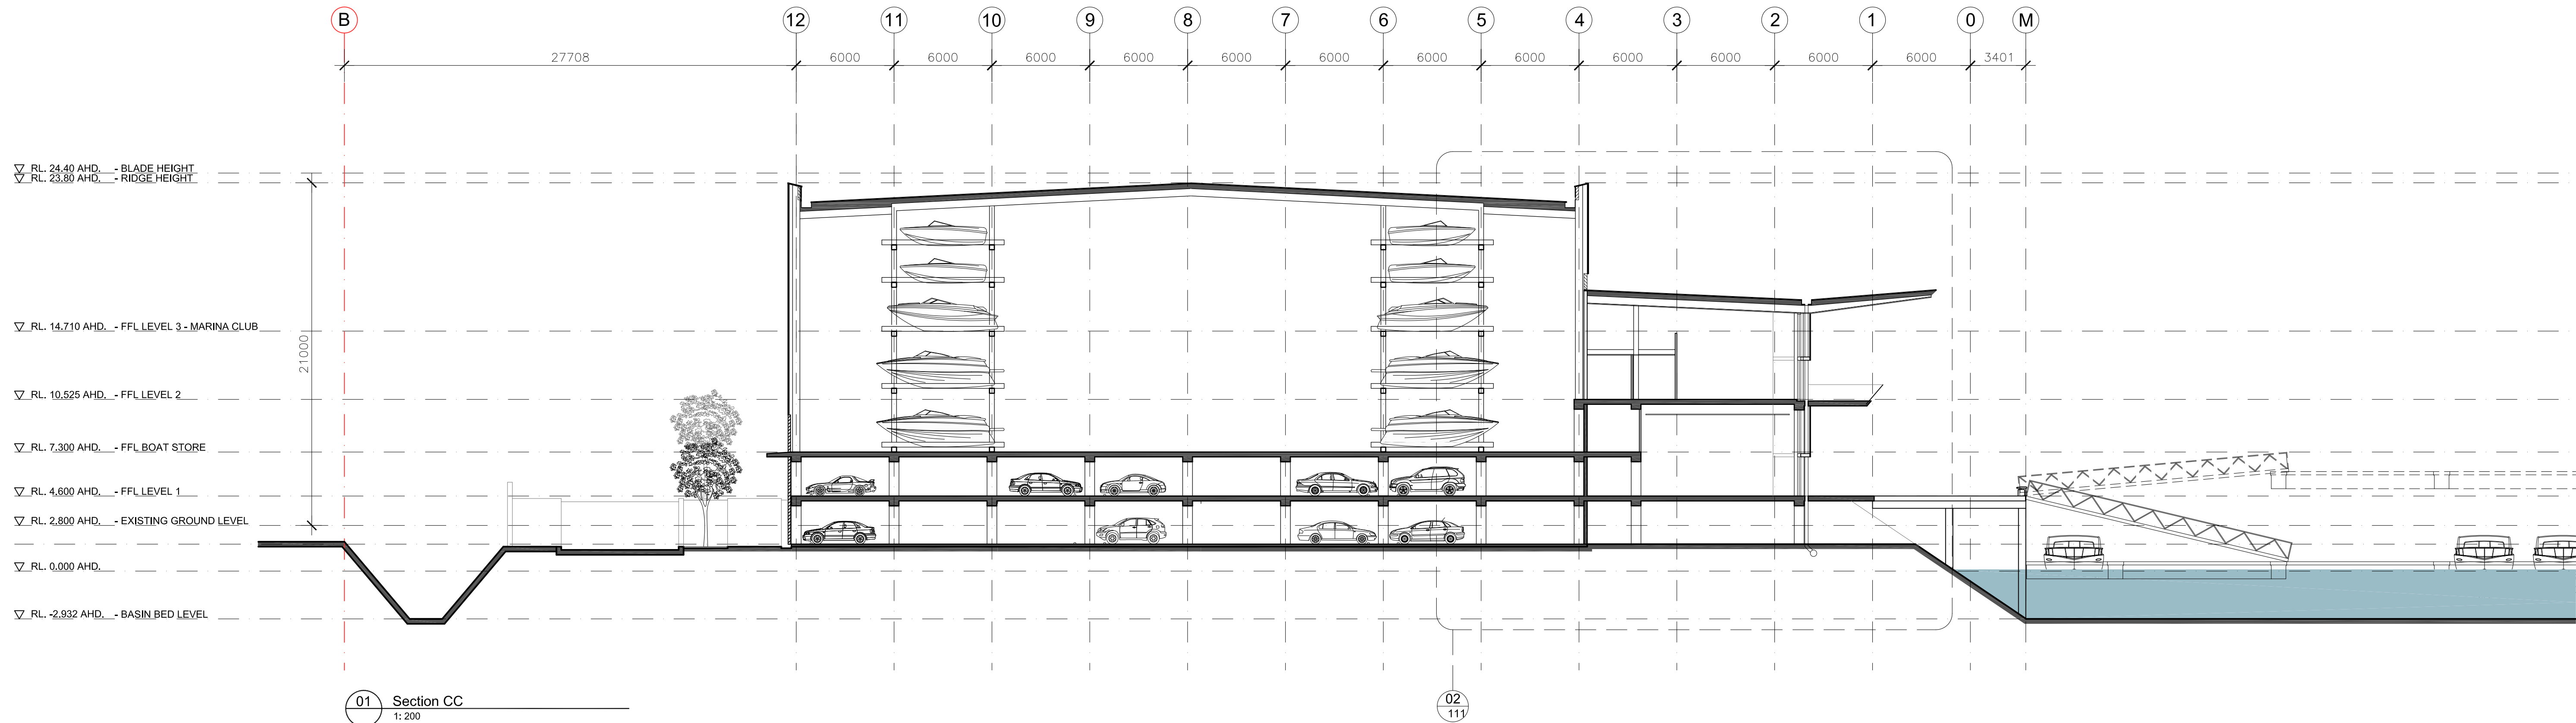

 MICHAEL FOUNTAIN ARCHITECTS PTY. LTD. 2/ 5 NARABANG WAY BELROSE NSW 2085 TEL (02) 9450 2070 FAX (02) 94502757	THIS DRAWING IS SUBJECT TO COPYRIGHT AND IS NOT TO BE USED OR REPRODUCED FOR PURPOSES OTHER THAN THE CONSTRUCTION OF THE SUBJECT BUILDING ON THE SUBJECT SITE WITHOUT THE CONSENT OF MICHAEL FOUNTAIN ARCHITECT. FIGURED DIMENSIONS TAKE PRECEDENCE. ALL DIMENSIONS ARE TO BE VERIFIED ON SITE PRIOR TO ORDERING ANY MATERIALS AND/OR BUILDING ELEMENTS AND PRIOR TO COMMENCEMENT OF THE AFFECTED WORKS. ANY DISCREPANCIES ARE TO BE REPORTED TO THE AUTHOR IMMEDIATELY. THIS DRAWING IS NOT TO BE USED FOR CONSTRUCTION UNLESS IT IS ISSUED FOR CONSTRUCTION AND SO MARKED IN THE AMENDMENT COLUMN, AND IS APPROVED AND SIGNED BY THE PRINCIPAL OF MICHAEL FOUNTAIN ARCHITECTS.	ISSUE	REV	AMENDMENTS	DATE	ISSUE	REV	AMENDMENTS	DATE	CLIENT Benedict Industries Pty. Ltd. Georges Cove Marina Newbridge Road Moorebank NSW 2170 PRINTED: Mar 26, 2015 - 11:34am \\MFA01\Projects\MOOREBANK MARINA\Cadwork\Drawings\Amended DA_26032015\SK-120	DRAWING Maritime Building Sections			 MICHAEL FOUNTAIN ARCHITECTS PTY. LTD. 2/ 5 NARABANG WAY BELROSE NSW 2085 TEL (02) 9450 2070 FAX (02) 94502757
		A		Issue for Development Application	16.11.10						DRAWN MF	CHKD	APPROVED	
		B		Amendments following Liverpool Council design review panel meeting	29.06.12						SCALE 1 : 200 @ A1	DATE 27- 11- 09	CAD FILE No	
		C		Re-issue for Development Application	26.03.15						JOB NO	DRAWING NO 0914	ISSUE DA- 120	

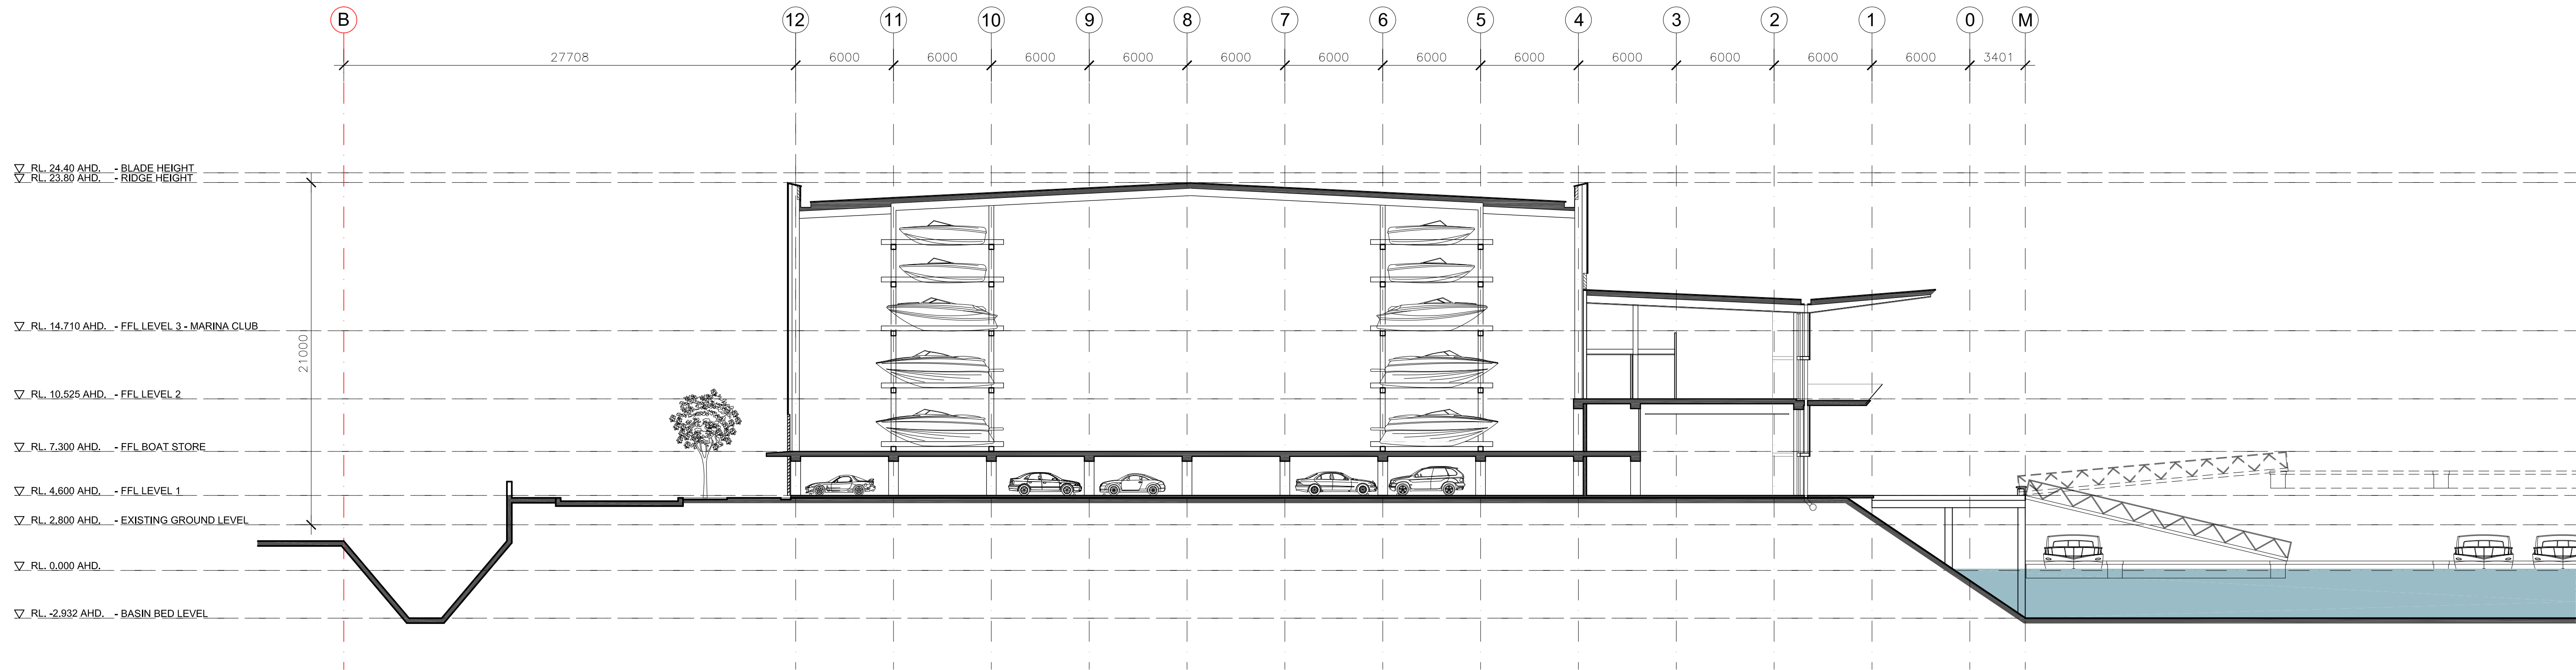


01 Section CC - EXISTING - ISSUE B
1:200

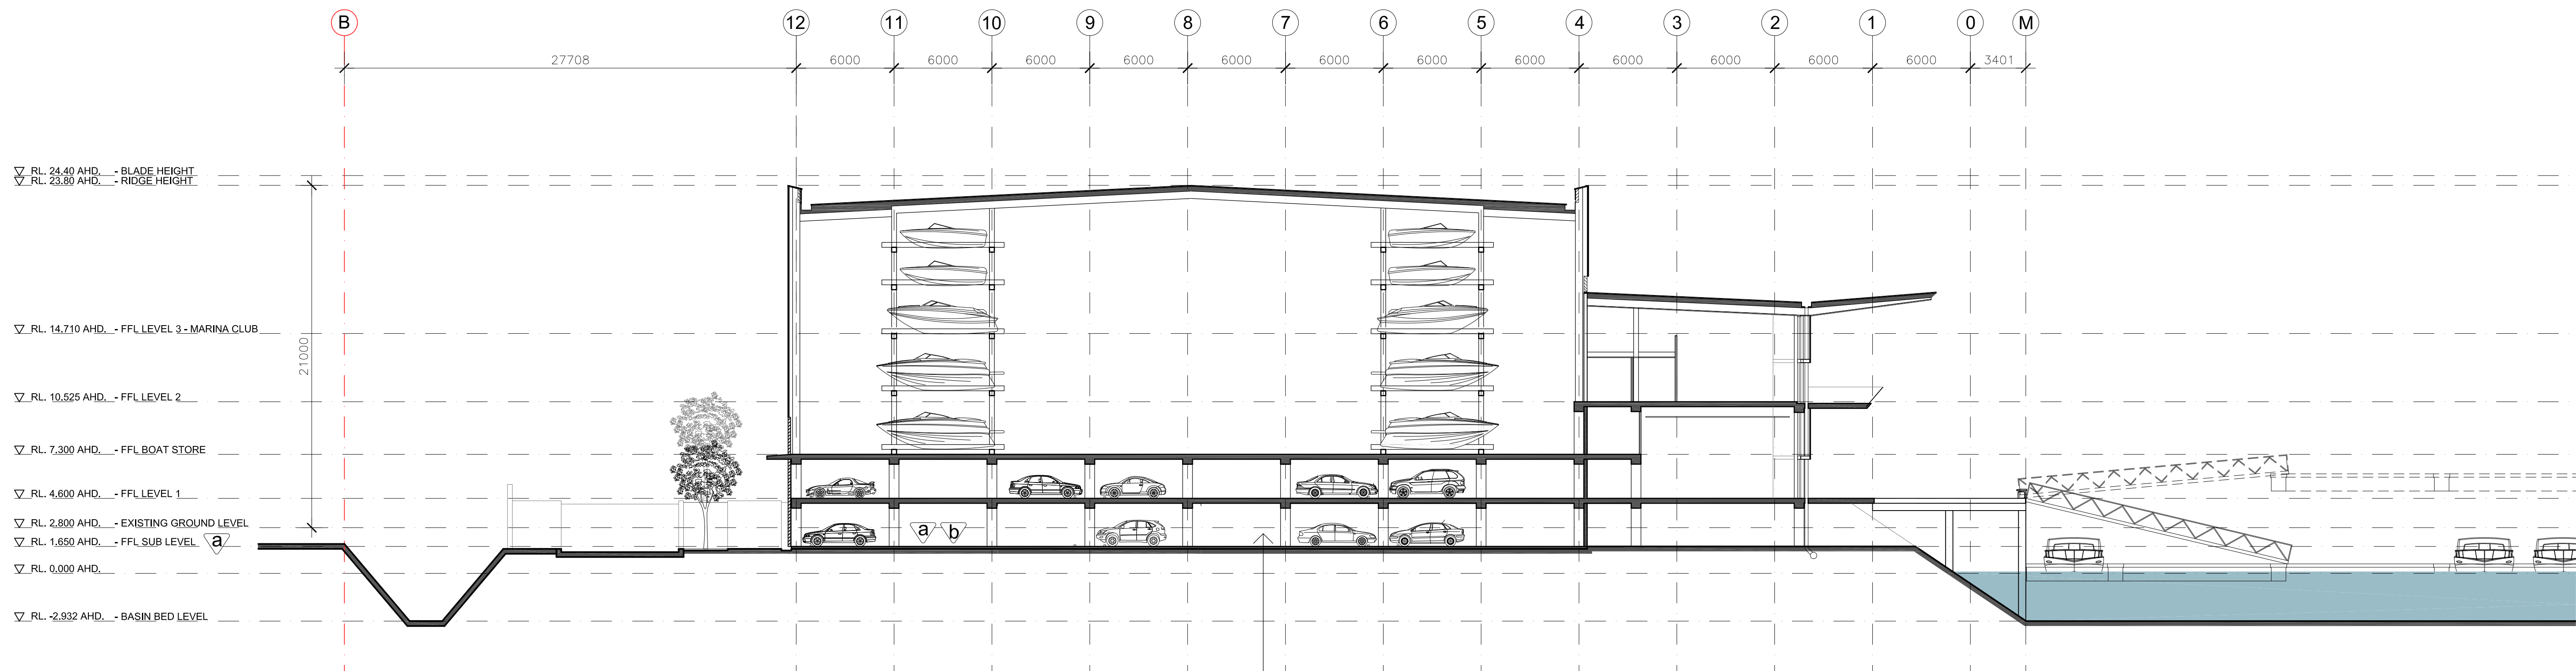

02 Section CC - PROPOSED - ISSUE C
1:200


New proposed Sub Level
Carpark

 MICHAEL FOUNTAIN ARCHITECTS PTY. LTD. 2/ 5 NARABANG WAY BELROSE NSW 2085 TEL (02) 9450 2070 FAX (02) 94502757	THIS DRAWING IS SUBJECT TO COPYRIGHT AND IS NOT TO BE USED OR REPRODUCED FOR PURPOSES OTHER THAN THE CONSTRUCTION OF THE SUBJECT BUILDING ON THE SUBJECT SITE WITHOUT THE CONSENT OF MICHAEL FOUNTAIN ARCHITECT. FIGURED DIMENSIONS TAKE PRECEDENCE. ALL DIMENSIONS ARE TO BE VERIFIED ON SITE PRIOR TO ORDERING ANY MATERIALS AND/OR BUILDING ELEMENTS AND PRIOR TO COMMENCEMENT OF THE AFFECTED WORKS. ANY DISCREPANCIES ARE TO BE REPORTED TO THE AUTHOR IMMEDIATELY. THIS DRAWING IS NOT TO BE USED FOR CONSTRUCTION UNLESS IT IS ISSUED FOR CONSTRUCTION AND SO MARKED IN THE AMENDMENT COLUMN, AND IS APPROVED AND SIGNED BY THE PRINCIPAL OF MICHAEL FOUNTAIN ARCHITECTS.	ISSUE	REV	AMENDMENTS	DATE	ISSUE	REV	AMENDMENTS	DATE	CLIENT Benedict Industries Pty. Ltd. Georges Cove Marina Newbridge Road Moorebank NSW 2170 PRINTED: Mar 26, 2015 - 11:38am \\MFA01\Projects\MOOREBANK MARINA\Cadwork\Drawings\Amended DA_26032015\SK-120	DRAWING Maritime Building Sections - Comparisons			 MICHAEL FOUNTAIN ARCHITECTS PTY. LTD. 2/ 5 NARABANG WAY BELROSE NSW 2085 TEL (02) 9450 2070 FAX (02) 94502757
		C		Issue for Development Application	26.10.12						DRAWN MF	CHKD	APPROVED	
		D		Re-issue for Development Application	26.03.15						SCALE 1 : 200 @ A1	DATE 27- 11- 09	CAD FILE No	
											JOB NO 0914	DRAWING NO DA- 125	ISSUE D	

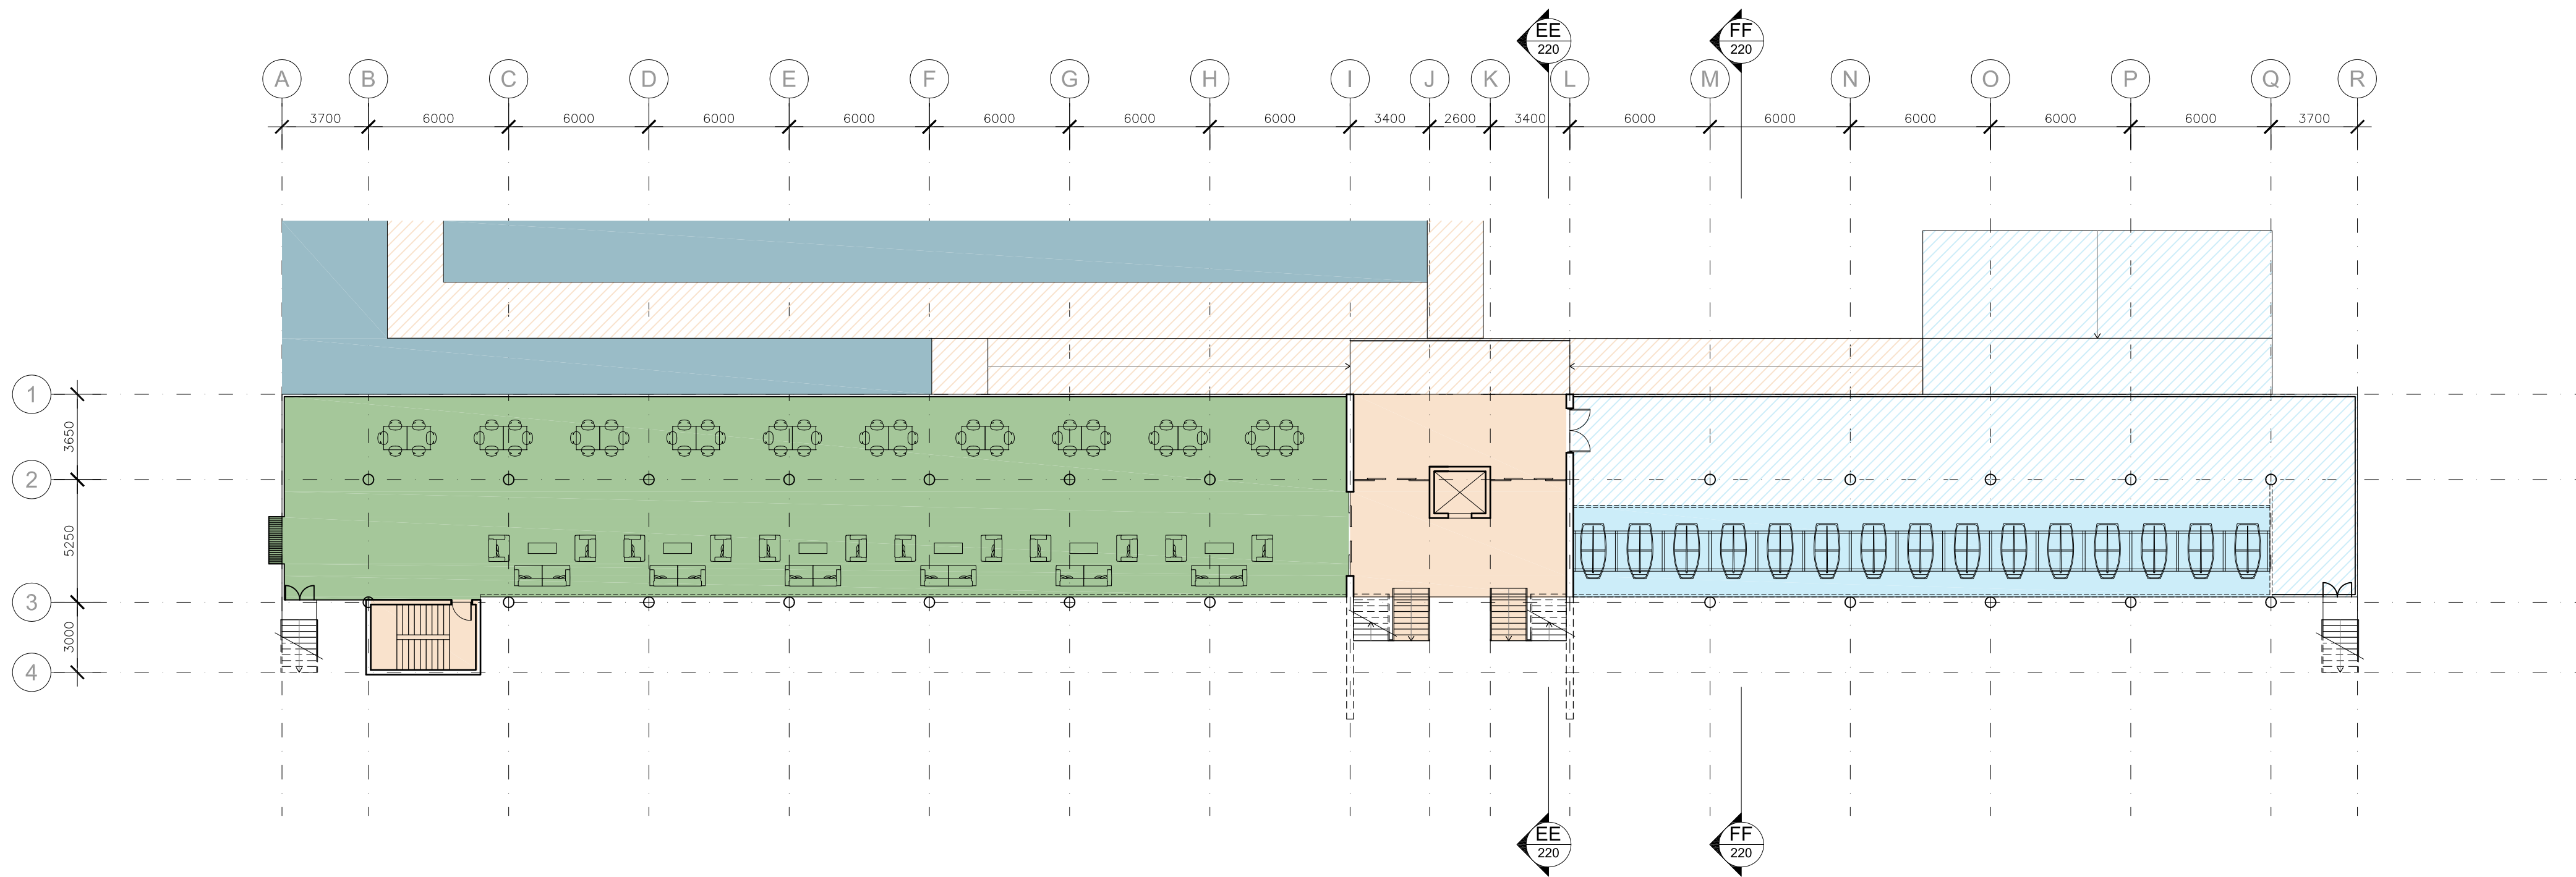


01 Plan - Level 1
1:200

Legend	
	Water
	Small Craft Store: 117.30m ²
	Small Craft Circulation (& Ramp): 278.11m ²
	Circulation: 215.93m ²
	Circulation on Pontoons: 221.16m ²
	Barbeque Area: 392.47m ²
	Barbeque Terrace
	Amenities: 108.32m ²
	Kiosk: 123.38m ²
	Kiosk - Terrace: 149.71m ²
	Brokerage: 72.49m ²
	Marina Office: 35.55m ²
	Private Marina Clubhouse: 215.64m ²
	Private Marina Clubhouse - Terrace: 193.72m ²

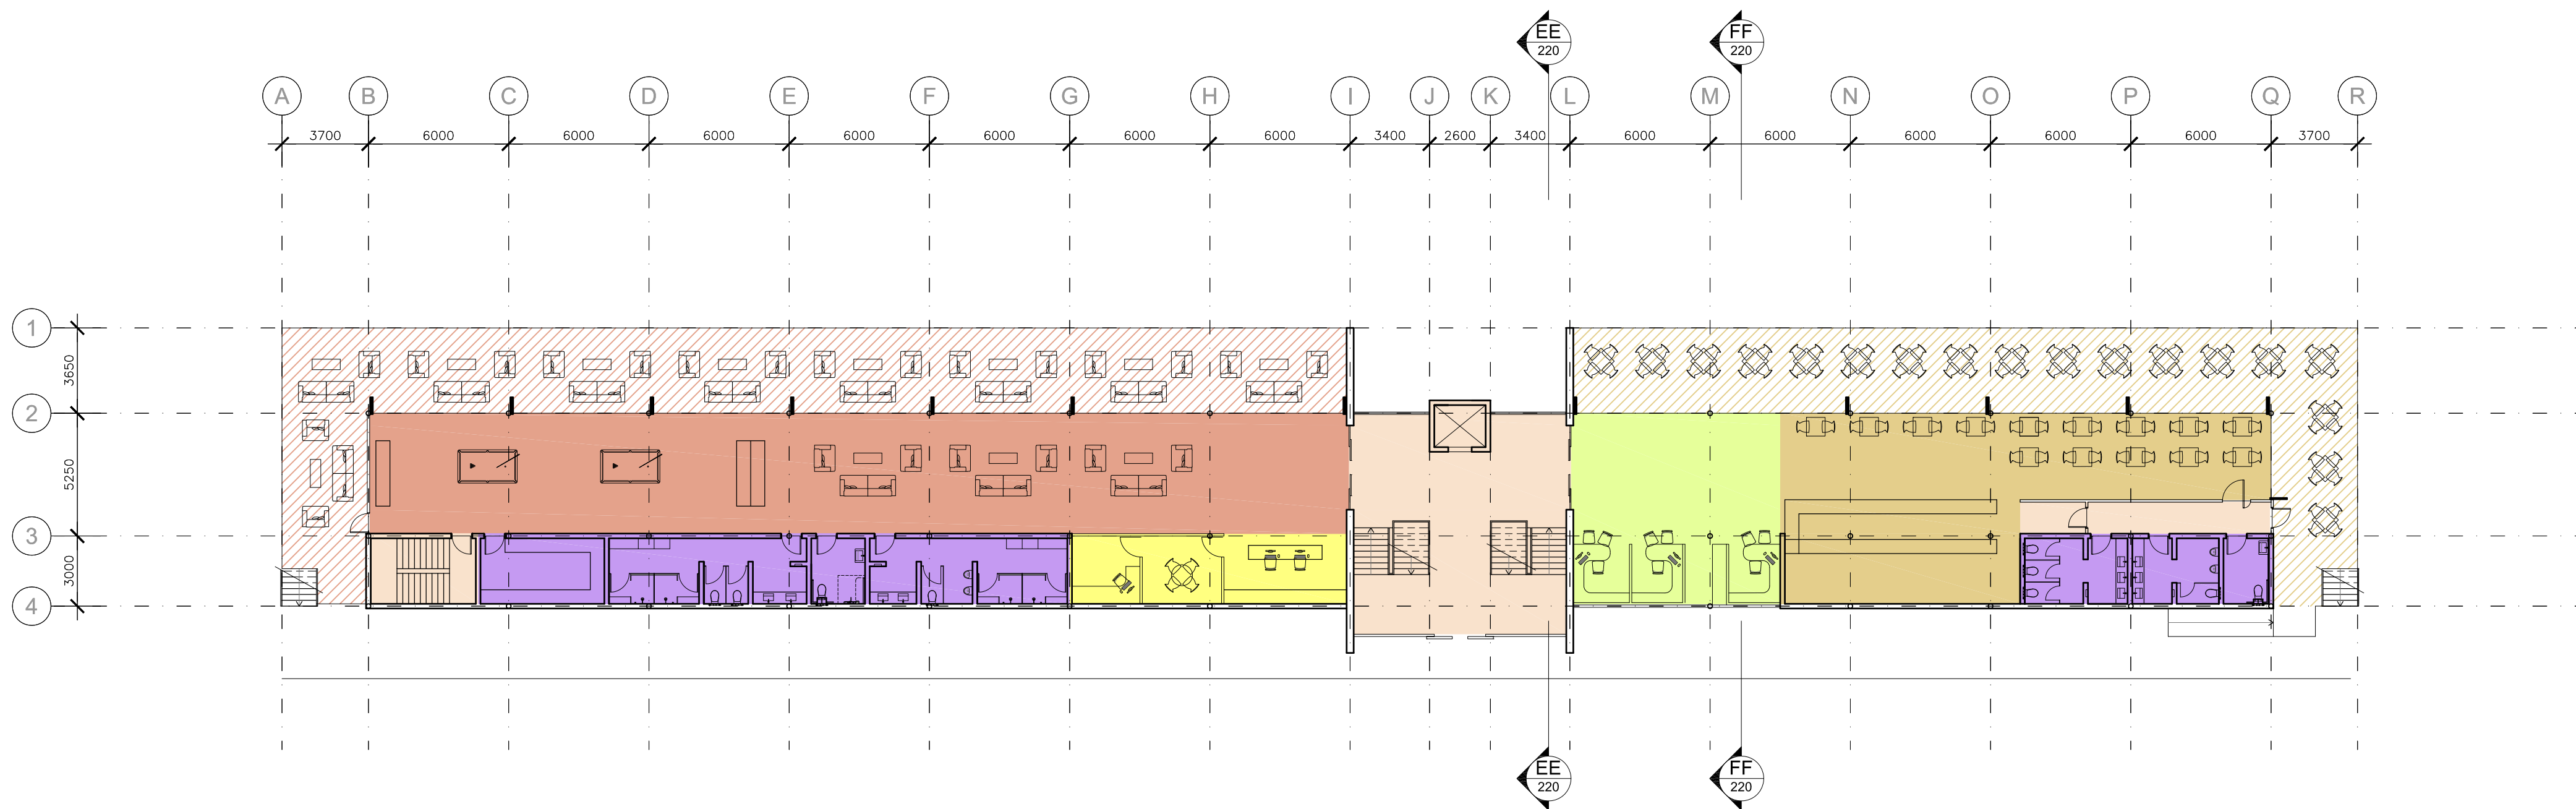


02 Plan - Level 2
1:200


 MICHAEL FOUNTAIN ARCHITECTS PTY. LTD. 2/ 5 NARABANG WAY BELROSE NSW 2085 TEL (02) 9450 2070 FAX (02) 94502757	THIS DRAWING IS SUBJECT TO COPYRIGHT AND IS NOT TO BE USED OR REPRODUCED FOR PURPOSES OTHER THAN THE CONSTRUCTION OF THE SUBJECT BUILDING ON THE SUBJECT SITE WITHOUT THE CONSENT OF MICHAEL FOUNTAIN ARCHITECT. FIGURED DIMENSIONS TAKE PRECEDENCE. ALL DIMENSIONS ARE TO BE VERIFIED ON SITE PRIOR TO ORDERING ANY MATERIALS AND/OR BUILDING ELEMENTS AND PRIOR TO COMMENCEMENT OF THE AFFECTED WORKS. ANY DISCREPANCIES ARE TO BE REPORTED TO THE AUTHOR IMMEDIATELY. THIS DRAWING IS NOT TO BE USED FOR CONSTRUCTION UNLESS IT IS ISSUED FOR CONSTRUCTION AND SO MARKED IN THE AMENDMENT COLUMN, AND IS APPROVED AND SIGNED BY THE PRINCIPAL OF MICHAEL FOUNTAIN ARCHITECTS.	ISSUE	REV	AMENDMENTS	DATE	ISSUE	REV	AMENDMENTS	DATE	CLIENT Benedict Industries Pty. Ltd. Georges Cove Marina Newbridge Road Moorebank NSW 2170 PROJECT Georges Cove Marina Newbridge Road Moorebank NSW 2170 PRINTED: May 01, 2015 - 9:22am \\MFA01\Projects\MOOREBANK MARINA\Cadwork\Drawings\Amended DA_26032015\SK-200 Private Marina Club Plans.dwg	DRAWING Private Marina Clubhouse Floor Plans			 MICHAEL FOUNTAIN ARCHITECTS PTY. LTD. 2/ 5 NARABANG WAY BELROSE NSW 2085 TEL (02) 9450 2070 FAX (02) 94502757
		A		Issue for Development Application	16.11.10						DRAWN RJC	CHKD	APPROVED	
		B		Re-issue for Development Application	26.03.15						SCALE 1:400 @ A3 1:200 @ A1	DATE 27- 11- 09	CAD FILE No	
		C		Re-issue for Development Application	01.05.15						JOB NO 0914	DRAWING NO DA- 200	ISSUE C	

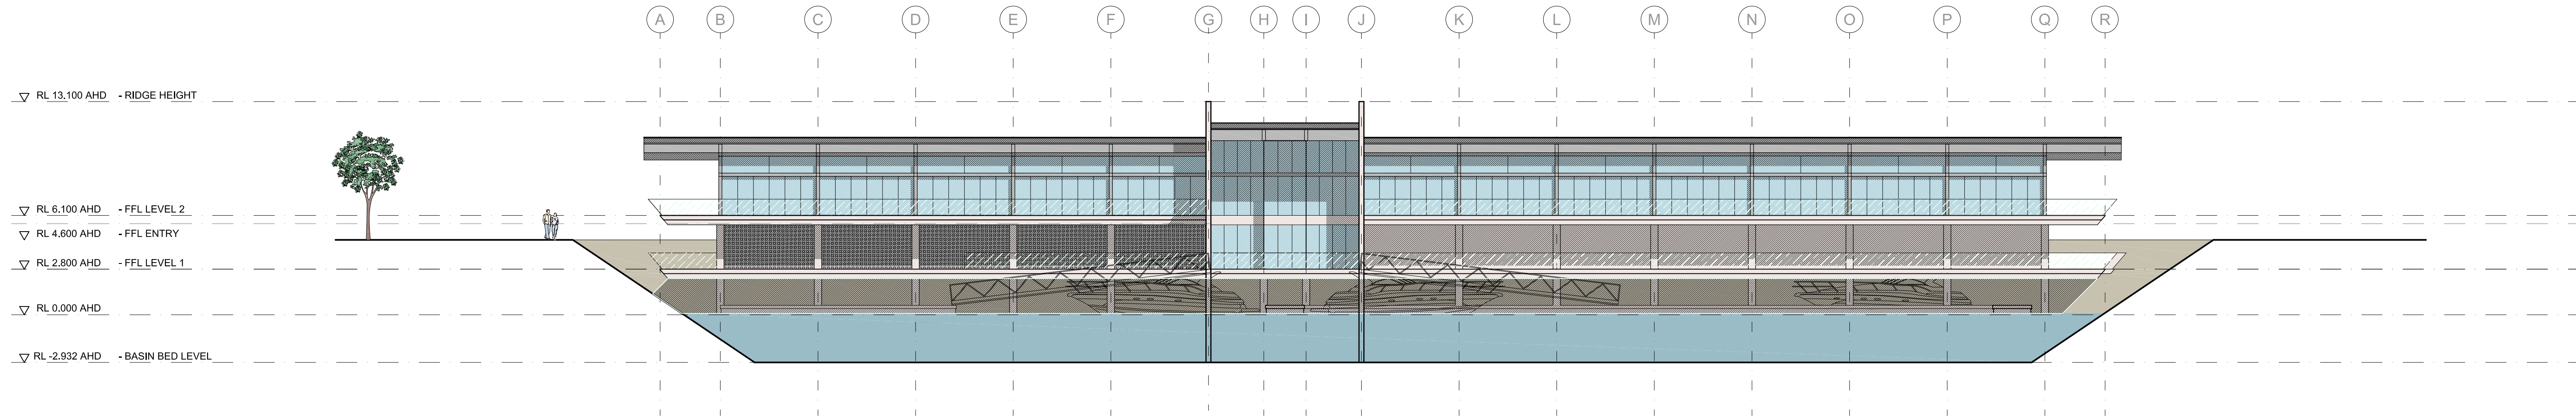


01 Elevation - East
1: 200

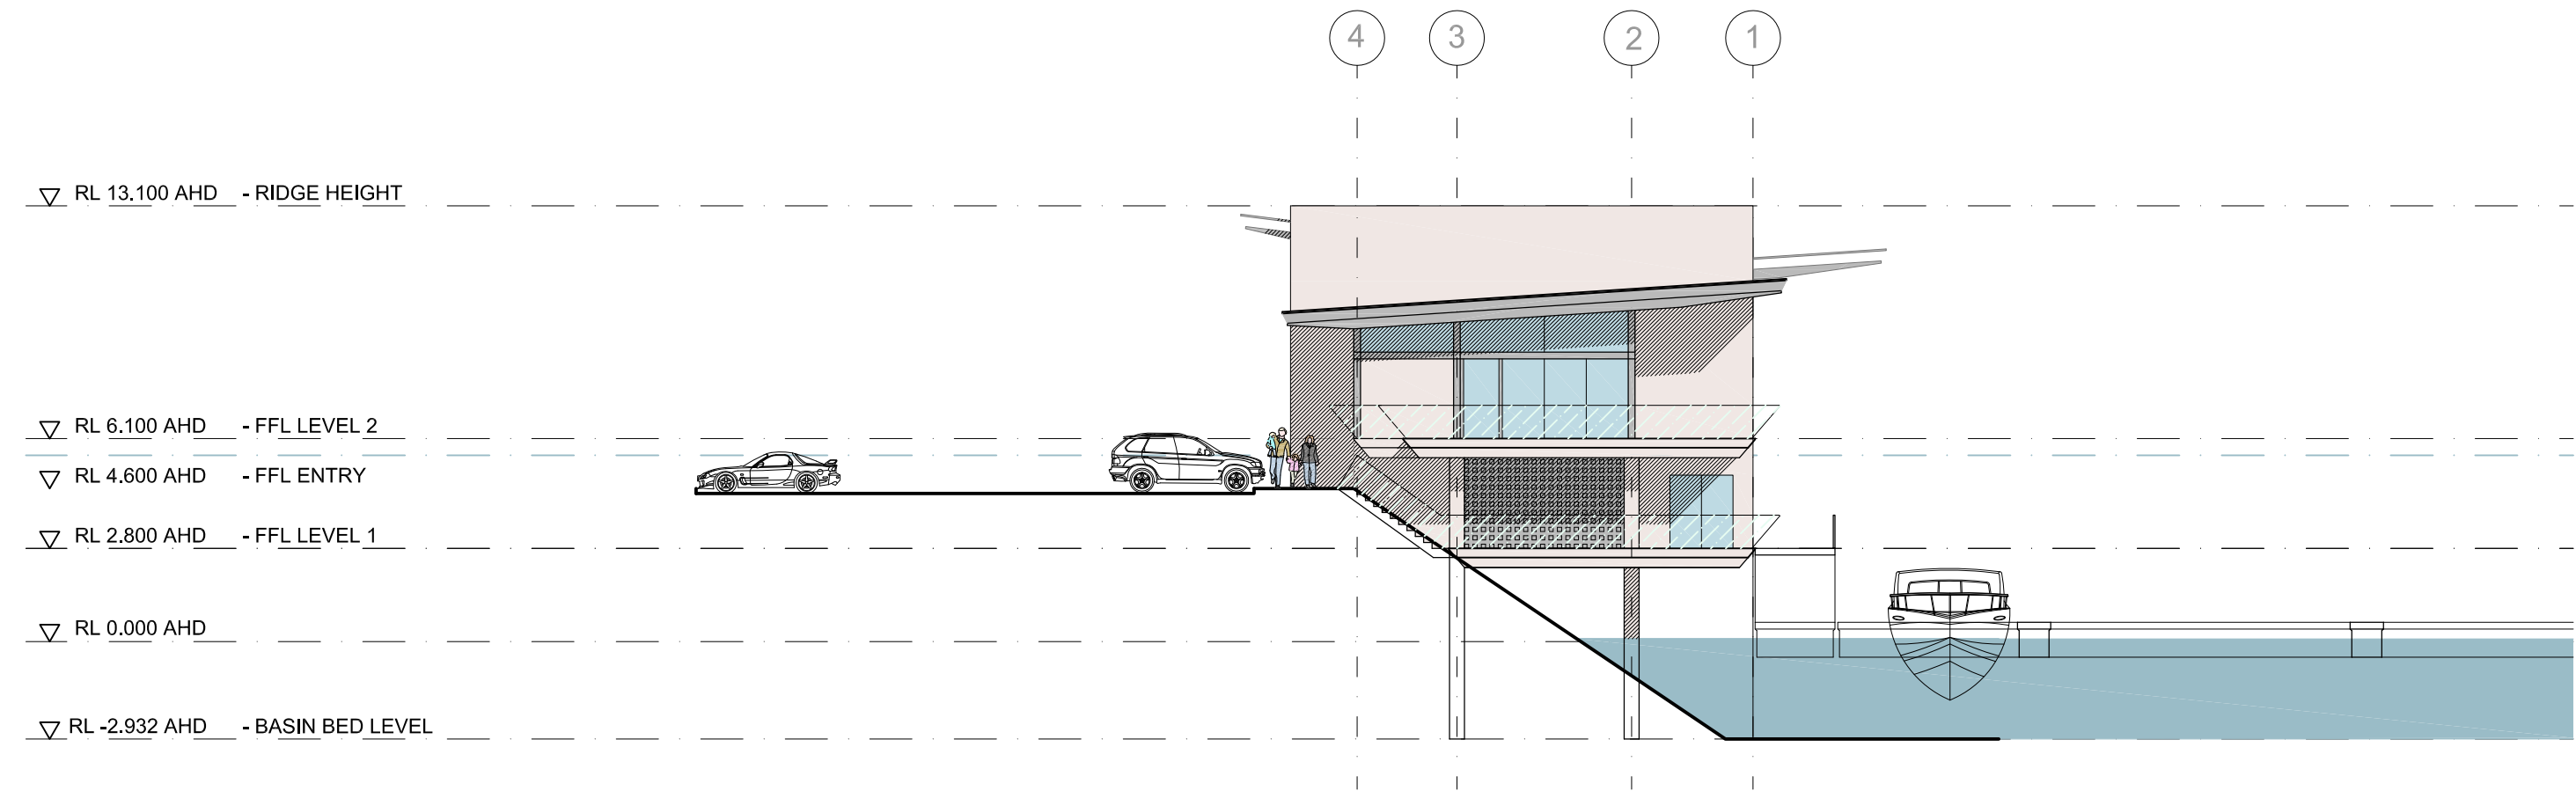



02 Elevation - South
1: 200

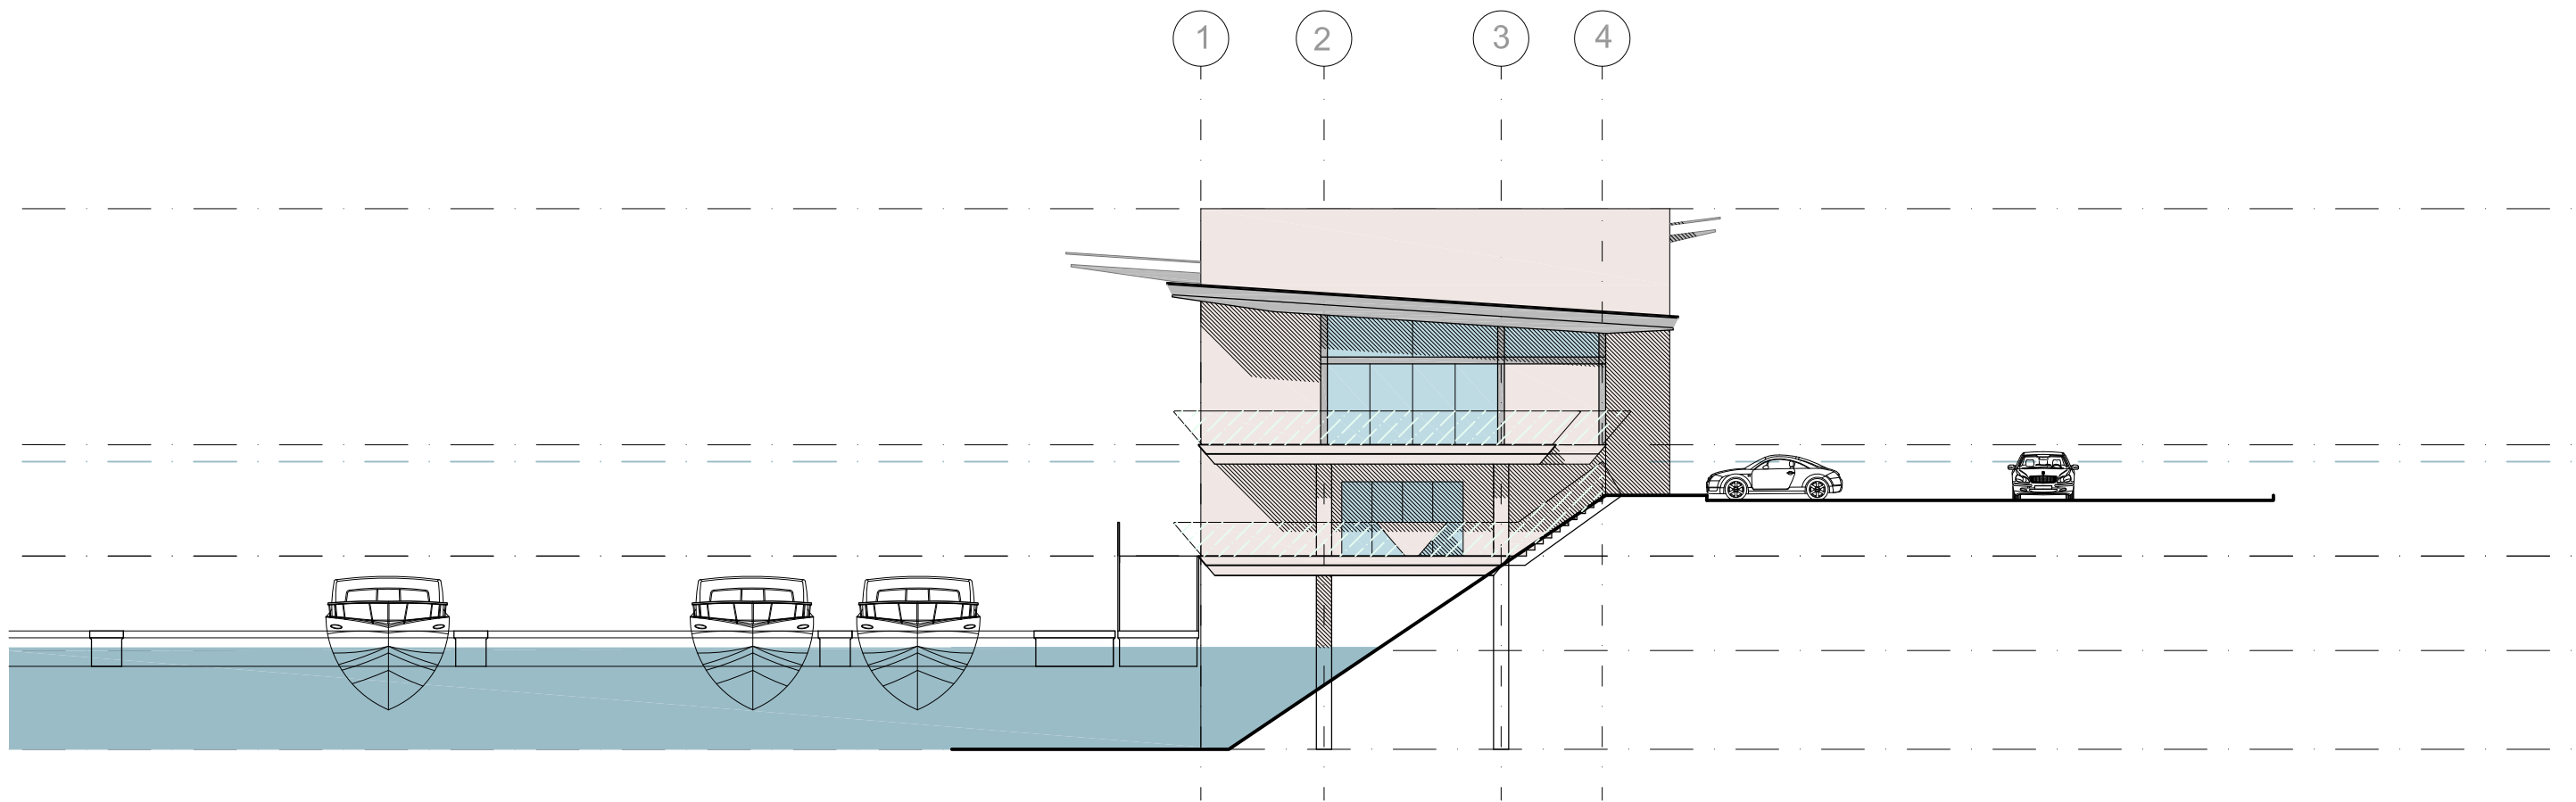

03 Elevation - North
1: 200

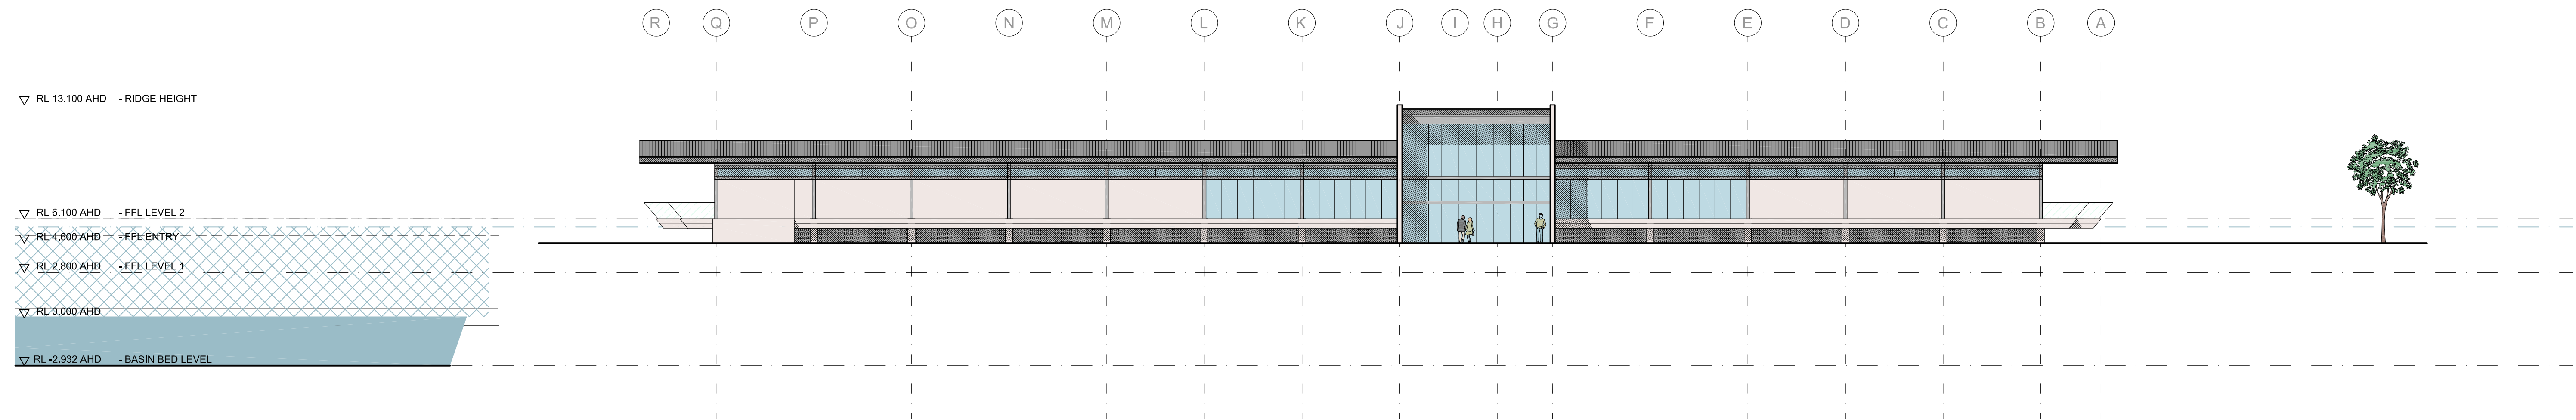

04 Elevation - West
1: 200

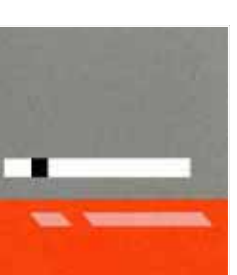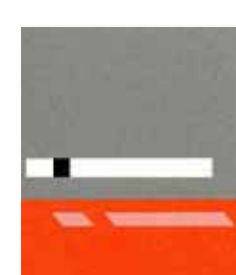 MICHAEL FOUNTAIN ARCHITECTS PTY. LTD. 2/ 5 NARABANG WAY BELROSE NSW 2085 TEL (02) 9450 2070 FAX (02) 94502757	THIS DRAWING IS SUBJECT TO COPYRIGHT AND IS NOT TO BE USED OR REPRODUCED FOR PURPOSES OTHER THAN THE CONSTRUCTION OF THE SUBJECT BUILDING ON THE SUBJECT SITE WITHOUT THE CONSENT OF MICHAEL FOUNTAIN ARCHITECT. FIGURED DIMENSIONS TAKE PRECEDENCE. ALL DIMENSIONS ARE TO BE VERIFIED ON SITE PRIOR TO ORDERING ANY MATERIALS AND/OR BUILDING ELEMENTS AND PRIOR TO COMMENCEMENT OF THE AFFECTED WORKS. ANY DISCREPANCIES ARE TO BE REPORTED TO THE AUTHOR IMMEDIATELY. THIS DRAWING IS NOT TO BE USED FOR CONSTRUCTION UNLESS IT IS ISSUED FOR CONSTRUCTION AND SO MARKED IN THE AMENDMENT COLUMN AND IS APPROVED AND SIGNED BY THE PRINCIPAL OF MICHAEL FOUNTAIN ARCHITECTS.	ISSUE	REV	AMENDMENTS	DATE	ISSUE	REV	AMENDMENTS	DATE	CLIENT Benedict Industries Pty. Ltd. Georges Cove Marina Newbridge Road Moorebank NSW 2170 PRINTED: Mar 26, 2015 - 11:42am \\MFA01\Projects\MOOREBANK MARINA\Cadwork\Drawings\Amended DA_26032015\SK-220-Marina Club Sections.dwg	DRAWING Private Marina Clubhouse Elevations			 MICHAEL FOUNTAIN ARCHITECTS PTY. LTD. 2/ 5 NARABANG WAY BELROSE NSW 2085 TEL (02) 9450 2070 FAX (02) 94502757
		A		Issue for Development Application	16.11.10						DRAWN RJC	CHKD	APPROVED	
		B		Re-issue for Development Application	26.03.15						SCALE 1: 400 @ A3 1: 200 @ A1	DATE 27- 11- 09	CAD FILE No	
													JOB NO 0914	

▽ RL 13.100 AHD - RIDGE HEIGHT

▽ RL 6.100 AHD - FFL LEVEL 2
▽ RL 5.600 AHD - 1 in 100 YEARS FLOOD LEVEL

▽ RL 4.600 AHD - FFL ENTRY


▽ RL 2.800 AHD - FFL LEVEL 1

▽ RL 0.000 AHD

▽ RL -2.932 AHD - BASIN BED LEVEL

01 Section EE
1: 100

02 Section FF
1: 100

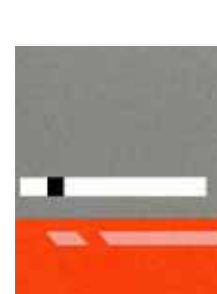 MICHEAL FOUNTAIN ARCHITECTS PTY. LTD. 2/ 5 NARABANG WAY BELROSE NSW 2085 TEL (02) 9450 2070 FAX (02) 94502757	THIS DRAWING IS SUBJECT TO COPYRIGHT AND IS NOT TO BE USED OR REPRODUCED FOR PURPOSES OTHER THAN THE CONSTRUCTION OF THE SUBJECT BUILDING ON THE SUBJECT SITE WITHOUT THE CONSENT OF MICHAEL FOUNTAIN ARCHITECT. FIGURED DIMENSIONS TAKE PRECEDENCE. ALL DIMENSIONS ARE TO BE VERIFIED ON SITE PRIOR TO ORDERING ANY MATERIALS AND/OR BUILDING ELEMENTS AND PRIOR TO COMMENCEMENT OF THE AFFECTED WORKS. ANY DISCREPANCIES ARE TO BE REPORTED TO THE AUTHOR IMMEDIATELY. THIS DRAWING IS NOT TO BE USED FOR CONSTRUCTION UNLESS IT IS ISSUED FOR CONSTRUCTION AND SO MARKED IN THE AMENDMENT COLUMN, AND IS APPROVED AND SIGNED BY THE PRINCIPAL OF MICHAEL FOUNTAIN ARCHITECTS.	ISSUE	REV	AMENDMENTS	DATE	ISSUE	REV	AMENDMENTS	DATE	CLIENT Benedict Industries Pty. Ltd. Georges Cove Marina Newbridge Road Moorebank NSW 2170 PRINTED: Mar 26, 2015 - 11:44am \\MFA01\Projects\MOOREBANK MARINA\Cadwork\Drawings\Amended DA_26032015\SK-220-Marina Club Sections.dwg	DRAWING Private Marina Clubhouse Sections				 MICHEAL FOUNTAIN ARCHITECTS PTY. LTD. 2/ 5 NARABANG WAY BELROSE NSW 2085 TEL (02) 9450 2070 FAX (02) 94502757
		A		Issue for Development Application	16.11.10						DRAWN RJC	CHKD	APPROVED		
		B		Re-issue for Development Application	26.03.15						SCALE 1: 200 @ A3 1 : 100 @ A1	DATE 28.04.10	CAD FILE No		
											JOB NO	DRAWING NO		ISSUE	
											0914		DA- 220		B