



321-331 Mann St

SHOP TOP HOUSING DEVELOPMENT


321-331 MANN ST

GOSFORD

NSW

DEVELOPMENT APPLICATION

SITE LOCATION

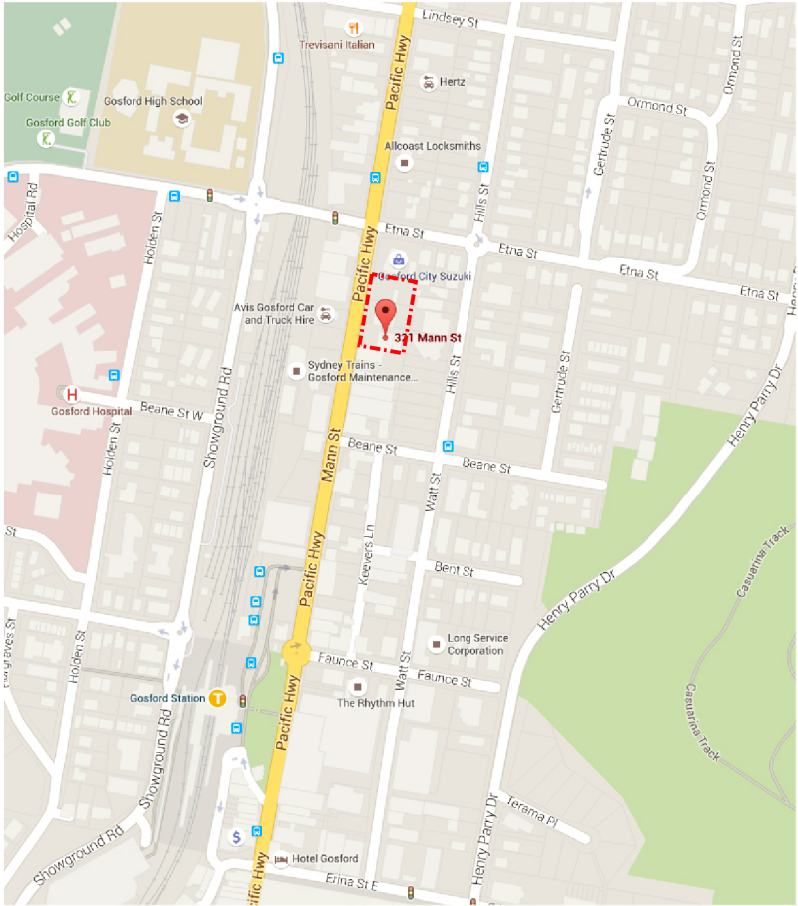

AERIAL PHOTOGRAPH



ARCHITECTURAL DRAWING SCHEDULE

DA - 001	TITLE SHEET
DA - 002	PROJECT OUTLINE
DA - 003	SITE ANALYSIS
DA - 004	EXTERNAL FINISHES
DA - 005	DEMOLITION PLAN
DA - 006	SHADOW DIAGRAMS
DA - 007	SHADOW DIAGRAMS
DA - 008	SHADOW DIAGRAMS
DA - 009	APARTMENT COMPLIANCE DIAGRAMS
DA - 010	APARTMENT COMPLIANCE DIAGRAMS
DA - 011	APARTMENT COMPLIANCE DIAGRAMS
DA - 101	BASEMENT 2 & BASEMENT 1 PLANS
DA - 102	GROUND FLOOR & LEVEL 1 PLANS
DA - 103	LEVEL 2 & LEVEL 3 PLANS
DA - 104	PODIUM & TYPICAL LEVEL PLANS
DA - 105	PENTHOUSE LEVEL & ROOF PLANS
DA - 201	SECTIONS
DA - 202	SECTIONS
DA - 301	WEST ELEVATION
DA - 302	NORTH & SOUTH ELEVATIONS
DA - 303	EAST ELEVATION

NOT FOR CONSTRUCTION

THIS DRAWING IS FOR PRELIMINARY APPLICATION PURPOSES ONLY AND IS NOT TO BE USED IN CONJUNCTION WITH ANY OTHER PROJECT DOCUMENTATION. ALL INFORMATION IS FOR INFORMATION ONLY AND DOES NOT REPRESENT A COMMITMENT. DO NOT SCALE FROM THIS DRAWING. ONLY DIMENSIONS SHOWN ON THE DRAWING SHALL BE USED. ANY DISCREPANCY BETWEEN THIS DRAWING AND ANY OTHER PROJECT DOCUMENTATION SHALL BE THE RESPONSIBILITY OF THE ARCHITECT FOR CLARIFICATION.

ISSUE	DESCRIPTION	DATE
A	DA DRAFT	20.01.2017
B	DA DRAFT REVISION	03.02.2017
C	DA DRAFT REVISION	10.02.2017
D	COUNCIL REVIEW	20.02.2017
E	ISSUE TO CONSULTANTS	06.03.2017
F	ISSUE TO CONSULTANTS	14.03.2017
G	ISSUE TO CONSULTANTS	11.04.2017
H	ISSUE TO CONSULTANTS	26.04.2017
I	DA SUBMISSION	26.05.2017
J	DA ADDITIONAL INFORMATION	13.06.2018
K	COUNCIL REQUESTED UPDATES	18.01.2019

SCHEDULE OF AREAS:

Planning Calculations

Site Area	3310 sqm
Proposed GFA	21510 sqm
Proposed FSR	6.50 :1
Number of Apartments	184
Number of Parking Spaces	265

GFA Calculations

Residential (GFA)	14170 sqm
Commercial (GFA)	2540 sqm
Parking (Podium)	4800 sqm
Parking (Basement)	3410 sqm (non GFA)

GFA Calculations

	Commercial	Commercial Circulation	Unit 1 (3 Bed)	Unit 2 (2 Bed)	Unit 3 (1 Bed)	Unit 4 (1 Bed)	Unit 5 (2 Bed)	Unit 6 (1 Bed)	Unit 7 (3 Bed)	Unit 8 (2 Bed)	Unit 9 (1 Bed)	Unit 10 (1 Bed)	Unit 11 (2 Bed)	Unit 12 (1 Bed)	Unit 13-16 (Penthouse)	Residential Circulation
B2																20
B1																20
Ground																100
Level 1																20
Level 2																20
Level 3																20
Apartment Types			108	75	55	55	75	55	108	75	55	55	75	55	170	40
No. of Apartments			15	15	15	15	15	15	15	15	15	15	15	15	4	16
Total GFA	2420	120	1620	1125	825	825	1125	825	1620	1125	825	825	1125	825	680	800

NOTES:

- ALL BUILDING WORK TO BE CARRIED OUT IN ACCORDANCE WITH THE ENVIRONMENTAL PLANNING ACT & REGULATIONS, THE BUILDING CODE OF AUSTRALIA AND RELEVANT STANDARDS.
- COMPLIANCE REQUIRED FOR ALL COUNCIL SEDIMENTATION & EROSION CONTROL MEASURES FOR EXTERNAL WORKS INCLUDING STORMWATER RUNOFF QUALITY REQUIREMENTS. REFER TO CIVIL ENGINEERS DRAWINGS FOR DETAIL.
- REFER TO SURVEY FOR RELEVANT INFORMATION INCLUDING SERVICES LOCATIONS, EXISTING LAYOUT & EXTENT OF REQUIRED DEMOLITION. ALL INFORMATION OF THE EXISTING SITE IS INDICATIVE ONLY.
- REFER TO RELEVANT CONSULTANT DOCUMENTATION FOR DETAILED INFORMATION ON SERVICES AND CIVIL ENGINEERING COMPONENTS.
- REFER TO LANDSCAPE ARCHITECTS DOCUMENTATION FOR INFORMATION ON LANDSCAPED AREAS, LANDSCAPING INFORMATION SHOWN ON ARCHITECTURAL DRAWINGS IS INDICATIVE ONLY.
- REFER TO STATEMENT OF ENVIRONMENTAL EFFECTS FOR ALL RELEVANT SUBMISSION DOCUMENTATION

ARCHITECT:

chapmanarchitecture
180 ERLBY ST BONDURUM
T: 0420 380 700
E: arch@chapmanarchitecture.com.au

PROJECT:

321-331 MANN ST SHOP-TOP HOUSING
ADDRESS:
321-331 MANN ST, GOSFORD NSW
CLIENT:
Mann St Enterprises Pty Ltd
att
Mann St Enterprises Trust

DRAWING TITLE:

PROJECT OUTLINE

DRAWING NO.	ISSUE	DATE
DA-002	L	18.01.2019

SCALE:

1:100 @ A1





VIEW LOOKING SOUTH EAST



VIEW LOOKING EAST



VIEW LOOKING NORTH EAST

NOT FOR CONSTRUCTION

THIS DRAWING IS FOR PRELIMINARY APPLICATION PURPOSES ONLY AND IS NOT TO BE USED FOR CONSTRUCTION. ALL INFORMATION IS SUBJECT TO CHANGE WITHOUT NOTICE. THE ARCHITECT SHALL BE RESPONSIBLE FOR THE ACCURACY OF THE INFORMATION PROVIDED. THE CLIENT SHALL BE RESPONSIBLE FOR THE ACCURACY OF THE INFORMATION PROVIDED.

ISSUE	DESCRIPTION	DATE
A	DA DRAFT	20.01.2017
B	DA DRAFT REVISION	03.02.2017
C	DA DRAFT REVISION	10.02.2017
D	COUNCIL REVIEW	20.02.2017
E	ISSUE TO CONSULTANTS	06.03.2017
F	ISSUE TO CONSULTANTS	14.03.2017
G	ISSUE TO CONSULTANTS	11.04.2017
H	ISSUE TO CONSULTANTS	26.04.2017
I	DA SUBMISSION	26.05.2017
J	DA ADDITIONAL INFORMATION	13.06.2018
K	COUNCIL REQUESTED UPDATES	18.07.2019

ARCHITECT:
chapmanarchitecture
100 EMBLEY ST BOND JUNCTION
T: 0400 380 700
E: arch@chapmanarchitecture.com.au

PROJECT:
321-331 MANN ST SHOP-TOP HOUSING
ADDRESS:
321-331 MANN ST, GOSFORD NSW
CLIENT:
Mann St Enterprises Pty Ltd
att
Mann St Enterprises Trust

DRAWING TITLE:
SITE ANALYSIS PLAN
DRAWING NO.: DA - 003
ISSUE: L
DATE: 18.01.2019

SCALE:
1:400 @ A1
0m 4m 10m 20m



SCALE:
1:100 @ A1

0m 1m 2m

5m

N



THIS DRAWING IS FOR DEVELOPMENT APPLICATION PURPOSES ONLY AND IS NOT TO BE USED IN CONSTRUCTION. ALL RELEVANT PROJECT DOCUMENTATION SHALL BE REFERRED TO FOR DOCUMENTATION. DO NOT SCALE FROM THIS DRAWING. ONLY RELEVANT DIMENSIONS SHALL BE USED. DISCREPANCIES BETWEEN THIS DRAWING AND OTHER PROJECT DOCUMENTATION SHALL BE REFERRED TO THE ARCHITECT FOR CLARIFICATION.


ISSUE	DESCRIPTION	DATE
A	DA DRAFT	20.01.2017
B	DA DRAFT REVISION	03.02.2017
C	DA DRAFT REVISION	10.02.2017
D	COUNCIL REVIEW	20.02.2017
E	ISSUE TO CONSULTANTS	06.03.2017
F	ISSUE TO CONSULTANTS	14.03.2017
G	ISSUE TO CONSULTANTS	11.04.2017
H	ISSUE TO CONSULTANTS	20.04.2017
I	DA SUBMISSION	26.05.2017
J	DA ADDITIONAL INFORMATION	13.06.2018
K	COUNCIL REQUESTED UPDATES	18.01.2019

ARCHITECT:
chapmanarchitecture
100 EILEY ST BOND JUNCTION
T: 0400 380 700
E: aaron@chapmanarchitecture.com.au

PROJECT:
321-331 MANN ST SHOP-TOP HOUSING
ADDRESS:
321-331 MANN ST, GOSFORD NSW
CLIENT:
Mann St Enterprises Pty Ltd
att
Mann St Enterprises Trust

DRAWING TITLE:
SHADOW DIAGRAMS
DRAWING NO.: DA-006
ISSUE: L
DATE: 18.01.2019


SCALE:
1:1000 @ A1
0m 10m 20m 50m

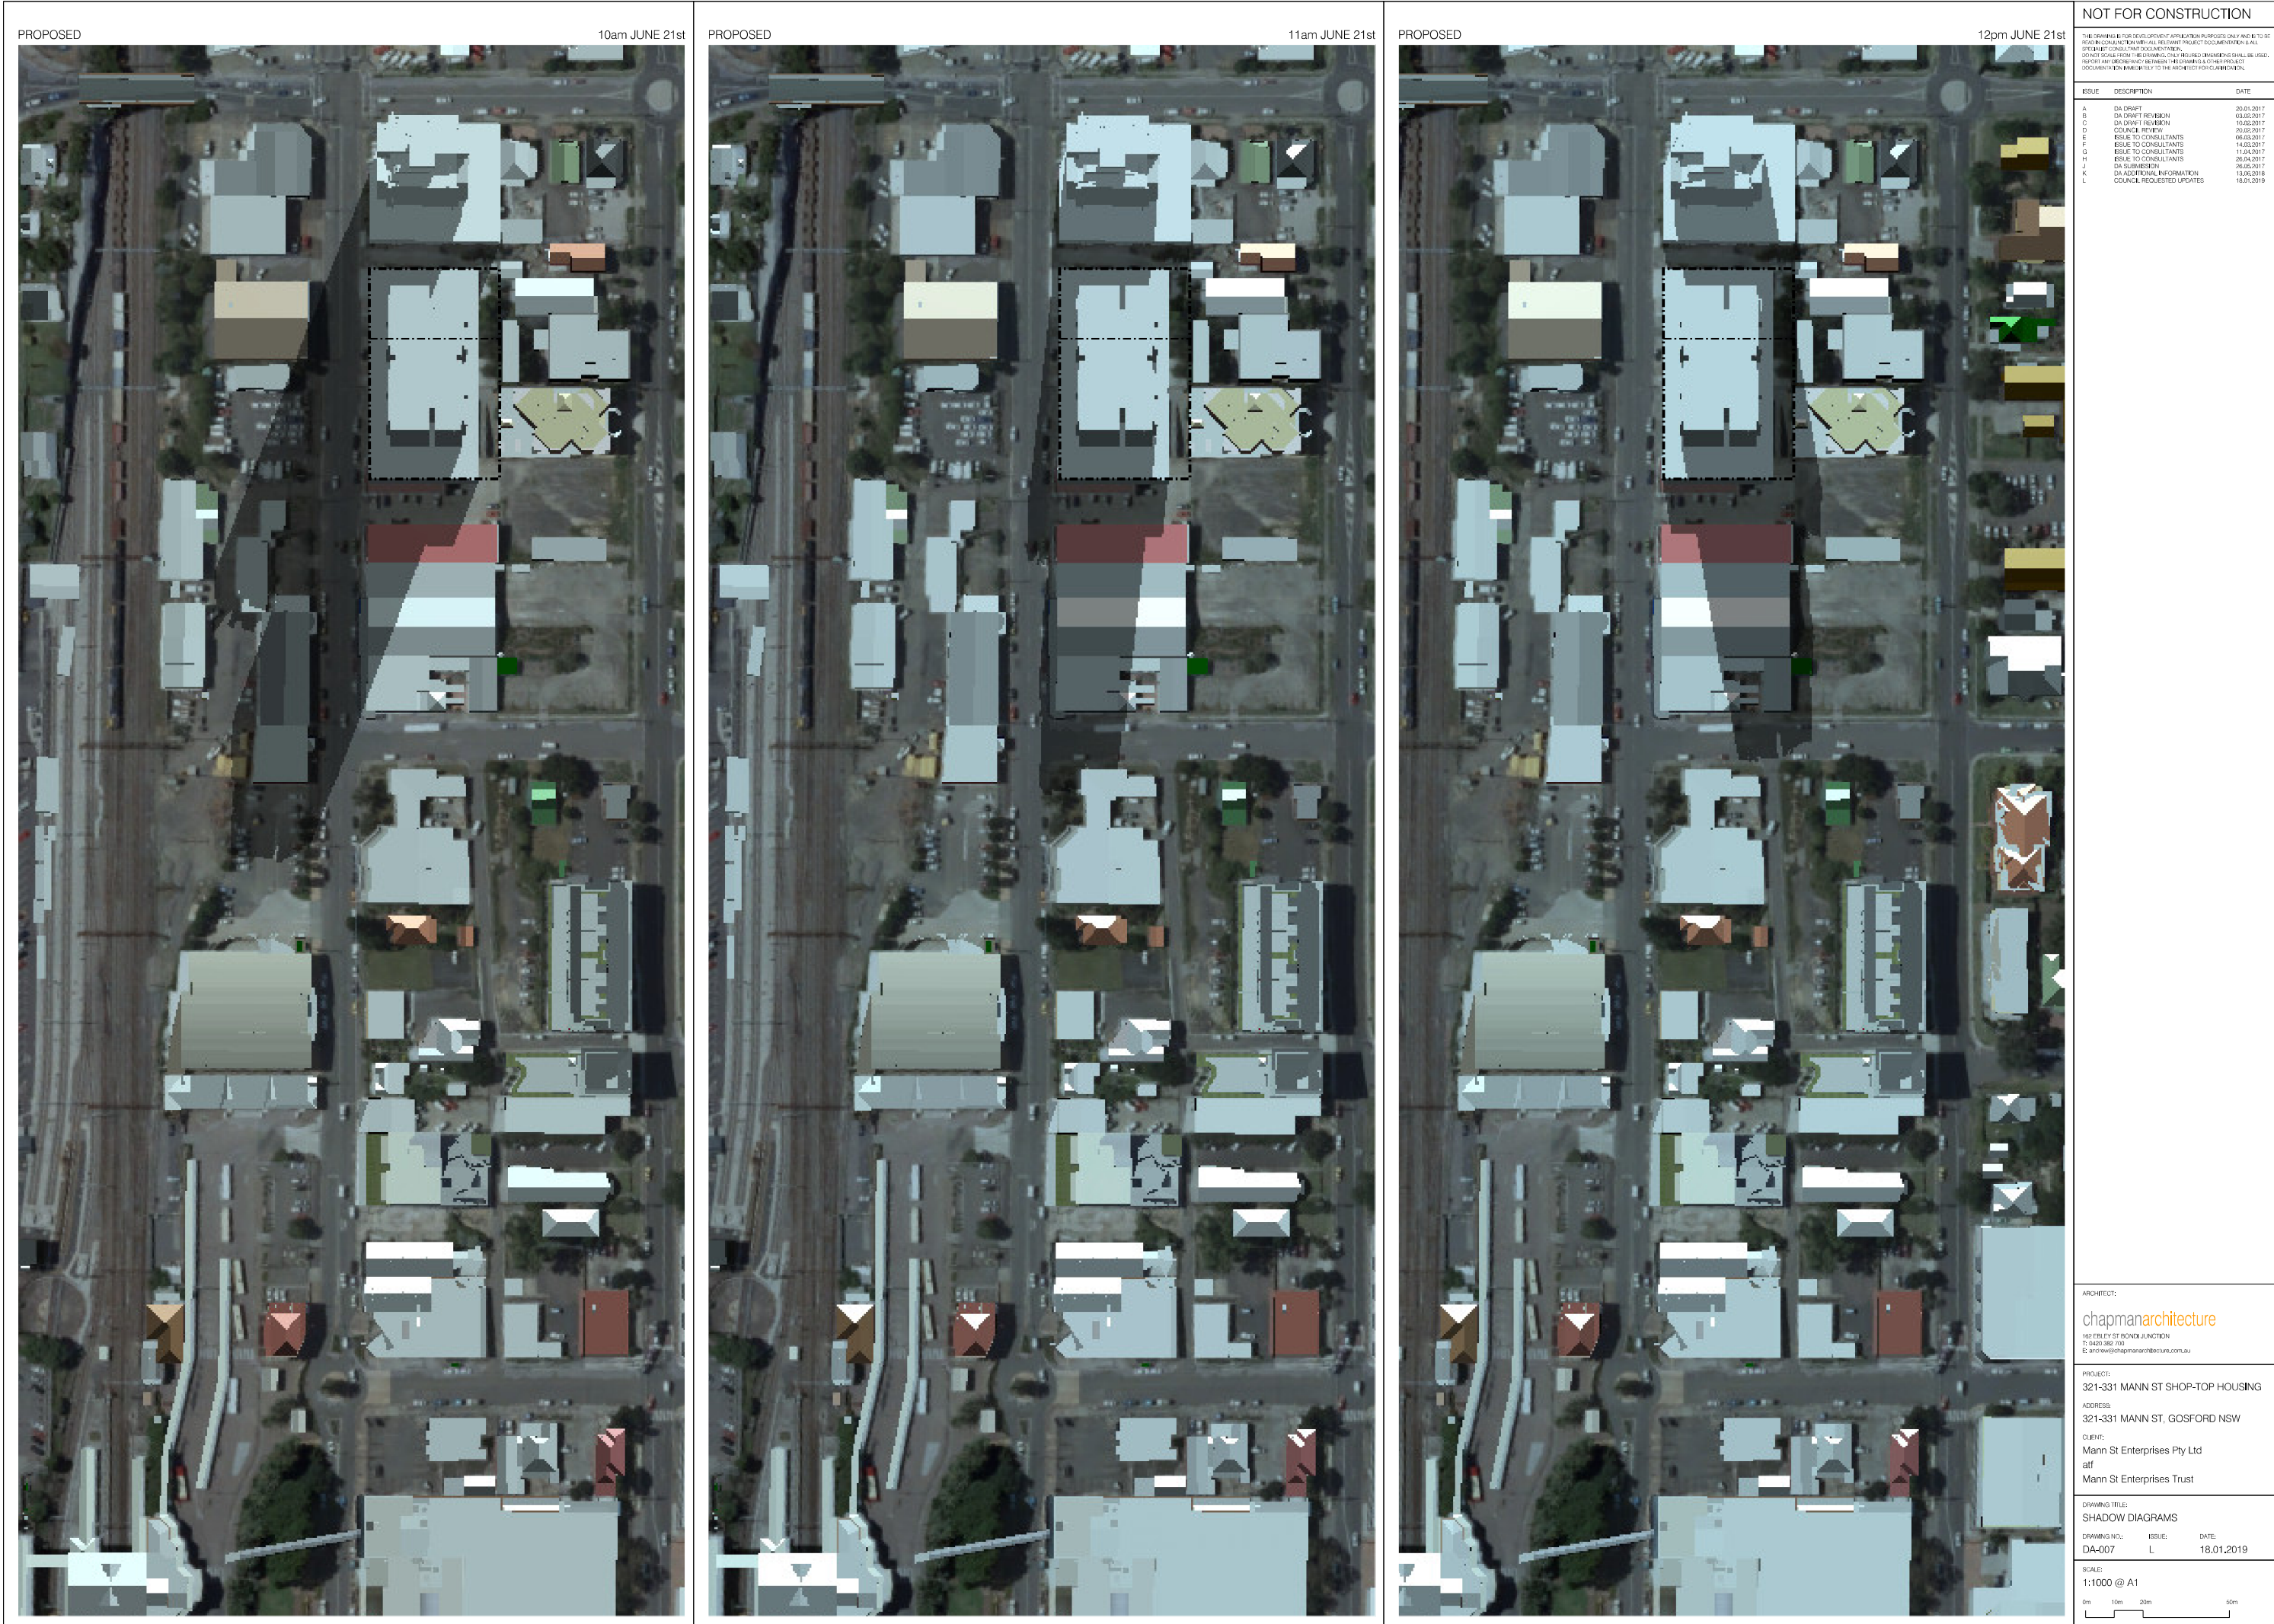




UNIT 1

- 3 BEDROOM APARTMENT
- CROSS VENTILATED APARTMENT
- 6 HOURS OF DIRECT SUN TO LIVING & OUTDOOR AREAS
- APARTMENT AREA = 108.0 sqm
- BALCONY AREA = 12.0 sqm
- STORAGE AREA
- 3.0 m3 (CAGE AT PARKING LEVEL)
- 7.0 m3 (IN APARTMENT)

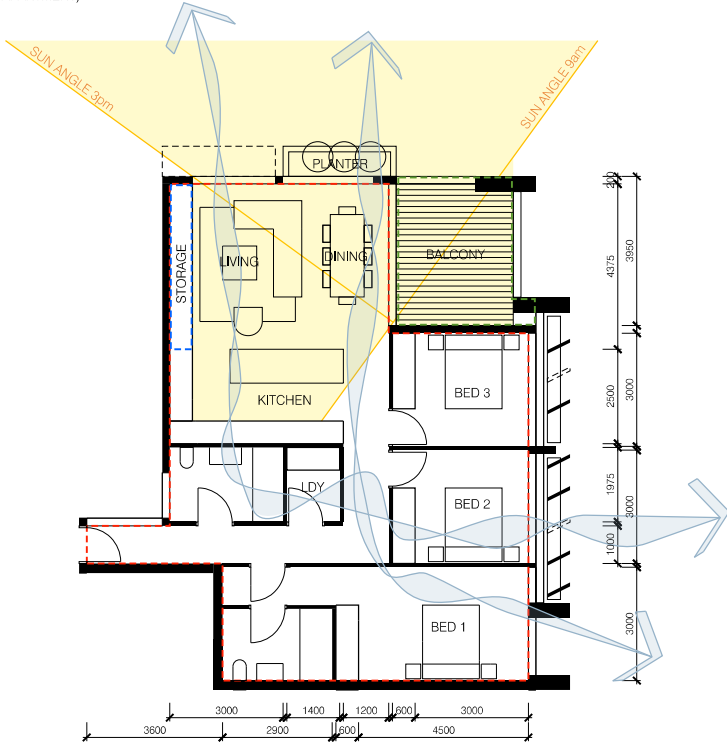


UNIT 2

- 2 BEDROOM APARTMENT
- CROSS VENTILATED APARTMENT
- 6 HOURS OF DIRECT SUN TO LIVING & OUTDOOR AREAS
- APARTMENT AREA = 75.0 sqm
- BALCONY AREA = 10.0 sqm
- STORAGE AREA
- 3.0 m3 (CAGE AT PARKING LEVEL)
- 5.0 m3 (IN APARTMENT)

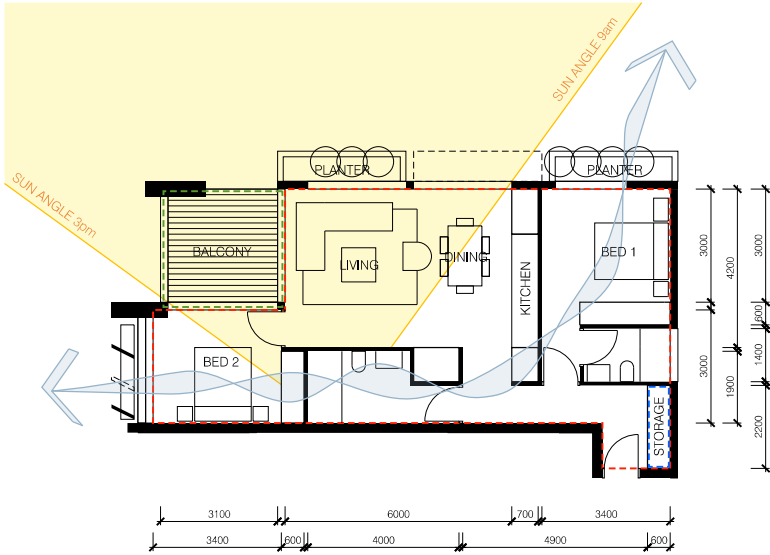


UNIT 3

- 1 BEDROOM APARTMENT
- CROSS VENTILATED APARTMENT (LEVELS 9-18)
- 2 HOURS OF DIRECT SUN TO LIVING & OUTDOOR AREAS
- APARTMENT AREA = 55.0 sqm
- BALCONY AREA = 8.0 sqm
- STORAGE AREA
- 3.0 m3 (CAGE AT PARKING LEVEL)
- 3.0 m3 (IN APARTMENT)
- ADAPTABLE APARTMENT

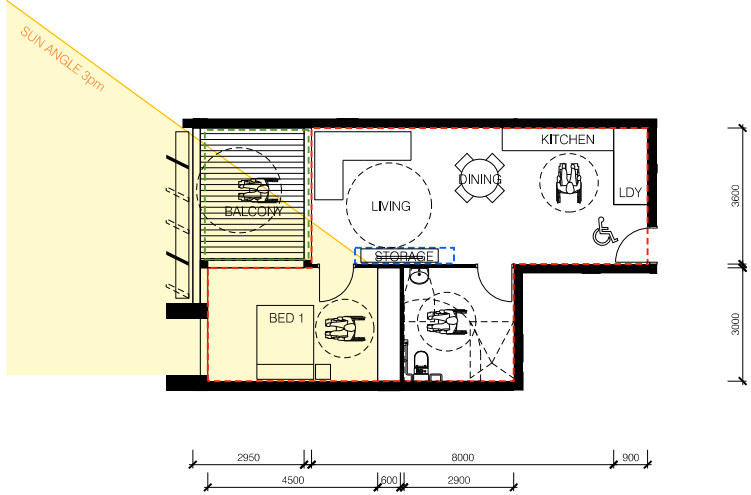


UNIT 4

- 1 BEDROOM APARTMENT
- CROSS VENTILATED APARTMENT (LEVELS 9-18)
- 2 HOURS OF DIRECT SUN TO LIVING & OUTDOOR AREAS
- APARTMENT AREA = 55.0 sqm
- BALCONY AREA = 8.0 sqm
- STORAGE AREA
- 3.0 m3 (CAGE AT PARKING LEVEL)
- 3.0 m3 (IN APARTMENT)

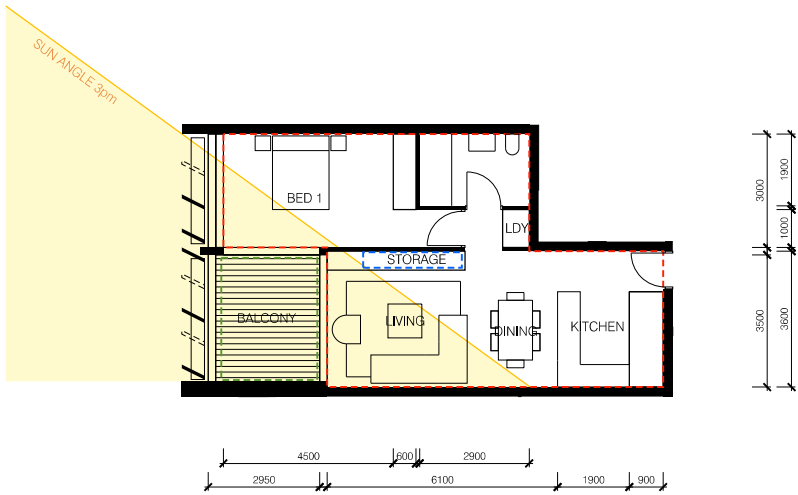


UNIT 5

- 2 BEDROOM APARTMENT
- CROSS VENTILATED APARTMENT
- 2 HOURS OF DIRECT SUN TO LIVING & OUTDOOR AREAS
- APARTMENT AREA = 75.0 sqm
- BALCONY AREA = 10.0 sqm
- STORAGE AREA
- 3.0 m3 (CAGE AT PARKING LEVEL)
- 5.0 m3 (IN APARTMENT)

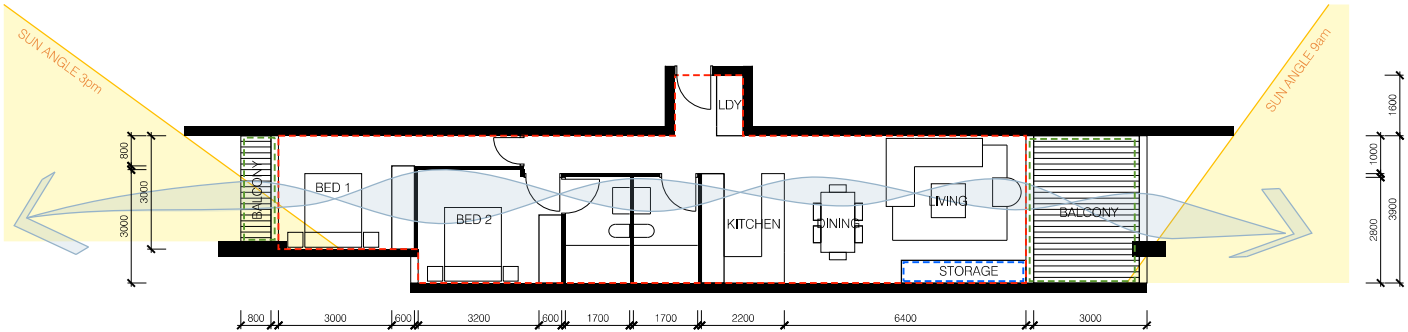

UNIT 6

- 1 BEDROOM APARTMENT
- CROSS VENTILATED APARTMENT (LEVELS 9-18)
- 2 HOURS OF DIRECT SUN TO LIVING & OUTDOOR AREAS
- APARTMENT AREA = 55.0 sqm
- BALCONY AREA = 8.0 sqm
- STORAGE AREA
- 3.0 m3 (CAGE AT PARKING LEVEL)
- 3.0 m3 (IN APARTMENT)

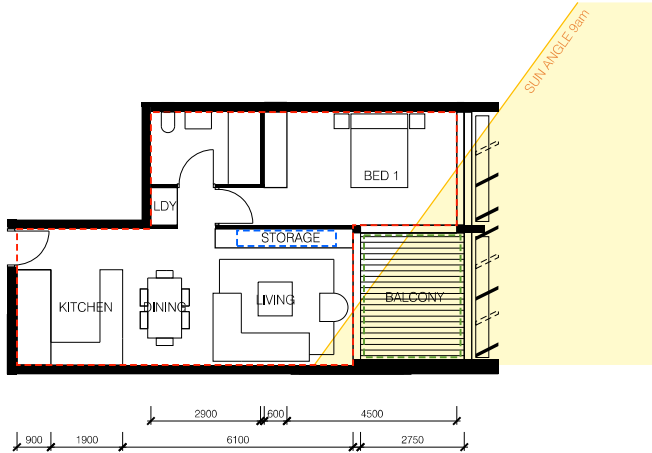

NOT FOR CONSTRUCTION

THIS DRAWING IS FOR DEVELOPMENT APPROVAL PURPOSES ONLY AND IS NOT TO BE USED FOR CONSTRUCTION. ALL RELEVANT PROJECT DOCUMENTATION AND ALL RELEVANT CONSULTANT DOCUMENTATION, INCLUDING BUT NOT LIMITED TO, SHALL BE USED. DO NOT SCALE FROM THIS DRAWING. ONLY DIMENSIONS SHOWN SHALL BE USED. REPORT ANY DISCREPANCY BETWEEN THIS DRAWING AND OTHER PROJECT DOCUMENTATION IMMEDIATELY TO THE ARCHITECT FOR CLARIFICATION.

ISSUE	DESCRIPTION	DATE
A	DA DRAFT	20.01.2017
B	DA DRAFT REVISION	03.02.2017
C	DA DRAFT REVISION	15.02.2017
D	COUNCIL REVIEW	20.02.2017
E	ISSUE TO CONSULTANTS	06.03.2017
F	ISSUE TO CONSULTANTS	14.03.2017
G	ISSUE TO CONSULTANTS	11.04.2017
H	ISSUE TO CONSULTANTS	26.04.2017
I	DA SUBMISSION	26.05.2017
J	DA ADDITIONAL INFORMATION	13.06.2018
K	COUNCIL REQUESTED UPDATES	18.01.2019

ARCHITECT:

chapmanarchitecture
180 ERLER ST GOSFORD JUNCTION
T: 0420 388 700
E: aaron@chapmanarchitecture.com.au

PROJECT:

321-331 MANN ST SHOP-TOP HOUSING

ADDRESS:

321-331 MANN ST, GOSFORD NSW

CLIENT:

Mann St Enterprises Pty Ltd
att
Mann St Enterprises Trust

DRAWING TITLE:

TYPICAL FLOOR APARTMENT
COMPLIANCE DIAGRAMS

DRAWING NO.:

ISSUE:

DA-009

SCALE:

1:100 @ A1

0m

1m


2m

5m

N


UNIT 7

- 3 BEDROOM APARTMENT
- CROSS VENTILATED APARTMENT
- 2 HOURS OF DIRECT SUN TO LIVING & OUTDOOR AREAS
- APARTMENT AREA = 108.0 sqm
- BALCONY AREA = 12.0 sqm
- STORAGE AREA
- 3.0 m3 (CAGE AT PARKING LEVEL)
- 7.0 m3 (IN APARTMENT)

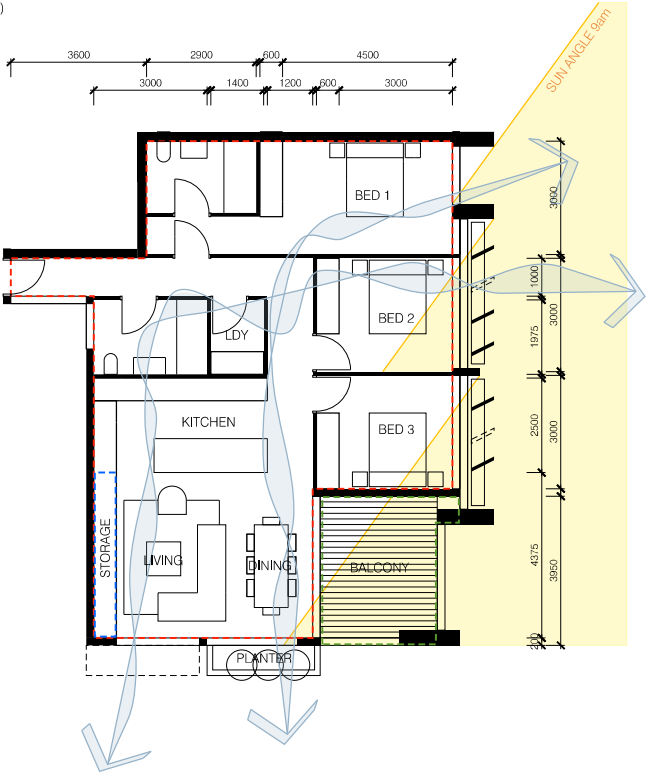


UNIT 8

- 2 BEDROOM APARTMENT
- CROSS VENTILATED APARTMENT
- 2 HOURS OF DIRECT SUN TO LIVING & OUTDOOR AREAS
- APARTMENT AREA = 75.0 sqm
- BALCONY AREA = 10.0 sqm
- STORAGE AREA
- 3.0 m3 (CAGE AT PARKING LEVEL)
- 5.0 m3 (IN APARTMENT)

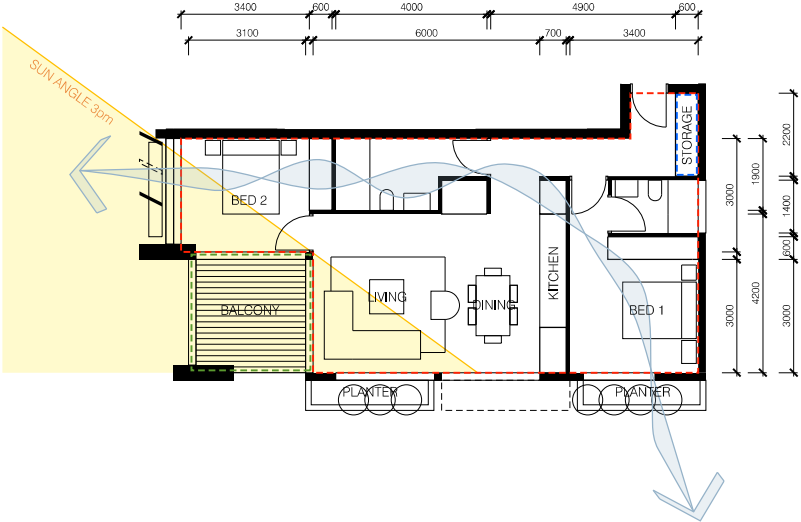


UNIT 9

- 1 BEDROOM APARTMENT
- CROSS VENTILATED APARTMENT (LEVELS 9-18)
- 2 HOURS OF DIRECT SUN TO LIVING & OUTDOOR AREAS
- APARTMENT AREA = 55.0 sqm
- BALCONY AREA = 8.0 sqm
- STORAGE AREA
- 3.0 m3 (CAGE AT PARKING LEVEL)
- 3.0 m3 (IN APARTMENT)
- ADAPTABLE APARTMENT

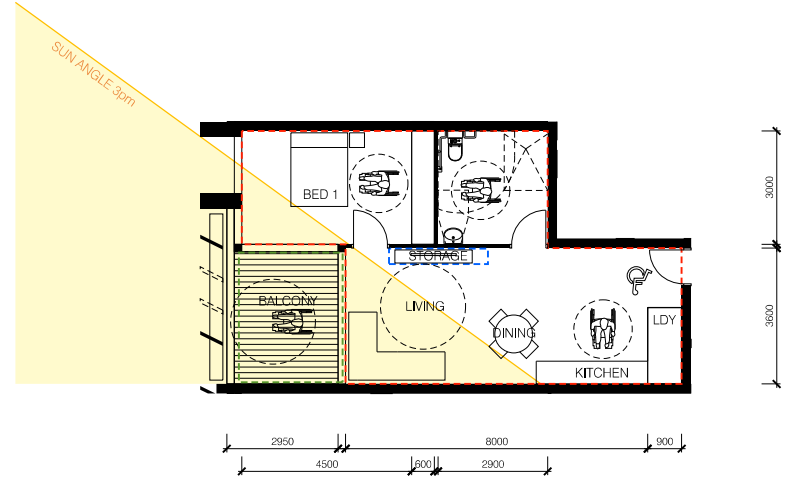


UNIT 10

- 1 BEDROOM APARTMENT
- CROSS VENTILATED APARTMENT (LEVELS 9-18)
- 2 HOURS OF DIRECT SUN TO LIVING & OUTDOOR AREAS
- APARTMENT AREA = 55.0 sqm
- BALCONY AREA = 8.0 sqm
- STORAGE AREA
- 3.0 m3 (CAGE AT PARKING LEVEL)
- 3.0 m3 (IN APARTMENT)

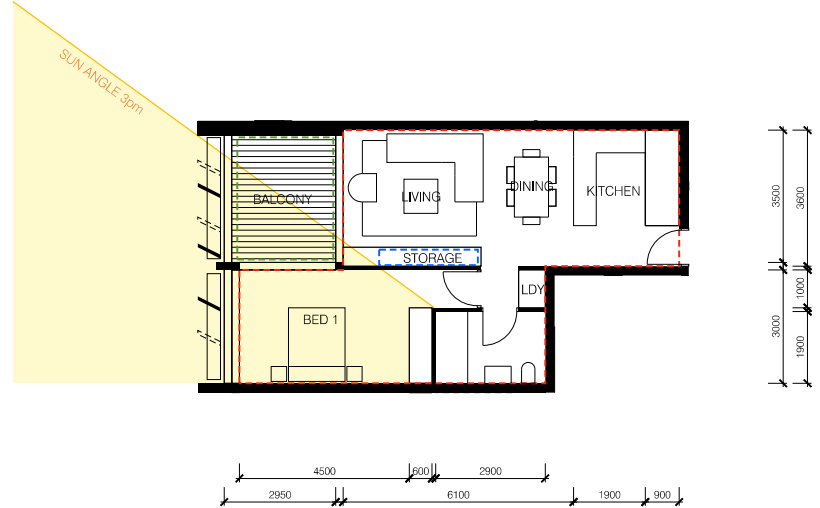


UNIT 11

- 2 BEDROOM APARTMENT
- CROSS VENTILATED APARTMENT
- 2 HOURS OF DIRECT SUN TO LIVING & OUTDOOR AREAS
- APARTMENT AREA = 75.0 sqm
- BALCONY AREA = 10.0 sqm
- STORAGE AREA
- 3.0 m3 (CAGE AT PARKING LEVEL)
- 5.0 m3 (IN APARTMENT)

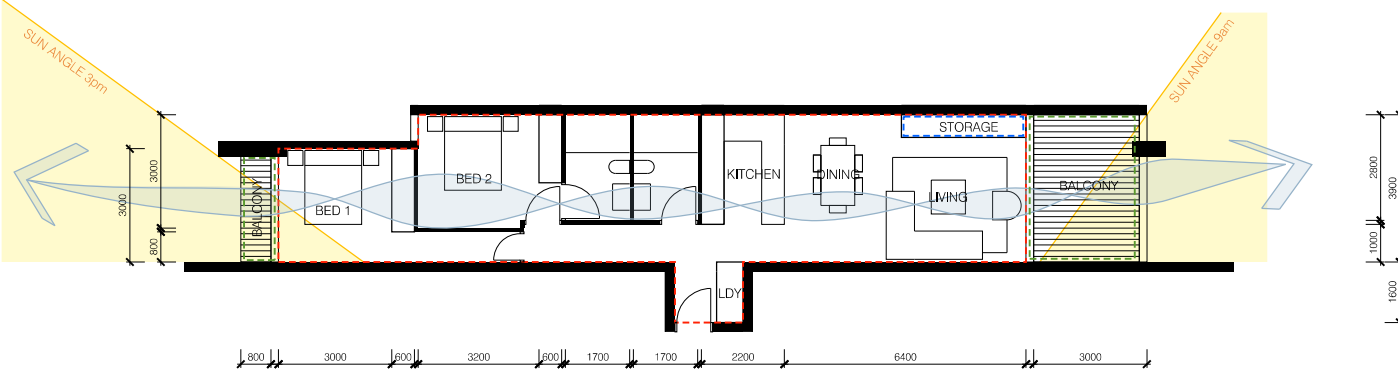

UNIT 12

- 1 BEDROOM APARTMENT
- CROSS VENTILATED APARTMENT (LEVELS 9-18)
- 2 HOURS OF DIRECT SUN TO LIVING & OUTDOOR AREAS
- APARTMENT AREA = 55.0 sqm
- BALCONY AREA = 8.0 sqm
- STORAGE AREA
- 3.0 m3 (CAGE AT PARKING LEVEL)
- 3.0 m3 (IN APARTMENT)

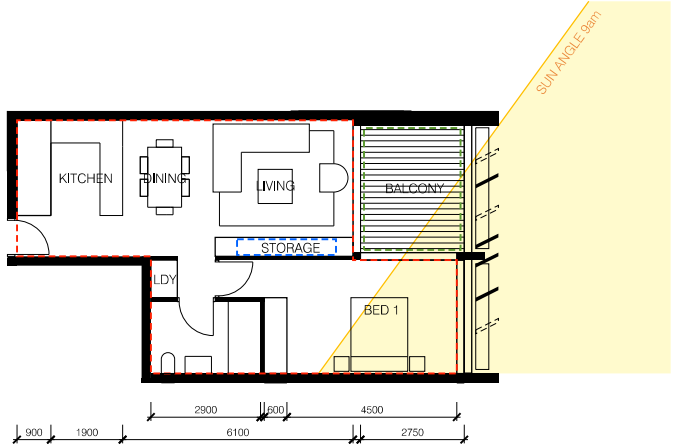

NOT FOR CONSTRUCTION

THIS DRAWING IS FOR DEVELOPMENT APPROVAL PURPOSES ONLY AND IS NOT TO BE USED FOR CONSTRUCTION. ALL RELEVANT PROJECT DOCUMENTATION AND ALL RELEVANT CONSULTANT DOCUMENTATION SHALL BE USED. DO NOT SCALE FROM THIS DRAWING. ONLY RELEVANT DIMENSIONS SHALL BE USED. REPORT ANY DISCREPANCY BETWEEN THIS DRAWING AND OTHER PROJECT DOCUMENTATION IMMEDIATELY TO THE ARCHITECT FOR CLARIFICATION.

ISSUE	DESCRIPTION	DATE
A	DA DRAFT	20.01.2017
B	DA DRAFT REVISION	03.02.2017
C	DA DRAFT REVISION	15.02.2017
D	COUNCIL REVIEW	20.02.2017
E	ISSUE TO CONSULTANTS	06.03.2017
F	ISSUE TO CONSULTANTS	14.03.2017
G	ISSUE TO CONSULTANTS	11.04.2017
H	ISSUE TO CONSULTANTS	26.04.2017
I	DA SUBMISSION	26.05.2017
J	DA ADDITIONAL INFORMATION	13.06.2018
K	COUNCIL REQUESTED UPDATES	18.07.2019

ARCHITECT:
chapmanarchitecture
180 ERLBY ST GOSFORD JUNCTION
T: 0420 388 700
E: arch@chapmanarchitecture.com.au

PROJECT:
321-331 MANN ST SHOP-TOP HOUSING

ADDRESS:
321-331 MANN ST, GOSFORD NSW

CLIENT:
Mann St Enterprises Pty Ltd
att
Mann St Enterprises Trust

DRAWING TITLE:
TYPICAL FLOOR APARTMENT
COMPLIANCE DIAGRAMS

DRAWING NO.: DA-010
ISSUE: L
DATE: 18.01.2019


SCALE:
1:100 @ A1

0m 1m 2m 5m

N


UNIT 13

- 3 BEDROOM APARTMENT + STUDY
- CROSS VENTILATED APARTMENT
- 2 HOURS OF DIRECT SUN TO LIVING & OUTDOOR AREAS
- APARTMENT AREA = 170.0 sqm
- BALCONY AREA = 90.0 sqm
- STORAGE AREA
- 3.0 m3 (CAGE AT PARKING LEVEL)
- 7.0 m3 (IN APARTMENT)

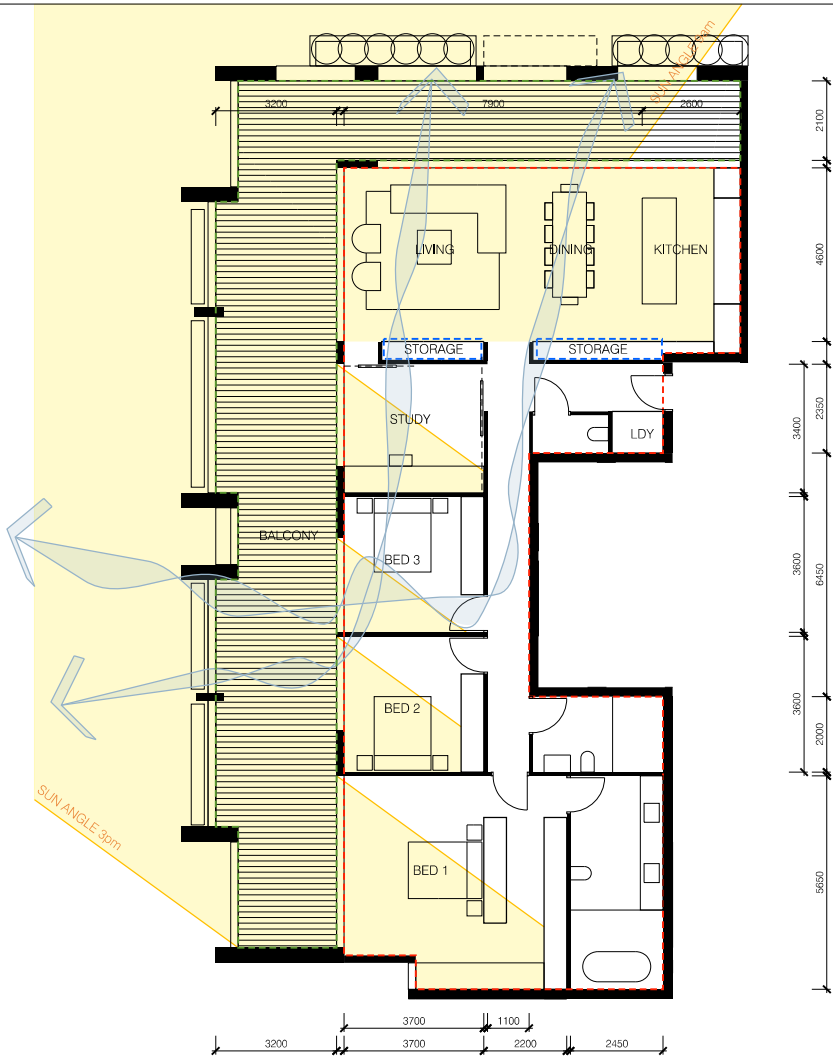


UNIT 14

- 3 BEDROOM APARTMENT + STUDY
- CROSS VENTILATED APARTMENT
- 2 HOURS OF DIRECT SUN TO LIVING & OUTDOOR AREAS
- APARTMENT AREA = 170.0 sqm
- BALCONY AREA = 74.0 sqm
- STORAGE AREA
- 3.0 m3 (CAGE AT PARKING LEVEL)
- 7.0 m3 (IN APARTMENT)

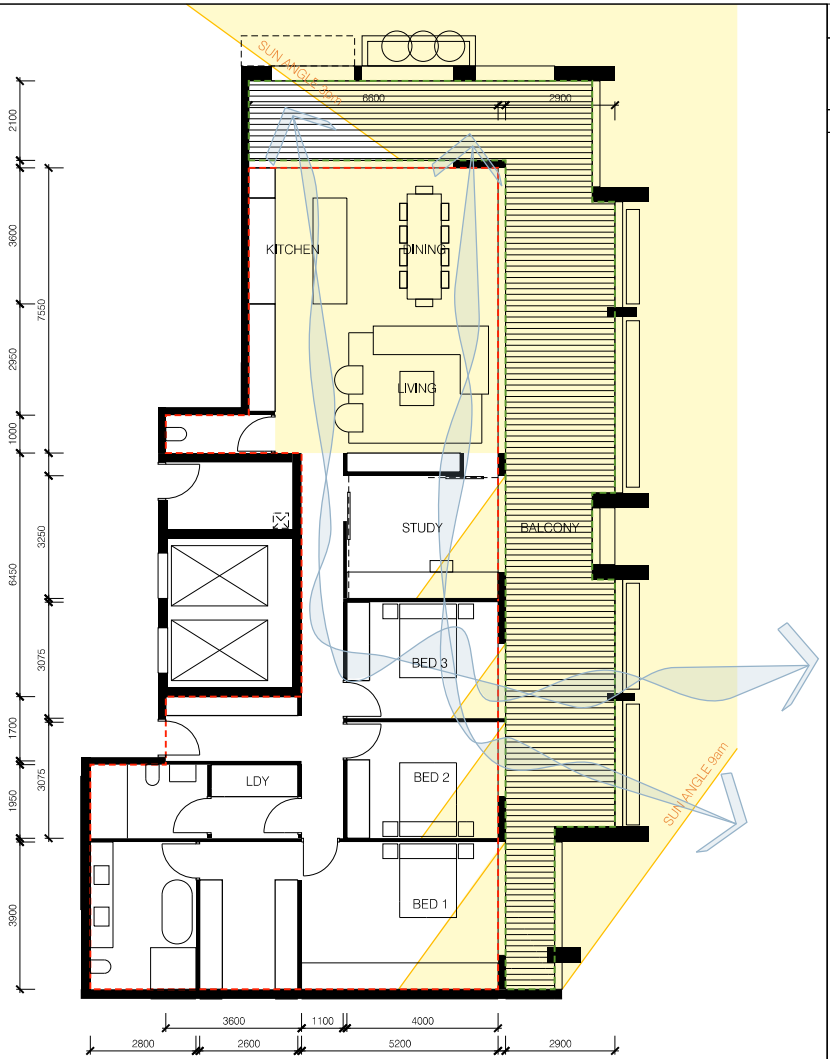


UNIT 15

- 3 BEDROOM APARTMENT + STUDY
- CROSS VENTILATED APARTMENT
- 2 HOURS OF DIRECT SUN TO LIVING & OUTDOOR AREAS
- APARTMENT AREA = 170.0 sqm
- BALCONY AREA = 90.0 sqm
- STORAGE AREA
- 3.0 m3 (CAGE AT PARKING LEVEL)
- 7.0 m3 (IN APARTMENT)

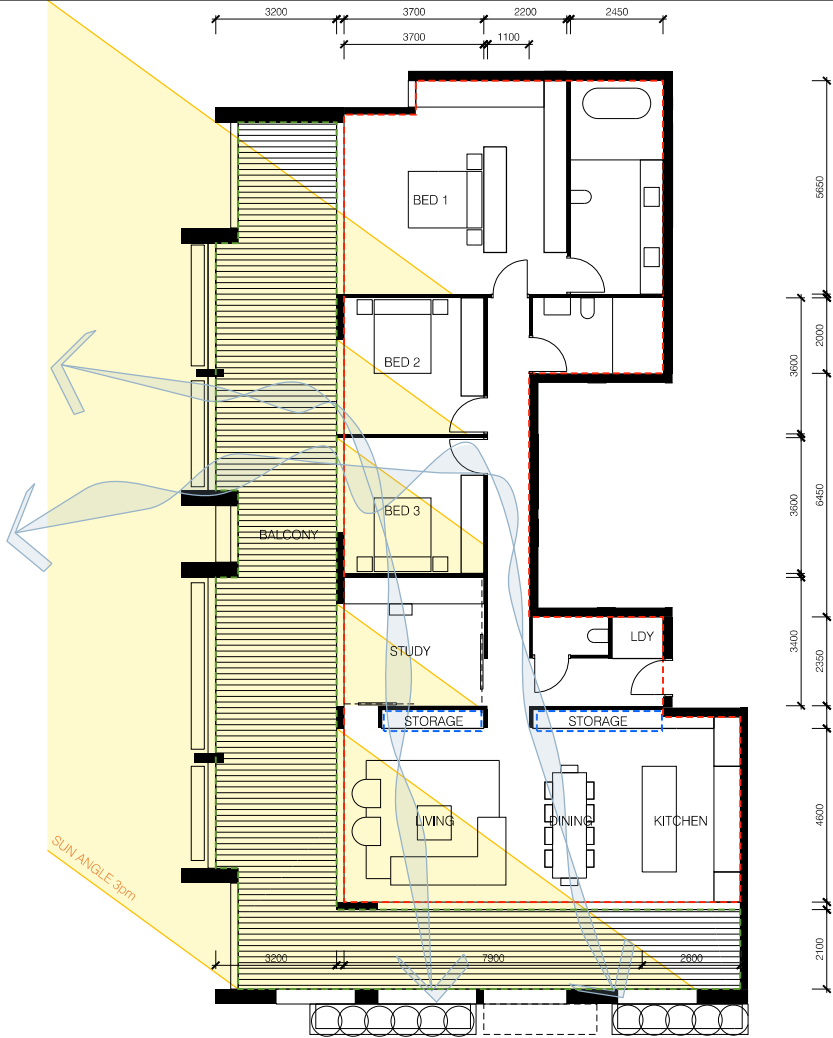

UNIT 16

- 3 BEDROOM APARTMENT + STUDY
- CROSS VENTILATED APARTMENT
- 2 HOURS OF DIRECT SUN TO LIVING & OUTDOOR AREAS
- APARTMENT AREA = 170.0 sqm
- BALCONY AREA = 74.0 sqm
- STORAGE AREA
- 3.0 m3 (CAGE AT PARKING LEVEL)
- 7.0 m3 (IN APARTMENT)

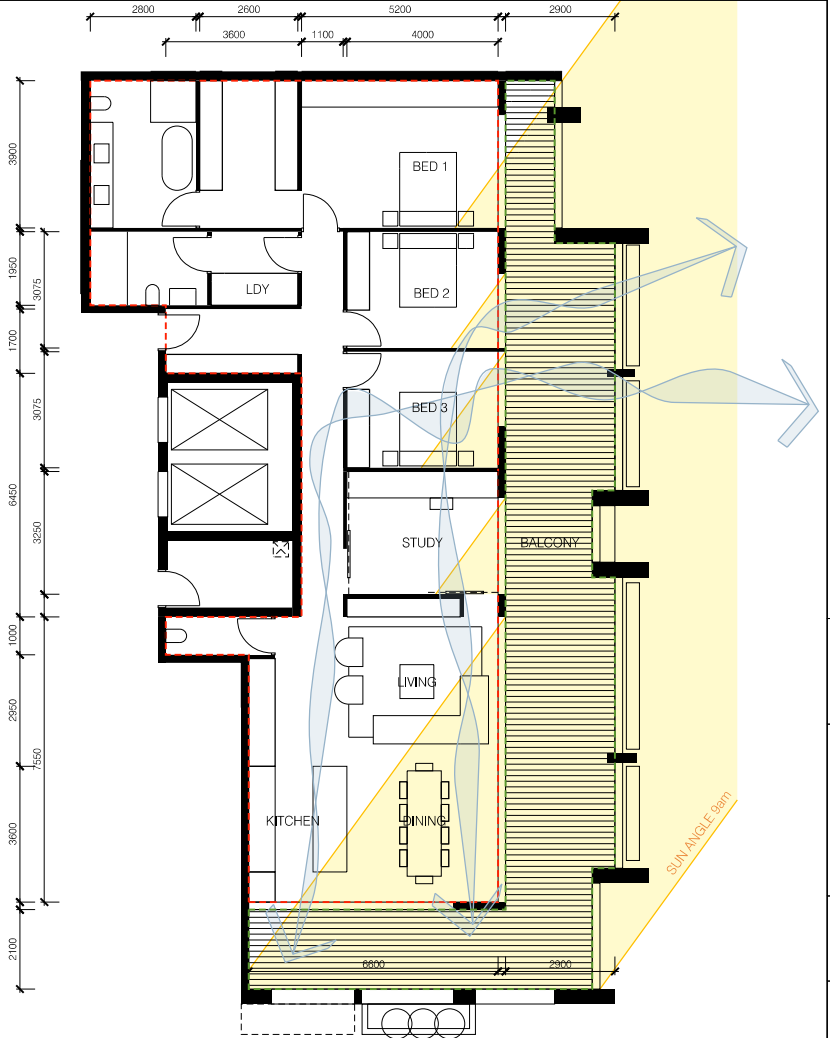

NOT FOR CONSTRUCTION

THIS DRAWING IS FOR DEVELOPMENT APPROVAL PURPOSES ONLY AND IS NOT TO BE USED FOR CONSTRUCTION. ALL RELEVANT PROJECT DOCUMENTATION AND ALL RELEVANT CONSULTANT DOCUMENTATION SHALL BE USED. DO NOT SCALE FROM THIS DRAWING. ONLY RELEVANT DOCUMENTS SHALL BE USED. REPORT ANY DISCREPANCY BETWEEN THIS DRAWING AND OTHER PROJECT DOCUMENTATION IMMEDIATELY TO THE ARCHITECT FOR CLARIFICATION.


ISSUE	DESCRIPTION	DATE
A	DA DRAFT	20.01.2017
B	DA DRAFT REVISION	03.02.2017
C	DA DRAFT REVISION	10.02.2017
D	COUNCIL REVIEW	20.02.2017
E	ISSUE TO CONSULTANTS	06.03.2017
F	ISSUE TO CONSULTANTS	14.03.2017
G	ISSUE TO CONSULTANTS	11.04.2017
H	ISSUE TO CONSULTANTS	26.04.2017
I	DA SUBMISSION	26.05.2017
J	DA ADDITIONAL INFORMATION	13.06.2018
K	COUNCIL REQUESTED UPDATES	18.01.2019

ARCHITECT:
chapmanarchitecture
180 ERMLEY ST GOSFORD JUNCTION
T: 0420 388 700
E: aaron@chapmanarchitecture.com.au


PROJECT:
321-331 MANN ST SHOP-TOP HOUSING
ADDRESS:
321-331 MANN ST, GOSFORD NSW
CLIENT:
Mann St Enterprises Pty Ltd
att
Mann St Enterprises Trust

DRAWING TITLE:
PENTHOUSE APARTMENT
COMPLIANCE DIAGRAMS
DRAWING NO.: DA-011
ISSUE: L
DATE: 18.01.2019

SCALE:
1:100 @ A1
0m 1m 2m 5m
N

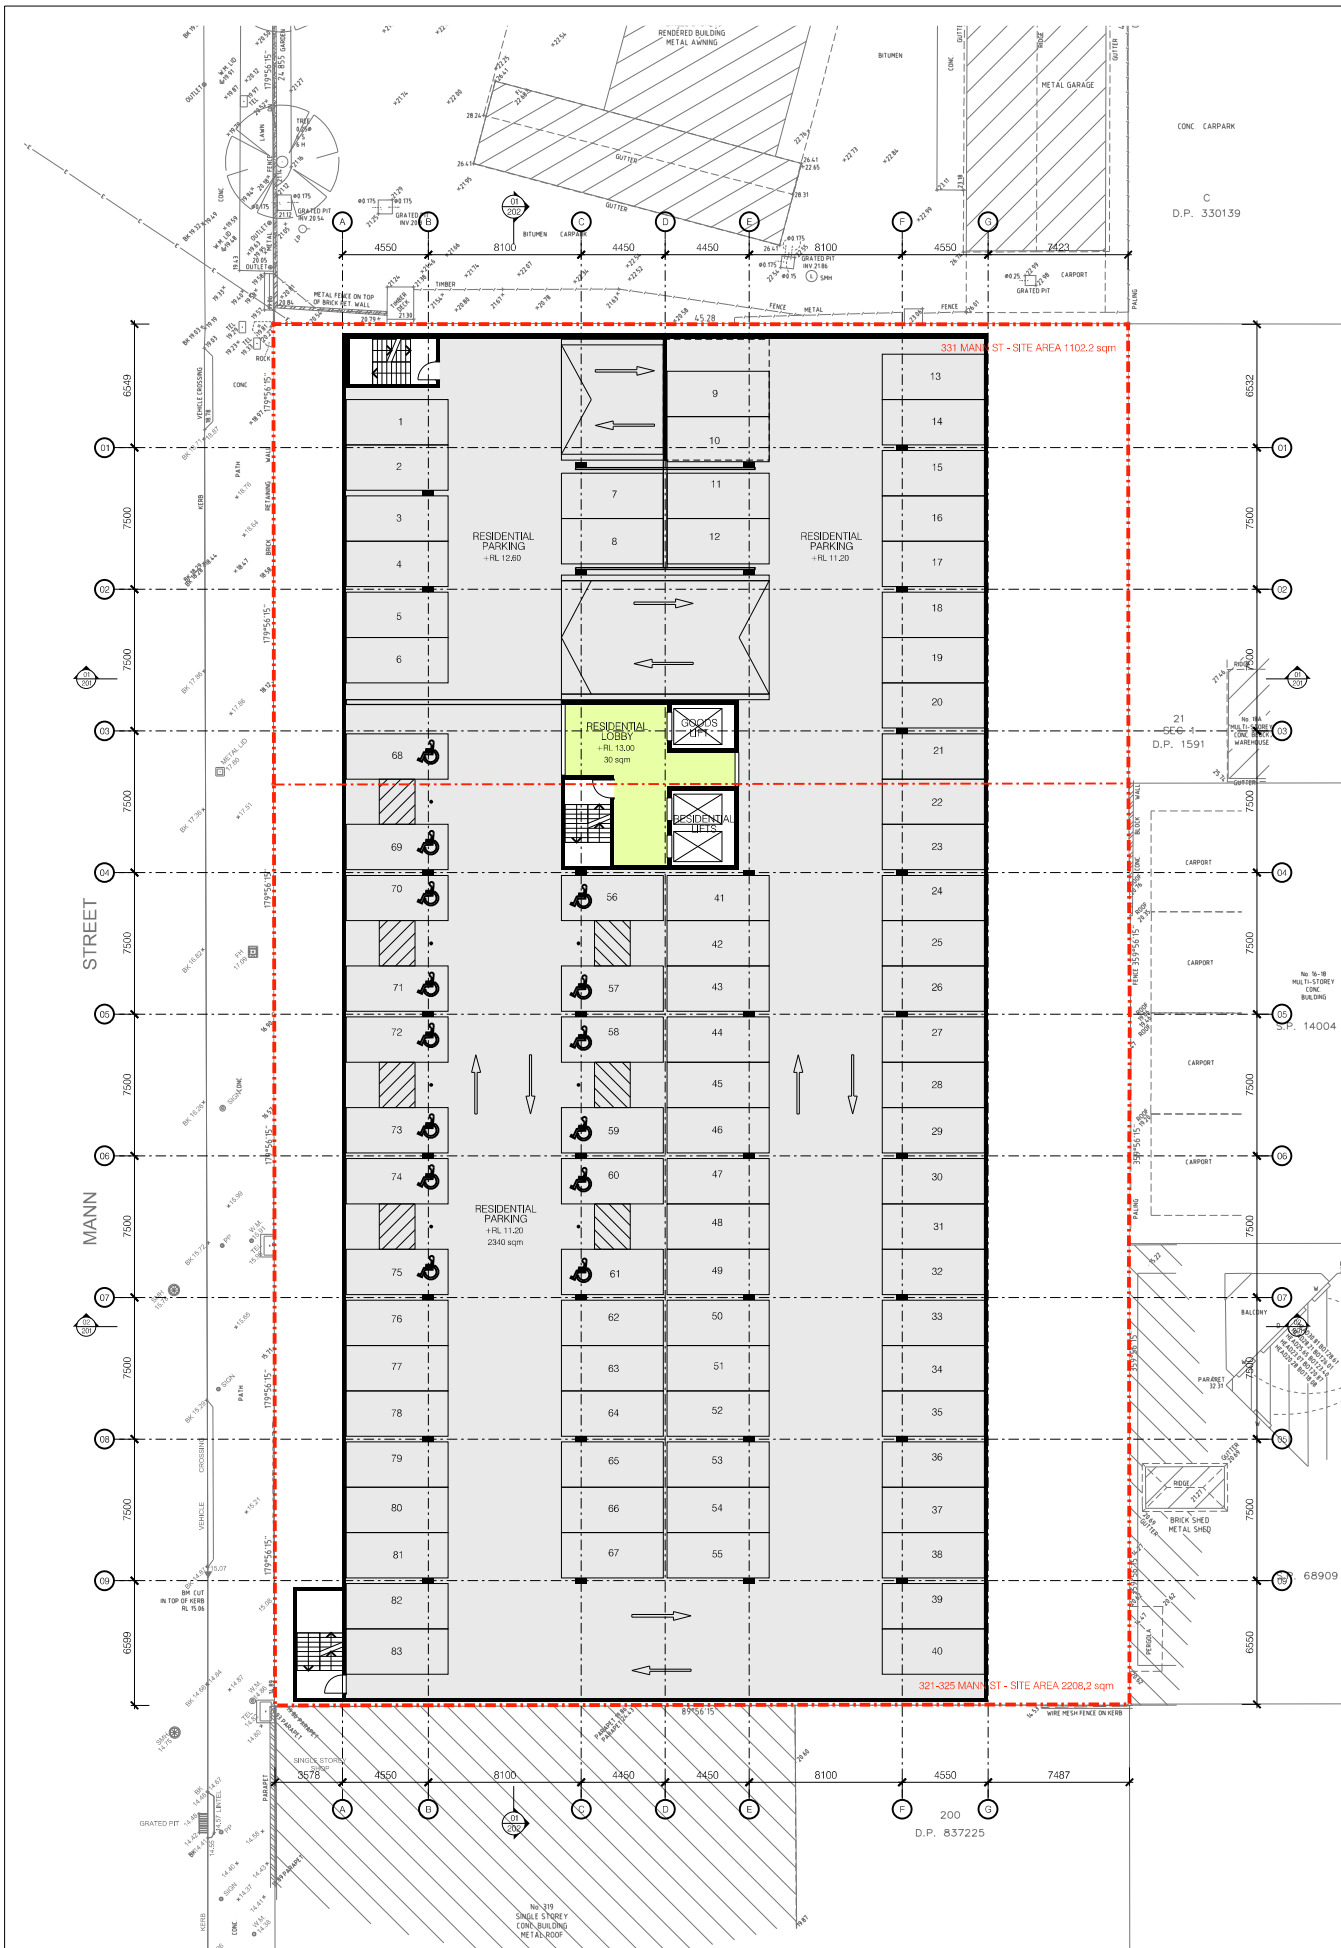

01 BASEMENT 2 PLAN

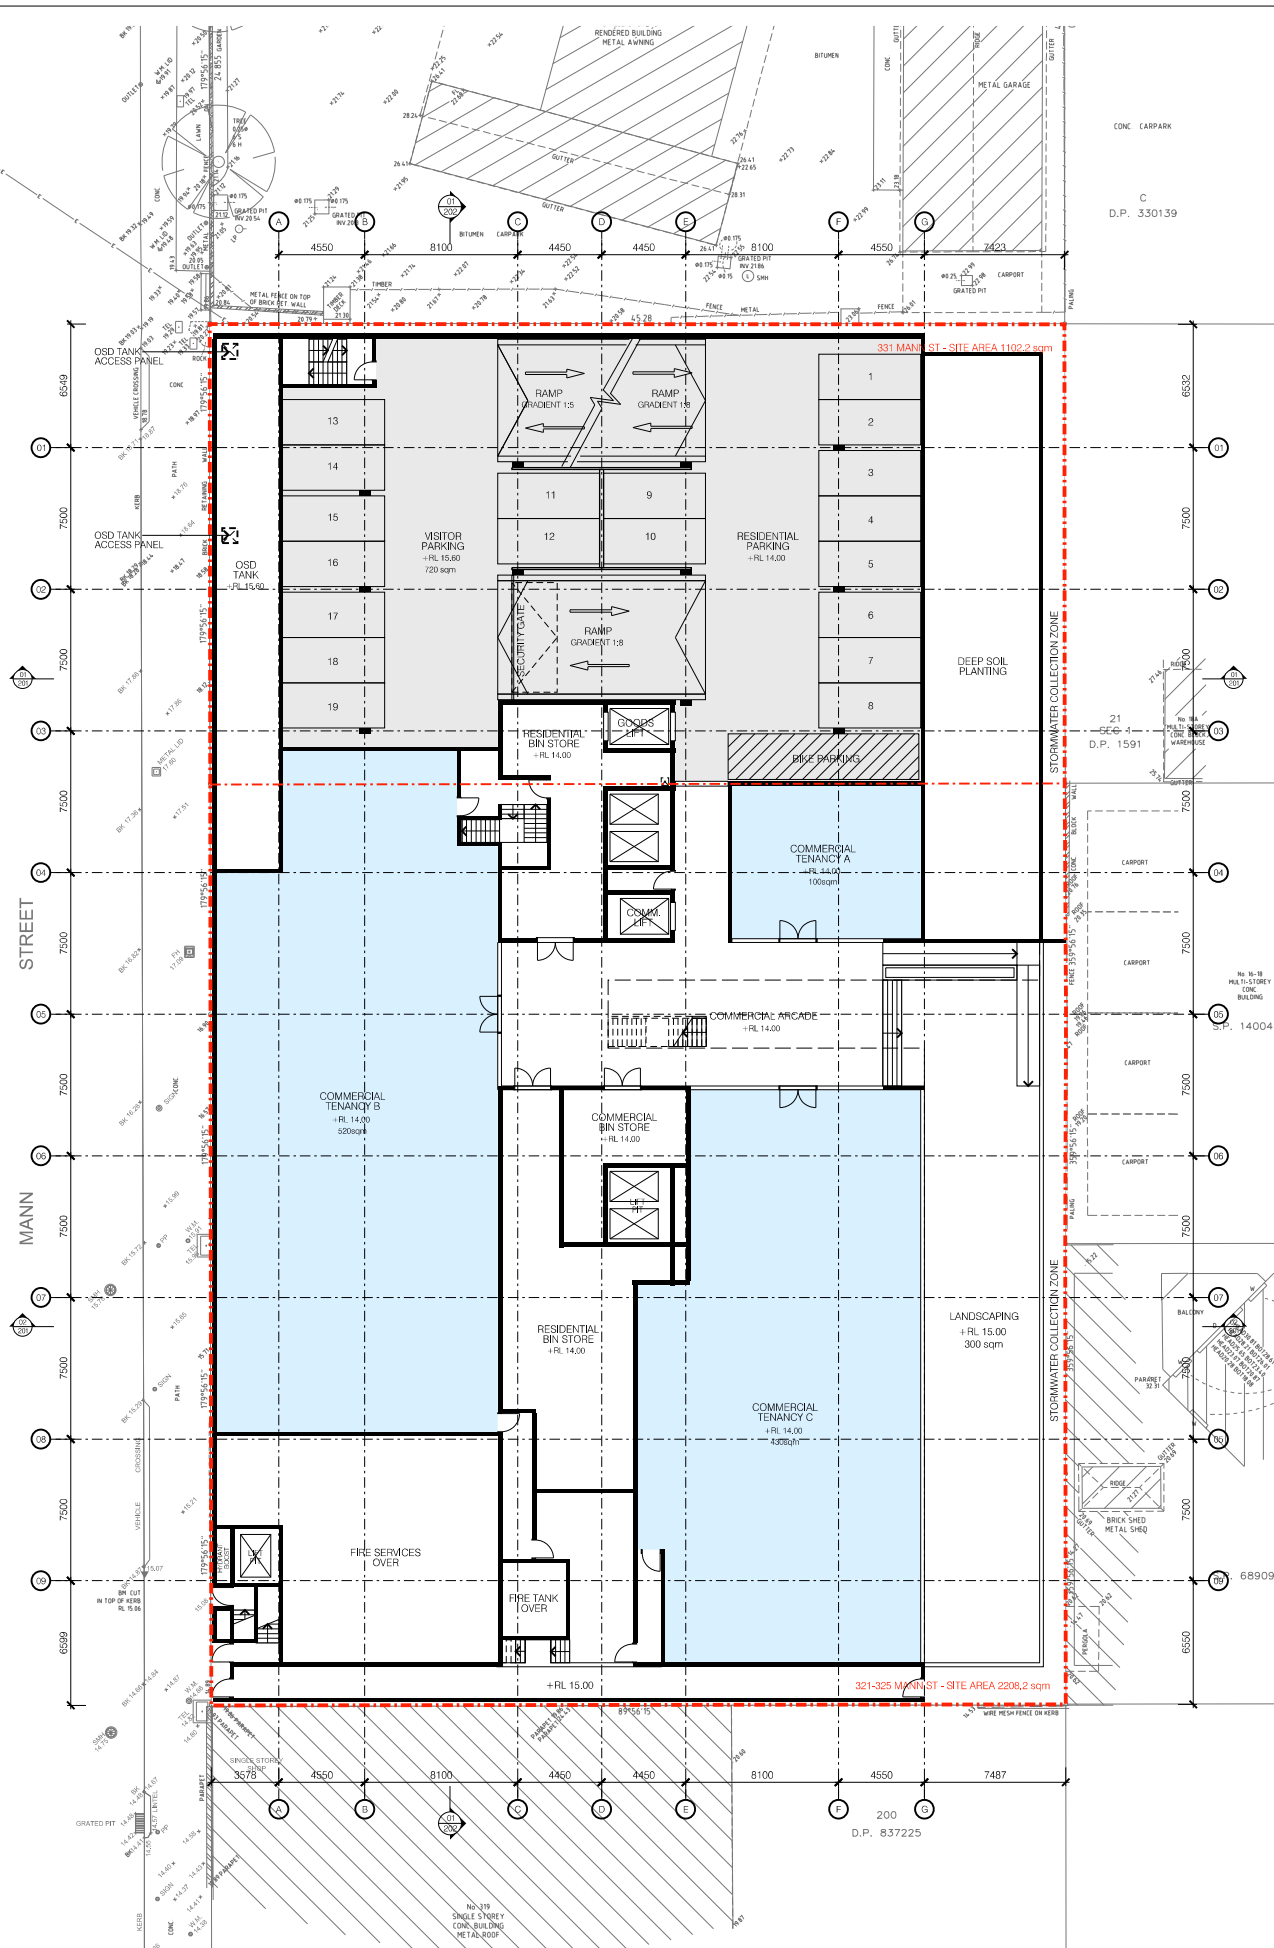

02 BASEMENT 1 PLAN

NOT FOR CONSTRUCTION

THE DRAWING IS FOR DEVELOPMENT APPROVAL PURPOSES ONLY AND IS NOT TO BE USED FOR CONSTRUCTION. ALL RELEVANT RELEVANT DOCUMENTATION SHALL BE USED. RELEVANT RELEVANT DOCUMENTATION SHALL BE USED. RELEVANT RELEVANT DOCUMENTATION SHALL BE USED.

ISSUE	DESCRIPTION	DATE
A	DA DRAFT	20.01.2017
B	DA DRAFT REVISION	03.02.2017
C	DA DRAFT REVISION	10.02.2017
D	DA DRAFT REVISION	20.02.2017
E	ISSUE TO CONSULTANTS	06.03.2017
F	ISSUE TO CONSULTANTS	14.03.2017
G	ISSUE TO CONSULTANTS	11.04.2017
H	ISSUE TO CONSULTANTS	26.04.2017
I	DA SUBMISSION	26.05.2017
J	DA ADDITIONAL INFORMATION	13.06.2018
K	COUNCIL REQUESTED UPDATES	18.01.2019

LEGEND

PLANT, STORAGE (NON GFA AREAS)

PARKING

COMMERCIAL TENANCY

COMMERCIAL CIRCULATION

1 BEDROOM UNIT

2 BEDROOM UNIT

3 BEDROOM UNIT

RESIDENTIAL CIRCULATION

ARCHITECT:

chapmanarchitecture

100 EPPLEBY ST BONDURUM JUNCTION
T 0420 388 700
E aaron@chapmanarchitecture.com.au

PROJECT:

321-331 MANN ST SHOP-TOP HOUSING

ADDRESS:

321-331 MANN ST, GOSFORD NSW

CLIENT:

Mann St Enterprises Pty Ltd
att
Mann St Enterprises Trust

DRAWING TITLE:

BASEMENT 2 & BASEMENT 1 PLANS

DRAWING NO.:

DA - 101

ISSUE:

L

DATE:


18.01.2019

SCALE:


1:100 @ A1

0m 1m 2m 5m

N

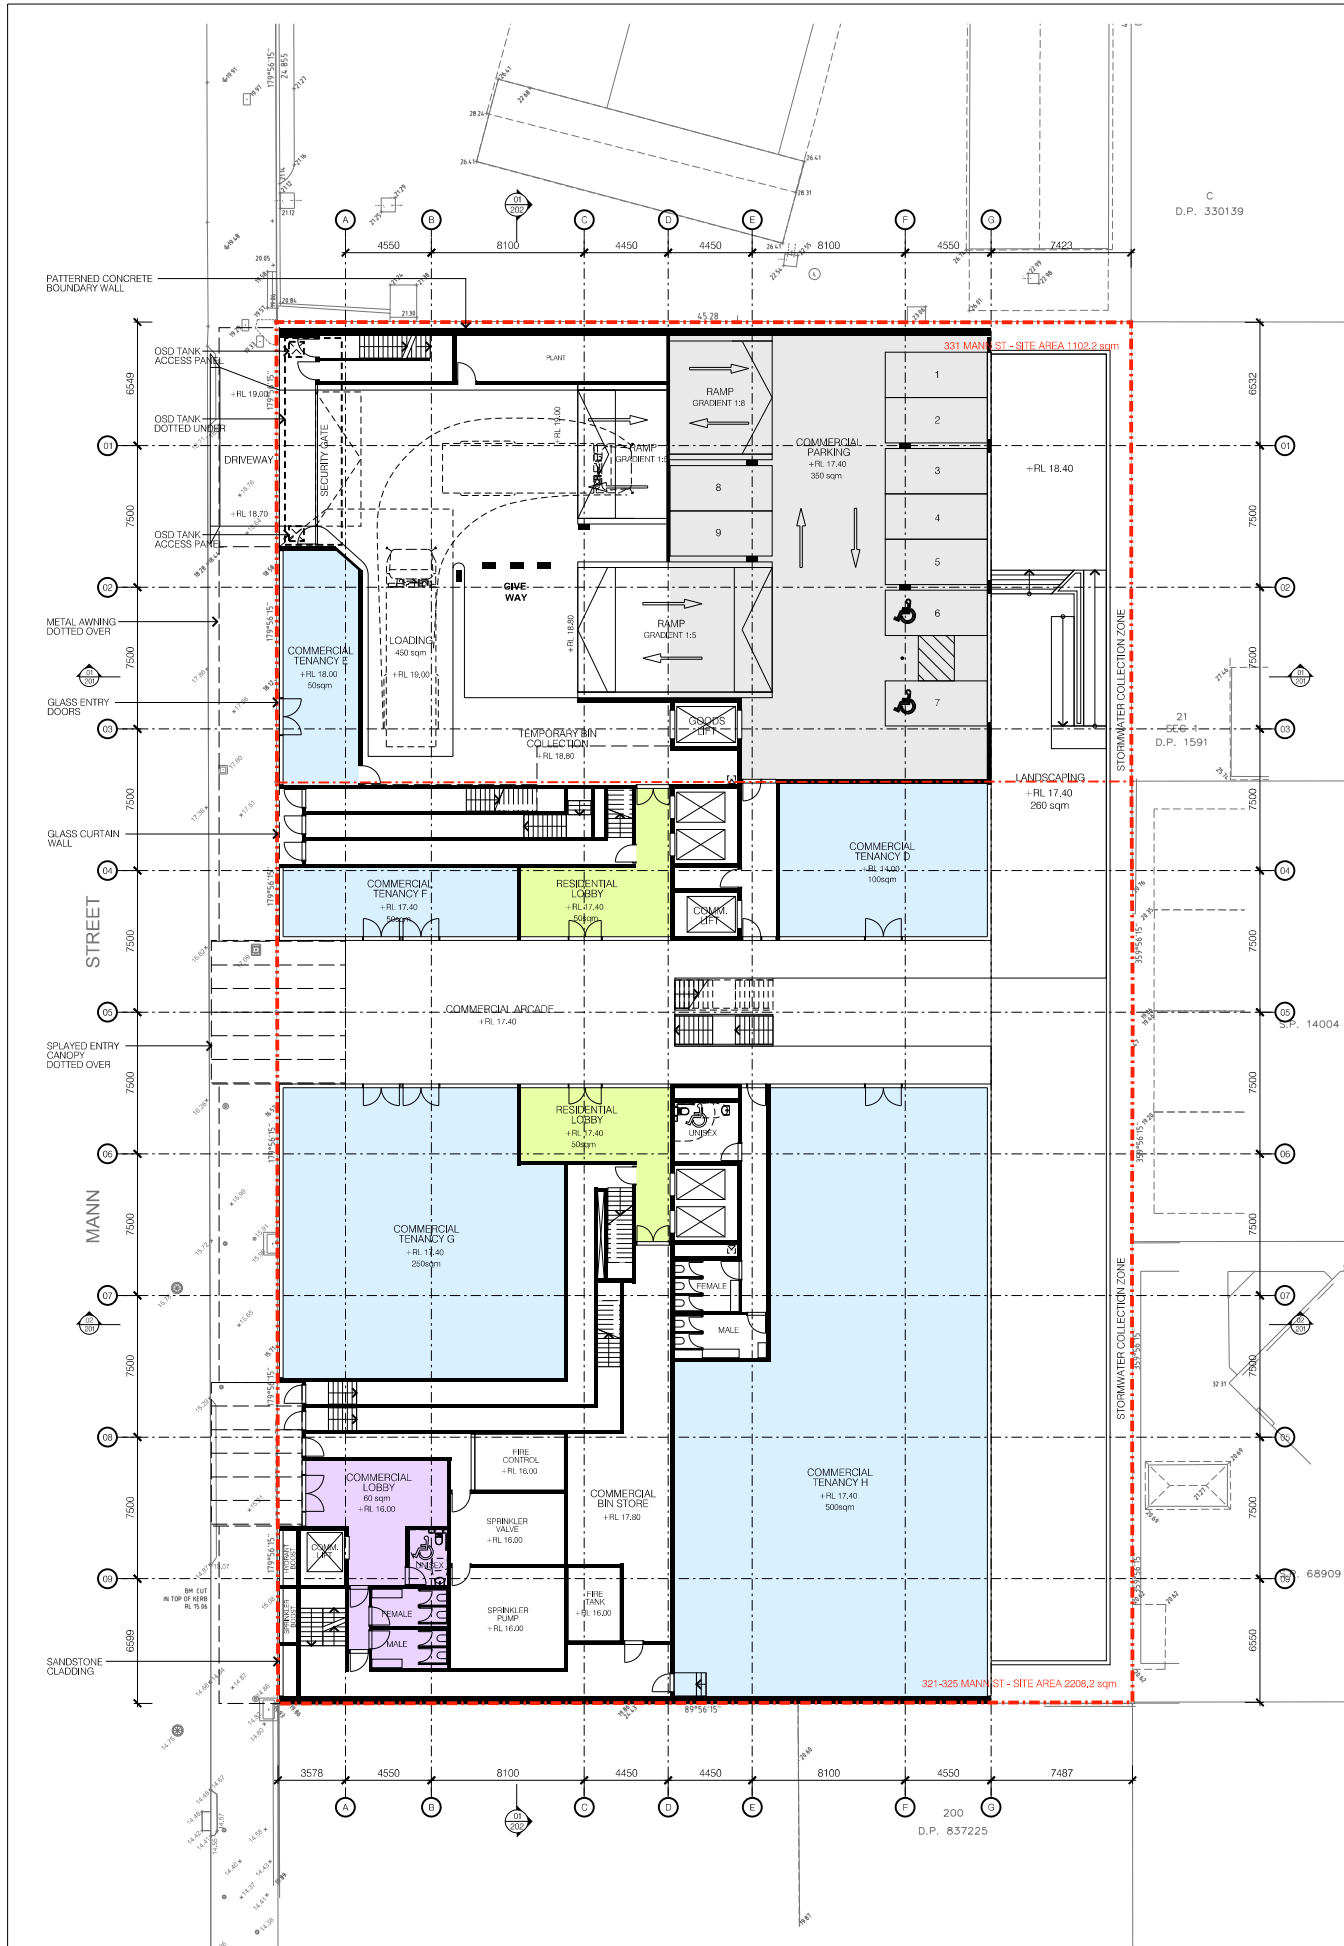

01 GROUND FLOOR PLAN

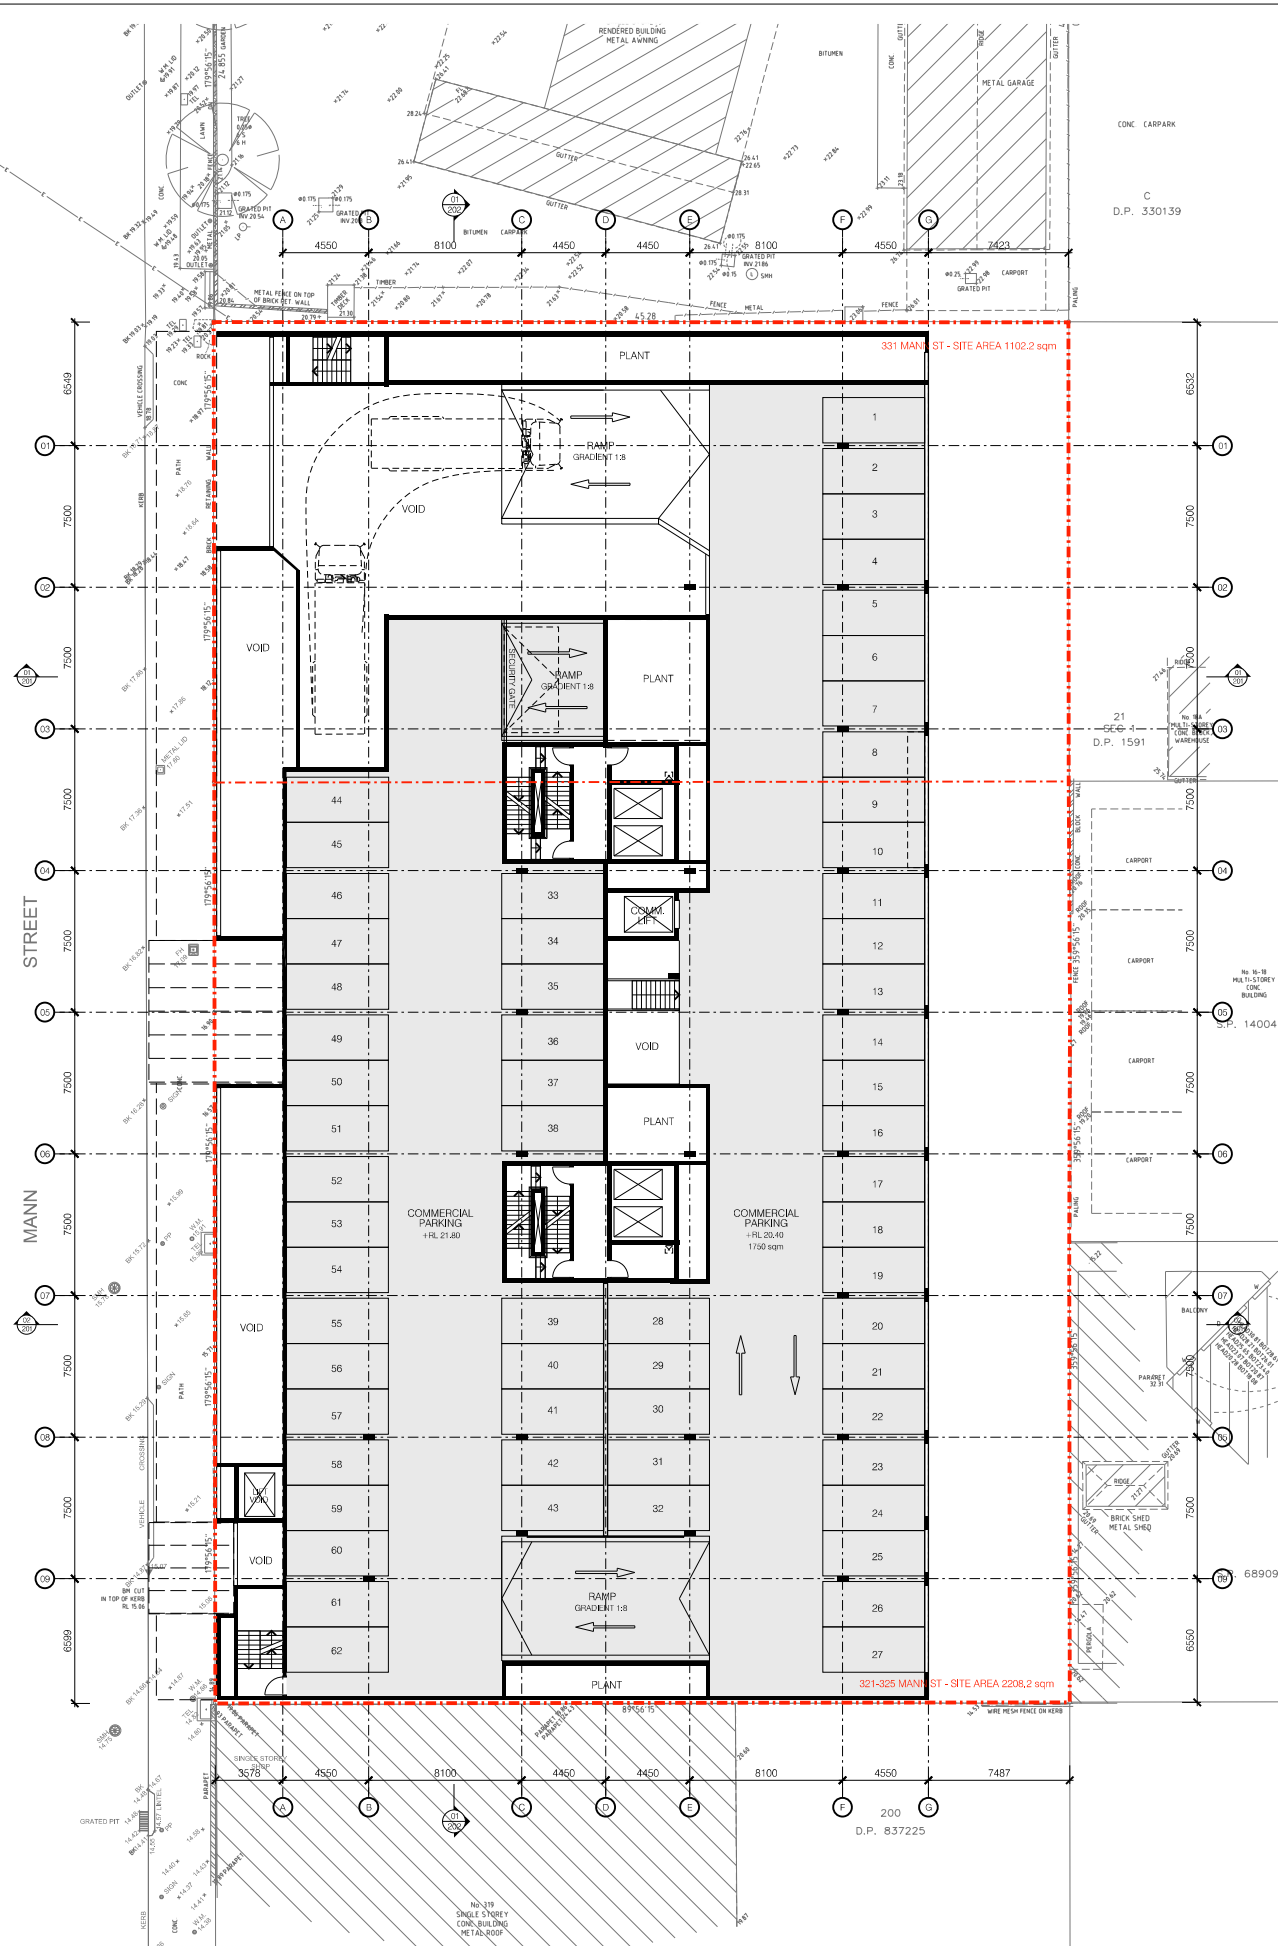

02 LEVEL 1 PLAN

NOT FOR CONSTRUCTION

THIS DRAWING IS FOR INFORMATION PURPOSES ONLY AND IS NOT TO BE USED FOR CONSTRUCTION. ALL RELEVANT PROJECT DOCUMENTATION AND ALL RELEVANT CONSULTANT DOCUMENTATION SHALL BE USED. NO PART OF THIS DRAWING OR ANY PART THEREOF SHALL BE USED, REPRODUCED OR TRANSMITTED IN ANY FORM OR BY ANY MEANS, WITHOUT THE WRITTEN PERMISSION OF THE ARCHITECT FOR CONSTRUCTION.

ISSUE	DESCRIPTION	DATE
A	DA DRAFT	20.01.2017
B	DA DRAFT REVISION	03.02.2017
C	DA DRAFT REVISION	10.02.2017
D	COUNCIL REVIEW	20.02.2017
E	ISSUE TO CONSULTANTS	06.03.2017
F	ISSUE TO CONSULTANTS	14.03.2017
G	ISSUE TO CONSULTANTS	11.04.2017
H	ISSUE TO CONSULTANTS	26.04.2017
I	DA SUBMISSION	26.05.2017
J	DA ADDITIONAL INFORMATION	13.06.2018
K	COUNCIL REQUESTED UPDATES	18.01.2019


LEGEND
PLANT, STORAGE (NON GFA AREAS)
PARKING
COMMERCIAL TENANCY
COMMERCIAL CIRCULATION
1 BEDROOM UNIT
2 BEDROOM UNIT
3 BEDROOM UNIT
RESIDENTIAL CIRCULATION

ARCHITECT:
chapmanarchitecture
100 EVELY ST BOND JUNCTION
NSW 2008
E: enquiries@chapmanarchitecture.com.au


PROJECT:
321-331 MANN ST SHOP-TOP HOUSING
ADDRESS:
321-331 MANN ST, GOSFORD NSW
CLIENT:
Mann St Enterprises Pty Ltd
att
Mann St Enterprises Trust

DRAWING TITLE:
GROUND FLOOR & LEVEL 1 PLANS
DRAWING NO.: DA - 102
ISSUE: L
DATE: 18.01.2019

SCALE:
1:100 @ A1
0m 1m 2m 5m

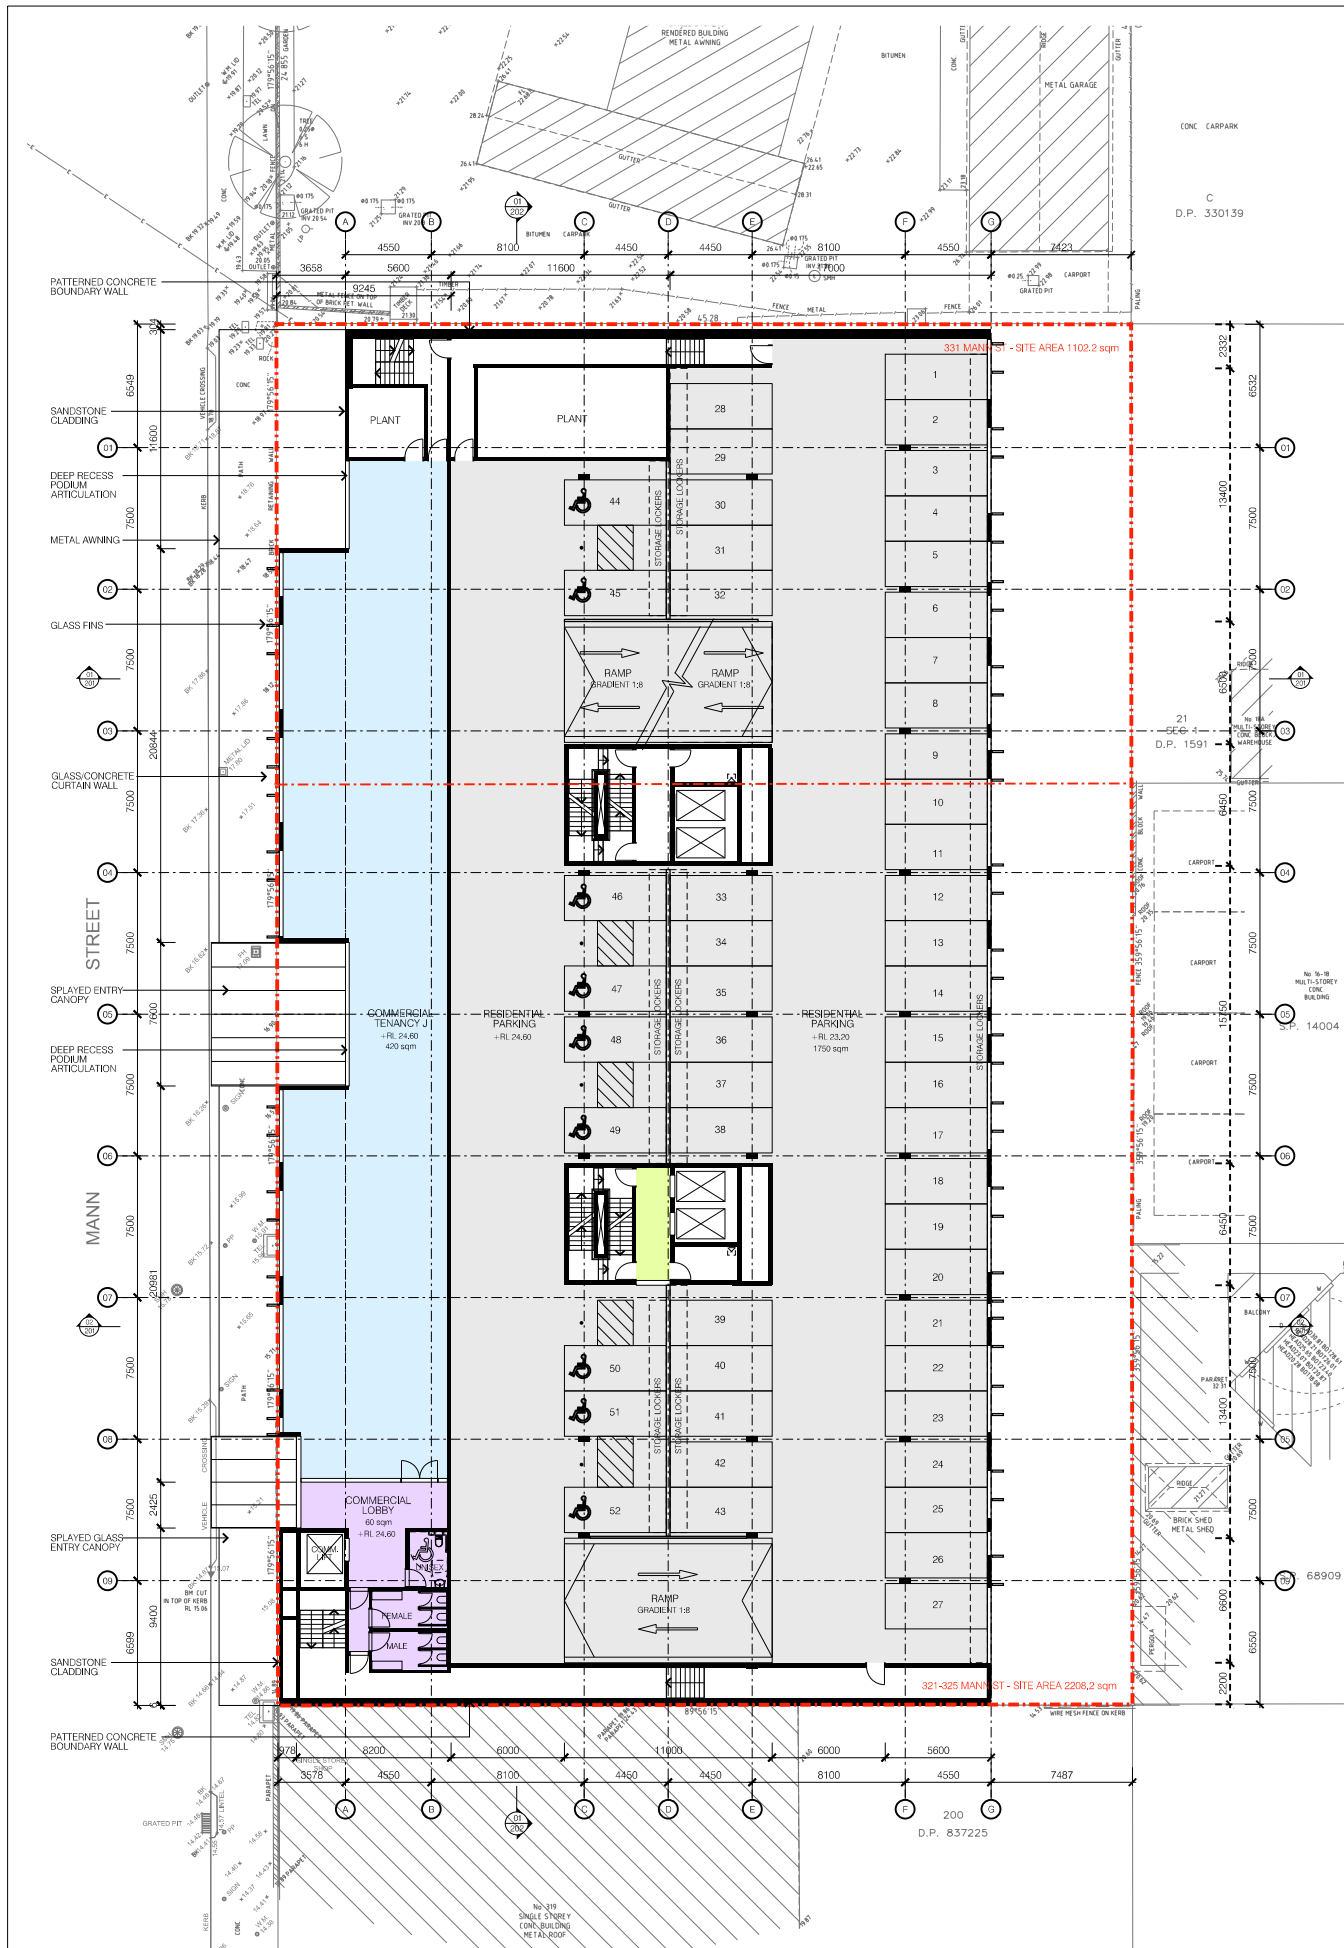

01 LEVEL 2 PLAN

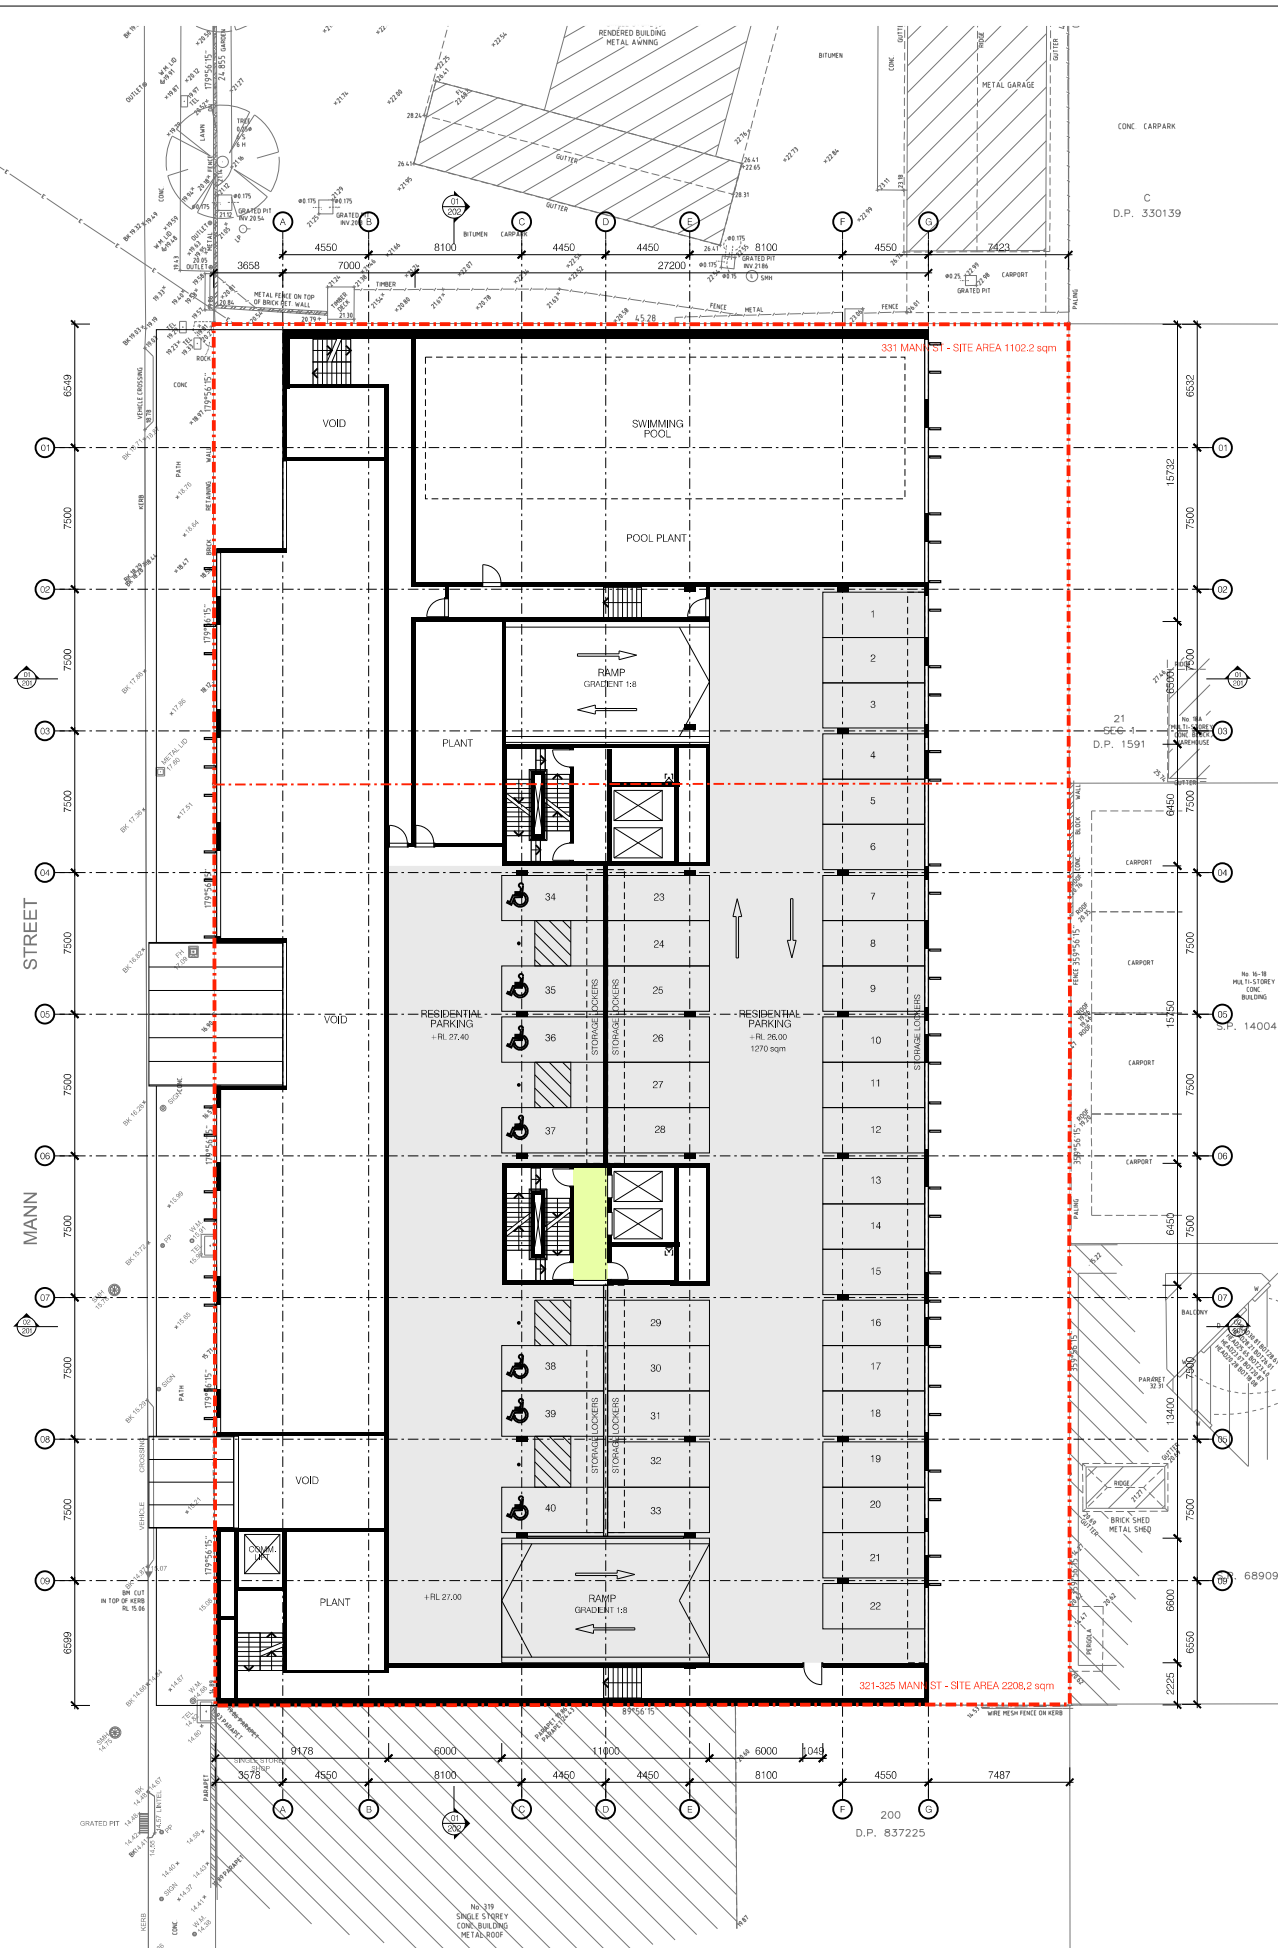

02 LEVEL 3 PLAN

NOT FOR CONSTRUCTION

ISSUE	DESCRIPTION	DATE
A	DA DRAFT	20.01.2017
B	DA DRAFT REVISION	03.02.2017
C	DA DRAFT REVISION	10.02.2017
D	DA DRAFT REVISION	20.02.2017
E	ISSUE TO CONSULTANTS	06.03.2017
F	ISSUE TO CONSULTANTS	14.03.2017
G	ISSUE TO CONSULTANTS	11.04.2017
H	ISSUE TO CONSULTANTS	26.04.2017
I	DA SUBMISSION	26.05.2017
J	DA ADDITIONAL INFORMATION	13.06.2018
K	COUNCIL REQUESTED UPDATES	18.01.2019

LEGEND

- PLANT, STORAGE (NON GFA AREAS)
- PARKING
- COMMERCIAL TENANCY
- COMMERCIAL CIRCULATION
- 1 BEDROOM UNIT
- 2 BEDROOM UNIT
- 3 BEDROOM UNIT
- RESIDENTIAL CIRCULATION

ARCHITECT:

chapmanarchitecture

180 EVELYN ST GOSFORD JUNCTION
P.O. BOX 380 700
E. aaron@chapmanarchitecture.com.au

PROJECT:

321-331 MANN ST SHOP-TOP HOUSING

ADDRESS:

321-331 MANN ST, GOSFORD NSW

CLIENT:

Mann St Enterprises Pty Ltd
att
Mann St Enterprises Trust

DRAWING TITLE:

LEVEL 2 & LEVEL 3 PLANS

DRAWING NO.:

DA - 103

ISSUE:

L


DATE:

18.01.2019


SCALE:

1:100 @ A1

0m 1m 2m 5m

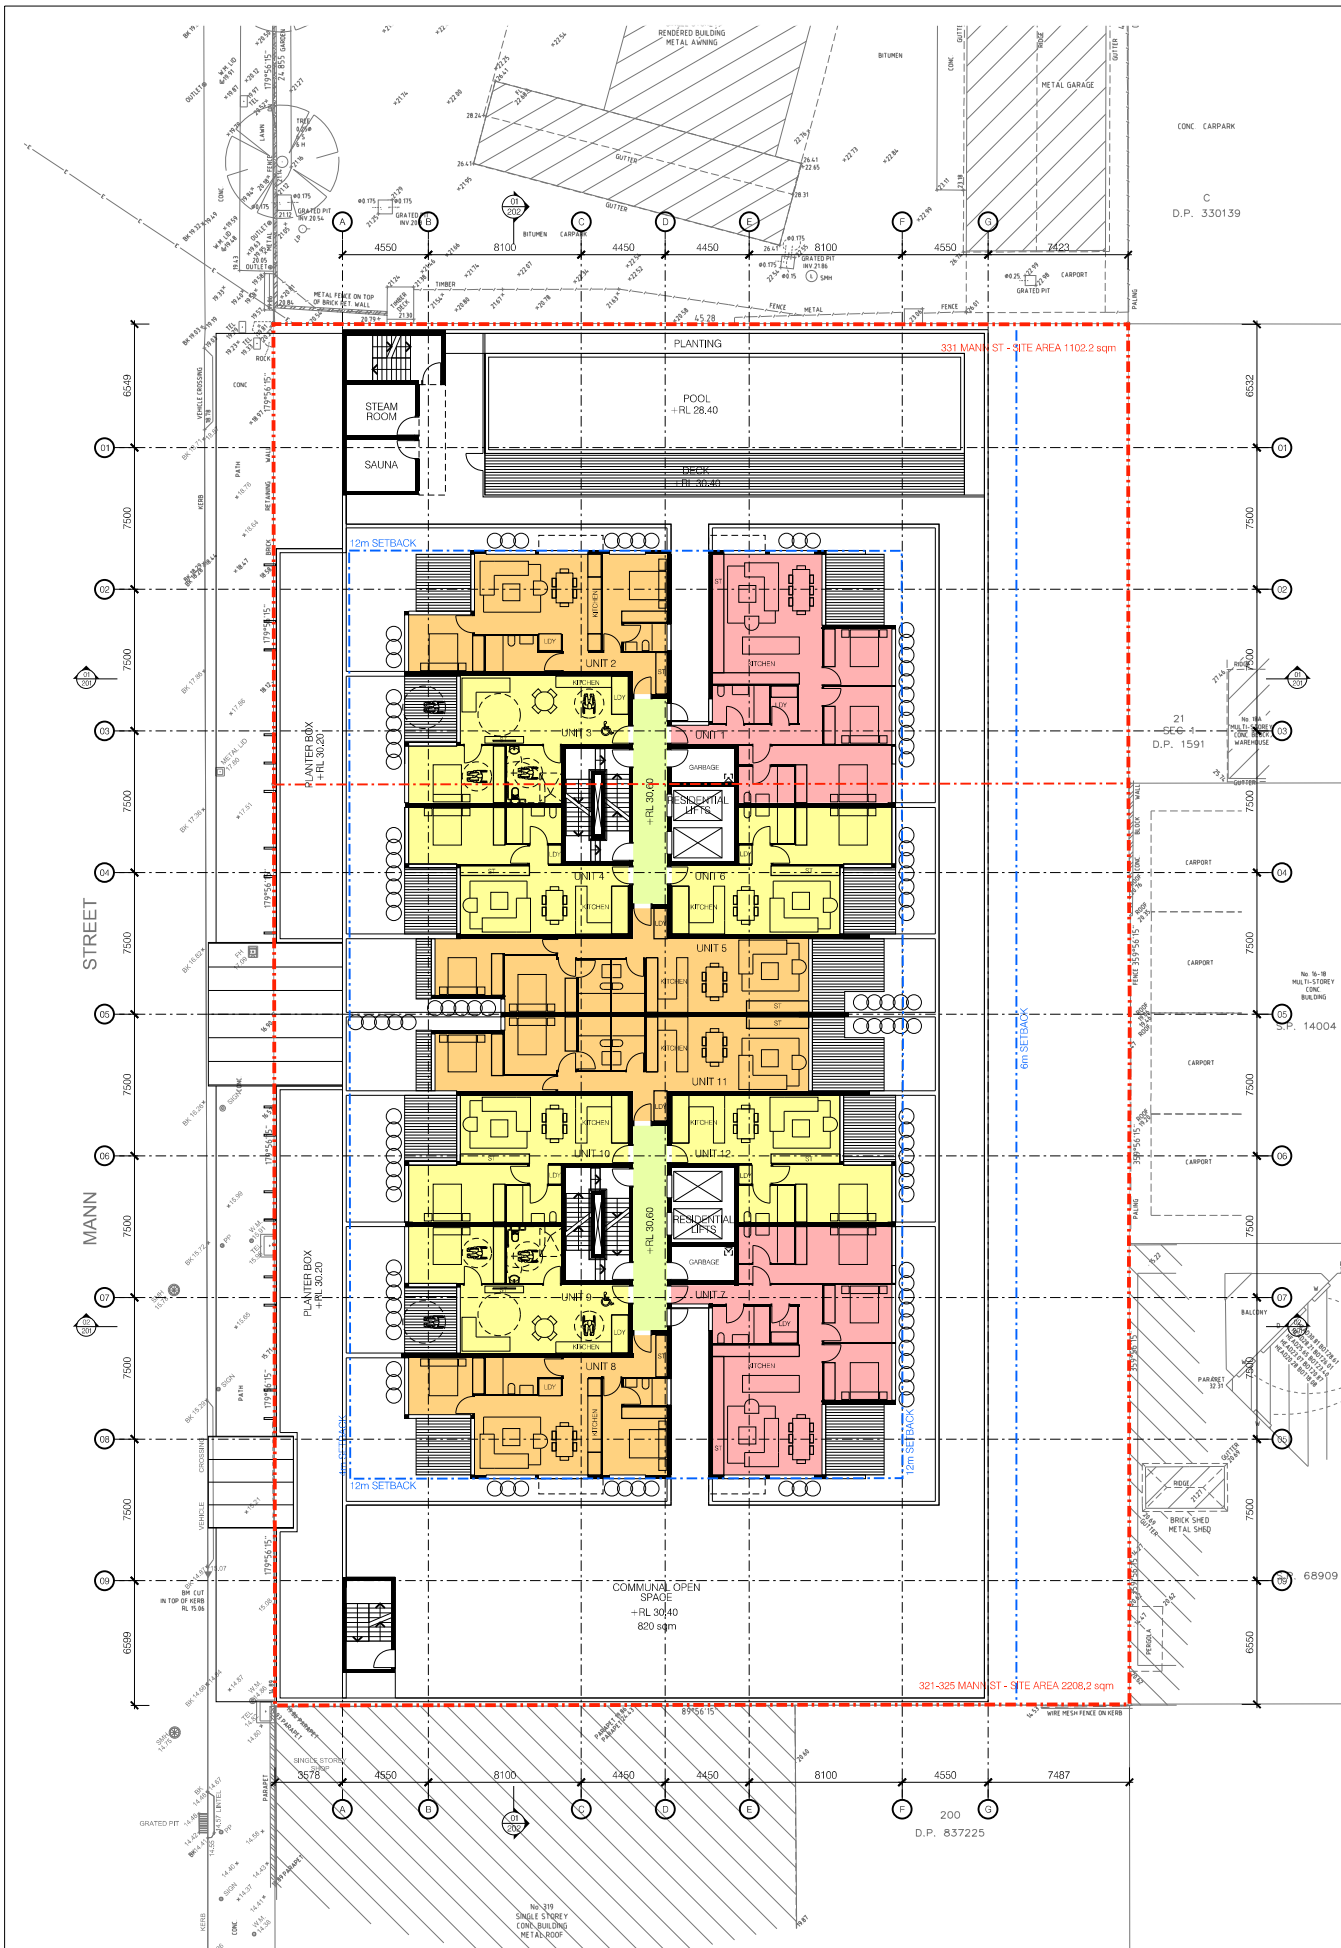

01 PODIUM LEVEL 4 PLAN

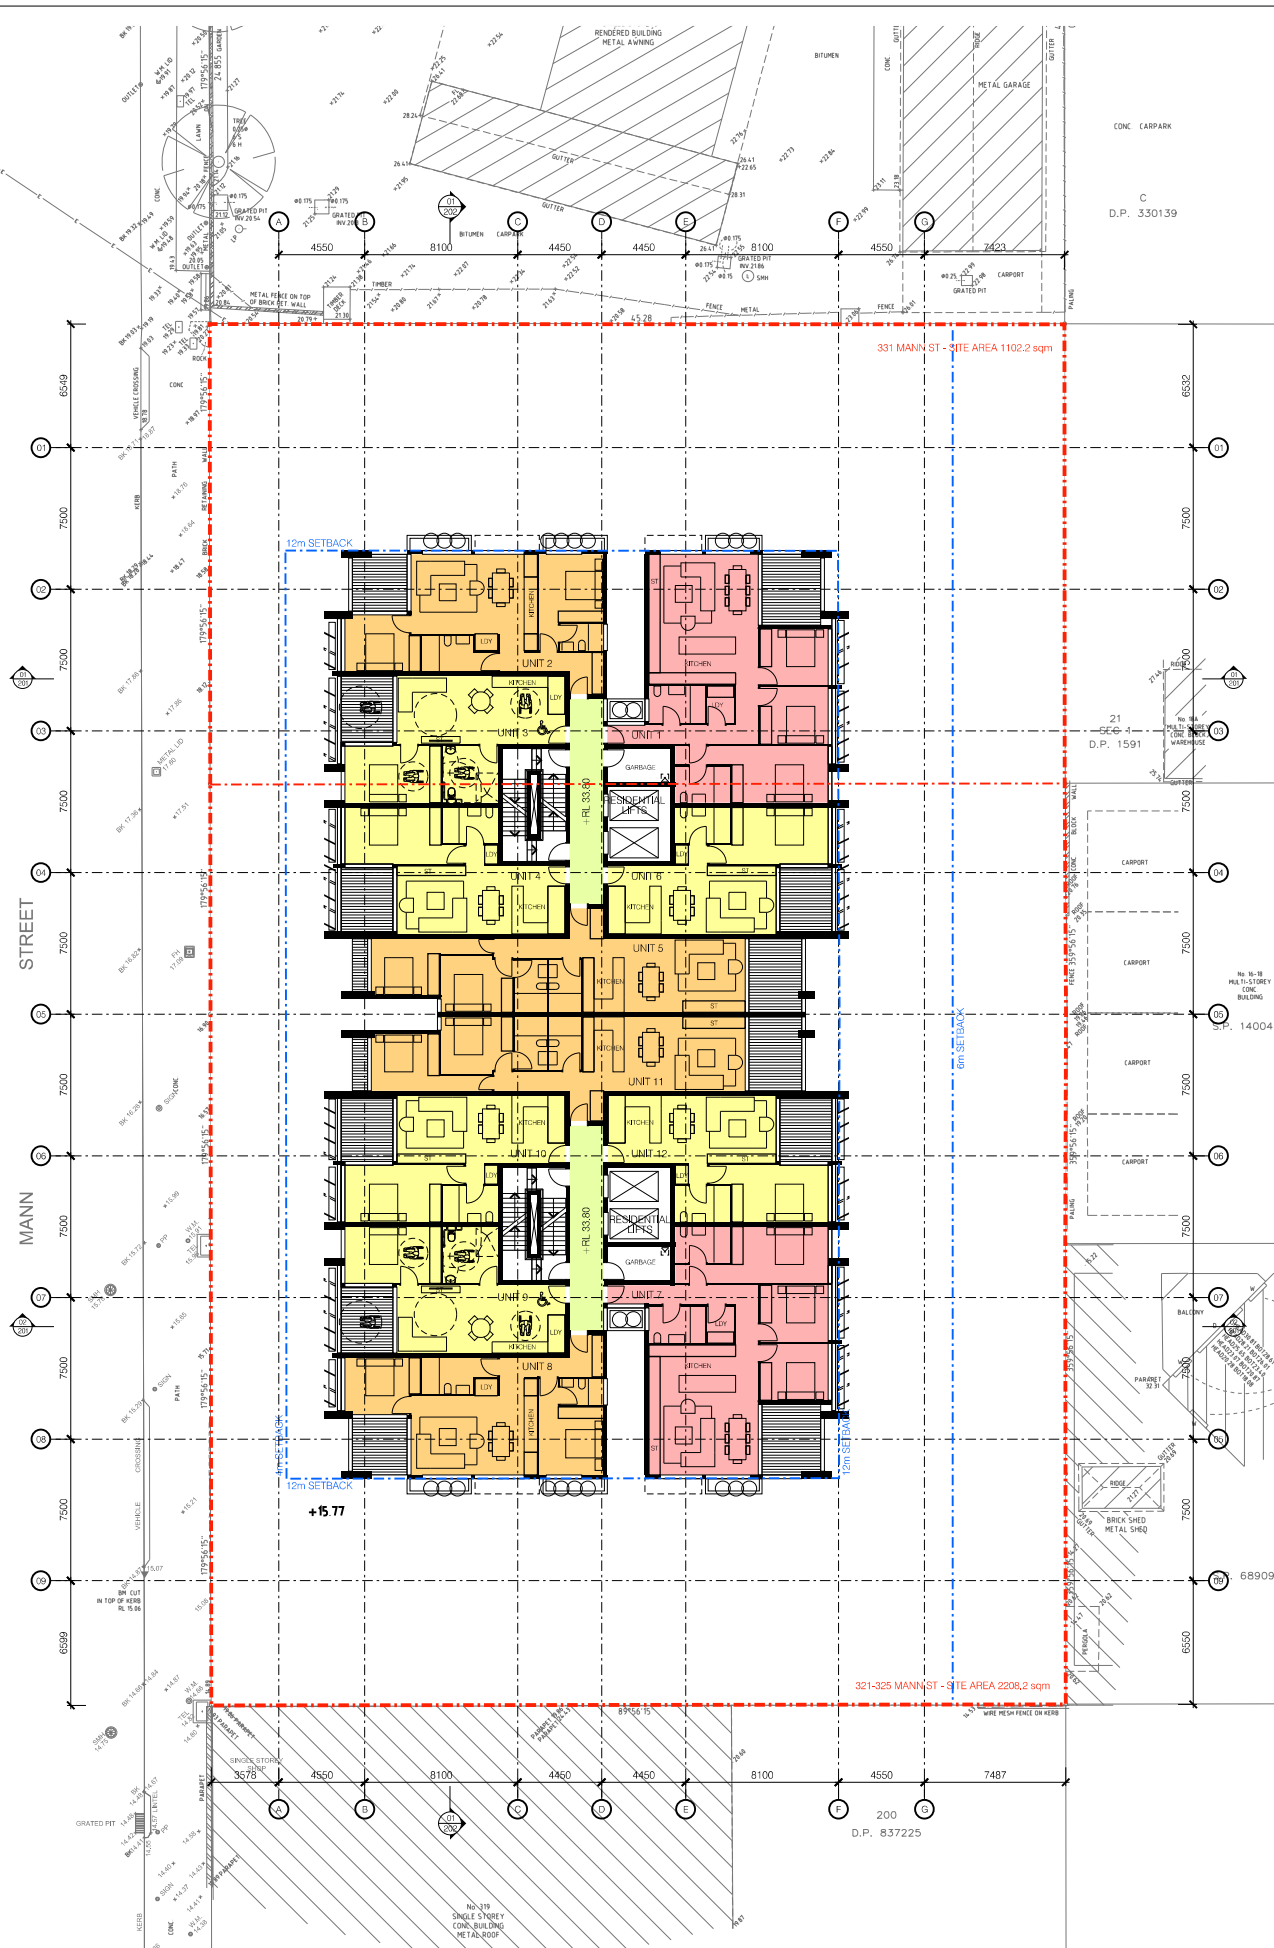

02 TYPICAL LEVEL 5-18 PLAN

NOT FOR CONSTRUCTION

ISSUE	DESCRIPTION	DATE
A	DA DRAFT	20.01.2017
B	DA DRAFT REVISION	03.02.2017
C	DA DRAFT REVISION	10.02.2017
D	COUNCIL REVIEW	20.02.2017
E	ISSUE TO CONSULTANTS	06.03.2017
F	ISSUE TO CONSULTANTS	14.03.2017
G	ISSUE TO CONSULTANTS	11.04.2017
H	ISSUE TO CONSULTANTS	26.04.2017
I	DA SUBMISSION	26.05.2017
J	DA ADDITIONAL INFORMATION	13.06.2018
K	COUNCIL REQUESTED UPDATES	18.01.2019

LEGEND

PLANT, STORAGE (NON GFA AREAS)

PARKING

COMMERCIAL TENANCY

COMMERCIAL CIRCULATION

1 BEDROOM UNIT

2 BEDROOM UNIT

3 BEDROOM UNIT

RESIDENTIAL CIRCULATION

ARCHITECT:

chapmanarchitecture

HOPKINLEY ST BENDER JUNCTION
T: 0420 386 700
E: aaron@chapmanarchitecture.com.au

PROJECT:

321-331 MANN ST SHOP-TOP HOUSING

ADDRESS:

321-331 MANN ST, GOSFORD NSW

CLIENT:

Mann St Enterprises Pty Ltd
att
Mann St Enterprises Trust

DRAWING TITLE:

PODIUM & TYPICAL LEVEL PLANS

DRAWING NO.:

DA - 104

ISSUE:

L

DATE:


18.01.2019

SCALE:


1:100 @ A1

0m 1m 2m 5m

N

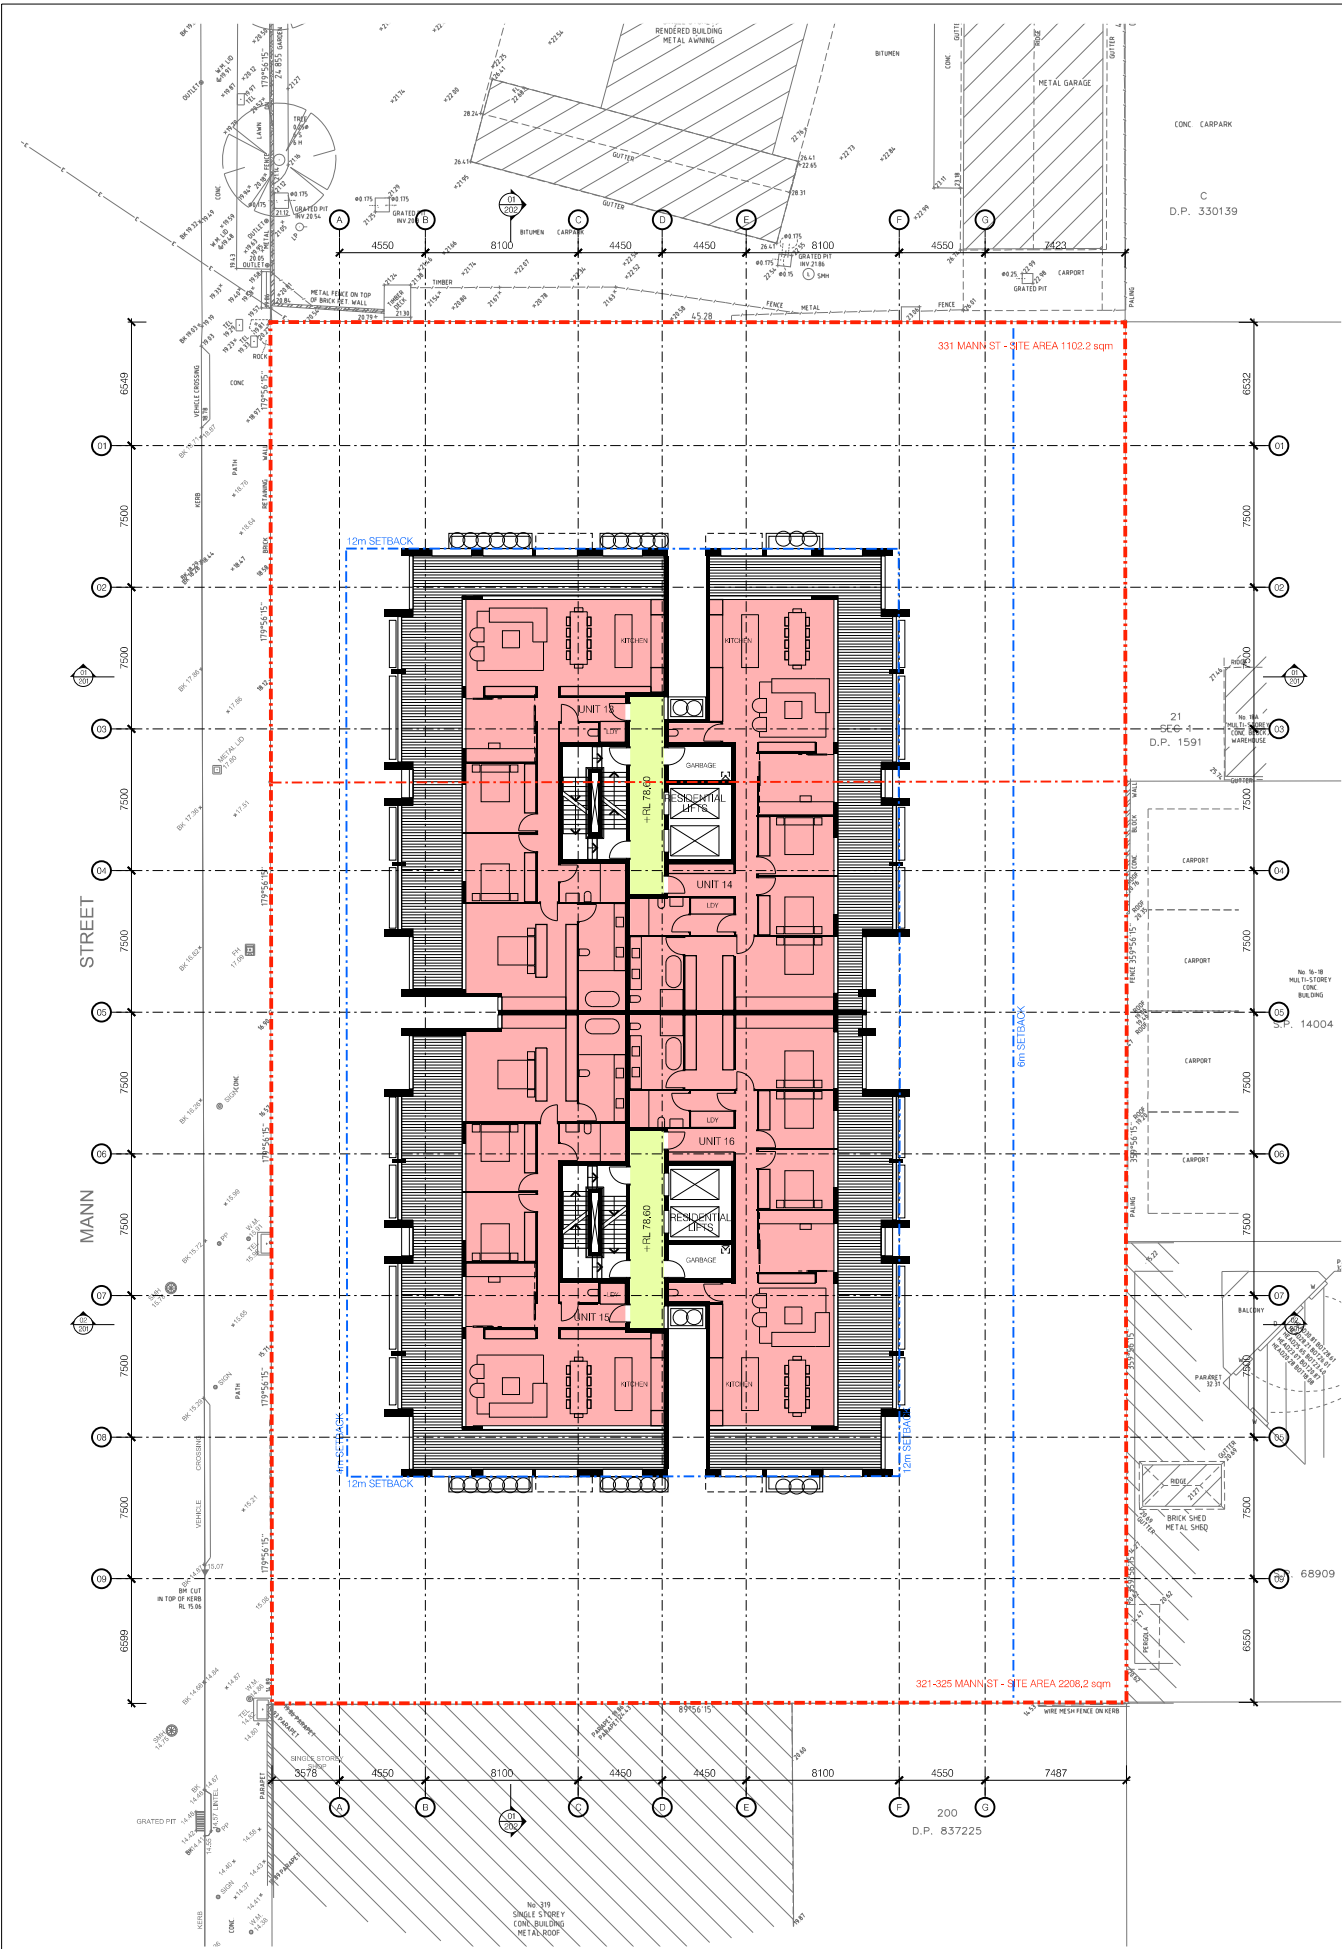

01 PENTHOUSE LEVEL 19 PLAN

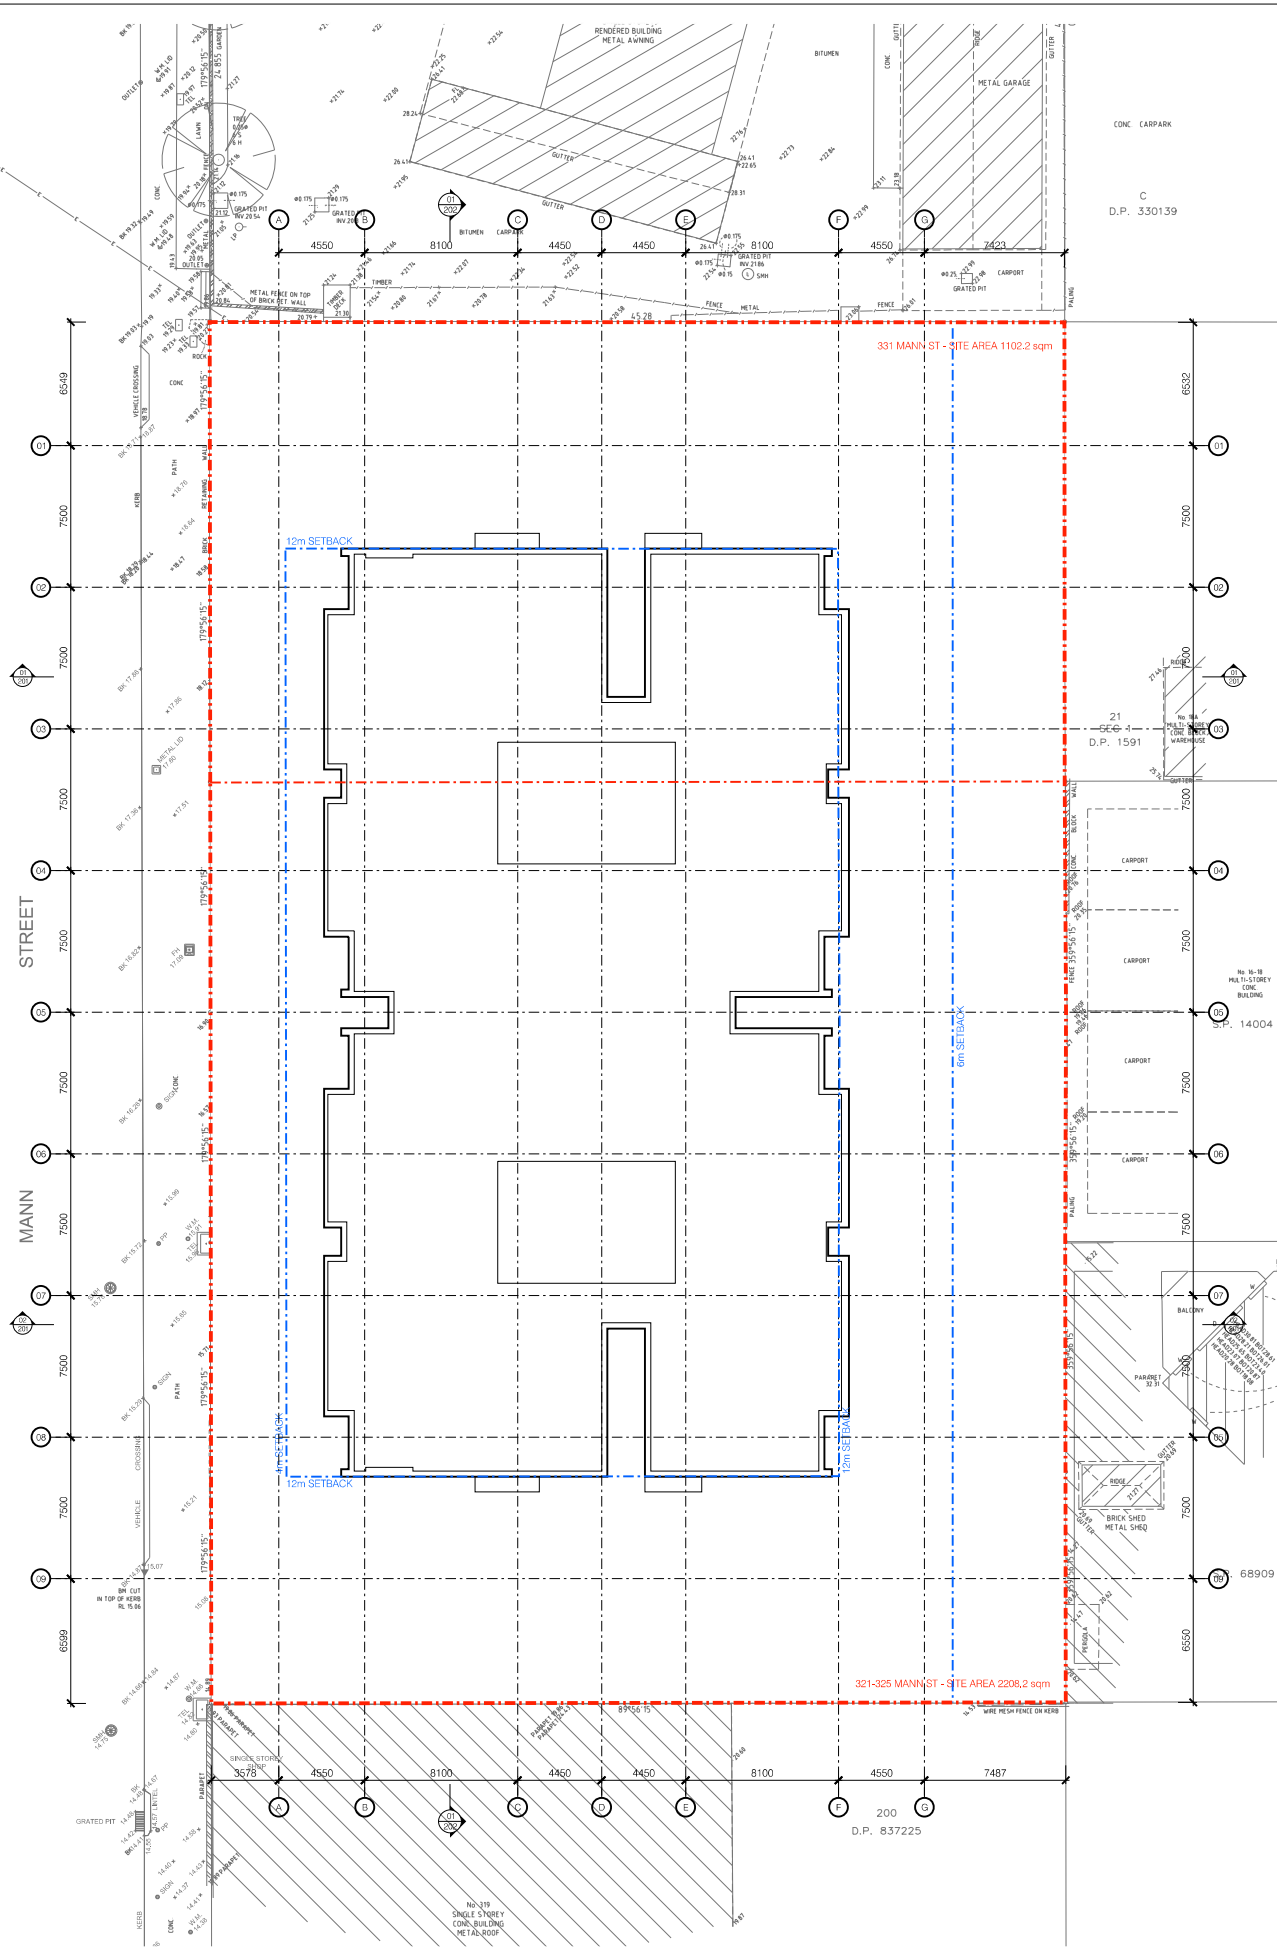

02 ROOF PLAN

NOT FOR CONSTRUCTION

ISSUE	DESCRIPTION	DATE
A	DA DRAFT	20.01.2017
B	DA DRAFT REVISION	03.02.2017
C	DA DRAFT REVISION	10.02.2017
D	COUNCIL REVIEW	20.02.2017
E	ISSUE TO CONSULTANTS	06.03.2017
F	ISSUE TO CONSULTANTS	14.03.2017
G	ISSUE TO CONSULTANTS	11.04.2017
H	ISSUE TO CONSULTANTS	26.04.2017
I	DA SUBMISSION	26.05.2017
J	DA ADDITIONAL INFORMATION	13.06.2018
K	COUNCIL REQUESTED UPDATES	18.01.2019

LEGEND

PLANT STORAGE (NON GFA AREAS)

PARKING

COMMERCIAL TENANCY

COMMERCIAL CIRCULATION

1 BEDROOM UNIT

2 BEDROOM UNIT

3 BEDROOM UNIT

RESIDENTIAL CIRCULATION

ARCHITECT:

chapmanarchitecture

HOPKINLEY ST BONDURUM JUNCTION
1/4000 388 700
E: aaron@chapmanarchitecture.com.au

PROJECT:

321-331 MANN ST SHOP-TOP HOUSING

ADDRESS:

321-331 MANN ST, GOSFORD NSW

CLIENT:

Mann St Enterprises Pty Ltd
att
Mann St Enterprises Trust

DRAWING TITLE:

PENTHOUSE LEVEL & ROOF PLANS

DRAWING NO.:

DA - 105

ISSUE:

L

DATE:

18.01.2019

SCALE:

1:100 @ A1

0m 1m 2m 5m

N

LEGEND

	PLANT, STORAGE (NON GFA AREAS)
	PARKING
	COMMERCIAL TENANCY
	COMMERCIAL CIRCULATION
	1 BEDROOM UNIT
	2 BEDROOM UNIT
	3 BEDROOM UNIT
	RESIDENTIAL CIRCULATION

PROJECT:
321-331 MANN ST SHOP-TOP HOUSING

ADDRESS:
321-331 MANN ST, GOSFORD NSW

CLIENT:
Mann St Enterprises Pty Ltd
attf
Mann St Enterprises Trust

DRAWING NO.:	ISSUE:	DATE:
DA -201	L	18.01.2019

SCALE:
1:200 @ A1

0m 2m 4m 10m



PART OF THE BUILDING
EXCEEDING 60m HEIGHT
(REFER TO CLAUSE 4.6)

331 MANN ST

321-325 MANN ST

78m HEIGHT LINE

60m HEIGHT LINE

ROOF
RL 85.80

ROOF TOP
RL 81.80

LEVEL 19
RL 78.60

LEVEL 18
RL 75.40

LEVEL 17
RL 72.20

LEVEL 16
RL 69.00

LEVEL 15
RL 65.80

LEVEL 14
RL 62.60

LEVEL 13
RL 59.40

LEVEL 12
RL 56.20

LEVEL 11
RL 53.00

LEVEL 10
RL 49.80

LEVEL 9
RL 46.60

LEVEL 8
RL 43.40

LEVEL 7
RL 40.20

LEVEL 6
RL 37.00

LEVEL 5
RL 33.80

LEVEL 4
RL 30.60

LEVEL 3
RL 27.40

LEVEL 2
RL 24.60

LEVEL 1
RL 21.80

LOADING DOCK
RL 18.60

BASEMENT B1
RL 15.40

BASEMENT B2
RL 12.20

SPLAYED ROOF
FEATURE

PATTERNED
CONCRETE WALL

POOL

PLANT

RESIDENTIAL PARKING

RESIDENTIAL PARKING

COMMERCIAL PARKING

LOADING DOCK

COMMERCIAL
TENANCY

COMMERCIAL
ARCADE

COMMERCIAL
TENANCY

COMMERCIAL
LOBBY

COMMERCIAL
TENANCY

RESIDENTIAL PARKING

RESIDENTIAL PARKING

RESIDENTIAL PARKING

PATTERNED
CONCRETE WALL

LEVEL 3
RL 27.40

LEVEL 2
RL 24.60

LEVEL 1
RL 21.80

GROUND
RL 17.40

BASEMENT B1
RL 14.00

BASEMENT B2
RL 11.20

01 SECTION
1:100

NOT FOR CONSTRUCTION

THIS DRAWING IS FOR DEVELOPMENT APPROVAL PURPOSES ONLY AND IS NOT TO BE USED FOR CONSTRUCTION. ALL RELEVANT PROJECT DOCUMENTATION AND ALL RELEVANT CONSULTANT DOCUMENTATION, INCLUDING BUT NOT LIMITED TO, SHALL BE USED. DO NOT SCALE FROM THIS DRAWING. ONLY RELEVANT DIMENSIONS SHALL BE USED. REPORT ANY DISCREPANCY BETWEEN THIS DRAWING AND OTHER PROJECT DOCUMENTATION IMMEDIATELY TO THE ARCHITECT FOR CLARIFICATION.

ISSUE	DESCRIPTION	DATE
A	DA DRAFT	20.01.2017
B	DA DRAFT REVISION	03.02.2017
C	DA DRAFT REVISION	10.02.2017
D	COUNCIL REVIEW	20.02.2017
E	ISSUE TO CONSULTANTS	06.03.2017
F	ISSUE TO CONSULTANTS	14.03.2017
G	ISSUE TO CONSULTANTS	11.04.2017
H	ISSUE TO CONSULTANTS	26.04.2017
I	DA SUBMISSION	26.05.2017
J	DA ADDITIONAL INFORMATION	13.06.2018
K	COUNCIL REQUESTED UPDATES	18.01.2019

LEGEND

PLANT, STORAGE (NON GFA AREAS)

PARKING

COMMERCIAL TENANCY

COMMERCIAL CIRCULATION

1 BEDROOM UNIT

2 BEDROOM UNIT

3 BEDROOM UNIT

RESIDENTIAL CIRCULATION

ARCHITECT:

chapmanarchitecture
180 EVELY ST BOND JUNCTION
PH: 02 985 7000
E: aaron@chapmanarchitecture.com.au

PROJECT:

321-331 MANN ST SHOP-TOP HOUSING

ADDRESS:

321-331 MANN ST, GOSFORD NSW

CLIENT:

Mann St Enterprises Pty Ltd
att
Mann St Enterprises Trust

DRAWING TITLE:

SECTIONS

DRAWING NO.:

ISSUE:

DATE:

DA -202

L

18.01.2019

SCALE:


1:200 @ A1

0m

2m

4m

10m

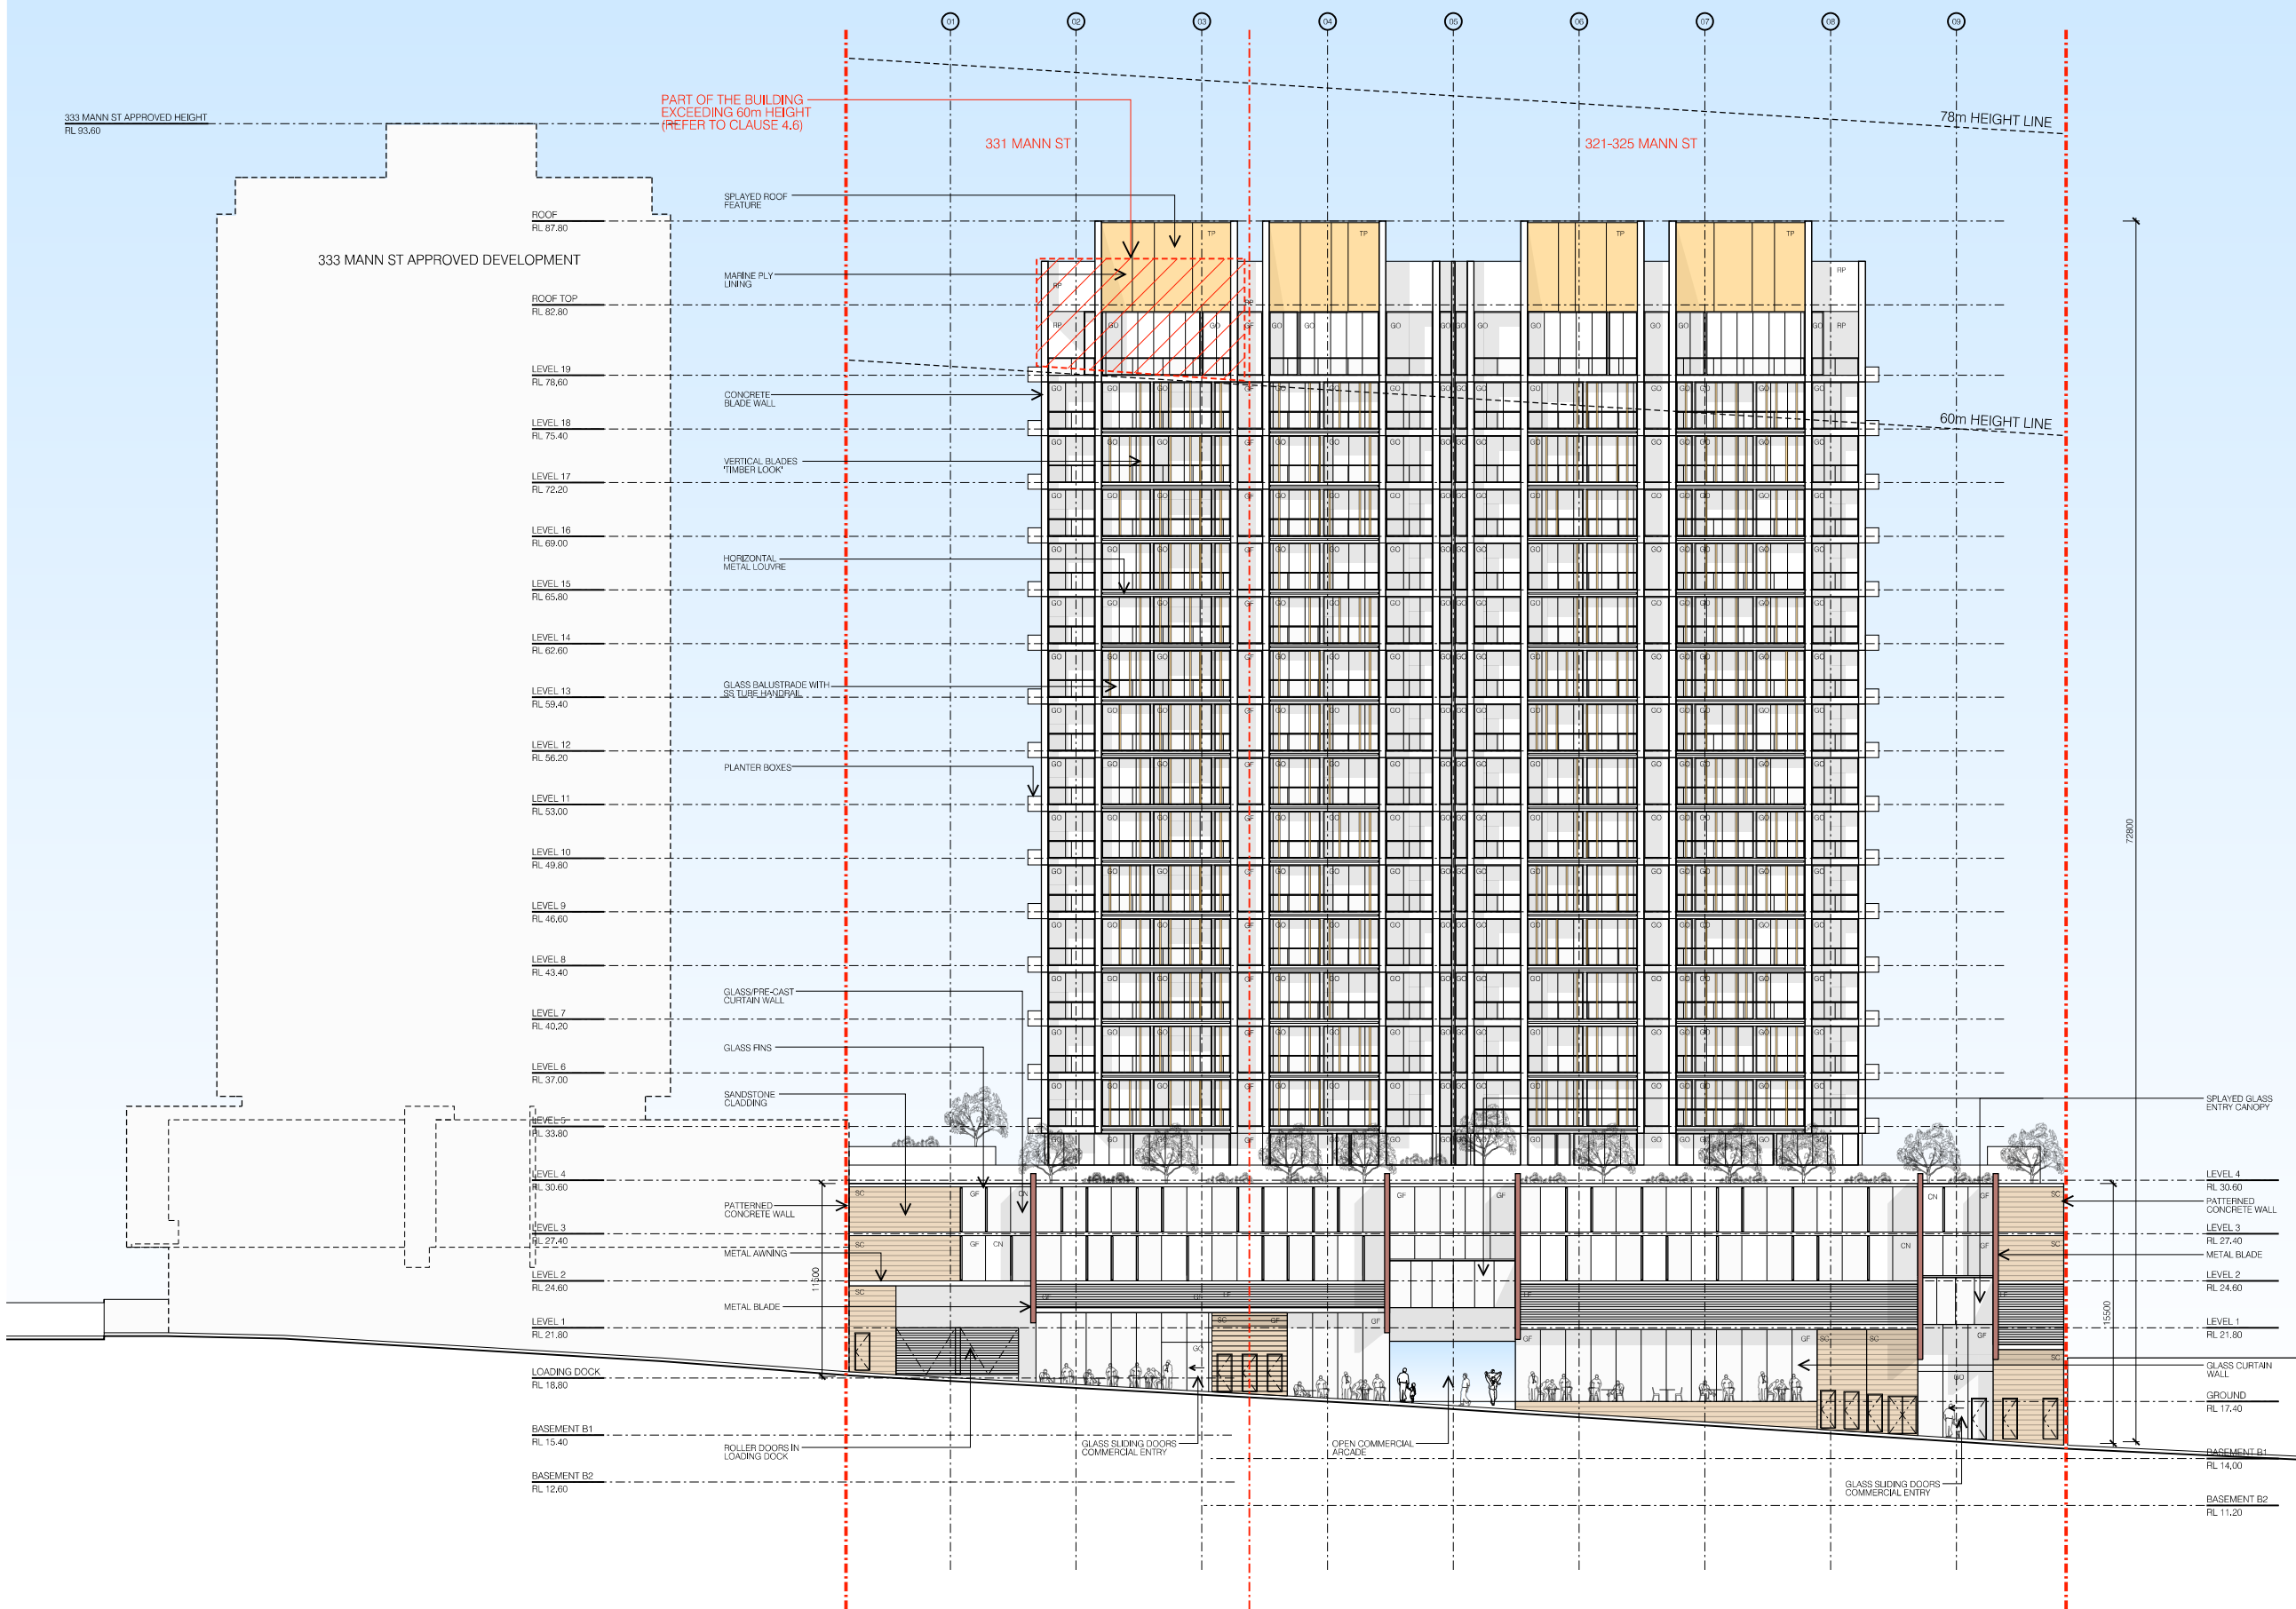

01 WEST ELEVATION
1:100

NOT FOR CONSTRUCTION

THIS DRAWING IS FOR PRELIMINARY APPLICATION PURPOSES ONLY AND IS NOT TO BE USED IN CONJUNCTION WITH ANY OTHER PROJECT DOCUMENTATION. ALL INFORMATION CONTAINED HEREIN IS THE PROPERTY OF CHAPMAN ARCHITECTURE. IT IS NOT TO BE REPRODUCED OR TRANSMITTED IN ANY FORM OR BY ANY MEANS, ELECTRONIC OR MECHANICAL, WITHOUT PERMISSION IN WRITING FROM CHAPMAN ARCHITECTURE. DOCUMENTATION IS THE PROPERTY OF CHAPMAN ARCHITECTURE.

ISSUE	DESCRIPTION	DATE
A	DA DRAFT	20.01.2017
B	DA DRAFT REVISION	03.02.2017
C	DA DRAFT REVISION	10.02.2017
D	COUNCIL REVIEW	20.02.2017
E	ISSUE TO CONSULTANTS	06.03.2017
F	ISSUE TO CONSULTANTS	14.03.2017
G	ISSUE TO CONSULTANTS	11.04.2017
H	ISSUE TO CONSULTANTS	26.04.2017
I	DA SUBMISSION	26.05.2017
K	DA ADDITIONAL INFORMATION	13.06.2018
L	COUNCIL REQUESTED UPDATES	18.07.2019

LEGEND	
CN	OFF FORM CONCRETE
CNP	OFF FORM CONCRETE PATTERNED
GP	COPPER CLADDING
GB	GLASS BALUSTRADE
GF	GLAZING FIXED
GO	GLAZING OPERABLE
LF	LOUNGES FIXED
LO	LOUNGES OPERABLE
MD	METAL ROLLER DOOR
RP	RENDER AND PAINT
SC	STONE CLADDING
TP	TIMBER PANEL

ARCHITECT:
chapmanarchitecture
100 EMBURY ST BOND JUNCTION
T: 0400 380 700
E: arch@chapmanarchitecture.com.au

PROJECT:
321-331 MANN ST SHOP-TOP HOUSING
ADDRESS:
321-331 MANN ST, GOSFORD NSW
CLIENT:
Mann St Enterprises Pty Ltd
att
Mann St Enterprises Trust

DRAWING TITLE:
WEST ELEVATION
DRAWING NO.: DA-301
ISSUE: L
DATE: 18.01.2019

SCALE:
1:200 @ A1
0m 2m 4m 10m

ISSUE	DESCRIPTION	DATE
A	DA DRAFT	20.01.2017
B	DA DRAFT REVISION	03.02.2017
C	DA DRAFT REVISION	10.02.2017
D	COUNCIL REVIEW	23.02.2017
E	ISSUE TO CONSULTANTS	06.03.2017
F	ISSUE TO CONSULTANTS	14.03.2017
G	ISSUE TO CONSULTANTS	11.04.2017
H	ISSUE TO CONSULTANTS	26.04.2017
I	DA SUBMISSION	26.05.2017
K	DA ADDITIONAL INFORMATION	13.06.2018
L	COUNCIL REQUESTED UPDATES	18.01.2019



LEGEND	
	PLANT, STORAGE (NON GFA AREA)
	PARKING
	COMMERCIAL TENANCY
	COMMERCIAL CIRCULATION
	1 BEDROOM UNIT
	2 BEDROOM UNIT
	3 BEDROOM UNIT
	RESIDENTIAL CIRCULATION

ARCHITECT:
chapmanarchitecture
162 EBLEY ST BOND JUNCTION
T: 0420 382 700
E: andrew@chapmanarchitecture.com.au

PROJECT:
321-331 MANN ST SHOP-TOP HOUSING

ADDRESS:
321-331 MANN ST, GOSFORD NSW

CLIENT:
Mann St Enterprises Pty Ltd
atf
Mann St Enterprises Trust

DRAWING TITLE:
NORTH & SOUTH ELEVATIONS

DRAWING NO.:	ISSUE:	DATE:
DA -302	L	18.01.2019


SCALE:
1:200 @ A1



NOT FOR CONSTRUCTION


THIS DRAWING IS FOR PRELIMINARY APPLICATION PURPOSES ONLY AND IS NOT TO BE USED IN CONSTRUCTION. ALL REQUIREMENTS OF THE BUILDING ACT 2006 AND THE BUILDING REGULATIONS 2006 SHALL BE COMPLIED WITH. THE DRAWING IS THE PROPERTY OF CHAPMAN ARCHITECTURE AND SHALL BE USED ONLY FOR THE PROJECT AND SITE SPECIFICALLY IDENTIFIED. ANY REUSE OR MODIFICATION OF THIS DRAWING WITHOUT THE WRITTEN PERMISSION OF CHAPMAN ARCHITECTURE IS STRICTLY PROHIBITED.

ISSUE	DESCRIPTION	DATE
A	DA DRAFT	20.01.2017
B	DA DRAFT REVISION	03.02.2017
C	DA DRAFT REVISION	10.02.2017
D	COUNCIL REVIEW	20.02.2017
E	ISSUE TO CONSULTANTS	06.03.2017
F	ISSUE TO CONSULTANTS	14.03.2017
G	ISSUE TO CONSULTANTS	11.04.2017
H	ISSUE TO CONSULTANTS	26.04.2017
I	DA SUBMISSION	26.05.2017
K	DA ADDITIONAL INFORMATION	13.06.2018
L	COUNCIL REQUESTED UPDATES	18.01.2019

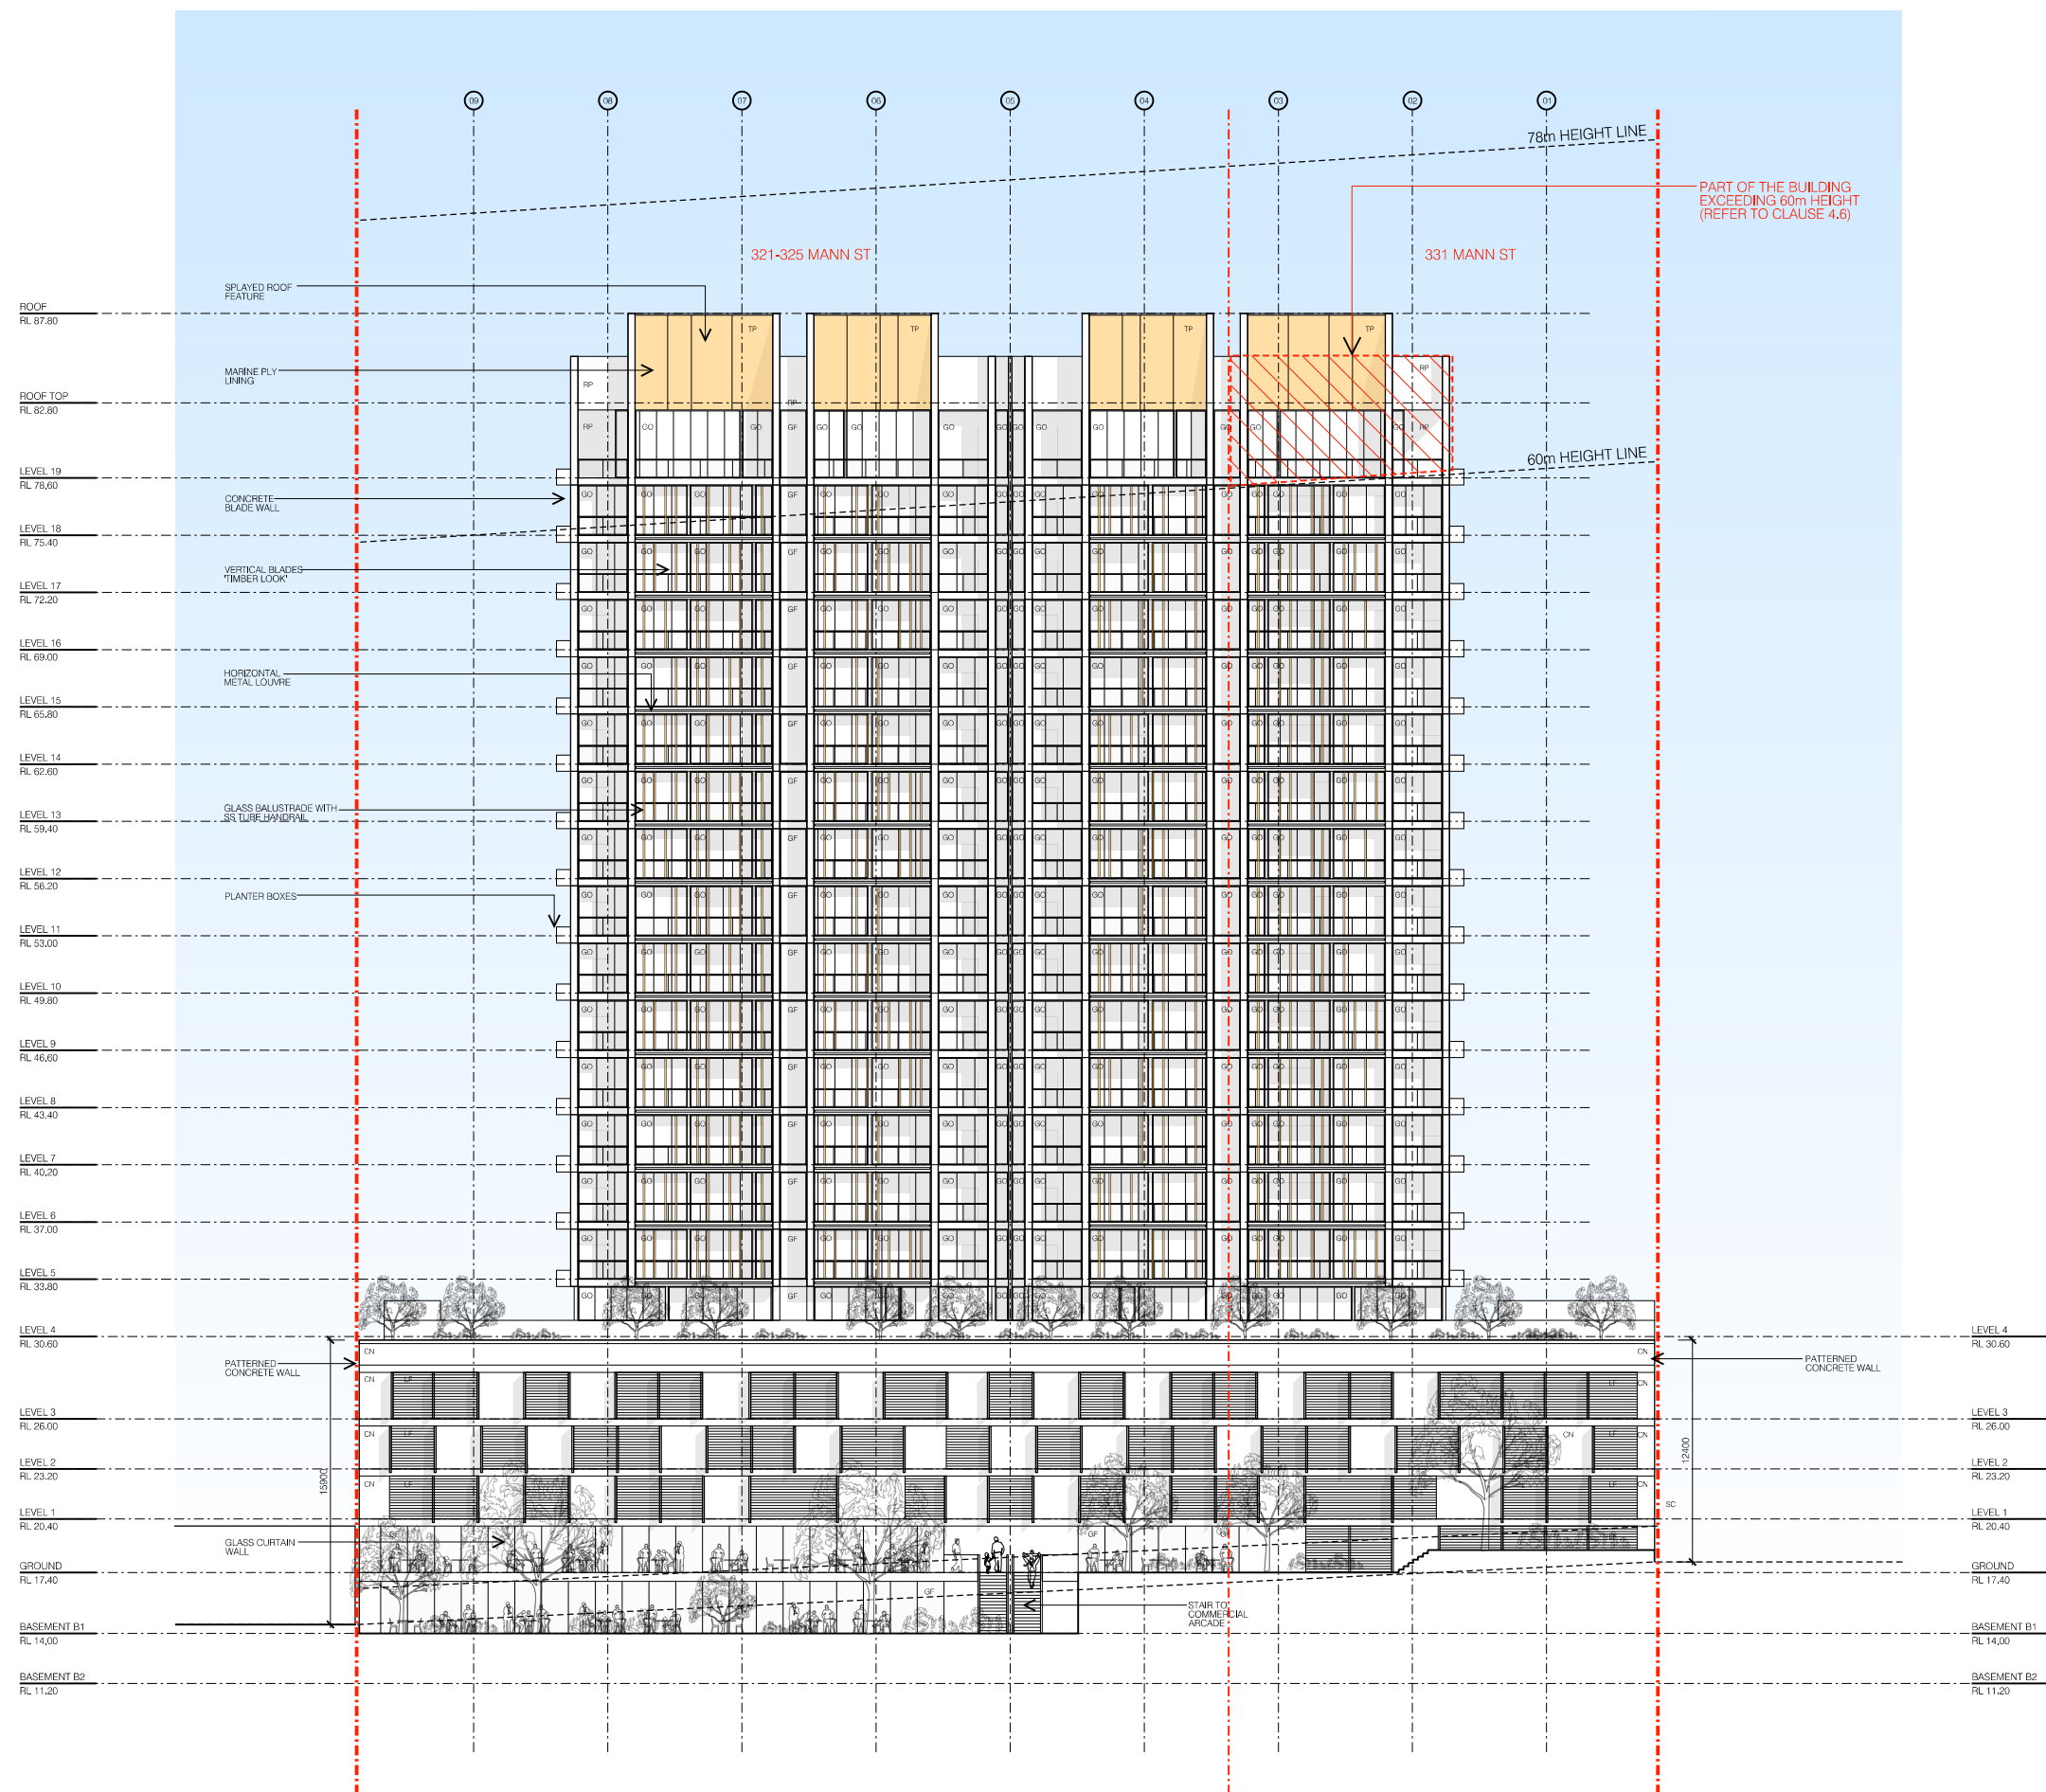

01 EAST ELEVATION

1:100

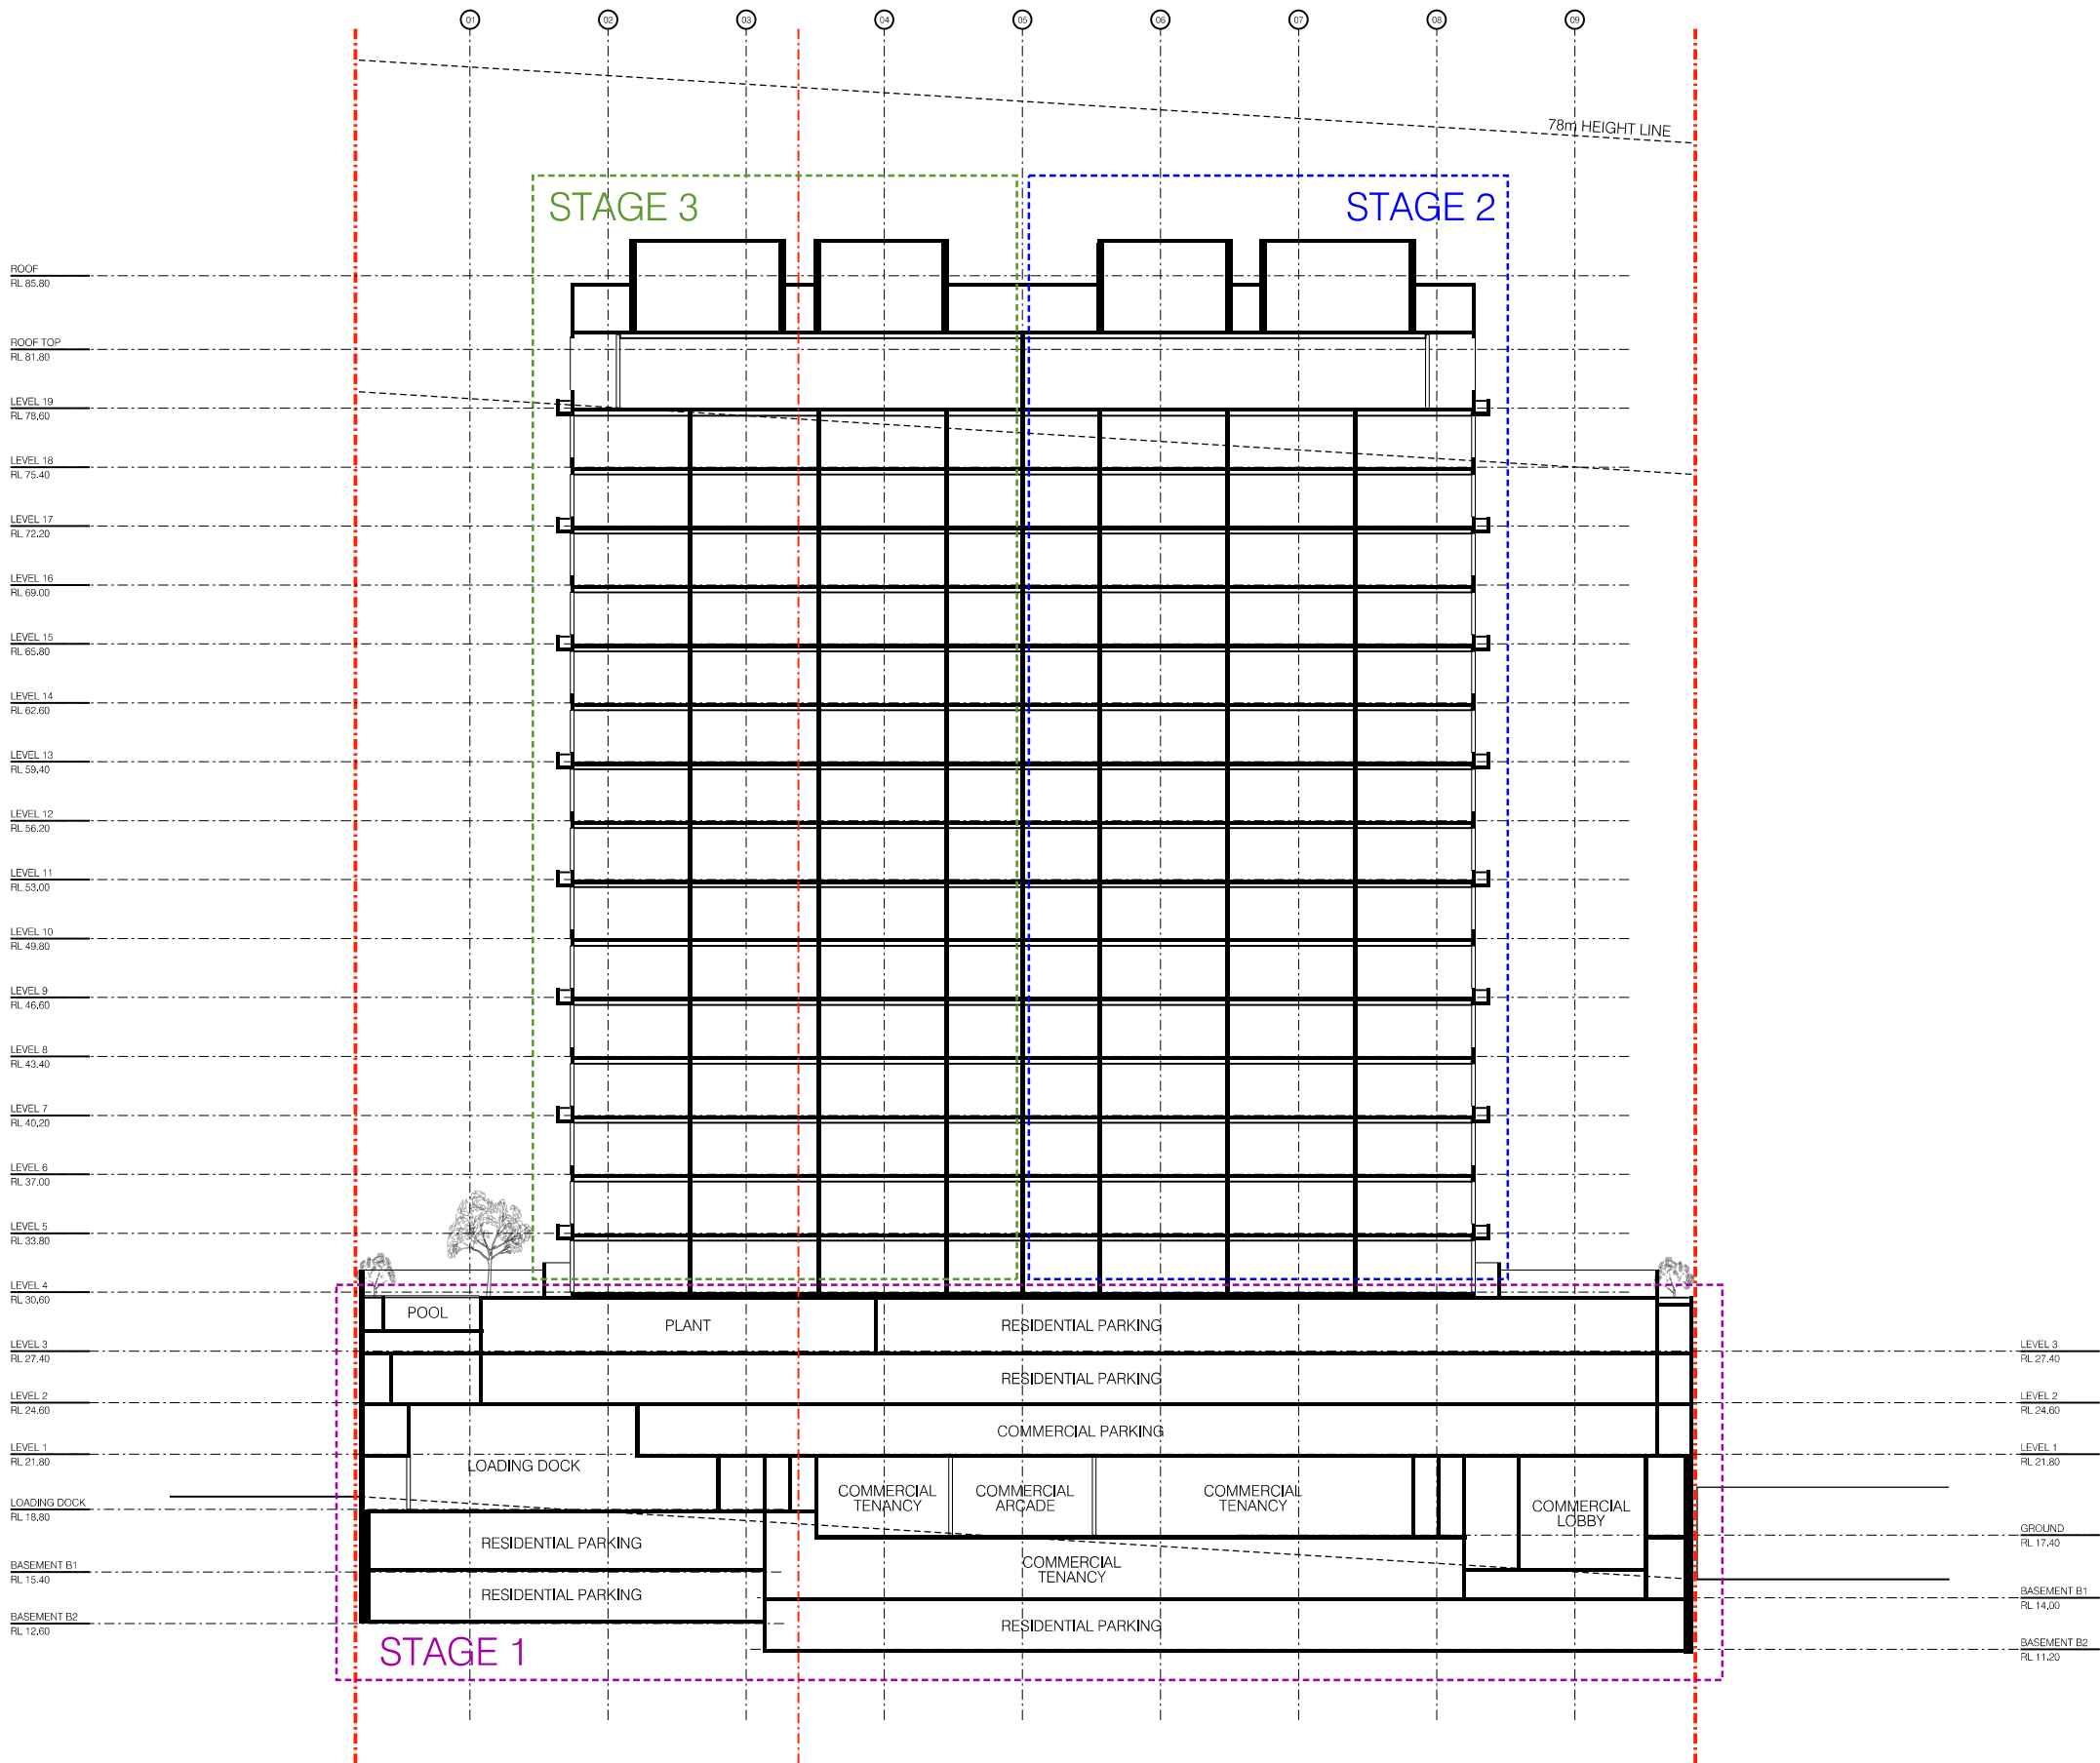

- STAGE 1
COMMERCIAL PODIUM,
ABOVE GROUND PARKING,
UNDERGROUND PARKING
- STAGE 2
RESIDENTIAL TOWER 1
- STAGE 3
RESIDENTIAL TOWER 2

NOT FOR CONSTRUCTION

THIS DRAWING IS FOR DEVELOPMENT APPROVAL PURPOSES ONLY AND IS NOT TO BE
USED BY ANY OTHER PARTY FOR ANY OTHER PROJECT. DOCUMENTATION IS A
PROPERTY OF CHAPMAN ARCHITECTURE. IT IS THE RESPONSIBILITY OF THE USER TO
VERIFY THE ACCURACY OF THE INFORMATION AND TO OBTAIN ANY NECESSARY
PERMISSIONS FROM THE APPROPRIATE AUTHORITIES BEFORE USING THIS
DRAWING FOR ANY OTHER PURPOSE. DOCUMENTATION IS THE PROPERTY OF CHAPMAN ARCHITECTURE.

ISSUE	DESCRIPTION	DATE
A	DA DRAFT	20.01.2017
B	DA DRAFT REVISION	03.02.2017
C	DA DRAFT REVISION	10.02.2017
D	COUNCIL REVIEW	20.02.2017
E	ISSUE TO CONSULTANTS	06.03.2017
F	ISSUE TO CONSULTANTS	14.03.2017
G	ISSUE TO CONSULTANTS	11.04.2017
H	ISSUE TO CONSULTANTS	26.04.2017
I	DA SUBMISSION	26.05.2017
J	DA ADDITIONAL INFORMATION	13.06.2018
K	COUNCIL REQUESTED UPDATES	18.01.2019

ARCHITECT:
chapmanarchitecture
180 ERMLEY ST GOSFORD JUNCTION
P.O. BOX 180 700
E: aaron@chapmanarchitecture.com.au

PROJECT:
321-331 MANN ST SHOP-TOP HOUSING

ADDRESS:
321-331 MANN ST, GOSFORD NSW

CLIENT:
Mann St Enterprises Pty Ltd
att
Mann St Enterprises Trust

DRAWING TITLE:
STAGING PLAN

DRAWING NO.: DA-013
ISSUE: L
DATE: 18.01.2019

SCALE:
1:200 @ A1

0m 2m 4m 10m