



## 321-325 Mann St

SHOP TOP HOUSING DEVELOPMENT

321-325 MANN ST


GOSFORD

NSW

DEVELOPMENT APPLICATION



SITE LOCATION

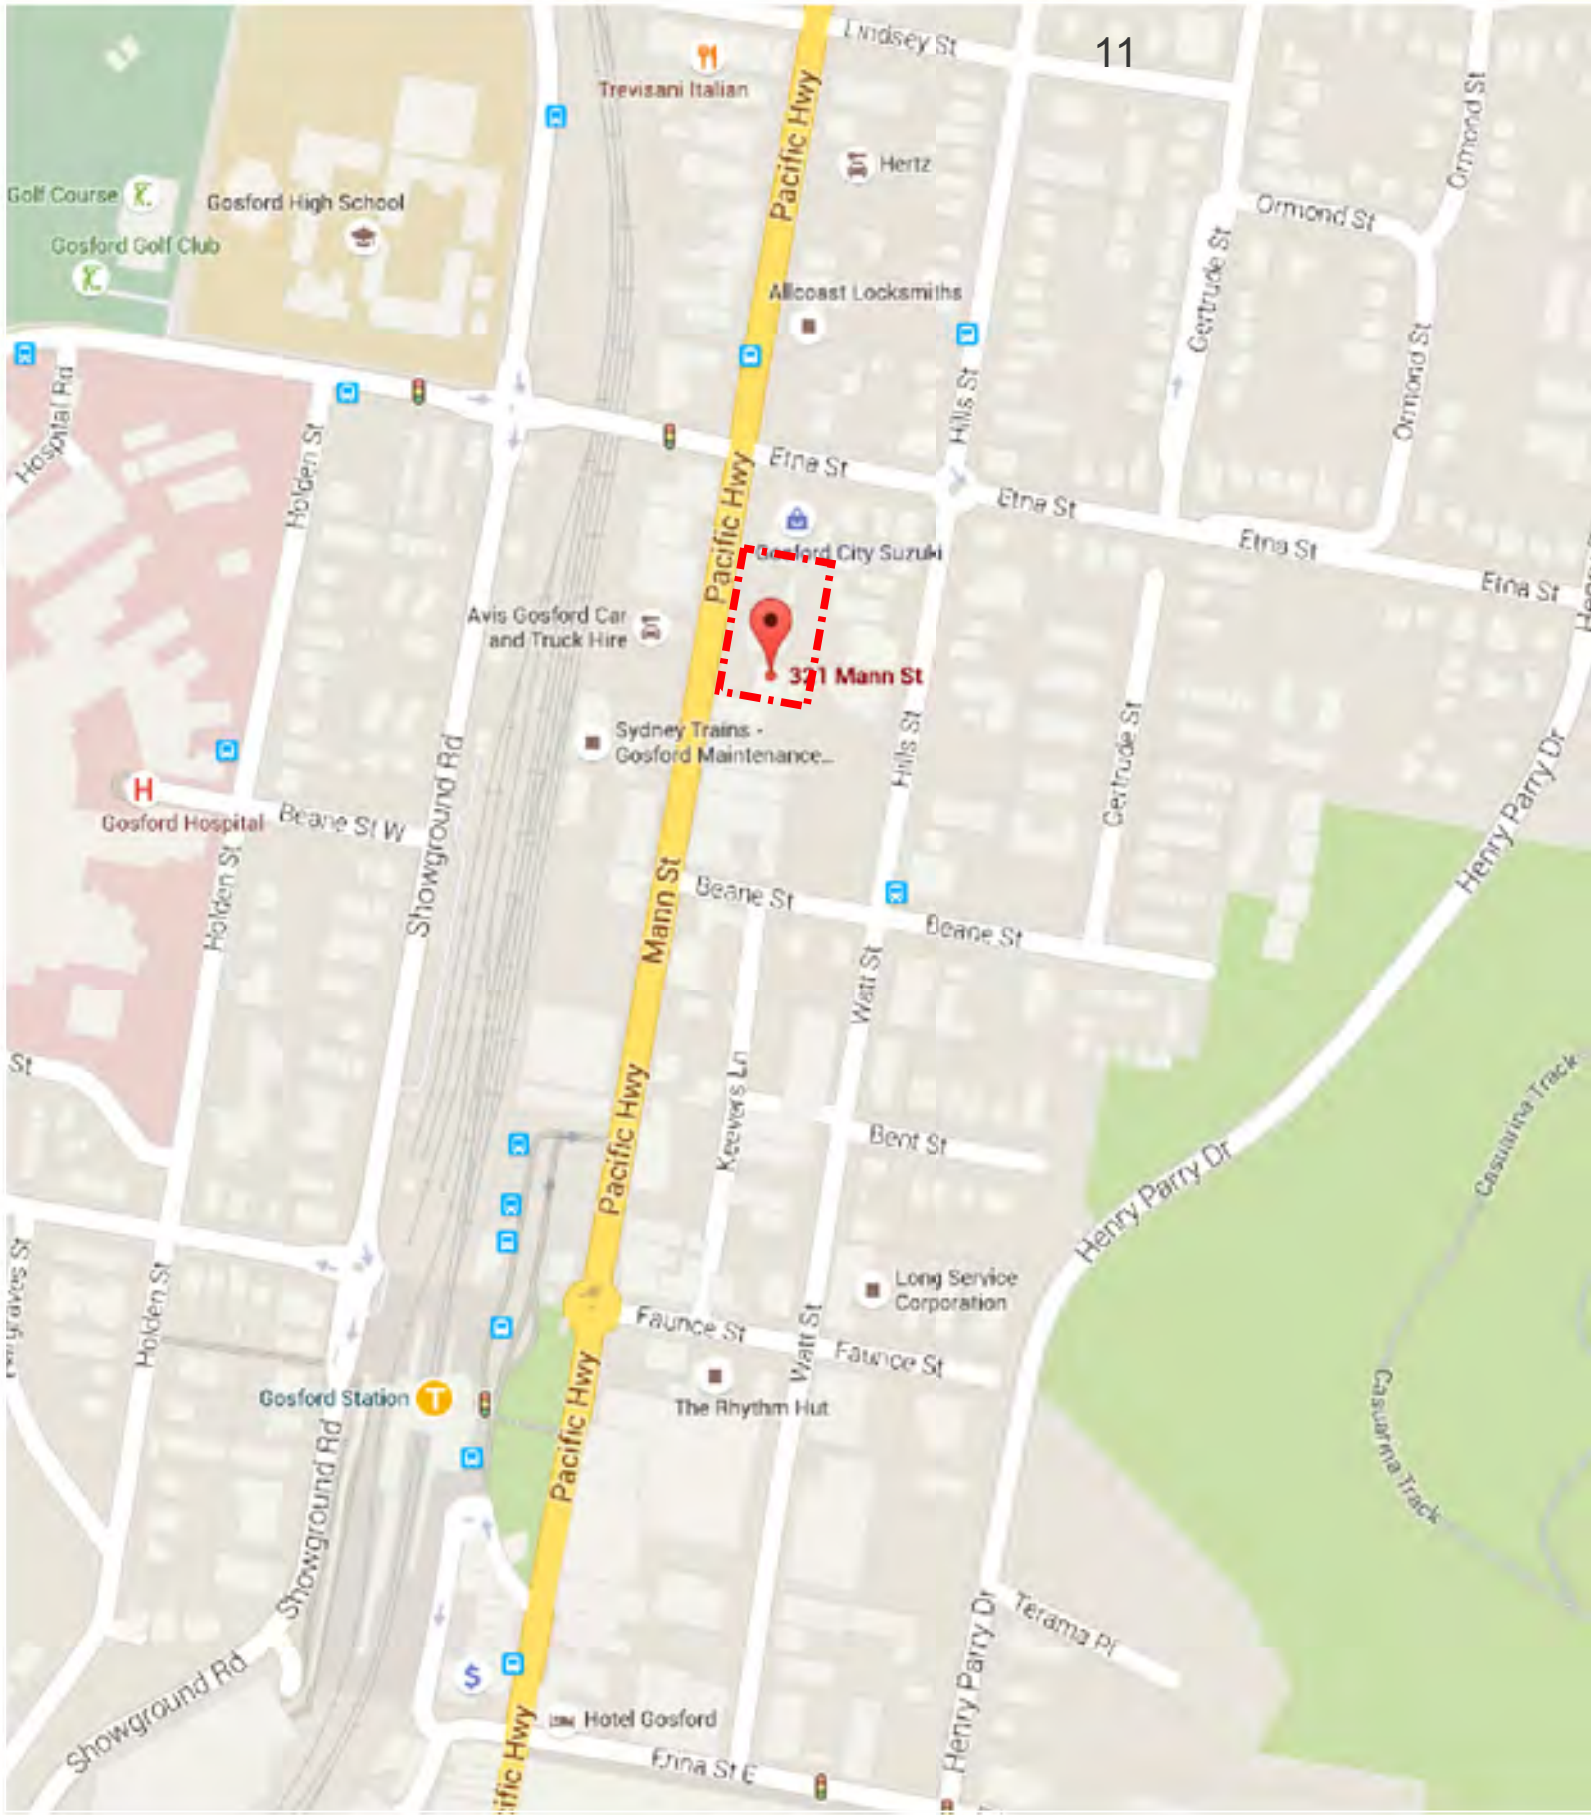

AERIAL PHOTOGRAPH



ARCHITECTURAL DRAWING SCHEDULE

- DA - 001 TITLE SHEET  
DA - 002 PROJECT OUTLINE  
DA - 003 SITE ANALYSIS  
DA - 004 EXTERNAL FINISHES  
DA - 005 DEMOLITION PLAN  
DA - 006 SHADOW DIAGRAMS  
DA - 007 SHADOW DIAGRAMS  
DA - 008 SHADOW DIAGRAMS  
DA - 009 APARTMENT COMPLIANCE DIAGRAMS  
DA - 010 APARTMENT COMPLIANCE DIAGRAMS  
DA - 011 APARTMENT COMPLIANCE DIAGRAMS  
DA - 012 BASIX INFORMATION

- DA - 101 GROUND FLOOR PLAN  
DA - 102 LEVEL 1 PLAN  
DA - 103 LEVEL 2 PLAN  
DA - 104 LEVEL 3 PLAN  
DA - 105 LEVEL 4 PLAN  
DA - 106 LEVEL 5-21 TYPICAL PLAN  
DA - 107 LEVEL 22 PLAN  
DA - 108 LEVEL 23 PLAN  
DA - 109 ROOF PLAN

- DA - 201 SECTIONS  
DA - 202 SECTIONS

- DA - 301 ELEVATIONS  
DA - 302 ELEVATIONS

SCHEDULE OF AREAS:

Planning Calculations

|                          |           |
|--------------------------|-----------|
| Site Area                | 3310 sqm  |
| Proposed GFA             | 21508 sqm |
| Proposed FSR             | 6.50:1    |
| Number of Apartments     | 182       |
| Number of Parking Spaces | 265       |

GFA Calculation

|                    |                    |
|--------------------|--------------------|
| Residential (GFA)  | 14168 sqm          |
| Commercial (GFA)   | 2540 sqm           |
| Parking (Podium)   | 4800 sqm           |
| Parking (Basement) | 3410 sqm (non GFA) |

GFA Calculation

|                   | Commercial | Commercial Circulation | Unit 1 (3 Bed) | Units 2 (2 Bed) | Unit 3 (1 Bed) | Unit 4 (1 Bed) | Unit 5 (2 Bed) | Unit 6 (1 Bed) | Unit 7 (Studio) | Unit 8 (2 Bed) | Unit 9 (2 Bed) | Unit 10 (3 Bed) | Unit 11 (1 Bed) | Unit 12 (2 Bed) | Unit 13 (1 Bed) | Unit 14 (2 Bed) | Unit 15 (2 Bed) | Unit 16 (2 Bed) | Unit 17-20 (Penthouse) | Residential Circulation |
|-------------------|------------|------------------------|----------------|-----------------|----------------|----------------|----------------|----------------|-----------------|----------------|----------------|-----------------|-----------------|-----------------|-----------------|-----------------|-----------------|-----------------|------------------------|-------------------------|
| B2                |            |                        |                |                 |                |                |                |                |                 |                |                |                 |                 |                 |                 |                 |                 |                 |                        | 20                      |
| B1                | 1050       |                        |                |                 |                |                |                |                |                 |                |                |                 |                 |                 |                 |                 |                 |                 |                        | 20                      |
| Ground            | 950        | 60                     |                |                 |                |                |                |                |                 |                |                |                 |                 |                 |                 |                 |                 |                 |                        | 100                     |
| Level 1           |            |                        |                |                 |                |                |                |                |                 |                |                |                 |                 |                 |                 |                 |                 |                 |                        | 20                      |
| Level 2           | 420        | 60                     |                |                 |                |                |                |                |                 |                |                |                 |                 |                 |                 |                 |                 |                 |                        | 20                      |
| Level 3           |            |                        |                |                 |                |                |                |                |                 |                |                |                 |                 |                 |                 |                 |                 |                 |                        | 20                      |
| Apartment Types   |            |                        | 108            | 75              | 55             | 55             | 75             | 55             | 32              | 80             | 75             | 108             | 55              | 78              | 50              | 75              | 110             | 110             | 170                    | 41.5                    |
| No. of Apartments |            |                        | 14             | 14              | 15             | 15             | 14             | 14             | 15              | 15             | 15             | 15              | 14              | 14              | 1               | 1               | 1               | 1               | 4                      | 16                      |
| Total GFA         | 2420       | 120                    | 1512           | 1050            | 825            | 825            | 1050           | 770            | 480             | 1200           | 1125           | 1620            | 770             | 1092            | 50              | 75              | 110             | 110             | 680                    | 824                     |

NOTES:

- ALL BUILDING WORK TO BE CARRIED OUT IN ACCORDANCE WITH THE ENVIRONMENTAL PLANNING ACT & REGULATIONS, THE BUILDING CODE OF AUSTRALIA AND RELEVANT STANDARDS.
- COMPLIANCE REQUIRED FOR ALL COUNCIL SEDIMENTATION & EROSION CONTROL MEASURES FOR EXTERNAL WORKS INCLUDING STORMWATER RUNOFF QUALITY REQUIREMENTS. REFER TO CIVIL ENGINEERS DRAWINGS FOR DETAIL.
- REFER TO SURVEY FOR RELEVANT INFORMATION INCLUDING SERVICES LOCATIONS, EXISTING LAYOUT & EXTENT OF REQUIRED DEMOLITION. ALL INFORMATION OF THE EXISTING SITE IS INDICATIVE ONLY.
- REFER TO RELEVANT CONSULTANT DOCUMENTATION FOR DETAILED INFORMATION ON SERVICES AND CIVIL ENGINEERING COMPONENTS.
- REFER TO LANDSCAPE ARCHITECTS DOCUMENTATION FOR INFORMATION ON LANDSCAPED AREAS. LANDSCAPING INFORMATION SHOWN ON ARCHITECTURAL DRAWINGS IS INDICATIVE ONLY.
- REFER TO STATEMENT OF ENVIRONMENTAL EFFECTS FOR ALL RELEVANT SUBMISSION DOCUMENTATION

NOT FOR CONSTRUCTION

THIS DRAWING IS FOR DEVELOPMENT APPLICATION PURPOSES ONLY AND IS TO BE READ IN CONJUNCTION WITH ALL RELEVANT PROJECT DOCUMENTATION & ALL PROJECT CONSULTANT DOCUMENTATION.  
DO NOT SCALE FROM THIS DRAWING. ONLY FIGURED DIMENSIONS SHALL BE USED.  
REPORT ANY DISCREPANCY BETWEEN THIS DRAWING & OTHER PROJECT DOCUMENTATION IMMEDIATELY TO THE ARCHITECT FOR CLARIFICATION.

| ISSUE | DESCRIPTION               | DATE       |
|-------|---------------------------|------------|
| A     | DA DRAFT                  | 20.01.2017 |
| B     | DA DRAFT REVISION         | 03.02.2017 |
| C     | DA DRAFT REVISION         | 10.02.2017 |
| D     | COUNCIL REVIEW            | 20.02.2017 |
| E     | ISSUE TO CONSULTANTS      | 06.03.2017 |
| F     | ISSUE TO CONSULTANTS      | 14.03.2017 |
| G     | ISSUE TO CONSULTANTS      | 11.04.2017 |
| H     | ISSUE TO CONSULTANTS      | 26.04.2017 |
| J     | DA SUBMISSION             | 26.05.2017 |
| K     | DA ADDITIONAL INFORMATION | 13.06.2018 |
| L     | COUNCIL REQUESTED UPDATES | 18.01.2019 |
| M     | COUNCIL REQUESTED UPDATES | 10.02.2020 |

ARCHITECT:

chapmanarchitecture  
182 EBLEY ST BOND JUNCTION  
T: 0400 385 700  
E: andrew@chapmanarchitecture.com.au

PROJECT:

321-331 MANN ST SHOP-TOP HOUSING

ADDRESS:

321-331 MANN ST, GOSFORD NSW

CLIENT:

Mann St Enterprises Pty Ltd  
atf  
Mann St Enterprises Trust

DRAWING TITLE:

PROJECT OUTLINE

DRAWING NO.:

DA - 002

ISSUE:

M

DATE:

10.02.2020




SCALE:

1:100 @ A1





| ISSUE | DESCRIPTION               | DATE       |
|-------|---------------------------|------------|
| A     | DA DRAFT                  | 20.01.2017 |
| B     | DA DRAFT REVISION         | 03.02.2017 |
| C     | DA DRAFT REVISION         | 10.02.2017 |
| D     | COUNCIL REVIEW            | 20.02.2017 |
| E     | ISSUE TO CONSULTANTS      | 06.03.2017 |
| F     | ISSUE TO CONSULTANTS      | 14.03.2017 |
| G     | ISSUE TO CONSULTANTS      | 11.04.2017 |
| H     | ISSUE TO CONSULTANTS      | 26.04.2017 |
| J     | DA SUBMISSION             | 26.05.2017 |
| K     | DA ADDITIONAL INFORMATION | 13.06.2018 |
| L     | COUNCIL REQUESTED UPDATES | 18.01.2019 |
| M     | COUNCIL REQUESTED UPDATES | 10.02.2020 |

  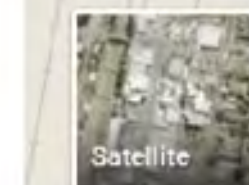

chapmanarchitecture  
162 EBLEY ST BONDI JUNCTION  
T: 0420 382 700  
E: [andrew@chapmanarchitecture.com.au](mailto:andrew@chapmanarchitecture.com.au)

DRAWING TITLE:  
SITE ANALYSIS PLAN

|              |        |            |
|--------------|--------|------------|
| DRAWING NO.: | ISSUE: | DATE:      |
| DA - 003     | M      | 10.02.2020 |

SCALE:  
1:100 @ A1







PLANTER BOXES  
SECTION 01-204



VERTICAL TIMBER LOUVRES (LO)



SPLAYED ROOF FEATURE - 'SGI ARCHITECTURAL - PRODEMA'  
COMPOSITE WOOD PANEL (TP)



CONCRETE BLADE WALLS (CN)




GLASS CANOPY



FROSTED GLASS FINIS (GF)



GLASS CURTAIN WALLS & CAFE SEATING (GO)

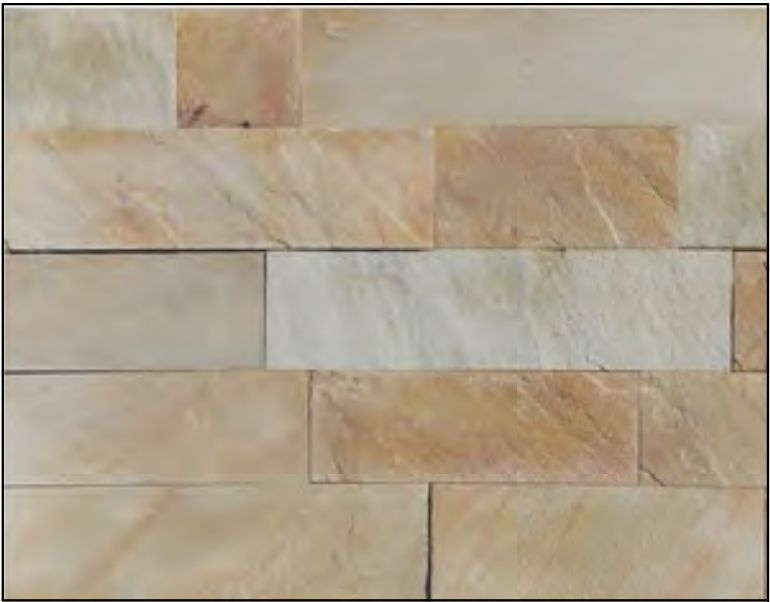

SANDSTONE CLADDING (SC)

NOT FOR CONSTRUCTION

THIS DRAWING IS FOR DEVELOPMENT APPLICATION PURPOSES ONLY AND IS TO BE  
READ IN CONJUNCTION WITH ALL RELEVANT PROJECT DOCUMENTATION & ALL  
SPECIALIST CONSULTANT DOCUMENTATION.  
DO NOT SCALE FROM THIS DRAWING. ONLY FIGURED DIMENSIONS SHALL BE USED.  
REPORT ANY DISCREPANCY BETWEEN THIS DRAWING & OTHER PROJECT  
DOCUMENTATION IMMEDIATELY TO THE ARCHITECT FOR CLARIFICATION.

| ISSUE | DESCRIPTION               | DATE       |
|-------|---------------------------|------------|
| A     | DA DRAFT                  | 20.01.2017 |
| B     | DA DRAFT REVISION         | 03.02.2017 |
| C     | DA DRAFT REVISION         | 10.02.2017 |
| D     | COUNCIL REVIEW            | 20.02.2017 |
| E     | ISSUE TO CONSULTANTS      | 06.03.2017 |
| F     | ISSUE TO CONSULTANTS      | 14.03.2017 |
| G     | ISSUE TO CONSULTANTS      | 11.04.2017 |
| H     | ISSUE TO CONSULTANTS      | 26.04.2017 |
| J     | DA SUBMISSION             | 26.05.2017 |
| K     | DA ADDITIONAL INFORMATION | 13.06.2018 |
| L     | COUNCIL REQUESTED UPDATES | 18.01.2019 |
| M     | COUNCIL REQUESTED UPDATES | 10.02.2020 |

ARCHITECT:

chapmanarchitecture  
162 EMBLEY ST BOND JUNCTION  
T: 0430 185 700  
E: andrew@chapmanarchitecture.com.au

PROJECT:

321-331 MANN ST SHOP-TOP HOUSING

ADDRESS:

321-331 MANN ST, GOSFORD NSW

CLIENT:

Mann St Enterprises Pty Ltd  
atf  
Mann St Enterprises Trust

DRAWING TITLE:

EXTERNAL FINISHES

DRAWING NO.:

DA - 004

ISSUE:

M

DATE:

10.02.2020


SCALE:

1:100 @ A1

0m 1m 2m 5m





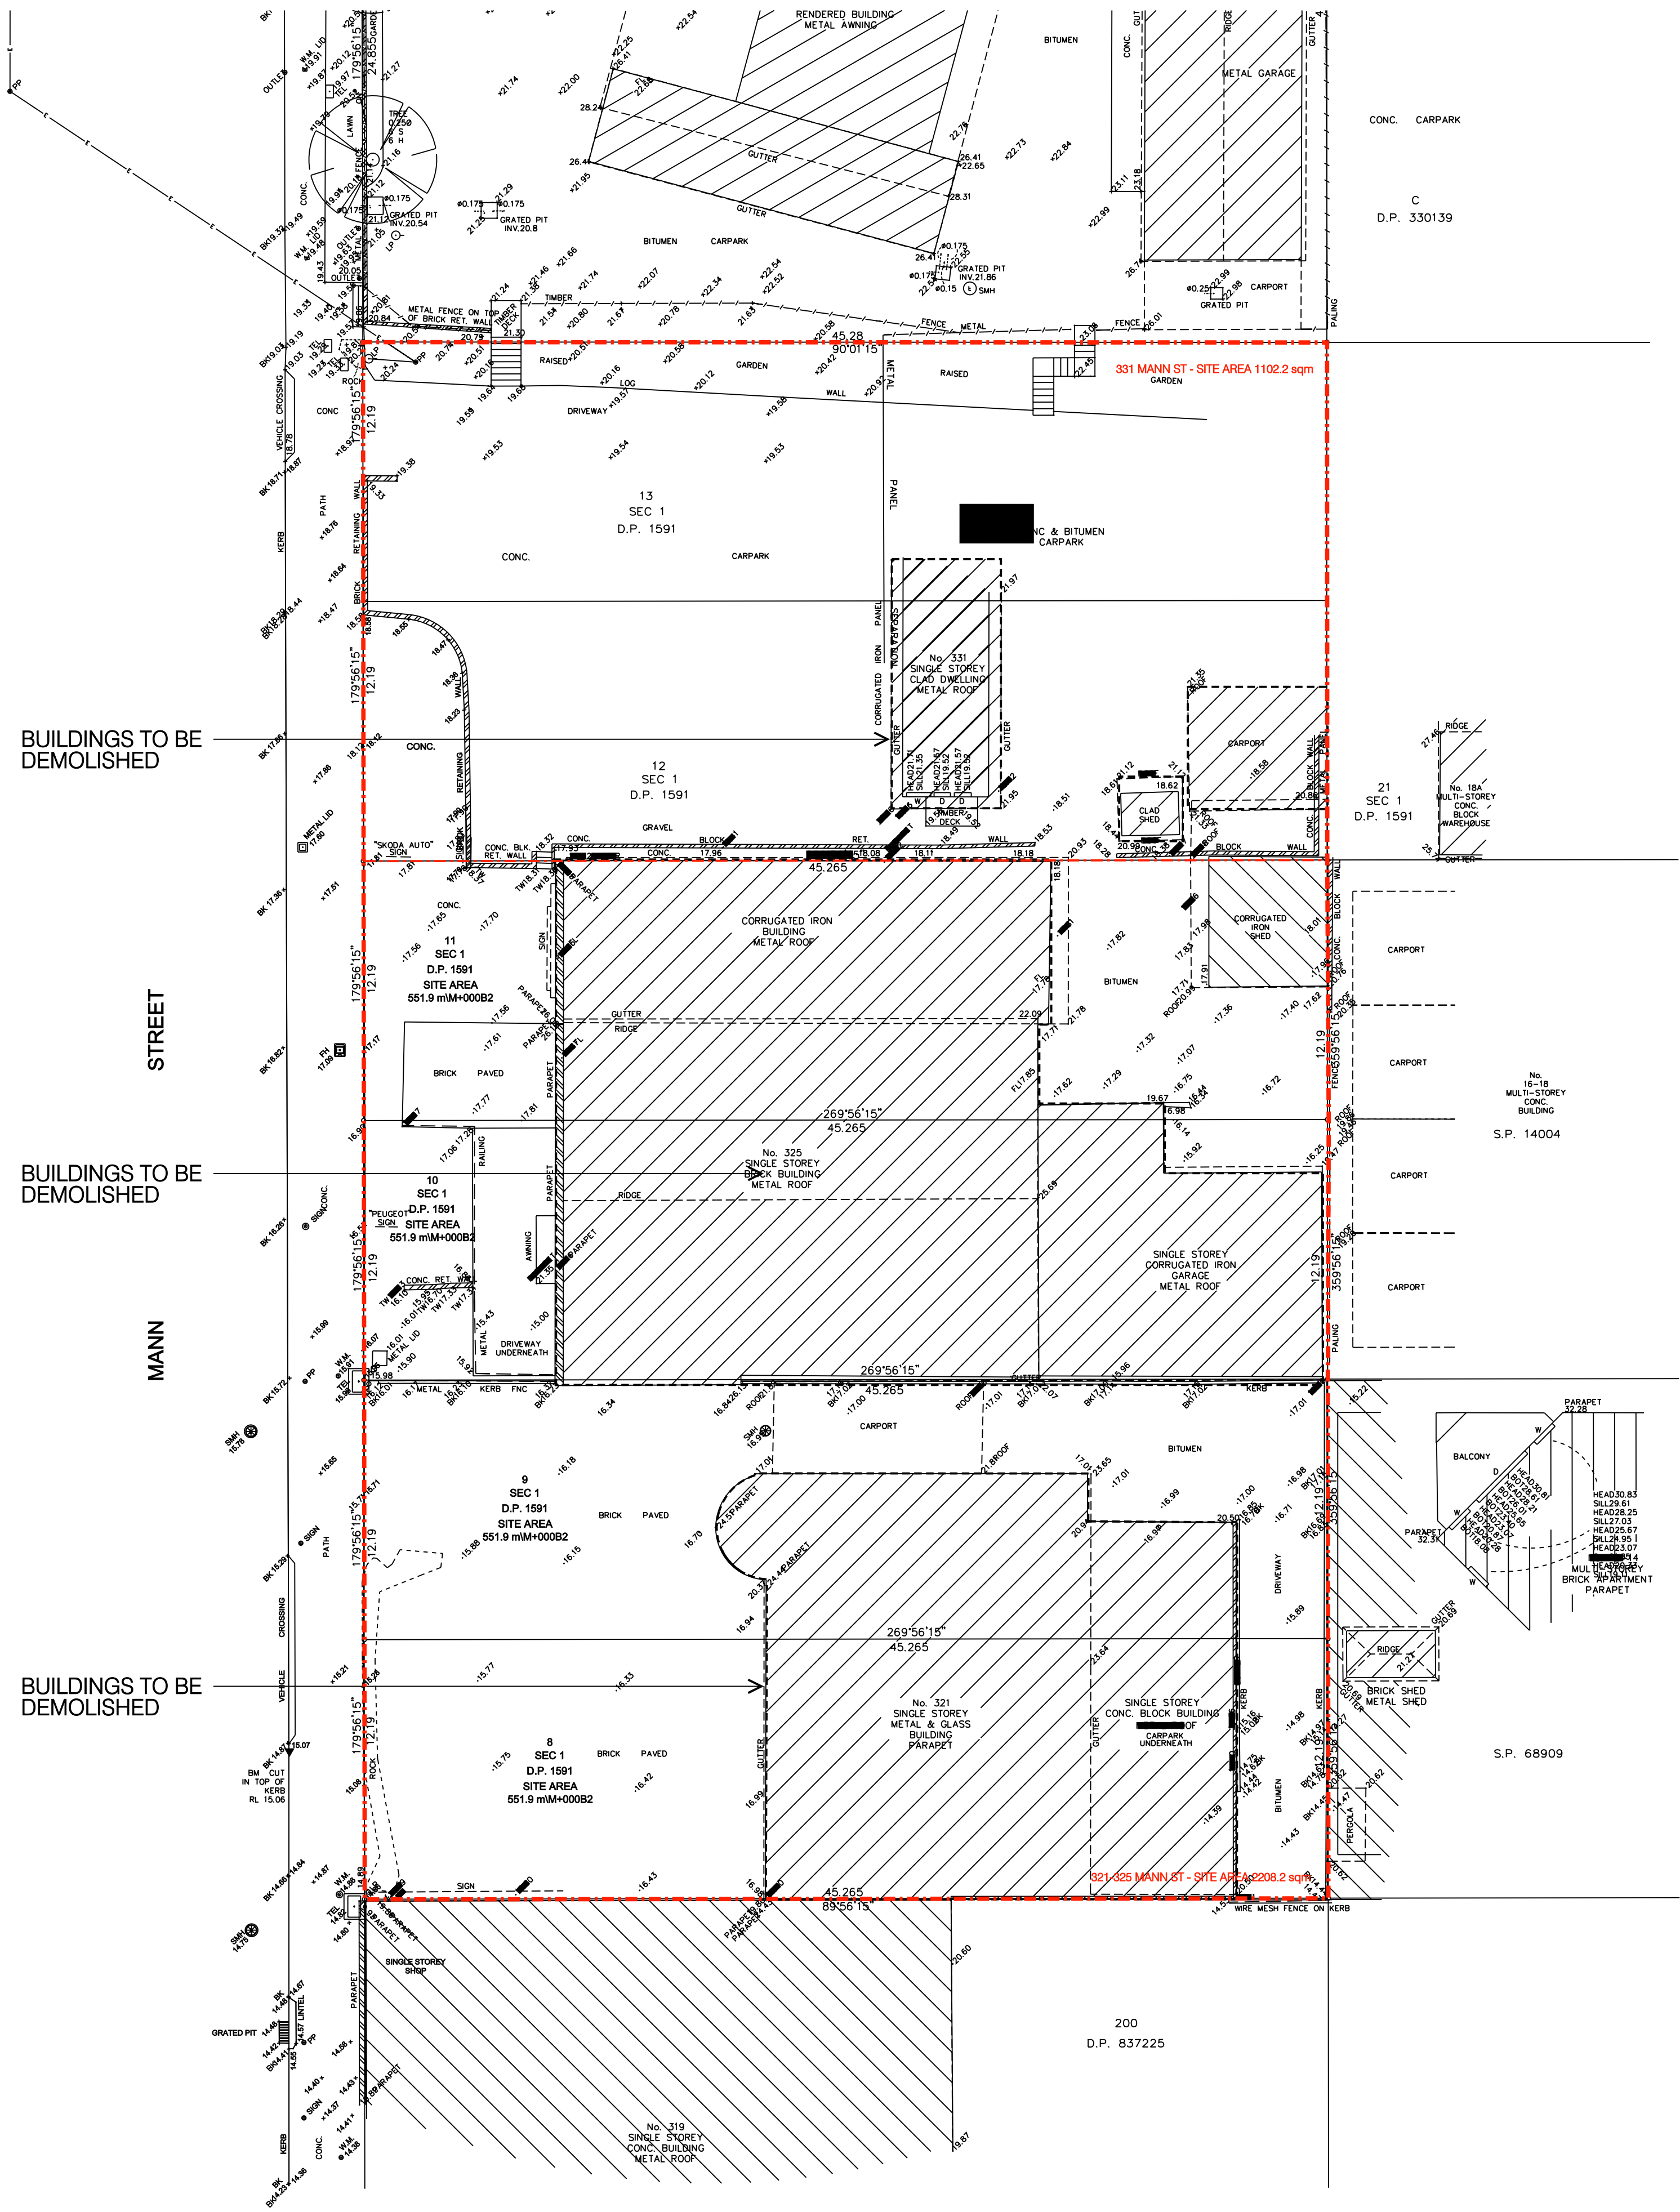

NOT FOR CONSTRUCTION

THIS DRAWING IS FOR DEVELOPMENT APPLICATION PURPOSES ONLY AND IS TO BE READ IN CONJUNCTION WITH ALL RELEVANT PROJECT DOCUMENTATION & ALL SPECIALIST CONSULTANT DOCUMENTATION.  
DO NOT SCALE FROM THIS DRAWING. ONLY DIMENSIONS SHOWN SHALL BE USED.  
REPORT ANY DISCREPANCY BETWEEN THIS DRAWING & OTHER PROJECT DOCUMENTATION IMMEDIATELY TO THE ARCHITECT FOR CLARIFICATION.

| ISSUE | DESCRIPTION               | DATE       |
|-------|---------------------------|------------|
| A     | DA DRAFT                  | 20.01.2017 |
| B     | DA DRAFT REVISION         | 03.02.2017 |
| C     | DA DRAFT REVISION         | 10.02.2017 |
| D     | COUNCIL REVIEW            | 20.02.2017 |
| E     | ISSUE TO CONSULTANTS      | 06.03.2017 |
| F     | ISSUE TO CONSULTANTS      | 14.03.2017 |
| G     | ISSUE TO CONSULTANTS      | 11.04.2017 |
| H     | ISSUE TO CONSULTANTS      | 26.04.2017 |
| J     | DA SUBMISSION             | 26.05.2017 |
| K     | DA ADDITIONAL INFORMATION | 13.06.2018 |
| L     | COUNCIL REQUESTED UPDATES | 18.01.2019 |
| M     | COUNCIL REQUESTED UPDATES | 10.02.2020 |

ARCHITECT:

chapmanarchitecture

162 EBLEY ST BOND JUNCTION  
T: 0420 985 700  
E: andrew@chapmanarchitecture.com.au

PROJECT:  
321-331 MANN ST SHOP-TOP HOUSING

ADDRESS:  
321-331 MANN ST, GOSFORD NSW

CLIENT:  
Mann St Enterprises Pty Ltd  
att  
Mann St Enterprises Trust

DRAWING TITLE:  
DEMOLITION PLAN

DRAWING NO.: DA - 005  
ISSUE: M  
DATE: 10.02.2020

SCALE:

1:100 @ A1

0m 1m 2m 5m



PROPOSED

8am JUNE 21st



PROPOSED

9am JUNE 21st



NOT FOR CONSTRUCTION

THIS DRAWING IS FOR DEVELOPMENT APPLICATION PURPOSES ONLY AND IS TO BE READ IN CONJUNCTION WITH ALL RELEVANT PROJECT DOCUMENTATION & ALL PROJECT CONSULTANT DOCUMENTATION.  
DO NOT SCALE FROM THIS DRAWING. ONLY FIGURED DIMENSIONS SHALL BE USED.  
REPORT ANY DISCREPANCY BETWEEN THIS DRAWING & OTHER PROJECT DOCUMENTATION IMMEDIATELY TO THE ARCHITECT FOR CLARIFICATION.

| ISSUE | DESCRIPTION               | DATE       |
|-------|---------------------------|------------|
| A     | DA DRAFT                  | 20.01.2017 |
| B     | DA DRAFT REVISION         | 03.02.2017 |
| C     | DA DRAFT REVISION         | 10.02.2017 |
| D     | COUNCIL REVIEW            | 20.02.2017 |
| E     | ISSUE TO CONSULTANTS      | 06.03.2017 |
| F     | ISSUE TO CONSULTANTS      | 14.03.2017 |
| G     | ISSUE TO CONSULTANTS      | 11.04.2017 |
| H     | ISSUE TO CONSULTANTS      | 26.04.2017 |
| J     | DA SUBMISSION             | 26.05.2017 |
| K     | DA ADDITIONAL INFORMATION | 13.06.2018 |
| L     | COUNCIL REQUESTED UPDATES | 18.01.2019 |
| M     | COUNCIL REQUESTED UPDATES | 10.02.2020 |


ARCHITECT:  
**chapmanarchitecture**  
185 EBLEY ST BOND JUNCTION  
T: 0400 985 700  
E: andrew@chapmanarchitecture.com.au

PROJECT:  
321-331 MANN ST SHOP-TOP HOUSING  
ADDRESS:  
321-331 MANN ST, GOSFORD NSW  
CLIENT:  
Mann St Enterprises Pty Ltd  
att  
Mann St Enterprises Trust

DRAWING TITLE:  
SHADOW DIAGRAMS  
DRAWING NO.: DA-006  
ISSUE: M  
DATE: 10.02.2020

SCALE:  
1:1000 @ A1  
0m 10m 20m 50m




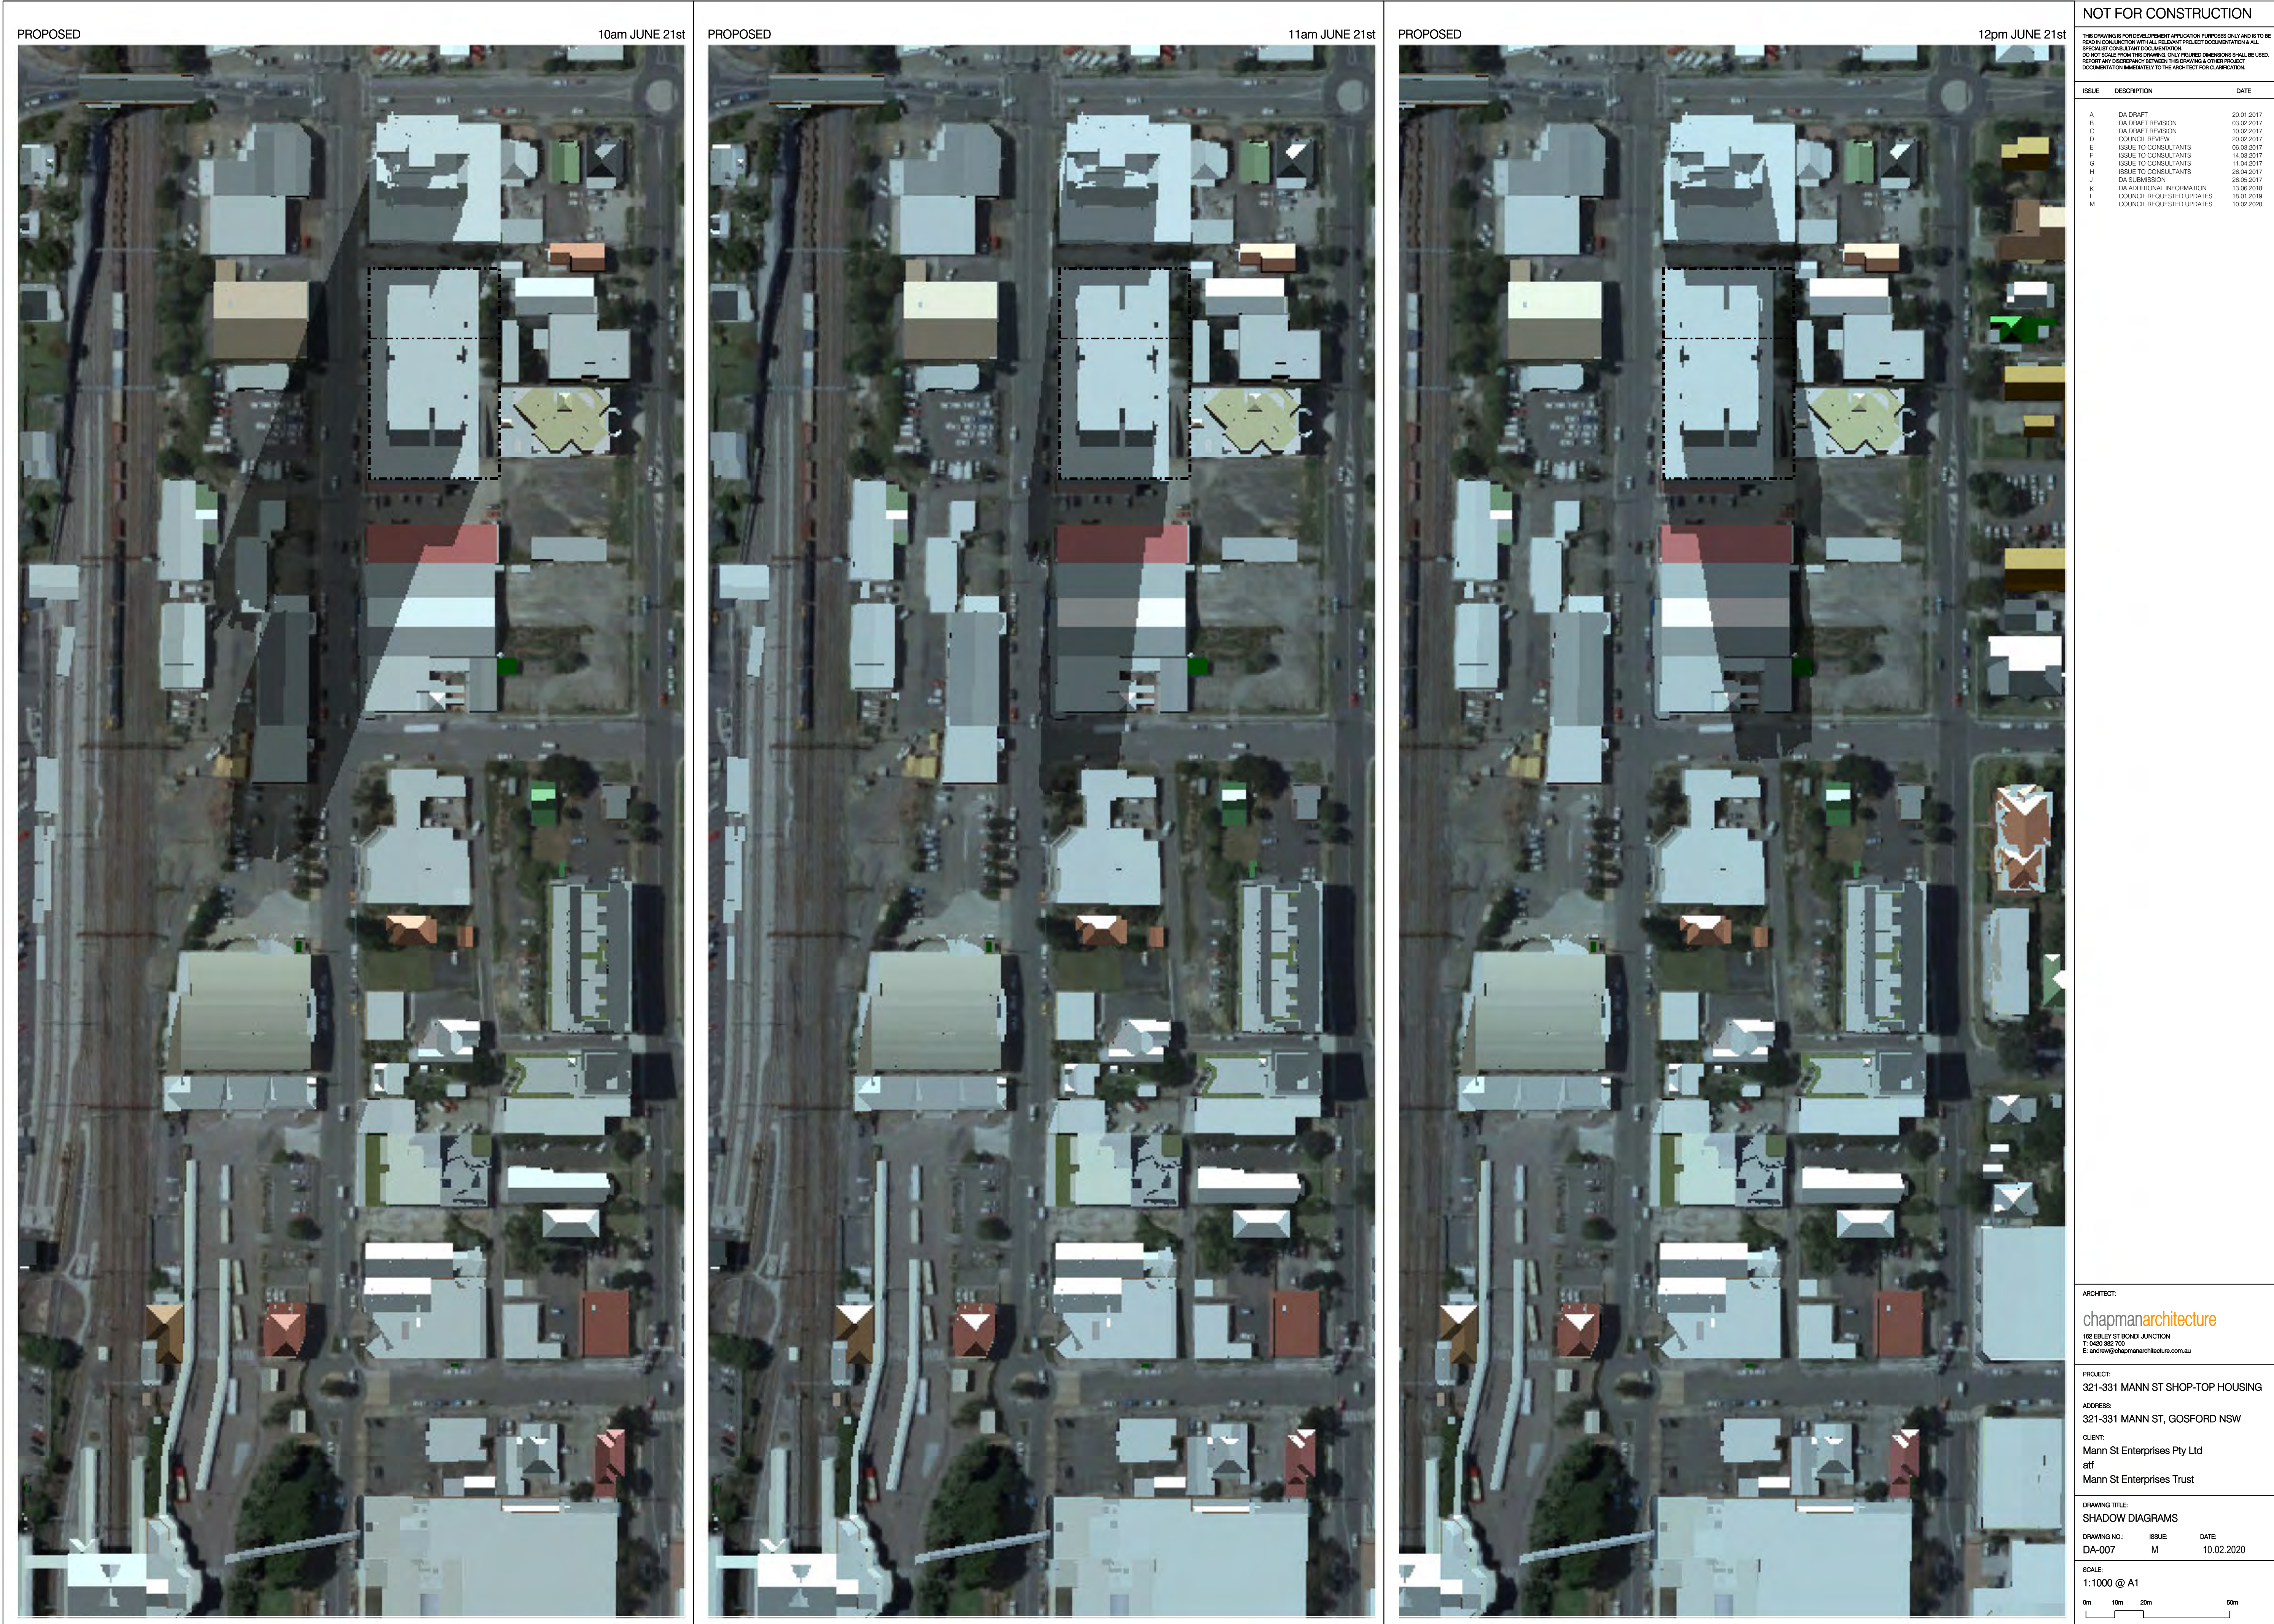




PROPOSED

1pm JUNE 21st

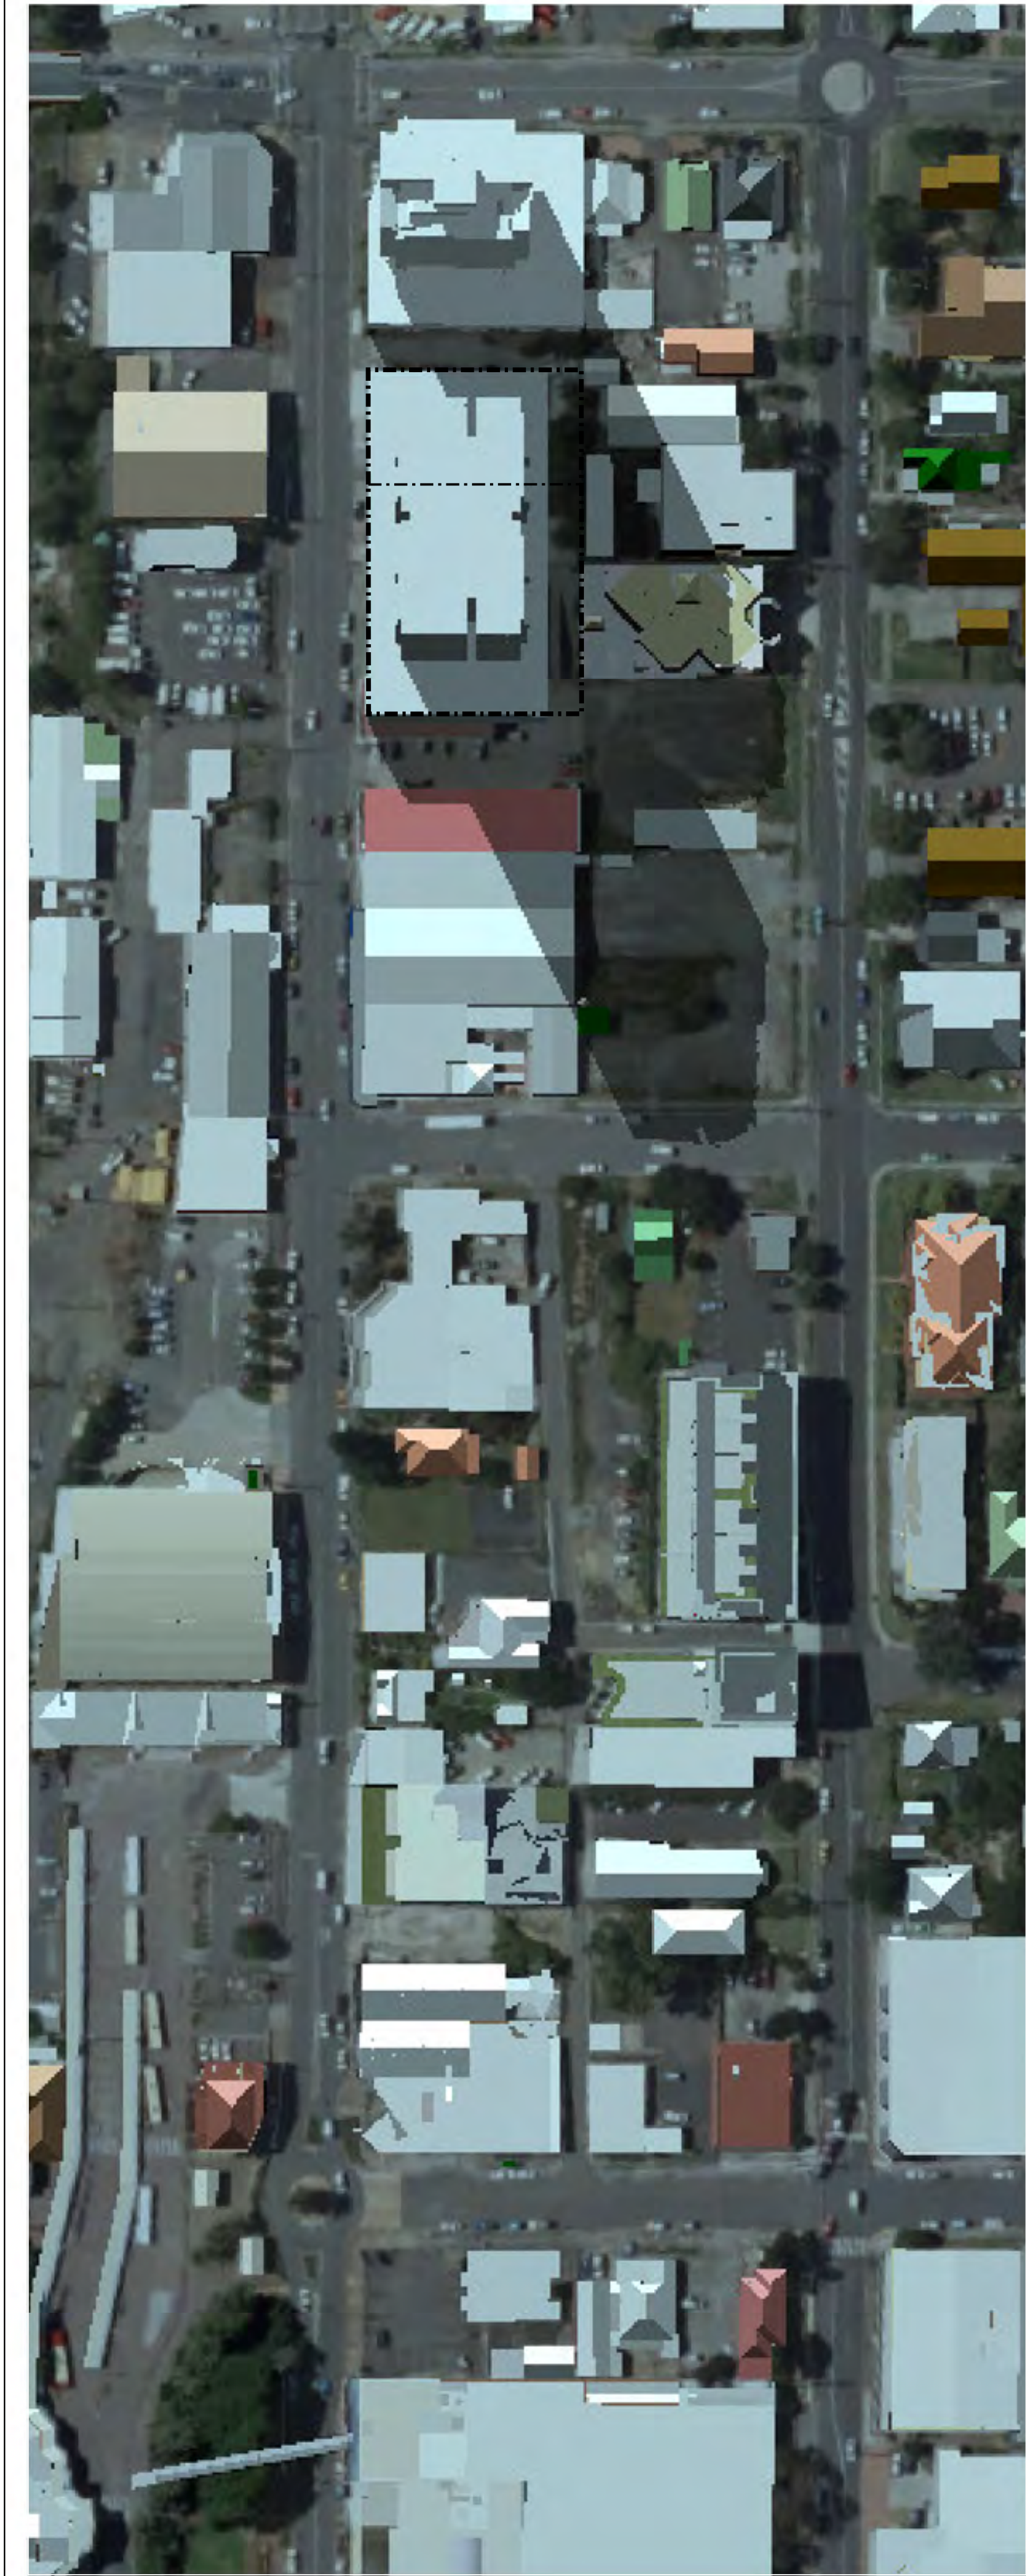

PROPOSED

2pm JUNE 21st

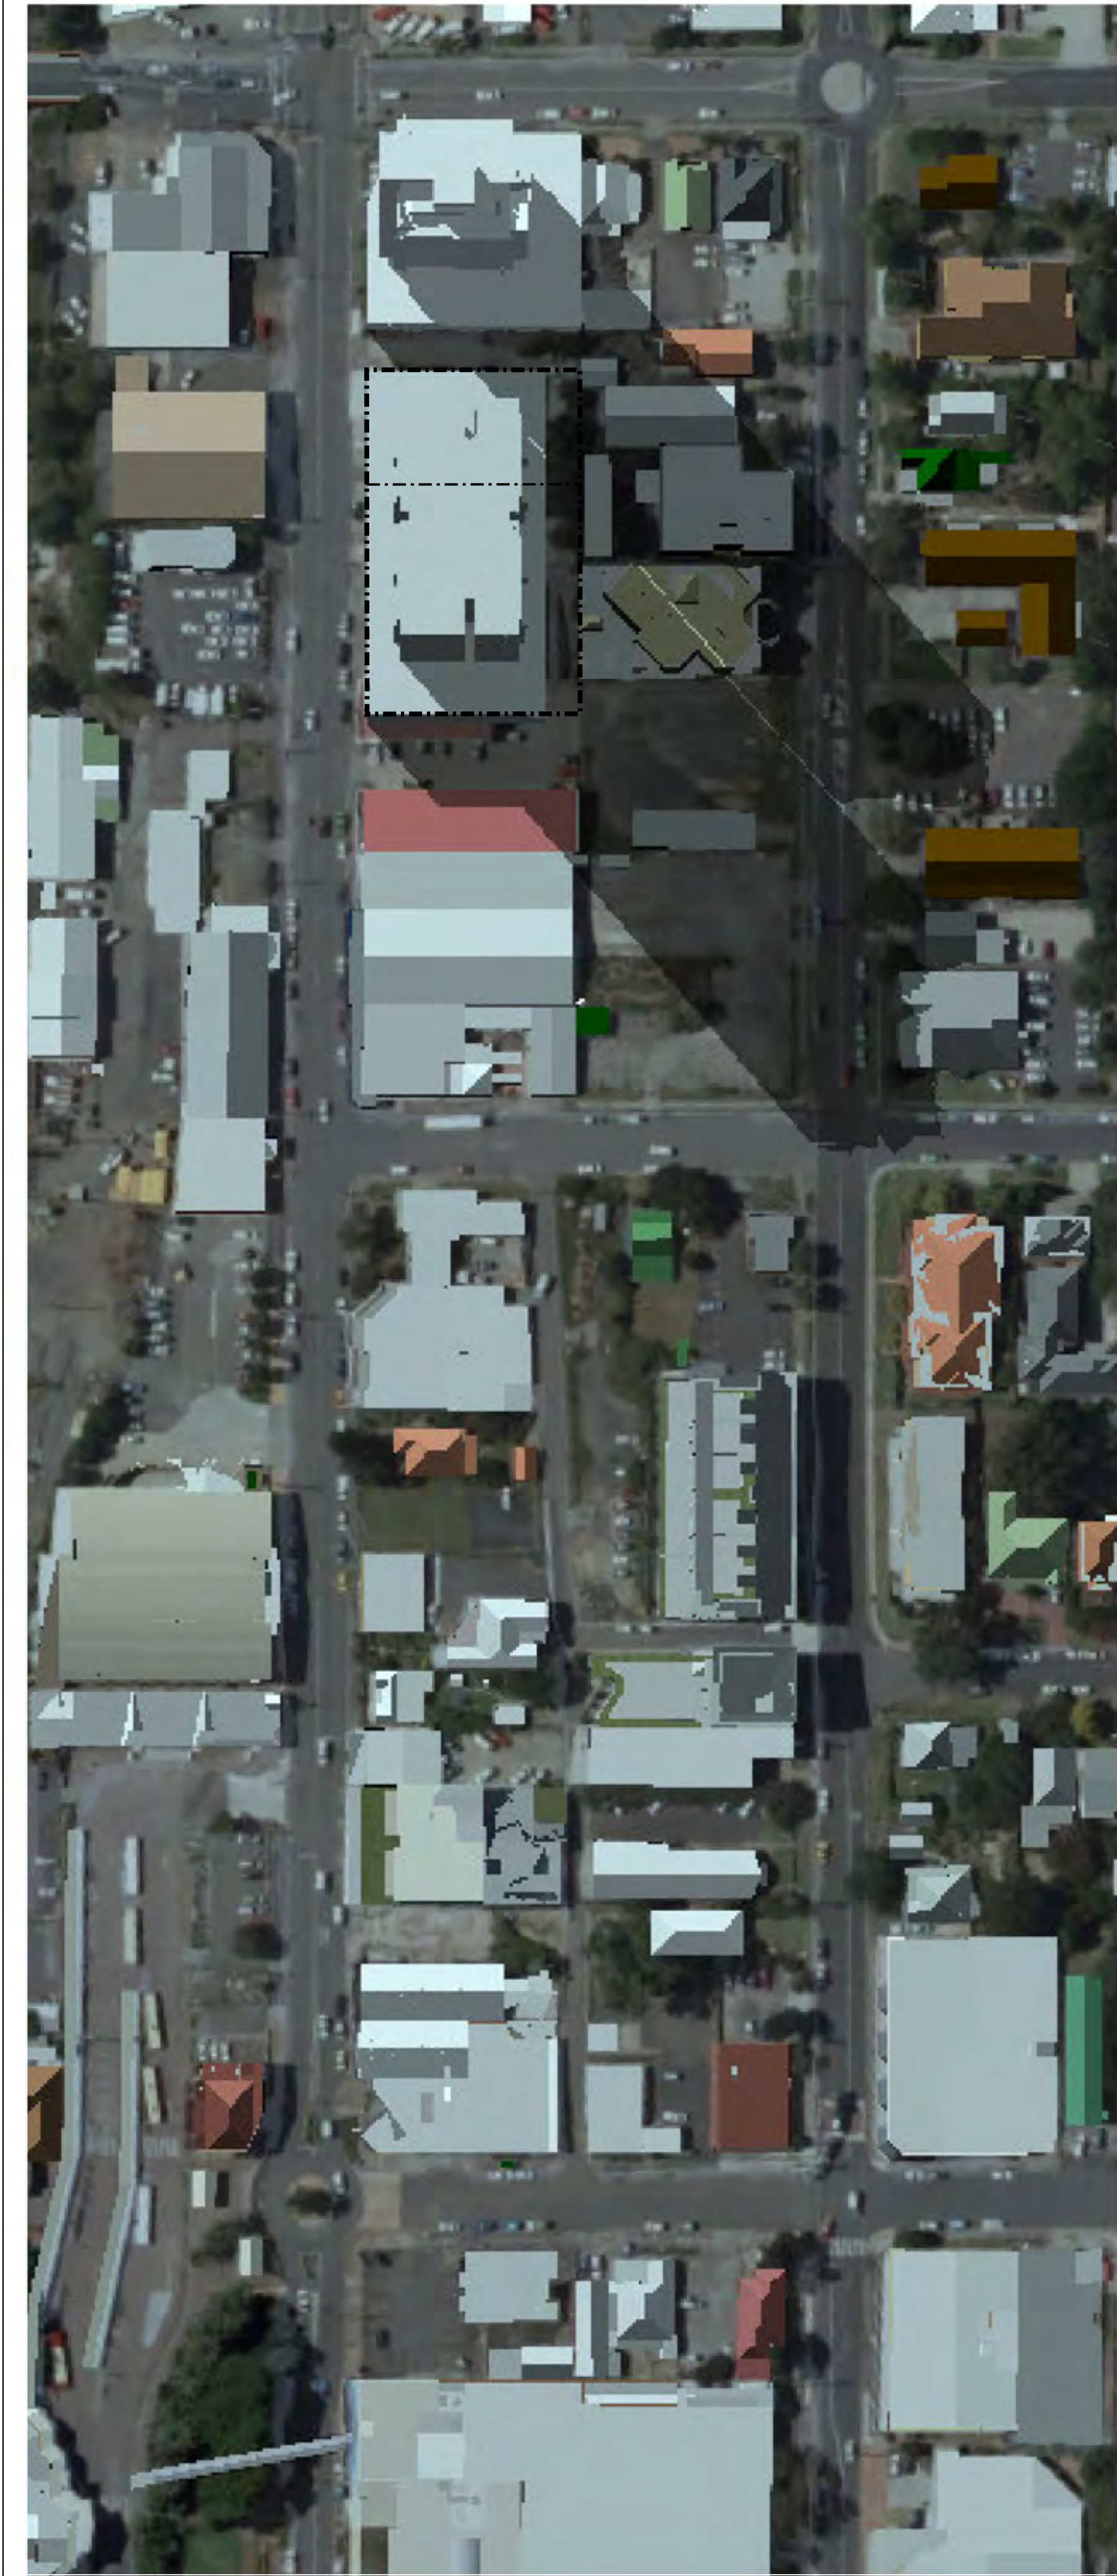

PROPOSED

3pm JUNE 21st



NOT FOR CONSTRUCTION

THIS DRAWING IS FOR DEVELOPMENT APPLICATION PURPOSES ONLY AND IS TO BE READ IN CONJUNCTION WITH ALL RELEVANT PROJECT DOCUMENTATION & ALL PROJECT CONSULTANT DOCUMENTATION. DO NOT SCALE FROM THIS DRAWING. ONLY FIGURED DIMENSIONS SHALL BE USED. REPORT ANY DISCREPANCY BETWEEN THIS DRAWING & OTHER PROJECT DOCUMENTATION IMMEDIATELY TO THE ARCHITECT FOR CLARIFICATION.

| ISSUE | DESCRIPTION               | DATE       |
|-------|---------------------------|------------|
| A     | DA DRAFT                  | 20.01.2017 |
| B     | DA DRAFT REVISION         | 03.02.2017 |
| C     | DA DRAFT REVISION         | 10.02.2017 |
| D     | COUNCIL REVIEW            | 30.02.2017 |
| E     | ISSUE TO CONSULTANTS      | 06.03.2017 |
| F     | ISSUE TO CONSULTANTS      | 14.03.2017 |
| G     | ISSUE TO CONSULTANTS      | 11.04.2017 |
| H     | ISSUE TO CONSULTANTS      | 26.04.2017 |
| J     | DA SUBMISSION             | 26.05.2017 |
| K     | DA ADDITIONAL INFORMATION | 13.06.2018 |
| L     | COUNCIL REQUESTED UPDATES | 18.01.2019 |
| M     | COUNCIL REQUESTED UPDATES | 10.02.2020 |

ARCHITECT:  
**chapmanarchitecture**  
162 ESELEY ST BONDJ JUNCTION  
T: 0400 185 700  
E: andrew@chapmanarchitecture.com.au

PROJECT:  
321-331 MANN ST SHOP-TOP HOUSING  
ADDRESS:  
321-331 MANN ST, GOSFORD NSW  
CLIENT:  
Mann St Enterprises Pty Ltd  
atf  
Mann St Enterprises Trust


DRAWING TITLE:  
SHADOW DIAGRAMS  
DRAWING NO.: DA-008  
ISSUE: M  
DATE: 10.02.2020

SCALE:  
1:1000 @ A1  
0m 10m 20m 50m




UNIT 1

- 3 BEDROOM APARTMENT
- CROSS VENTILATED APARTMENT
- 6 HOURS OF DIRECT SUN TO LIVING & OUTDOOR AREAS
- APARTMENT AREA= 108.0 sqm
- BALCONY AREA= 12.0 sqm
- STORAGE AREA
- 3.0 m3 (CAGE AT PARKING LEVEL)
- 7.0 m3 (IN APARTMENT)

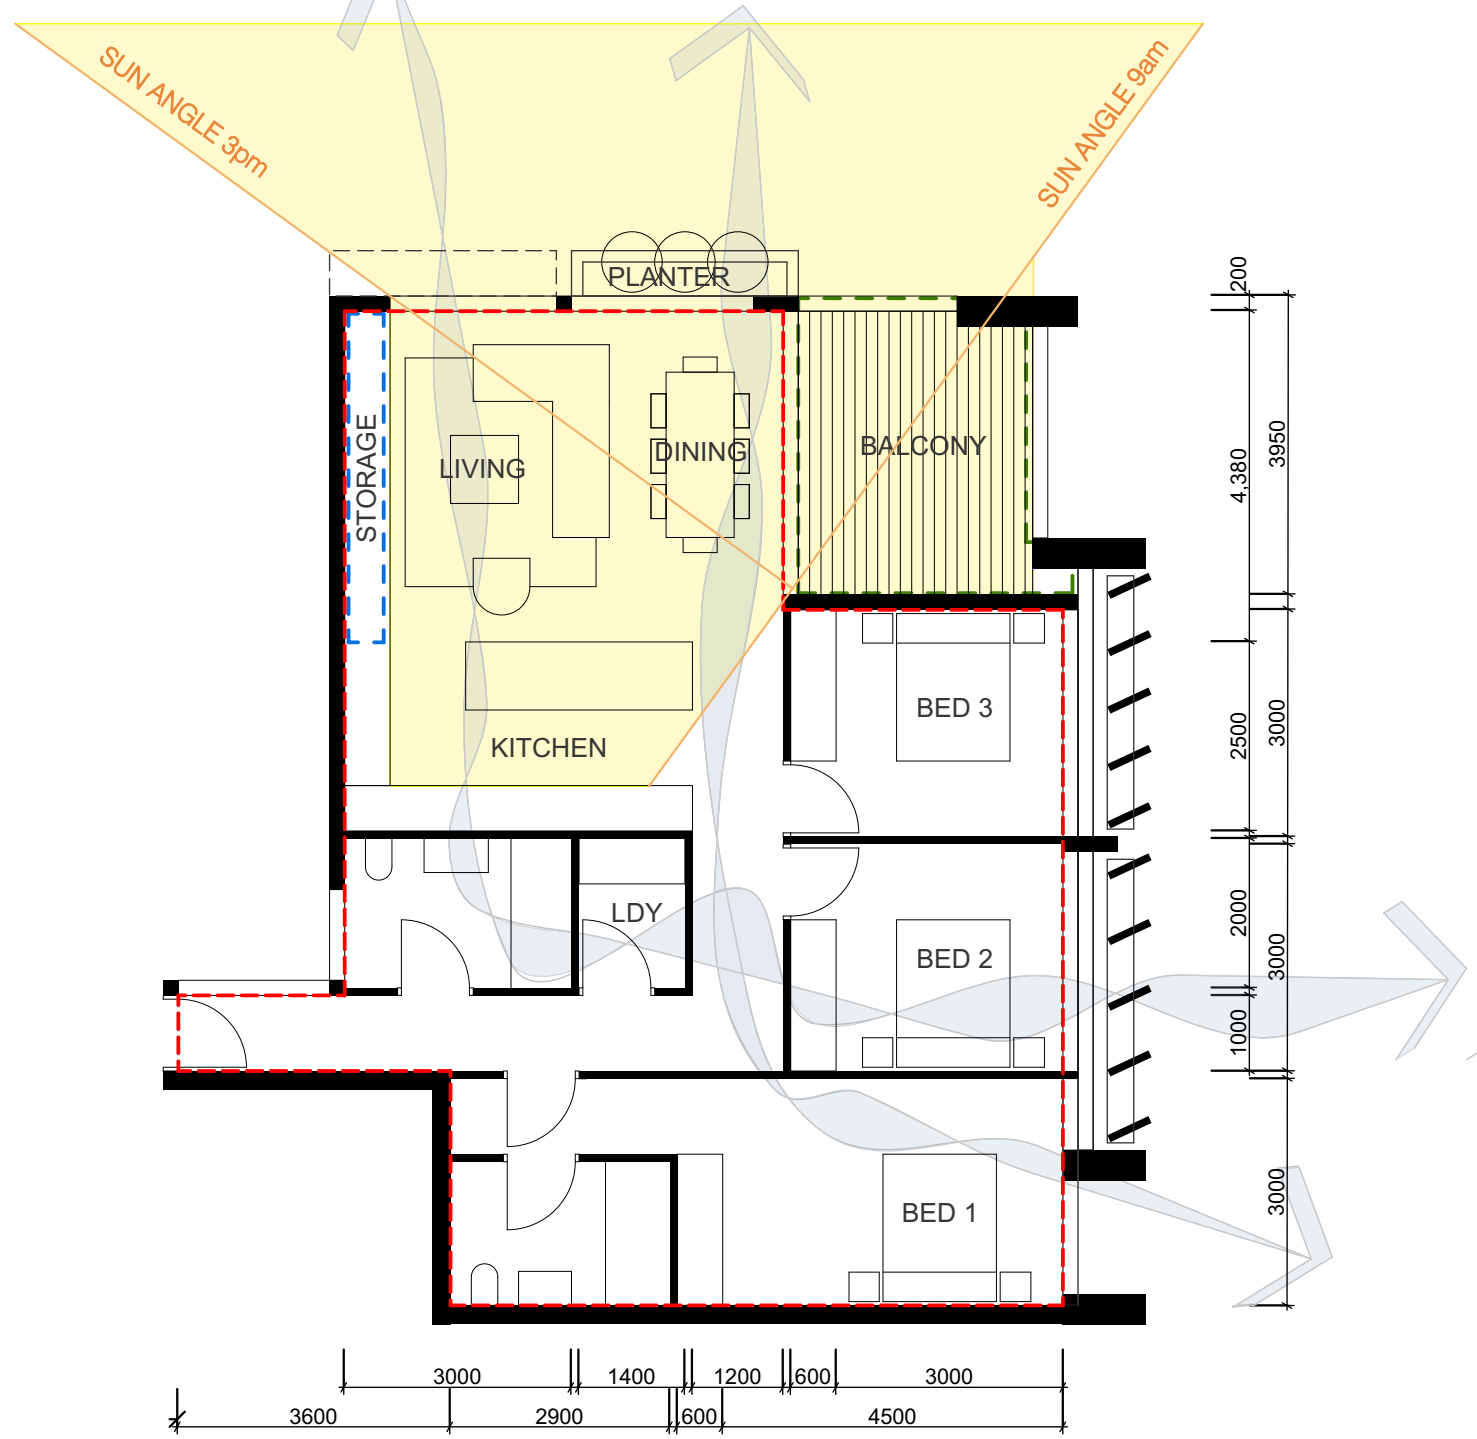


UNIT 2

- 2 BEDROOM APARTMENT
- CROSS VENTILATED APARTMENT
- 6 HOURS OF DIRECT SUN TO LIVING & OUTDOOR AREAS
- APARTMENT AREA= 75.0 sqm
- BALCONY AREA= 10.0 sqm
- STORAGE AREA
- 3.0 m3 (CAGE AT PARKING LEVEL)
- 5.0 m3 (IN APARTMENT)

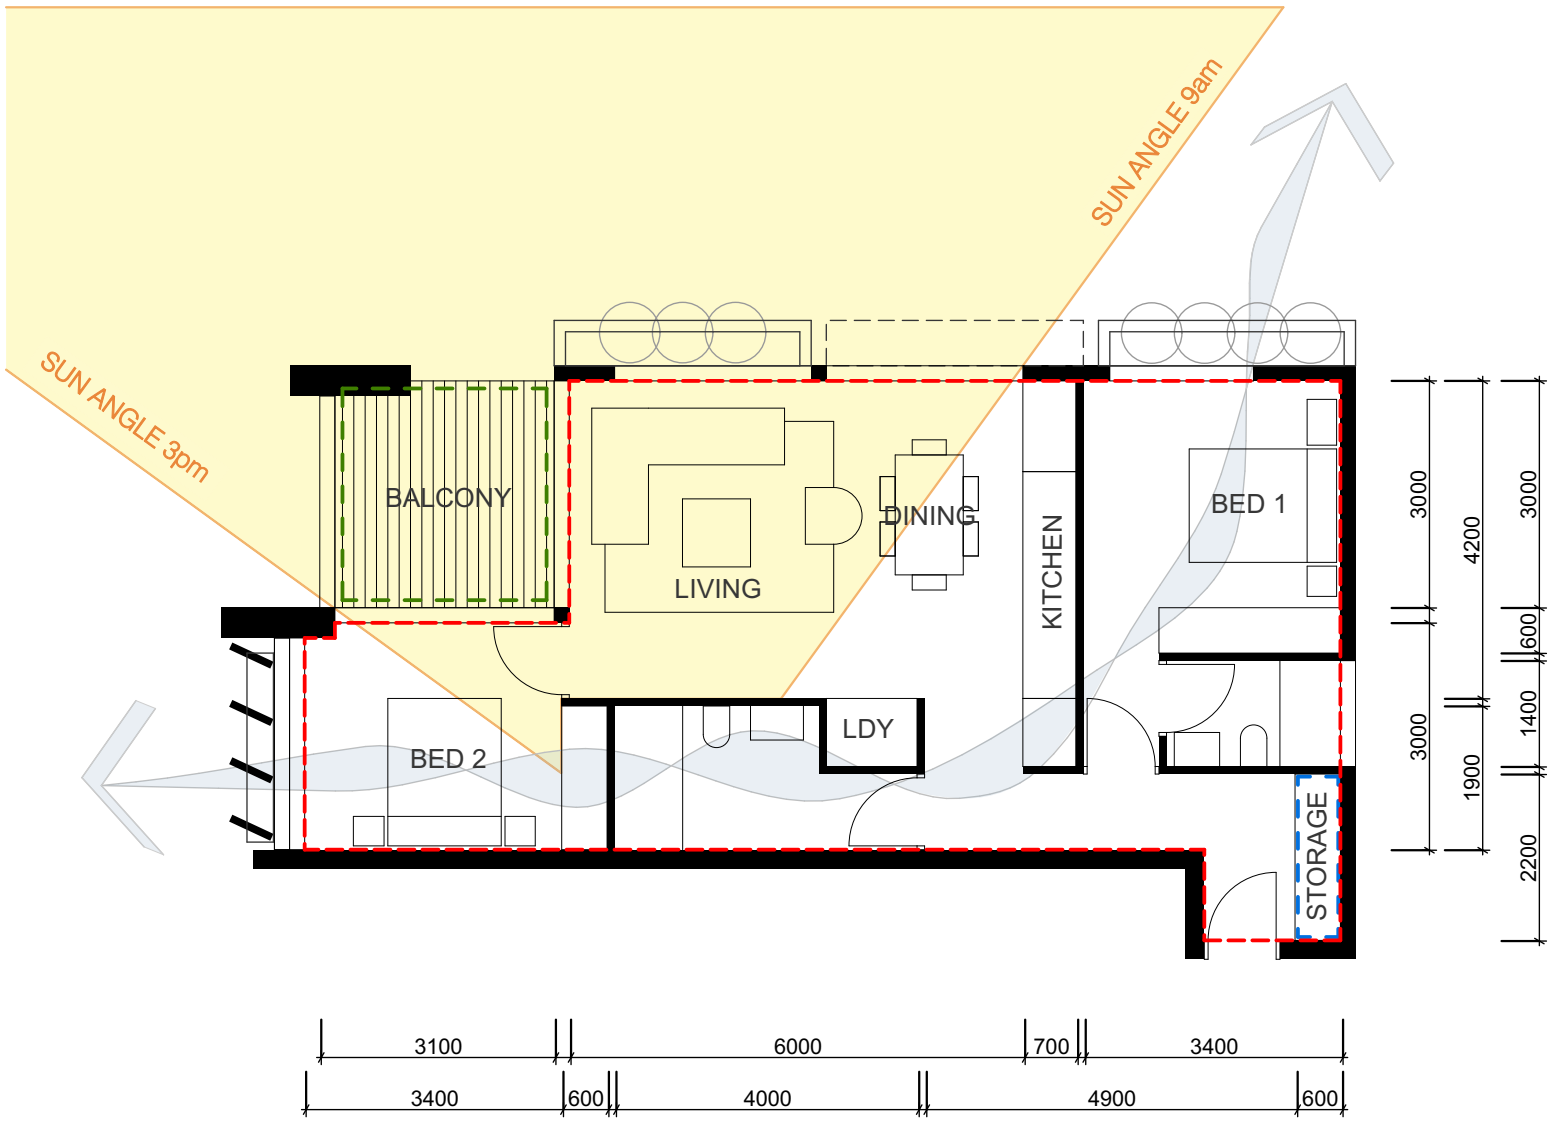


UNIT 3

- 1 BEDROOM APARTMENT
- CROSS VENTILATED APARTMENT (LEVELS 9-18)
- 2 HOURS OF DIRECT SUN TO LIVING & OUTDOOR AREAS
- APARTMENT AREA= 55.0 sqm
- BALCONY AREA= 8.0 sqm
- STORAGE AREA
- 3.0 m3 (CAGE AT PARKING LEVEL)
- 3.0 m3 (IN APARTMENT)
- ADAPTABLE APARTMENT

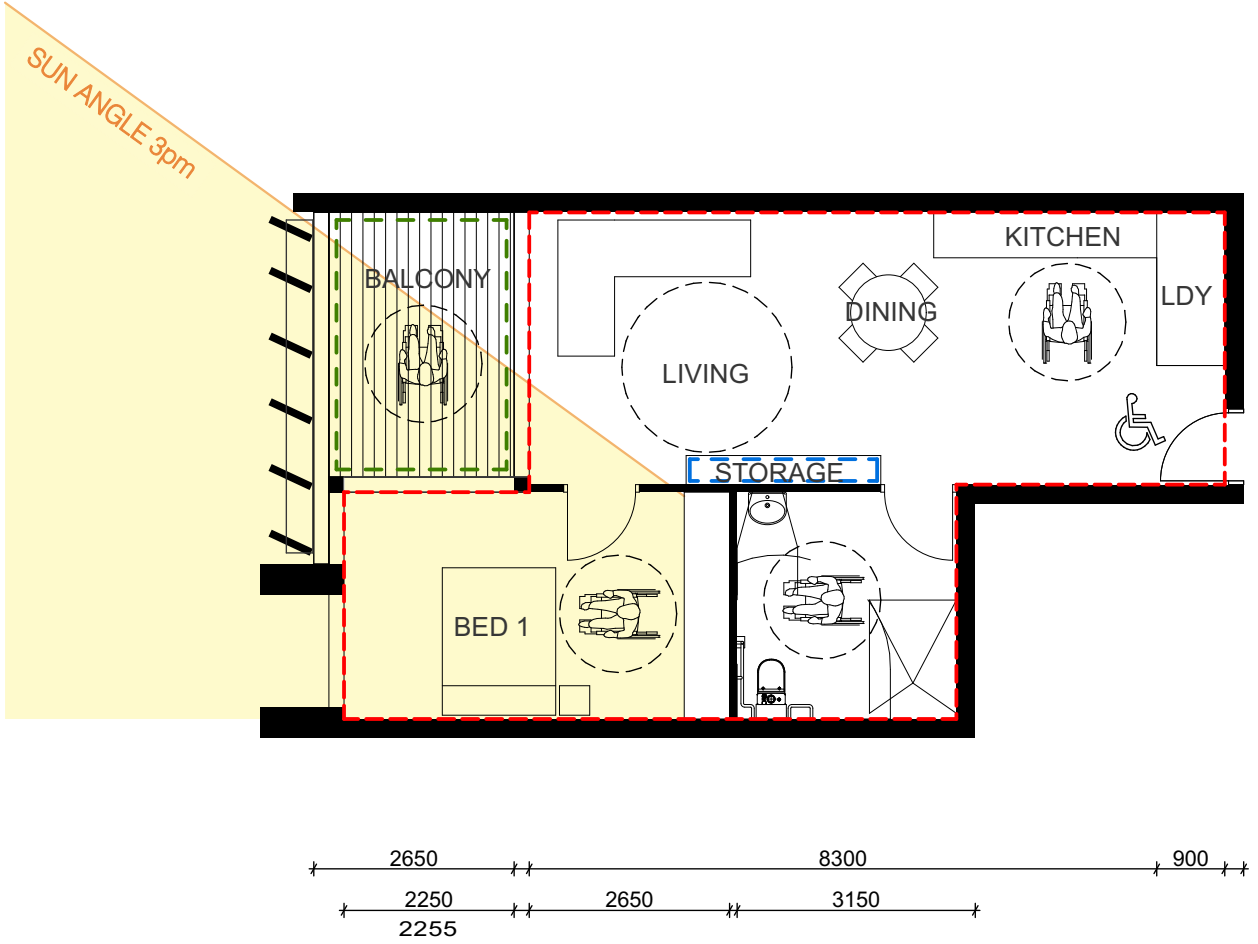


UNIT 4

- 1 BEDROOM APARTMENT
- CROSS VENTILATED APARTMENT (LEVELS 9-18)
- 2 HOURS OF DIRECT SUN TO LIVING & OUTDOOR AREAS
- APARTMENT AREA= 55.0 sqm
- BALCONY AREA= 8.0 sqm
- STORAGE AREA
- 3.0 m3 (CAGE AT PARKING LEVEL)
- 3.0 m3 (IN APARTMENT)

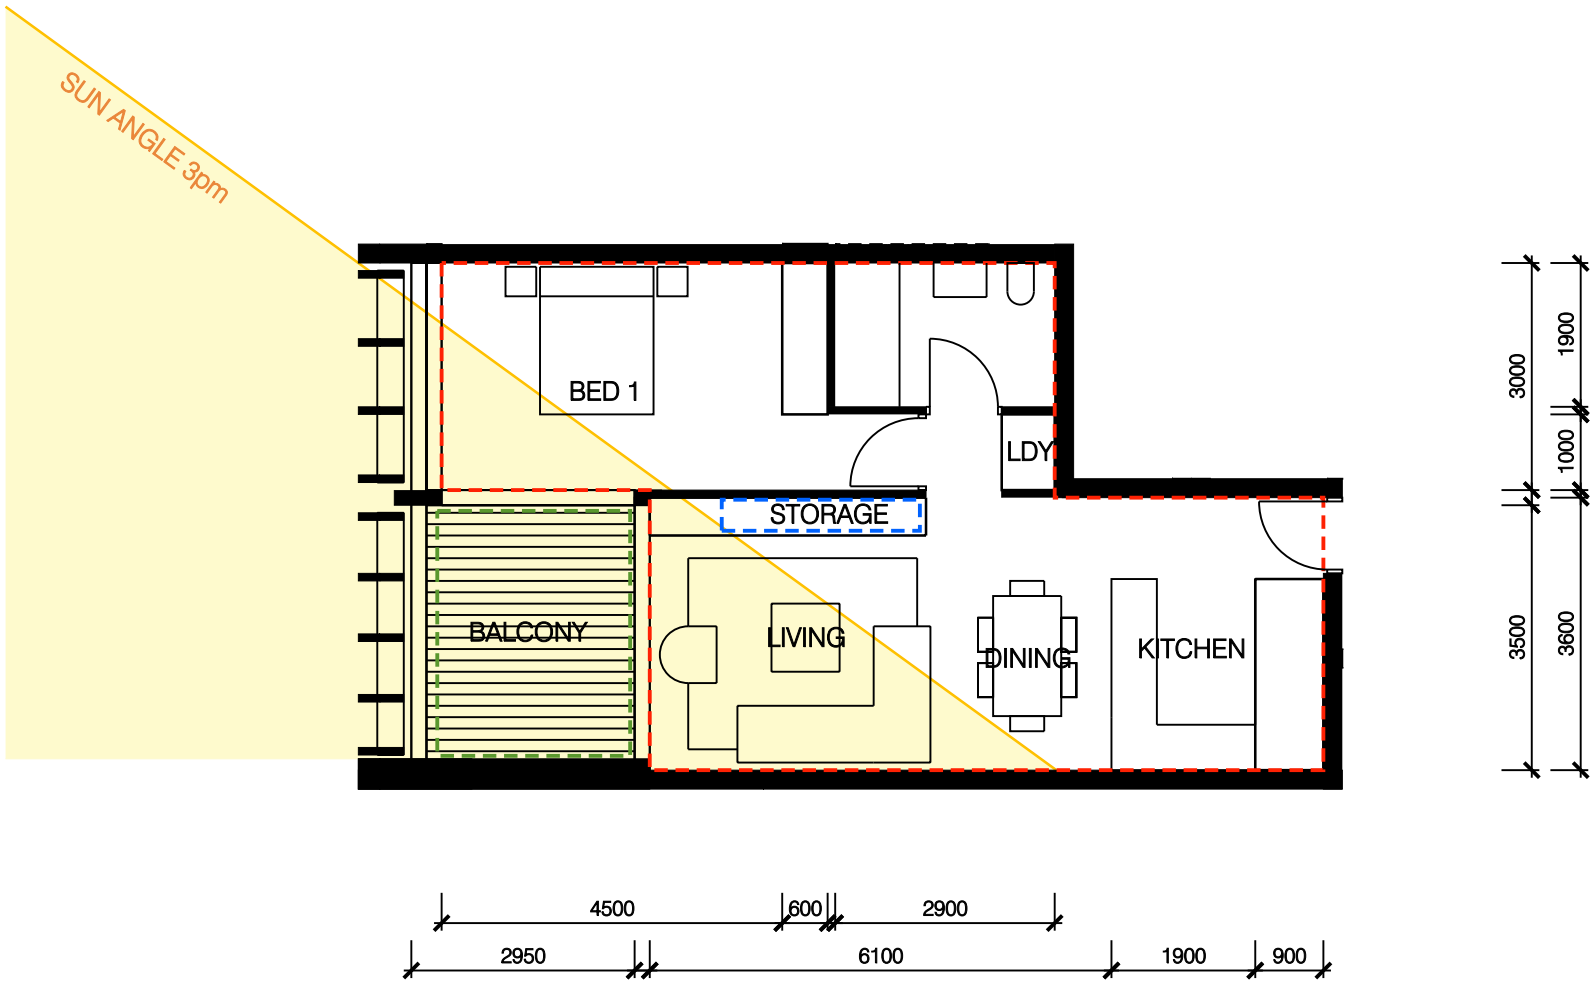


UNIT 5

- 2 BEDROOM APARTMENT
- CROSS VENTILATED APARTMENT
- 2 HOURS OF DIRECT SUN TO LIVING & OUTDOOR AREAS
- APARTMENT AREA= 78.0 sqm
- BALCONY AREA= 10.0 sqm
- STORAGE AREA
- 3.0 m3 (CAGE AT PARKING LEVEL)
- 5.0 m3 (IN APARTMENT)

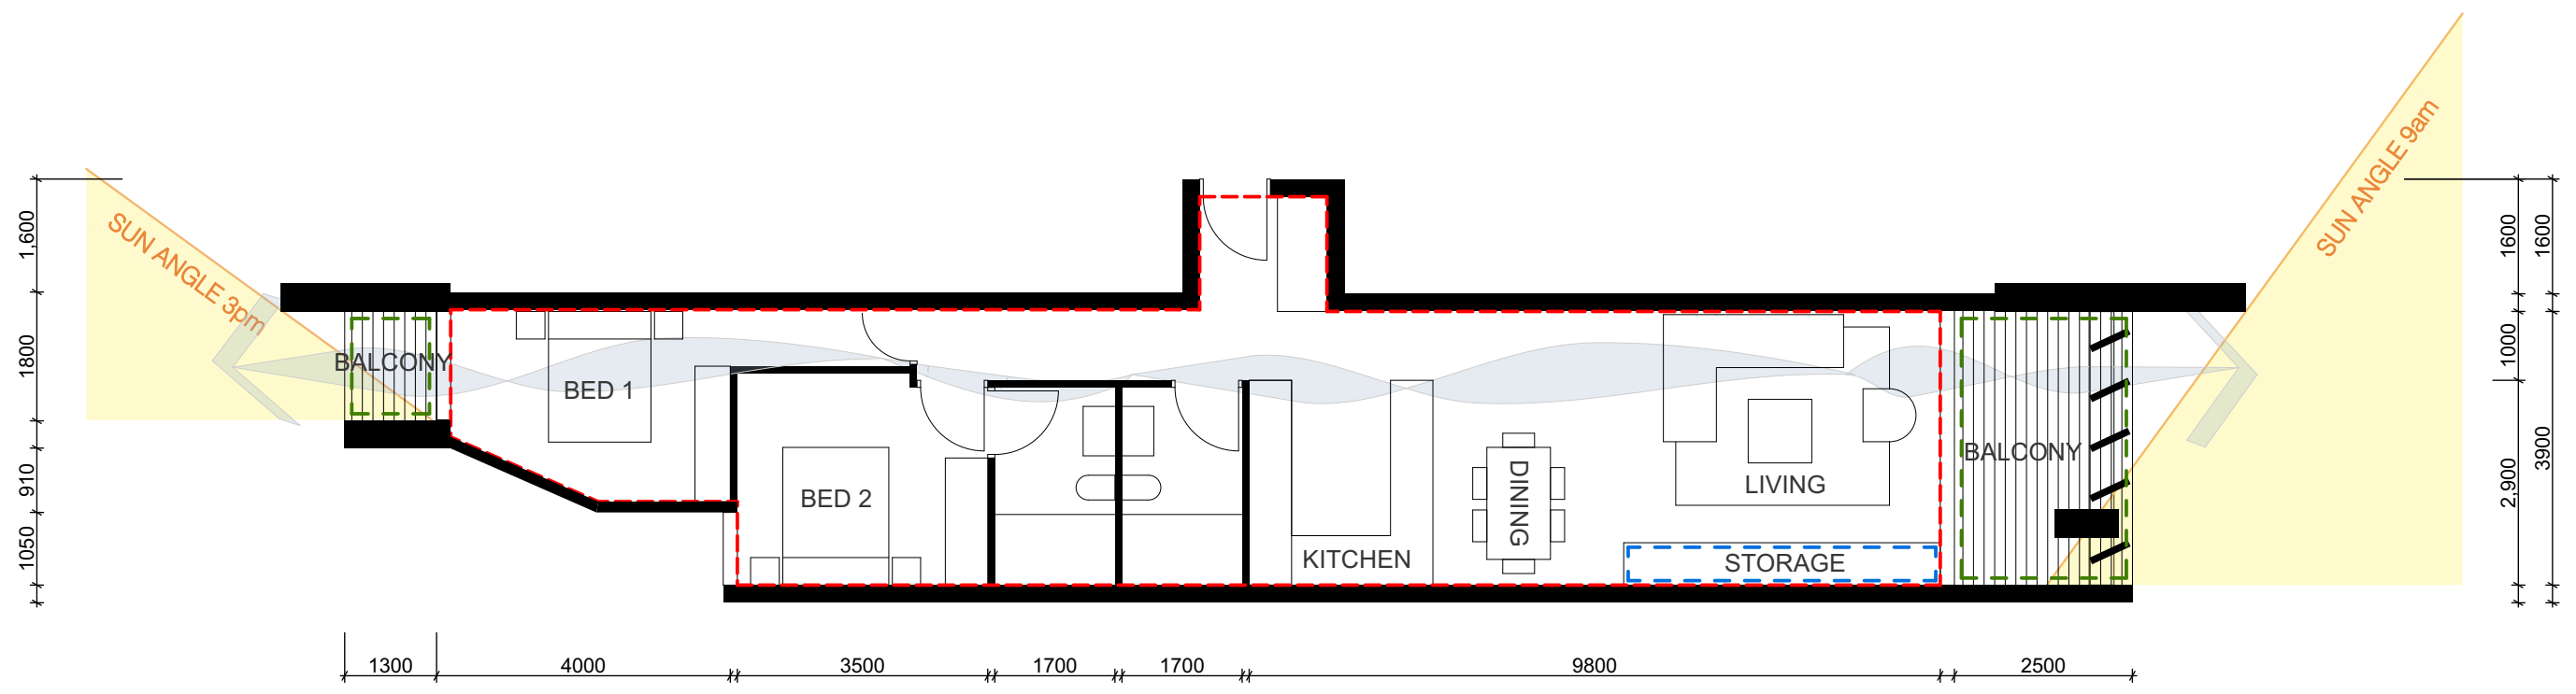

UNIT 6

- 1 BEDROOM APARTMENT
- CROSS VENTILATED APARTMENT (LEVELS 9-18)
- 2 HOURS OF DIRECT SUN TO LIVING & OUTDOOR AREAS
- APARTMENT AREA= 55.0 sqm
- BALCONY AREA= 8.0 sqm
- STORAGE AREA
- 3.0 m3 (CAGE AT PARKING LEVEL)
- 3.0 m3 (IN APARTMENT)

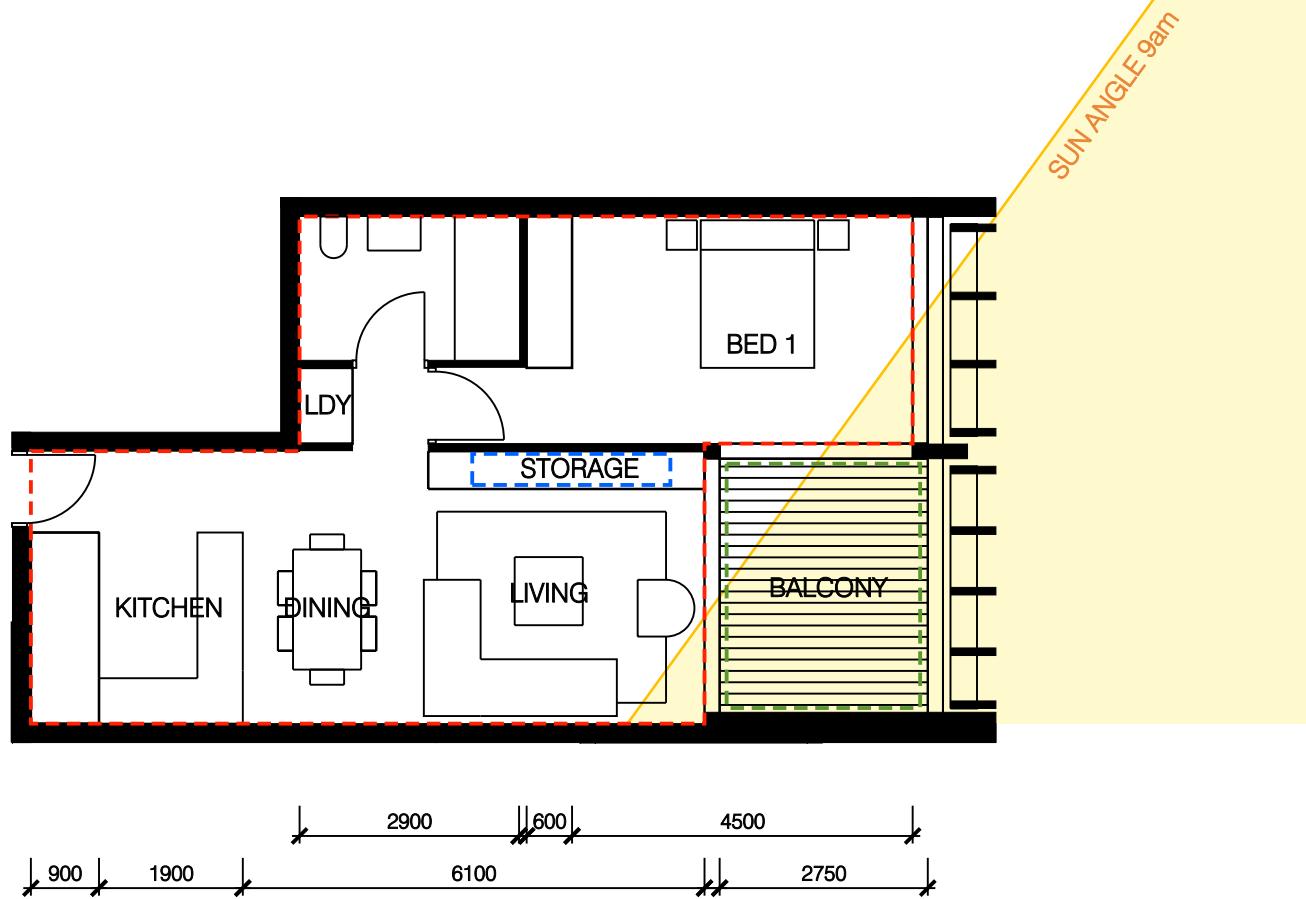

NOT FOR CONSTRUCTION

THIS DRAWING IS FOR DEVELOPMENT APPLICATION PURPOSES ONLY AND IS TO BE READ IN CONJUNCTION WITH ALL RELEVANT PROJECT DOCUMENTATION & ALL SPECIFIC CONSULTANT DOCUMENTATION. DO NOT SCALE FROM THIS DRAWING. ONLY PROVIDED DIMENSIONS SHALL BE USED. REPORT ANY DISCREPANCY BETWEEN THIS DRAWING & OTHER PROJECT DOCUMENTATION IMMEDIATELY TO THE ARCHITECT FOR CLARIFICATION.

| ISSUE | DESCRIPTION               | DATE       |
|-------|---------------------------|------------|
| A     | DA DRAFT                  | 20.01.2017 |
| B     | DA DRAFT REVISION         | 03.02.2017 |
| C     | DA DRAFT REVISION         | 10.02.2017 |
| D     | COUNCIL REVIEW            | 20.02.2017 |
| E     | ISSUE TO CONSULTANTS      | 06.03.2017 |
| F     | ISSUE TO CONSULTANTS      | 14.03.2017 |
| G     | ISSUE TO CONSULTANTS      | 11.04.2017 |
| H     | ISSUE TO CONSULTANTS      | 26.04.2017 |
| J     | DA SUBMISSION             | 26.05.2017 |
| K     | DA ADDITIONAL INFORMATION | 13.06.2018 |
| L     | COUNCIL REQUESTED UPDATES | 18.01.2019 |
| M     | COUNCIL REQUESTED UPDATES | 10.02.2020 |

ARCHITECT:

chapmanarchitecture  
102 EBLEY ST BOND JUNCTION  
T: 0450 382 700  
E: andrew@chapmanarchitecture.com.au

PROJECT:

321-331 MANN ST SHOP-TOP HOUSING

ADDRESS:

321-331 MANN ST, GOSFORD NSW

CLIENT:

Mann St Enterprises Pty Ltd  
atf  
Mann St Enterprises Trust

DRAWING TITLE:

TYPICAL FLOOR APARTMENT

COMPLIANCE DIAGRAMS

DRAWING NO.: DA-009

ISSUE: M

DATE: 10.02.2020

SCALE:

1:100 @ A1


0m 1m 2m 5m

N




-  STUDIO APARTMENT
-  CROSS VENTILATED APARTMENT
-  2 HOURS OF DIRECT SUN TO LIVING & OUTDOOR AREAS
-  APARTMENT AREA= 32.0 sqm
-  BALCONY AREA= 10.0 sqm
-  STORAGE AREA

3.0 m3 (CAGE AT PARKING LEVEL)  
3.0 m3 (IN APARTMENT)

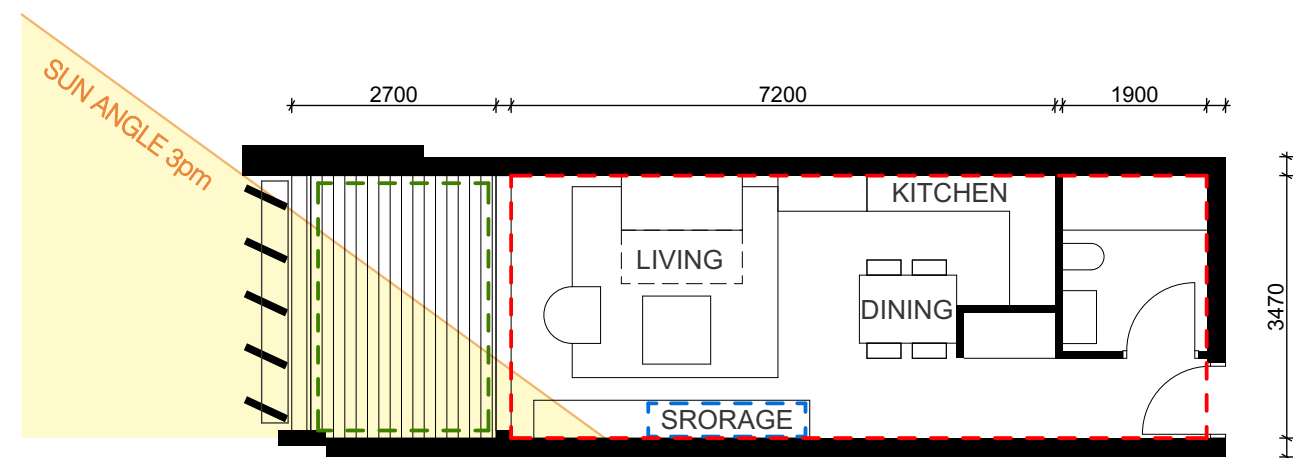


-  2 BEDROOM APARTMENT
-  CROSS VENTILATED APARTMENT
-  2 HOURS OF DIRECT SUN TO LIVING & OUTDOOR AREAS
-  APARTMENT AREA= 80.0 sqm
-  BALCONY AREA= 10.0 sqm
-  STORAGE AREA

3.0 m3 (CAGE AT PARKING LEVEL)  
5.0 m3 (IN APARTMENT)

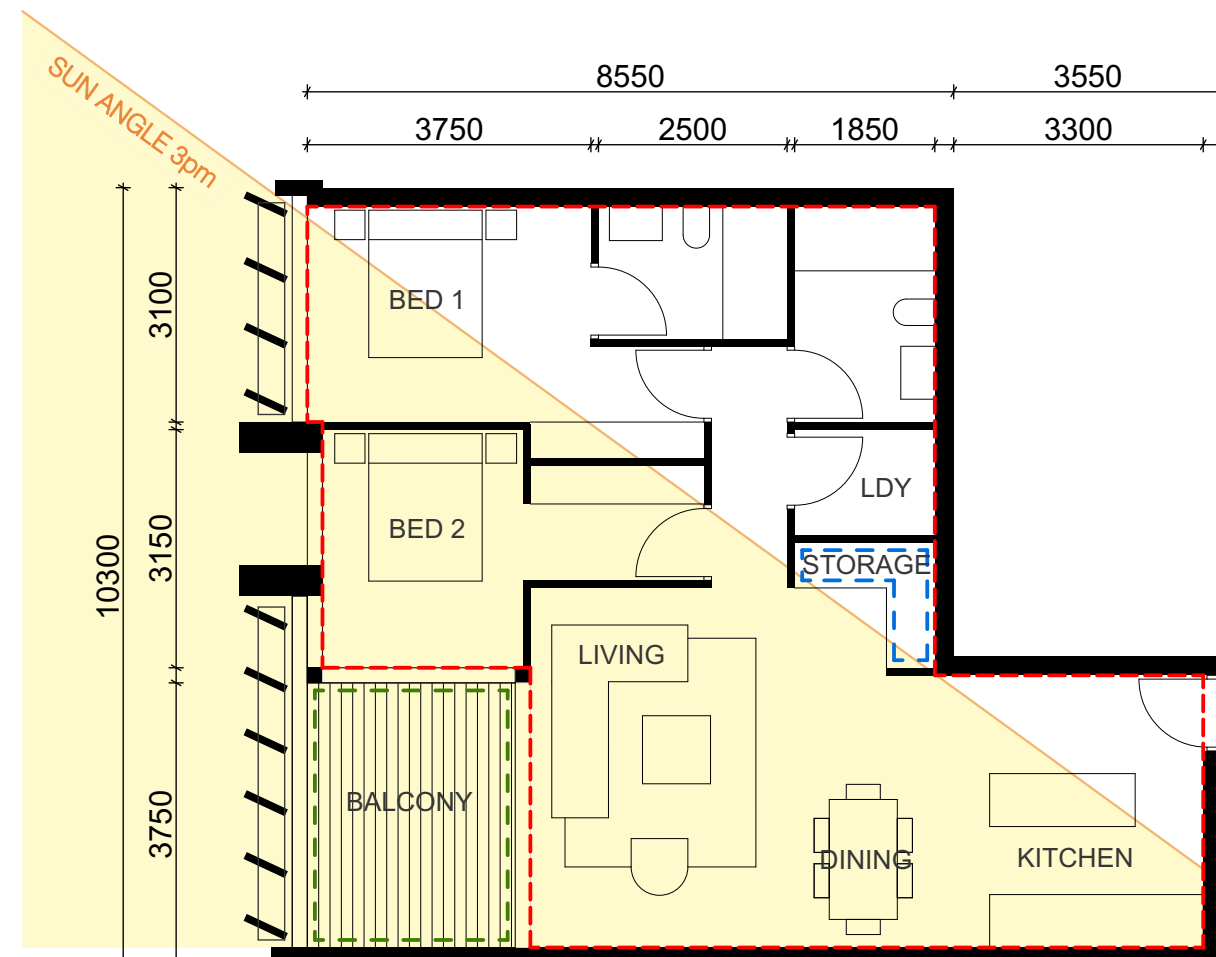


-  2 BEDROOM APARTMENT
-  CROSS VENTILATED APARTMENT
-  2 HOURS OF DIRECT SUN TO LIVING & OUTDOOR AREAS
-  APARTMENT AREA= 75.0 sqm
-  BALCONY AREA= 10.0 sqm
-  STORAGE AREA
-  3.0 m<sup>3</sup> (CAGE AT PARKING LEVEL)
-  5.0 m<sup>3</sup> (IN APARTMENT)

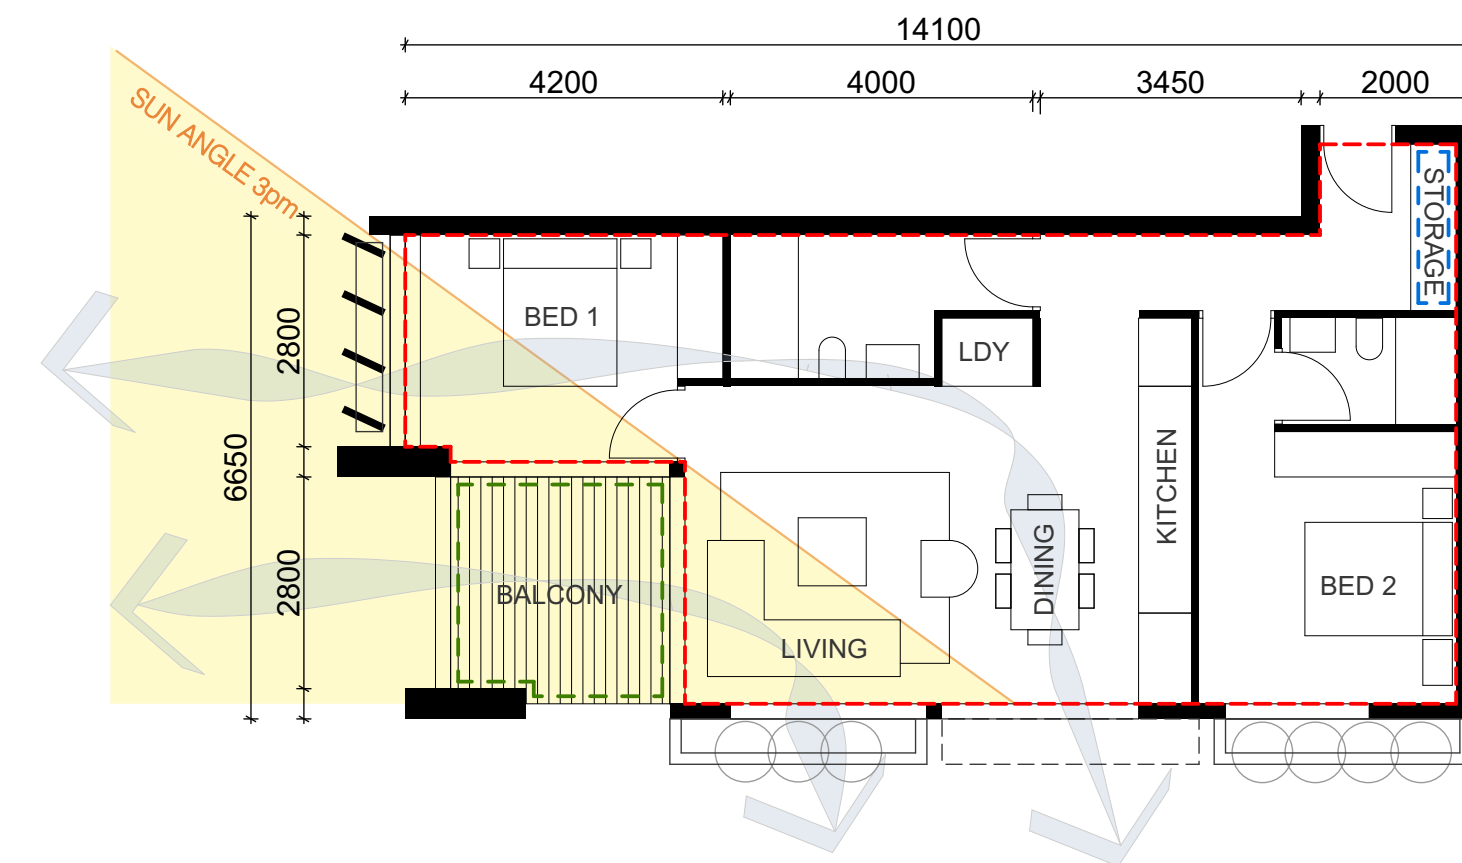


-  3 BEDROOM APARTMENT
-  CROSS VENTILATED APARTMENT
-  2 HOURS OF DIRECT SUN TO LIVING & OUTDOOR AREAS
-  APARTMENT AREA= 108.0 sqm
-  BALCONY AREA= 12.0 sqm
-  STORAGE AREA

3.0 m3 (CAGE AT PARKING LEVEL)  
7.0 m3 (IN APARTMENT)

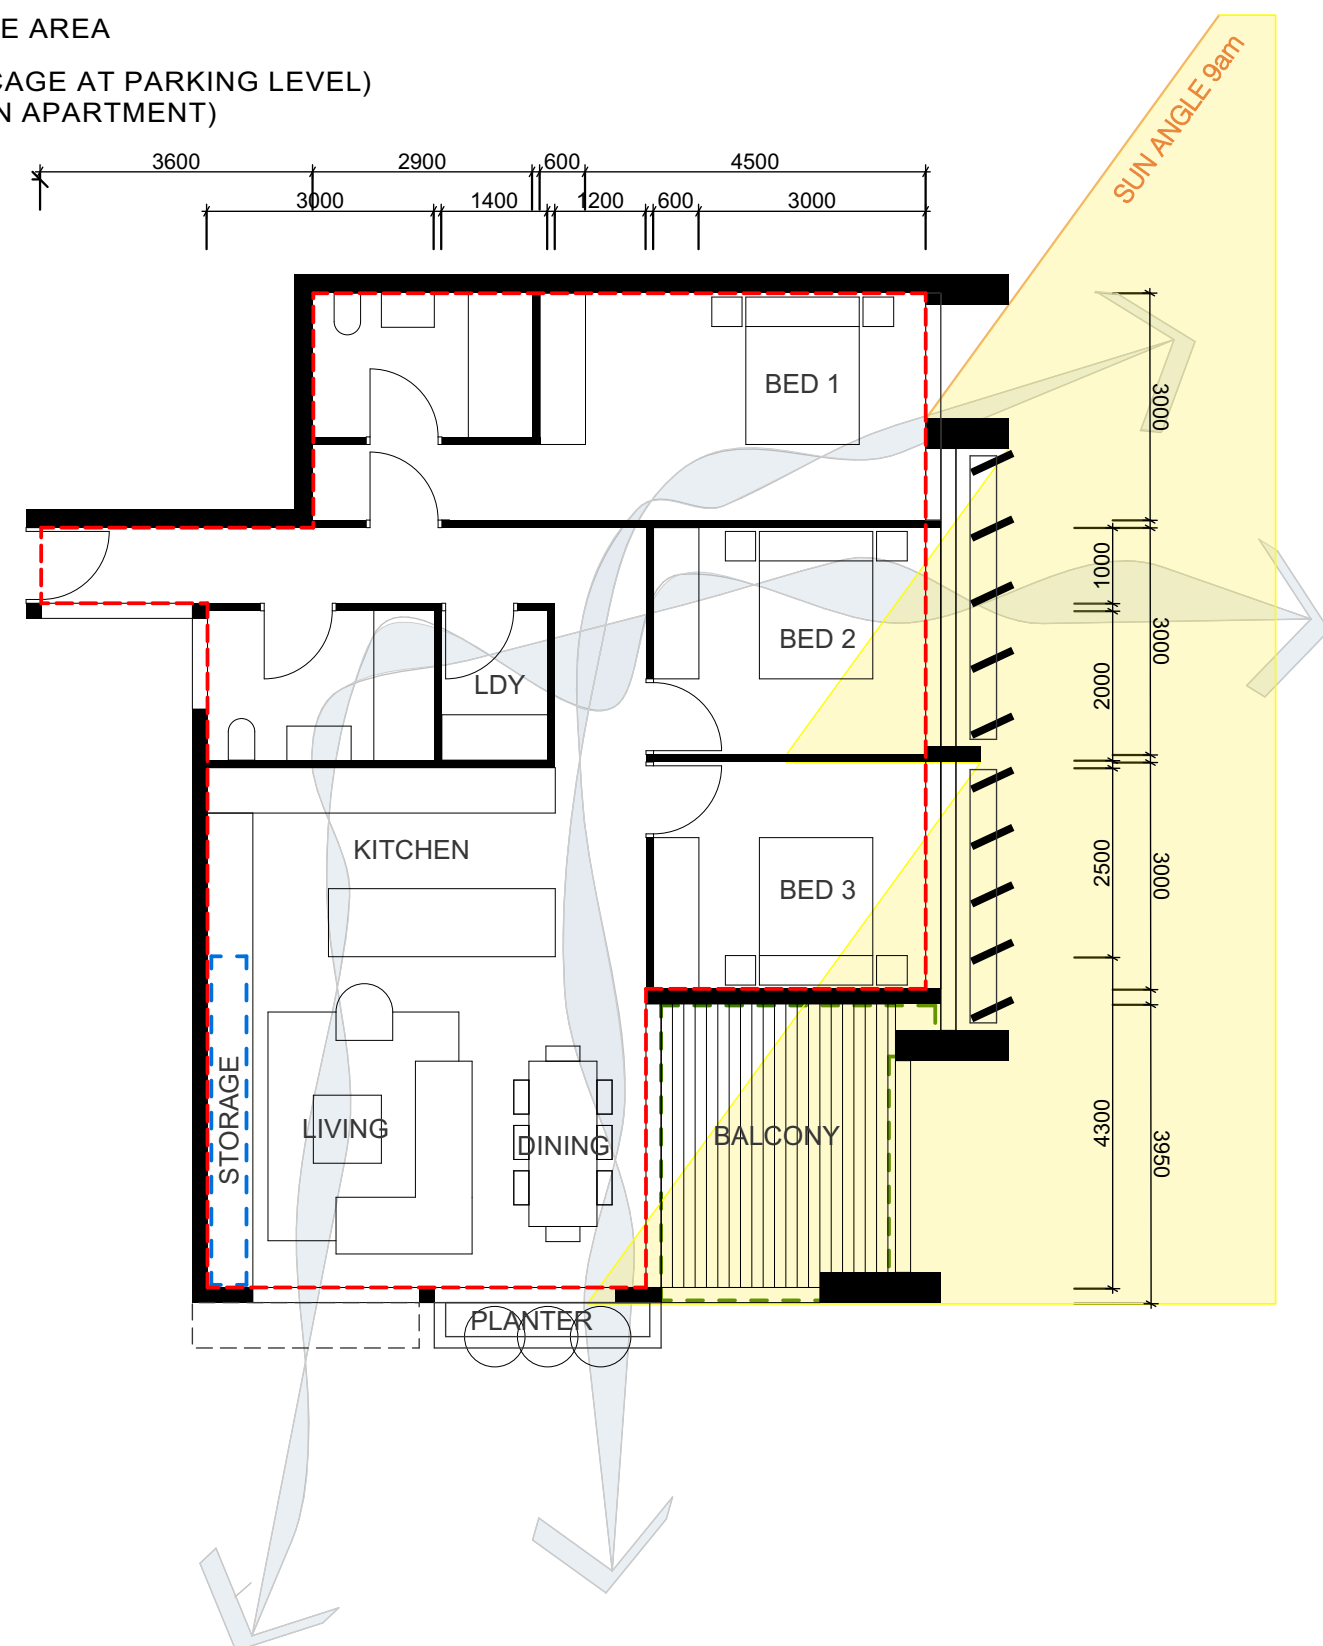


-  1 BEDROOM APARTMENT
-  CROSS VENTILATED APARTMENT
-  2 HOURS OF DIRECT SUN TO LIVING & OUTDOOR AREAS
-  APARTMENT AREA= 55.0 sqm
-  BALCONY AREA= 10.0 sqm
-  STROAGE AREA
- 3.0 m3 (CAGE AT PARKING LEVEL)
- 3.0 m3 (IN APARTMENT)

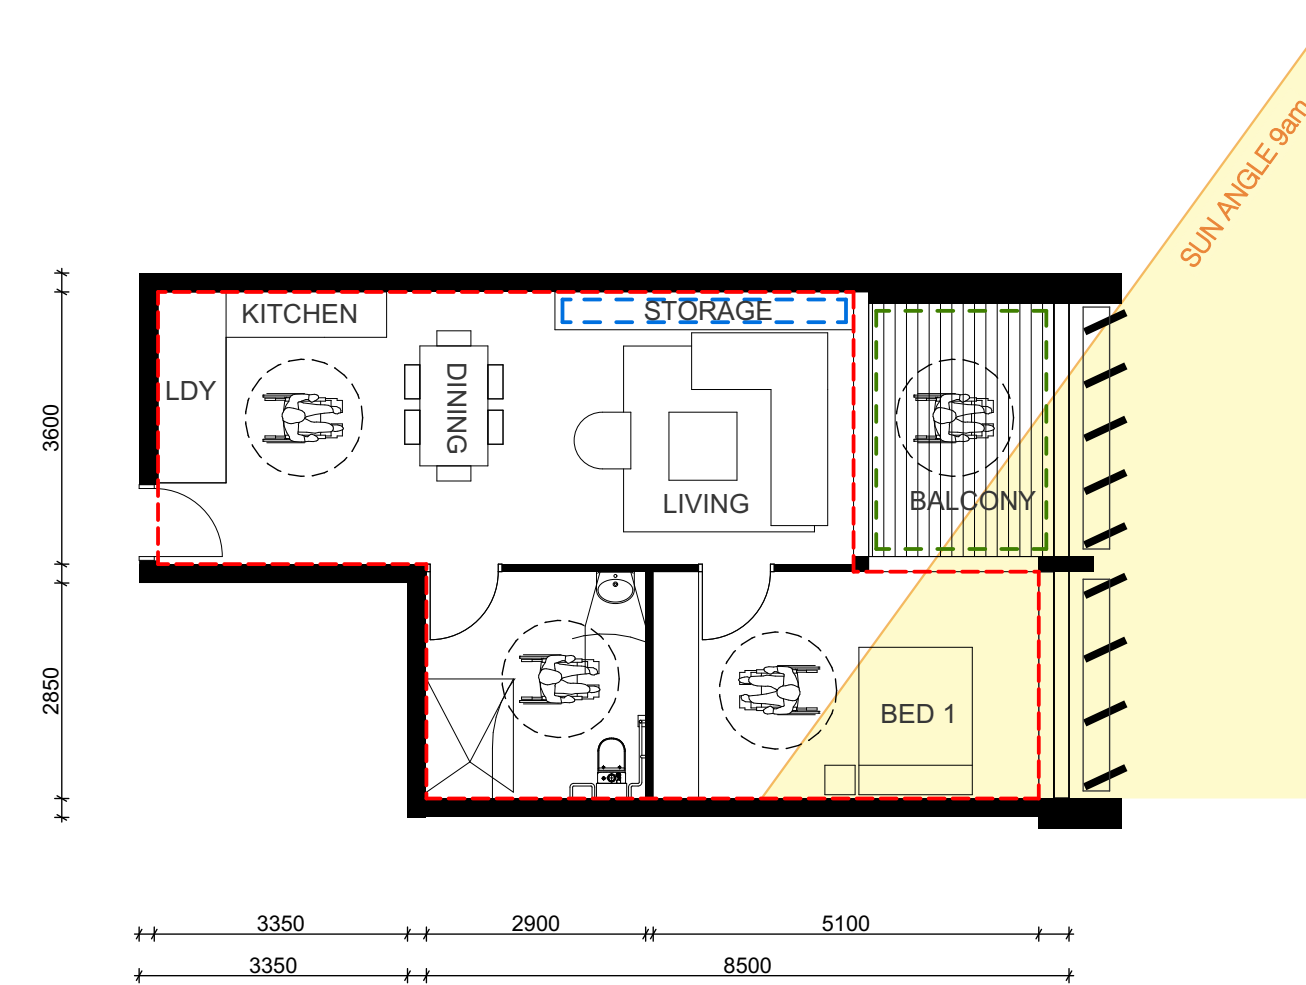

-  2 BEDROOM APARTMENT
-  CROSS VENTILATED APARTMENT
-  2 HOURS OF DIRECT SUN TO LIVING & OUTDOOR AREAS
-  APARTMENT AREA= 78.0 sqm
-  BALCONY AREA= 10.0 sqm
-  STORAGE AREA

3.0 m3 (CAGE AT PARKING LEVEL)  
5.0 m3 (IN APARTMENT)

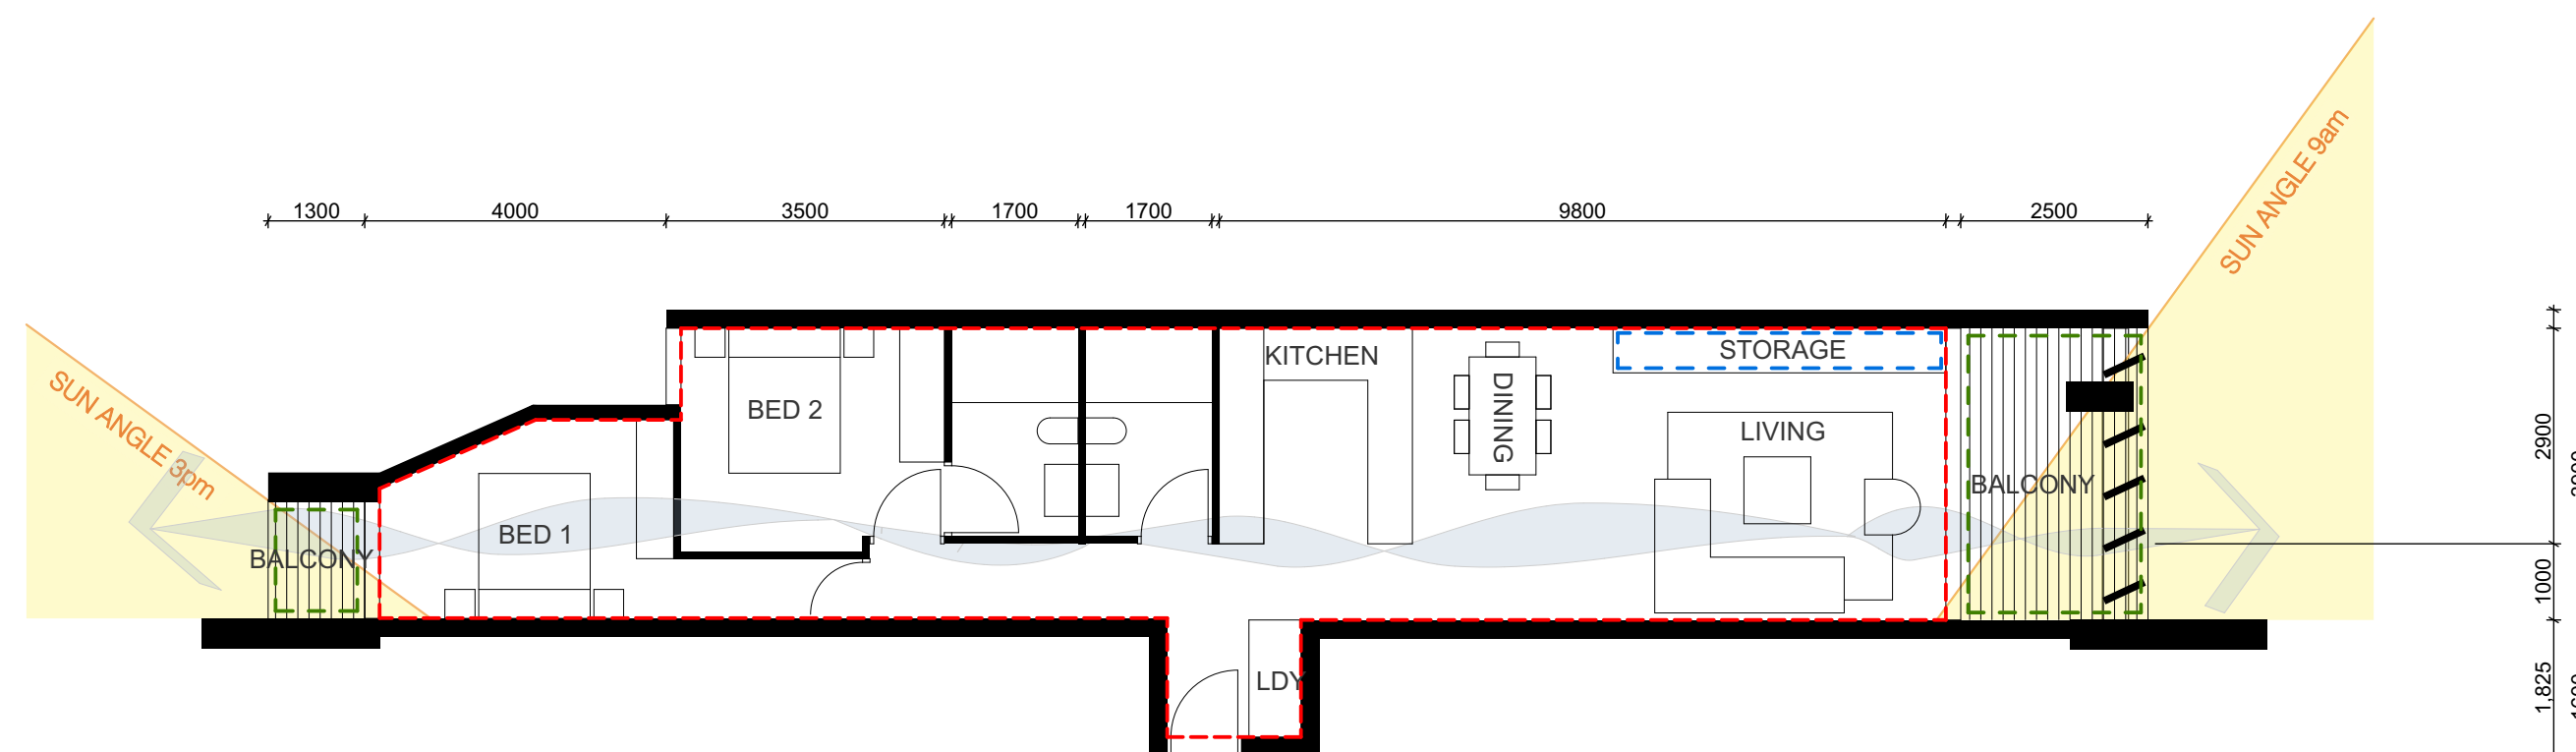

THIS DRAWING IS FOR DEVELOPMENT APPLICATION PURPOSES ONLY AND IS TO BE READ IN CONJUNCTION WITH ALL RELEVANT PROJECT DOCUMENTATION & ALL SPECIALIST CONSULTANT DOCUMENTATION.  
DO NOT SCALE FROM THIS DRAWING. ONLY FIGURED DIMENSIONS SHALL BE USED.  
REPORT ANY DISCREPANCY BETWEEN THIS DRAWING & OTHER PROJECT DOCUMENTATION IMMEDIATELY TO THE ARCHITECT FOR CLARIFICATION.

| ISSUE | DESCRIPTION               | DATE       |
|-------|---------------------------|------------|
| A     | DA DRAFT                  | 20.01.2017 |
| B     | DA DRAFT REVISION         | 03.02.2017 |
| C     | DA DRAFT REVISION         | 10.02.2017 |
| D     | COUNCIL REVIEW            | 20.02.2017 |
| E     | ISSUE TO CONSULTANTS      | 06.03.2017 |
| F     | ISSUE TO CONSULTANTS      | 14.03.2017 |
| G     | ISSUE TO CONSULTANTS      | 11.04.2017 |
| H     | ISSUE TO CONSULTANTS      | 26.04.2017 |
| J     | DA SUBMISSION             | 26.05.2017 |
| K     | DA ADDITIONAL INFORMATION | 13.06.2018 |
| L     | COUNCIL REQUESTED UPDATES | 18.01.2019 |
| M     | COUNCIL REQUESTED UPDATES | 10.02.2020 |

ARCHITECT:

chapmanarchitecture

162 EBLEY ST BONDI JUNCTION  
T: 0420 382 700  
E: [andrew@chapmanarchitecture.com.au](mailto:andrew@chapmanarchitecture.com.au)

PROJECT:  
321-331 MANN ST SHOP-TOP HOUSING

ADDRESS:  
321-331 MANN ST, GOSFORD NSW

CLIENT:  
Mann St Enterprises Pty Ltd  
atf  
Mann St Enterprises Trust

DRAWING TITLE:  
TYPICAL FLOOR APARTMENT  
COMPLIANCE DIAGRAMS

DRAWING NO.: DA-010      ISSUE: M      DATE: 10.02.2020

SCALE:  
1:100 @ A1


0m 1m 2m 5m






UNIT 13

- 1 BEDROOM APARTMENT
- CROSS VENTILATED APARTMENT
- 2 HOURS OF DIRECT SUN TO LIVING & OUTDOOR AREAS
- APARTMENT AREA= 50.0 sqm
- BALCONY AREA= 10.0 sqm
- STROAGE AREA
- 3.0 m3 (CAGE AT PARKING LEVEL)
- 3.0 m3 (IN APARTMENT)

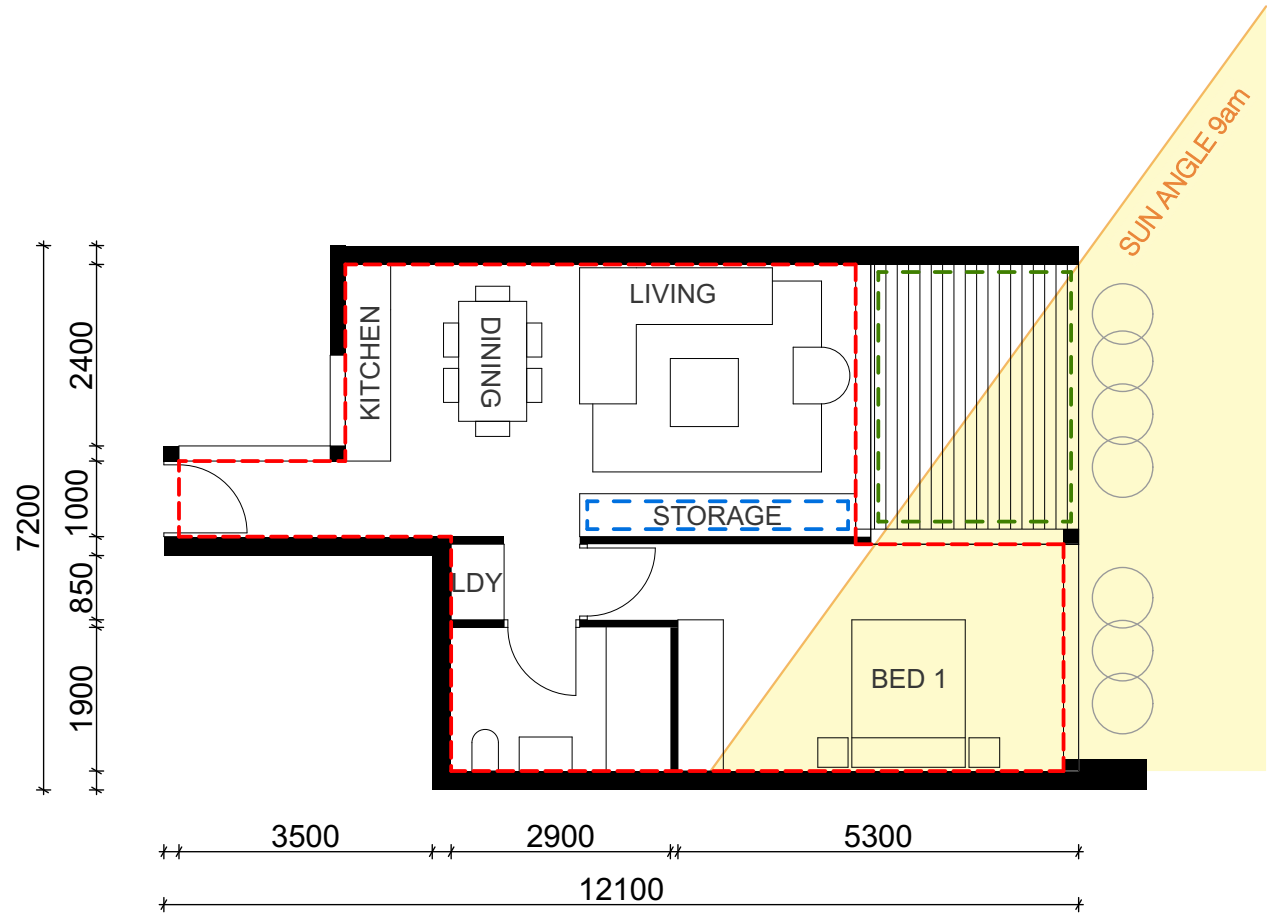


UNIT 14

- 2 BEDROOM APARTMENT
- CROSS VENTILATED APARTMENT
- 2 HOURS OF DIRECT SUN TO LIVING & OUTDOOR AREAS
- APARTMENT AREA= 75.0 sqm
- BALCONY AREA= 15.0 sqm
- STORAGE AREA
- 3.0 m3 (CAGE AT PARKING LEVEL)
- 5.0 m3 (IN APARTMENT)

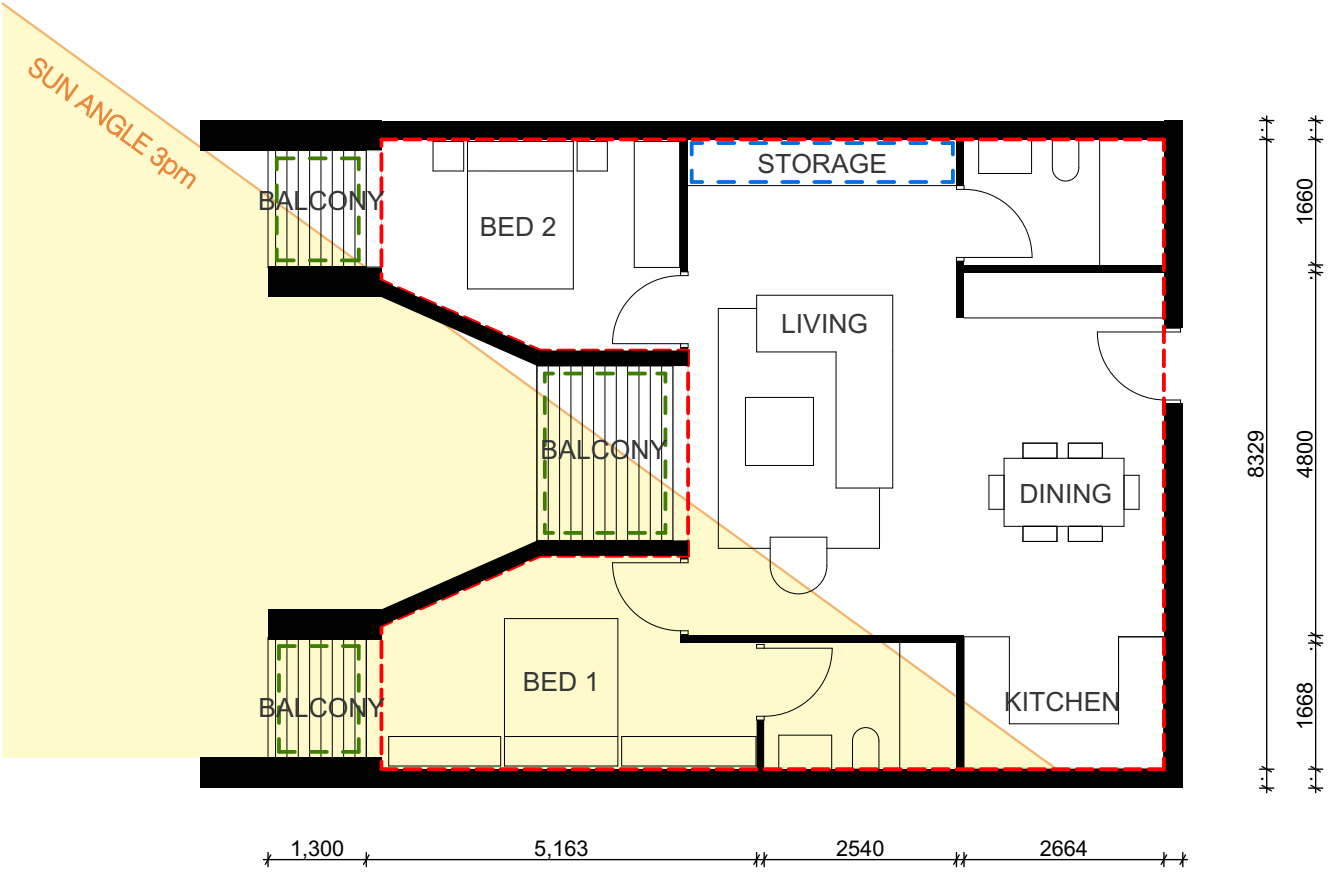


UNIT 15

- 2 BEDROOM APARTMENT
- CROSS VENTILATED APARTMENT
- 2 HOURS OF DIRECT SUN TO LIVING & OUTDOOR AREAS
- APARTMENT AREA= 110.0 sqm
- BALCONY AREA= 10.0 sqm
- STORAGE AREA
- 3.0 m3 (CAGE AT PARKING LEVEL)
- 5.0 m3 (IN APARTMENT)

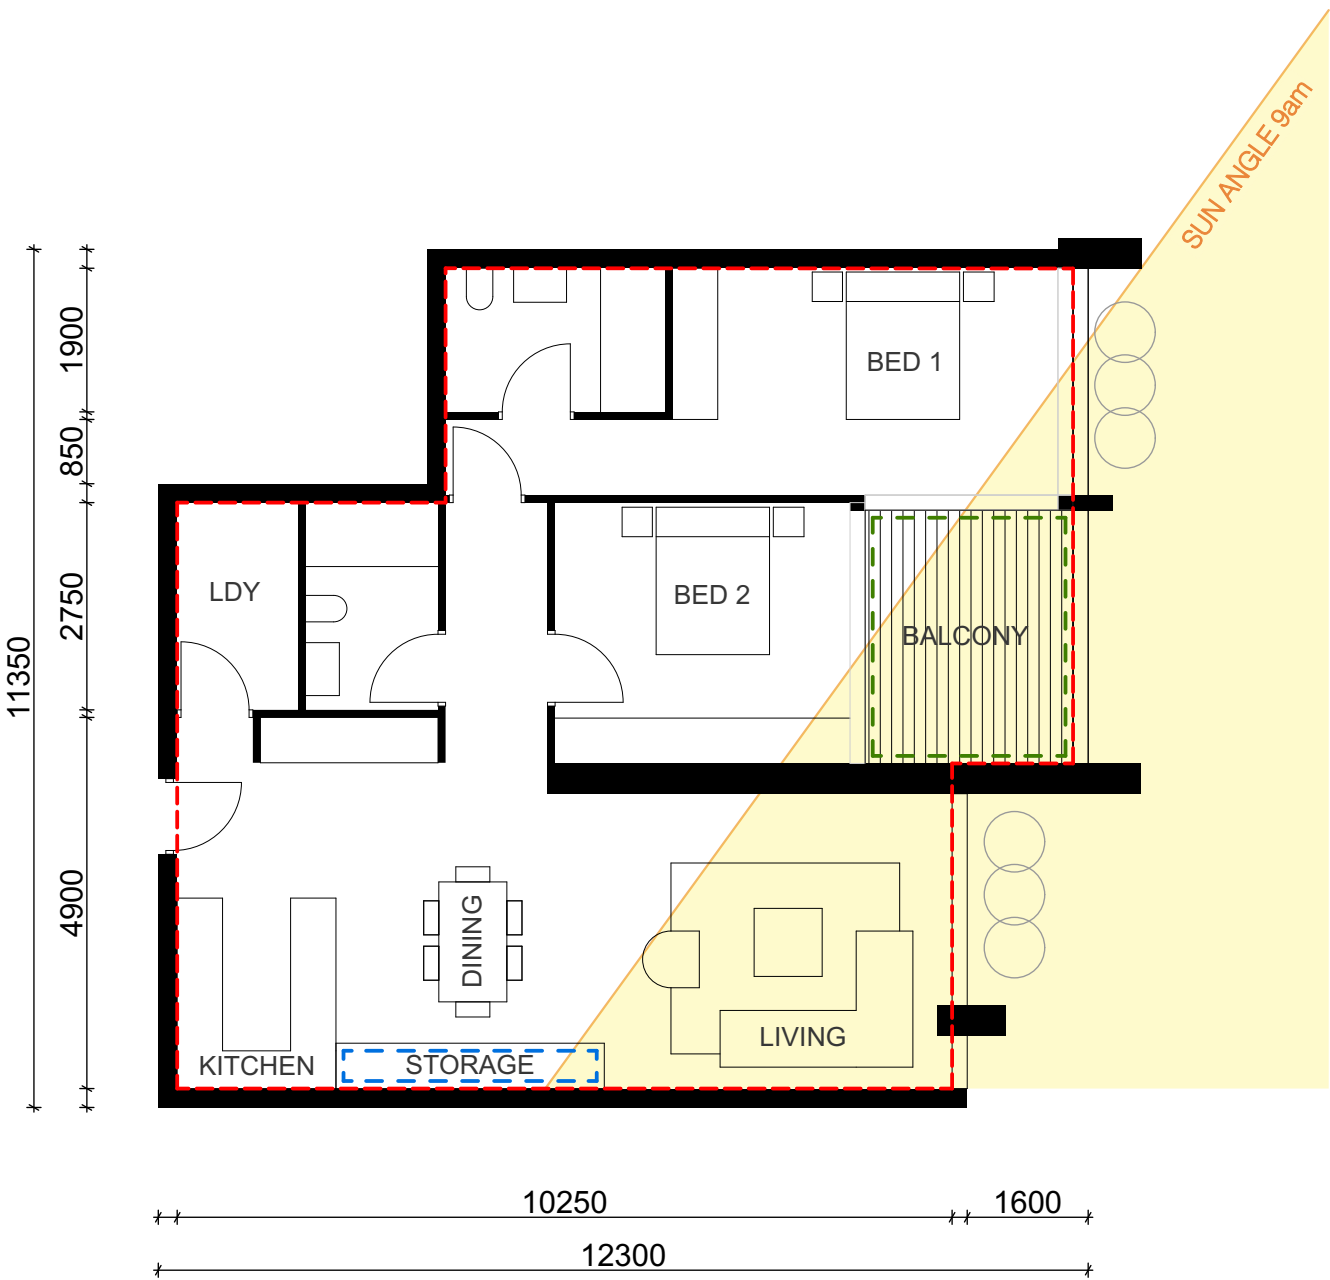

UNIT 16

- 2 BEDROOM APARTMENT
- CROSS VENTILATED APARTMENT
- 2 HOURS OF DIRECT SUN TO LIVING & OUTDOOR AREAS
- APARTMENT AREA= 110.0 sqm
- BALCONY AREA= 10.0 sqm
- STORAGE AREA
- 3.0 m3 (CAGE AT PARKING LEVEL)
- 5.0 m3 (IN APARTMENT)

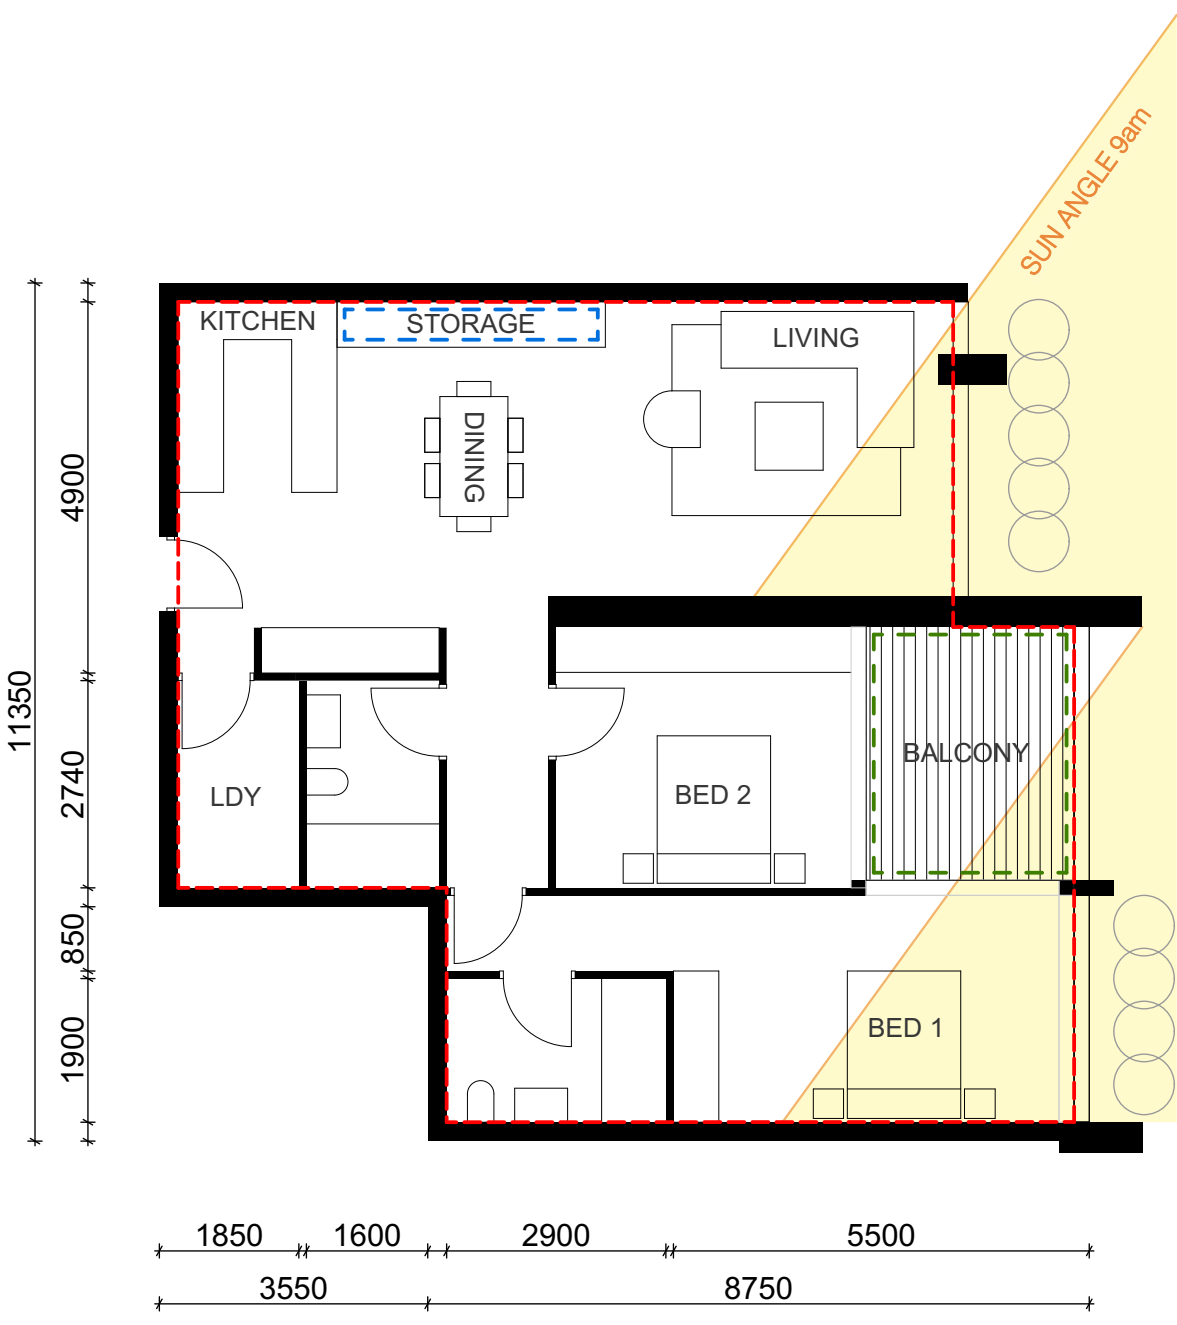

NOT FOR CONSTRUCTION

THIS DRAWING IS FOR DEVELOPMENT APPLICATION PURPOSES ONLY AND IS TO BE READ IN CONJUNCTION WITH ALL RELEVANT PROJECT DOCUMENTATION & ALL REQUESTED CONSULTANT DOCUMENTATION. DO NOT SCALE FROM THIS DRAWING. ONLY FIGURED DIMENSIONS SHALL BE USED. REPORT ANY DISCREPANCY BETWEEN THIS DRAWING & OTHER PROJECT DOCUMENTATION IMMEDIATELY TO THE ARCHITECT FOR CLARIFICATION.

| ISSUE | DESCRIPTION               | DATE       |
|-------|---------------------------|------------|
| A     | DA DRAFT                  | 20.01.2017 |
| B     | DA DRAFT REVISION         | 03.02.2017 |
| C     | DA DRAFT REVISION         | 10.02.2017 |
| D     | COUNCIL REVIEW            | 20.02.2017 |
| E     | ISSUE TO CONSULTANTS      | 06.03.2017 |
| F     | ISSUE TO CONSULTANTS      | 14.03.2017 |
| G     | ISSUE TO CONSULTANTS      | 11.04.2017 |
| H     | ISSUE TO CONSULTANTS      | 26.04.2017 |
| J     | DA SUBMISSION             | 26.05.2017 |
| K     | DA ADDITIONAL INFORMATION | 13.06.2018 |
| L     | COUNCIL REQUESTED UPDATES | 18.01.2019 |
| M     | COUNCIL REQUESTED UPDATES | 10.02.2020 |

ARCHITECT:  
**chapmanarchitecture**  
162 EBLEY ST BONDI JUNCTION  
T: 0420 382 700  
E: andrew@chapmanarchitecture.com.au

PROJECT:  
321-331 MANN ST SHOP-TOP HOUSING  
ADDRESS:  
321-331 MANN ST, GOSFORD NSW  
CLIENT:  
Mann St Enterprises Pty Ltd  
att  
Mann St Enterprises Trust


DRAWING TITLE:  
TYPICAL FLOOR APARTMENT  
COMPLIANCE DIAGRAMS  
DRAWING NO.: DA-010  
ISSUE: M  
DATE: 10.02.2020

SCALE:  
1:100 @ A1  
0m 1m 2m 5m



UNIT 17

- 3 BEDROOM APARTMENT + STUDY
- CROSS VENTILATED APARTMENT
- 2 HOURS OF DIRECT SUN TO LIVING & OUTDOOR AREAS
- APARTMENT AREA= 170.0 sqm
- BALCONY AREA= 90.0 sqm
- STORAGE AREA
- 3.0 m3 (CAGE AT PARKING LEVEL)
- 7.0 m3 (IN APARTMENT)

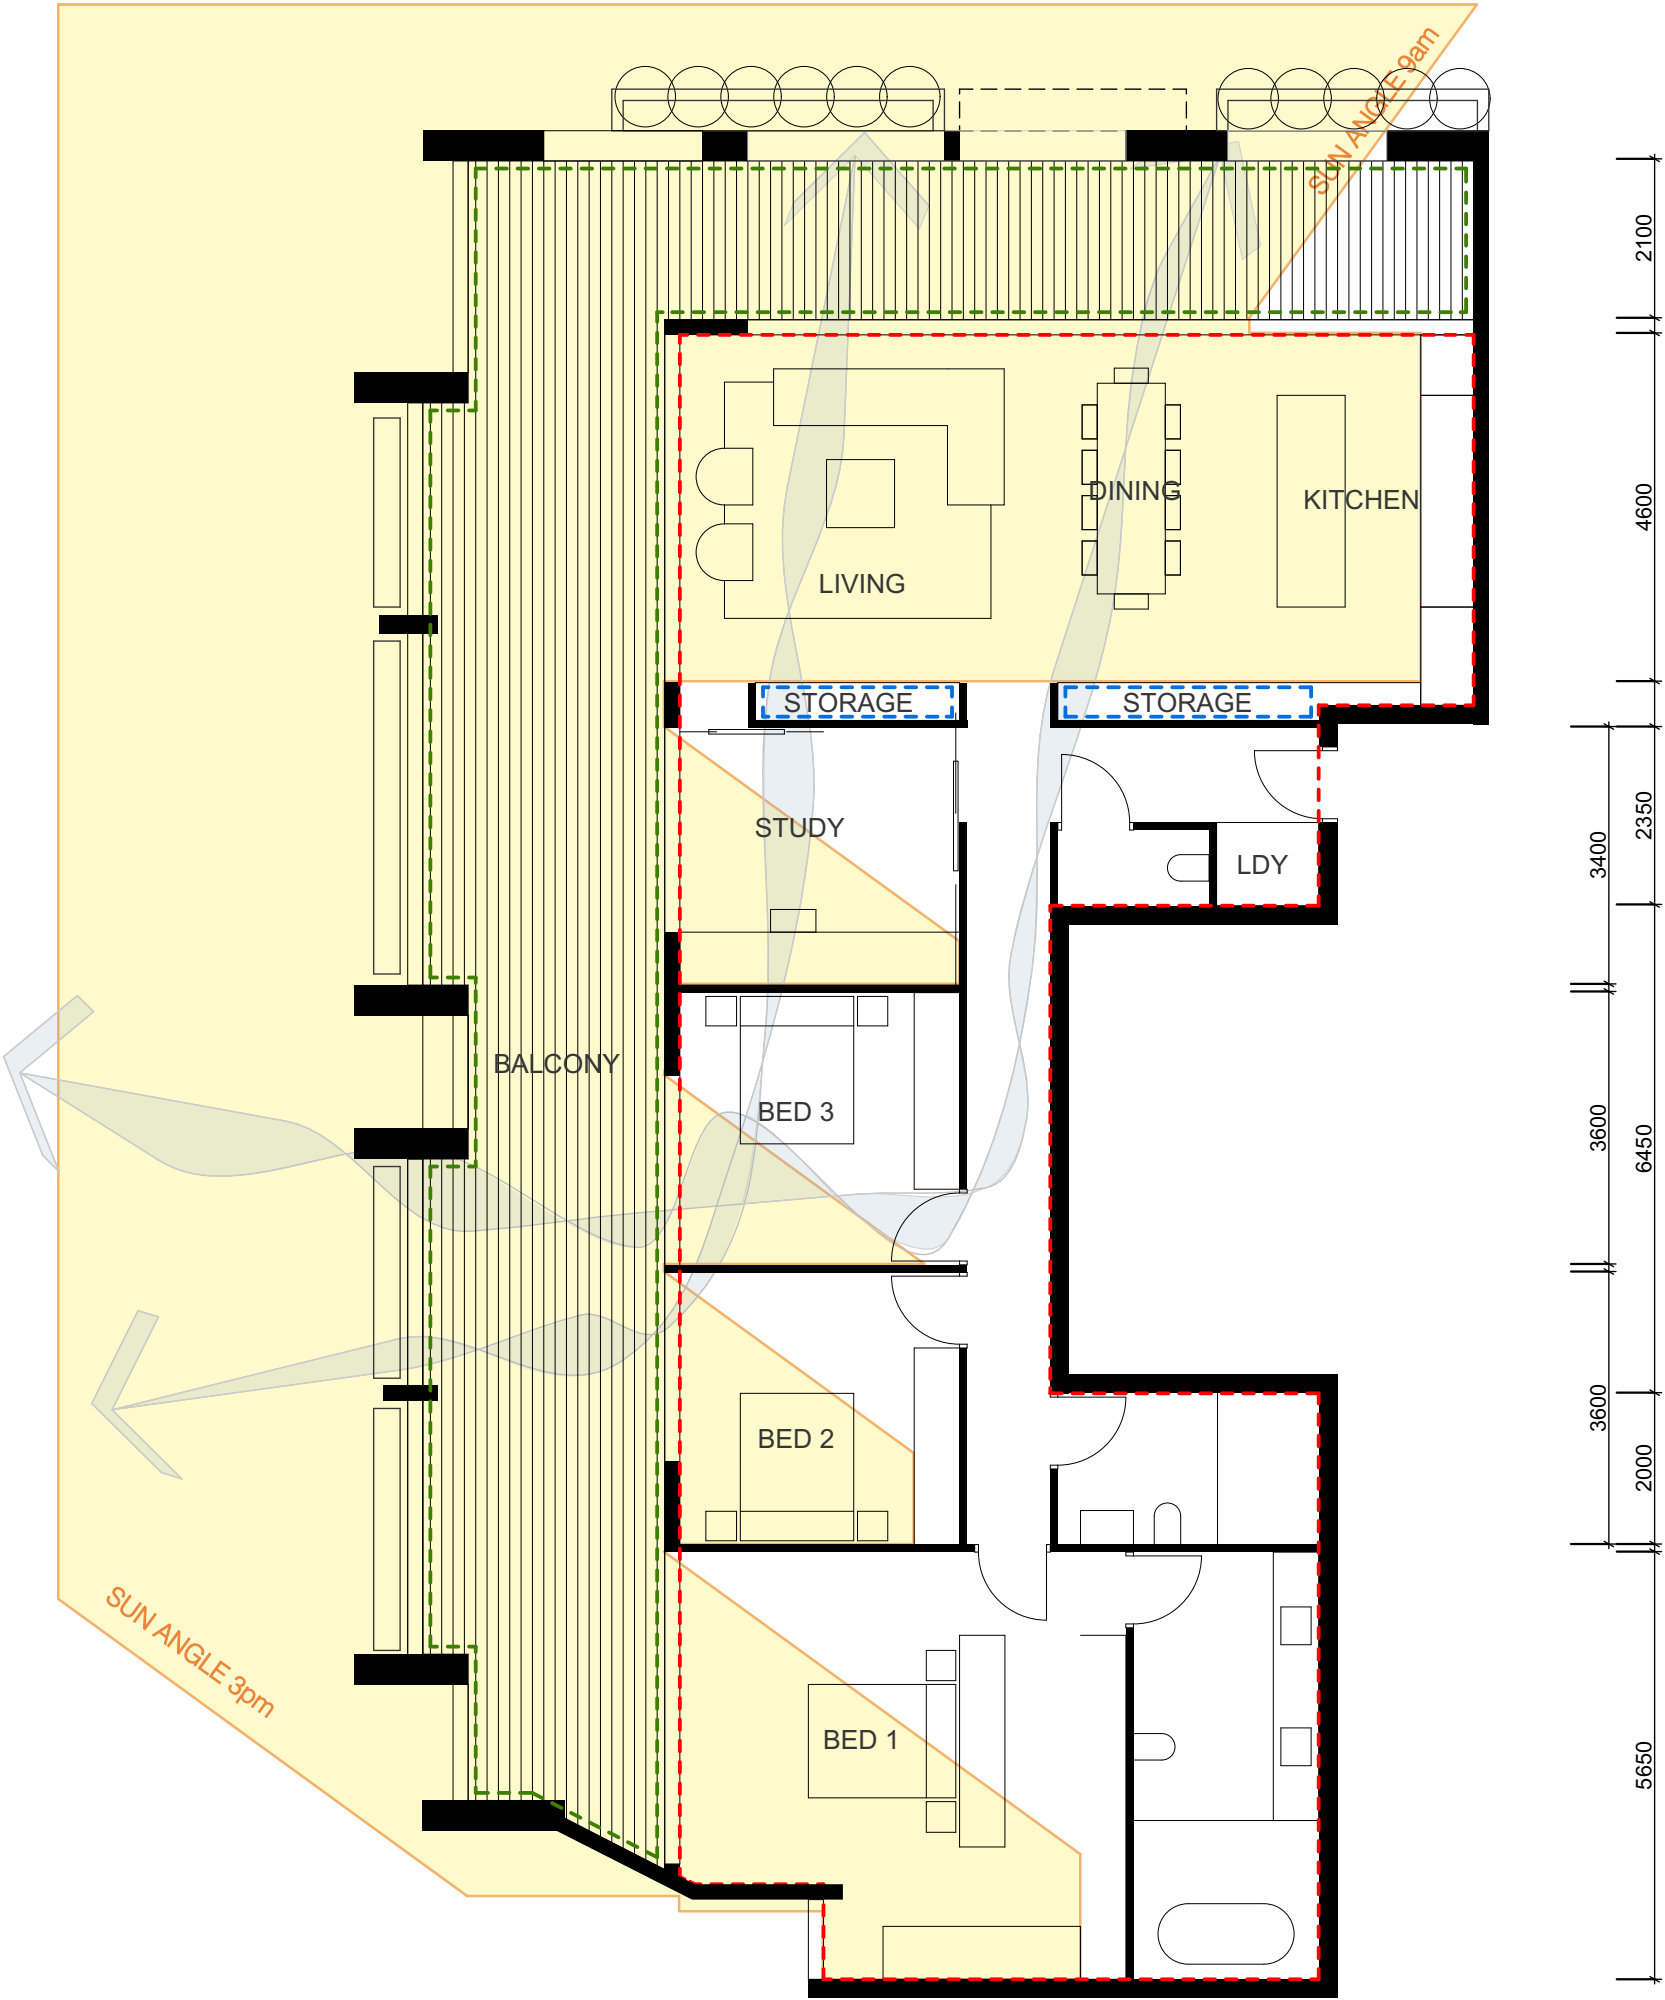


UNIT 18

- 3 BEDROOM APARTMENT + STUDY
- CROSS VENTILATED APARTMENT
- 2 HOURS OF DIRECT SUN TO LIVING & OUTDOOR AREAS
- APARTMENT AREA= 170.0 sqm
- BALCONY AREA= 90.0 sqm
- STORAGE AREA
- 3.0 m3 (CAGE AT PARKING LEVEL)
- 7.0 m3 (IN APARTMENT)




UNIT 19

- 3 BEDROOM APARTMENT + STUDY
- CROSS VENTILATED APARTMENT
- 2 HOURS OF DIRECT SUN TO LIVING & OUTDOOR AREAS
- APARTMENT AREA= 170.0 sqm
- BALCONY AREA= 90.0 sqm
- STORAGE AREA
- 3.0 m3 (CAGE AT PARKING LEVEL)
- 7.0 m3 (IN APARTMENT)

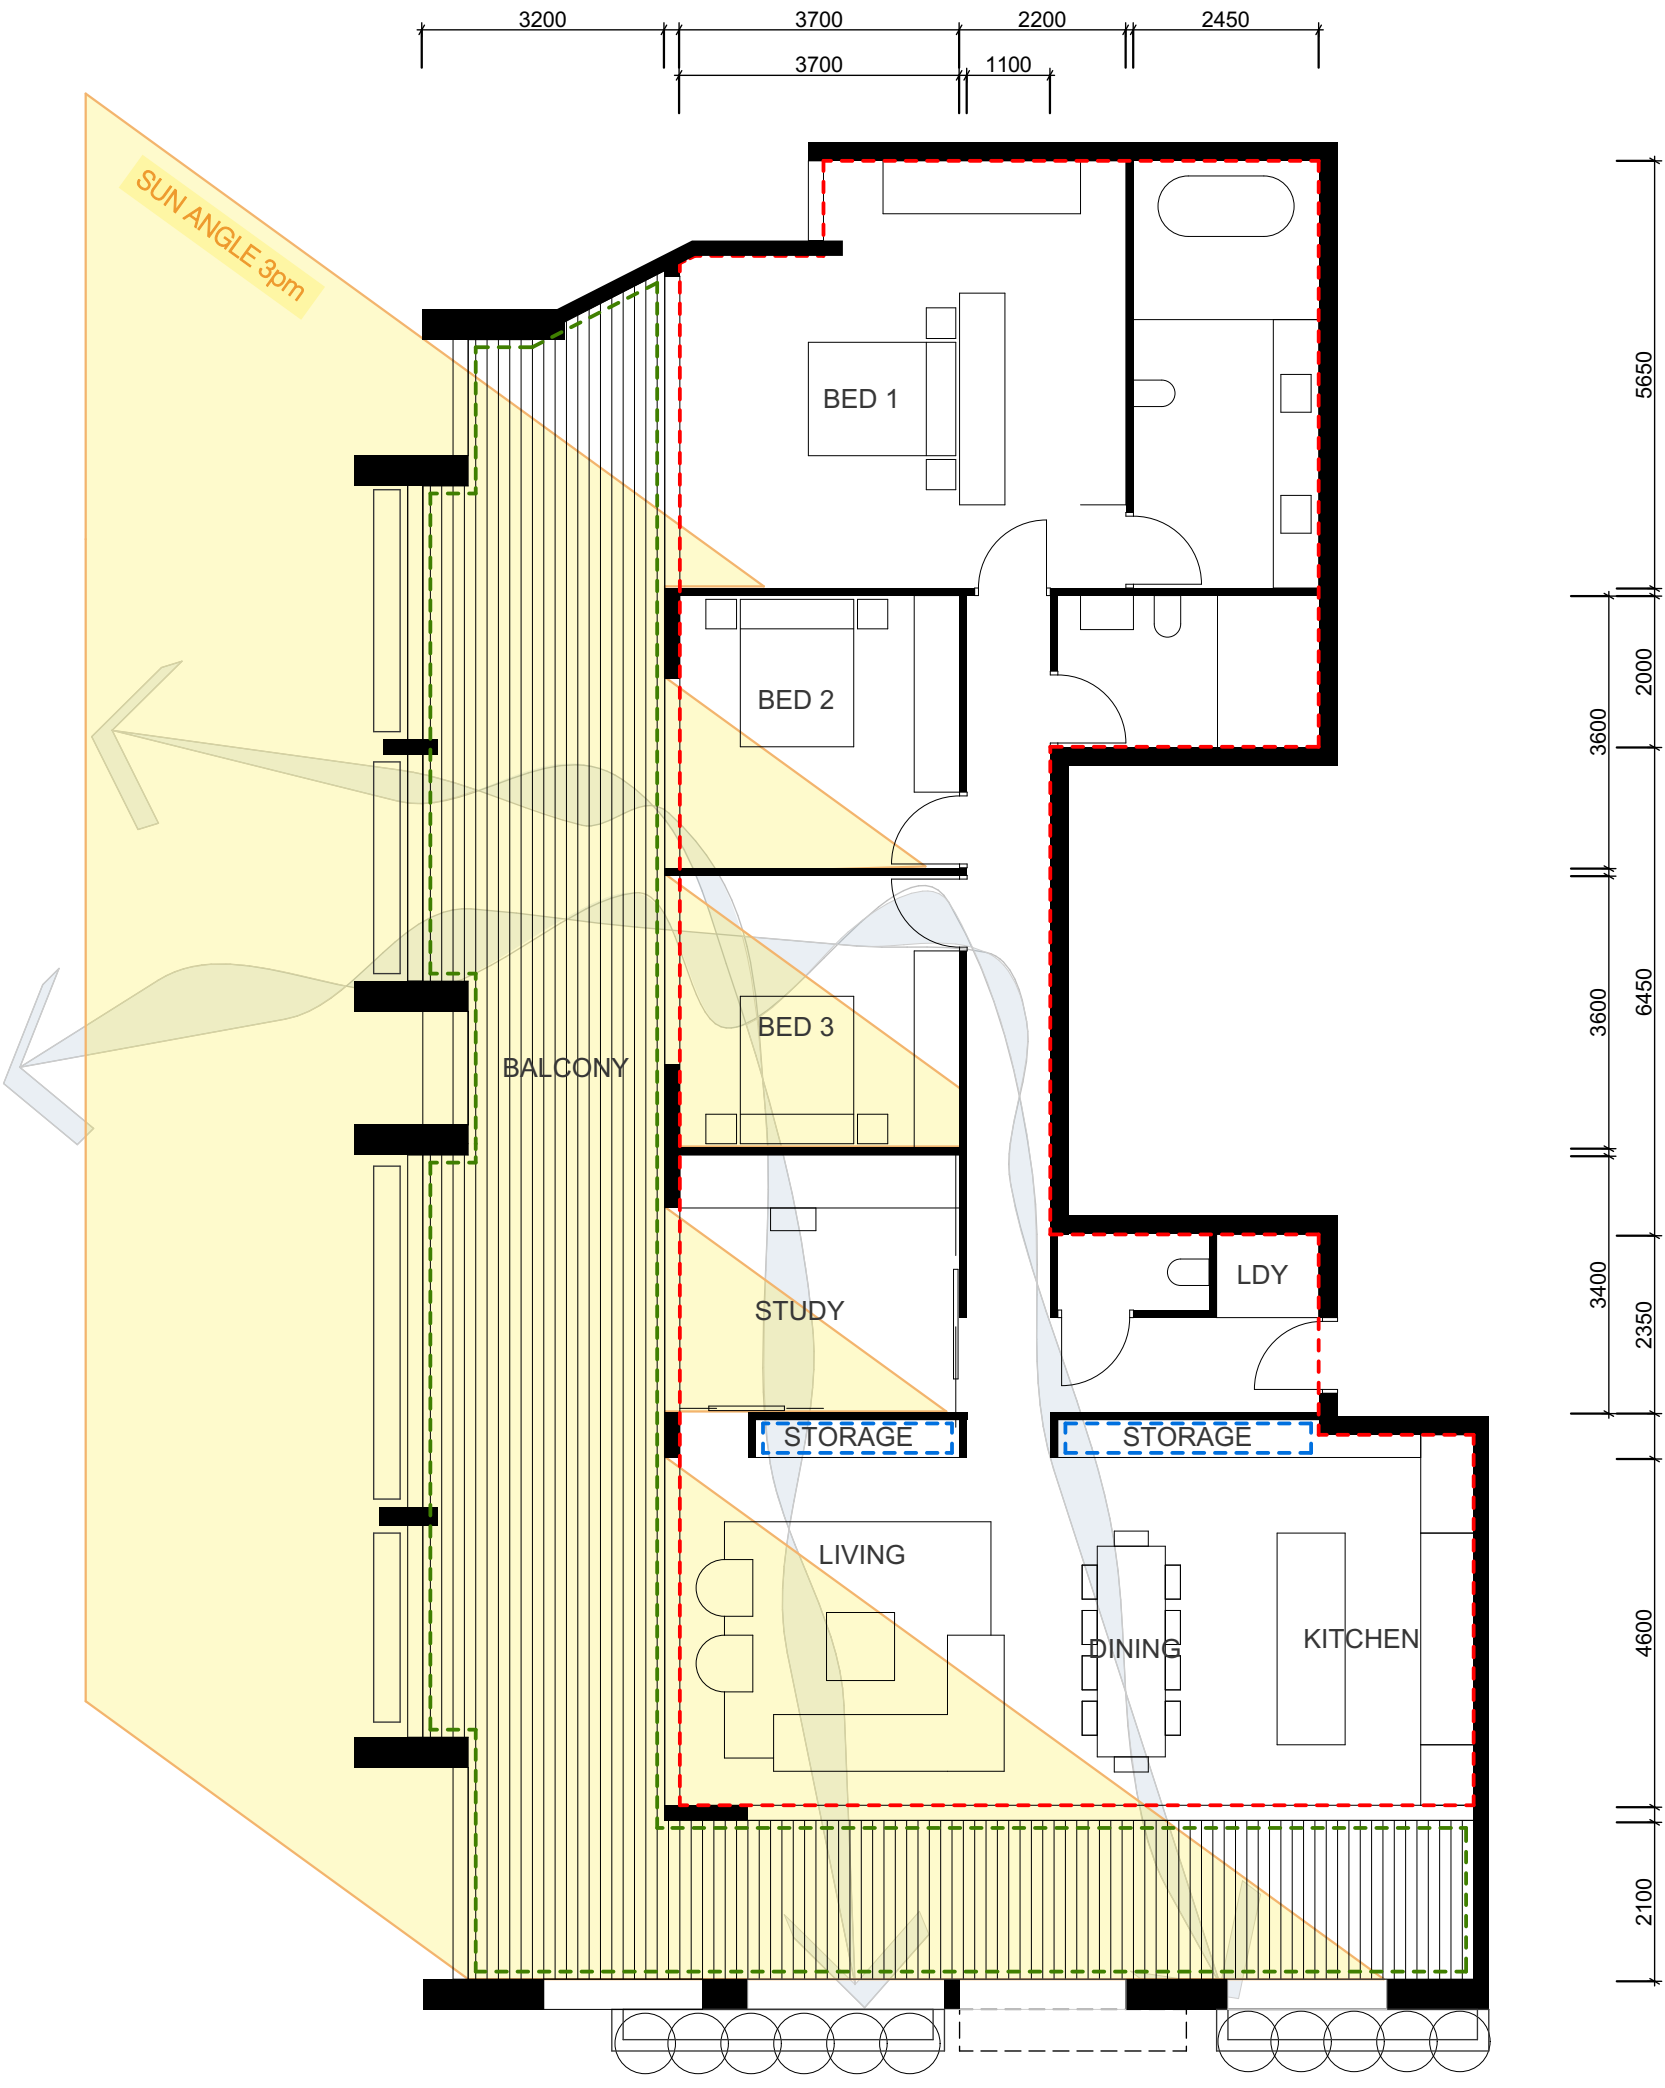

UNIT 20

- 3 BEDROOM APARTMENT + STUDY
- CROSS VENTILATED APARTMENT
- 2 HOURS OF DIRECT SUN TO LIVING & OUTDOOR AREAS
- APARTMENT AREA= 170.0 sqm
- BALCONY AREA= 90.0 sqm
- STORAGE AREA
- 3.0 m3 (CAGE AT PARKING LEVEL)
- 7.0 m3 (IN APARTMENT)

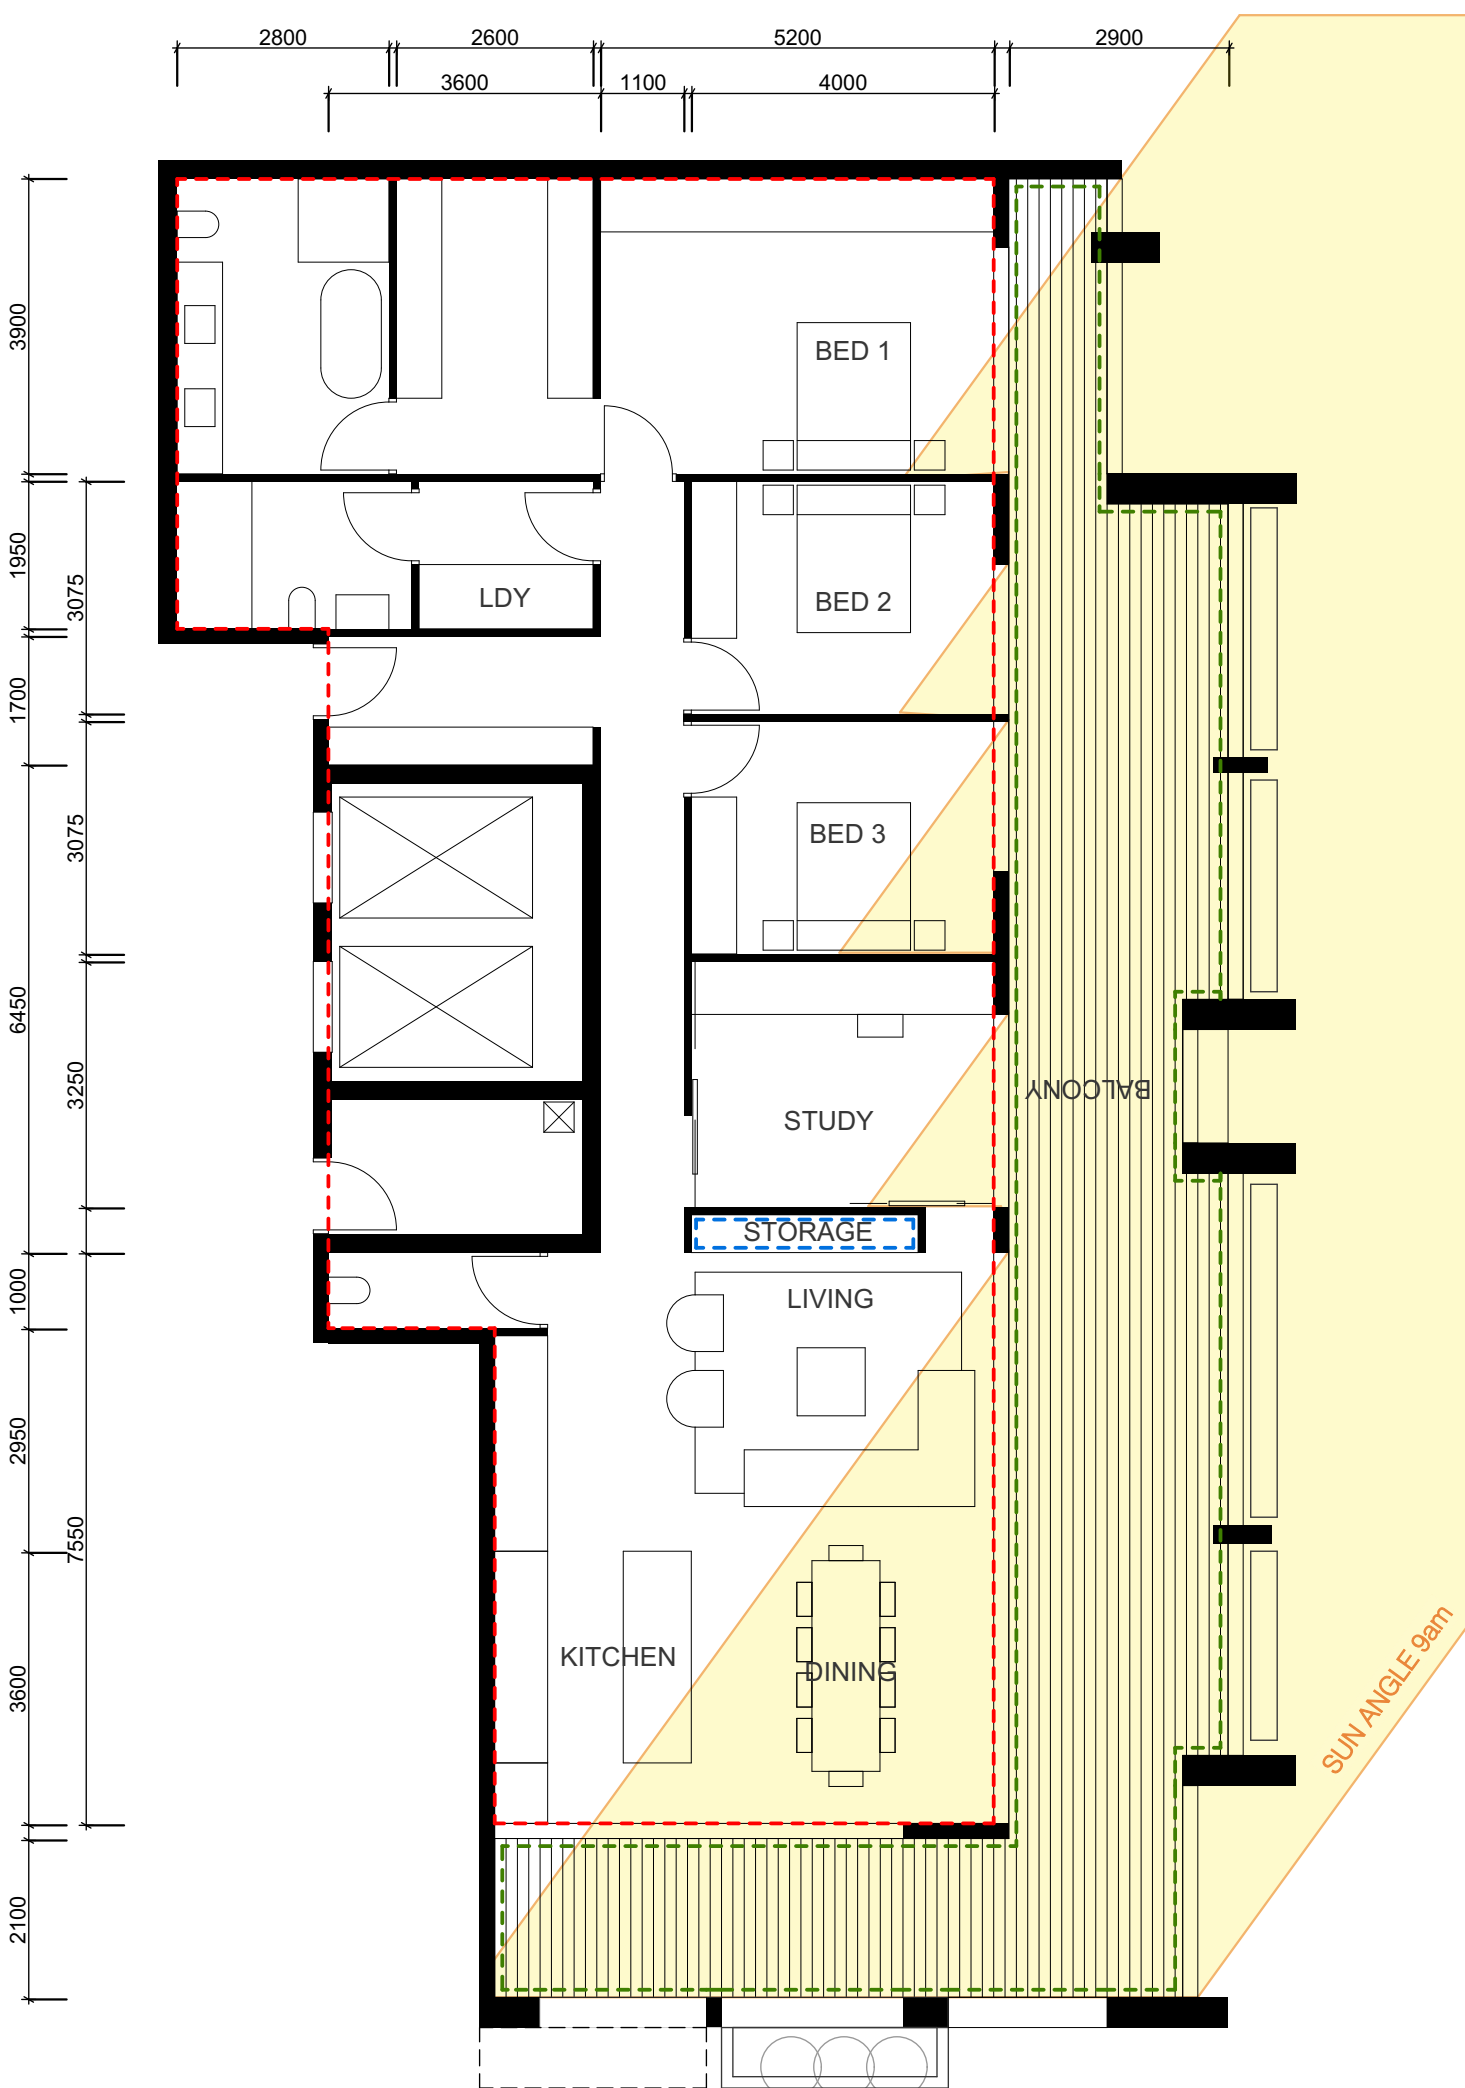

NOT FOR CONSTRUCTION

THIS DRAWING IS FOR DEVELOPMENT APPLICATION PURPOSES ONLY AND IS TO BE READ IN CONJUNCTION WITH ALL RELEVANT PROJECT DOCUMENTATION & ALL SPECIFIC CONSULTANT DOCUMENTATION.  
DO NOT SCALE FROM THIS DRAWING. ONLY FIGURED DIMENSIONS SHALL BE USED. REPORT ANY DISCREPANCY BETWEEN THIS DRAWING & OTHER PROJECT DOCUMENTATION IMMEDIATELY TO THE ARCHITECT FOR CLARIFICATION.

| ISSUE | DESCRIPTION               | DATE       |
|-------|---------------------------|------------|
| A     | DA DRAFT                  | 20.01.2017 |
| B     | DA DRAFT REVISION         | 03.02.2017 |
| C     | DA DRAFT REVISION         | 10.02.2017 |
| D     | COUNCIL REVIEW            | 20.02.2017 |
| E     | ISSUE TO CONSULTANTS      | 06.03.2017 |
| F     | ISSUE TO CONSULTANTS      | 14.03.2017 |
| G     | ISSUE TO CONSULTANTS      | 11.04.2017 |
| H     | ISSUE TO CONSULTANTS      | 26.04.2017 |
| J     | DA SUBMISSION             | 26.05.2017 |
| K     | DA ADDITIONAL INFORMATION | 13.06.2018 |
| L     | COUNCIL REQUESTED UPDATES | 18.01.2019 |
| M     | COUNCIL REQUESTED UPDATES | 10.02.2020 |


ARCHITECT:  
**chapmanarchitecture**  
162 EBLEY ST BONDI JUNCTION  
T: 0420 382 700  
E: andrew@chapmanarchitecture.com.au

PROJECT:  
321-331 MANN ST SHOP-TOP HOUSING  
ADDRESS:  
321-331 MANN ST, GOSFORD NSW  
CLIENT:  
Mann St Enterprises Pty Ltd  
att  
Mann St Enterprises Trust


DRAWING TITLE:  
PENTHOUSE APARTMENT  
COMPLIANCE DIAGRAMS  
DRAWING NO. DATE:  
DA-011 M 10.02.2020

SCALE:  
1:100 @ A1  
0m 1m 2m 5m



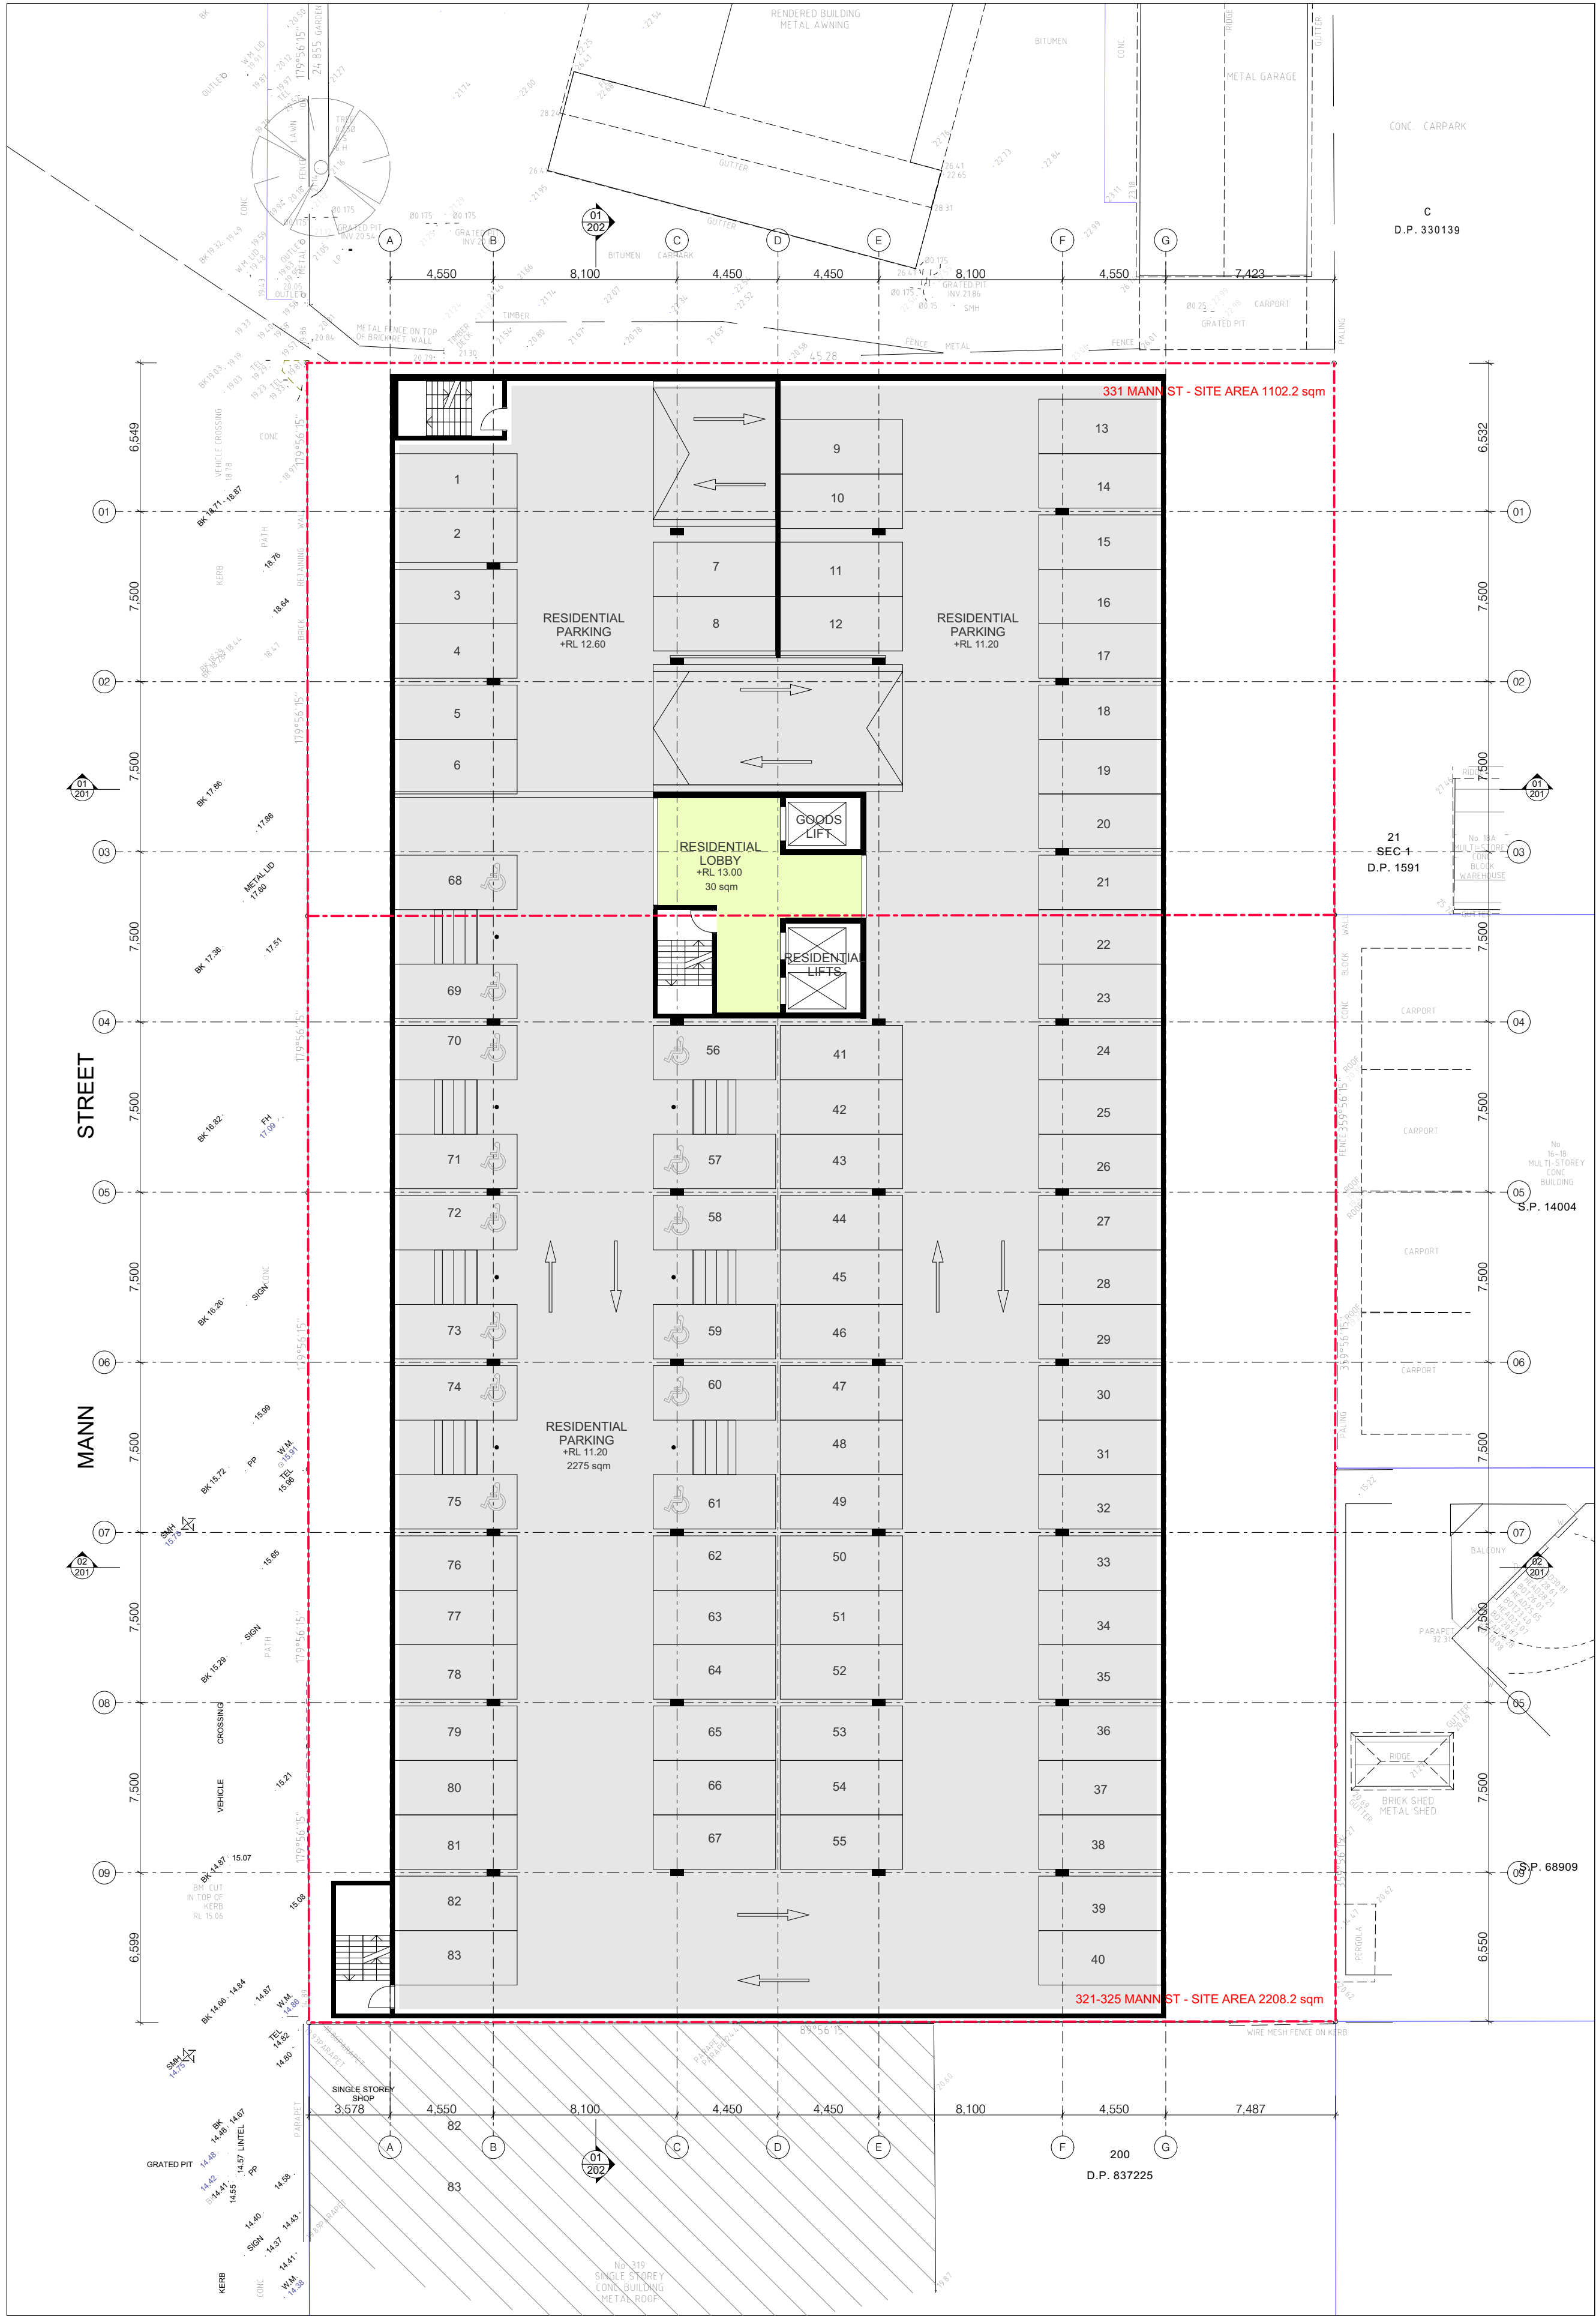

01 BASEMENT 2 PLAN

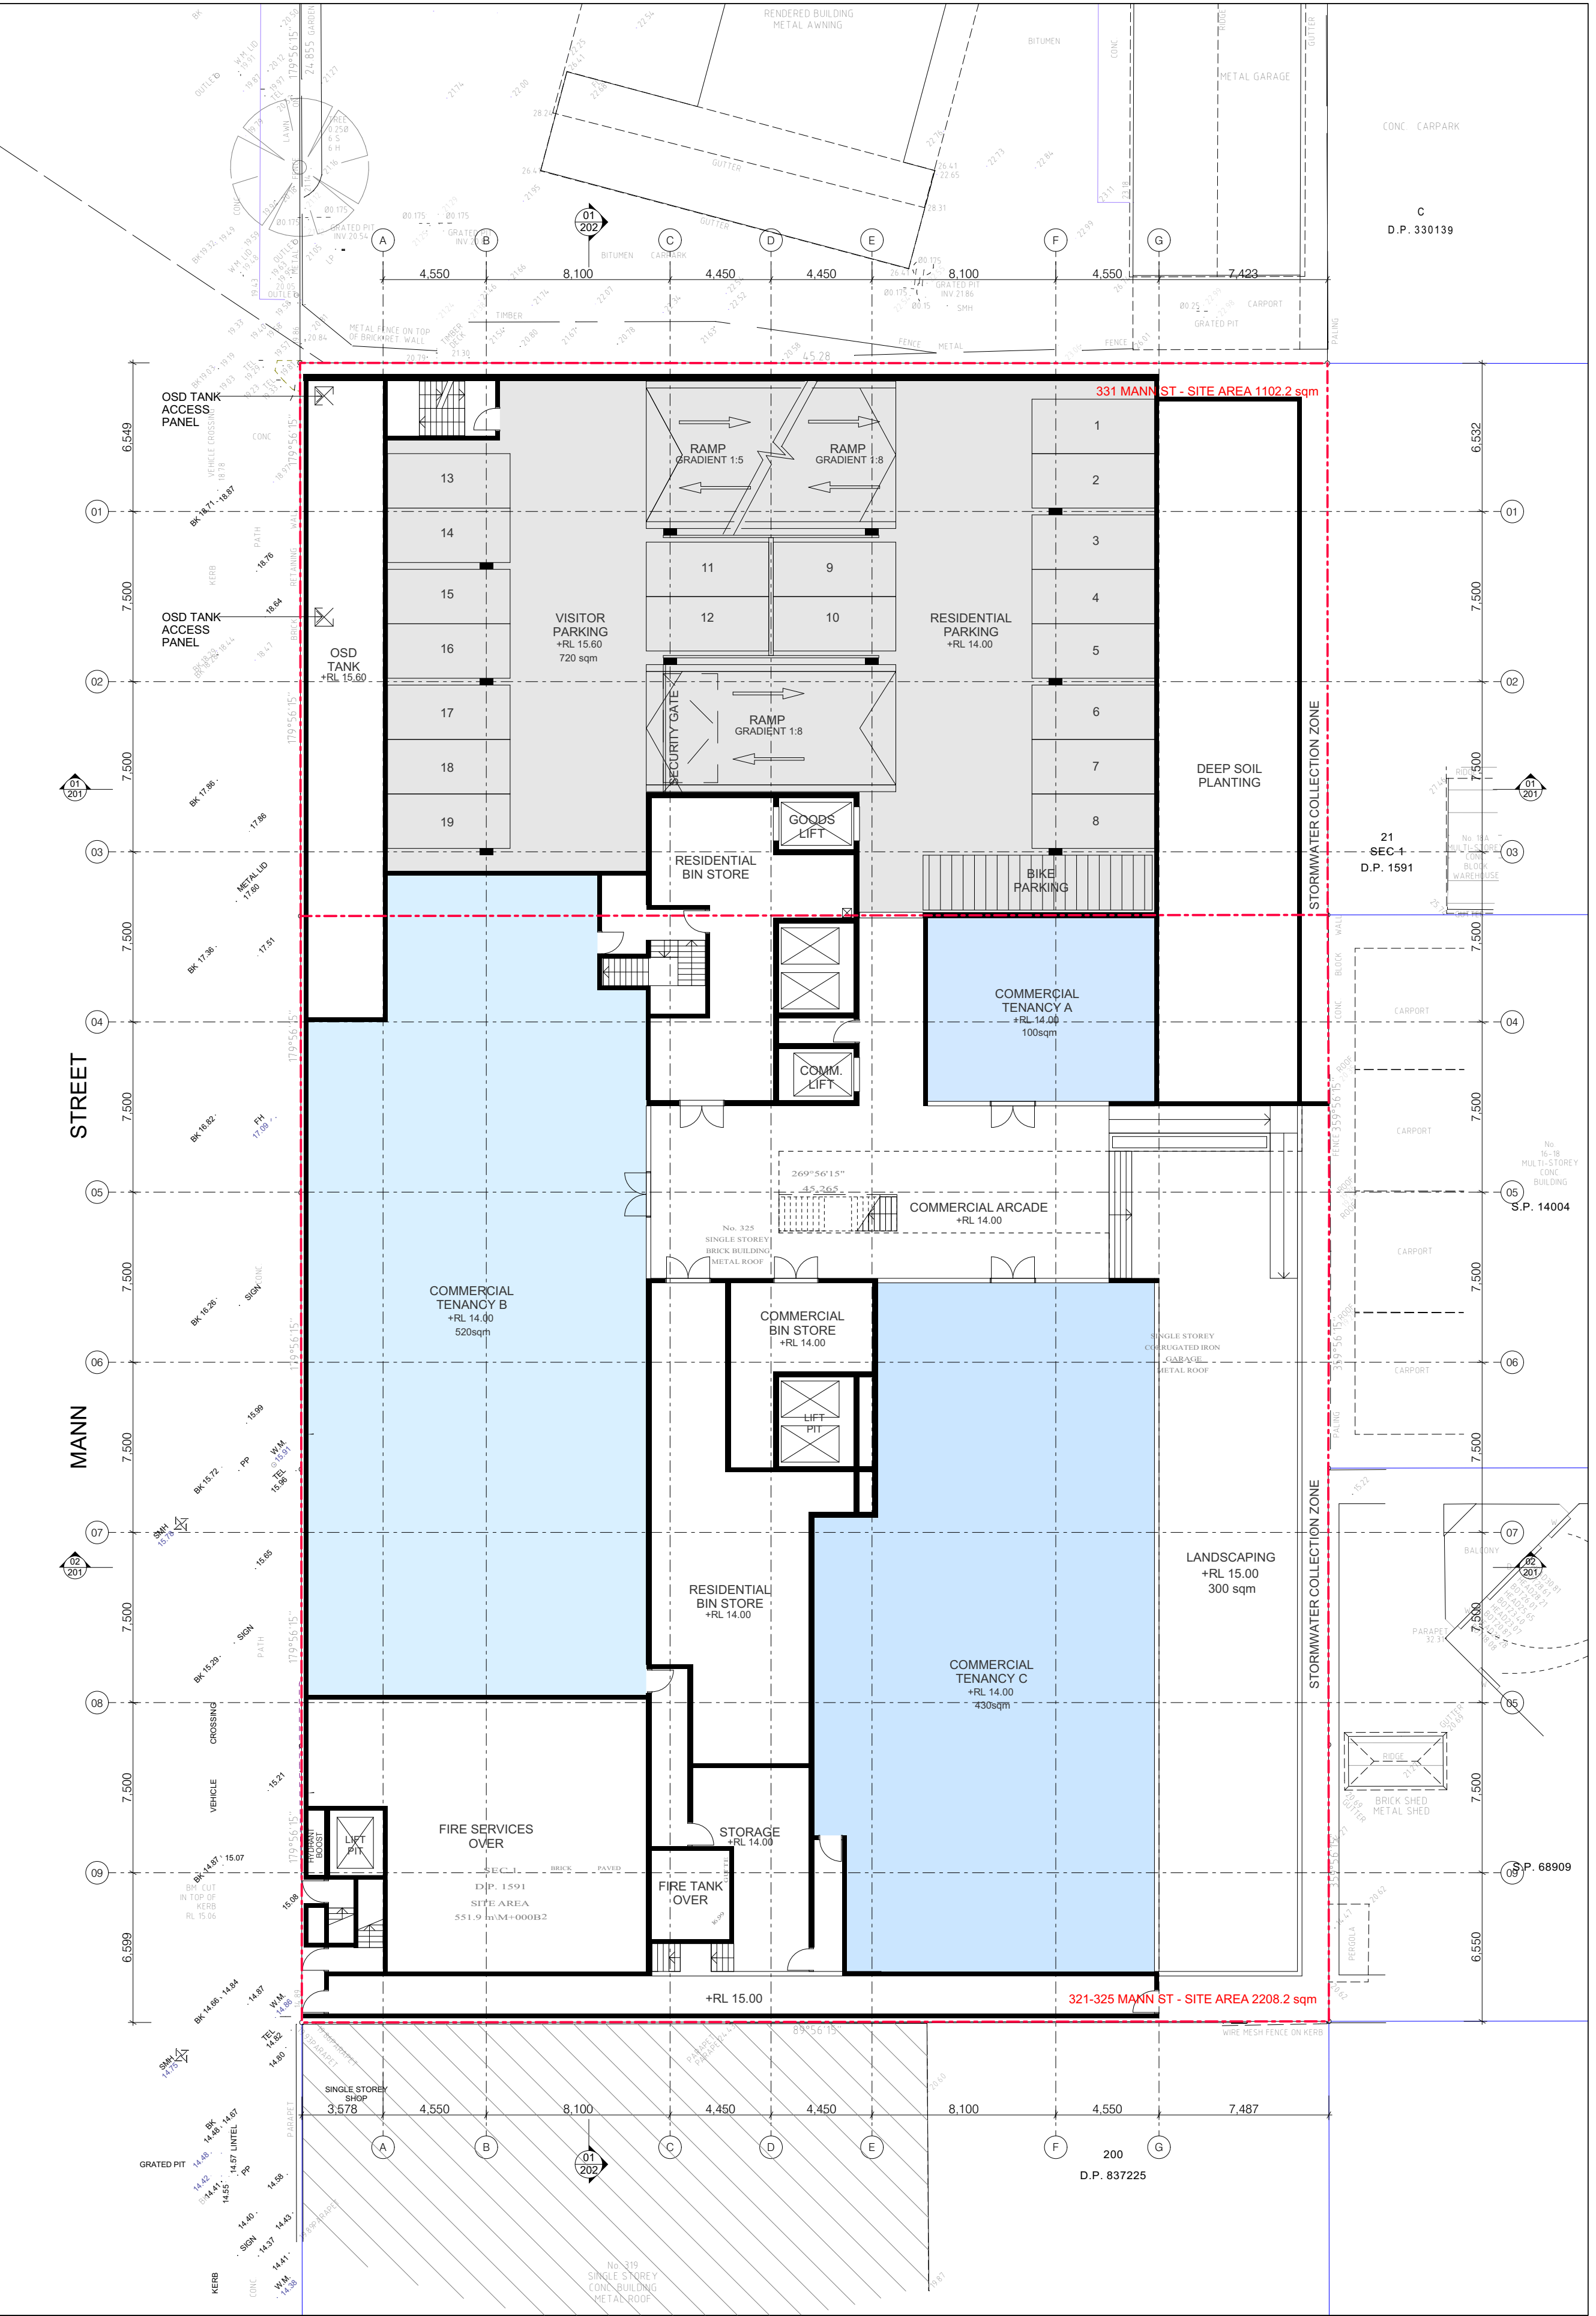

02 BASEMENT 1 PLAN

NOT FOR CONSTRUCTION

THIS DRAWING IS FOR DEVELOPMENT APPLICATION PURPOSES ONLY AND IS TO BE READ IN CONJUNCTION WITH ALL RELEVANT PROJECT DOCUMENTATION & ALL SPECIFIC CONSULTANT DOCUMENTATION. DO NOT SCALE FROM THIS DRAWING. ONLY FIGURED DIMENSIONS SHALL BE USED. REPORT ANY DISCREPANCY BETWEEN THIS DRAWING & OTHER PROJECT DOCUMENTATION IMMEDIATELY TO THE ARCHITECT FOR CLARIFICATION.

| ISSUE | DESCRIPTION               | DATE       |
|-------|---------------------------|------------|
| A     | DA DRAFT                  | 20.01.2017 |
| B     | DA DRAFT REVISION         | 03.02.2017 |
| C     | DA DRAFT REVISION         | 10.02.2017 |
| D     | COUNCIL REVIEW            | 20.02.2017 |
| E     | ISSUE TO CONSULTANTS      | 06.03.2017 |
| F     | ISSUE TO CONSULTANTS      | 14.03.2017 |
| G     | ISSUE TO CONSULTANTS      | 11.04.2017 |
| H     | ISSUE TO CONSULTANTS      | 26.04.2017 |
| J     | DA SUBMISSION             | 26.05.2017 |
| K     | DA ADDITIONAL INFORMATION | 13.06.2018 |
| L     | COUNCIL REQUESTED UPDATES | 18.01.2019 |
| M     | COUNCIL REQUESTED UPDATES | 10.02.2020 |

|                                                                                       |                               |
|---------------------------------------------------------------------------------------|-------------------------------|
|  | PLANT STORAGE (NON GFA AREAS) |
|  | PARKING                       |
|  | COMMERCIAL TENANCY            |
|  | COMMERCIAL CIRCULATION        |
|  | FITNESS AREA                  |
|  | COMMUNITY ROOM                |
|  | STUDIO UNIT                   |
|  | 1 BEDROOM UNIT                |
|  | 2 BEDROOM UNIT                |
|  | 3 BEDROOM UNIT                |
|  | RESIDENTIAL CIRCULATION       |

DRAWING TITLE:  
PLANS


DRAWING NO: DA - 101 ISSUE: M DATE: 10.02.2020

SCALE:  
1:100 @ A1


0m 1m 2m 5m

N



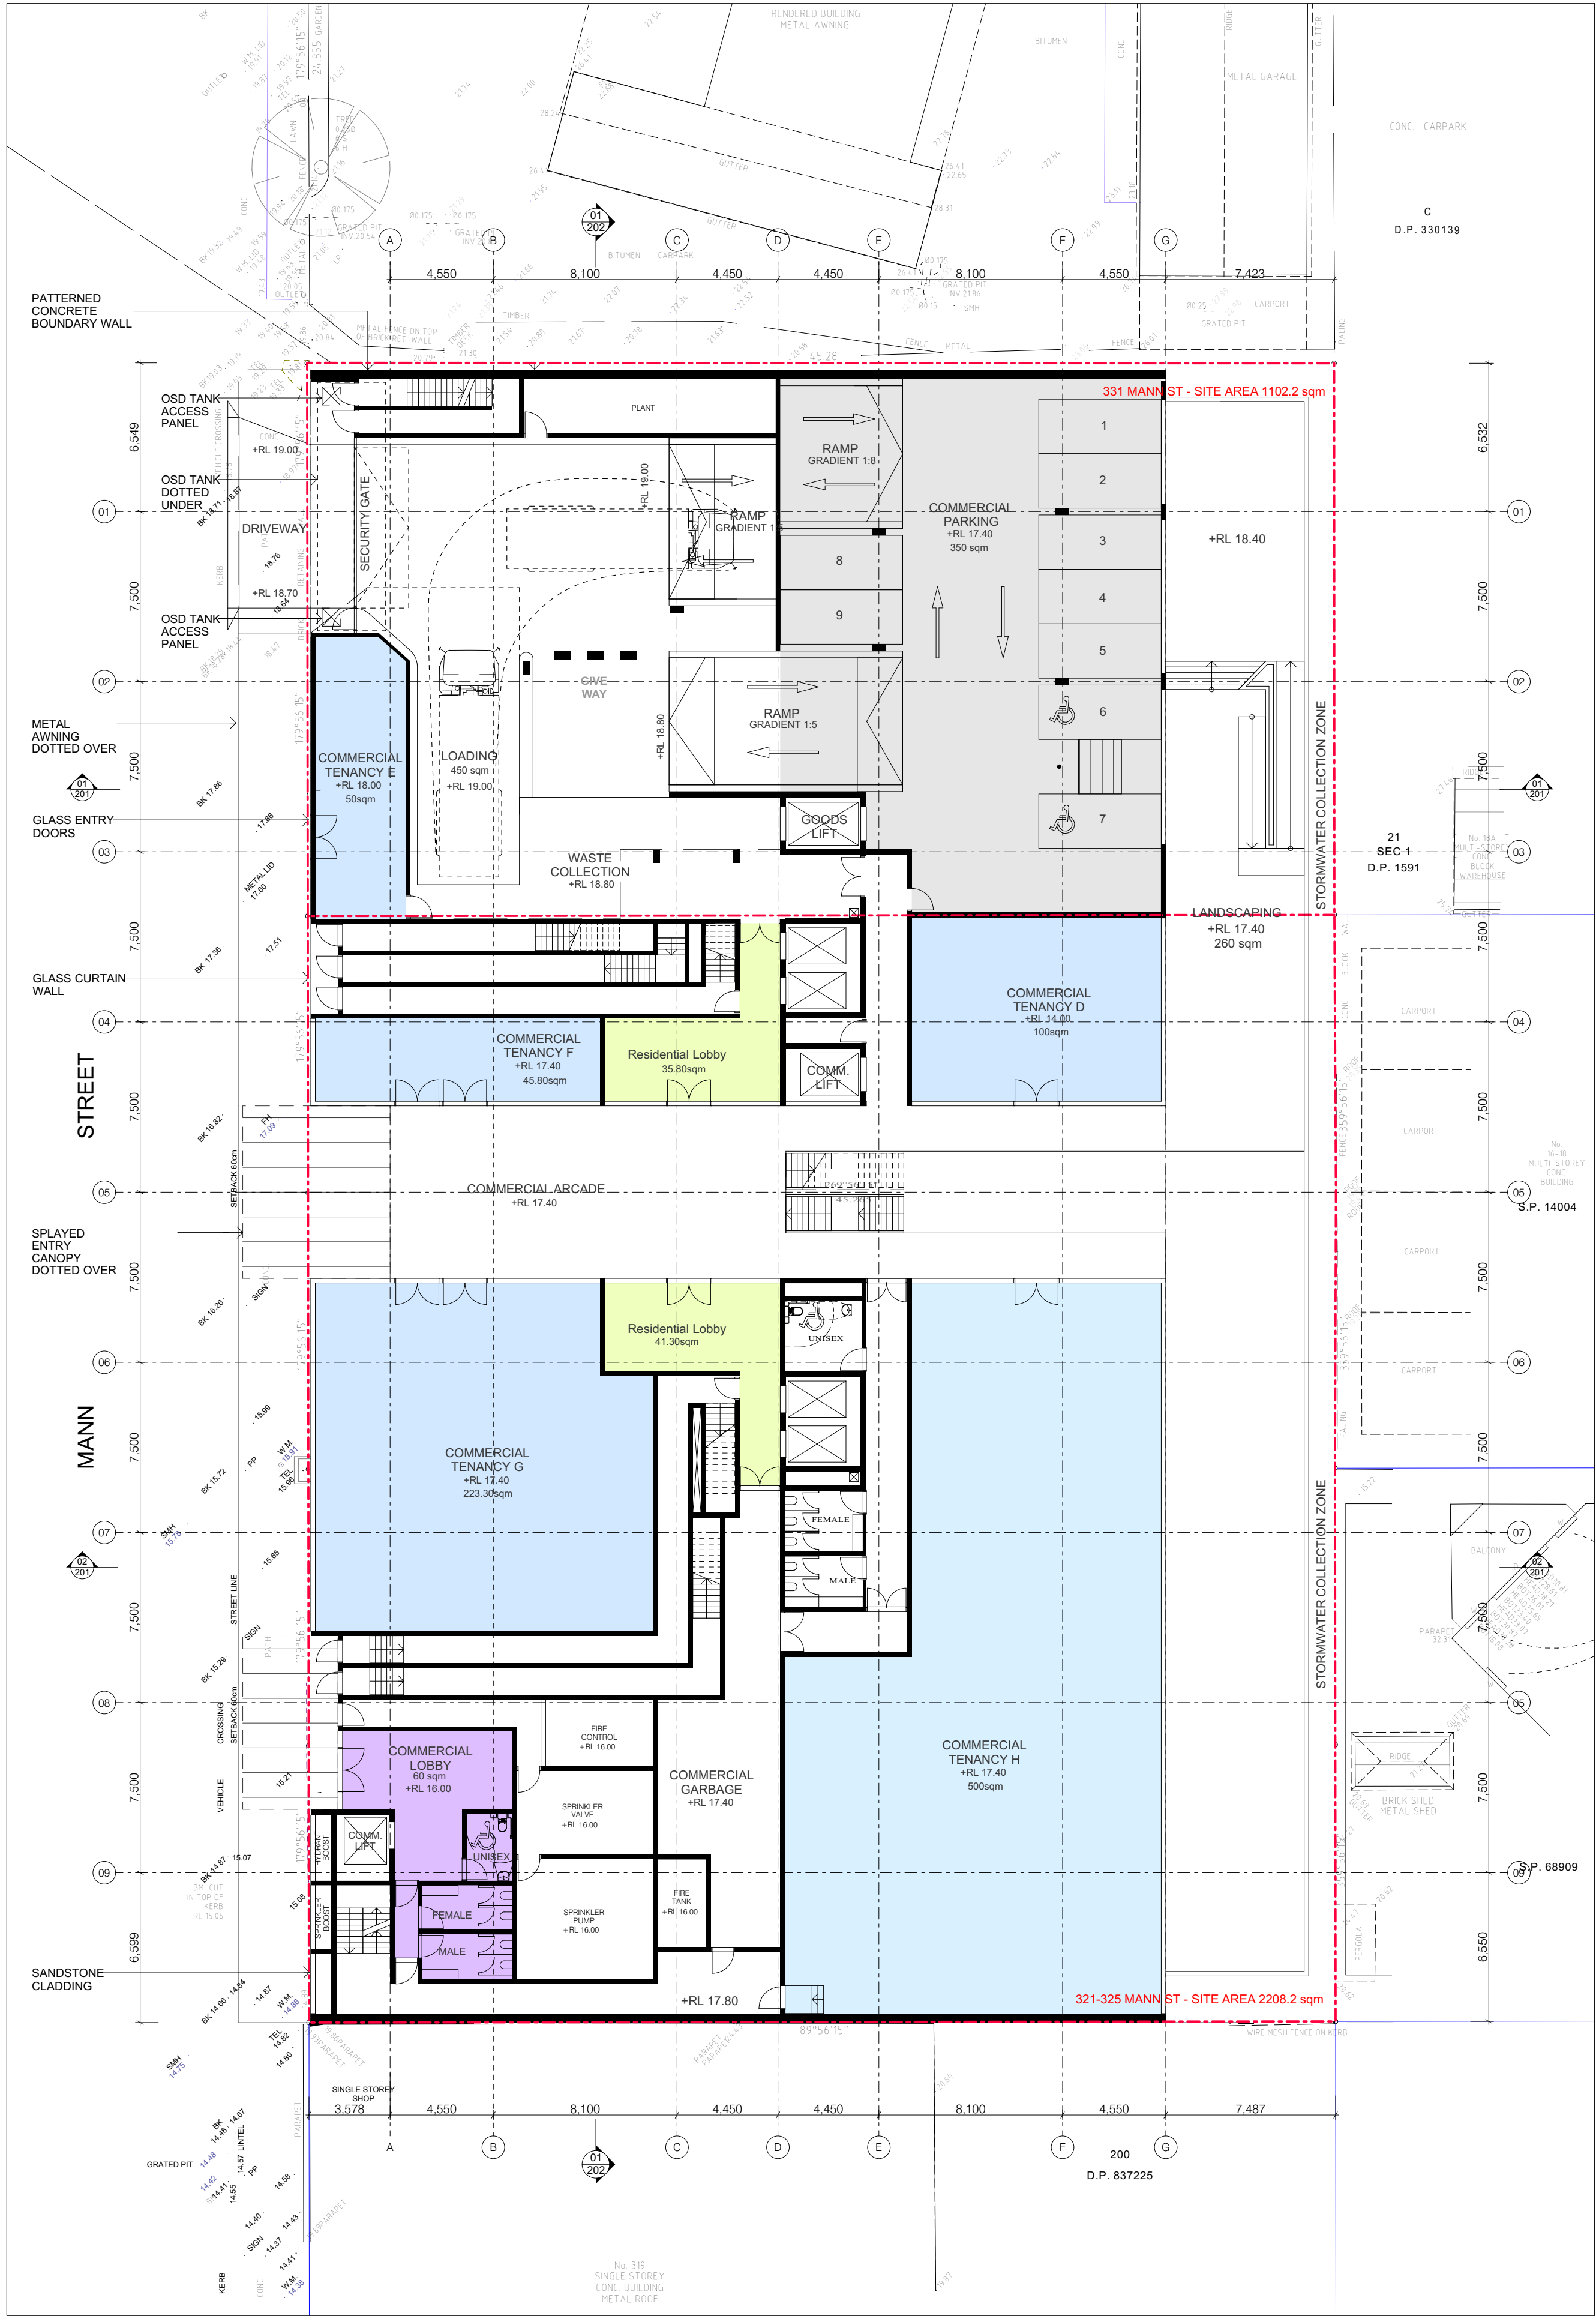

01 GROUND PLAN

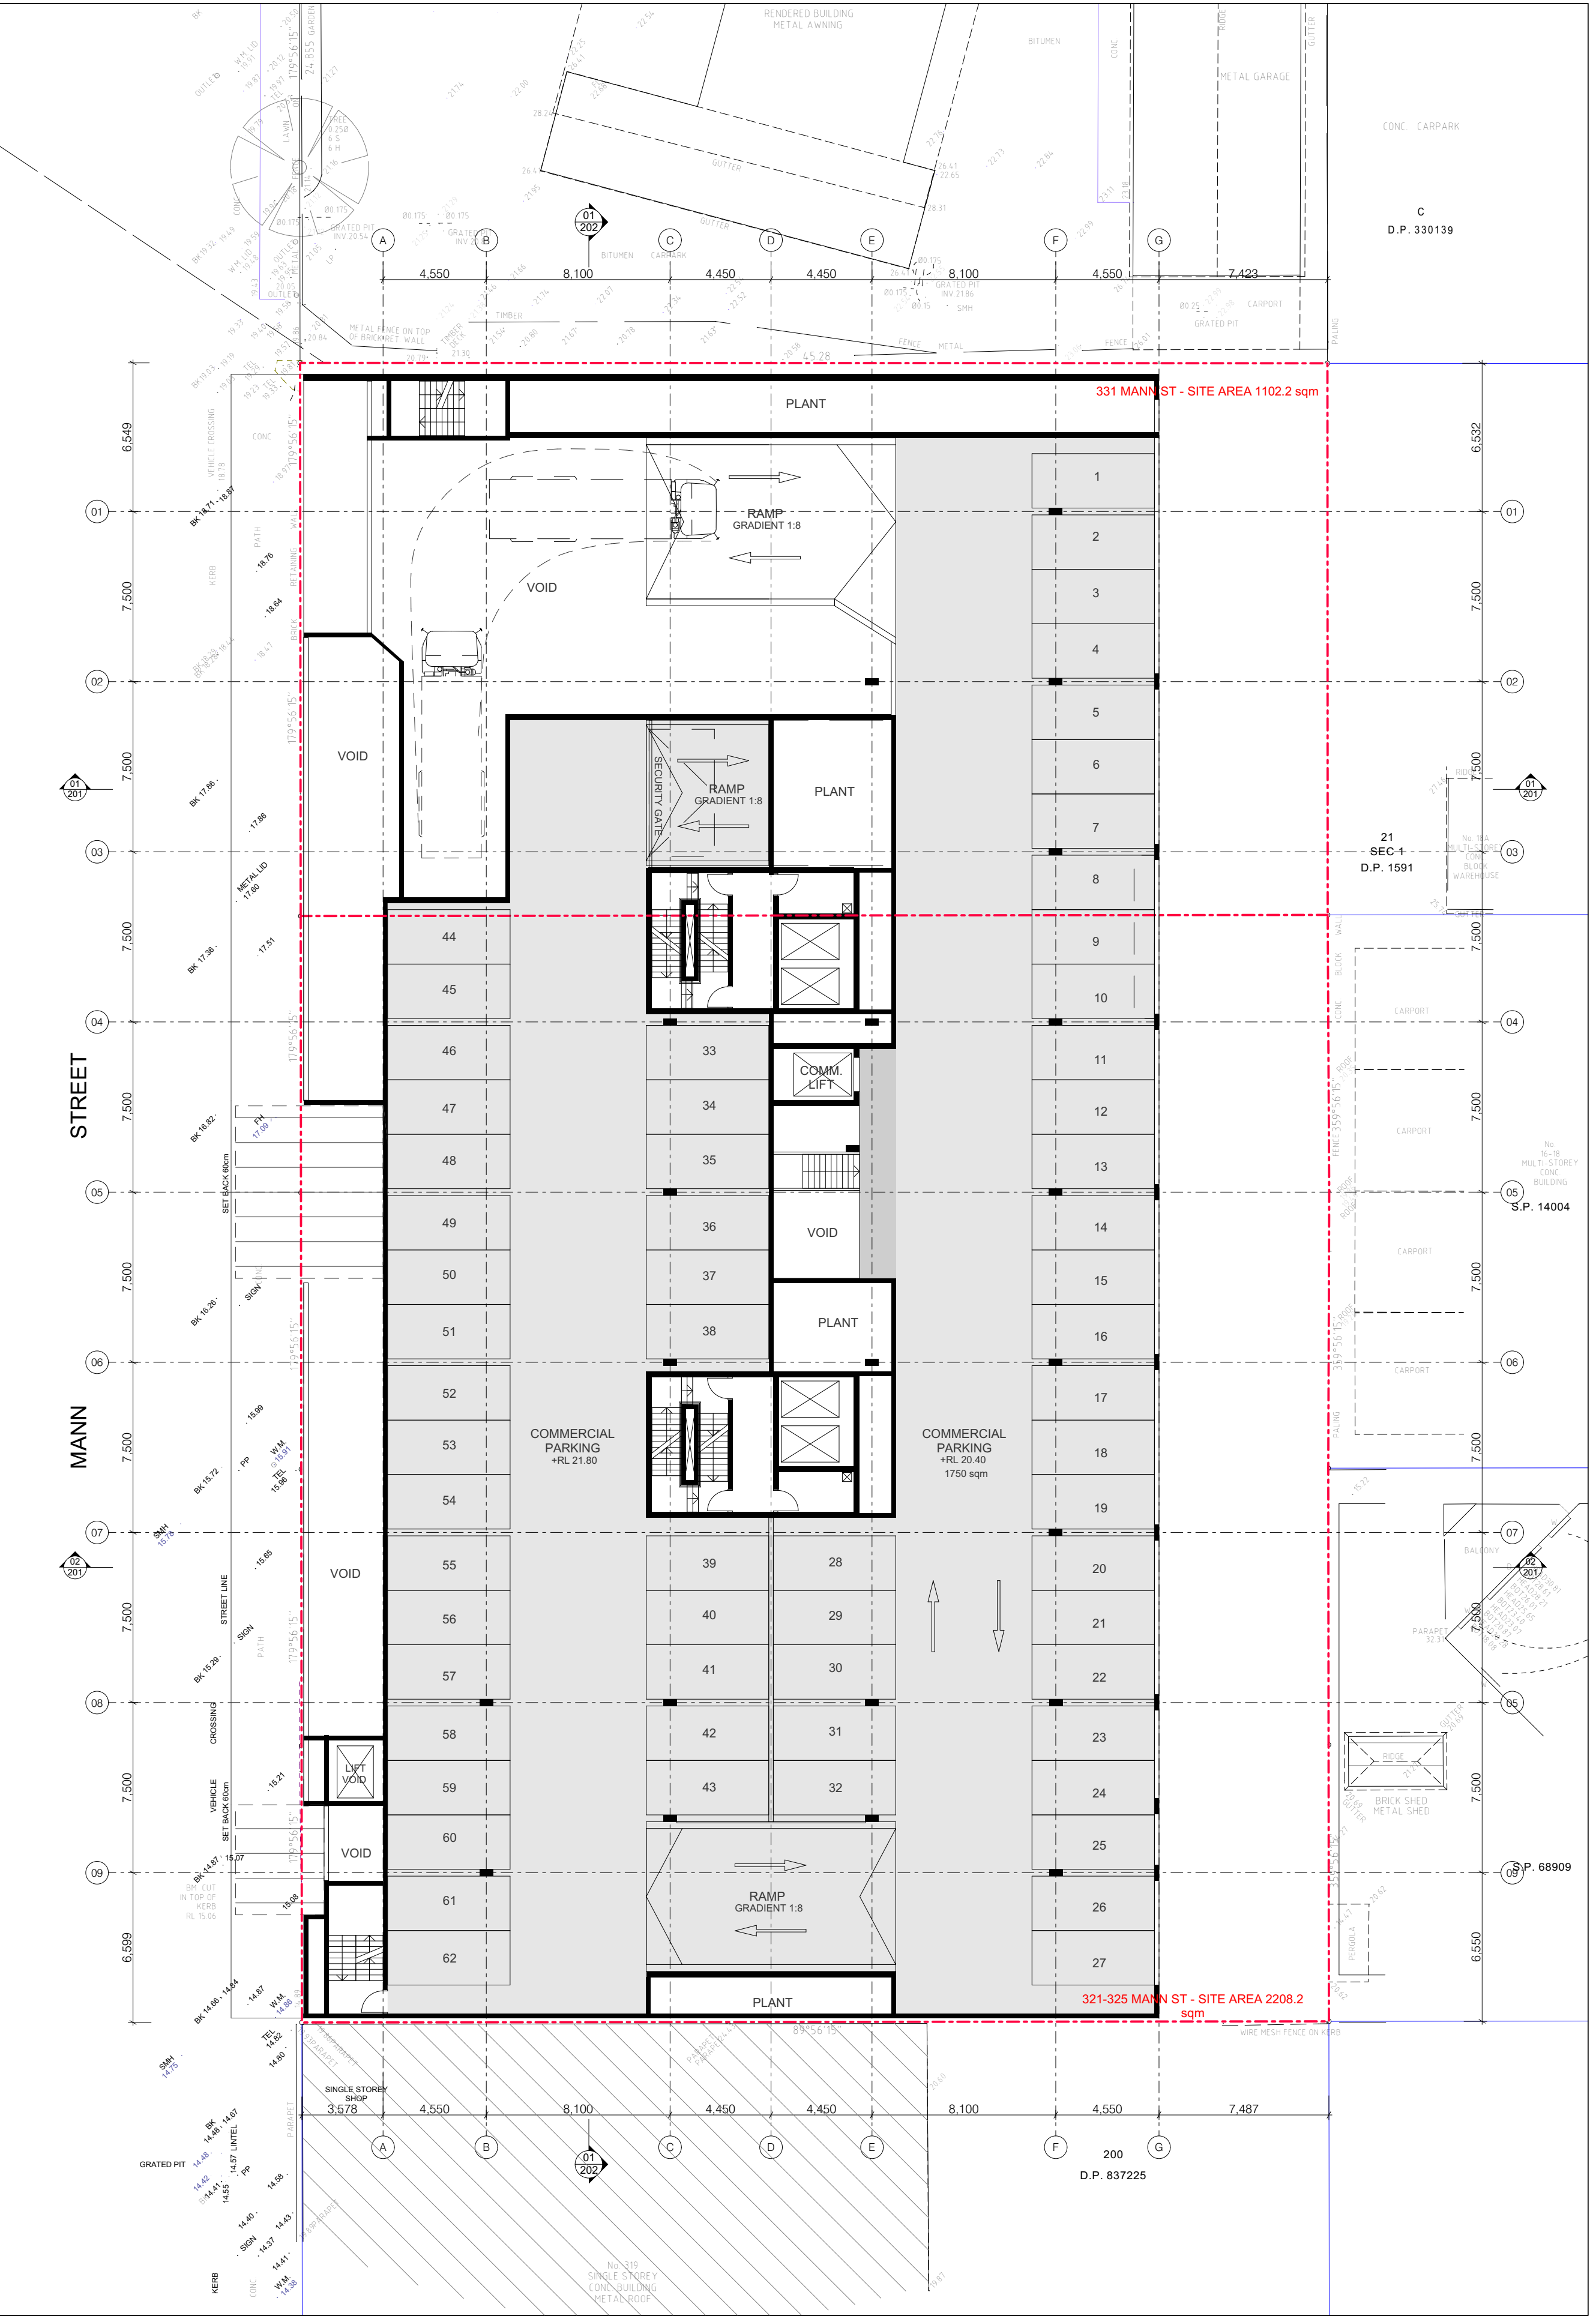

02 LEVEL 1 PLAN

NOT FOR CONSTRUCTION

THIS DRAWING IS FOR DEVELOPMENT APPLICATION PURPOSES ONLY AND IS TO BE READ IN CONJUNCTION WITH ALL RELEVANT PROJECT DOCUMENTATION & ALL SPECIFIC CONSULTANT DOCUMENTATION. DO NOT SCALE FROM THIS DRAWING. ONLY FIGURED DIMENSIONS SHALL BE USED. REPORT ANY DISCREPANCY BETWEEN THIS DRAWING & OTHER PROJECT DOCUMENTATION IMMEDIATELY TO THE ARCHITECT FOR CLARIFICATION.

| ISSUE | DESCRIPTION               | DATE       |
|-------|---------------------------|------------|
| A     | DA DRAFT                  | 20.01.2017 |
| B     | DA DRAFT REVISION         | 03.02.2017 |
| C     | DA DRAFT REVISION         | 10.02.2017 |
| D     | COUNCIL REVIEW            | 20.02.2017 |
| E     | ISSUE TO CONSULTANTS      | 06.03.2017 |
| F     | ISSUE TO CONSULTANTS      | 14.03.2017 |
| G     | ISSUE TO CONSULTANTS      | 11.04.2017 |
| H     | ISSUE TO CONSULTANTS      | 26.04.2017 |
| J     | DA SUBMISSION             | 26.05.2017 |
| K     | DA ADDITIONAL INFORMATION | 13.06.2018 |
| L     | COUNCIL REQUESTED UPDATES | 18.01.2019 |
| M     | COUNCIL REQUESTED UPDATES | 10.02.2020 |

| LEGEND                         |
|--------------------------------|
| PLANT, STORAGE (NON GFA AREAS) |
| PARKING                        |
| COMMERCIAL TENANCY             |
| COMMERCIAL CIRCULATION         |
| FITNESS AREA                   |
| COMMUNITY ROOM                 |
| STUDIO UNIT                    |
| 1 BEDROOM UNIT                 |
| 2 BEDROOM UNIT                 |
| 3 BEDROOM UNIT                 |
| RESIDENTIAL CIRCULATION        |



DRAWING TITLE:  
PLANS

DRAWING NO.: DA - 102  
ISSUE: M  
DATE: 10.02.2020

SCALE:  
1:100 @ A1

0m 1m 2m 5m



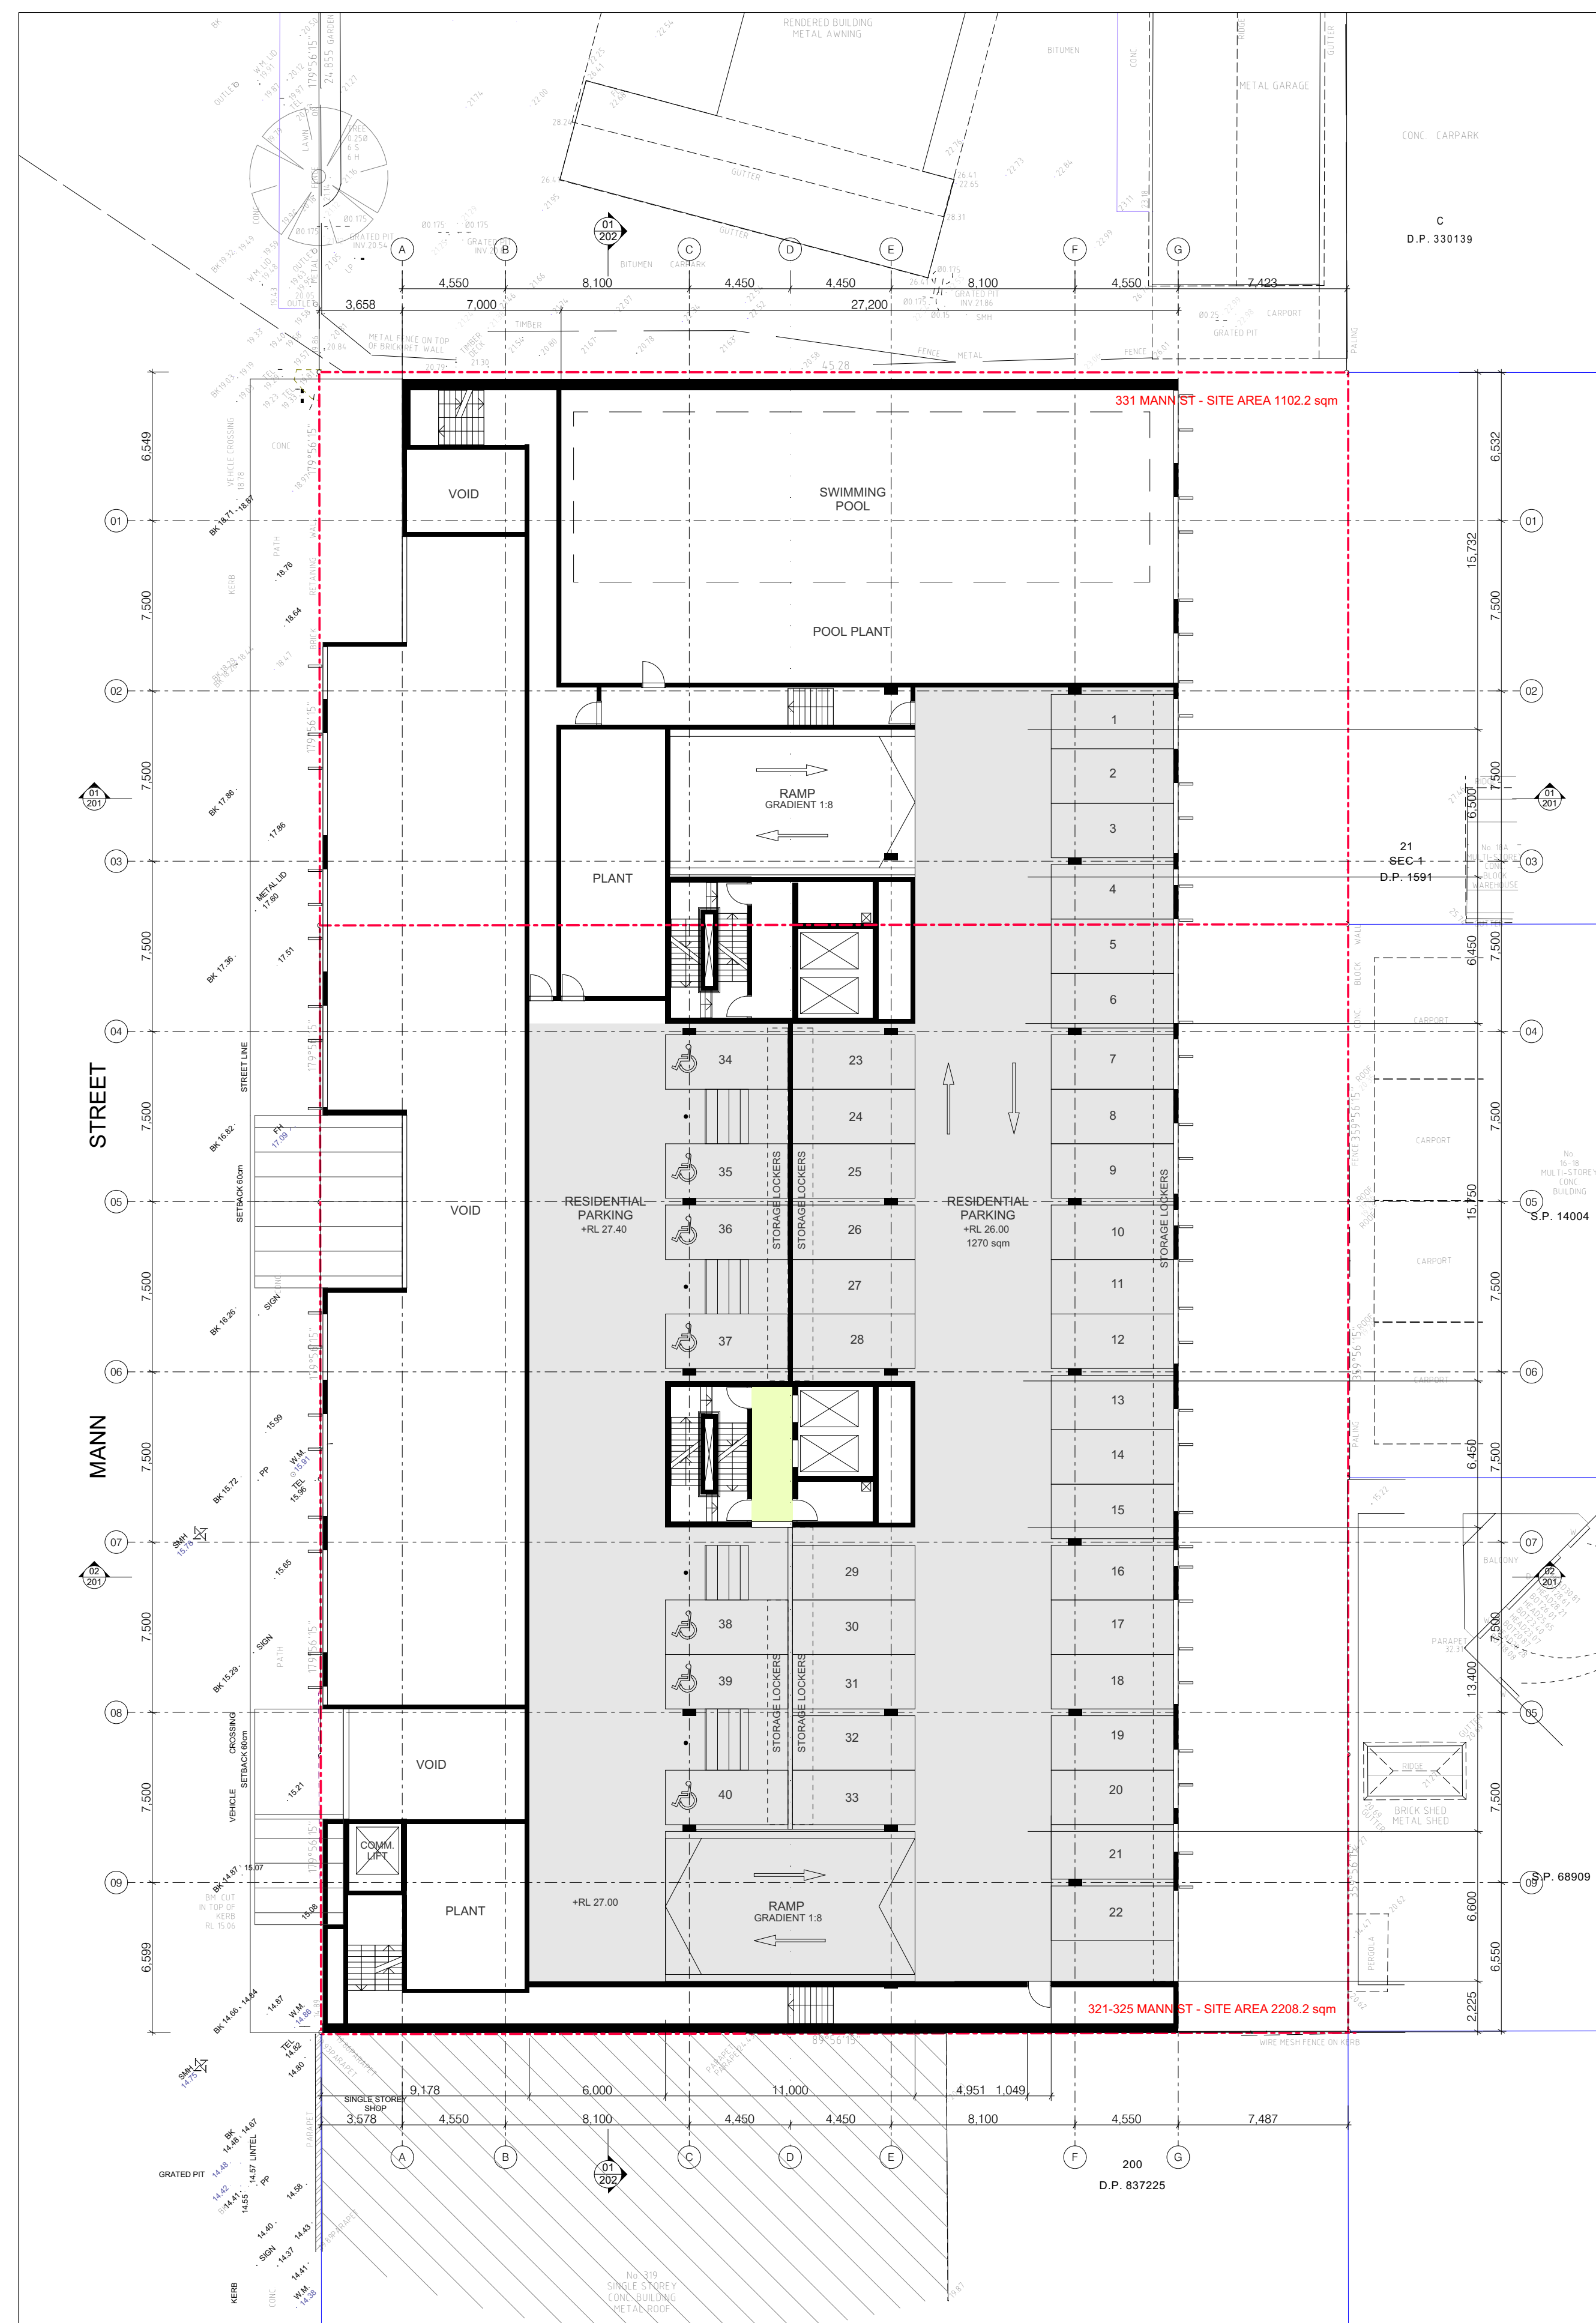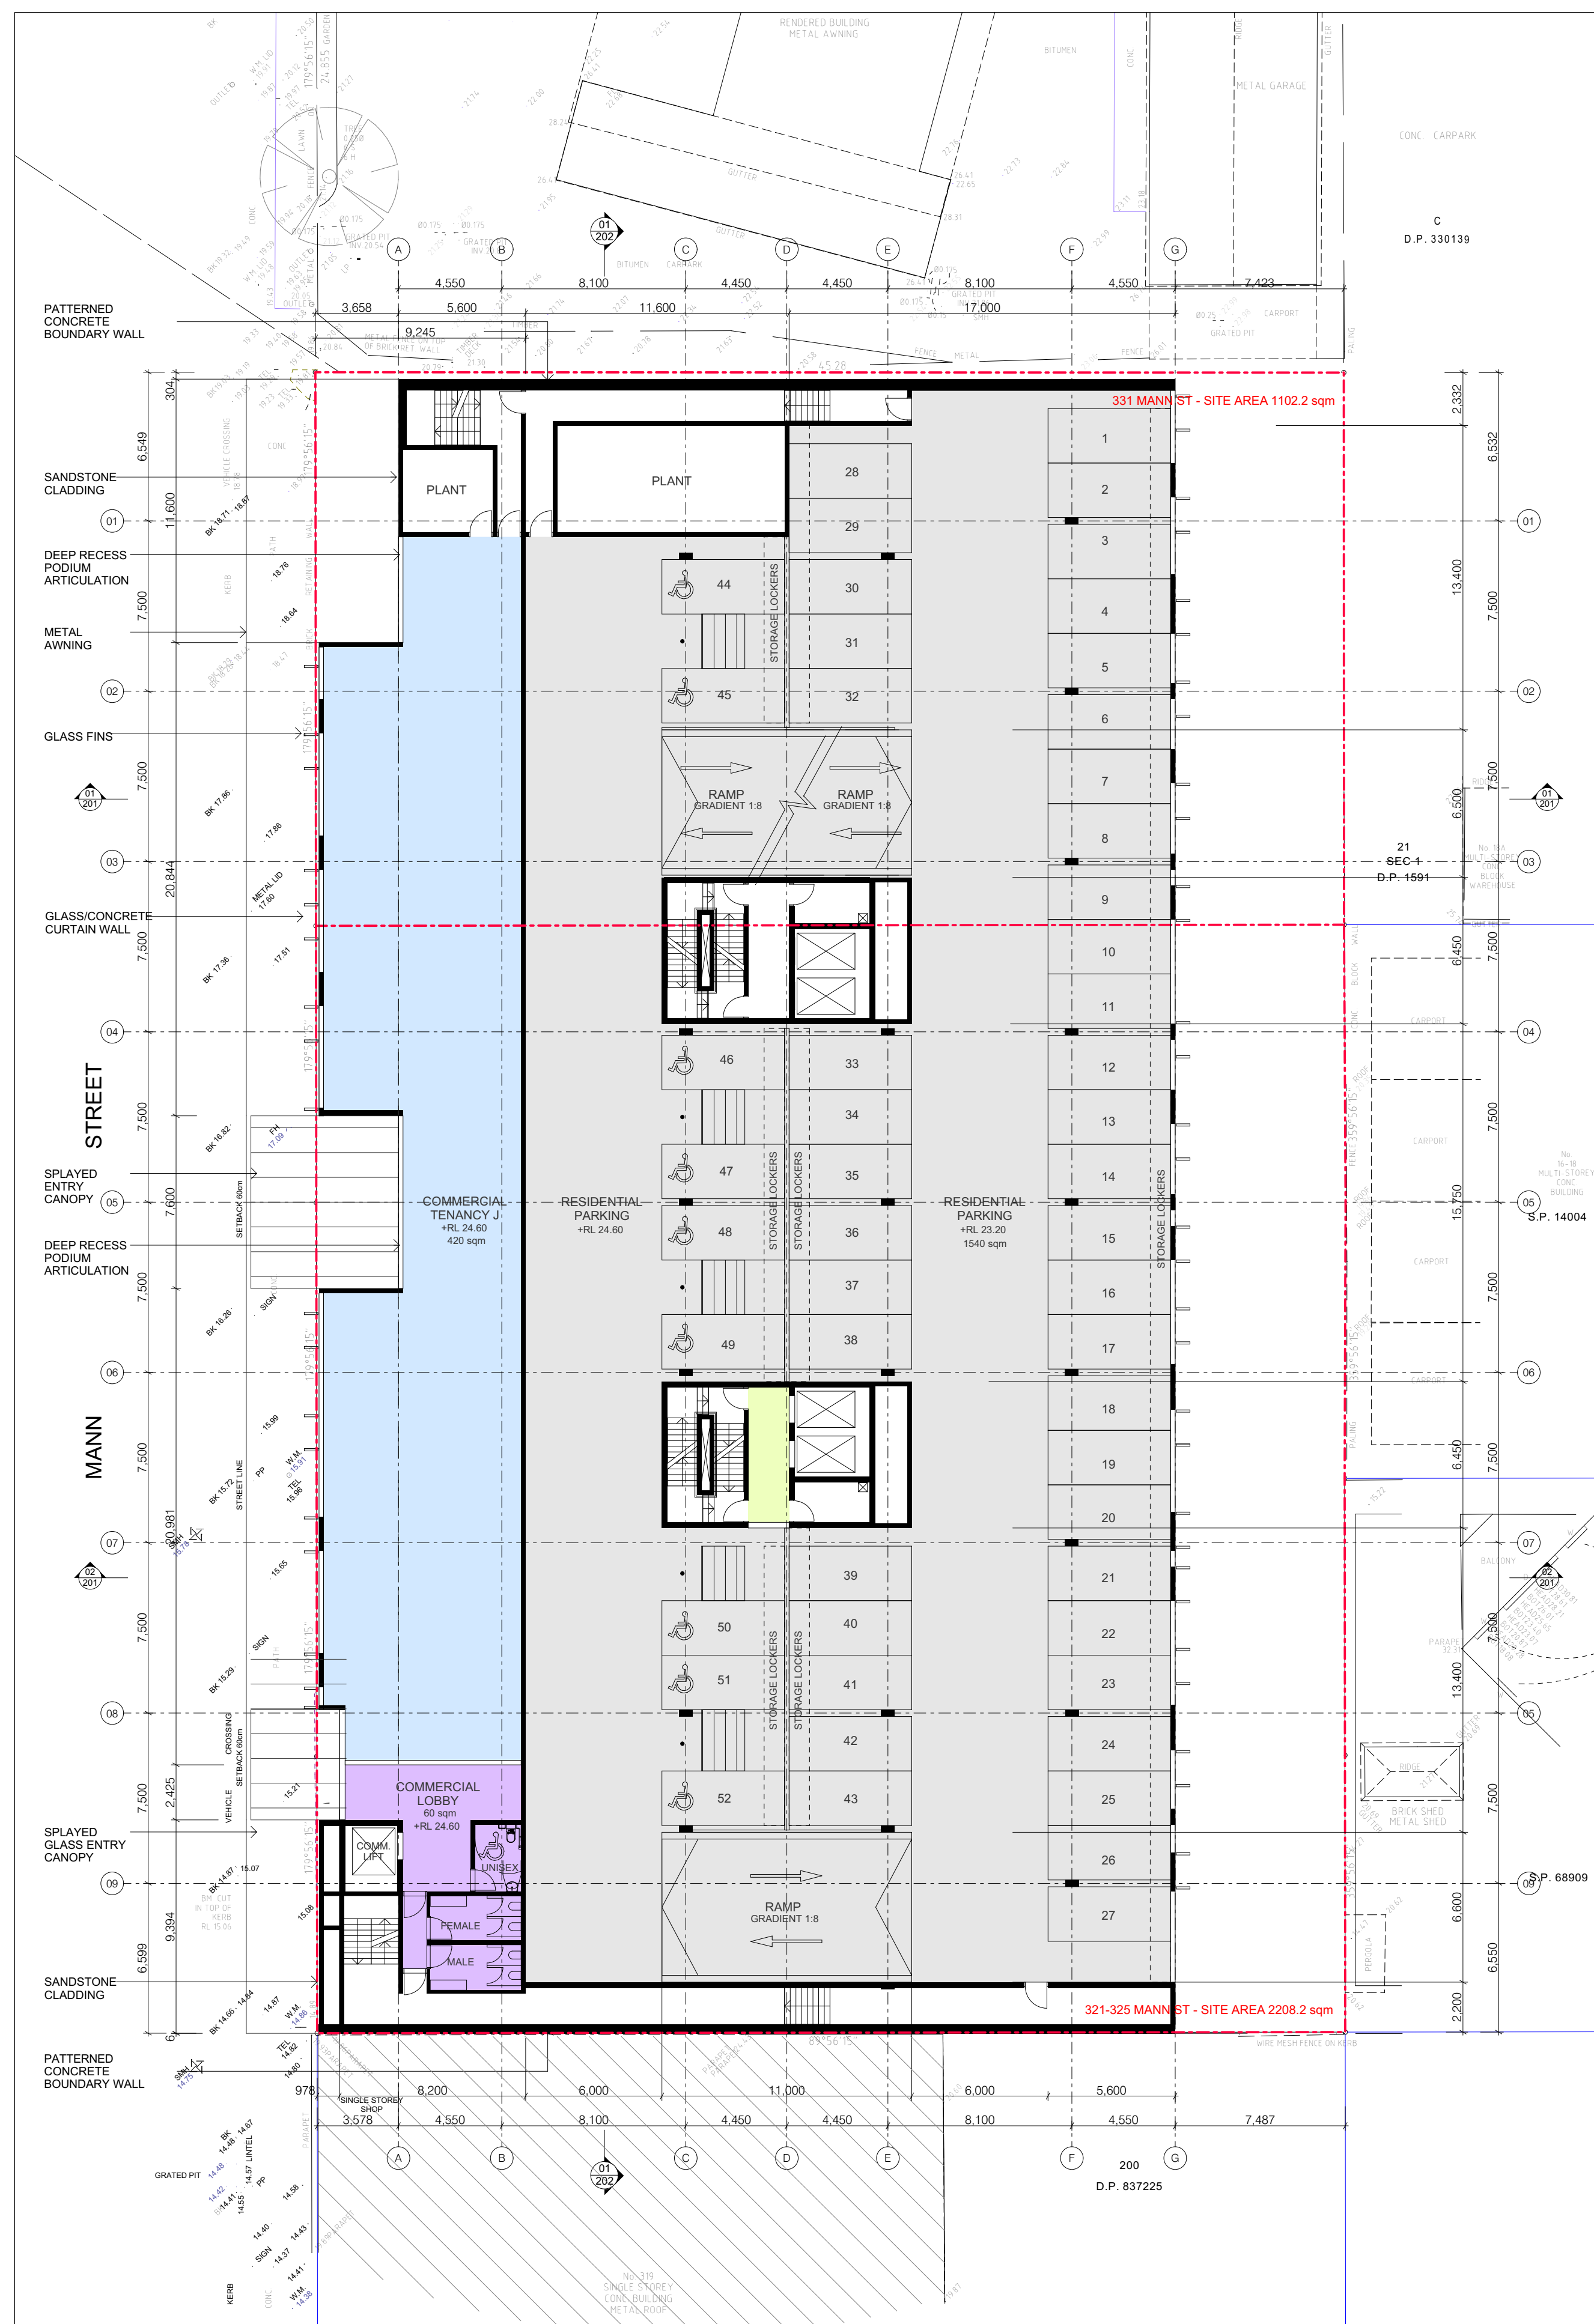

NOT FOR CONSTRUCTION

THIS DRAWING IS FOR DEVELOPMENT APPLICATION PURPOSES ONLY AND IS TO BE READ IN CONJUNCTION WITH ALL RELEVANT PROJECT DOCUMENTATION & ALL SPECIALIST CONSULTANT DOCUMENTATION.  
DO NOT SCALE FROM THIS DRAWING. ONLY FIGURED DIMENSIONS SHALL BE USED.  
REPORT ANY DISCREPANCY BETWEEN THIS DRAWING & OTHER PROJECT DOCUMENTATION IMMEDIATELY TO THE ARCHITECT FOR CLARIFICATION.

| ISSUE | DESCRIPTION               | DATE       |
|-------|---------------------------|------------|
| A     | DA DRAFT                  | 20.01.2017 |
| B     | DA DRAFT REVISION         | 03.02.2017 |
| C     | DA DRAFT REVISION         | 10.02.2017 |
| D     | COUNCIL REVIEW            | 20.02.2017 |
| E     | ISSUE TO CONSULTANTS      | 06.03.2017 |
| F     | ISSUE TO CONSULTANTS      | 14.03.2017 |
| G     | ISSUE TO CONSULTANTS      | 11.04.2017 |
| H     | ISSUE TO CONSULTANTS      | 26.04.2017 |
| I     | DA SUBMISSION             | 26.05.2017 |
| K     | DA ADDITIONAL INFORMATION | 13.06.2018 |
| L     | COUNCIL REQUESTED UPDATES | 18.01.2019 |
| M     | COUNCIL REQUESTED UPDATES | 10.02.2020 |

LEGEND

|                                                                                       |                                |
|---------------------------------------------------------------------------------------|--------------------------------|
|  | PLANT, STORAGE (NON GFA AREAS) |
|  | PARKING                        |
|  | COMMERCIAL TENANCY             |
|  | COMMERCIAL CIRCULATION         |
|  | FITNESS AREA                   |
|  | COMMUNITY ROOM                 |
|  | STUDIO UNIT                    |
|  | 1 BEDROOM UNIT                 |
|  | 2 BEDROOM UNIT                 |
|  | 3 BEDROOM UNIT                 |
|  | RESIDENTIAL CIRCULATION        |


DRAWING TITLE:  
PLANS

|              |        |            |
|--------------|--------|------------|
| DRAWING NO.: | ISSUE: | DATE:      |
| DA - 103     | M      | 10.02.2020 |

SCALE:  
1:100 @ A1



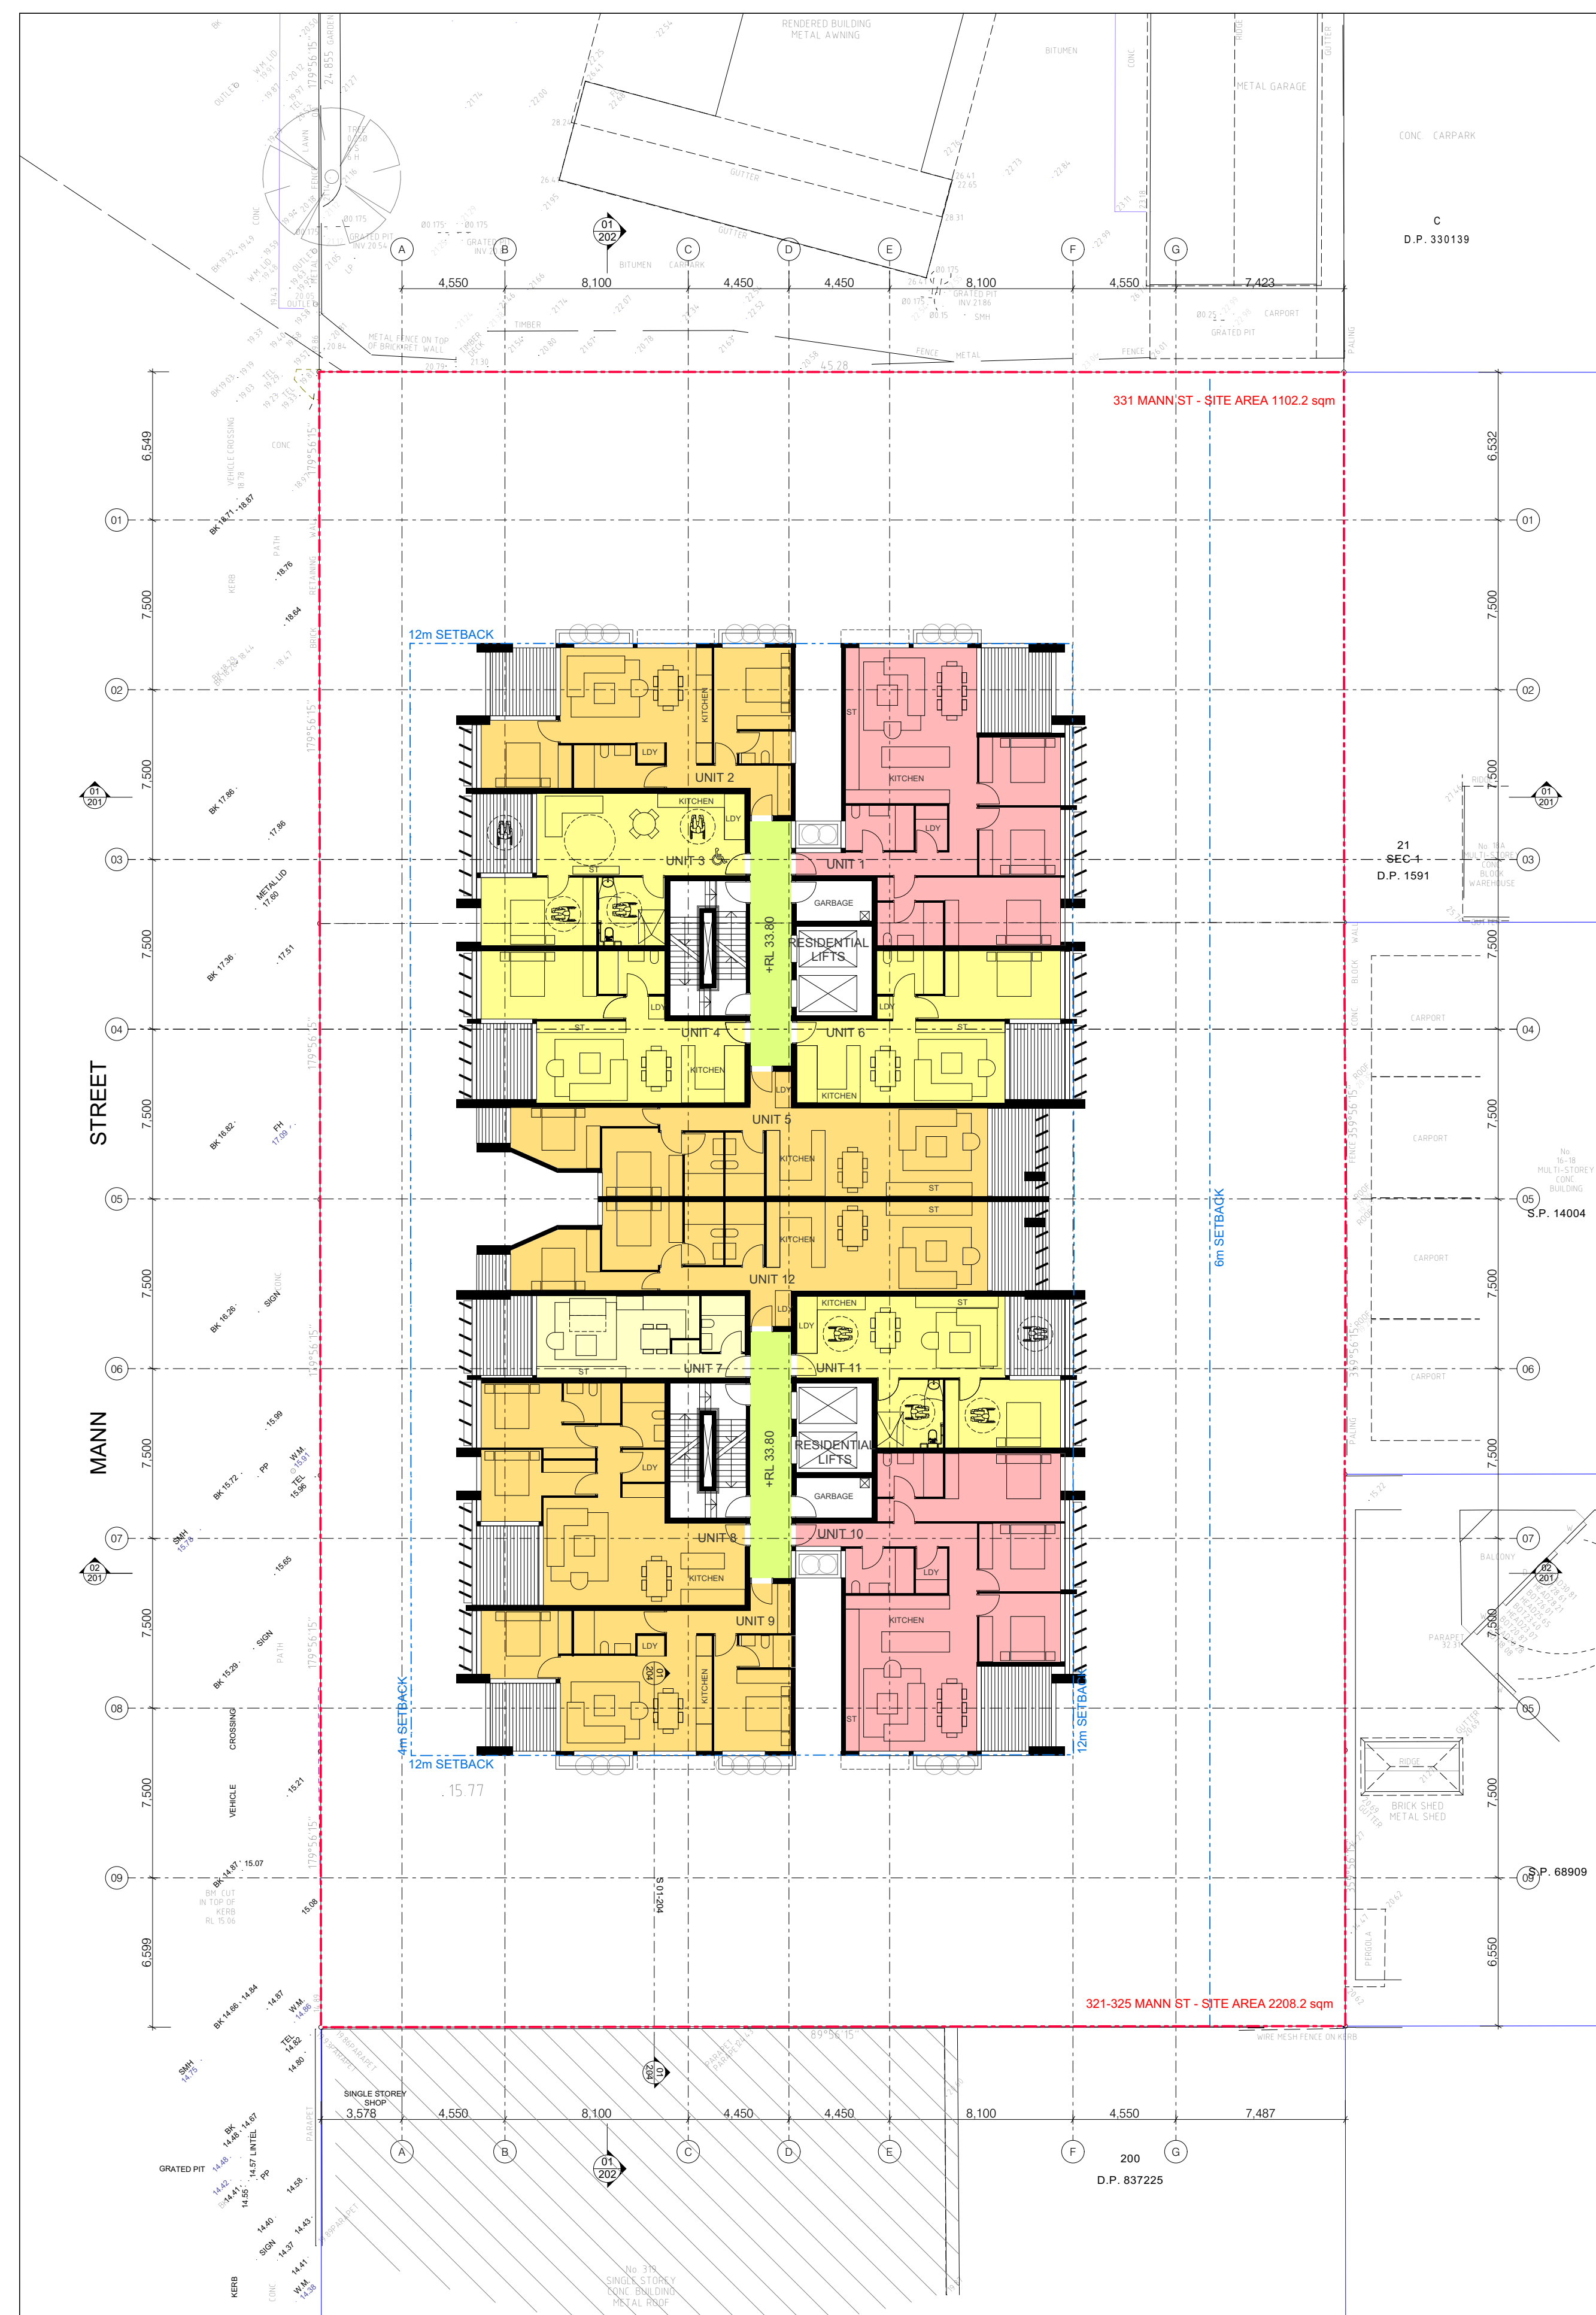

NOT FOR CONSTRUCTION

| ISSUE | DESCRIPTION               | DATE       |
|-------|---------------------------|------------|
| A     | DA DRAFT                  | 20.01.2017 |
| B     | DA DRAFT REVISION         | 03.02.2017 |
| C     | DA DRAFT REVISION         | 10.02.2017 |
| D     | COUNCIL REVIEW            | 20.02.2017 |
| E     | ISSUE TO CONSULTANTS      | 06.03.2017 |
| F     | ISSUE TO CONSULTANTS      | 14.03.2017 |
| G     | ISSUE TO CONSULTANTS      | 11.04.2017 |
| H     | ISSUE TO CONSULTANTS      | 20.04.2017 |
| J     | DA SUBMISSION             | 28.06.2017 |
| K     | DA ADDITIONAL INFORMATION | 13.06.2018 |
| L     | COUNCIL REQUESTED UPDATES | 10.07.2018 |
| M     | COUNCIL REQUESTED UPDATES | 10.02.2020 |

LEGEND

|                                                                                       |                                |
|---------------------------------------------------------------------------------------|--------------------------------|
|  | PLANT, STORAGE (NON GFA AREAS) |
|  | PARKING                        |
|  | COMMERCIAL TENANCY             |
|  | COMMERCIAL CIRCULATION         |
|  | FITNESS AREA                   |
|  | COMMUNITY ROOM                 |
|  | STUDIO UNIT                    |
|  | 1 BEDROOM UNIT                 |
|  | 2 BEDROOM UNIT                 |
|  | 3 BEDROOM UNIT                 |
|  | RESIDENTIAL CIRCULATION        |


DRAWING TITLE:  
PLANS

|              |        |            |
|--------------|--------|------------|
| DRAWING NO.: | ISSUE: | DATE:      |
| DA - 104     | M      | 10.02.2020 |


SCALE:  
1:100 @ A1





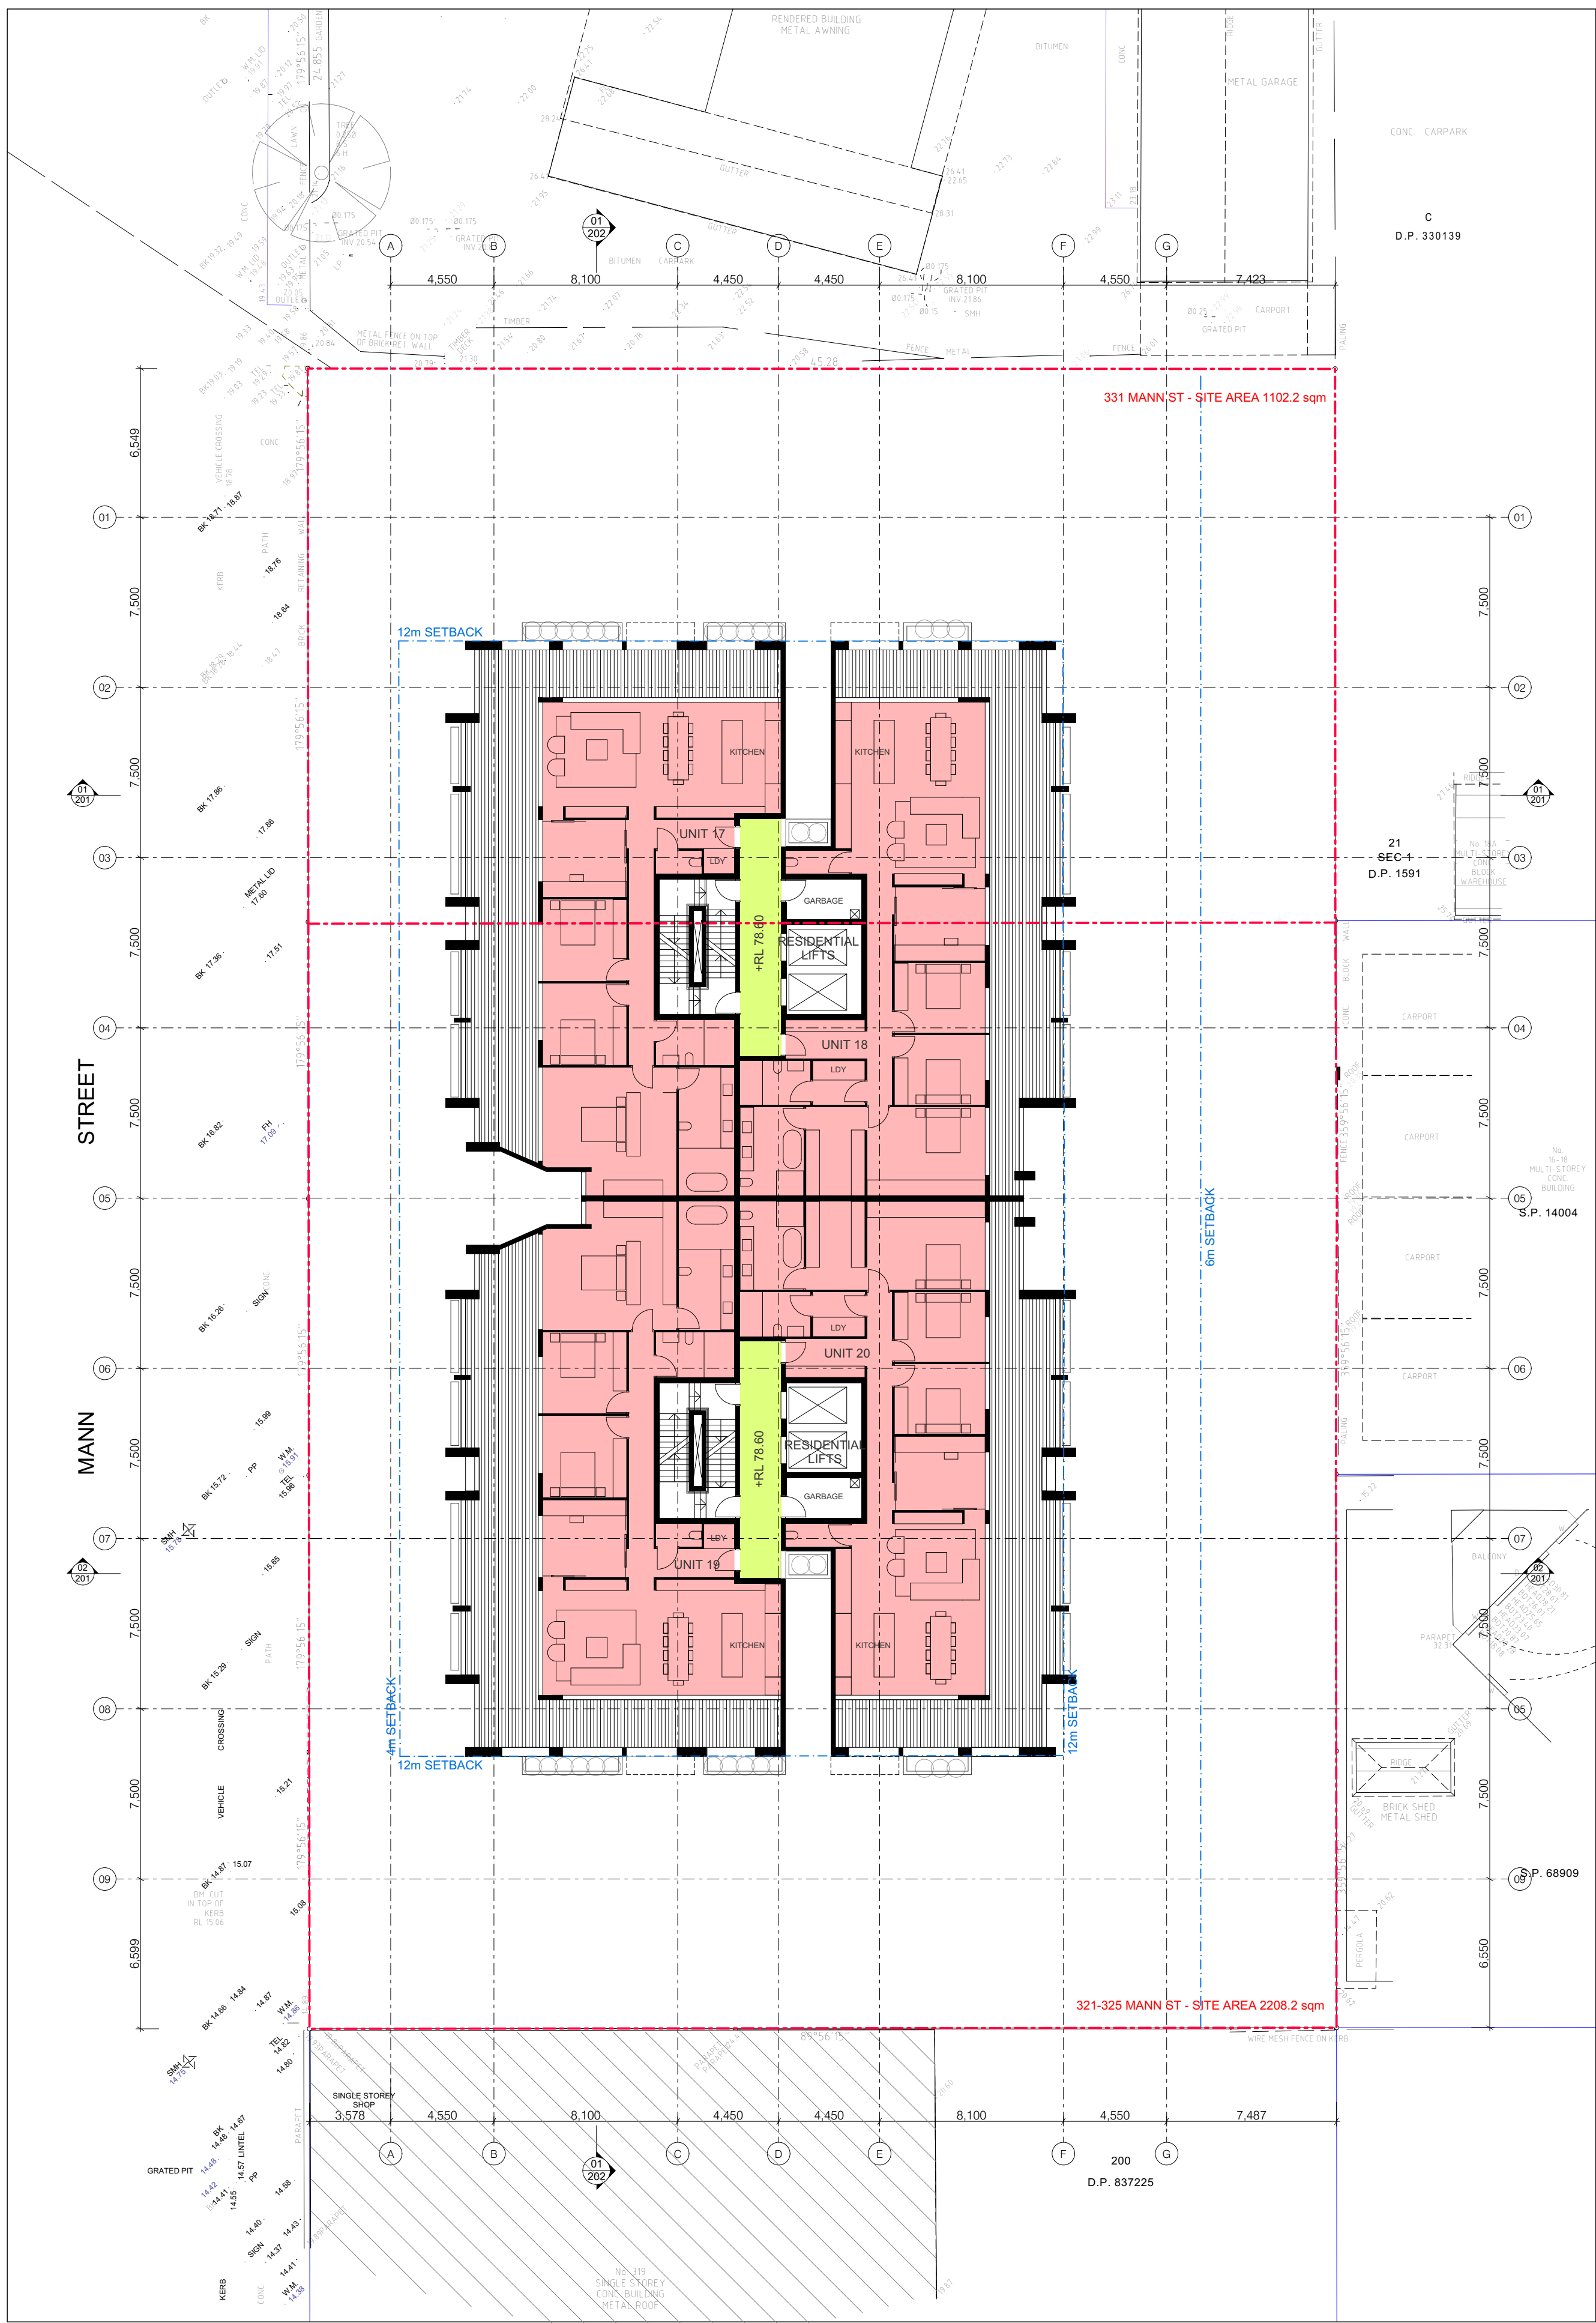

01 PENTHOUSE LEVEL 19 PLAN

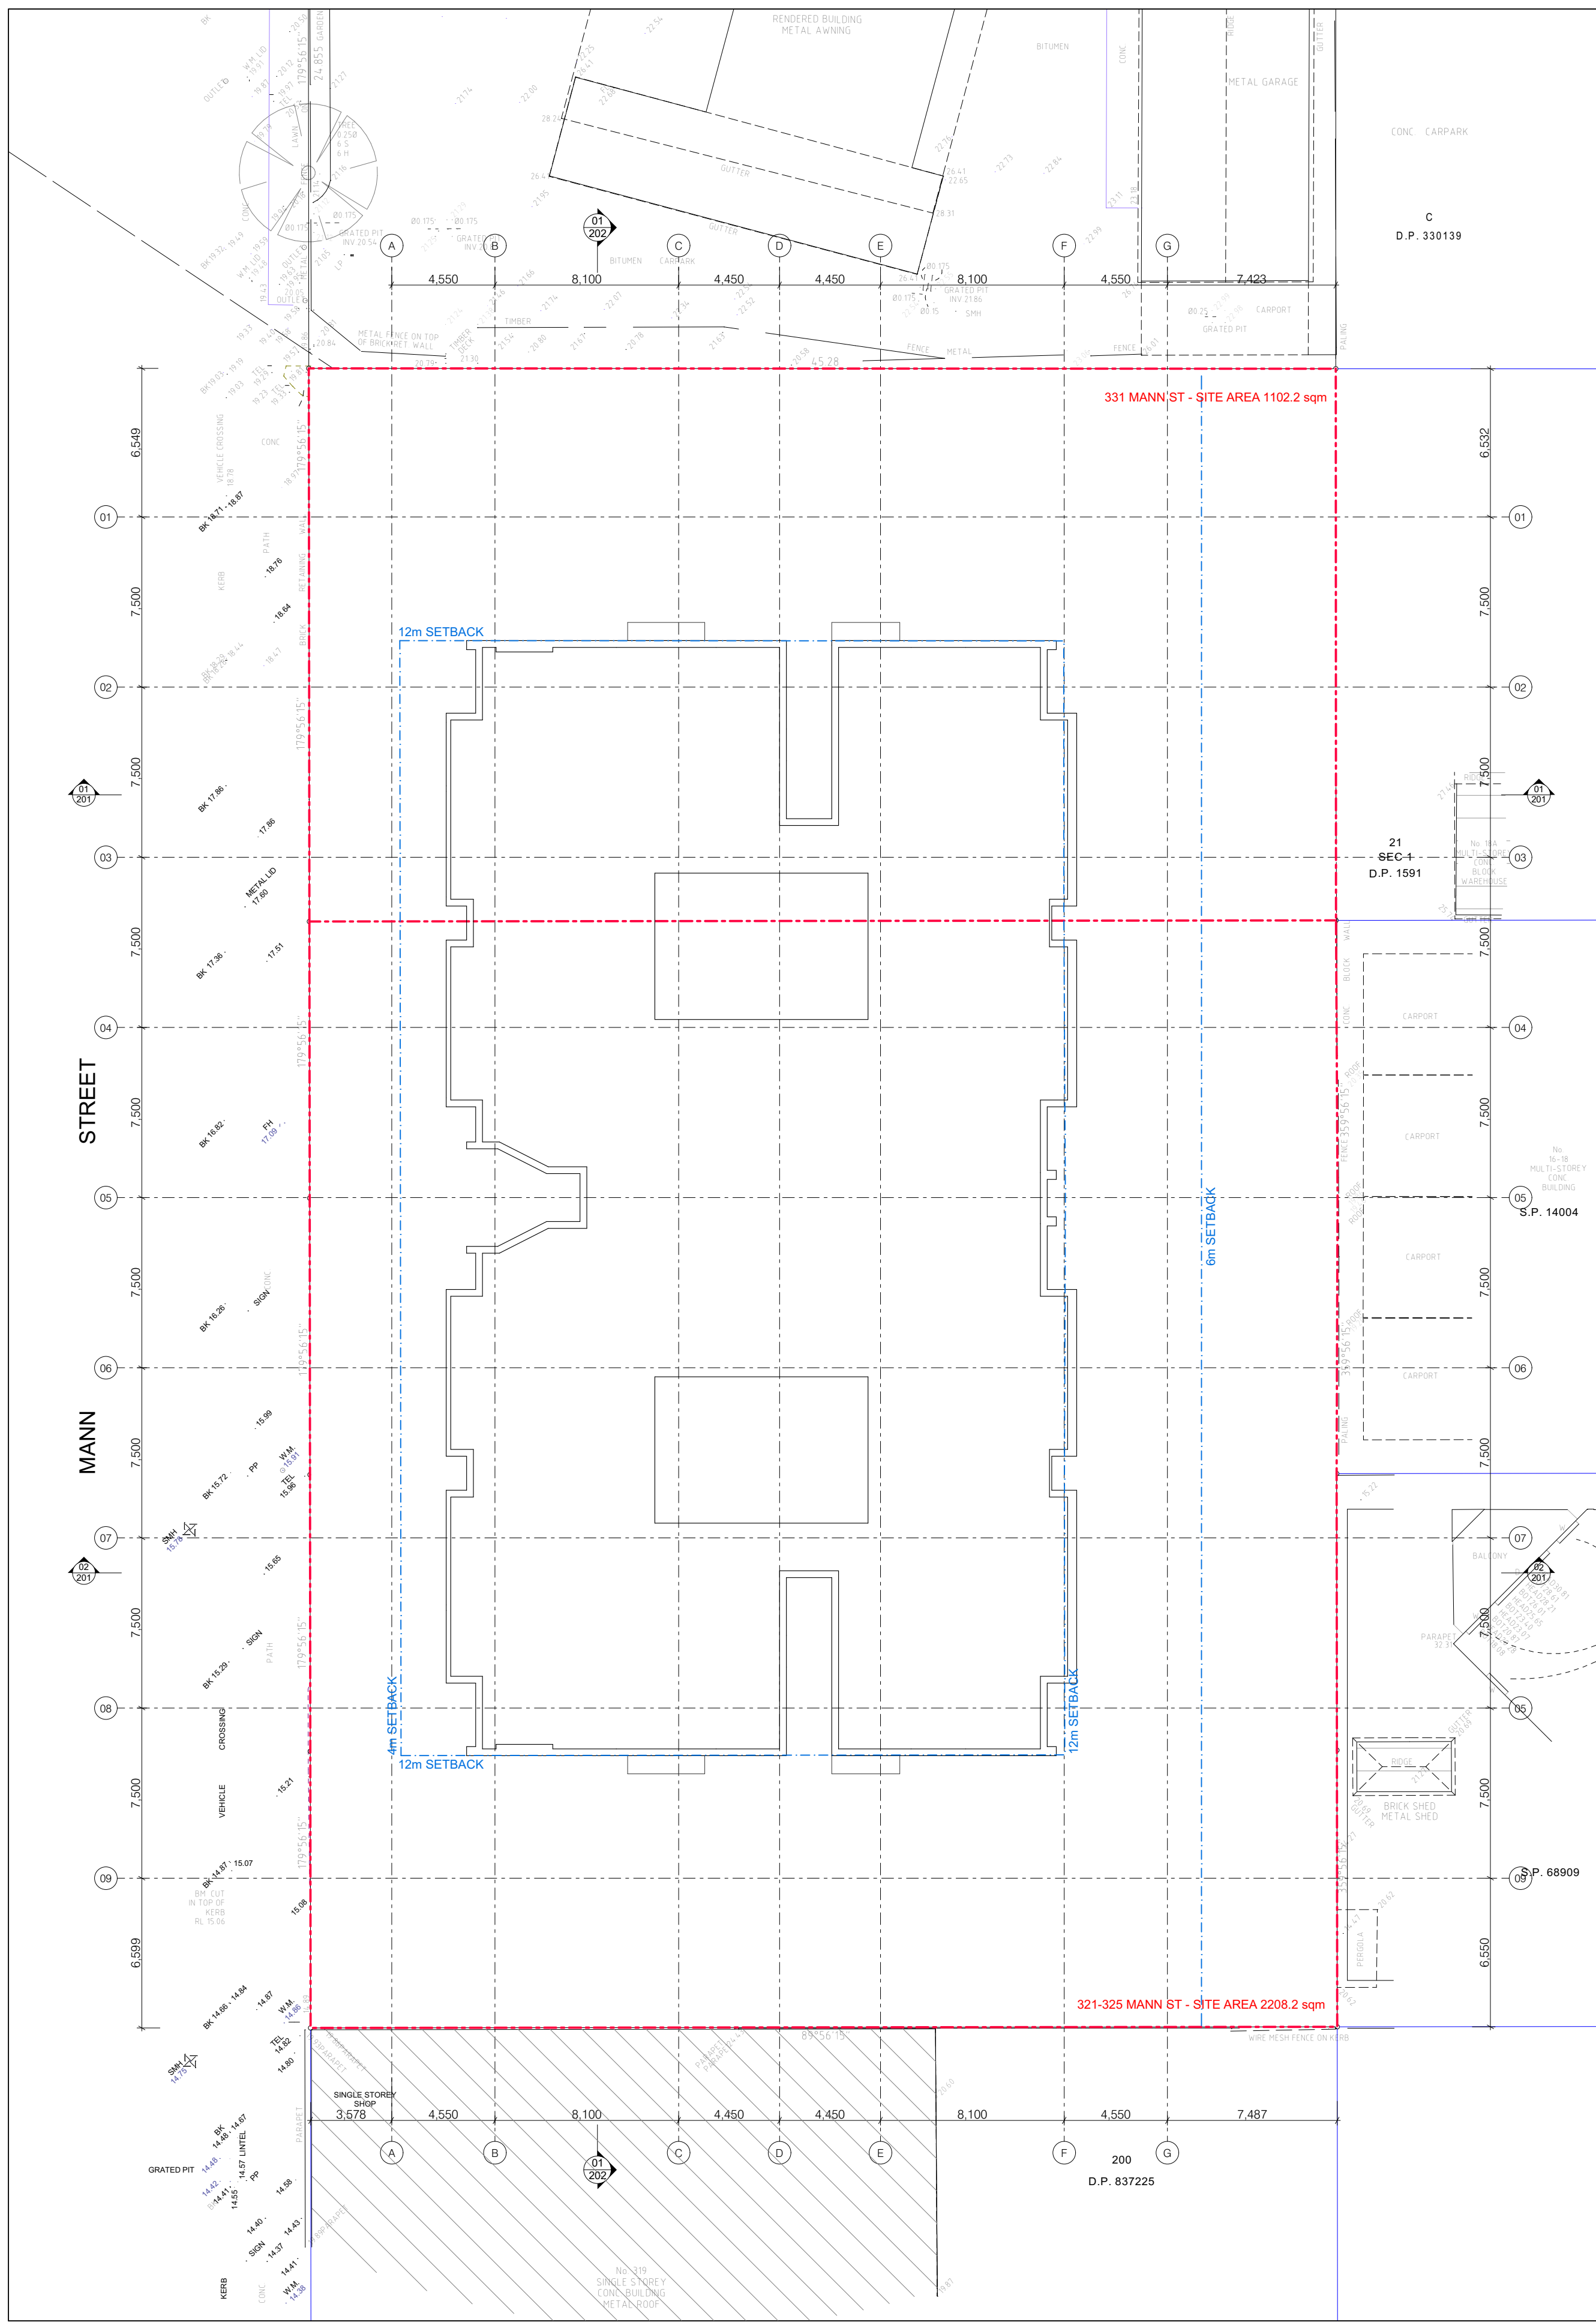

02 ROOF PLAN

NOT FOR CONSTRUCTION

THIS DRAWING IS FOR DEVELOPMENT APPLICATION PURPOSES ONLY AND IS TO BE READ IN CONJUNCTION WITH ALL RELEVANT PROJECT DOCUMENTATION & ALL PROJECT CONSULTANT DOCUMENTATION. DO NOT SCALE FROM THIS DRAWING. ONLY FIGURED DIMENSIONS SHALL BE USED. REPORT ANY DISCREPANCY BETWEEN THIS DRAWING & OTHER PROJECT DOCUMENTATION IMMEDIATELY TO THE ARCHITECT FOR CLARIFICATION.

| ISSUE | DESCRIPTION               | DATE       |
|-------|---------------------------|------------|
| A     | DA DRAFT                  | 20.01.2017 |
| B     | DA DRAFT REVISION         | 03.02.2017 |
| C     | DA DRAFT REVISION         | 10.02.2017 |
| D     | COUNCIL REVIEW            | 20.02.2017 |
| E     | ISSUE TO CONSULTANTS      | 06.03.2017 |
| F     | ISSUE TO CONSULTANTS      | 14.03.2017 |
| G     | ISSUE TO CONSULTANTS      | 11.04.2017 |
| H     | ISSUE TO CONSULTANTS      | 26.04.2017 |
| J     | DA SUBMISSION             | 26.05.2017 |
| K     | DA ADDITIONAL INFORMATION | 13.06.2018 |
| L     | COUNCIL REQUESTED UPDATES | 18.01.2019 |
| M     | COUNCIL REQUESTED UPDATES | 10.02.2020 |

| LEGEND                        |
|-------------------------------|
| PLANT STORAGE (NON GFA AREAS) |
| PARKING                       |
| COMMERCIAL TENANCY            |
| COMMERCIAL CIRCULATION        |
| FITNESS AREA                  |
| COMMUNITY ROOM                |
| STUDIO UNIT                   |
| 1 BEDROOM UNIT                |
| 2 BEDROOM UNIT                |
| 3 BEDROOM UNIT                |
| RESIDENTIAL CIRCULATION       |

DRAWING TITLE:  
PLANS

DRAWING NO.: DA - 105  
ISSUE: M  
DATE: 10.02.2020

SCALE:  
1:100 @ A1







## NOT FOR CONSTRUCTION


THIS DRAWING IS FOR DEVELOPMENT APPLICATION PURPOSES ONLY AND IS TO BE READ IN CONJUNCTION WITH ALL RELEVANT PROJECT DOCUMENTATION & ALL INFORMATION CONSULTANT DOCUMENTATION.  
DO NOT SCALE FROM THIS DRAWING. ONLY FIGURED DIMENSIONS SHALL BE USED.  
REPORT ANY DISCREPANCY BETWEEN THIS DRAWING & OTHER PROJECT DOCUMENTATION IMMEDIATELY TO THE ARCHITECT FOR CLARIFICATION.

| ISSUE | DESCRIPTION               | DATE       |
|-------|---------------------------|------------|
| A     | DA DRAFT                  | 20.01.2017 |
| B     | DA DRAFT REVISION         | 03.02.2017 |
| C     | DA DRAFT REVISION         | 10.02.2017 |
| D     | COUNCIL REVIEW            | 20.02.2017 |
| E     | ISSUE TO CONSULTANTS      | 06.03.2017 |
| F     | ISSUE TO CONSULTANTS      | 14.03.2017 |
| G     | ISSUE TO CONSULTANTS      | 11.04.2017 |
| H     | ISSUE TO CONSULTANTS      | 26.04.2017 |
| J     | DA SUBMISSION             | 26.06.2017 |
| K     | DA ADDITIONAL INFORMATION | 13.06.2018 |
| L     | COUNCIL REQUESTED UPDATES | 18.01.2019 |
| M     | COUNCIL REQUESTED UPDATES | 10.02.2020 |

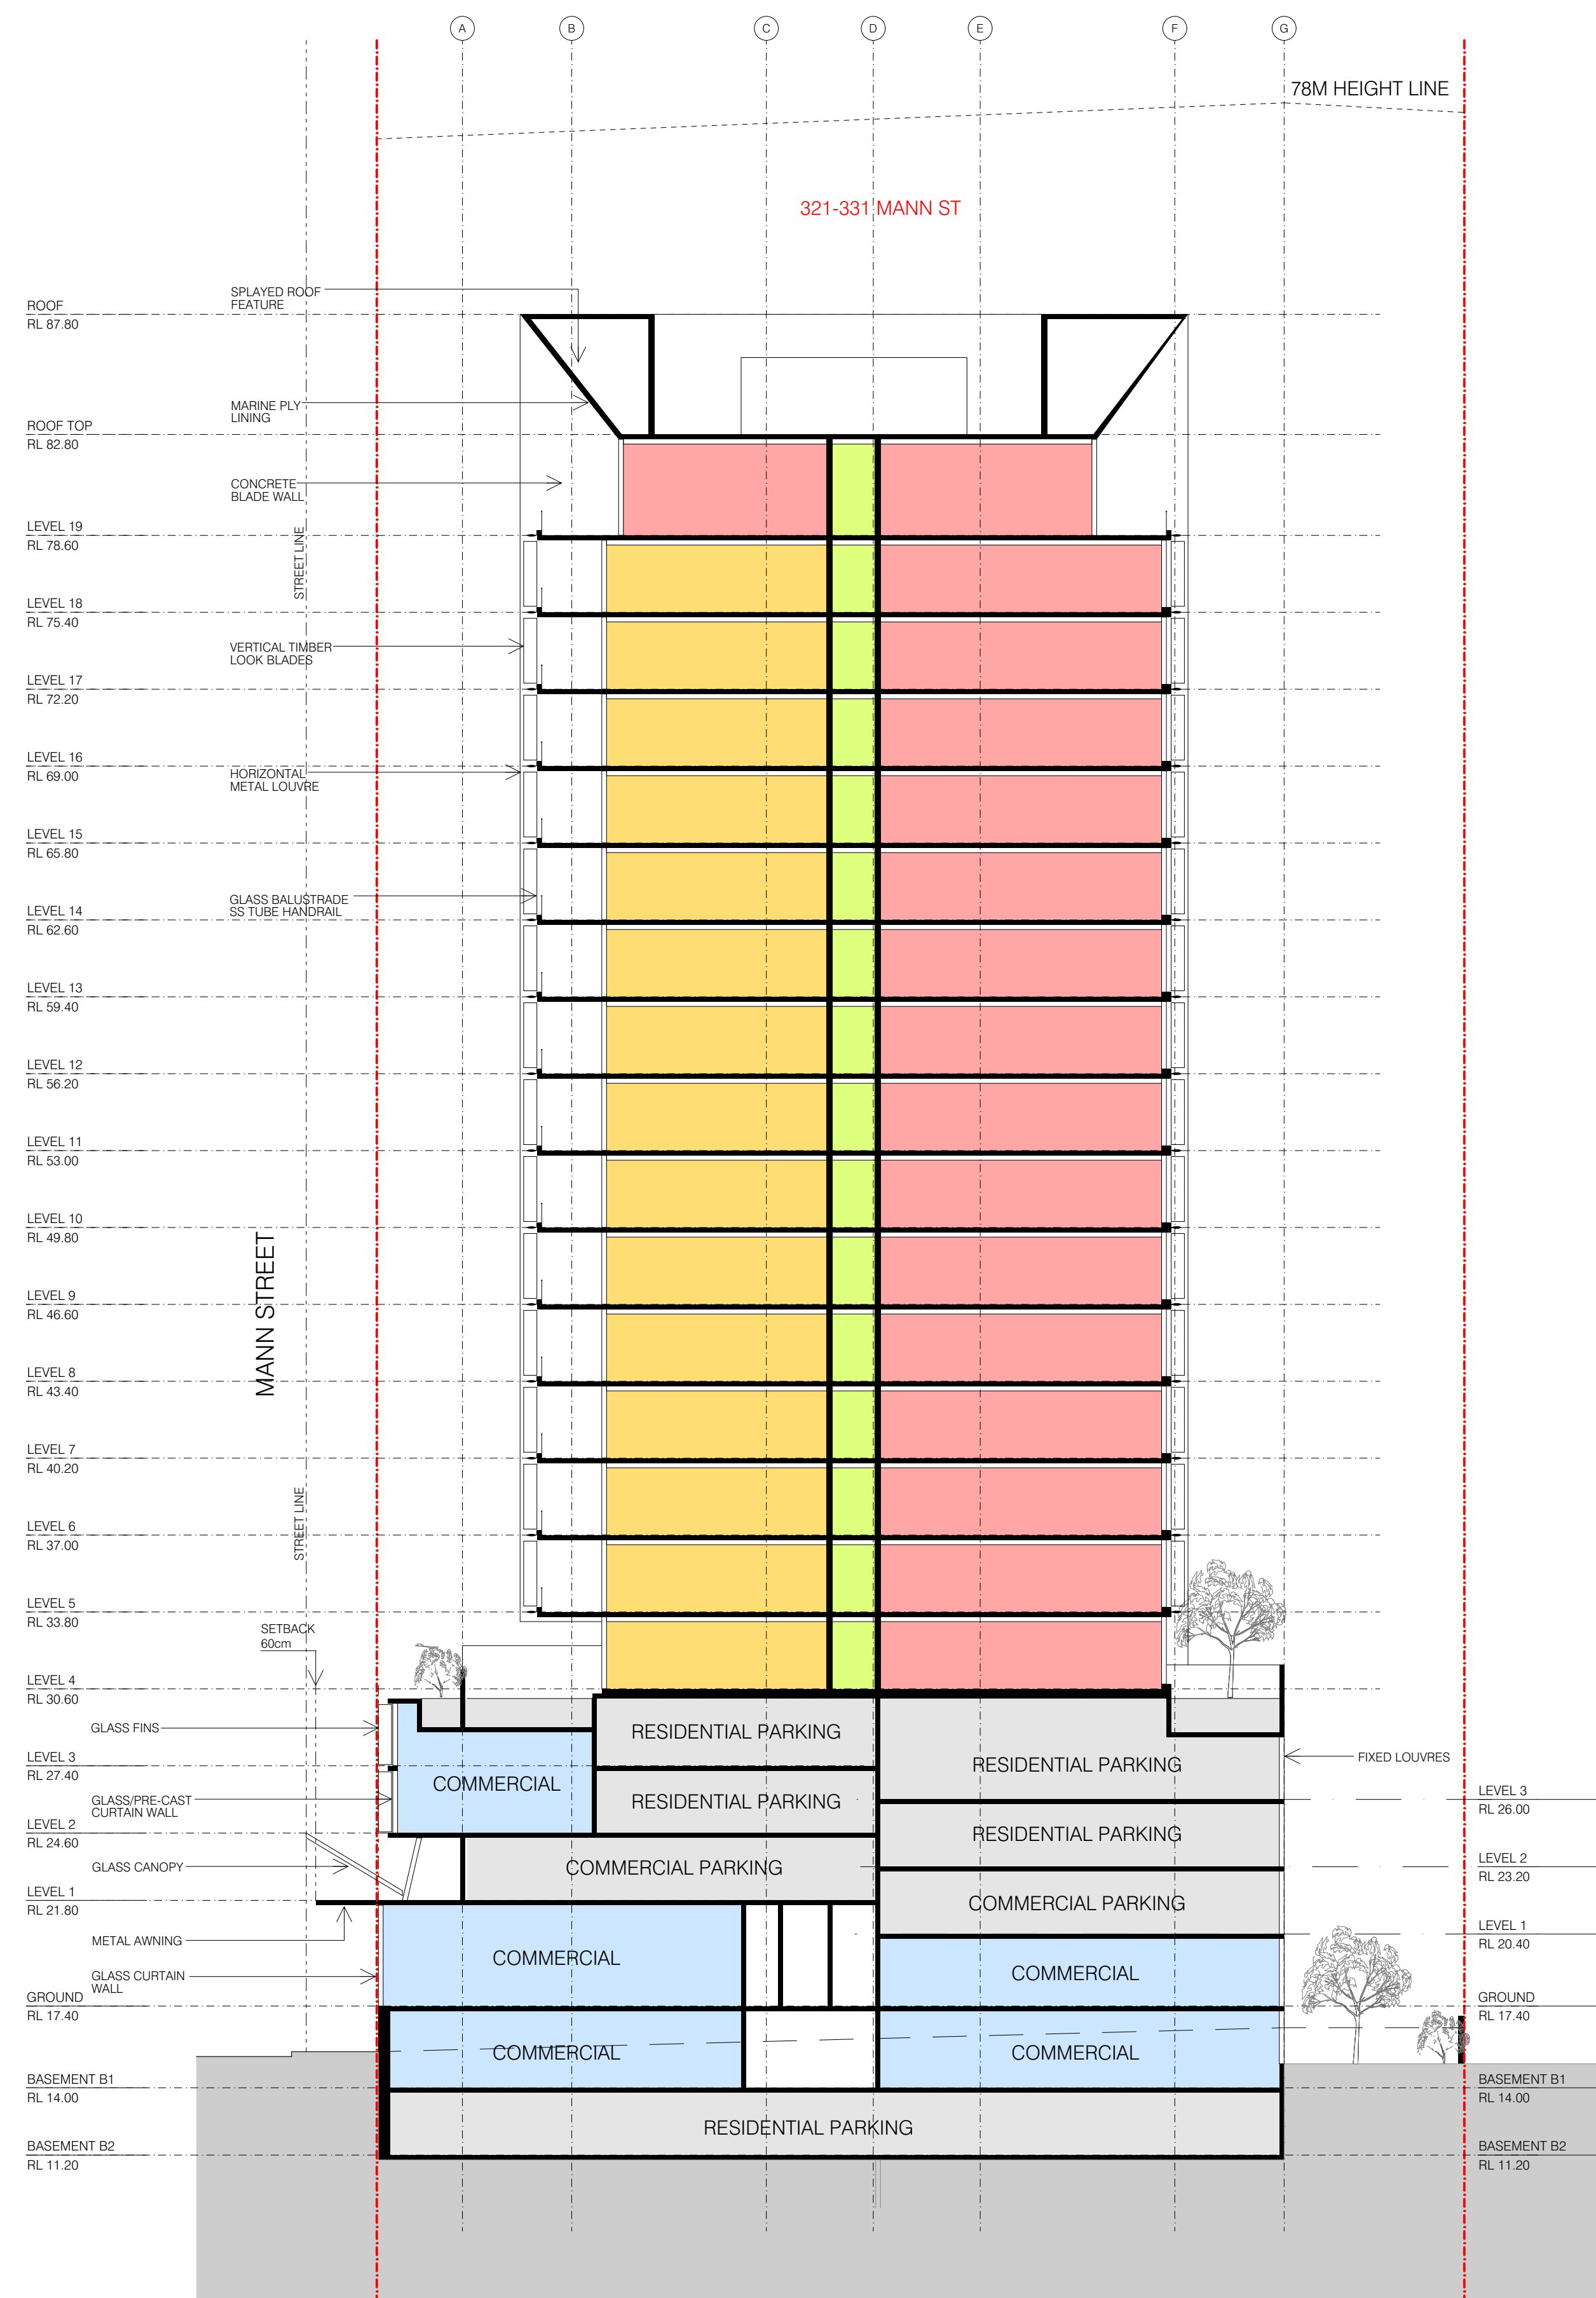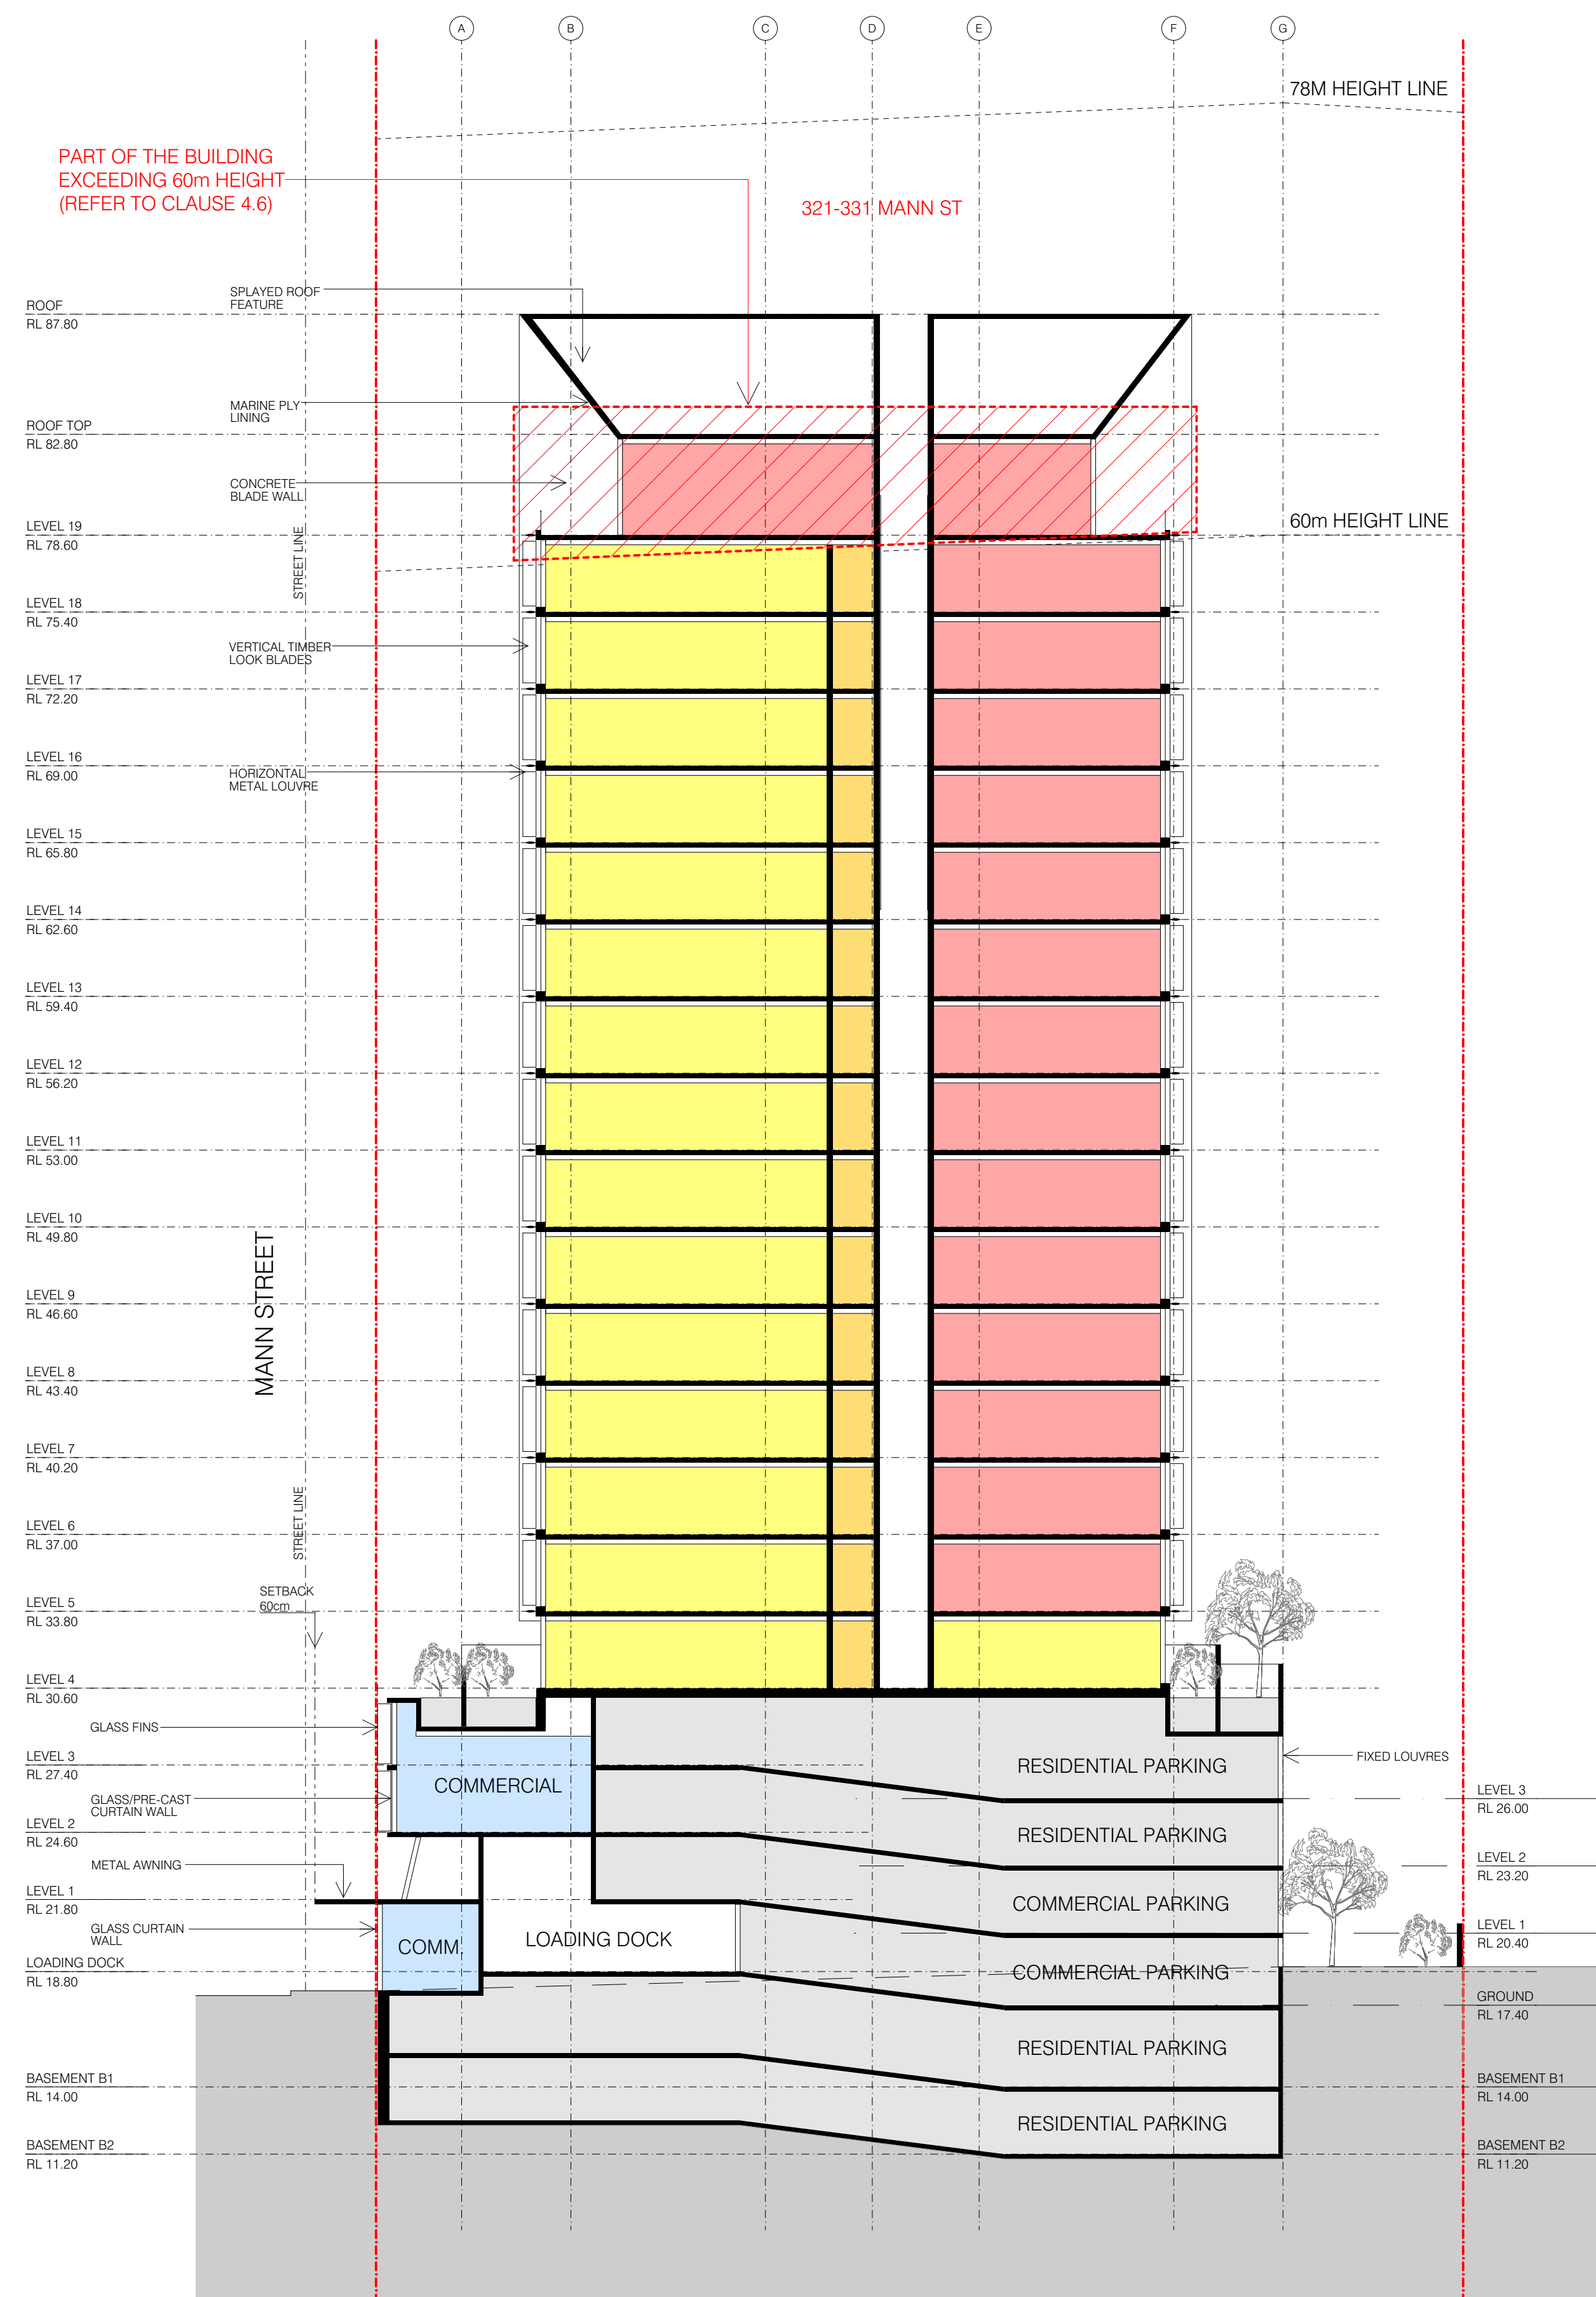

LEGEND

|          |                               |
|----------|-------------------------------|
| [Symbol] | PLANT STORAGE (NON GFA AREAS) |
| [Symbol] | PARKING                       |
| [Symbol] | COMMERCIAL TENANCY            |
| [Symbol] | COMMERCIAL CIRCULATION        |
| [Symbol] | FITNESS AREA                  |
| [Symbol] | COMMUNITY ROOM                |
| [Symbol] | STUDIO UNIT                   |
| [Symbol] | 1 BEDROOM UNIT                |
| [Symbol] | 2 BEDROOM UNIT                |
| [Symbol] | 3 BEDROOM UNIT                |
| [Symbol] | RESIDENTIAL CIRCULATION       |

 DRAWING TITLE:  
SECTIONSDRAWING NO.: DA-201  
ISSUE: M  
DATE: 10.05.2017SCALE:  
1:200 @ A1



NOT FOR CONSTRUCTION

THIS DRAWING IS FOR DEVELOPMENT APPLICATION PURPOSES ONLY AND IS TO BE READ IN CONJUNCTION WITH ALL RELEVANT PROJECT DOCUMENTATION & ALL PROJECT CONSULTANT DOCUMENTATION.  
DO NOT SCALE FROM THIS DRAWING. ONLY FIGURED DIMENSIONS SHALL BE USED.  
REPORT ANY DISCREPANCY BETWEEN THIS DRAWING & OTHER PROJECT DOCUMENTATION IMMEDIATELY TO THE ARCHITECT FOR CLARIFICATION.

| ISSUE | DESCRIPTION               | DATE       |
|-------|---------------------------|------------|
| A     | DA DRAFT                  | 20.01.2017 |
| B     | DA DRAFT REVISION         | 03.02.2017 |
| C     | DA DRAFT REVISION         | 10.02.2017 |
| D     | COUNCIL REVIEW            | 20.02.2017 |
| E     | ISSUE TO CONSULTANTS      | 06.03.2017 |
| F     | ISSUE TO CONSULTANTS      | 14.03.2017 |
| G     | ISSUE TO CONSULTANTS      | 11.04.2017 |
| H     | ISSUE TO CONSULTANTS      | 26.04.2017 |
| J     | DA SUBMISSION             | 26.06.2017 |
| K     | DA ADDITIONAL INFORMATION | 13.06.2018 |
| L     | COUNCIL REQUESTED UPDATES | 18.01.2019 |
| M     | COUNCIL REQUESTED UPDATES | 10.02.2020 |

| LEGEND |                                |
|--------|--------------------------------|
|        | PLANT, STORAGE (NON GFA AREAS) |
|        | PARKING                        |
|        | COMMERCIAL TENANCY             |
|        | COMMERCIAL CIRCULATION         |
|        | FITNESS AREA                   |
|        | COMMUNITY ROOM                 |
|        | STUDIO UNIT                    |
|        | 1 BEDROOM UNIT                 |
|        | 2 BEDROOM UNIT                 |
|        | 3 BEDROOM UNIT                 |
|        | RESIDENTIAL CIRCULATION        |

DRAWING TITLE:  
SECTIONS

DRAWING NO.: DA-202  
ISSUE: M  
DATE: 10.02.2020

SCALE:  
1:200 @ A1  
0m 2m 4m 10m

PART OF THE BUILDING  
EXCEEDING 60m HEIGHT  
(REFER TO CLAUSE 4.6)

331 MANN ST

321-325 MANN ST

78M HEIGHT LINE

60M HEIGHT LINE

SPLAYED ROOF  
FEATURE



PLANTER BOXES

PATTERNED  
CONCRETE WALL

PATTERNED  
CONCRETE WALL

01 SECTION  
1:100



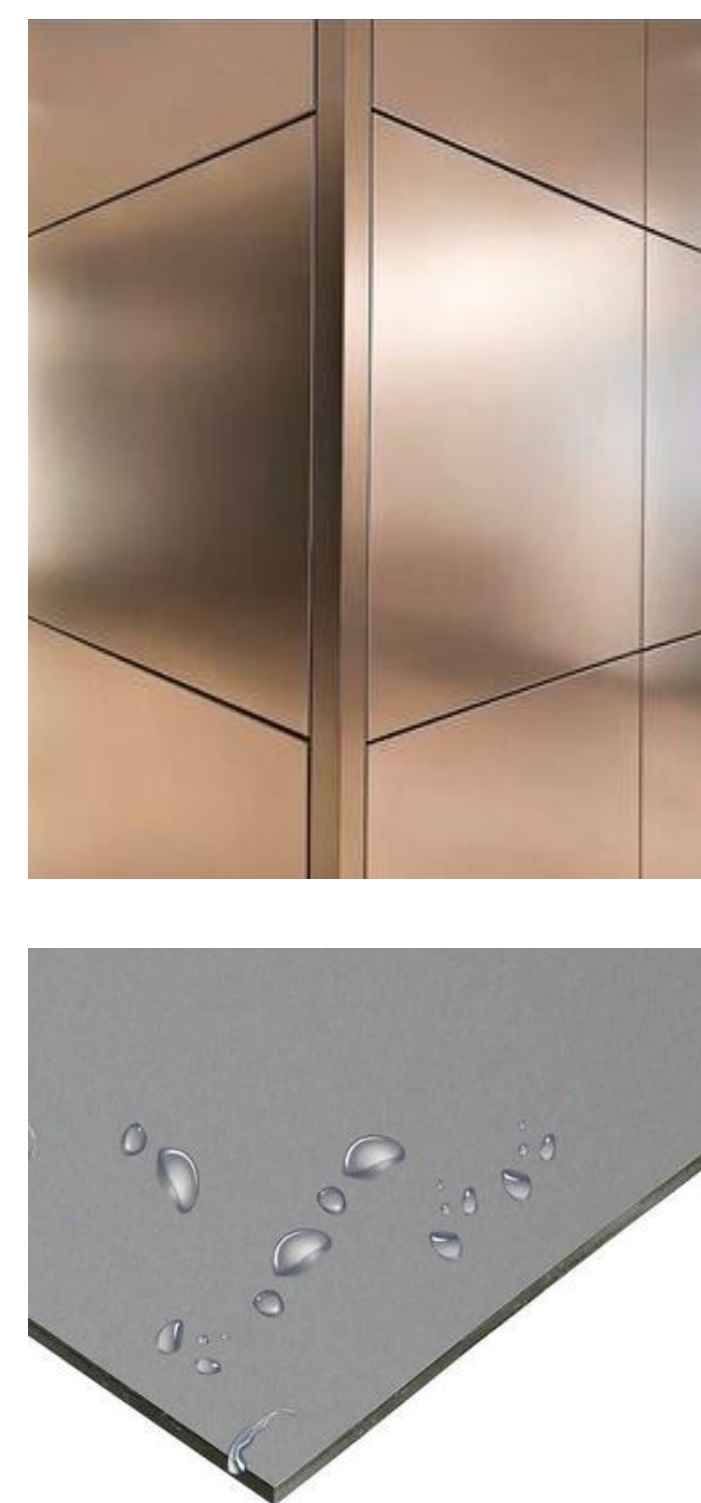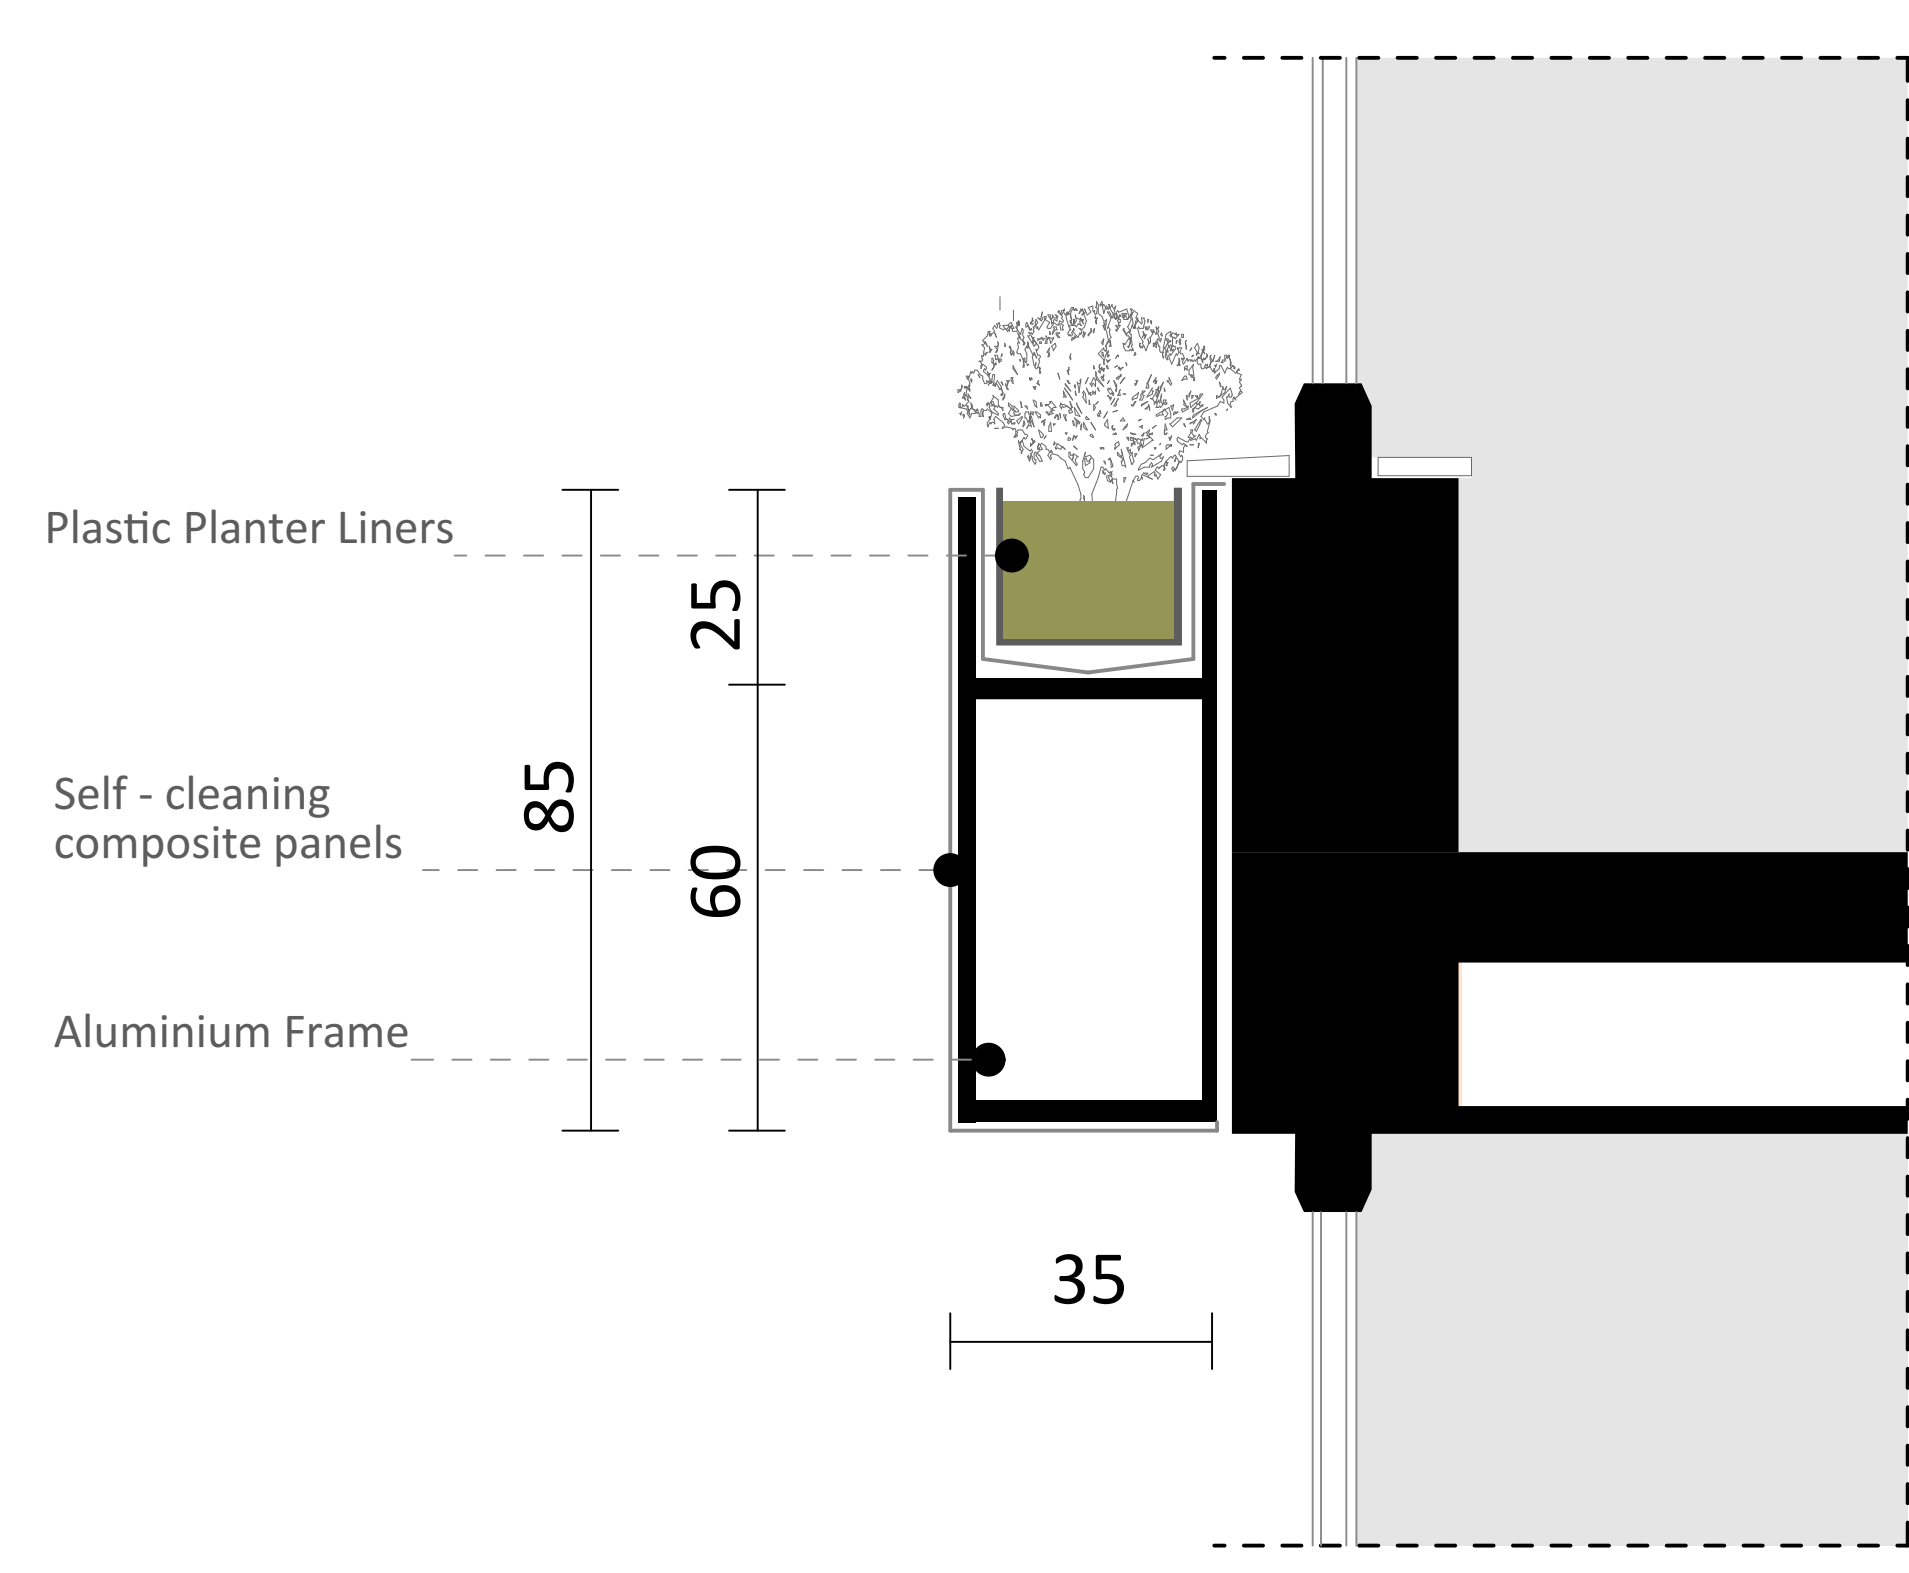


Flowers

Self - cleaning composite panels

Plactic Planter Liners

Aluminium Frame

Nano self-cleaning composite panels with superior self-cleaning performance, antipollution property, acid resistance and alkali resistance. The Nano self cleaning panel is an updated decorative material. It has a hydrophobic and lipophobic surface, which makes it more repellant to water and dirt.

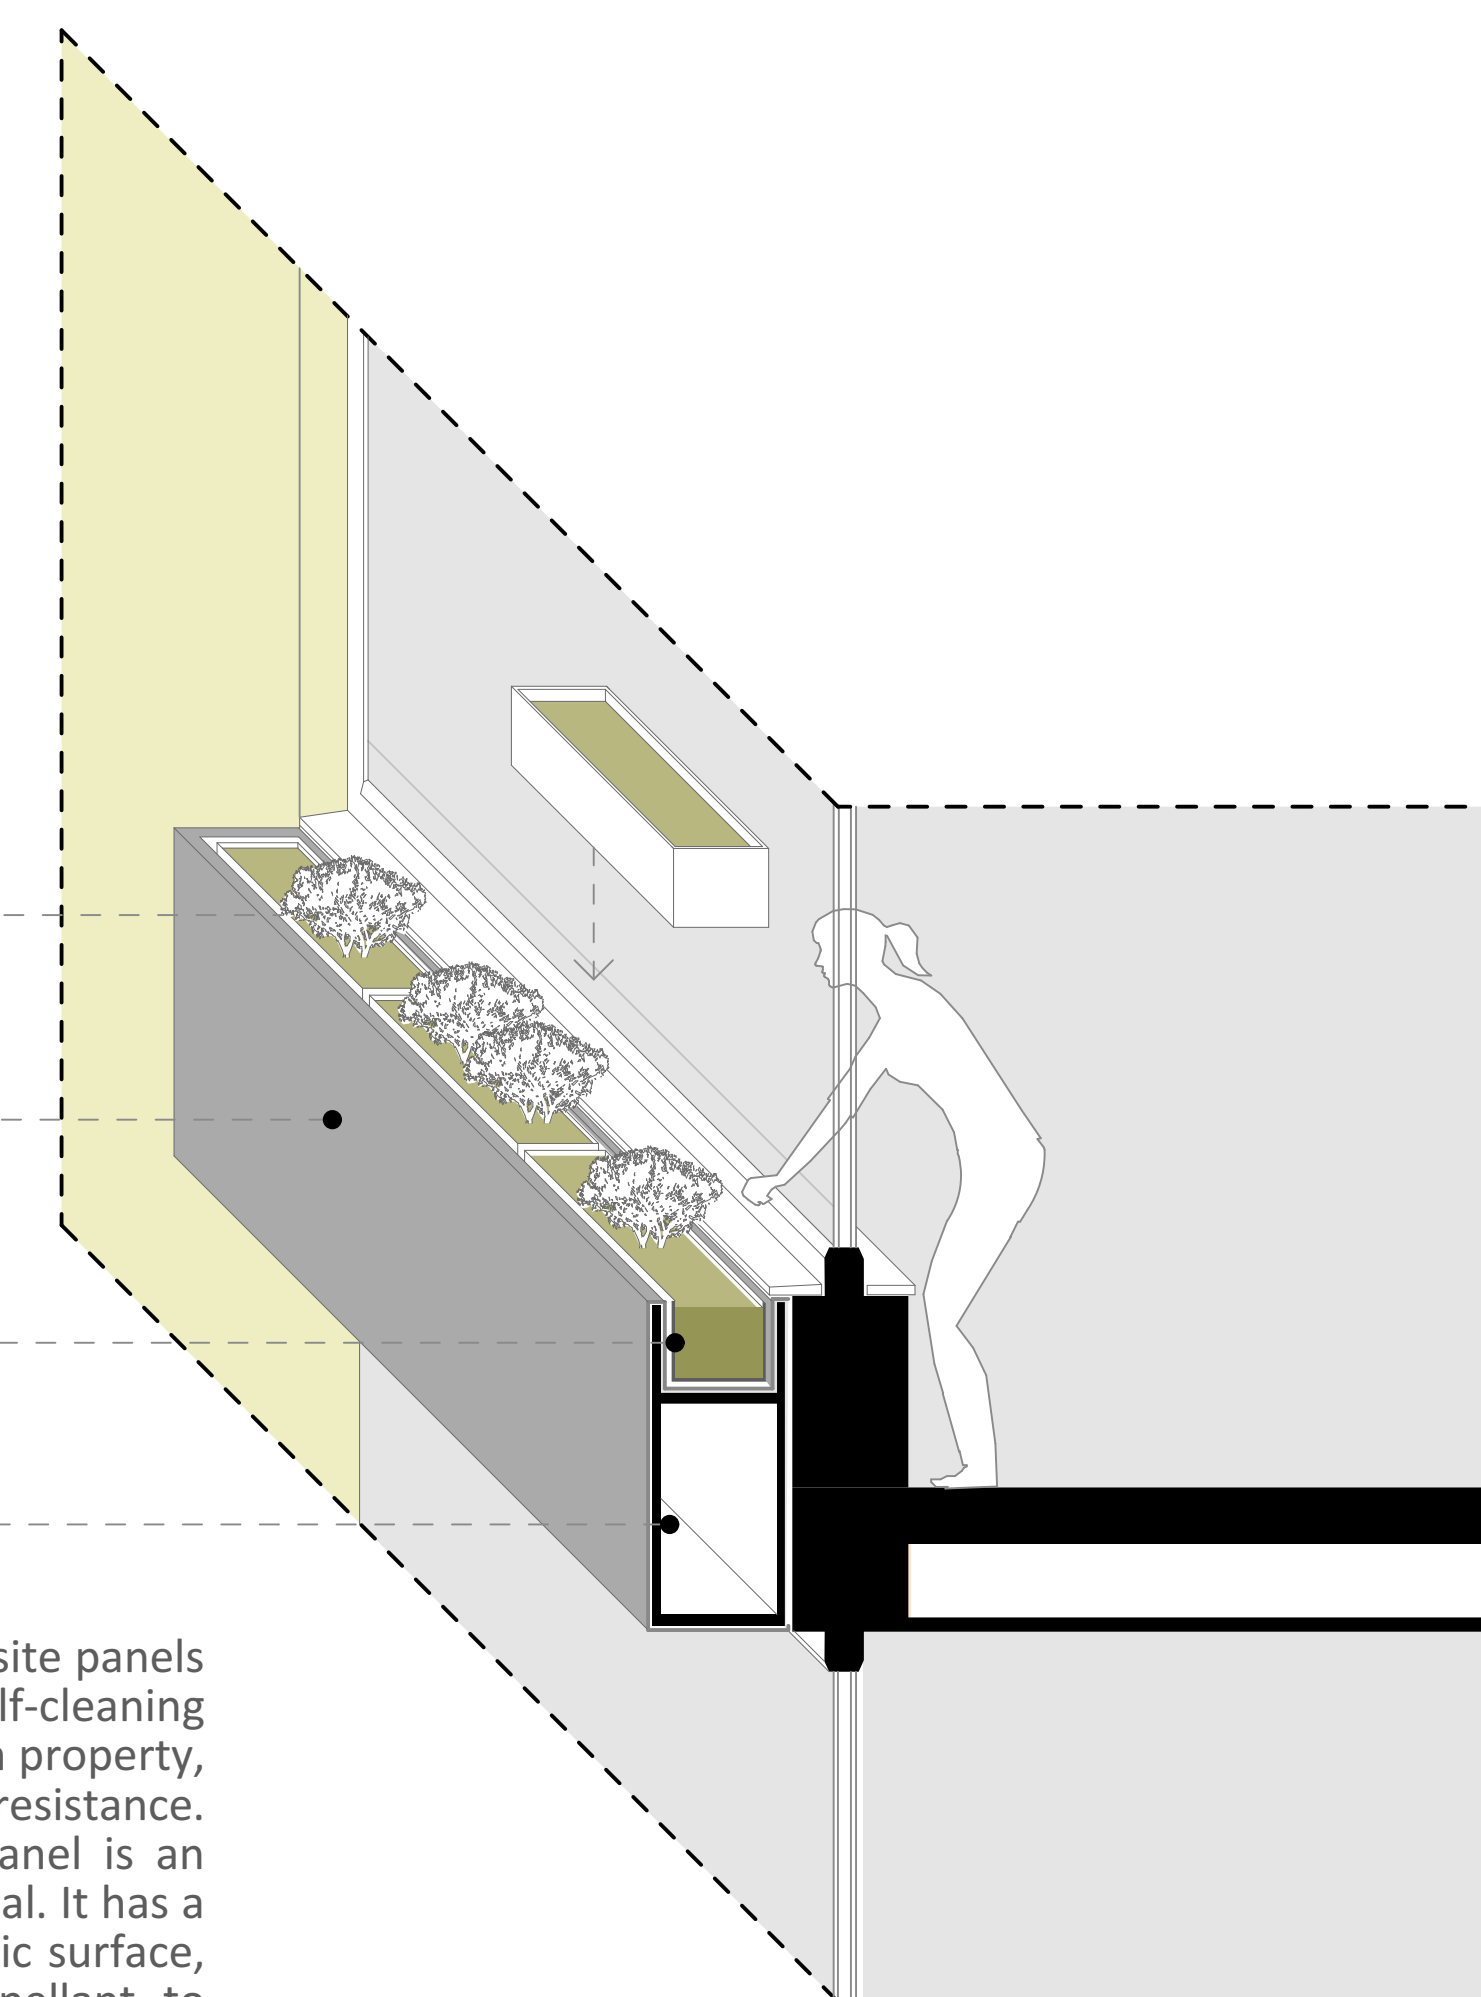

THIS DRAWING IS FOR DEVELOPMENT APPLICATION PURPOSES ONLY AND IS TO BE READ IN CONJUNCTION WITH ALL RELEVANT PROJECT DOCUMENTATION & ALL RELEVANT CONSULTANT DOCUMENTATION.  
DO NOT SCALE FROM THIS DRAWING. ONLY FIGURED DIMENSIONS SHALL BE USED.  
REPORT ANY DISCREPANCY BETWEEN THIS DRAWING & OTHER PROJECT DOCUMENTATION IMMEDIATELY TO THE ARCHITECT FOR CLARIFICATION.

| ISSUE | DESCRIPTION               | DATE       |
|-------|---------------------------|------------|
| A     | DA DRAFT                  | 20.01.2017 |
| B     | DA DRAFT REVISION         | 03.02.2017 |
| C     | DA DRAFT REVISION         | 10.02.2017 |
| D     | COUNCIL REVIEW            | 20.02.2017 |
| E     | ISSUE TO CONSULTANTS      | 06.03.2017 |
| F     | ISSUE TO CONSULTANTS      | 14.03.2017 |
| G     | ISSUE TO CONSULTANTS      | 11.04.2017 |
| H     | ISSUE TO CONSULTANTS      | 26.04.2017 |
| J     | DA SUBMISSION             | 26.05.2017 |
| K     | DA ADDITIONAL INFORMATION | 13.06.2018 |
| L     | COUNCIL REQUESTED UPDATES | 18.01.2019 |
| M     | COUNCIL REQUESTED UPDATES | 10.02.2020 |

| LEGEND |                                |
|--------|--------------------------------|
|        | PLANT, STORAGE (NON GFA AREAS) |
|        | PARKING                        |
|        | COMMERCIAL TENANCY             |
|        | COMMERCIAL CIRCULATION         |
|        | FITNESS AREA                   |
|        | COMMUNITY ROOM                 |
|        | STUDIO UNIT                    |
|        | 1 BEDROOM UNIT                 |
|        | 2 BEDROOM UNIT                 |
|        | 3 BEDROOM UNIT                 |
|        | RESIDENTIAL CIRCULATION        |

DRAWING TITLE:  
DETAILS  
DRAWING NO.: DA-301  
ISSUE: M  
DATE: 10.05.2017


SCALE:  
1:200 @ A1  
0m 2m 4m 10m



NOT FOR CONSTRUCTION

THIS DRAWING IS FOR DEVELOPMENT APPLICATION PURPOSES ONLY AND IS TO BE READ IN CONJUNCTION WITH ALL RELEVANT PROJECT DOCUMENTATION & ALL SPECIFICATIONS. CONSULTANT DOCUMENTATION. DO NOT SCALE FROM THIS DRAWING. ONLY DIMENSIONS SHOWN SHALL BE USED. REPORT ANY DISCREPANCY BETWEEN THIS DRAWING & OTHER PROJECT DOCUMENTATION IMMEDIATELY TO THE ARCHITECT FOR CLARIFICATION.

| ISSUE | DESCRIPTION               | DATE       |
|-------|---------------------------|------------|
| A     | DA DRAFT                  | 20.01.2017 |
| B     | DA DRAFT REVISION         | 03.02.2017 |
| C     | DA DRAFT REVISION         | 10.02.2017 |
| D     | COUNCIL REVIEW            | 20.03.2017 |
| E     | ISSUE TO CONSULTANTS      | 06.03.2017 |
| F     | ISSUE TO CONSULTANTS      | 14.03.2017 |
| G     | ISSUE TO CONSULTANTS      | 11.04.2017 |
| H     | ISSUE TO CONSULTANTS      | 26.04.2017 |
| J     | DA SUBMISSION             | 26.05.2017 |
| K     | DA ADDITIONAL INFORMATION | 13.06.2018 |
| L     | COUNCIL REQUESTED UPDATES | 18.01.2019 |
| M     | COUNCIL REQUESTED UPDATES | 10.02.2020 |

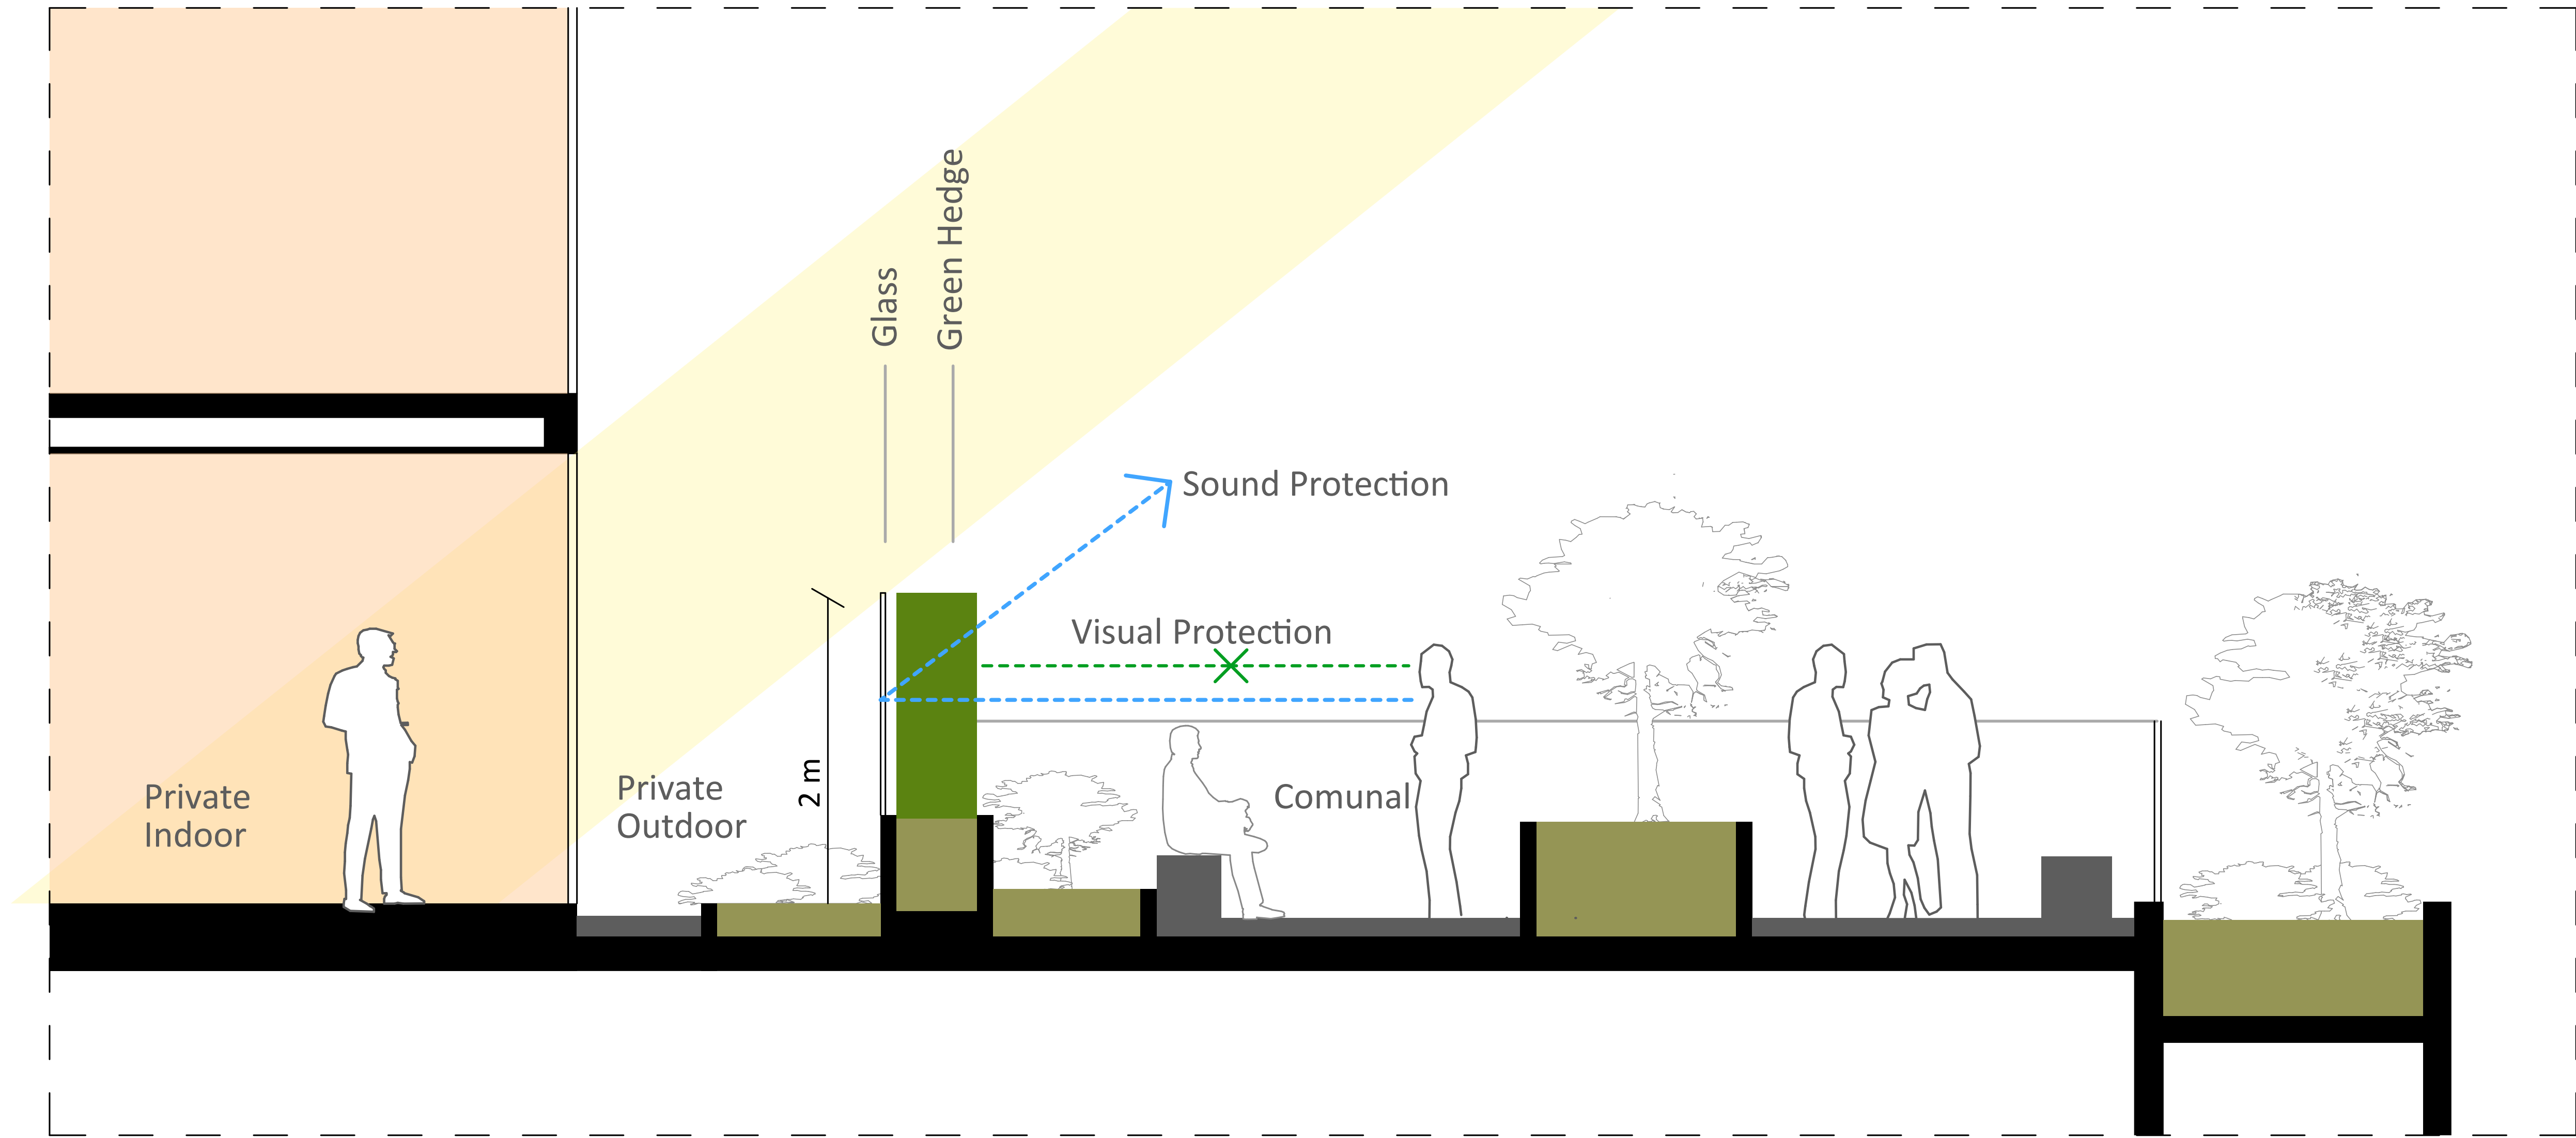

| LEGEND   |                                |
|----------|--------------------------------|
| [Symbol] | PLANT, STORAGE (NON GFA AREAS) |
| [Symbol] | PARKING                        |
| [Symbol] | COMMERCIAL TENANCY             |
| [Symbol] | COMMERCIAL CIRCULATION         |
| [Symbol] | FITNESS AREA                   |
| [Symbol] | COMMUNITY ROOM                 |
| [Symbol] | STUDIO UNIT                    |
| [Symbol] | 1 BEDROOM UNIT                 |
| [Symbol] | 2 BEDROOM UNIT                 |
| [Symbol] | 3 BEDROOM UNIT                 |
| [Symbol] | RESIDENTIAL CIRCULATION        |



## NOT FOR CONSTRUCTION

THIS DRAWING IS FOR DEVELOPMENT APPLICATION PURPOSES ONLY AND IS TO BE READ IN CONJUNCTION WITH ALL RELEVANT PROJECT DOCUMENTATION & ALL SPECIFIC CONSULTANT DOCUMENTATION.  
DO NOT SCALE FROM THIS DRAWING. ONLY FIGURED DIMENSIONS SHALL BE USED.  
REPORT ANY DISCREPANCY BETWEEN THIS DRAWING & OTHER PROJECT DOCUMENTATION IMMEDIATELY TO THE ARCHITECT FOR CLARIFICATION.

| ISSUE | DESCRIPTION               | DATE       |
|-------|---------------------------|------------|
| A     | DA DRAFT                  | 20.01.2017 |
| B     | DA DRAFT REVISION         | 03.02.2017 |
| C     | DA DRAFT REVISION         | 10.02.2017 |
| D     | COUNCIL REVIEW            | 20.02.2017 |
| E     | ISSUE TO CONSULTANTS      | 06.03.2017 |
| F     | ISSUE TO CONSULTANTS      | 14.03.2017 |
| G     | ISSUE TO CONSULTANTS      | 11.04.2017 |
| H     | ISSUE TO CONSULTANTS      | 26.04.2017 |
| J     | DA SUBMISSION             | 26.05.2017 |
| K     | DA ADDITIONAL INFORMATION | 13.06.2018 |
| L     | COUNCIL REQUESTED UPDATES | 18.01.2019 |
| M     | COUNCIL REQUESTED UPDATES | 10.02.2020 |

## LEGEND

|     |                             |
|-----|-----------------------------|
| CN  | OFF FORM CONCRETE           |
| CNP | OFF FORM CONCRETE PATTERNED |
| CP  | COPPER CLADDING             |
| GB  | GLASS BALUSTRADE            |
| GF  | GLAZING FIXED               |
| GO  | GLAZING OPERABLE            |
| LF  | LOUVRES FIXED               |
| LO  | LOUVRES OPERABLE            |
| MD  | METAL ROLLER DOOR           |
| RP  | RENDER AND PAINT            |
| SC  | STONE CLADDING              |
| TP  | TIMBER PANEL                |

## DRAWING TITLE:


## WEST ELEVATION

|               |        |            |
|---------------|--------|------------|
| DRAWINGS NO.: | ISSUE: | DATE:      |
| DA -301       | M      | 10.02.2020 |

## SCALE:

1:200 @ A1

0m 2m 4m 10m


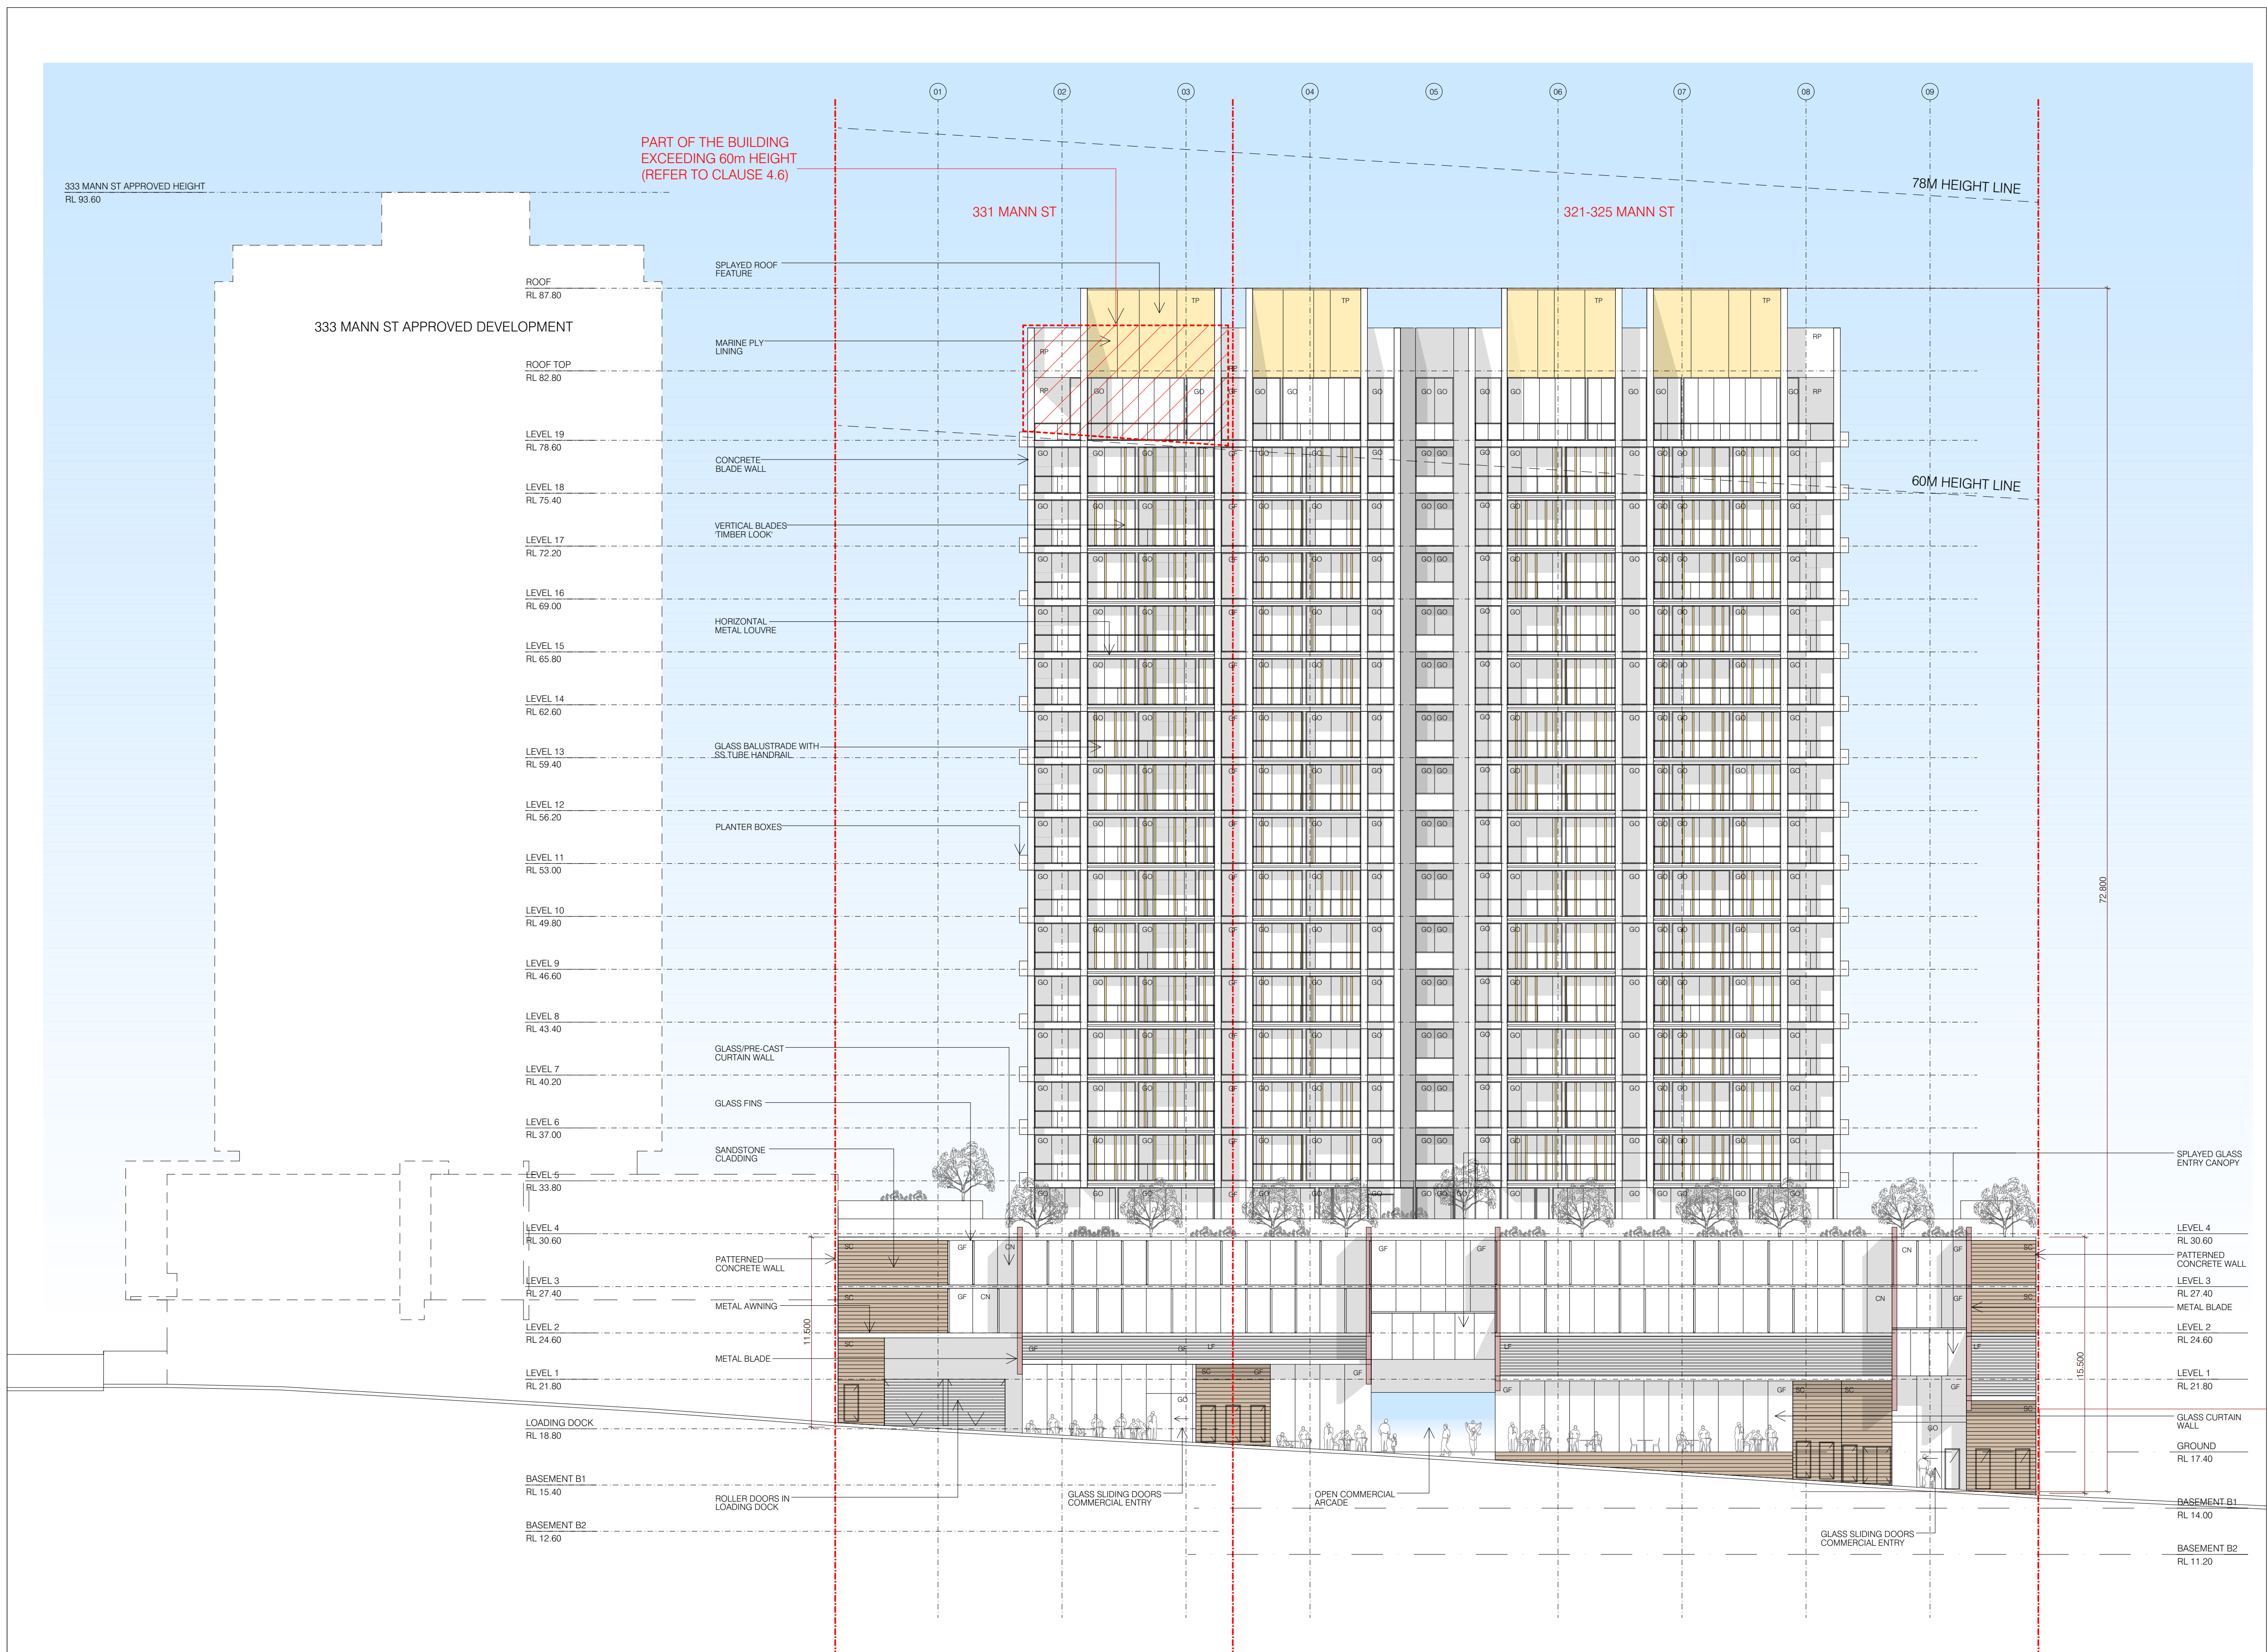




NOT FOR CONSTRUCTION

THIS DRAWING IS FOR DEVELOPMENT APPLICATION PURPOSES ONLY AND IS TO BE READ IN CONJUNCTION WITH ALL RELEVANT PROJECT DOCUMENTATION & ALL SPECIFIC CONSULTANT DOCUMENTATION.  
DO NOT SCALE FROM THIS DRAWING. ONLY FIGURED DIMENSIONS SHALL BE USED.  
REPORT ANY DISCREPANCY BETWEEN THIS DRAWING & OTHER PROJECT DOCUMENTATION IMMEDIATELY TO THE ARCHITECT FOR CLARIFICATION.

| ISSUE | DESCRIPTION               | DATE       |
|-------|---------------------------|------------|
| A     | DA DRAFT                  | 20.01.2017 |
| B     | DA DRAFT REVISION         | 03.02.2017 |
| C     | DA DRAFT REVISION         | 10.02.2017 |
| D     | COUNCIL REVIEW            | 20.02.2017 |
| E     | ISSUE TO CONSULTANTS      | 06.03.2017 |
| F     | ISSUE TO CONSULTANTS      | 14.03.2017 |
| G     | ISSUE TO CONSULTANTS      | 11.04.2017 |
| H     | ISSUE TO CONSULTANTS      | 26.04.2017 |
| J     | DA SUBMISSION             | 26.05.2017 |
| K     | DA ADDITIONAL INFORMATION | 13.06.2018 |
| L     | COUNCIL REQUESTED UPDATES | 18.01.2019 |
| M     | COUNCIL REQUESTED UPDATES | 10.02.2020 |

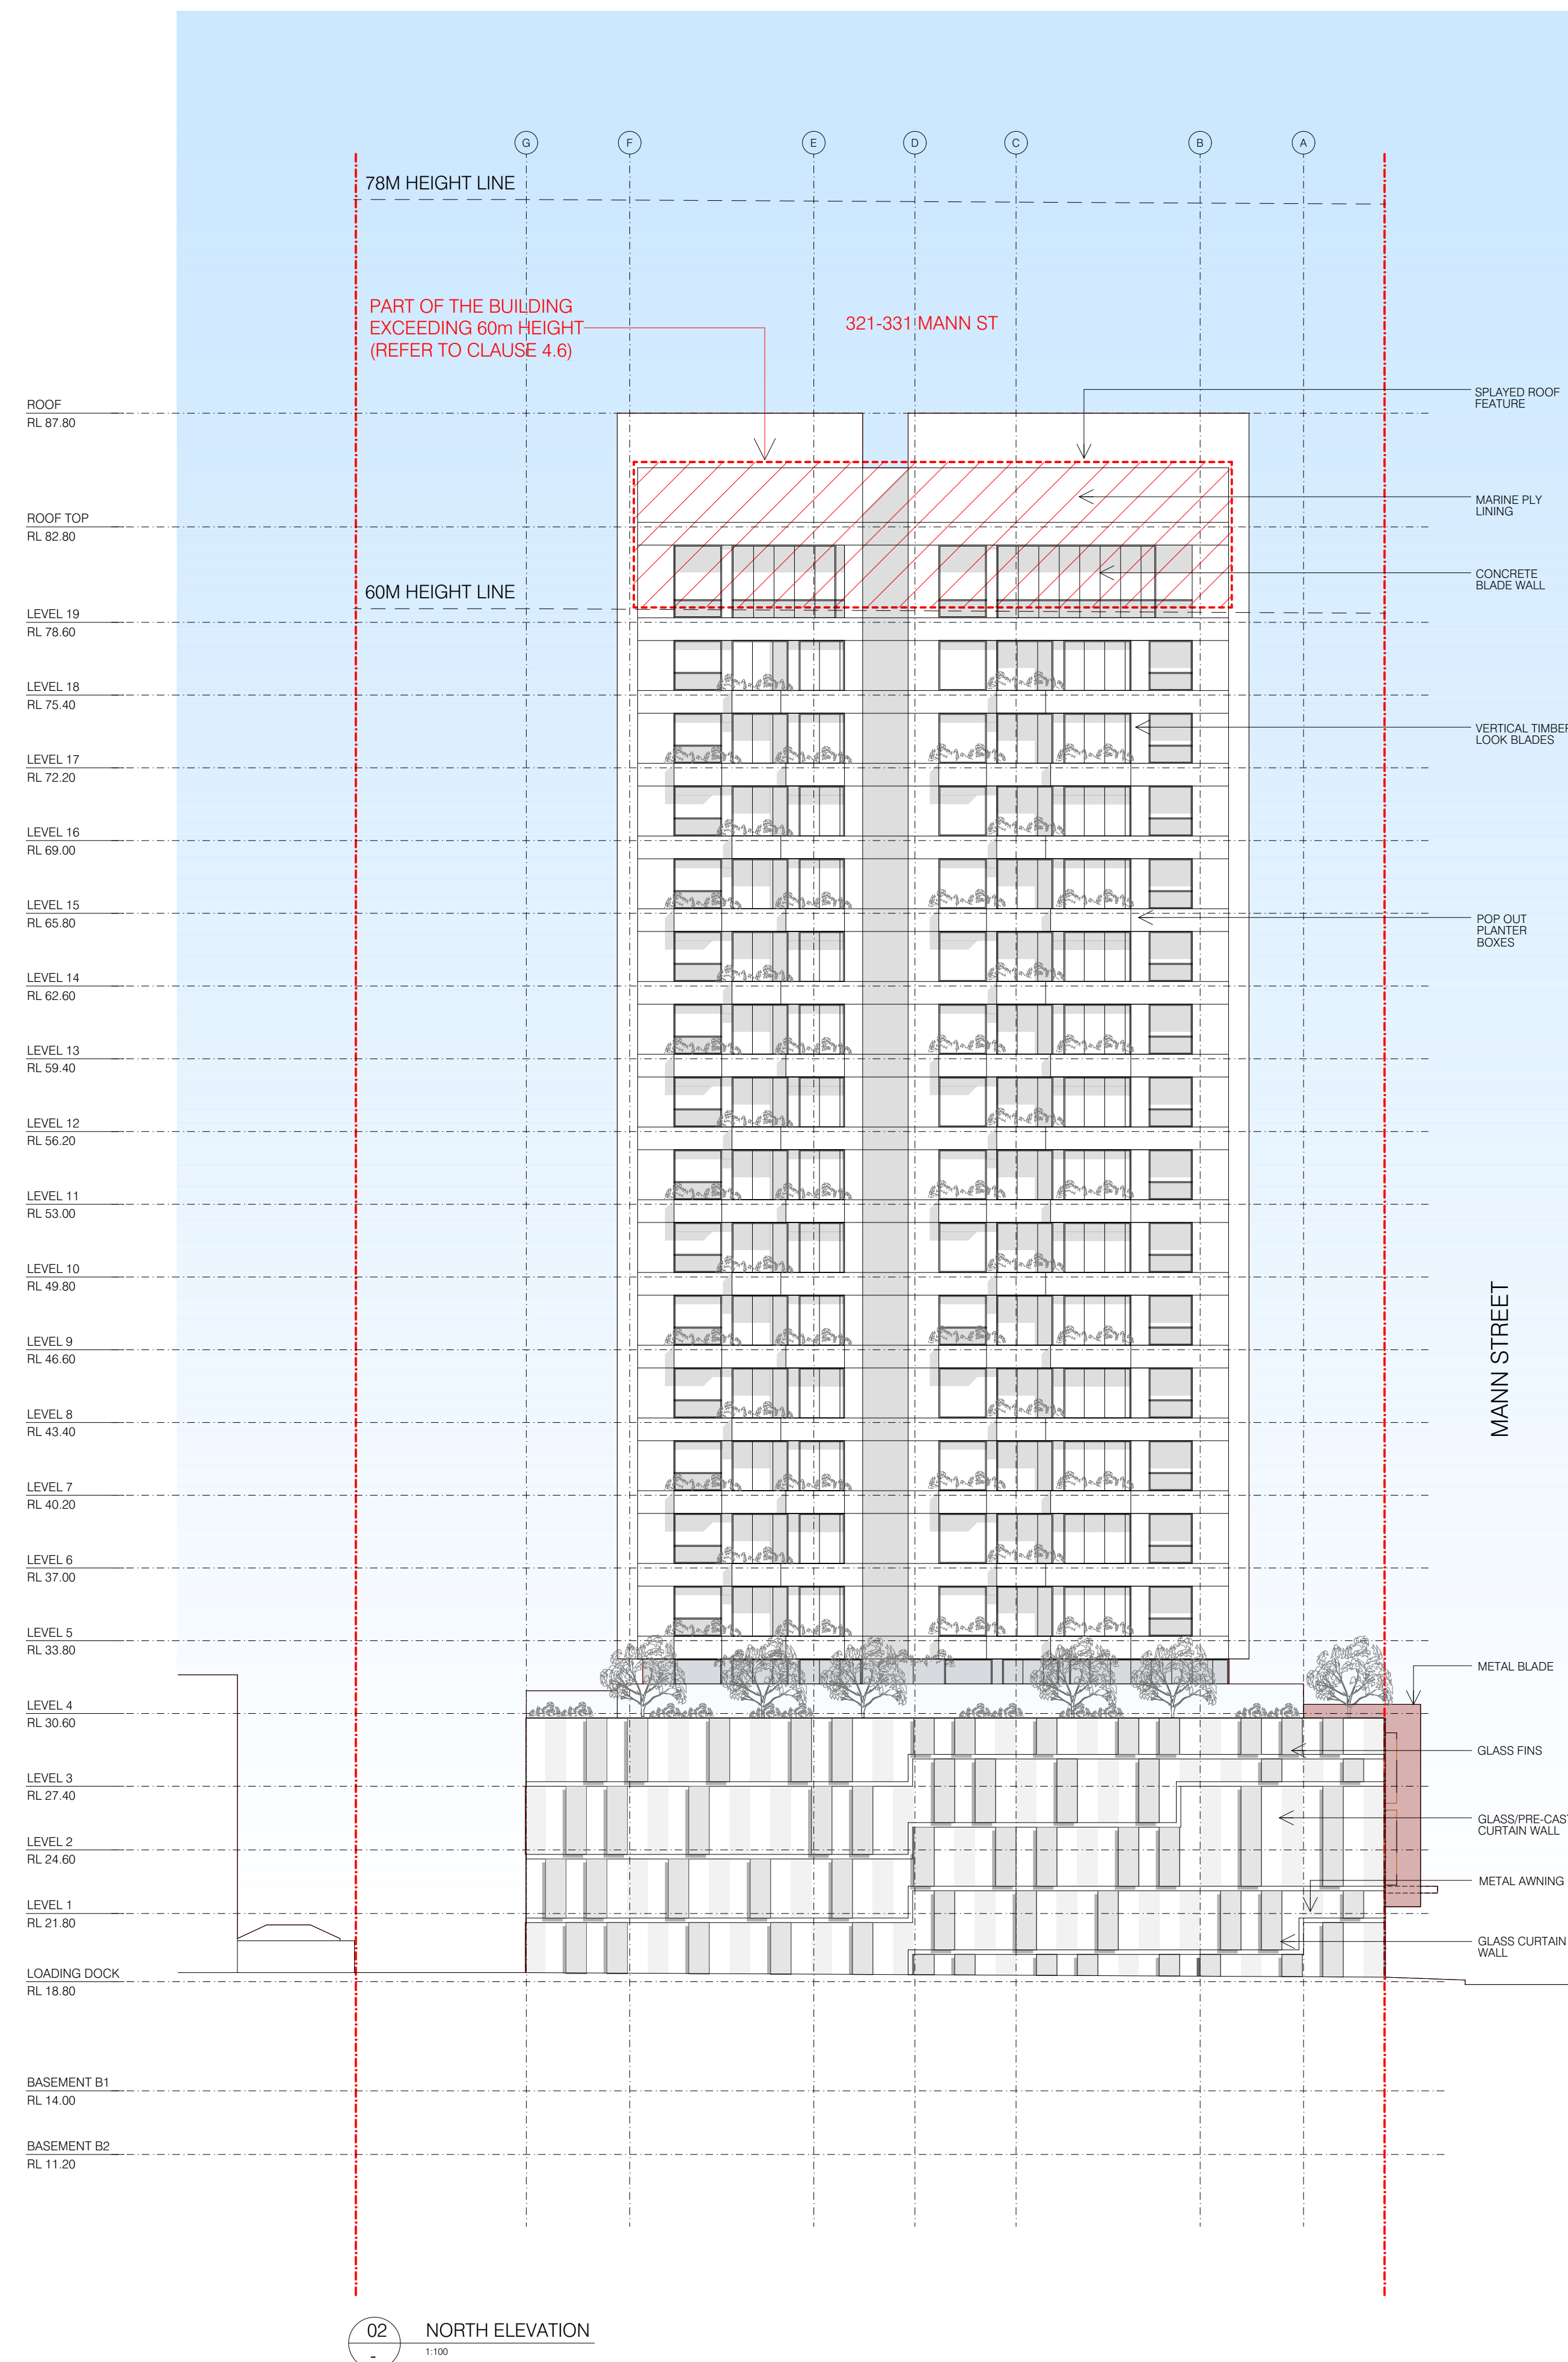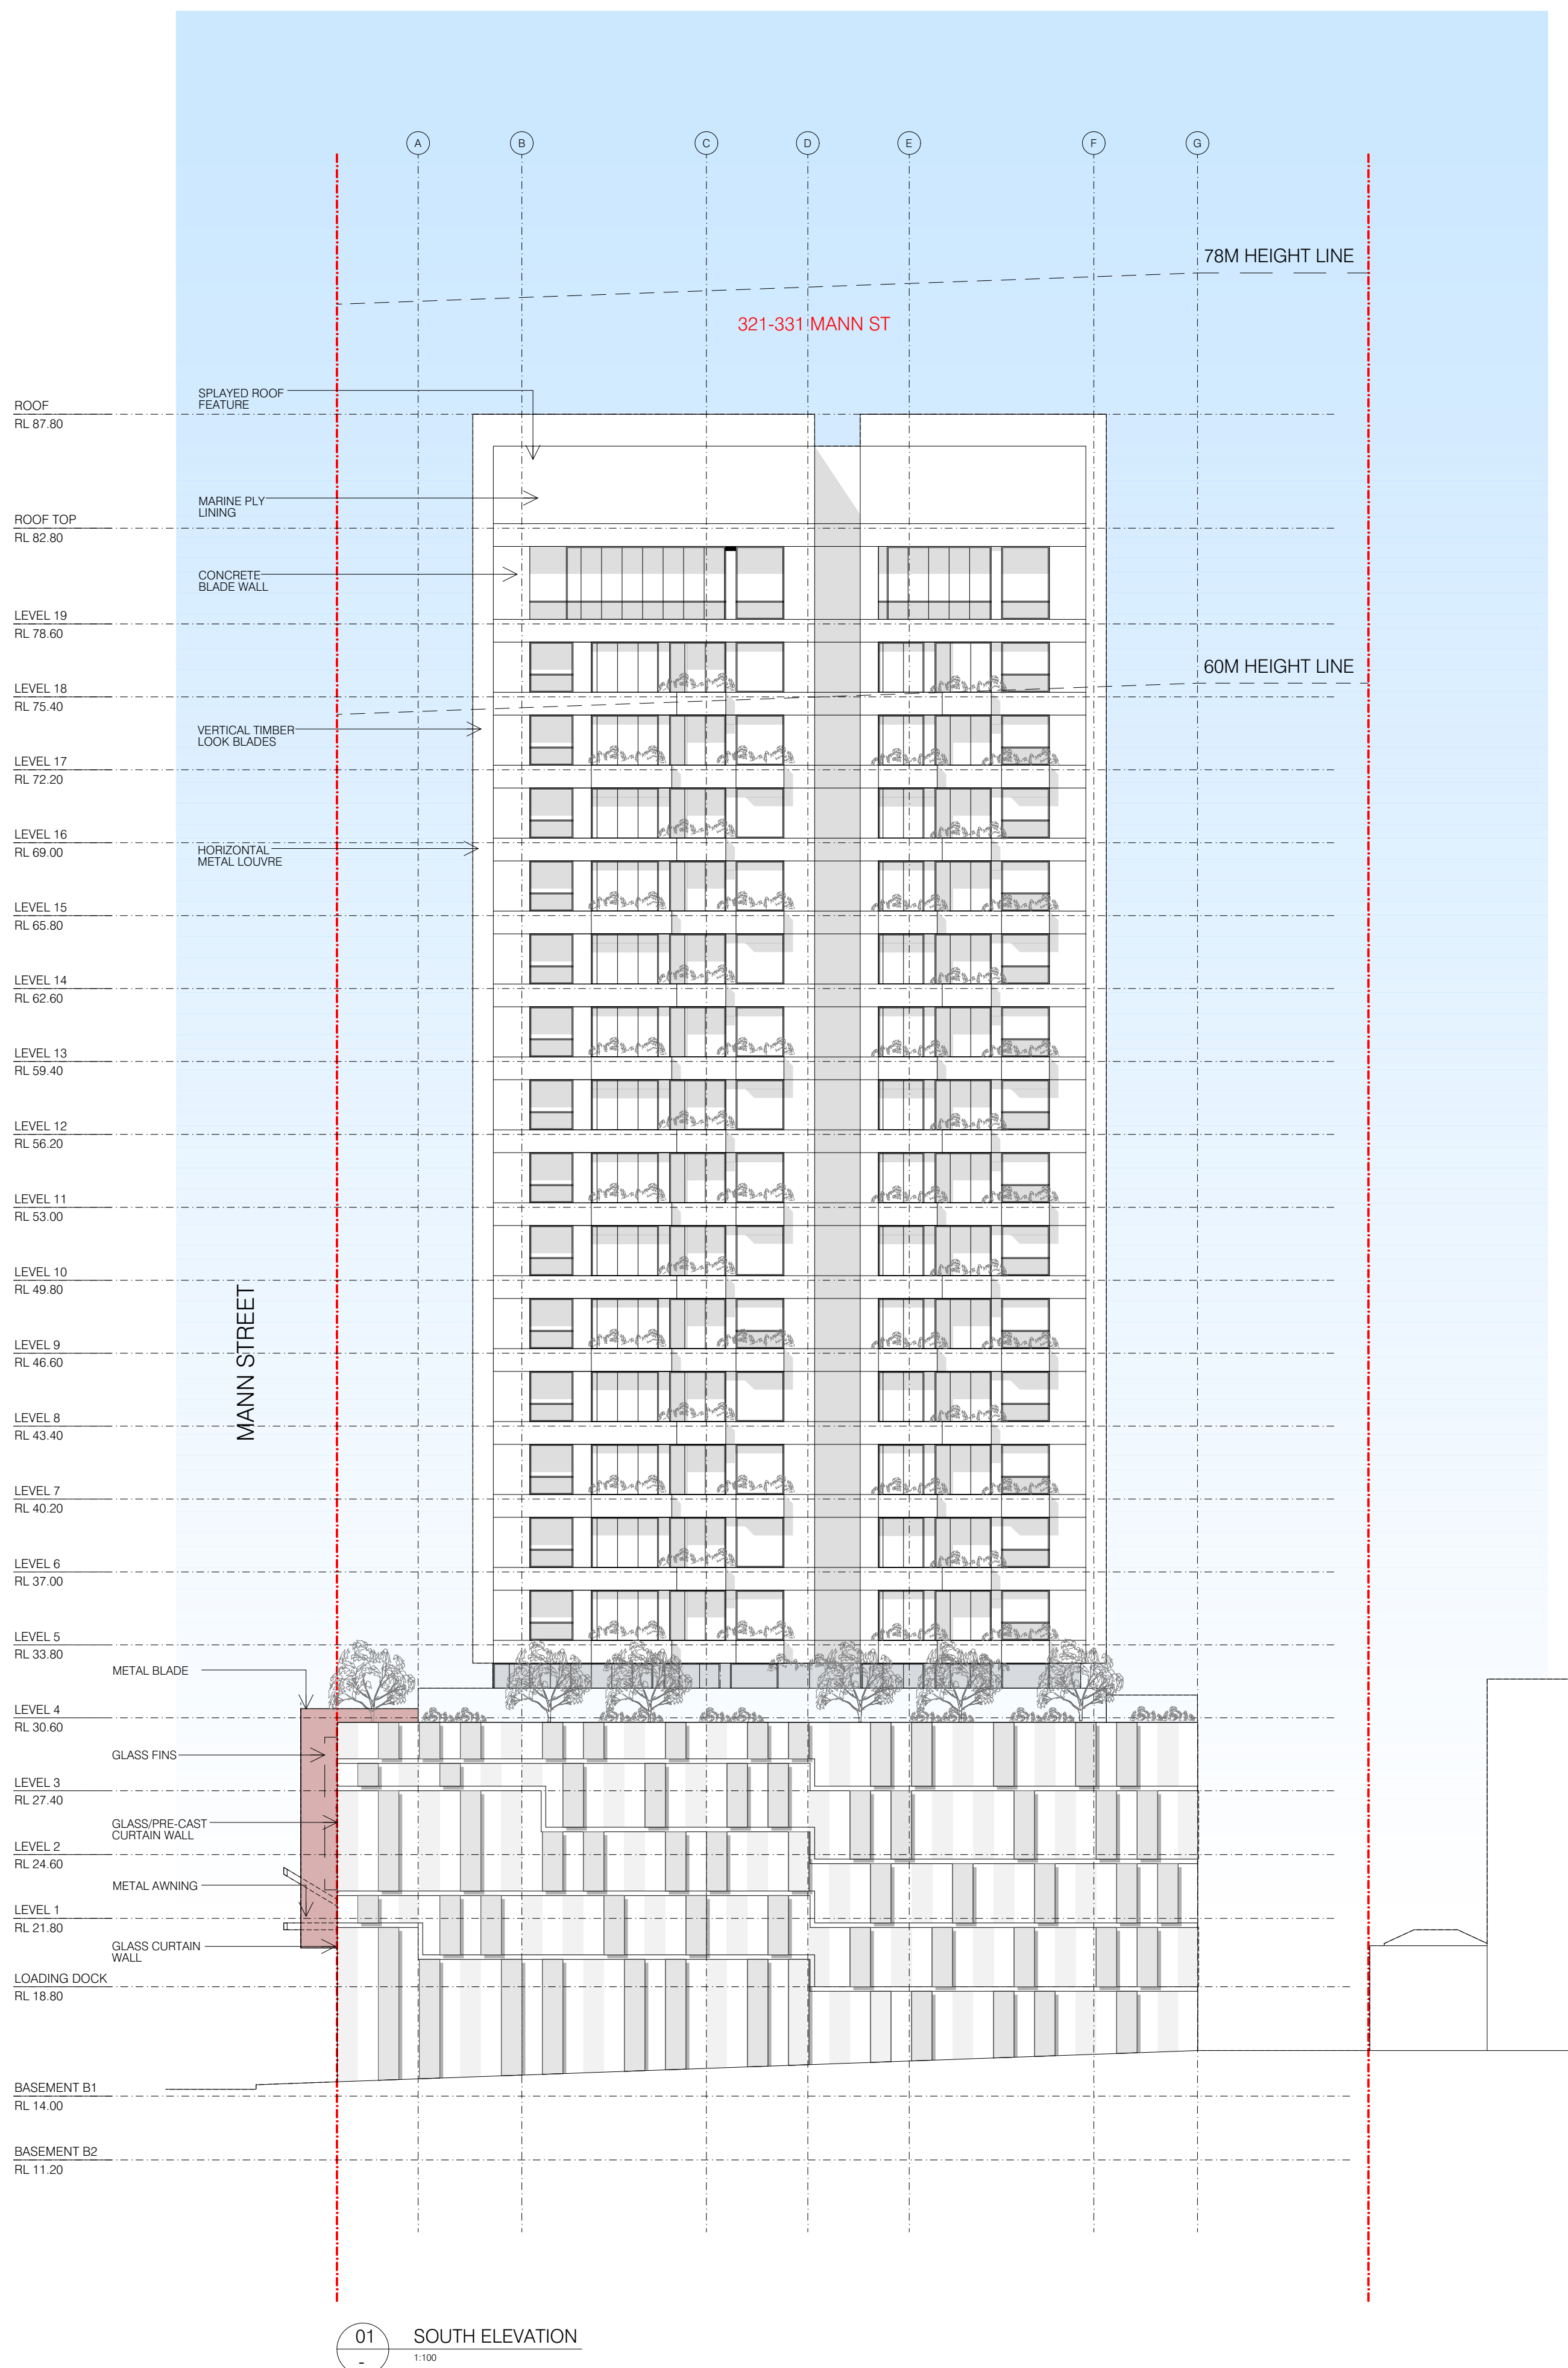

| LEGEND   |                               |
|----------|-------------------------------|
| [Symbol] | PLANT STORAGE (NON GFA AREAS) |
| [Symbol] | PARKING                       |
| [Symbol] | COMMERCIAL TENANCY            |
| [Symbol] | COMMERCIAL CIRCULATION        |
| [Symbol] | FITNESS AREA                  |
| [Symbol] | COMMUNITY ROOM                |
| [Symbol] | STUDIO UNIT                   |
| [Symbol] | 1 BEDROOM UNIT                |
| [Symbol] | 2 BEDROOM UNIT                |
| [Symbol] | 3 BEDROOM UNIT                |
| [Symbol] | RESIDENTIAL CIRCULATION       |

DRAWING TITLE:  
ELEVATIONS

DRAWING NO.: DA-302  
ISSUE: M  
DATE: 10.02.2020

SCALE:  
1:200 @ A1

0m 2m 4m 10m



THIS DRAWING IS FOR DEVELOPMENT APPLICATION PURPOSES ONLY AND IS TO BE READ IN CONJUNCTION WITH ALL RELEVANT PROJECT DOCUMENTATION & ALL SPECIFIC CONSULTANT DOCUMENTATION.  
DO NOT SCALE FROM THIS DRAWING. ONLY FIGURED DIMENSIONS SHALL BE USED.  
REPORT ANY DISCREPANCY BETWEEN THIS DRAWING & OTHER PROJECT DOCUMENTATION IMMEDIATELY TO THE ARCHITECT FOR CLARIFICATION.

| ISSUE | DESCRIPTION               | DATE       |
|-------|---------------------------|------------|
| A     | DA DRAFT                  | 20.01.2017 |
| B     | DA DRAFT REVISION         | 03.02.2017 |
| C     | DA DRAFT REVISION         | 10.02.2017 |
| D     | COUNCIL REVIEW            | 20.02.2017 |
| E     | ISSUE TO CONSULTANTS      | 06.03.2017 |
| F     | ISSUE TO CONSULTANTS      | 14.03.2017 |
| G     | ISSUE TO CONSULTANTS      | 11.04.2017 |
| H     | ISSUE TO CONSULTANTS      | 26.04.2017 |
| J     | DA SUBMISSION             | 26.05.2017 |
| K     | DA ADDITIONAL INFORMATION | 13.06.2018 |
| L     | COUNCIL REQUESTED UPDATES | 18.01.2019 |
| M     | COUNCIL REQUESTED UPDATES | 10.02.2020 |



LEGEND

|     |                             |
|-----|-----------------------------|
| CN  | OFF FORM CONCRETE           |
| CNP | OFF FORM CONCRETE PATTERNED |
| OP  | COPPER CLADDING             |
| OB  | GLASS BALUSTRADE            |
| GF  | GLAZING FIXED               |
| GO  | GLAZING OPERABLE            |
| LF  | LOUVRES FIXED               |
| LO  | LOUVRES OPERABLE            |
| MD  | METAL ROLLER DOOR           |
| RP  | RENDER AND PAINT            |
| SC  | STONE CLADDING              |
| TP  | TIMBER PANEL                |


DRAWING TITLE:

ELEVATION


|             |       |            |
|-------------|-------|------------|
| DRAWING NO. | ISSUE | DATE       |
| DA-303      | M     | 10.02.2020 |

SCALE:

1:200 @ A1

 



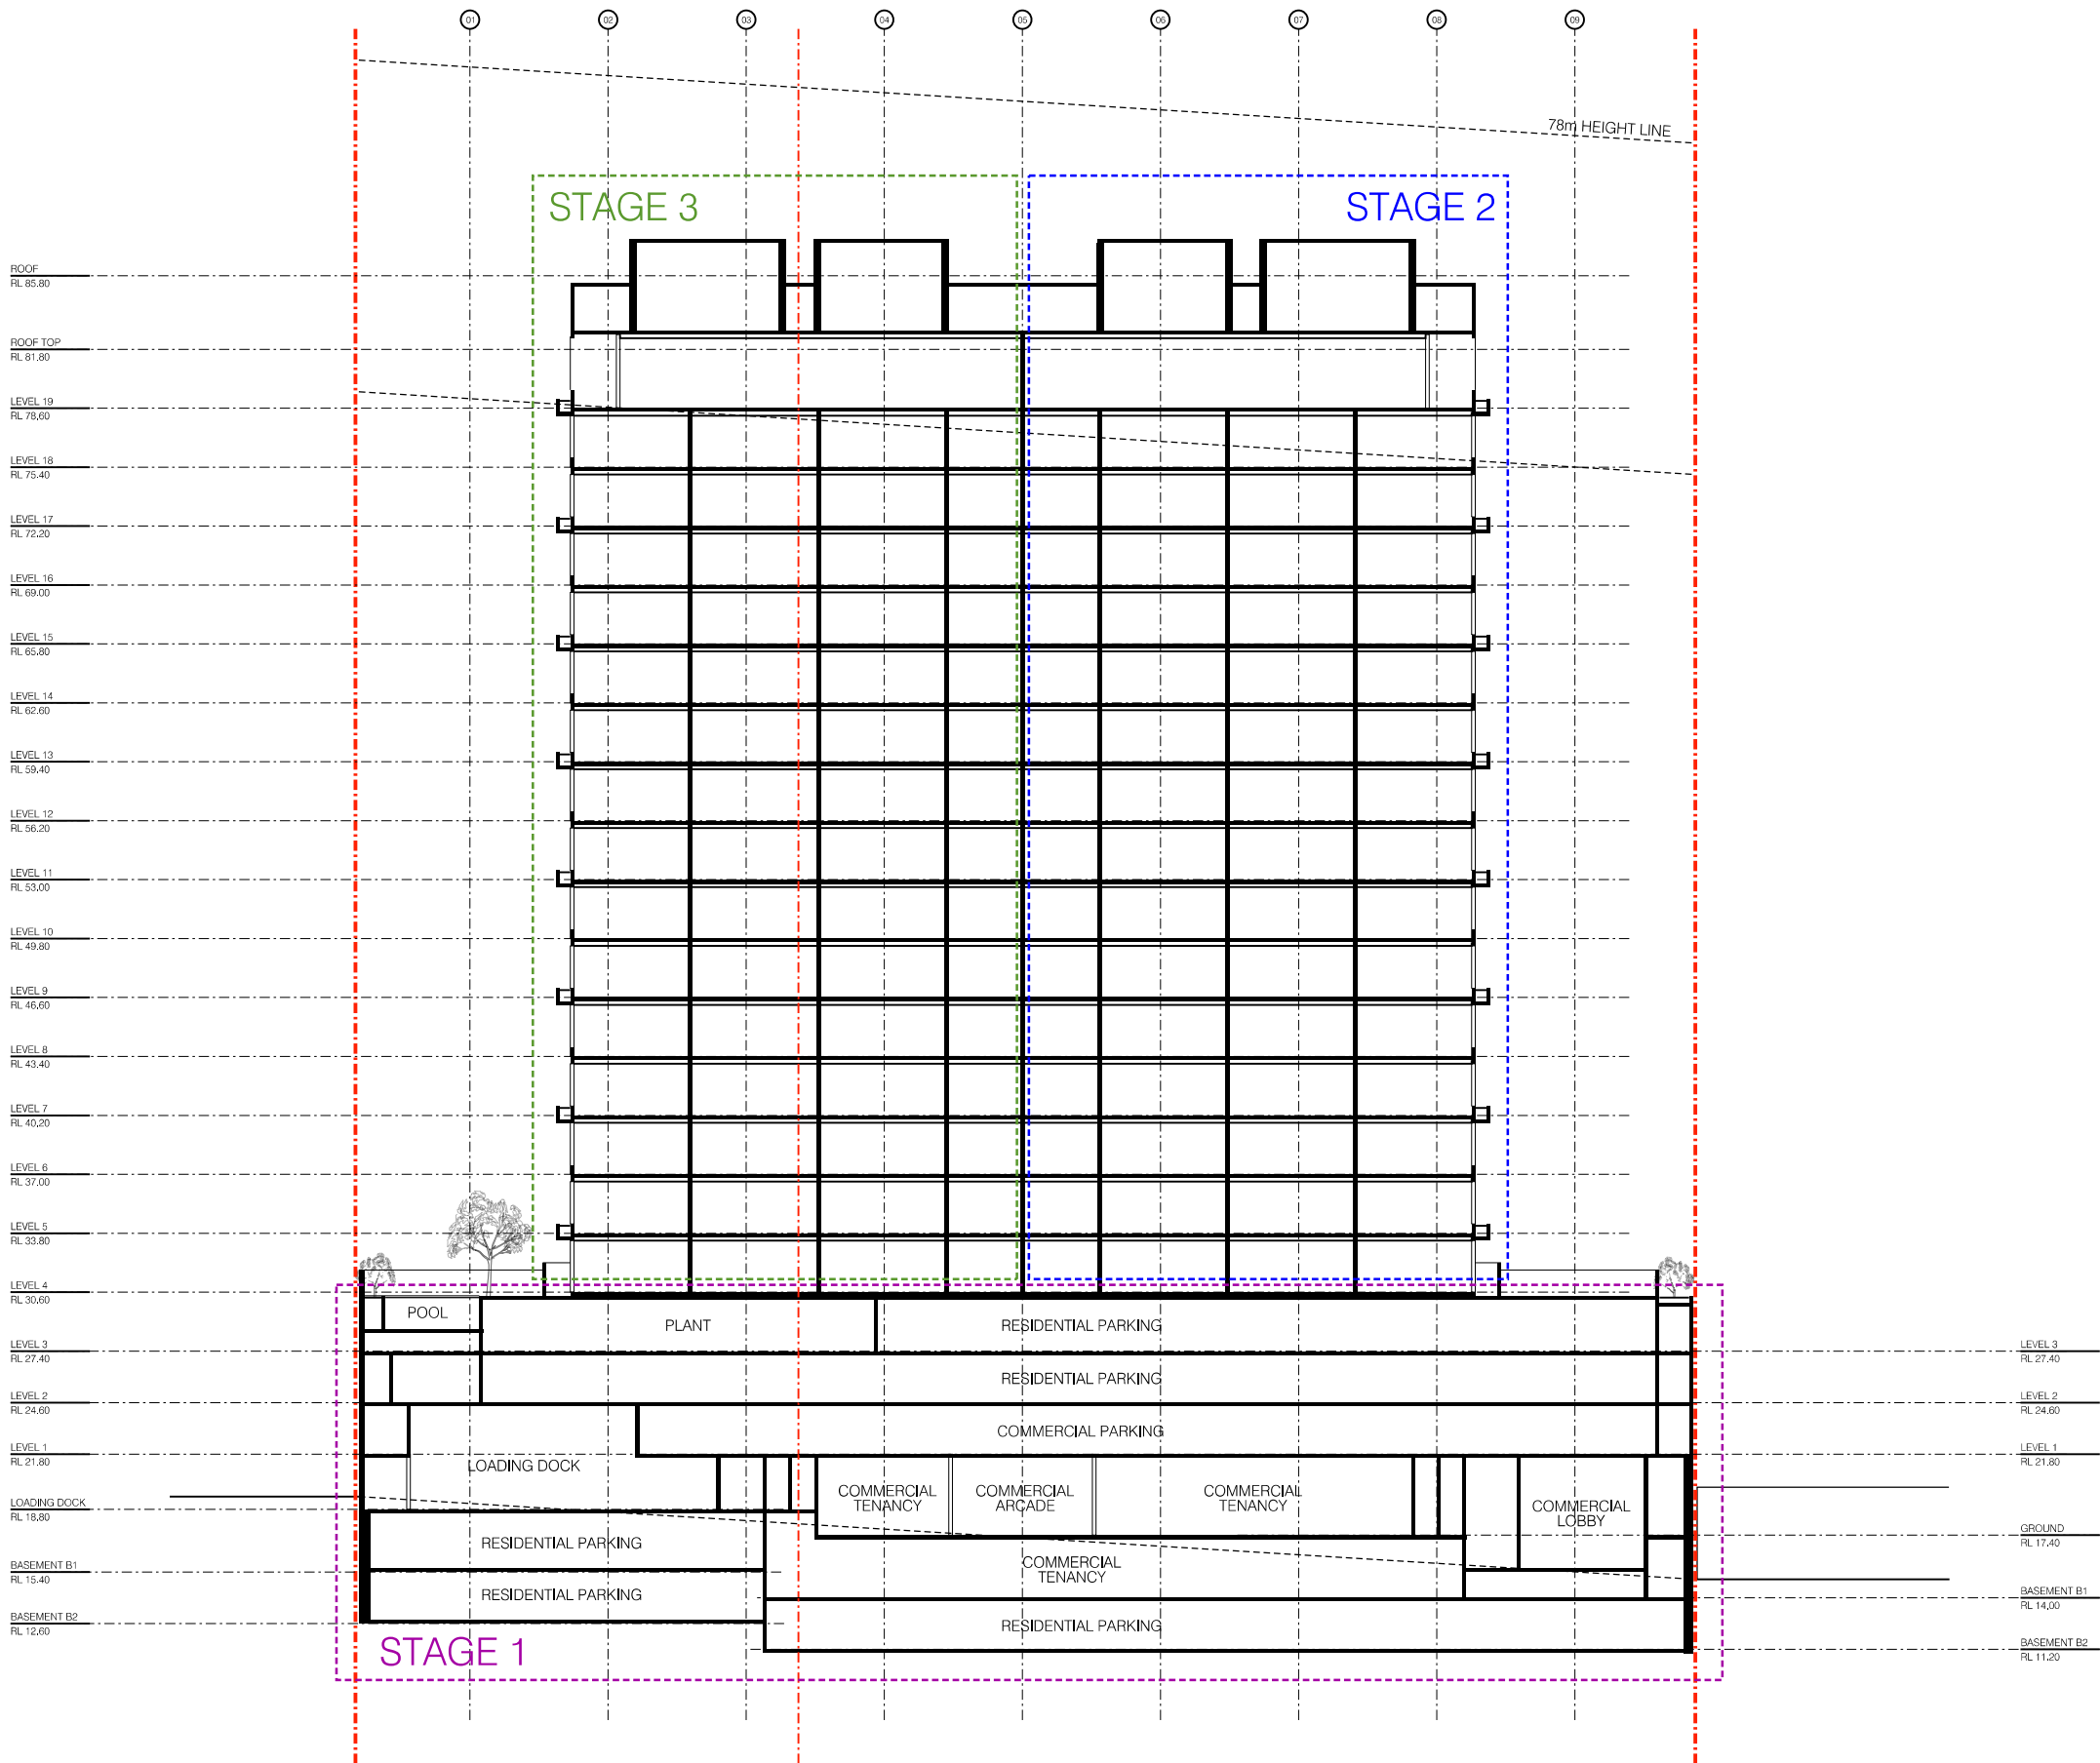

STAGE 1  
COMMERCIAL PODIUM,  
ABOVE GROUND PARKING,  
UNDERGROUND PARKING

STAGE 2  
RESIDENTIAL TOWER 1

STAGE 3  
RESIDENTIAL TOWER 2

NOT FOR CONSTRUCTION

THIS DRAWING IS FOR DEVELOPMENT APPROVAL PURPOSES ONLY AND IS NOT TO BE  
USED BY CONSTRUCTION FOR ANY RELEVANT PROJECT DOCUMENTATION & ALL  
RELEVANT CONSULTANT DOCUMENTATION  
DO NOT SCALE FROM THIS DRAWING ONLY RELEVANT DIMENSIONS SHALL BE USED.  
REPORT ANY DISCREPANCY BETWEEN THIS DRAWING & OTHER PROJECT  
DOCUMENTATION IMMEDIATELY TO THE ARCHITECT FOR CLARIFICATION.

| ISSUE | DESCRIPTION               | DATE       |
|-------|---------------------------|------------|
| A     | DA DRAFT                  | 20.01.2017 |
| B     | DA DRAFT REVISION         | 03.02.2017 |
| C     | DA DRAFT REVISION         | 10.02.2017 |
| D     | COUNCIL REVIEW            | 20.02.2017 |
| E     | ISSUE TO CONSULTANTS      | 06.03.2017 |
| F     | ISSUE TO CONSULTANTS      | 14.03.2017 |
| G     | ISSUE TO CONSULTANTS      | 11.04.2017 |
| H     | ISSUE TO CONSULTANTS      | 26.04.2017 |
| I     | DA SUBMISSION             | 26.05.2017 |
| K     | DA ADDITIONAL INFORMATION | 13.06.2018 |
| L     | COUNCIL REQUESTED UPDATES | 18.01.2019 |

ARCHITECT:  
chapmanarchitecture  
180 ERMLEY ST GOSFORD JUNCTION  
P.O. BOX 180 700  
E: aaron@chapmanarchitecture.com.au

PROJECT:  
321-331 MANN ST SHOP-TOP HOUSING

ADDRESS:  
321-331 MANN ST, GOSFORD NSW

CLIENT:  
Mann St Enterprises Pty Ltd  
att  
Mann St Enterprises Trust

DRAWING TITLE:  
STAGING PLAN

DRAWING NO.: DA-013  
ISSUE: L  
DATE: 18.01.2019

SCALE:  
1:200 @ A1

0m 2m 4m 10m