



MIXED USE DEVELOPMENT APPLICATION

32 MANN STREET, GOSFORD

SHEET No.	TITLE
A-0000	TITLE PAGE
A-0001	GOSFORD WATERFRONT DCP 2014 SITE CONTEXT & SITE ANALYSIS PLAN
A-1100	SITE PLAN
A-2000	LEVEL -3 CARPARK FLOOR PLAN
A-2001	LEVEL -2 CARPARK FLOOR PLAN
A-2002	LEVEL -1 CARPARK FLOOR PLAN
A-2003	GROUND FLOOR PLAN
A-2004	TYPICAL LEVEL 1 - LEVEL 3 FLOOR PLAN
A-2005	LEVEL 4 FLOOR PLAN
A-2006	LEVEL 5 FLOOR PLAN
A-2007	LEVEL ROOF PLANT FLOOR PLAN
A-2008	ROOF PLAN
A-3000	EAST ELEVATION
A-3001	NORTH ELEVATION
A-3002	WEST ELEVATION
A-3003	SOUTH ELEVATION
A-3100	SECTION A-A
A-3101	SECTION B-B
A-3200	PHOTOMONTAGE IMAGE
A-3201	PHOTOMONTAGE IMAGE
A-3202	PHOTOMONTAGE IMAGE
A-4000	SHADOW DIAGRAMS
A-4001	SHADOW DIAGRAMS
A-5000	GFA DIAGRAMS
A-6000	FINISHES MATERIALS
L-1100	TREE LOCATIONS PLAN & SCHEDULE
L-2000	LANDSCAPE PLAN
L-3000	SECTIONS
L-6000	FINISHES MATERIALS & PLANTING
190055P-SUR-003-C	SURVEY DRAWING (PREPARED BY ADW JOHNSON)

Amendments	
Issue	Date
A	ISSUED FOR FINAL DA SUBMISSION 16/03/2016
B	RE-ISSUED FOR FINAL DA SUBMISSION 18/03/2016
Consultant	
Macroplan L6 39 Martin Place, Sydney NSW 2000 T +612 9221 5211	
Consultant	
KJA L9 2 Elizabeth Plaza, North Sydney NSW 2060 T +612 9955 5040	
Consultant	
Douglas Partners Unit 5, 3 Teamster Close, Tuggerah NSW 2259 T +612 4351 1422	
Consultant	
WSP Group 1/41 McLaren St, North Sydney NSW 2060 T +612 8907 0900	
Consultant	
John Carr Heritage Design 13 Renwick St, Toronto NSW 2283 T +612 4959 1653 M 0411 550 303	
Consultant	
Morris Goding Studio 106/56, Bowman St, Pyrmont NSW 2009 T +612 9692 9322	
Consultant	
Rider Levett Bucknall L19, 141 Walker St, North Sydney NSW 2060 T +612 9822 2277	
Consultant	
Travers Ecology 38A The Avenue, Mt. Penang Parkland Kariong (Gosford) NSW 2250 T +612 4340 5331	
Consultant	
Cardno 34/205-207 Albany St, North Gosford NSW 2250 T +612 4323 2558	
Consultant	
JBA Urban Planning Level 7, 77 Berry St, North Sydney PO Box 375, North Sydney NSW 2059 T +612 9956 6962	
Client	
 Government Property NSW	
	
Group GSA Pty Ltd ABN 76 002 113 779 Level 7, 80 William St East Sydney NSW Australia 2011 www.groupgsa.com	
T +612 9361 4144 F +612 9332 3458 architecture interior design urban design landscape nom architect M. Sheldon 3990	
Project Title	
32 MANN STREET, GOSFORD	
Drawing Title	
TITLE PAGE	
Scale	
NTS @ A1	
Drawing created (date)	
02/10/2015	
By	
DN	
Plotted and checked by	
MT	
Verified	
MT	
Approved	
MT	
Drawing No	
Issue	
15530	0000 B
This drawing is the copyright of Group GSA Pty Ltd and may not be altered, reproduced or transmitted in any form or by any means in part or in whole without the written permission of Group GSA Pty Ltd. All levels and dimensions are to be checked and verified on site prior to the commencement of any work, making of shop drawings or fabrication of components. Do not scale drawings. Use figured Dimensions.	

4.0 Controls for Special Areas and Uses

Throughout the Gosford Waterfront, a number of “special areas and uses” have been identified in recognition of their location, attributes, size and development potential.

This DCP has identified three ‘Special Areas and Uses’ (see Figure 6), each of which has its own set of objectives linked to the relevant development controls. These controls must be considered in addition to the general controls addressed previously in this Plan.



Legend
- - - Area covered by this DCP
Special areas
Indicative development footprint location

Figure 6 – Special Areas and Uses



Amendments		
Issue	Description	Date
A	ISSUED FOR DA SUBMISSION	09/03/2016
B	ISSUED FOR DA SUBMISSION	10/03/2016
C	ISSUED FOR FINAL DA SUBMISSION	16/03/2016
D	ISSUED FOR FINAL DA SUBMISSION	06/04/2016

Consultant
Macroplan
L6 39 Martin Place, Sydney
NSW 2000
T +612 9221 5211

Consultant
KJA
L9 2 Elizabeth Plaza, North Sydney
NSW 2060
T +612 9955 5040

Consultant
Douglas Partners
Unit 5, 3 Teamster Close, Tuggerah
NSW 2259
T +612 4351 1422

Consultant
WSP Group
1/41 McLaren St, North Sydney
NSW 2060
T +612 8907 0900

Consultant
John Carr Heritage Design
13 Renwick St, Toronto NSW 2283
T +612 4959 1653 M 0411 550 303

Consultant
Morris Goding
Studio 106/56, Bowman St, Pyrmont
NSW 2009
T +612 9692 9322

Consultant
Rider Levett Bucknall
L19, 141 Walker St, North Sydney
NSW 2060
T +612 9822 2277

Consultant
Travers Ecology
38A The Avenue, Mt. Penang Parkland
Kariong (Gosford) NSW 2250
T +612 4340 5331

Consultant
Cardno
34/205-207 Albany St, North Gosford
NSW 2250
T +612 4323 2558

Consultant
JBA Urban Planning
Level 7, 77 Berry St, North Sydney
PO Box 375, North Sydney NSW 2059
T +612 9956 6962

Client
 Government Property NSW

GROUP GSA
Group GSA Pty Ltd ABN 76 002 113 779
Level 7, 80 William St East Sydney NSW
Australia 2011 www.groupgsa.com
T +612 9361 4144 F +612 9332 3458
architecture interior design urban design landscape
nom architect M. Sheldon 3990

Project Title
32 MANN STREET, GOSFORD

Drawing Title
SITE CONTEXT PLAN & SITE ANALYSIS PLAN

Scale
NTS @ A1

Drawing created (date)
02/10/2015

By
DN

Plotted and checked by
MT


Verified
MT

Approved
MT

Drawing No
15530

Issue
0001 D

This drawing is the copyright of Group GSA Pty Ltd and may not be altered, reproduced or transmitted in any form or by any means in part or in whole without the written permission of Group GSA Pty Ltd. All levels and dimensions are to be checked and verified on site prior to the commencement of any work, making of shop drawings or fabrication of components. Do not scale drawings. Use figured Dimensions.		
--	--	--

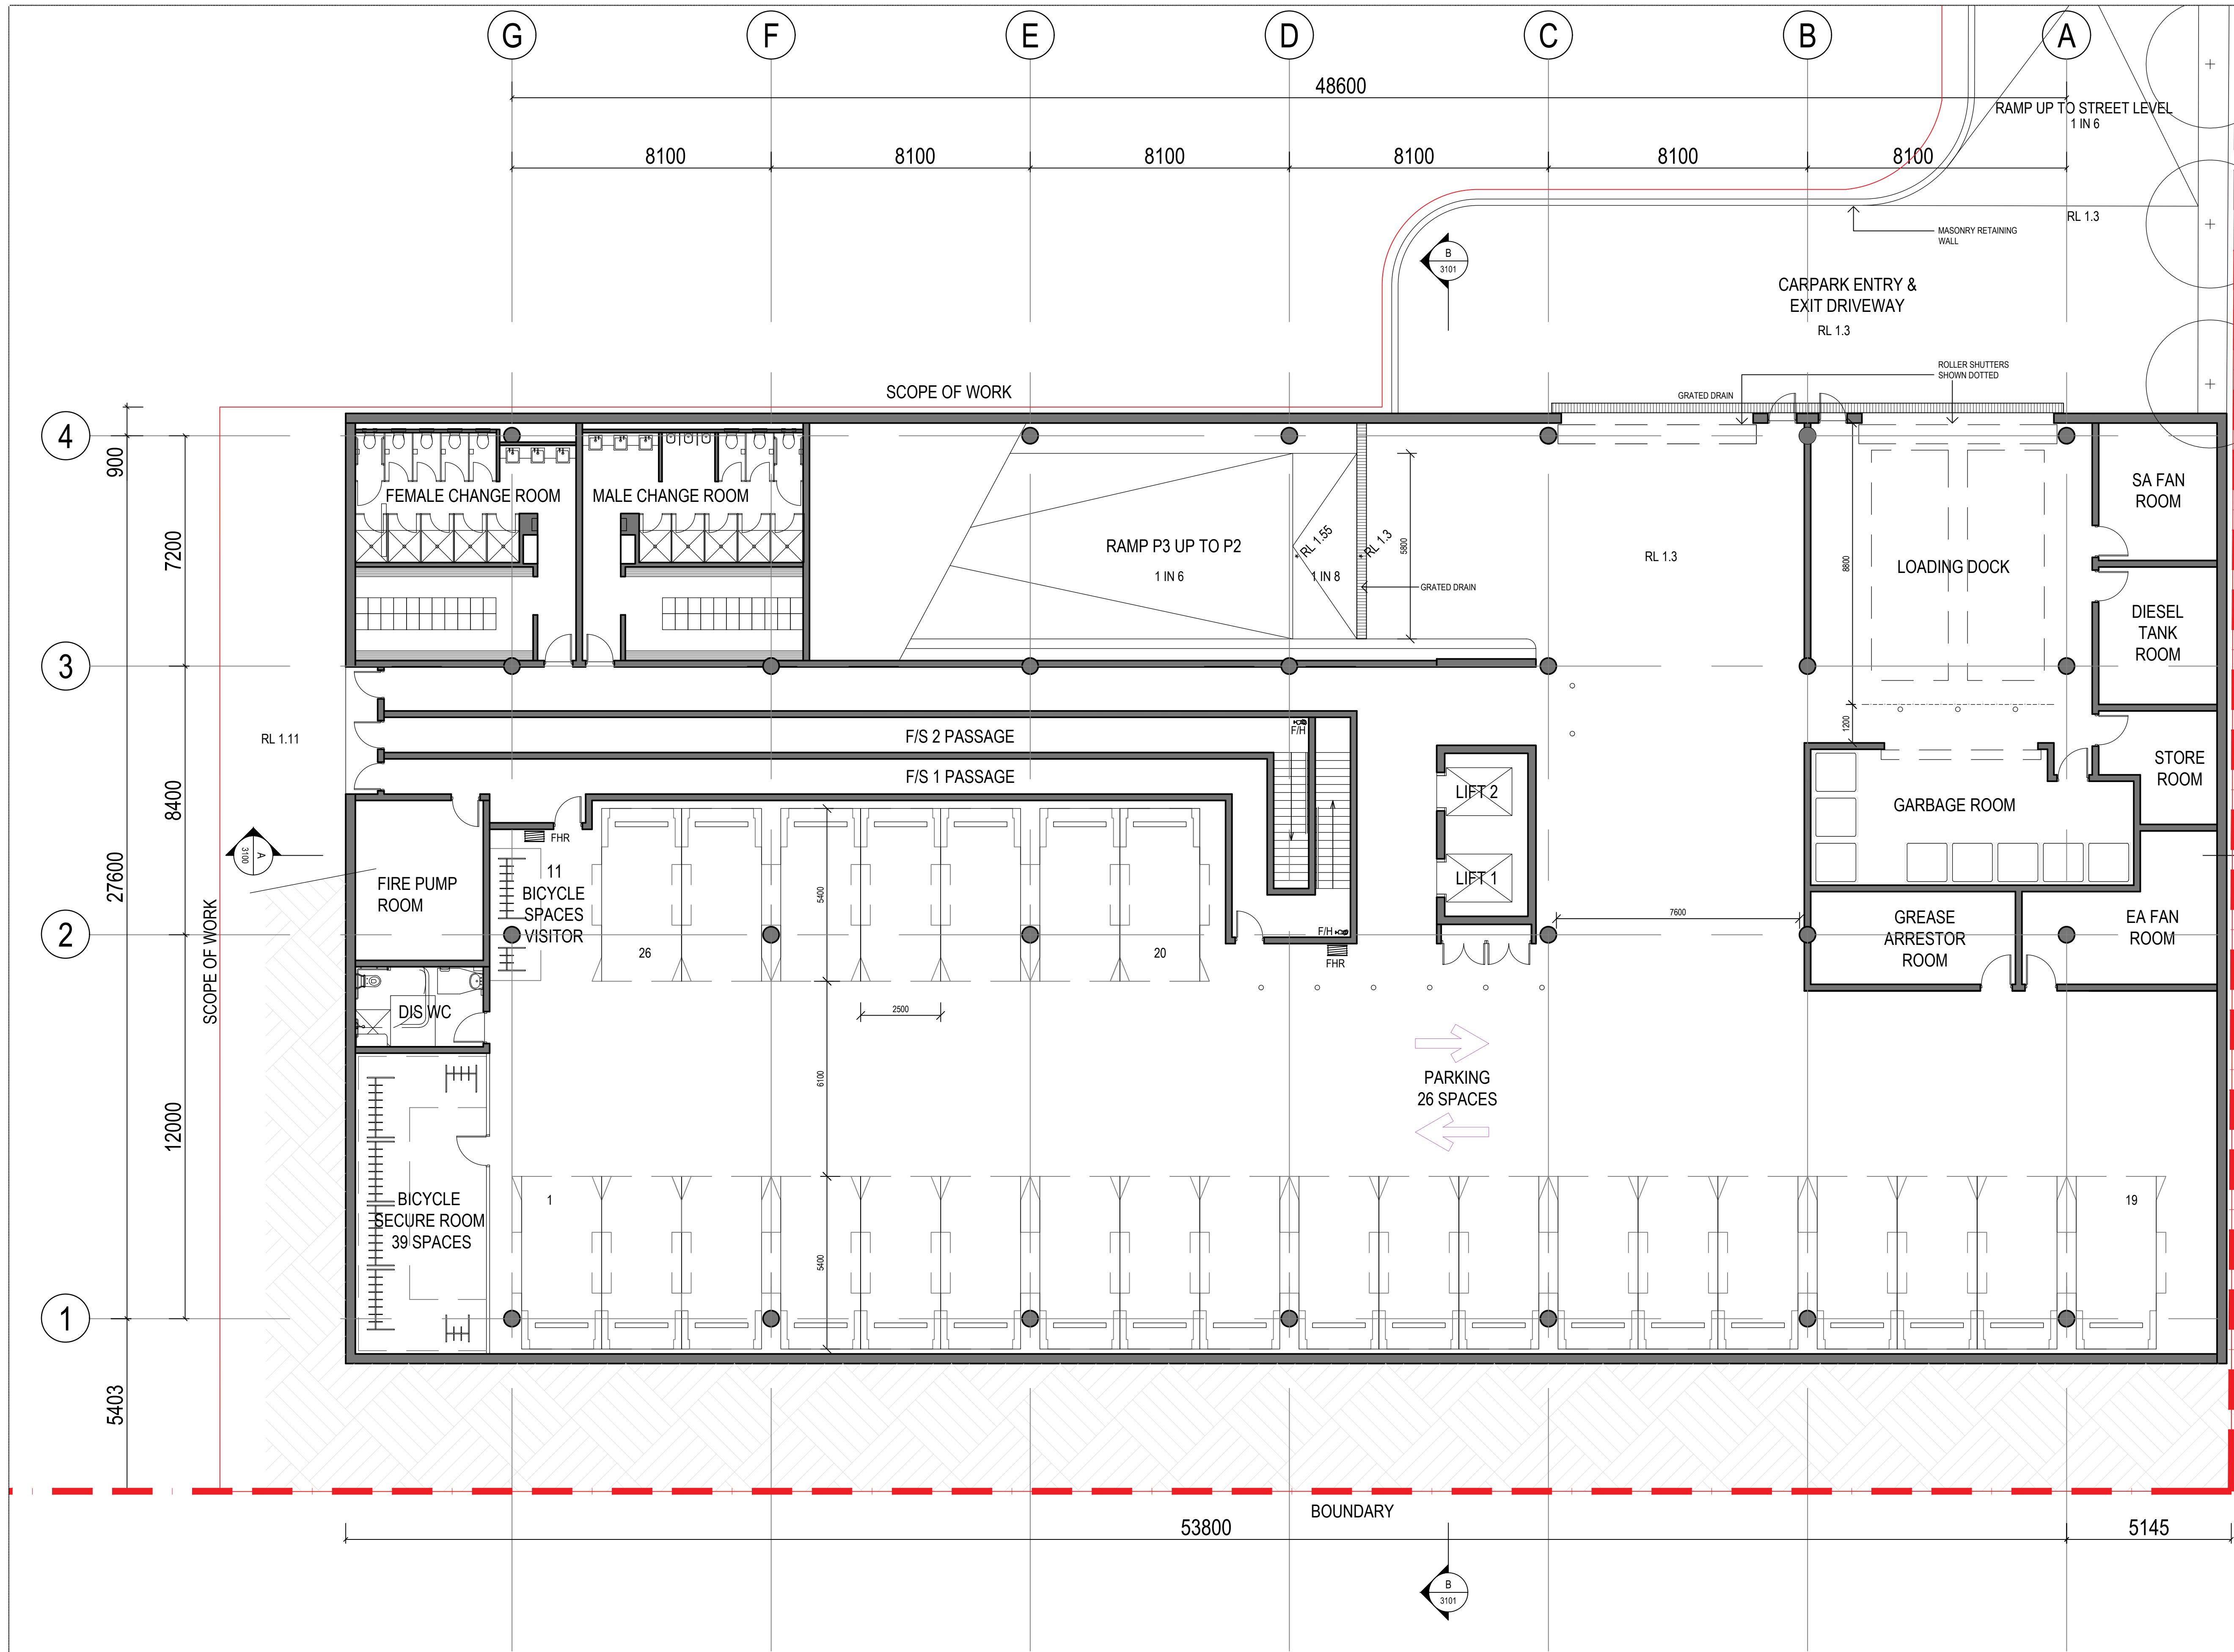

Amendments	Issue	Description	Date
A	SKETCH ISSUED FOR INFORMATION	02/10/2015	
B	NEW CONCEPT LAYOUT ISSUED FOR INFORMATION	07/10/2015	
C	NEW CONCEPT LAYOUT ISSUED FOR INFORMATION	09/10/2015	
D	NEW CONCEPT LAYOUT ISSUED FOR INFORMATION	19/10/2015	
E	UPDATE FOR INFORMATION	02/12/2015	
F	UPDATE FOR INFORMATION	18/02/2016	
G	ISSUE FOR DA	25/02/2016	
H	ISSUED FOR DA SUBMISSION	09/03/2016	
I	ISSUED FOR DA SUBMISSION	10/03/2016	
J	ISSUED FOR FINAL DA SUBMISSION	16/03/2016	
K	ISSUED FOR FINAL DA SUBMISSION	24/03/2016	
L	REVISED GARBAGE ROOM LAYOUT	21/07/2016	
	RE-ISSUED FOR DA SUBMISSION		

Consultant
Macroplan
L6 39 Martin Place, Sydney
NSW 2000
T +612 9221 5211
Consultant
KJA
L9 2 Elizabeth Plaza, North Sydney
NSW 2060
T +612 9955 5040
Consultant
Douglas Partners
Unit 5, 3 Teamster Close, Tuggerah
NSW 2259
T +612 4351 1422
Consultant
WSP Group
1/41 McLaren St, North Sydney
NSW 2060
T +612 8807 0900
Consultant
John Carr Heritage Design
13 Renwick St, Toronto NSW 2283
T +612 4959 1653 M 0411 550 303
Consultant
Morris Goding
Studio 106/56, Bowman St, Pyrmont
NSW 2009
T +612 9692 9322
Consultant
Rider Levett Bucknall
L19, 141 Walker St, North Sydney
NSW 2060
T +612 9822 2277
Consultant
Travers Ecology
38A The Avenue, Mt. Penang Parkland
Kariong (Gosford) NSW 2250
T +612 4340 5331
Consultant
Cardno
34/205-207 Albany St, North Gosford
NSW 2250
T +612 4323 2558
Consultant
JBA Urban Planning
Level 7, 77 Berry St, North Sydney
PO Box 375, North Sydney NSW 2059
T +612 9956 6962
Client




Group GSA Pty Ltd ABN 76 002 113 779
Level 7, 80 William St East Sydney NSW
Australia 2011 www.groupgsa.com
T +612 9361 4144 F +612 9332 3458
architecture interior design urban design landscape
nom architect M. Sheldon 3990

Project Title
**32 MANN STREET,
GOSFORD**

Drawing Title
LEVEL -3 CARPARK PLAN

Scale	1:100 @ A1
Drawing created (date)	02/10/2015
By	DN
Plotted and checked by	MT
Verified	MT
Approved	MT
Drawing No	Issue
15530	2000 L

This drawing is the copyright of Group GSA Pty Ltd and
may not be altered, reproduced or transmitted in any
form or by any means in part or in whole without the
written permission of Group GSA Pty Ltd.
All levels and dimensions are to be checked and verified
on site prior to the commencement of any work, making
of shop drawings or fabrication of components.
Do not scale drawings. Use figured Dimensions.

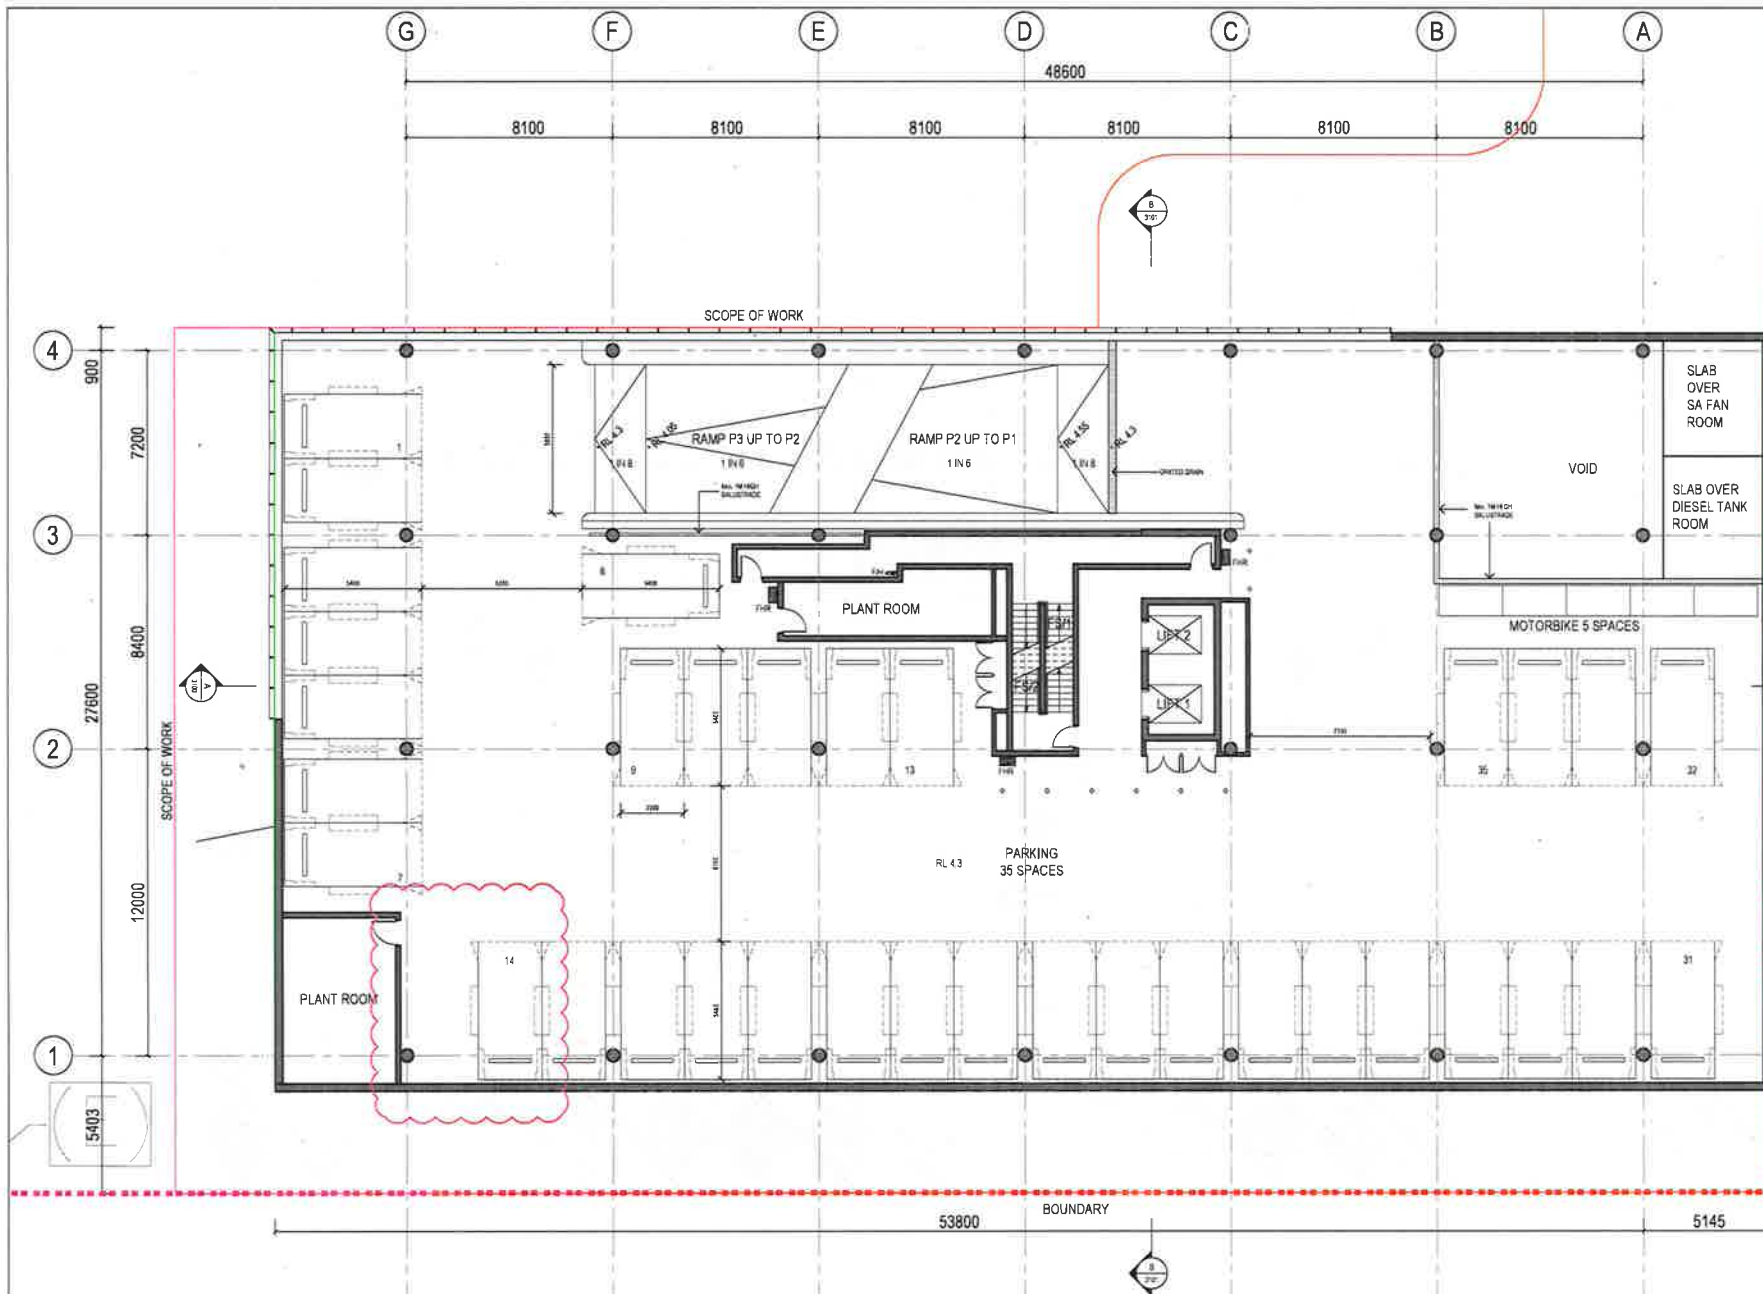

Issue	Description	Date
A	SKETCH ISSUED FOR INFORMATION	02/10/2015
B	NEW CONCEPT LAYOUT ISSUED FOR INFORMATION	07/10/2015
C	NEW CONCEPT LAYOUT ISSUED FOR INFORMATION	09/10/2015
D	NEW CONCEPT LAYOUT ISSUED FOR INFORMATION	19/10/2015
E	UPDATE FOR INFORMATION	02/12/2015
F	ISSUE FOR DA	25/02/2016
G	ISSUED FOR DA SUBMISSION	09/03/2016
H	ISSUED FOR DA SUBMISSION	11/03/2016
I	ISSUED FOR FINAL DA SUBMISSION	16/03/2016
J	ISSUED FOR FINAL DA SUBMISSION	16/04/2016
K	ISSUED FOR POST DA SUBMISSION	30/09/2016
L	ISSUED FOR POST DA SUBMISSION	13/10/2016

Consultant	Macquarie
100 St. James Place, Sydney	NSW 2000
T +612 9221 9211	
Consultant	KJA
100 St. James Place, North Sydney	NSW 2060
T +612 9445 1245	
Consultant	Douglas Partners
Unit 5, 3 Tamar Close, Tuggerah	NSW 2258
T +612 4351 1422	
Consultant	WSP Group
Unit 1, 100 St. James Place, North Sydney	NSW 2060
T +612 9927 0900	
Consultant	John Carr Heritage Design
15 Herwick St, Toronto NSW 2283	
T +612 4358 1883 M 0411 350 355	
Consultant	Morne Goding
Studio 100/55, Rawson St, Pyrmont	NSW 2009
T +612 9502 9322	
Consultant	Rider Levett Bucknall
100 St. James Place, North Sydney	NSW 2060
T +612 9522 2277	
Consultant	Travers Ecology
100 St. James Place, North Sydney	NSW 2060
T +612 4343 3331	
Consultant	Caroline
100 St. James Place, North Sydney	NSW 2060
T +612 4322 2358	
Consultant	JBA Urban Planning
Unit 1, 100 St. James Place, North Sydney	NSW 2060
T +612 9522 2277	

Government
NSW
Property NSW

GROUP GSA


Group GSA Pty Ltd ABN 76 302 113 779
Level 1, 100 St. James Place, North Sydney NSW 2060
Australia 0011 www.gsa.com.au
T +612 9361 4144 F +612 9332 3438
Architectural design urban design landscape
and construction services since 1985

Project Title
**32 MANN STREET,
GOSFORD**

Drawing Title
LEVEL -2 CARPARK PLAN

Scale	1:500
Drawing created (date)	09/03/2016
By	BT
Checked and approved by	BT
Verified	BT
Approved	BT
Drawing No	15530
Year	2001
Level	L

This drawing is the property of Group GSA Pty Ltd and
may not be copied, reproduced or transmitted in any
form or by any means or for any purpose without the
written permission of Group GSA Pty Ltd. All rights reserved.
All works are the property of Group GSA Pty Ltd and
shall remain the property of Group GSA Pty Ltd. No part
of this drawing or technical data may be reproduced or
transmitted in any form or by any means without the
written permission of Group GSA Pty Ltd.

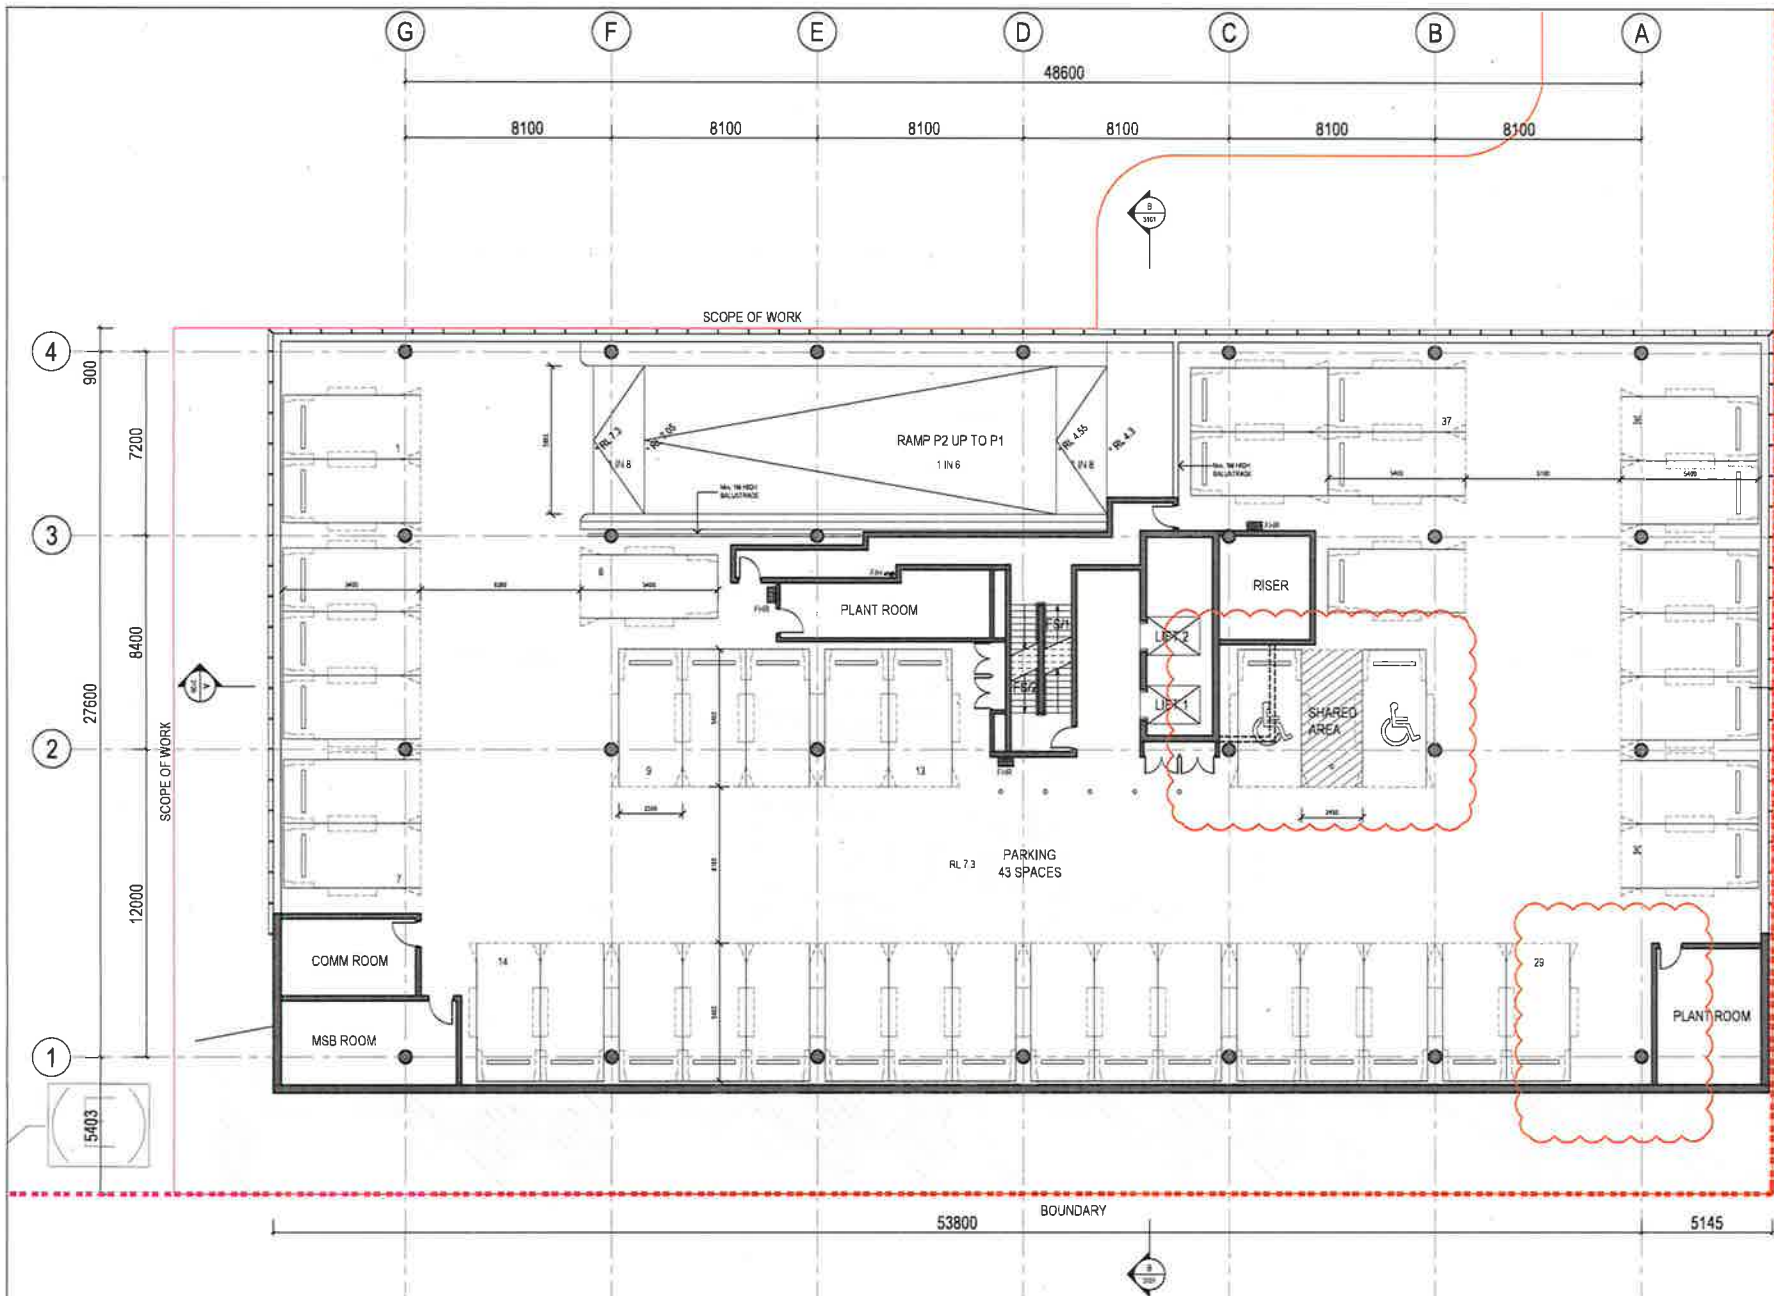

01 LEVEL -1 CARPARK PLAN
1:100

Revision	Date
A	SKETCH ISSUED FOR INFORMATION 02/10/2015
B	NEW CONCEPT LAYOUT ISSUED FOR 07/10/2015
C	NEW CONCEPT LAYOUT ISSUED FOR 09/10/2015
D	NEW CONCEPT LAYOUT ISSUED FOR 19/10/2015
E	UPDATE FOR INFORMATION 02/12/2015
F	ISSUE FOR DA 25/02/2016
G	ISSUED FOR DA SUBMISSION 09/03/2016
H	ISSUED FOR DA SUBMISSION 10/03/2016
I	ISSUED FOR FINAL DA SUBMISSION 15/03/2016
J	ISSUED FOR REVIEW 30/03/2016
K	ISSUED FOR POST DA SUBMISSION 13/10/2016

Consultant	Macropian 1/5-25 West Place, Sydney NSW 2055 T +612 9221 3211
Consultant	KJA 1/5-25 West Place, North Sydney NSW 1585 T +612 9350 3540
Consultant	Douglas Partners 1/5-25 West Place, North Sydney NSW 1585 T +612 9351 1422
Consultant	WSP Group 1/5-25 West Place, North Sydney NSW 1585 T +612 9351 1422
Consultant	John Carr Heritage Design 1/5-25 West Place, North Sydney NSW 1585 T +612 9351 1422
Consultant	Morris Goding 1/5-25 West Place, North Sydney NSW 1585 T +612 9351 1422
Consultant	Rider Levett Bucknall 1/5-25 West Place, North Sydney NSW 1585 T +612 9351 1422
Consultant	Travers Ecology 1/5-25 West Place, North Sydney NSW 1585 T +612 9351 1422
Consultant	Carling 1/5-25 West Place, North Sydney NSW 1585 T +612 9351 1422
Consultant	JBA Urban Planning 1/5-25 West Place, North Sydney NSW 1585 T +612 9351 1422

NSW Government
Property NSW


GROUP USA
Group USA Pty Ltd ABN 78 002 113 779
Level 1, 88 William St East Sydney NSW
1585 1585
T +612 9351 1422 F +612 9351 2466
architectural interior design urban design landscape
and planning 3000

Project Title
**32 MANN STREET,
GOSFORD**

Drawing Title
LEVEL -1 CARPARK PLAN

Scale	1:100
Drawing created (date)	02/10/2015
By	DA
Plotted and checked by	DA
Verified	DA
Approved	DA
Drawing No	15530
Year	2002
Version	K

The drawing is the copyright of Group USA Pty Ltd and
may not be altered, reproduced or otherwise used
in any way without the prior written consent of
Group USA Pty Ltd. All drawings and documents are to be checked and
approved at all stages for the correctness of any work. No
or other drawings or documents are to be checked or
approved at all stages for the correctness of any work. No
or other drawings or documents are to be checked or
approved at all stages for the correctness of any work.

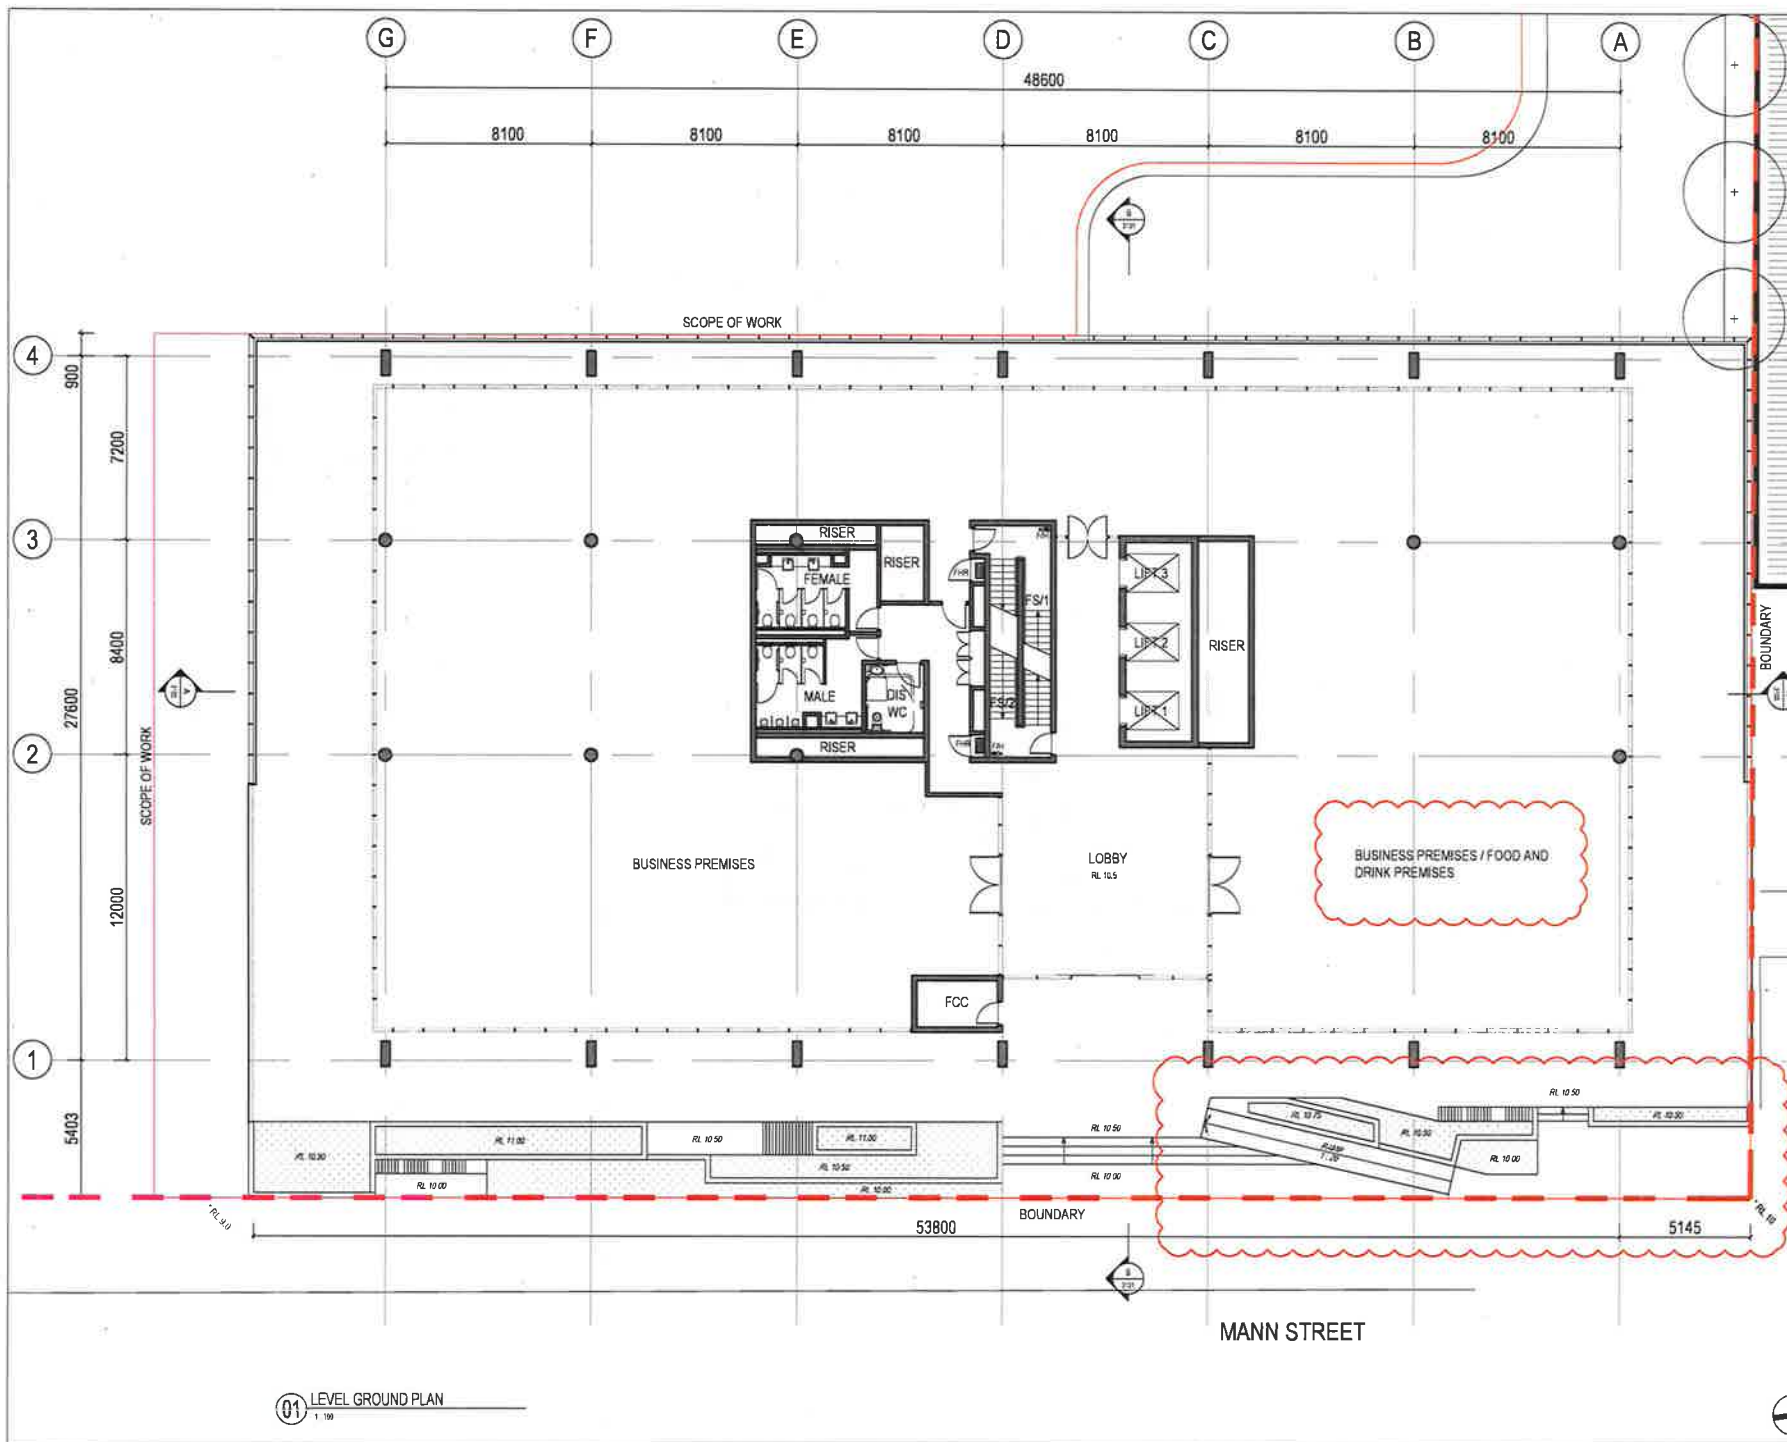

Amendment	Date
A	SKETCH ISSUED FOR INFORMATION 02/10/2015
B	NEW CONCEPT LAYOUT ISSUED FOR 07/10/2015
C	NEW CONCEPT LAYOUT ISSUED FOR 09/10/2015
D	NEW CONCEPT LAYOUT ISSUED FOR 19/10/2015
E	RETAIL SPACE DELETED ISSUED FOR 20/11/2015
F	UPDATE FOR INFORMATION 02/12/2015
G	ISSUE FOR INFORMATION 14/02/2016
H	ISSUE FOR INFORMATION 22/02/2016
I	ISSUE FOR DA SUBMISSION 06/02/2016
J	ISSUE FOR DA SUBMISSION 08/02/2016
K	ISSUE FOR DA SUBMISSION 10/02/2016
L	ISSUE FOR FINAL DA SUBMISSION 19/02/2016
M	ISSUE FOR FINAL DA SUBMISSION 24/02/2016
N	ISSUE FOR REVIEW 11/10/2016
O	ISSUE FOR POST DA SUBMISSION 19/10/2016

Consultant	Manneplan 3/39 North Place, Sydney NSW 2058 T +612 9221 6211
Consultant	KJA 3/39 North Place, North Sydney NSW 2058 T +612 9552 5545
Consultant	Douglas Partners Unit 5, 2 Teemeter Close, Tuggerah NSW 2259 T +612 4351 1422
Consultant	VSP Group 125 Macleay St, North Sydney NSW 2058 T +612 8557 8820
Consultant	John Carr Heritage Design 12 Macleay St, North Sydney NSW 2058 T +612 9552 1533 M 0411 556 503
Consultant	Maria Goding Studio 108/108, Bowman St, Pyrmont NSW 2009 T +612 8962 9320
Consultant	Rider Levett Bucknall 125 Macleay St, North Sydney NSW 2058 T +612 9552 2277
Consultant	Travers Ecology 125 Macleay St, North Sydney NSW 2058 T +612 9552 2277
Consultant	Gardner 125 Macleay St, North Sydney NSW 2058 T +612 9552 2277
Consultant	JSA Urban Planning Unit 5, 2 Teemeter Close, Tuggerah NSW 2259 T +612 9552 2277

GROUP GSA
Group GSA Pty Ltd ABN 76 002 113 778
Level 7, 85 William St, East Sydney NSW
Australia 2011 www.grouppsa.com.au
T +612 9361 8188 F +612 9332 3488
Architectural exterior design urban design landscape
design interior design 3D rendering

Project Title
32 MANN STREET, GOSFORD

Drawing Title
LEVEL GROUND PLAN

Scale	1:100
Drawing Created (Date)	10/10/2015
By	ML
Checked and Approved By	ML
Drawn	ML
Approved	ML
Drawing No	15530
Year	2003
Sheet	0

This drawing is the property of Group GSA Pty Ltd and may not be altered, reproduced or transmitted in any form or by any means, electronic or mechanical, without the written permission of Group GSA Pty Ltd. All design and construction details are the property of Group GSA Pty Ltd and shall remain the property of Group GSA Pty Ltd. All design and construction details are the property of Group GSA Pty Ltd and shall remain the property of Group GSA Pty Ltd.



Amendments		
Issue	Description	Date
A	SKETCH ISSUED FOR INFORMATION	02/10/2015
B	NEW CONCEPT LAYOUT ISSUED FOR INFORMATION	07/10/2015
C	NEW CONCEPT LAYOUT ISSUED FOR INFORMATION	09/10/2015
D	NEW CONCEPT LAYOUT ISSUED FOR INFORMATION	19/10/2015
E	RETAIL SPACE DELETED ISSUED FOR INFORMATION	20/11/2015
F	UPDATE FOR INFORMATION	02/12/2015
G	ISSUE FOR INFORMATION	18/02/2016
H	ISSUE FOR INFORMATION	22/02/2016
I	ISSUE FOR DA	25/02/2016
J	ISSUED FOR DA SUBMISSION	09/03/2016
K	ISSUED FOR DA SUBMISSION	10/03/2016
L	ISSUED FOR FINAL DA SUBMISSION	16/03/2016
M	ISSUED FOR FINAL DA SUBMISSION	24/03/2016

Consultant
Macroplan
L6.39 Martin Place, Sydney
NSW 2000
T +612 9221 5211
Consultant
KJA
L9.2 Elizabeth Plaza, North Sydney
NSW 2060
T +612 9955 5040
Consultant
Douglas Partners
Unit 5.3 Teamster Close, Tuggerah
NSW 2259
T +612 4351 1422
Consultant
WSP Group
1/41 McLaren St, North Sydney
NSW 2060
T +612 8807 0900
Consultant
John Carr Heritage Design
13 Renwick St, Toronto NSW 2283
T +612 4959 1653 M 0411 550 303
Consultant
Morris Goding
Studio 106/56, Bowman St, Pyrmont
NSW 2009
T +612 9692 9322
Consultant
Rider Levett Bucknall
L19.141 Walker St, North Sydney
NSW 2060
T +612 9822 2277
Consultant
Travers Ecology
38A The Avenue, Mt. Penang Parkland
Kariong (Gosford) NSW 2250
T +612 4340 5331
Consultant
Cardno
34/205-207 Albany St, North Gosford
NSW 2250
T +612 4323 2558
Consultant
JBA Urban Planning
Level 7.77 Berry St, North Sydney
PO Box 375, North Sydney NSW 2059
T +612 9956 6962
Client



Group GSA Pty Ltd ABN 76 002 113 779
Level 7, 80 William St East Sydney NSW
Australia 2011 www.groupgsa.com
T +612 9361 4144 F +612 9332 3458
architecture interior design urban design landscape
nom architect M. Sheldon 3990

Project Title
32 MANN STREET,
GOSFORD

Drawing Title
TYPICAL LEVEL 1 - LEVEL 3
PLAN

Scale	1:100 @ A1
Drawing created (date)	02/10/2015
By	DN
Plotted and checked by	MT
Verified	MT
Approved	MT
Drawing No	Issue
15530	2004 M

This drawing is the copyright of Group GSA Pty Ltd and may not be altered, reproduced or transmitted in any form or by any means in part or in whole without the written permission of Group GSA Pty Ltd.
All levels and dimensions are to be checked and verified on site prior to the commencement of any work, making of shop drawings or fabrication of components.
Do not scale drawings. Use figured Dimensions.



Amendments		
Issue	Description	Date
A	SKETCH ISSUED FOR INFORMATION	02/10/2015
B	NEW CONCEPT LAYOUT ISSUED FOR INFORMATION	07/10/2015
C	NEW CONCEPT LAYOUT ISSUED FOR INFORMATION	09/10/2015
D	NEW CONCEPT LAYOUT ISSUED FOR INFORMATION	19/10/2015
E	UPDATE FOR INFORMATION	02/12/2015
F	UPDATE FOR INFORMATION	18/02/2016
G	ISSUE FOR DA	25/02/2016
H	ISSUED FOR DA SUBMISSION	09/03/2016
I	ISSUED FOR DA SUBMISSION	10/03/2016
J	ISSUED FOR FINAL DA SUBMISSION	16/03/2016
K	ISSUED FOR FINAL DA SUBMISSION	24/03/2016

Consultant
Macroplan
L6 39 Martin Place, Sydney
NSW 2000
T +612 9221 5211
Consultant
KJA
L9 2 Elizabeth Plaza, North Sydney
NSW 2060
T +612 9955 5040
Consultant
Douglas Partners
Unit 5, 3 Teamster Close, Tuggerah
NSW 2259
T +612 4351 1422
Consultant
WSP Group
1/41 McLaren St, North Sydney
NSW 2060
T +612 9807 0900
Consultant
John Carr Heritage Design
13 Renwick St, Toronto NSW 2283
T +612 4959 1653 M 0411 550 303
Consultant
Morris Goding
Studio 106/56, Bowman St, Pyrmont
NSW 2009
T +612 9692 9322
Consultant
Rider Levett Bucknall
L19, 141 Walker St, North Sydney
NSW 2060
T +612 9822 2277
Consultant
Travers Ecology
38A The Avenue, Mt. Penang Parkland
Kariong (Gosford) NSW 2250
T +612 4340 5331
Consultant
Cardno
34/205-207 Albany St, North Gosford
NSW 2250
T +612 4323 2558
Consultant
JBA Urban Planning
Level 7, 77 Berry St, North Sydney
PO Box 375, North Sydney NSW 2059
T +612 9956 6962
Client



Group GSA Pty Ltd ABN 76 002 113 779
Level 7, 80 William St East Sydney NSW
Australia 2011 www.groupgsa.com


T +612 9361 4144 F +612 9332 3458
architecture interior design urban design landscape
nom architect M. Sheldon 3990

Project Title
**32 MANN STREET,
GOSFORD**

Drawing Title
LEVEL 4 PLAN

Scale	1:100 @ A1
Drawing created (date)	02/10/2015
By	DN
Plotted and checked by	MT
Verified	MT
Approved	MT
Drawing No	Issue
15530	2005 K

This drawing is the copyright of Group GSA Pty Ltd and may not be altered, reproduced or transmitted in any form or by any means in part or in whole without the written permission of Group GSA Pty Ltd.
All levels and dimensions are to be checked and verified on site prior to the commencement of any work, making of shop drawings or fabrication of components.
Do not scale drawings. Use figured Dimensions.

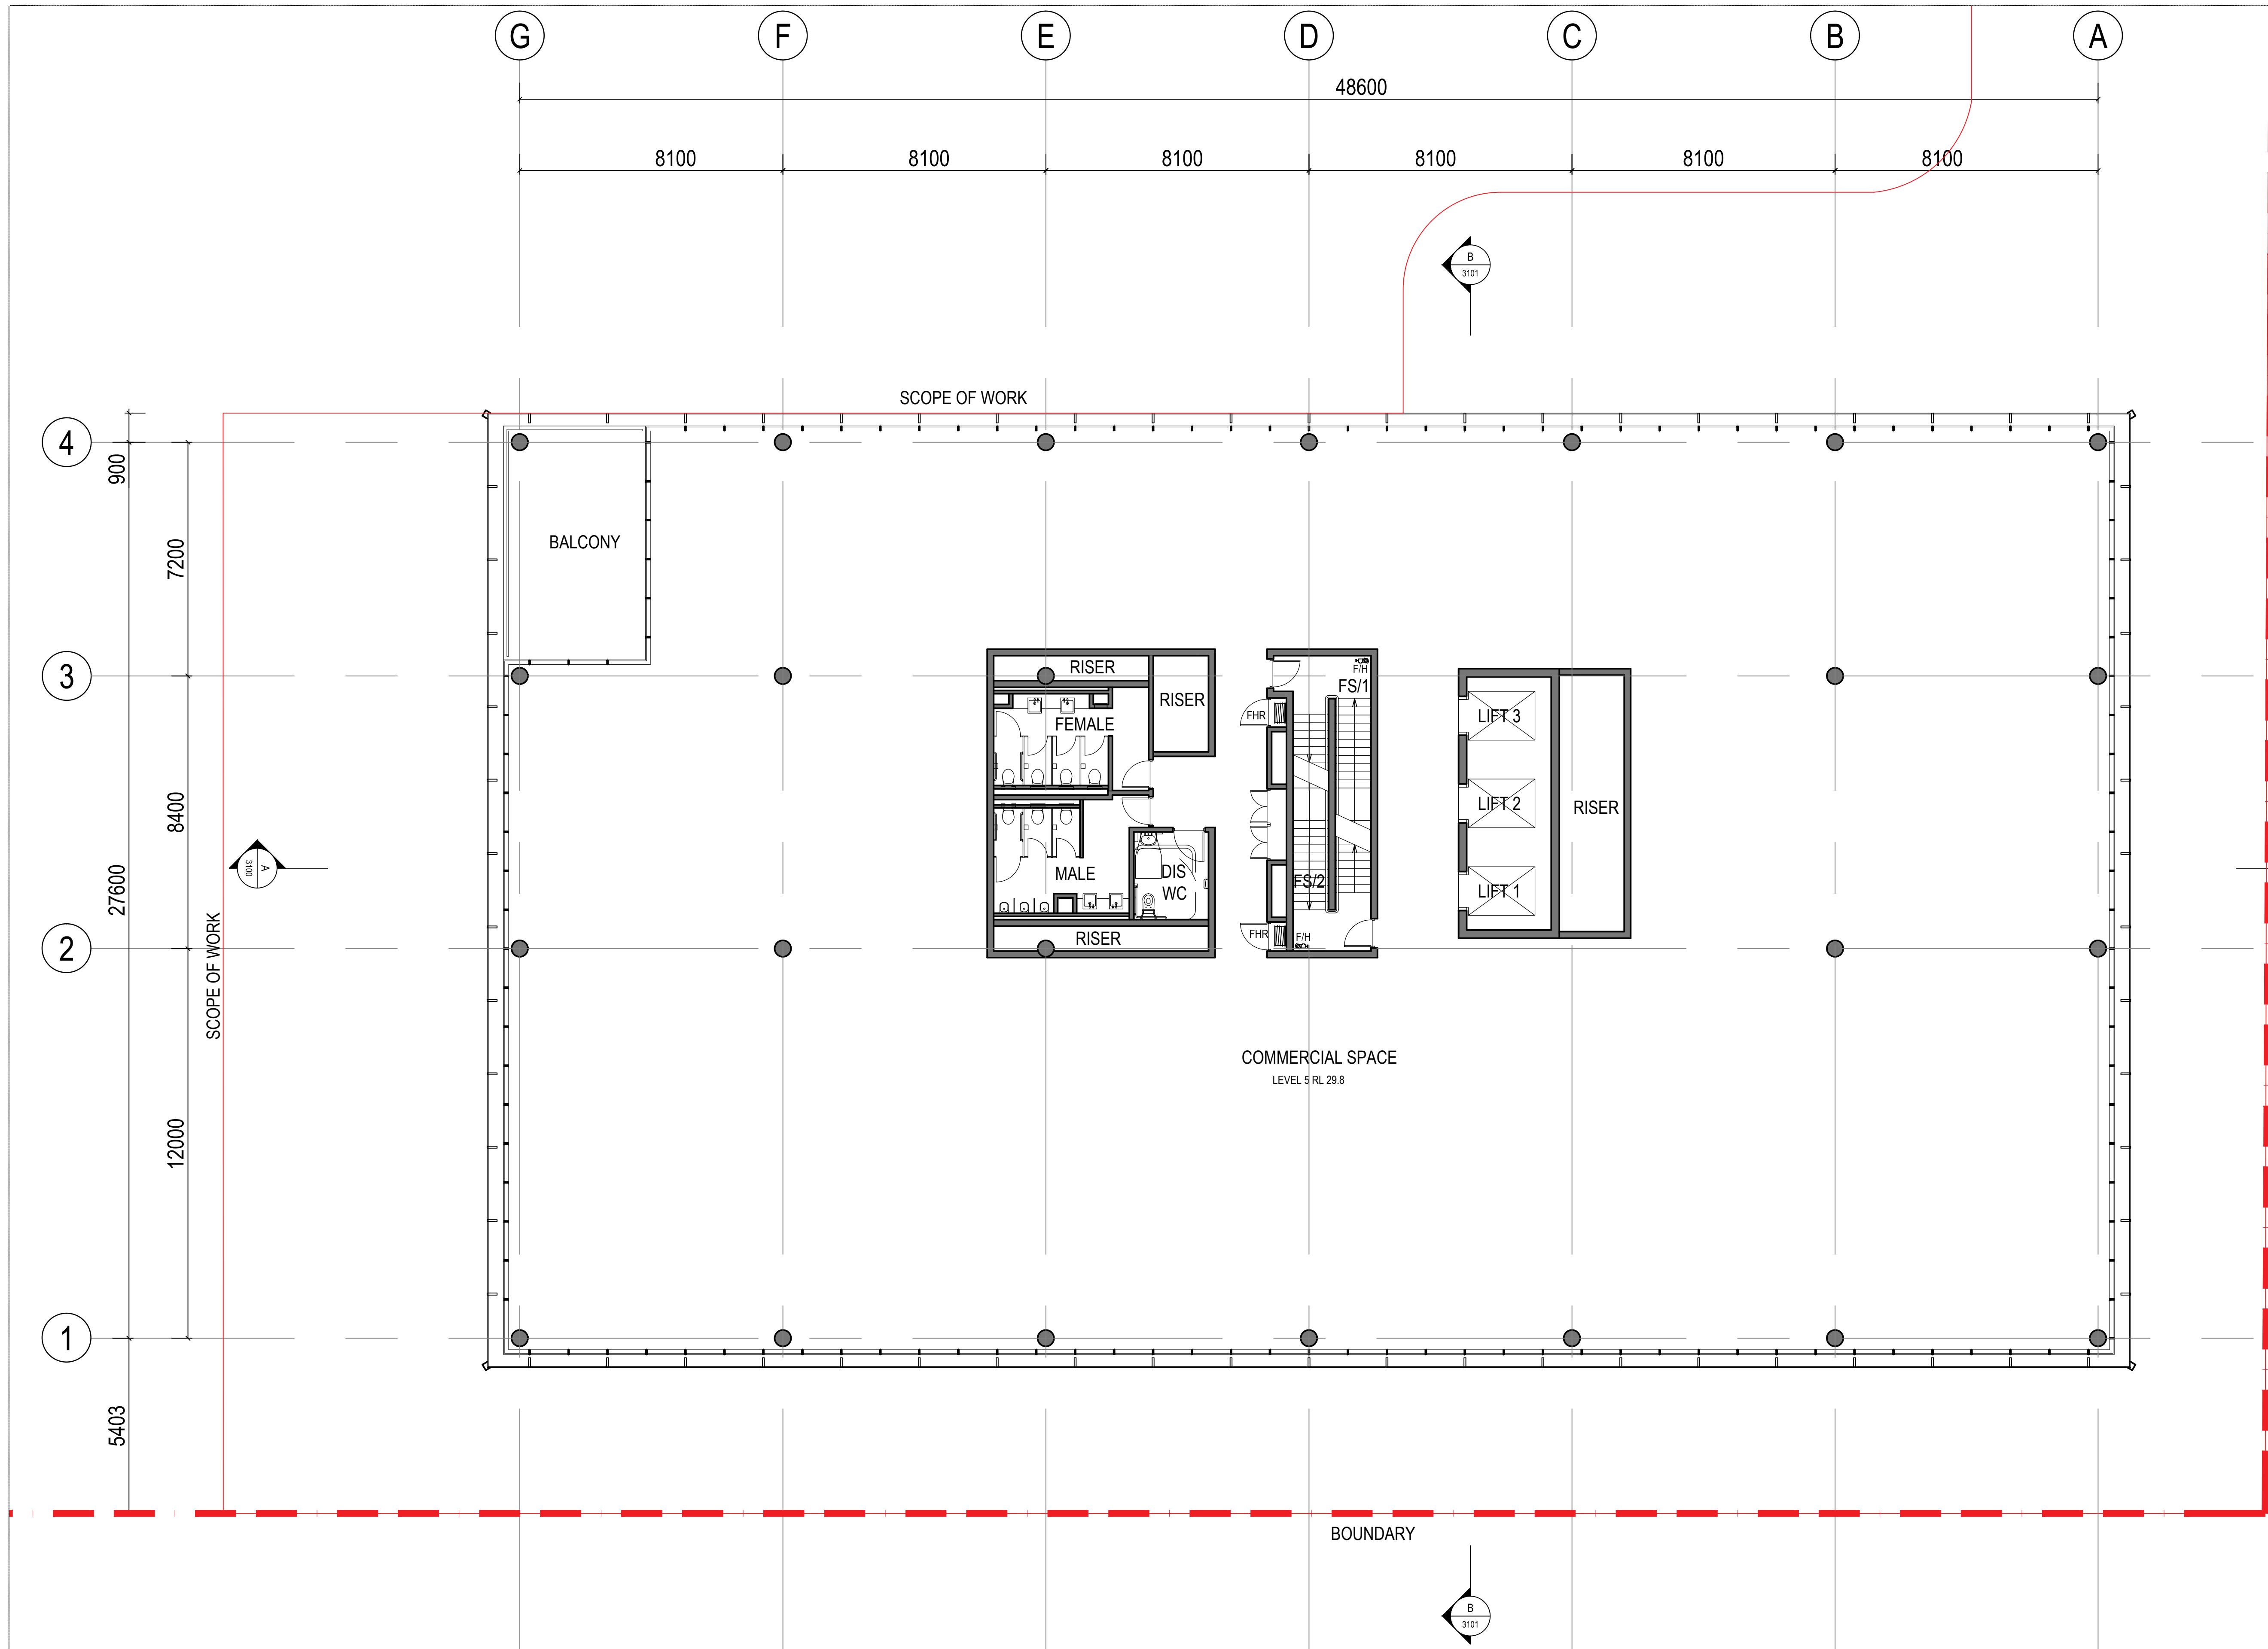

Amendments		
Issue	Description	Date
A	SKETCH ISSUED FOR INFORMATION	02/10/2015
B	NEW CONCEPT LAYOUT ISSUED FOR INFORMATION	07/10/2015
C	NEW CONCEPT LAYOUT ISSUED FOR INFORMATION	09/10/2015
D	NEW CONCEPT LAYOUT ISSUED FOR INFORMATION	19/10/2015
E	UPDATE FOR INFORMATION	02/12/2015
F	UPDATE FOR INFORMATION	18/02/2016
G	ISSUE FOR DA	25/02/2016
H	ISSUED FOR DA SUBMISSION	09/03/2016
I	ISSUED FOR DA SUBMISSION	10/03/2016
J	ISSUED FOR FINAL DA SUBMISSION	16/03/2016
K	ISSUED FOR FINAL DA SUBMISSION	24/03/2016

Consultant
Macroplan
L6.39 Martin Place, Sydney
NSW 2000
T +612 9221 5211
Consultant
KJA
L9.2 Elizabeth Plaza, North Sydney
NSW 2060
T +612 9955 5040
Consultant
Douglas Partners
Unit 5.3 Teamster Close, Tuggerah
NSW 2259
T +612 4351 1422
Consultant
WSP Group
1/41 McLaren St, North Sydney
NSW 2060
T +612 9807 0900
Consultant
John Carr Heritage Design
13 Renwick St, Toronto NSW 2283
T +612 4959 1653 M 0411 550 303
Consultant
Morris Goding
Studio 106/56, Bowman St, Pyrmont
NSW 2009
T +612 9692 9322
Consultant
Rider Levett Bucknall
L19.141 Walker St, North Sydney
NSW 2060
T +612 9822 2277
Consultant
Travers Ecology
38A The Avenue, Mt. Penang Parkland
Kariong (Gosford) NSW 2250
T +612 4340 5331
Consultant
Cardno
34/205-207 Albany St, North Gosford
NSW 2250
T +612 4323 2558
Consultant
JBA Urban Planning
Level 7.77 Berry St, North Sydney
PO Box 375, North Sydney NSW 2059
T +612 9956 6962
Client



Group GSA Pty Ltd ABN 76 002 113 779
Level 7, 80 William St East Sydney NSW
Australia 2011 www.groupgsa.com


T +612 9361 4144 F +612 9332 3458
architecture interior design urban design landscape
nom architect M. Sheldon 3990

Project Title
**32 MANN STREET,
GOSFORD**

Drawing Title
LEVEL 5 PLAN

Scale	1:100 @ A1
Drawing created (date)	02/10/2015
By	DN
Plotted and checked by	MT
Verified	MT
Approved	MT
Drawing No	Issue
15530	2006 K

This drawing is the copyright of Group GSA Pty Ltd and may not be altered, reproduced or transmitted in any form or by any means in part or in whole without the written permission of Group GSA Pty Ltd.
All levels and dimensions are to be checked and verified on site prior to the commencement of any work, making of shop drawings or fabrication of components.
Do not scale drawings. Use figured Dimensions.

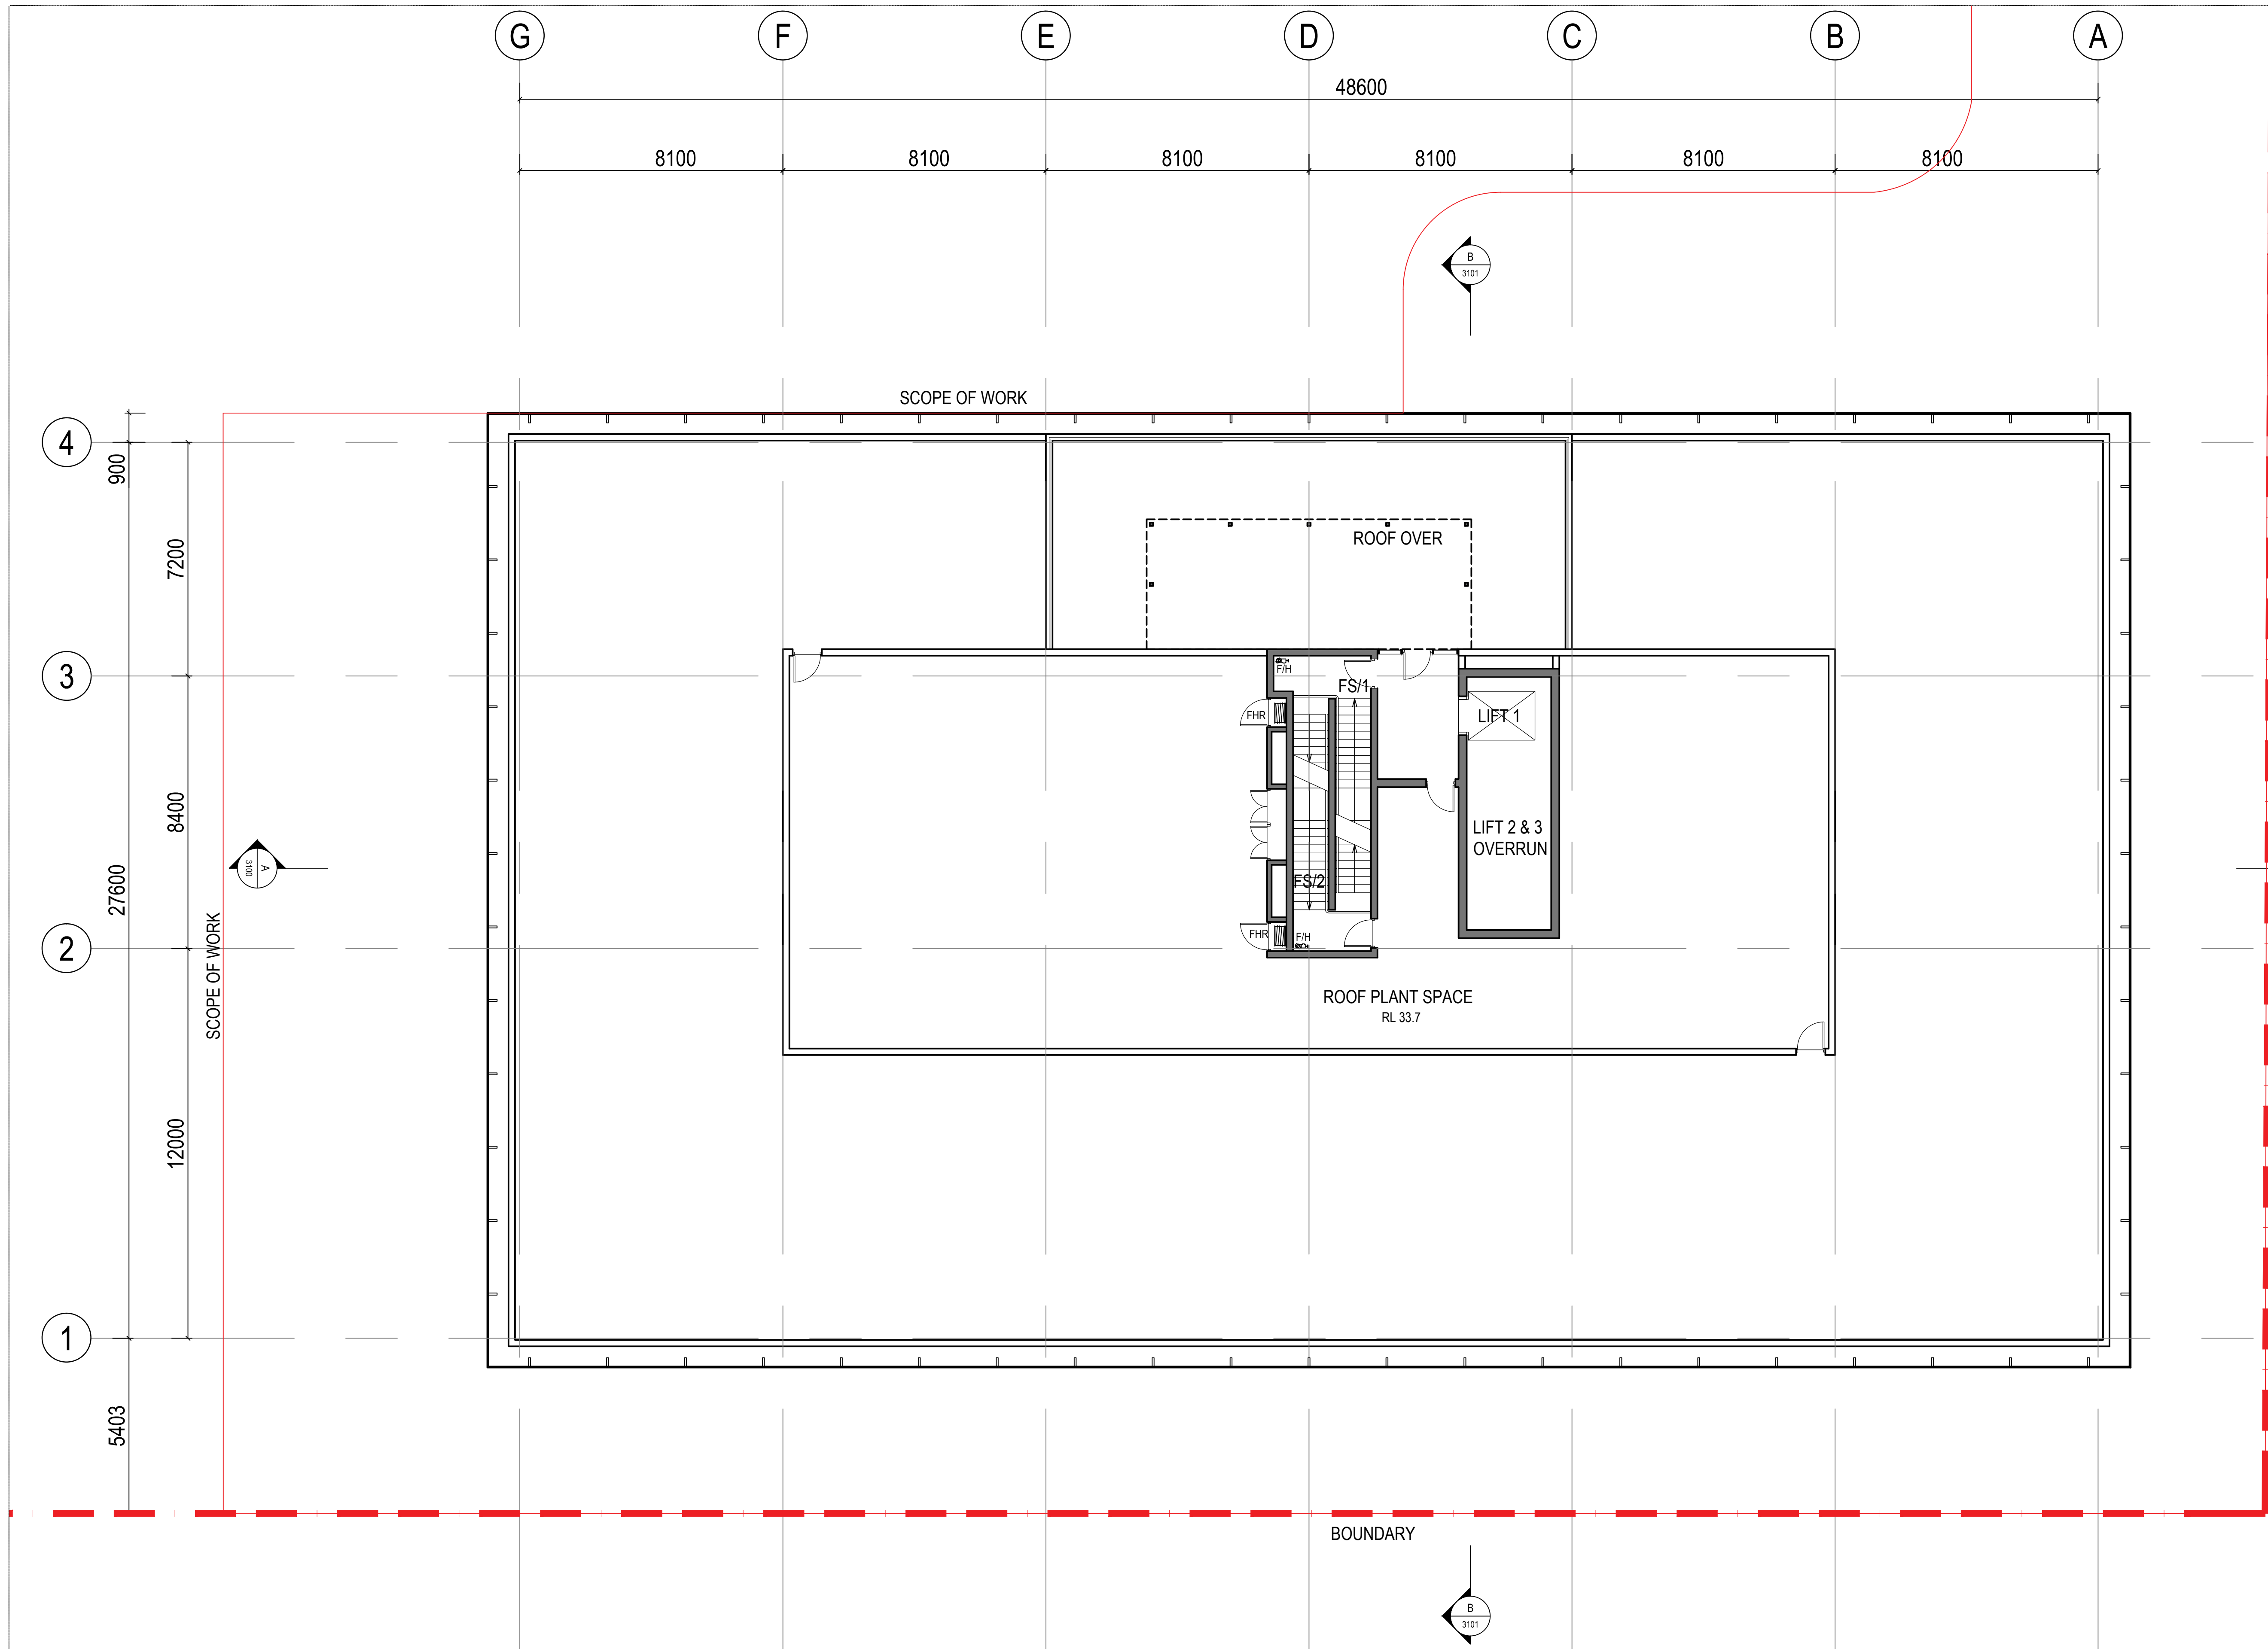

Amendments		
Issue	Description	Date
A	SKETCH ISSUED FOR INFORMATION	02/10/2015
B	NEW CONCEPT LAYOUT ISSUED FOR INFORMATION	07/10/2015
C	NEW CONCEPT LAYOUT ISSUED FOR INFORMATION	09/10/2015
D	NEW CONCEPT LAYOUT ISSUED FOR INFORMATION	19/10/2015
E	UPDATE FOR INFORMATION	02/12/2015
F	UPDATE FOR INFORMATION	18/02/2016
G	ISSUE FOR DA	25/02/2016
H	ISSUED FOR DA SUBMISSION	09/03/2016
I	ISSUED FOR DA SUBMISSION	10/03/2016
J	ISSUED FOR FINAL DA SUBMISSION	16/03/2016
K	ISSUED FOR FINAL DA SUBMISSION	24/03/2016

Consultant
Macroplan
L6.39 Martin Place, Sydney
NSW 2000
T +612 9221 5211
Consultant
KJA
L9.2 Elizabeth Plaza, North Sydney
NSW 2060
T +612 9955 5040
Consultant
Douglas Partners
Unit 5.3 Teamster Close, Tuggerah
NSW 2259
T +612 4351 1422
Consultant
WSP Group
1/41 McLaren St, North Sydney
NSW 2060
T +612 8807 0900
Consultant
John Carr Heritage Design
13 Renwick St, Toronto NSW 2283
T +612 4959 1653 M 0411 550 303
Consultant
Morris Goding
Studio 106/56, Bowman St, Pyrmont
NSW 2009
T +612 9692 9322
Consultant
Rider Levett Bucknall
L19.141 Walker St, North Sydney
NSW 2060
T +612 9822 2277
Consultant
Travers Ecology
38A The Avenue, Mt. Penang Parkland
Kariong (Gosford) NSW 2250
T +612 4340 5331
Consultant
Cardno
34/205-207 Albany St, North Gosford
NSW 2250
T +612 4323 2558
Consultant
JBA Urban Planning
Level 7.77 Berry St, North Sydney
PO Box 375, North Sydney NSW 2059
T +612 9956 6962
Client



Group GSA Pty Ltd ABN 76 002 113 779
Level 7, 80 William St East Sydney NSW
Australia 2011 www.groupgsa.com


T +612 9361 4144 F +612 9332 3458
architecture interior design urban design landscape
nom architect M. Sheldon 3990

Project Title
**32 MANN STREET,
GOSFORD**

Drawing Title
LEVEL PLANTROOM PLAN

Scale	1:100 @ A1
Drawing created (date)	02/10/2015
By	DN
Plotted and checked by	MT
Verified	MT
Approved	MT
Drawing No	Issue
15530	2007 K

This drawing is the copyright of Group GSA Pty Ltd and may not be altered, reproduced or transmitted in any form or by any means in part or in whole without the written permission of Group GSA Pty Ltd.
All levels and dimensions are to be checked and verified on site prior to the commencement of any work, making of shop drawings or fabrication of components.
Do not scale drawings. Use figured Dimensions.

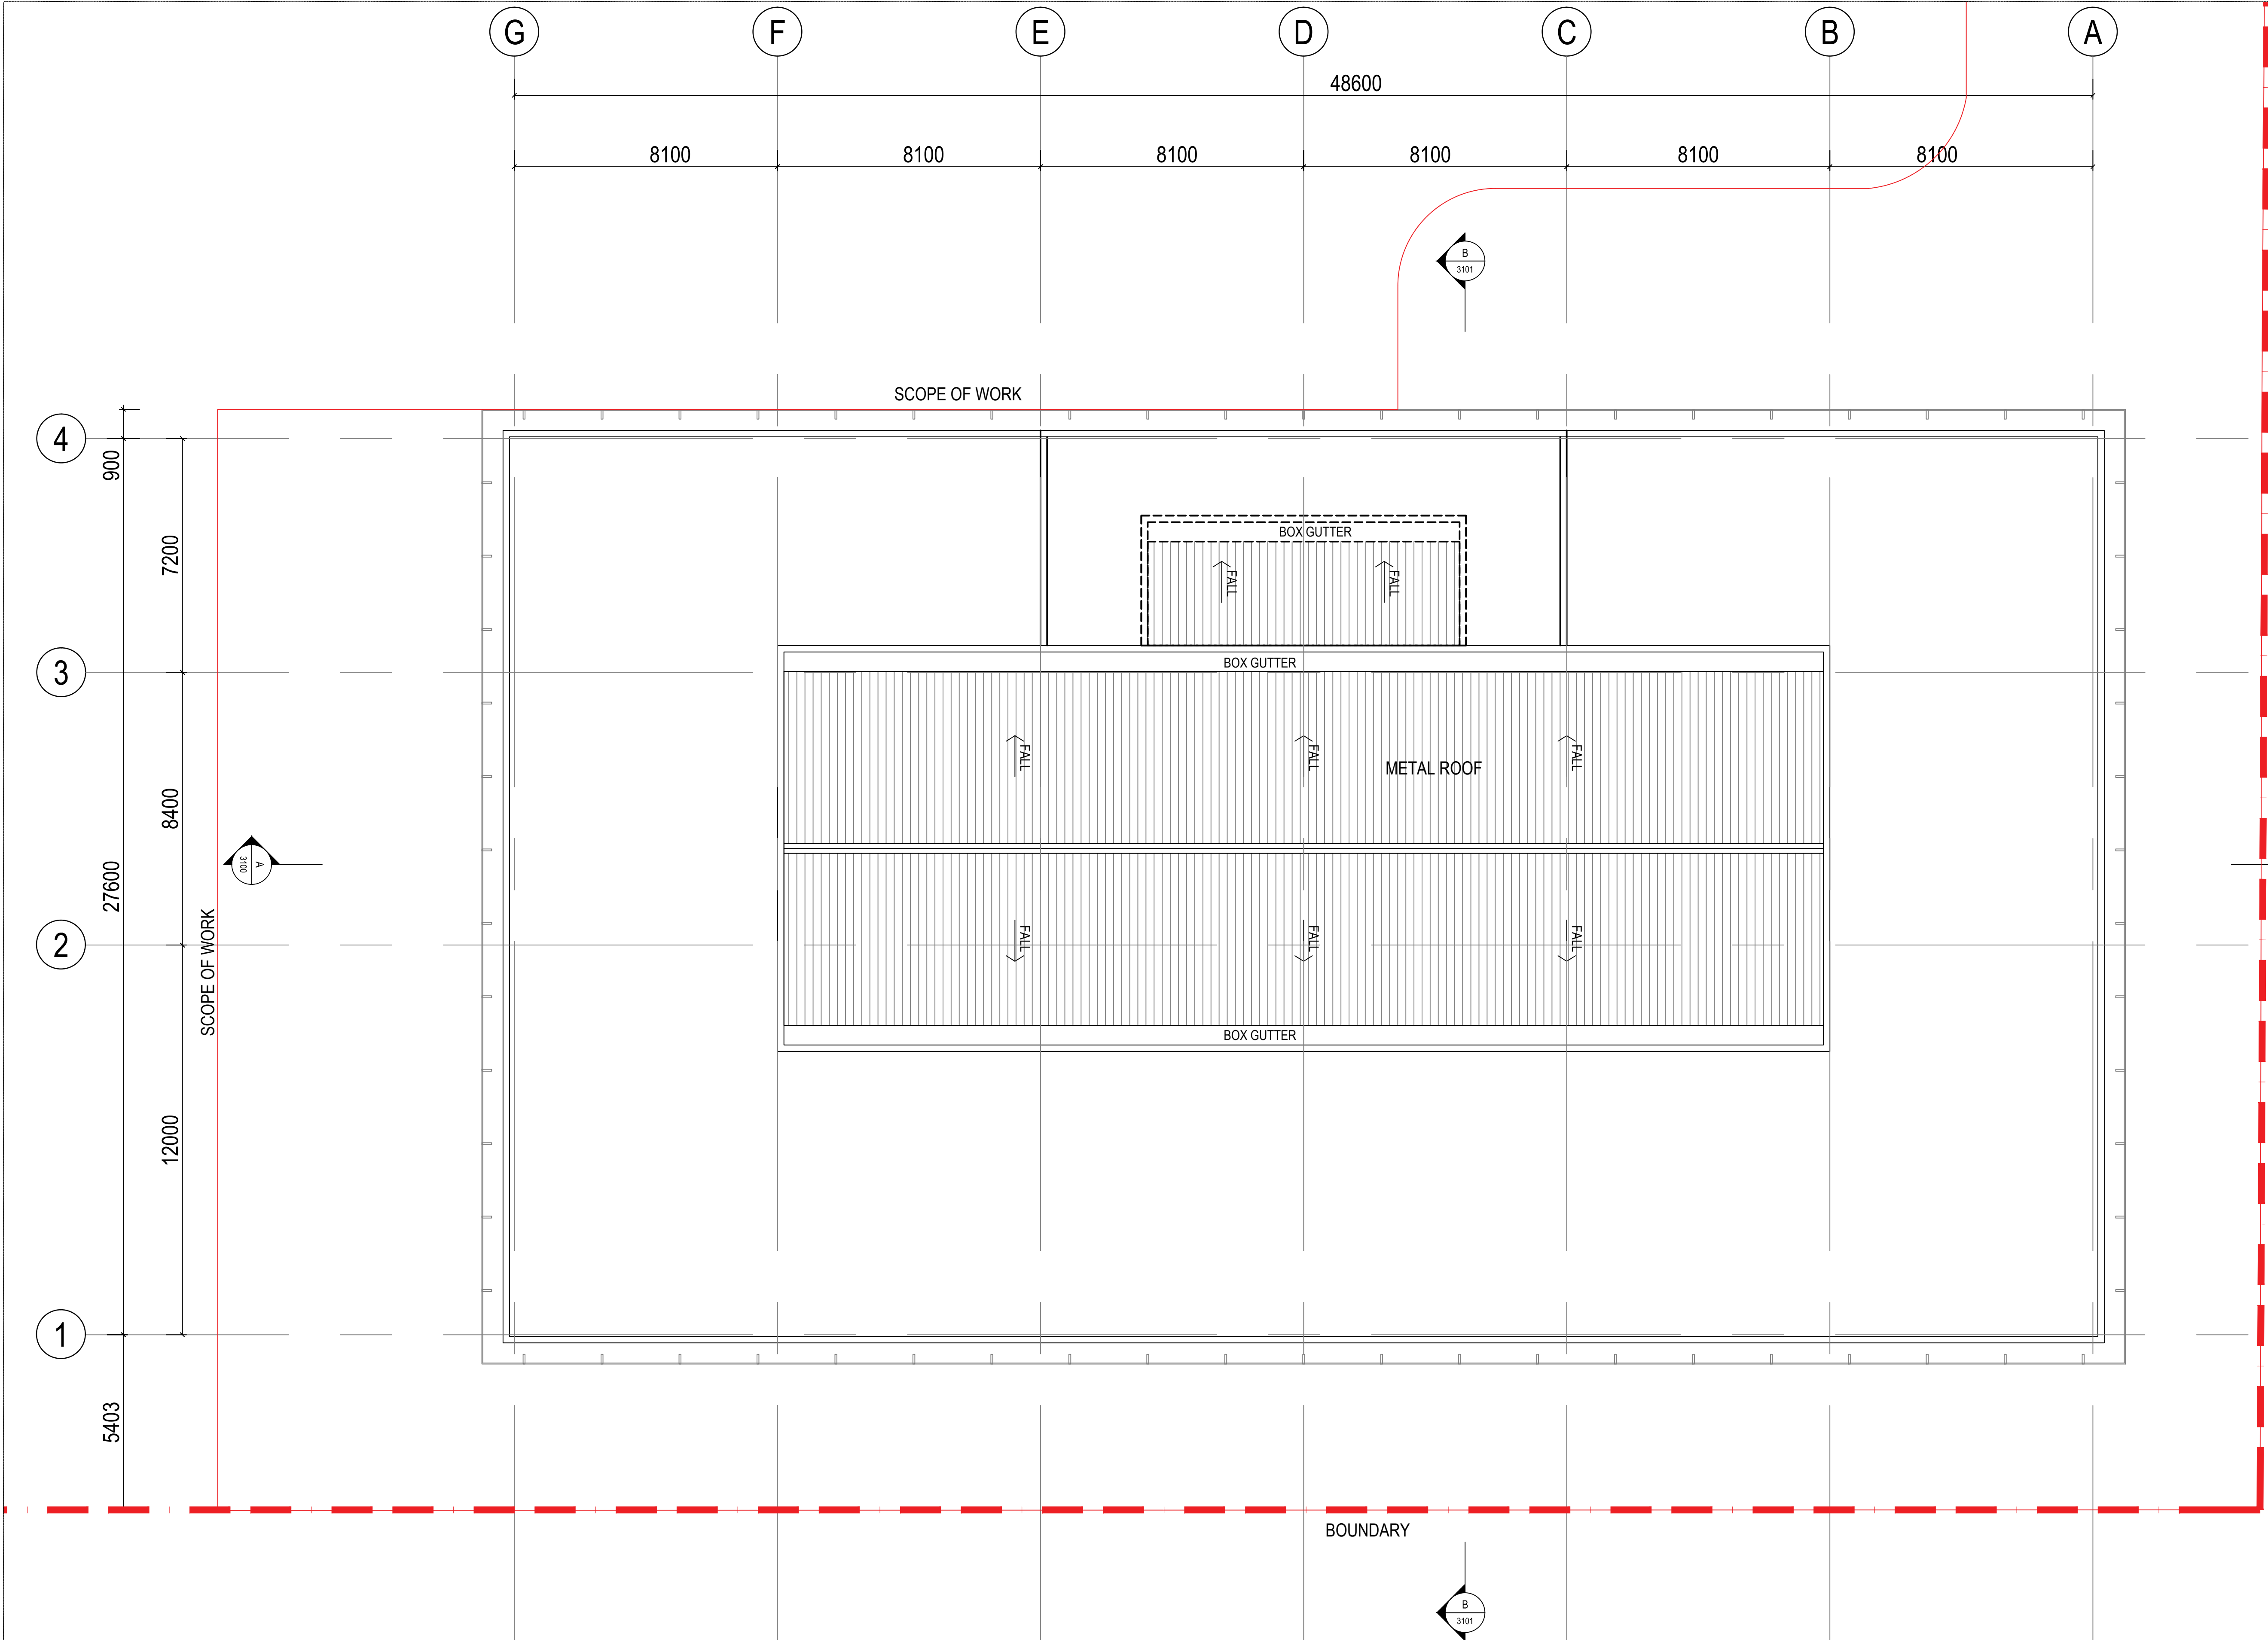

Amendments		
Issue	Description	Date
A	SKETCH ISSUED FOR INFORMATION	02/10/2015
B	NEW CONCEPT LAYOUT ISSUED FOR INFORMATION	07/10/2015
C	NEW CONCEPT LAYOUT ISSUED FOR INFORMATION	09/10/2015
D	NEW CONCEPT LAYOUT ISSUED FOR INFORMATION	19/10/2015
E	UPDATE FOR INFORMATION	02/12/2015
F	UPDATE FOR INFORMATION	18/02/2016
G	ISSUE FOR DA	25/02/2016
H	ISSUE FOR DA SUBMISSION	09/03/2016
I	ISSUE FOR DA SUBMISSION	10/03/2016
J	ISSUE FOR FINAL DA SUBMISSION	16/03/2016
K	ISSUE FOR FINAL DA SUBMISSION	24/03/2016

Consultant
Macroplan L6 39 Martin Place, Sydney NSW 2000 T +612 9221 5211
Consultant
KJA L9 2 Elizabeth Plaza, North Sydney NSW 2060 T +612 9955 5040
Consultant
Douglas Partners Unit 5, 3 Teamster Close, Tuggerah NSW 2259 T +612 4351 1422
Consultant
WSP Group 1/41 McLaren St, North Sydney NSW 2060 T +612 9807 0900
Consultant
John Carr Heritage Design 13 Renwick St, Toronto NSW 2283 T +612 4959 1653 M 0411 550 303
Consultant
Morris Goding Studio 106/56, Bowman St, Pyrmont NSW 2009 T +612 9692 9322
Consultant
Rider Levett Bucknall L19, 141 Walker St, North Sydney NSW 2060 T +612 9822 2277
Consultant
Travers Ecology 38A The Avenue, Mt. Penang Parkland Kariong (Gosford) NSW 2250 T +612 4340 5331
Consultant
Cardno 34/205-207 Albany St, North Gosford NSW 2250 T +612 4323 2558
Consultant
JBA Urban Planning Level 7, 77 Berry St, North Sydney PO Box 375, North Sydney NSW 2059 T +612 9956 6962
Client



Group GSA Pty Ltd ABN 76 002 113 779
Level 7, 80 William St East Sydney NSW
Australia 2011 www.groupgsa.com

T +612 9361 4144 F +612 9332 3458
architecture interior design urban design landscape
nom architect M. Sheldon 3990

Project Title
**32 MANN STREET,
GOSFORD**

Drawing Title
LEVEL ROOF PLAN

Scale	1:100 @ A1
Drawing created (date)	02/10/2015
By	DN
Plotted and checked by	MT
Verified	MT
Approved	MT
Drawing No	Issue
15530	2008 K



This drawing is the copyright of Group GSA Pty Ltd and may not be altered, reproduced or transmitted in any form or by any means in part or in whole without the written permission of Group GSA Pty Ltd. All levels and dimensions are to be checked and verified on site prior to the commencement of any work, making of shop drawings or fabrication of components. Do not scale drawings. Use figured Dimensions.

HIGH LIMIT RL48.00

SCOPE OF WORK

SITE BOUNDARY

G

F

E

D

C

B

A

PRE-FINISHED METAL CLADDING

PRE-FINISHED PERFORATED METAL SCREEN

PRE-FINISHED METAL CLADDING

PRE-FINISHED VERTICAL ALUMINUM SUNSHADE

WANDSTONE CLADDING

WANDSTONE CLADDING

PERFORMANCE GLASS IN PRE-FINISHED METAL FRAME

Amendment	Issue Description	Date
A	ISSUED FOR INFORMATION	09/03/2015
B	ISSUED FOR DA SUBMISSION	09/03/2015
C	ISSUED FOR DA SUBMISSION	10/04/2016
D	ISSUED FOR FINAL DA SUBMISSION	10/04/2016
E	ISSUED FOR FINAL DA SUBMISSION	19/04/2016
F	ISSUED FOR REVIEW	30/06/2016
G	ISSUED FOR REVIEW	11/06/2016
H	ISSUED FOR POST DA SUBMISSION	13/06/2016

Consultant	Macroplan 1/239 Martin Place, Sydney NSW 2000 T +612 9221 5211
Consultant	KJA 15/1 Elizabeth Place, North Sydney NSW 2060 T +612 9955 5543
Consultant	Douglas Partners Unit 5, 2 Lankwater Close, Tuggerah NSW 2258 T +612 4351 1422
Consultant	WSP Group 1/11 Macleay St, North Sydney NSW 2060 T +612 9557 3900
Consultant	John Carr Heritage Design 13 Macleay St, Sydney NSW 2260 T +612 4559 1855 M 0411 555 559
Consultant	Morris Goding 1/101/101, Bowman St, Pyrmont NSW 2225 T +612 9557 8322
Consultant	Rider Levett Bucknall 1/18-141 Walker St, North Sydney NSW 2060 T +612 9552 2272
Consultant	Travers Ecology 28A The Avenue, Mt Pheasant Parklands Maitland (NSW) NSW 2220 T +612 4340 5351
Consultant	Carndu 1/10/10/101 Albany St, North Sydney NSW 2225 T +612 4333 2558
Consultant	JBA Urban Planning Level 1, 77 Beale St, North Sydney NSW 2060 T +612 9556 4992

NSW Government Property NSW


GROUP GSA

Group GSA Pty Ltd ABN 76 522 113 779
Level 1, 85 William St East Sydney NSW
1540 0001 2215 www.gsa.com.au
T +612 9361 4144 F +612 9332 3458
Architectural design team design landscape
team architect M. Graham 3885

Project Title
32 MANN STREET,
GOSFORD

Drawing Title
EAST ELEVATION

Scale	1:100 (A1)
Drawing created (date)	09/03/2015
By	MB
Checked and checked by	MB
Verified	MB
Approved	MB
Drawing No	15530
Sheet	3000 H

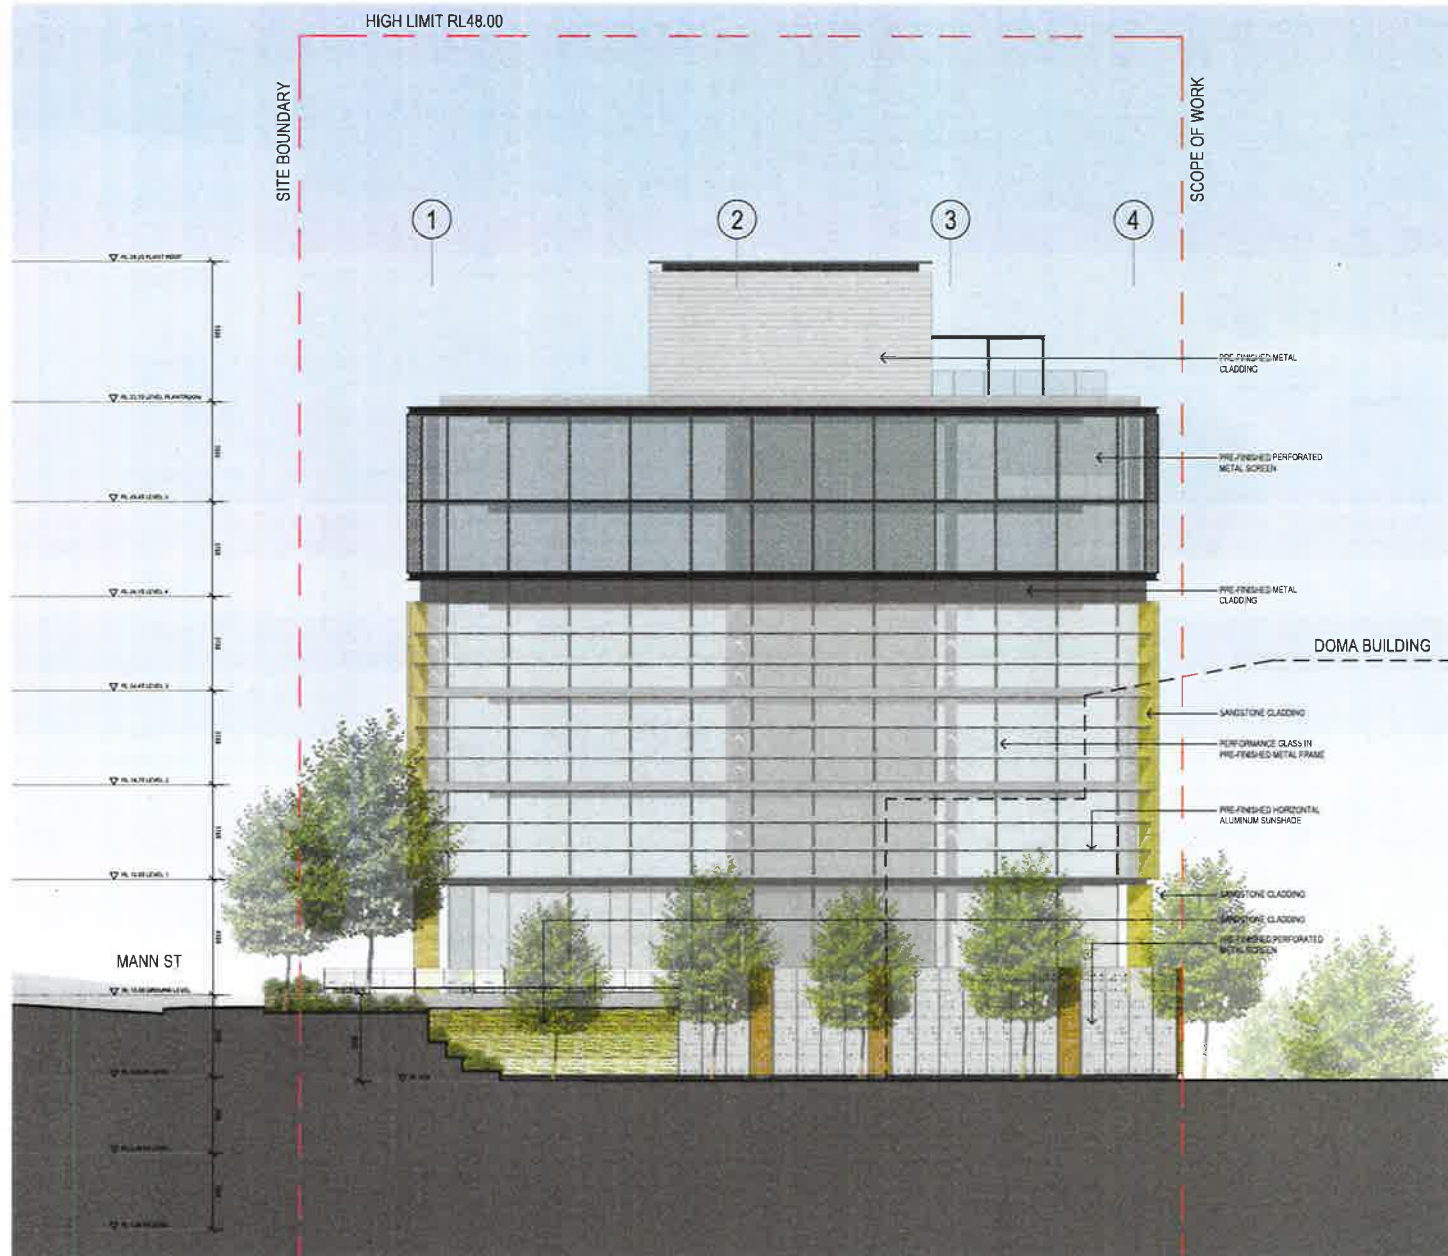

01 NORTH ELEVATION

Revision	Date
A	ISSUED FOR INFORMATION 09/10/2016
B	ISSUED FOR DA SUBMISSION 09/10/2016
C	ISSUED FOR DA SUBMISSION 10/01/2016
D	ISSUED FOR FINAL DA SUBMISSION 10/01/2016
E	ISSUED FOR FINAL DA SUBMISSION 24/03/2016
F	ISSUED FOR FINAL DA SUBMISSION 10/04/2016
G	ISSUED FOR REVIEW 10/06/2016
H	ISSUED FOR REVIEW 11/10/2016
I	ISSUED FOR POST DA SUBMISSION 13/10/2016

Consultant	Macroplan Level 28, Macquarie Place, Sydney NSW 2000 T +612 9221 5211
Consultant	KJA Level 2, 111 Elizabeth Place, North Sydney NSW 2060 T +612 9555 5540
Consultant	Douglas Partners Unit 10, 5, Tamworth Close, Tuggerah NSW 2259 T +612 4557 1422
Consultant	WSP Group Level 10, 101, North Sydney NSW 2060 T +612 9557 5900
Consultant	John Carr Heritage Design 10 Myrmica St, Toronto NSW 2243 T +612 4339 1832 M 0411 500 303
Consultant	Morris Goding Level 10, 101, North Sydney NSW 2060 T +612 9557 5900
Consultant	Rider Levett Bucknall Level 10, 101, North Sydney NSW 2060 T +612 9557 5900
Consultant	Travers Ecology 28A The Avenue, W. Pymble Pymble NSW 2209 T +612 4340 5531
Consultant	Cardno Level 10, 101, North Sydney NSW 2060 T +612 9557 5900
Consultant	JBA Urban Planning Level 10, 101, North Sydney NSW 2060 T +612 9557 5900

NSW Government Property NSW

GROUP GSA
Group GSA Pty Ltd ABN 78 002 113 779
Level 10, 101, North Sydney NSW 2060
T +612 9557 5900 F +612 9557 5900
www.groupgsa.com.au
Architectural design and design landscape
see architect's drawings

Project Title
**32 MANN STREET,
GOSFORD**

Drawing Title
NORTH ELEVATION

Scale	1:100
Drawing created (Date)	09/10/16
By	NS
Designed and checked by	NS
Drawn by	NS
Approved	NS
Drawing No	15530
Sheet	3001
Page	1

This drawing is the property of Group GSA Pty Ltd and may not be altered, reproduced or transmitted in any form without the prior written permission of Group GSA Pty Ltd. All drawings and documents are to be treated as confidential and not to be used for any other purpose without the written consent of Group GSA Pty Ltd. Do not scale drawings, use figure dimensions.

HIGH LIMIT RL48.00

SITE BOUNDARY

A B C D E F G

SCOPE OF WORK

Revision	Description	Date
A	ISSUED FOR INFORMATION	02/12/2015
B	ISSUED FOR DA SUBMISSION	09/03/2016
C	ISSUED FOR DA SUBMISSION	10/03/2016
D	ISSUED FOR FINAL DA SUBMISSION	10/03/2016
E	ISSUED FOR FINAL DA SUBMISSION	24/03/2016
F	ISSUED FOR FINAL DA SUBMISSION	18/04/2016
G	ISSUED FOR FINAL DA SUBMISSION	26/06/2016
H	ISSUED FOR FINAL DA SUBMISSION	29/08/2016
I	ISSUED FOR REVIEW	11/10/2016
J	ISSUED FOR POST DA SUBMISSION	13/10/2016

Consultant	Macquarie 111 Macquarie Street, Sydney NSW 2000 T +612 9221 5211
Client	KJA 111 Macquarie Street, North Sydney NSW 2060 T +612 9433 3340
Consultant	Douglas Partners Unit 5, 2 Teakmeyer Close, Tuggerah NSW 2256 T +612 4231 1422
Consultant	WSP Group 111 Macquarie Street, North Sydney NSW 2060 T +612 9557 0900
Consultant	John Carr Heritage Design 111 Macquarie Street, North Sydney NSW 2060 T +612 9557 0900
Consultant	Morris Goding Studio 158/16, Bowman St, Pyrmont NSW 1500 T +612 9557 0900
Consultant	Rider Levett Bucknall 111 Macquarie Street, North Sydney NSW 2060 T +612 9557 0900
Consultant	Travers Ecology 111 Macquarie Street, North Sydney NSW 2060 T +612 9557 0900
Consultant	Carling 111 Macquarie Street, North Sydney NSW 2060 T +612 9557 0900
Consultant	JBA Urban Planning 111 Macquarie Street, North Sydney NSW 2060 T +612 9557 0900

NSW Government Property NSW

GROUP GSA

Group GSA Pty Ltd ABN 75 202 113 775
Level 11, 111 Macquarie Street, North Sydney NSW 2060
Australia 2011 www.grouppsa.com.au
T +612 9221 4144 F +612 9221 3400

Architectural Group: Group GSA Pty Ltd
New Architect: M. Gaudin 1998

Project Title
32 MANN STREET,
GOSFORD

Drawing Title
WEST ELEVATION

Scale	1:100 A4
Drawing Number (Date)	320002
By	BT
Checked and Approved by	BT
Project	BT
Approved	BT
Drawing No	15530
	3002
	J

This drawing is the property of Group GSA Pty Ltd and may not be altered, reproduced or transmitted in any form or by any means in particular without the written permission of Group GSA Pty Ltd. All details and dimensions are to be checked and verified on-site prior to the commencement of any work. No liability is accepted for any errors or omissions in this drawing or any other drawings or documents of this project. See also other drawings, see 'General Comments'.

01 WEST ELEVATION
1:100



Consultant
Macropian
26, 18, 19th & 1st Place, Sydney
NSW 2050
T +61 2 9221 5211

Consultant
KJA
3, 8 Elizabeth Place, North Sydney
NSW 2060
T +61 803 8039 0040

Consultant
Douglas Partners
Unit 5, 3 Temermal Close, Tuggerah
NSW 2259
T +61 82 4261 1422

Consultant
WSP Group
141 Maclean St, North Sydney
NSW 2060
T +61 2 9527 0900

Consultant
John Carr Heritage Design
155 Rimerick St, Liverpool NSW 2183
T +61 8 8255 1050 M/G 0411 550 332

Consultant
Morris Goding
221, 100, 101, 102,



Government
Property NSW

GROUP GSA

Group GSA Pty Ltd ABN 76 002 113 779
Level 7, 65 William St East Sydney NSW
Australia 2011 www.groupgsa.com
F +612 9361 4144 F +612 9332 3458

32 MANN STREET,
GOSFORD

Drawing Title
SOUTH ELEVATION

Scale 0-100 cm

Drawing created (date) 02/09/2014

188

Plotted and checked by	BT
------------------------	----

Verified	at
----------	----

Address	91
---------	----

Drawing No.	Page
45520 2002	1

15530	3003	1
-------	------	---

This drawing is the property of Quark *Q&A* File and may not be altered, reproduced or transmitted in any form or by any means, in part or in whole without the written permission of Quark *Q&A* File. All levels and dimensions are to be checked and verified on site prior to the commencement of any work. Making of steel drawings is fabrication of components. Do not scale drawings. Use Figure Dimensions.

G F E D C B A

SITE BOUNDARY




01 SECTION AA

Item	Description	Date
A	SATCH ISSUED FOR INFORMATION	02/10/2015
B	NEW CONCEPT LAYOUT ISSUED FOR INFORMATION	06/10/2015
C	NEW CONCEPT LAYOUT ISSUED FOR INFORMATION	19/10/2015
D	DELETED MAP TO CARPARK	02/12/2015
E	ISSUE FOR DA	25/02/2016
F	ISSUED FOR DA SUBMISSION	08/03/2016
G	ISSUED FOR DA SUBMISSION	19/03/2016
H	ISSUED FOR FINAL DA SUBMISSION	16/03/2016
I	ISSUED FOR FINAL DA SUBMISSION	13/07/2016

Consultants
Manacoran
6/32 Mannin Place, Sydney
NSW 2050
T +612 8221 5211
Consultants
KJA
11 Flinders Place, North Sydney
NSW 2060
T +612 9555 3540
Consultants
Douglas Partners
Unit 5, 3 Tramster Close, Tuggerah
NSW 2259
T +612 4331 1422
Consultants
WSP Group
1717 Belmore St, North Sydney
NSW 2060
T +612 8527 3925
Consultants
John Carr Heritage Design
12 Kenway St, Toronto NSW 2282
T +612 8558 1822 M 0411 355 303
Consultants
Morris Goding
51 Lachlan St, Bowman St, Pyrmont
NSW 2009
T +612 8942 9322
Consultants
Robert Lovell Burkhall
115 St. Marks St, North Sydney
Nsw 2060
T +612 8522 2222
Consultants
Travers Ecology
336 The Avenue, Mt. Pheasant Park
NSW 2060
T +612 4945 9321
Consultants
Gardine
241-247 Albany St, North Gosford
NSW 2253
T +612 9323 9358
Consultants
JBA Urban Planning
Level 7, 27 Barry St, North Sydney
Nsw 2060
T +612 3338 8888
Client



Government
Property NSW

 

Group GSA Pty Ltd ABN 78 082 113 77
 Level 20, 111 William St, Sydney NSW
 Australia 2001 T +612 9332 3451
 Manufacture and design with a focus on the
 new technology in the construction industry

Project Title

**32 MANN STREET,
GOSFORD**

Drawing Title

SECTION AA

Scale	1:100
Drawing Number	02/2015
By	
Checked and issued by	
Verified	
Approved	
Drawing No	Issued
15530	3100

The drawings are the copyright of Group GSA Pty Ltd and
 shall remain the property of Group GSA Pty Ltd. No
 part of this drawing may be reproduced or used in any
 form without the prior written permission of Group GSA Pty Ltd.
 All rights are reserved and no part of this drawing may
 be reproduced or used in any form without the prior
 written permission of Group GSA Pty Ltd.

MAXIMUM HEIGHT RL 48

SITE BOUNDARY


1

2

3

4

SCOPE OF WORK

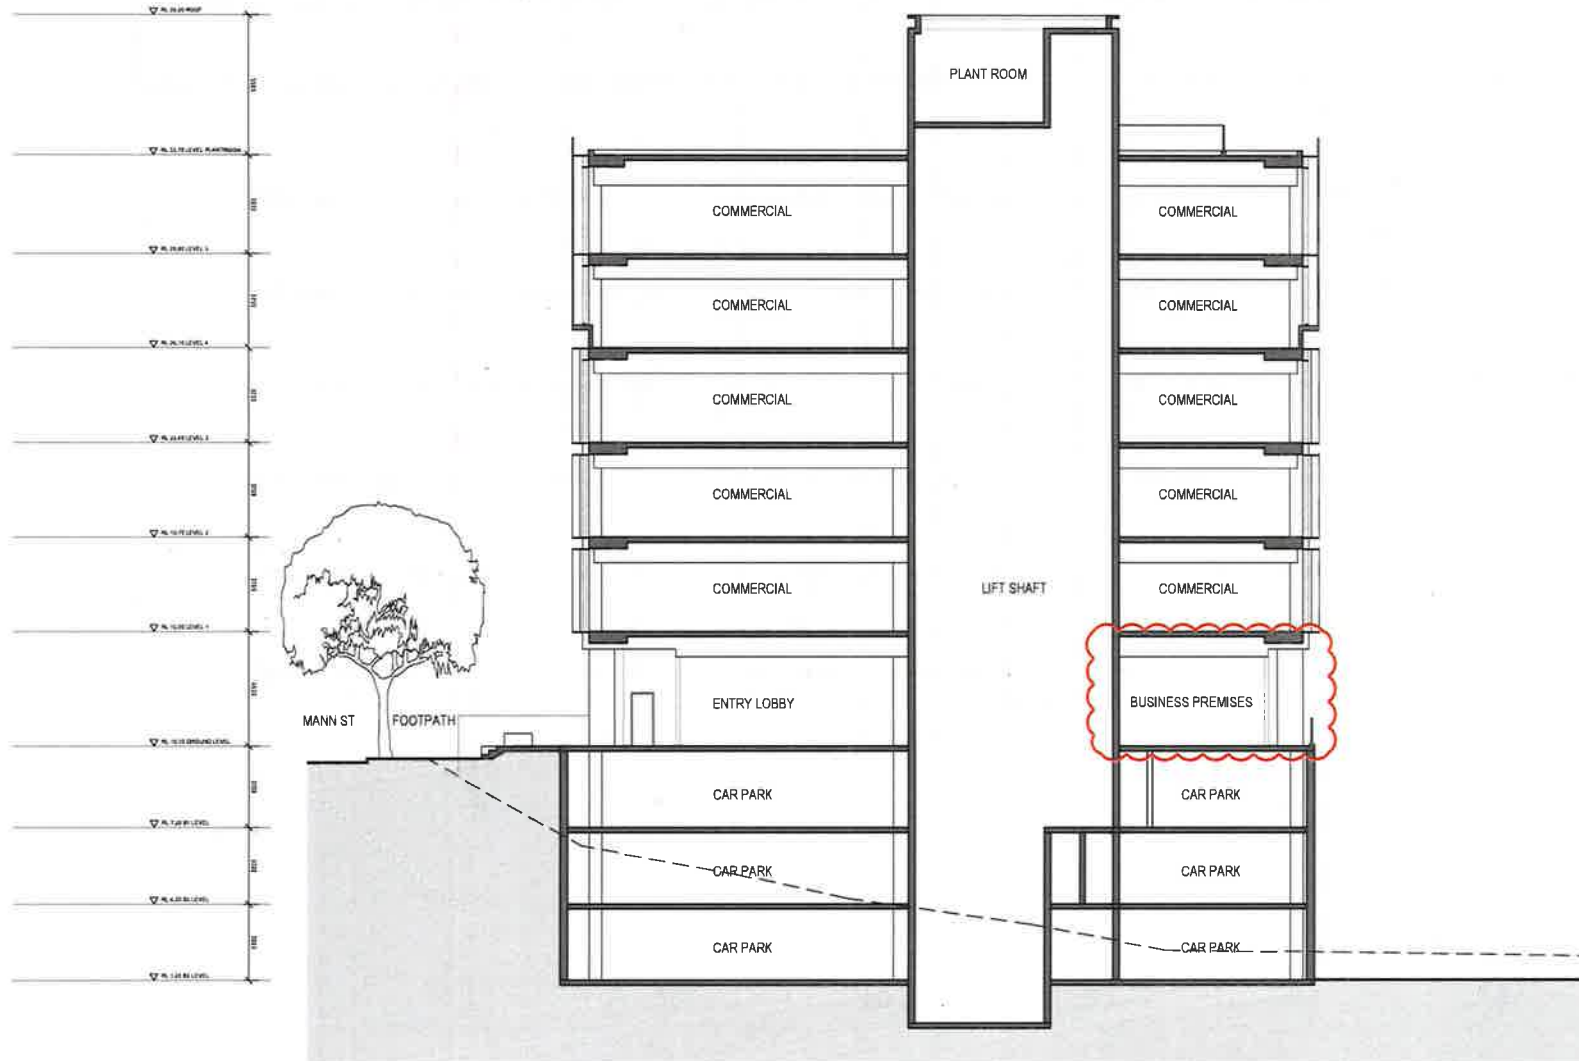

01 SECTION BB
1:250

Revisions	Date
A. SKETCH ISSUED FOR INFORMATION	07/02/2015
B. NEW CONCEPT LAYOUT ISSUED FOR INFORMATION	09/10/2015
C. NEW CONCEPT LAYOUT ISSUED FOR INFORMATION	18/10/2015
D. DELETE RAMP TO CARPARK	03/12/2015
E. ISSUE FOR DA SUBMISSION	29/02/2016
F. ISSUE FOR DA SUBMISSION	08/03/2016
G. ISSUE FOR DA SUBMISSION	10/03/2016
H. ISSUE FOR PMW DA SUBMISSION	16/03/2016
I. ISSUE FOR PMW DA SUBMISSION	16/03/2016

Consultants
Macroplan 16/18 Martin Place, Sydney NSW 2000 T +612 9221 5211
KJA 16/18 Elizabeth Place, North Sydney NSW 2060 T +612 9551 5522
Douglas Partners Unit 1/2, Leamair Close, Tuggerah NSW 2259 T +612 4301 1422
VSP Group 11/11 McLaren St, North Sydney NSW 2060 T +612 9507 0800
John Carr Heritage Design 15/15 Macquarie St, Sydney NSW 2000 T +612 4900 1633 M 0411 510 300
Morris Goding 15/15 Macquarie St, Sydney NSW 2000 T +612 9507 0800
Rider Levett Bucknall 15/15 Macquarie St, Sydney NSW 2000 T +612 9507 0800
Travers Ecology 15/15 Macquarie St, Sydney NSW 2000 T +612 9507 0800
Cardno 15/15 Macquarie St, Sydney NSW 2000 T +612 9507 0800
JSA Urban Planning Level 2, 37/37/37 St, North Sydney NSW 2060 T +612 9551 5522

GROUP GSA
Group GSA Pty Ltd ABN 76 000 113 770
Level 7, 85 William St, East Sydney NSW
Available 2011
T +612 9357 4144 F +612 9322 3438
www.groupgsa.com.au
For further information, please contact Group GSA Pty Ltd
on 02 9357 4144 or 02 9322 3438

**32 MANN STREET,
GOSFORD**
Drawing Title
SECTION BB

Scale	1:100 (A1)
Drawing (Creation/Revision)	01/000001
By	JB
Printing and checked by	WT
Verified	WT
Approved	WT
Drawing No	15530
Sheet No	3101
Sheet Total	1

This drawing is the property of Group GSA Pty Ltd and
must be used only for the purposes for which it was
prepared. It is not to be used for any other purpose
without the written consent of Group GSA Pty Ltd.
No liability is accepted for any loss or damage
arising from the use of this drawing. See Figure 1/1000001
for more details.



Amendments		
Issue	Description	Date
A	ISSUED FOR FINAL DA SUBMISSION	16/03/2016
B	ISSUED FOR FINAL DA SUBMISSION	18/03/2016

Consultant

Macroplan
L6 39 Martin Place, Syndey
NSW 2000
T +612 9221 5211

Consultant

KJA
L9 2 Elizabeth Plaza, North Sydney
NSW 2060
T +612 9955 5040

Consultant

Douglas Partners
Unit 5, 3 Teamster Close, Tuggerah
NSW 2259
T +612 4351 1422

Consultant

WSP Group
1/41 McLaren St, North Sydney
NSW 2060
T +612 8907 0900

Consultant

John Carr Heritage Design
13 Renwick St, Toronto NSW 2283
T +612 4959 1653 M 0411 550 303

Consultant

Morris Goding
Studio 106/56, Bowman St,Pyrmont
NSW 2009
T +612 9692 9322

Consultant

Rider Levett Bucknall
L19,141 Walker St, North Sydney
NSW 2060
T +612 9822 2277

Consultant

Travers Ecology
38A The Avenue, Mt. Penang Parkland
Kariong (Gosford) NSW 2250
T +612 4340 5331

Consultant

Cardno
34/205-207 Albany St, North Gosford
NSW 2250
T +612 4323 2558

Consultant

JBA Urban Planning
Level 7, 77 Berry St, North Sydney
PO Box 375, North Sydney NSW 2059
T +612 9956 6962

Client



Group GSA Pty Ltd ABN 76 002 113 779
Level 7, 80 William St East Sydney NSW
Australia 2011 www.groupgsa.com

T +612 9361 4144 F +612 9332 3458
architecture interior design urban design landscape
nom architect M. Sheldon 3990

Project Title

**32 MANN STREET,
GOSFORD**

Drawing Title

PHOTOMOTAGE IMAGES

Scale 1:200 @A1

Drawing created (date) 02/10/2015

By MT

Plotted and checked by MT

Verified MT

Approved MT

Drawing No Issue

15530 3200 B

This drawing is the copyright of Group GSA Pty Ltd and may not be altered, reproduced or transmitted in any form or by any means in part or in whole without the written permission of Group GSA Pty Ltd.
All levels and dimensions are to be checked and verified on site prior to the commencement of any work, making of shop drawings or fabrication of components.
Do not scale drawings. Use figured Dimensions.



Amendments	
Issue	Description
Date	
A	ISSUED FOR FINAL DA SUBMISSION
B	RE-ISSUED FOR FINAL DA SUBMISSION
16/03/2016	
18/03/2016	

Consultant
Macroplan
L6.39 Martin Place, Sydney
NSW 2000
T +612 9221 5211
Consultant
KJA
9.2 Elizabeth Plaza, North Sydney
NSW 2060
T +612 9955 5040
Consultant
Douglas Partners
Unit 5.3 Teamster Close, Tuggerah
NSW 2259
T +612 4351 1422
Consultant
WSP Group
1/41 McLaren St, North Sydney
NSW 2060
T +612 8907 0900
Consultant
John Carr Heritage Design
13 Renwick St, Toronto NSW 2283
T +612 4959 1653 M 0411 550 303
Consultant
Morris Goding
Studio 106/56, Bowman St, Pyrmont
NSW 2009
T +612 9692 9322
Consultant
Rider Levett Bucknall
L19.141 Walker St, North Sydney
NSW 2060
T +612 9822 2277
Consultant
Travers Ecology
38A The Avenue, Mt. Penang Parkland
Kariong (Gosford) NSW 2250
T +612 4340 5331
Consultant
Cardno
34/205-207 Albany St, North Gosford
NSW 2250
T +612 4323 2558
Consultant
JBA Urban Planning
Level 7.77 Berry St, North Sydney
PO Box 375, North Sydney NSW 2059
T +612 9956 6962
Client




Group GSA Pty Ltd ABN 76 002 113 779
Level 7, 80 William St East Sydney NSW
Australia 2011 www.groupgsa.com
T +612 9361 4144 F +612 9332 3458
architecture interior design urban design landscape
nom architect M. Sheldon 3990

Project Title
32 MANN STREET,
GOSFORD


Drawing Title
PHOTOMOTAGE IMAGES

Scale	1:200 @A1
Drawing created (date)	02/10/2015
By	MT
Plotted and checked by	MT
Verified	MT
Approved	MT
Drawing No	Issue
15530	3202 B


This drawing is the copyright of Group GSA Pty Ltd and
may not be altered, reproduced or transmitted in any
form or by any means in part or in whole without the
written permission of Group GSA Pty Ltd.
All levels and dimensions are to be checked and verified
on site prior to the commencement of any work, making
of shop drawings or fabrication of components.
Do not scale drawings. Use figured Dimensions.

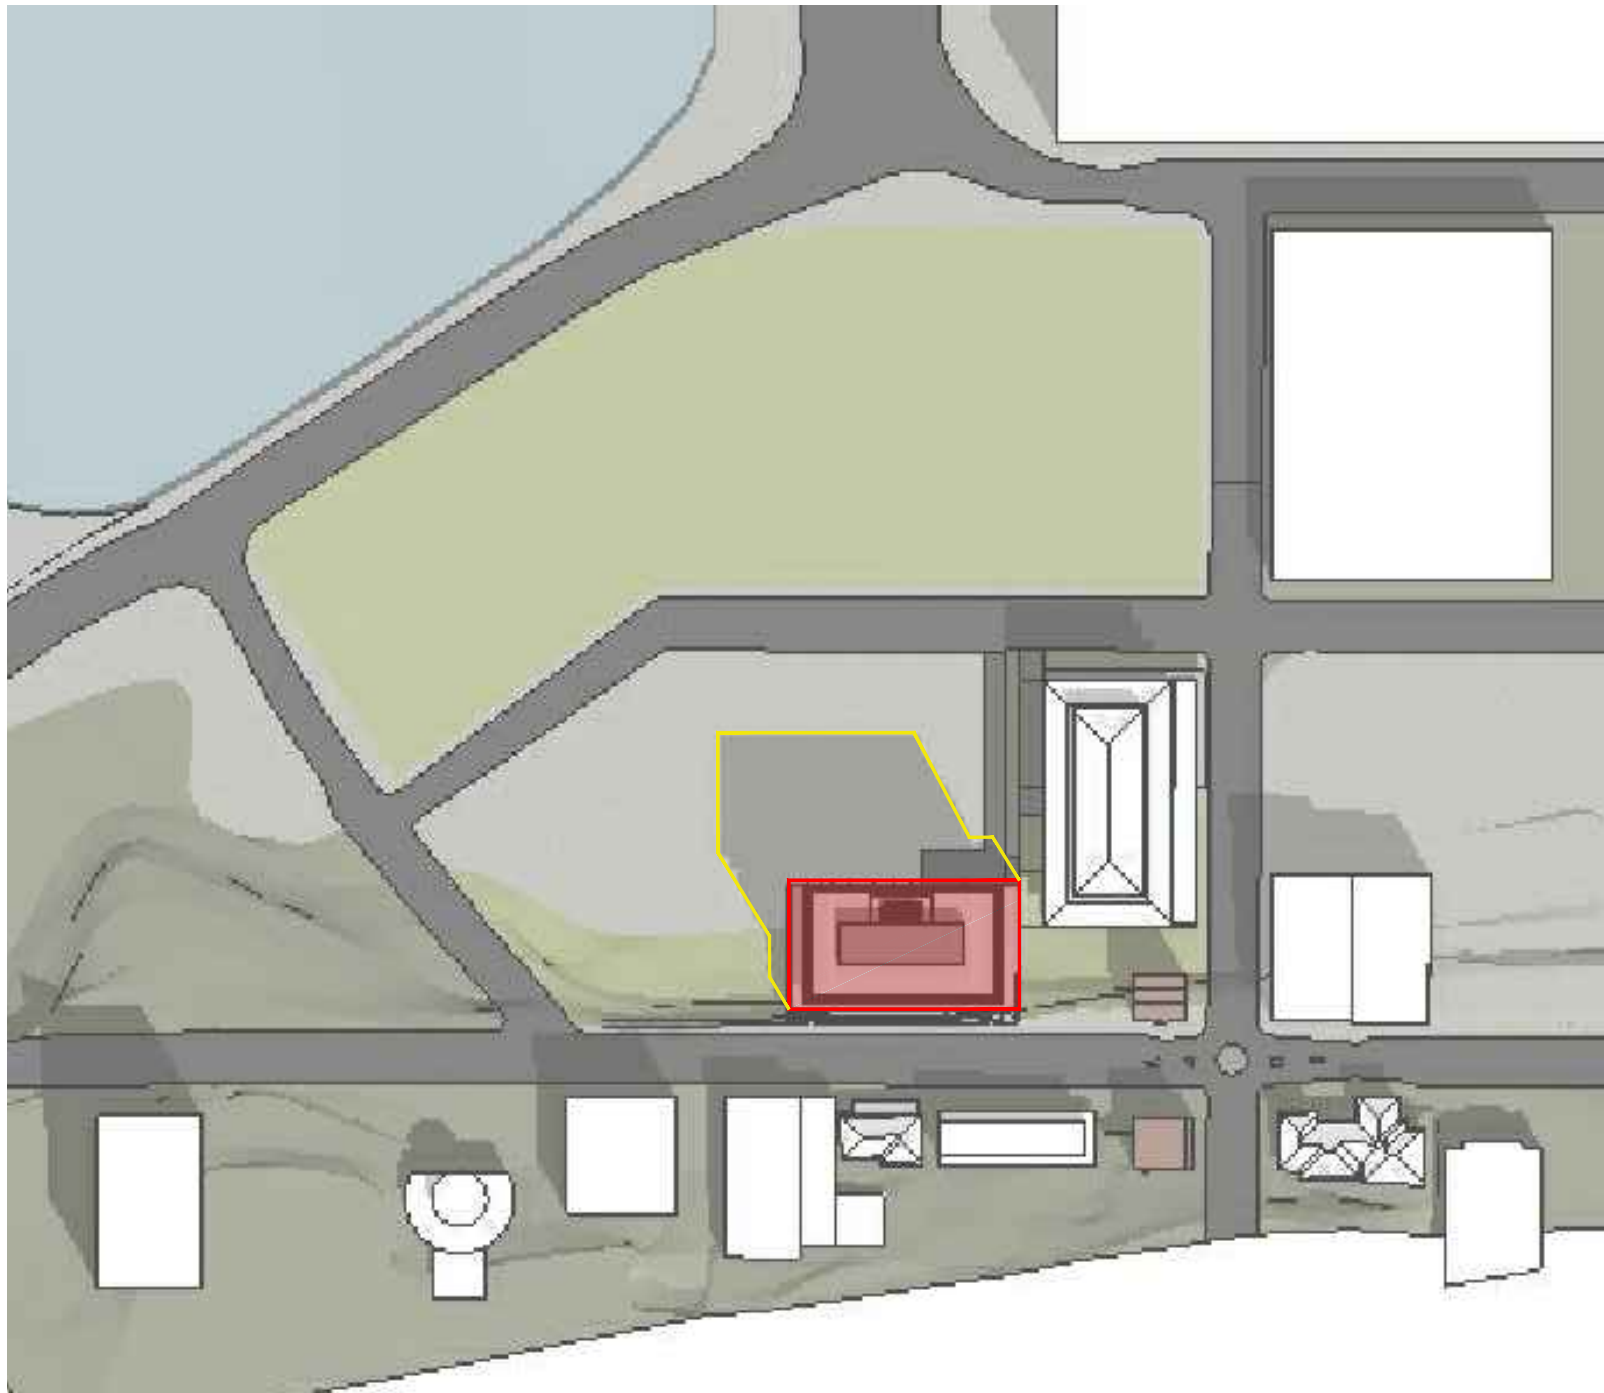


01 SHADOW DIAGRAM 22 MARCH 9AM
NTS

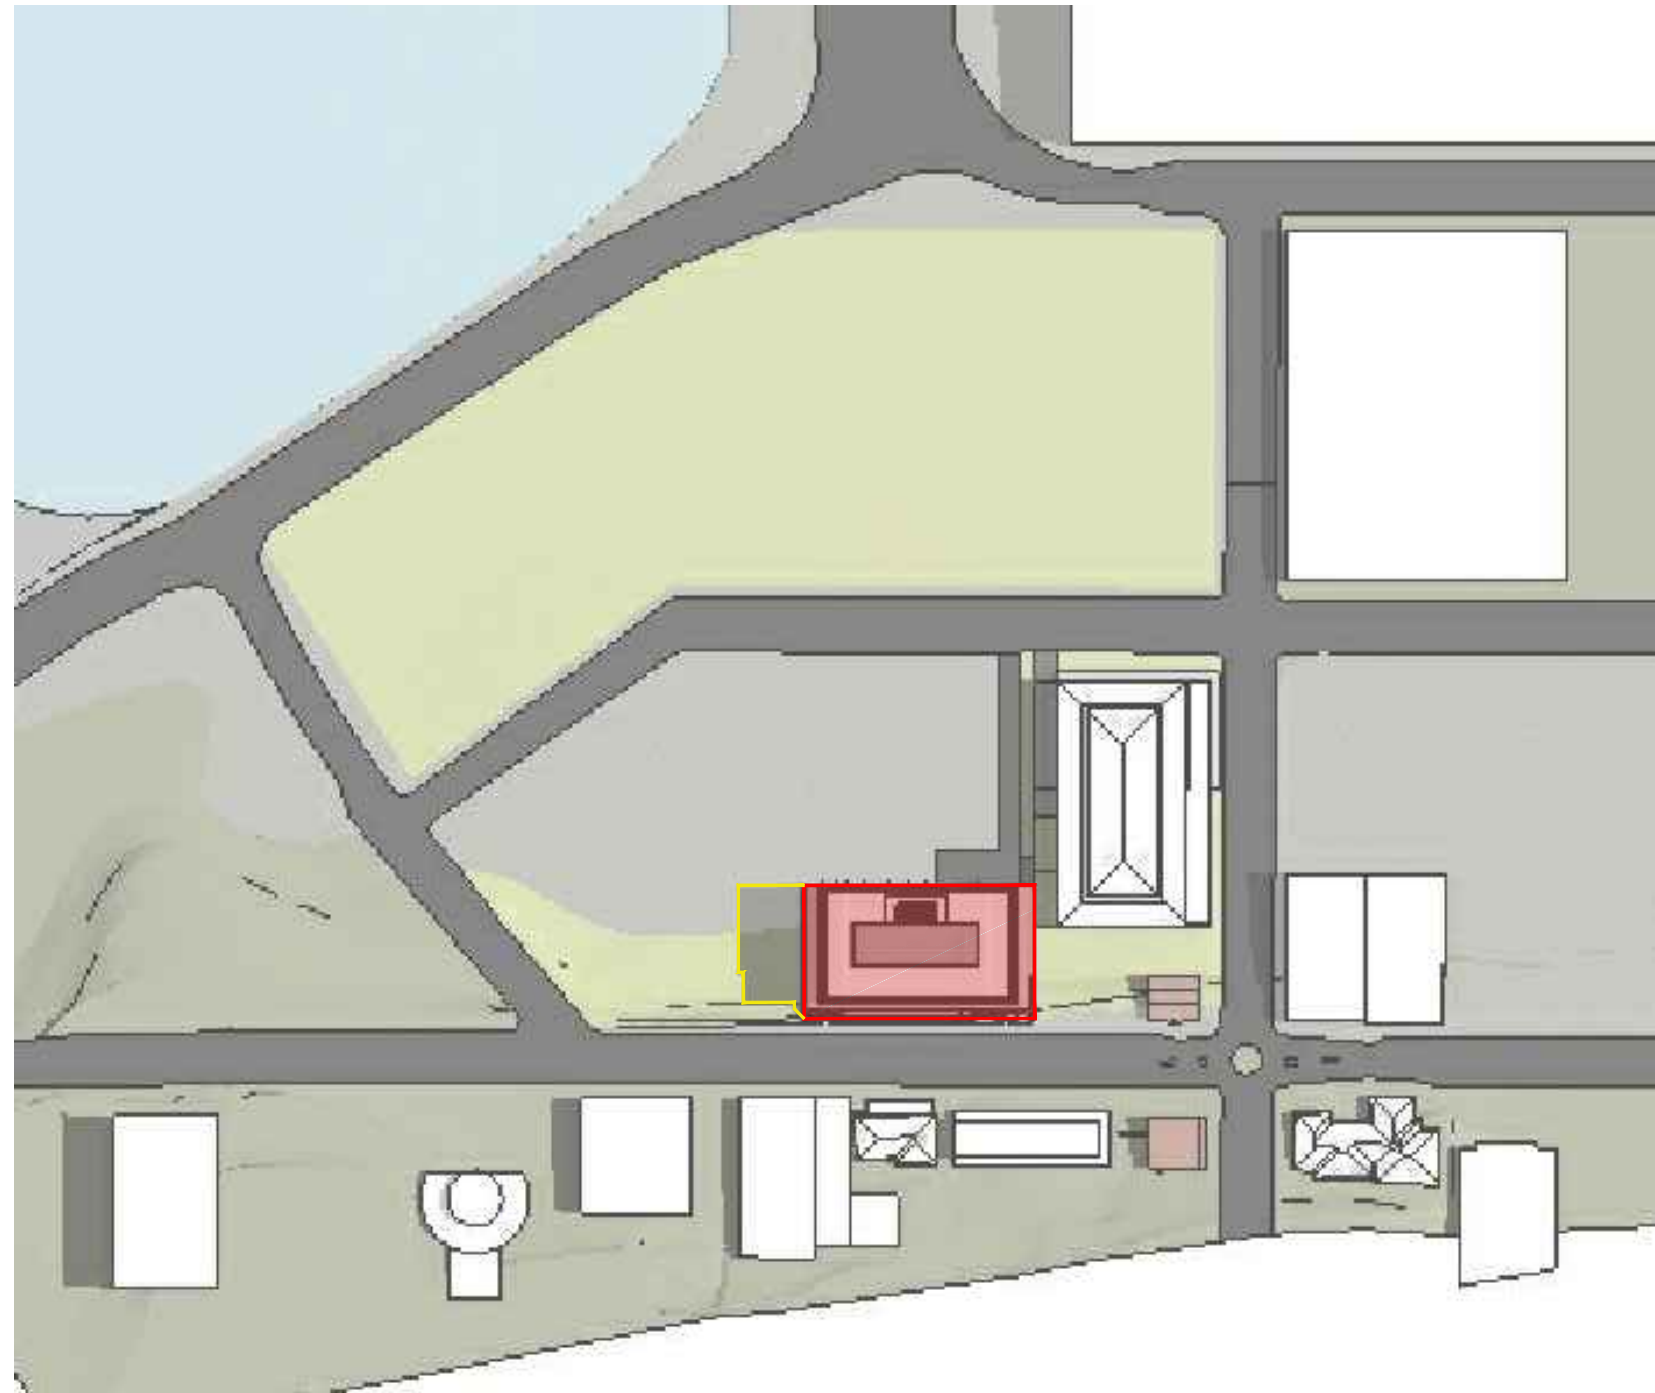


02 SHADOW DIAGRAM 22 MARCH 12 NOON
NTS

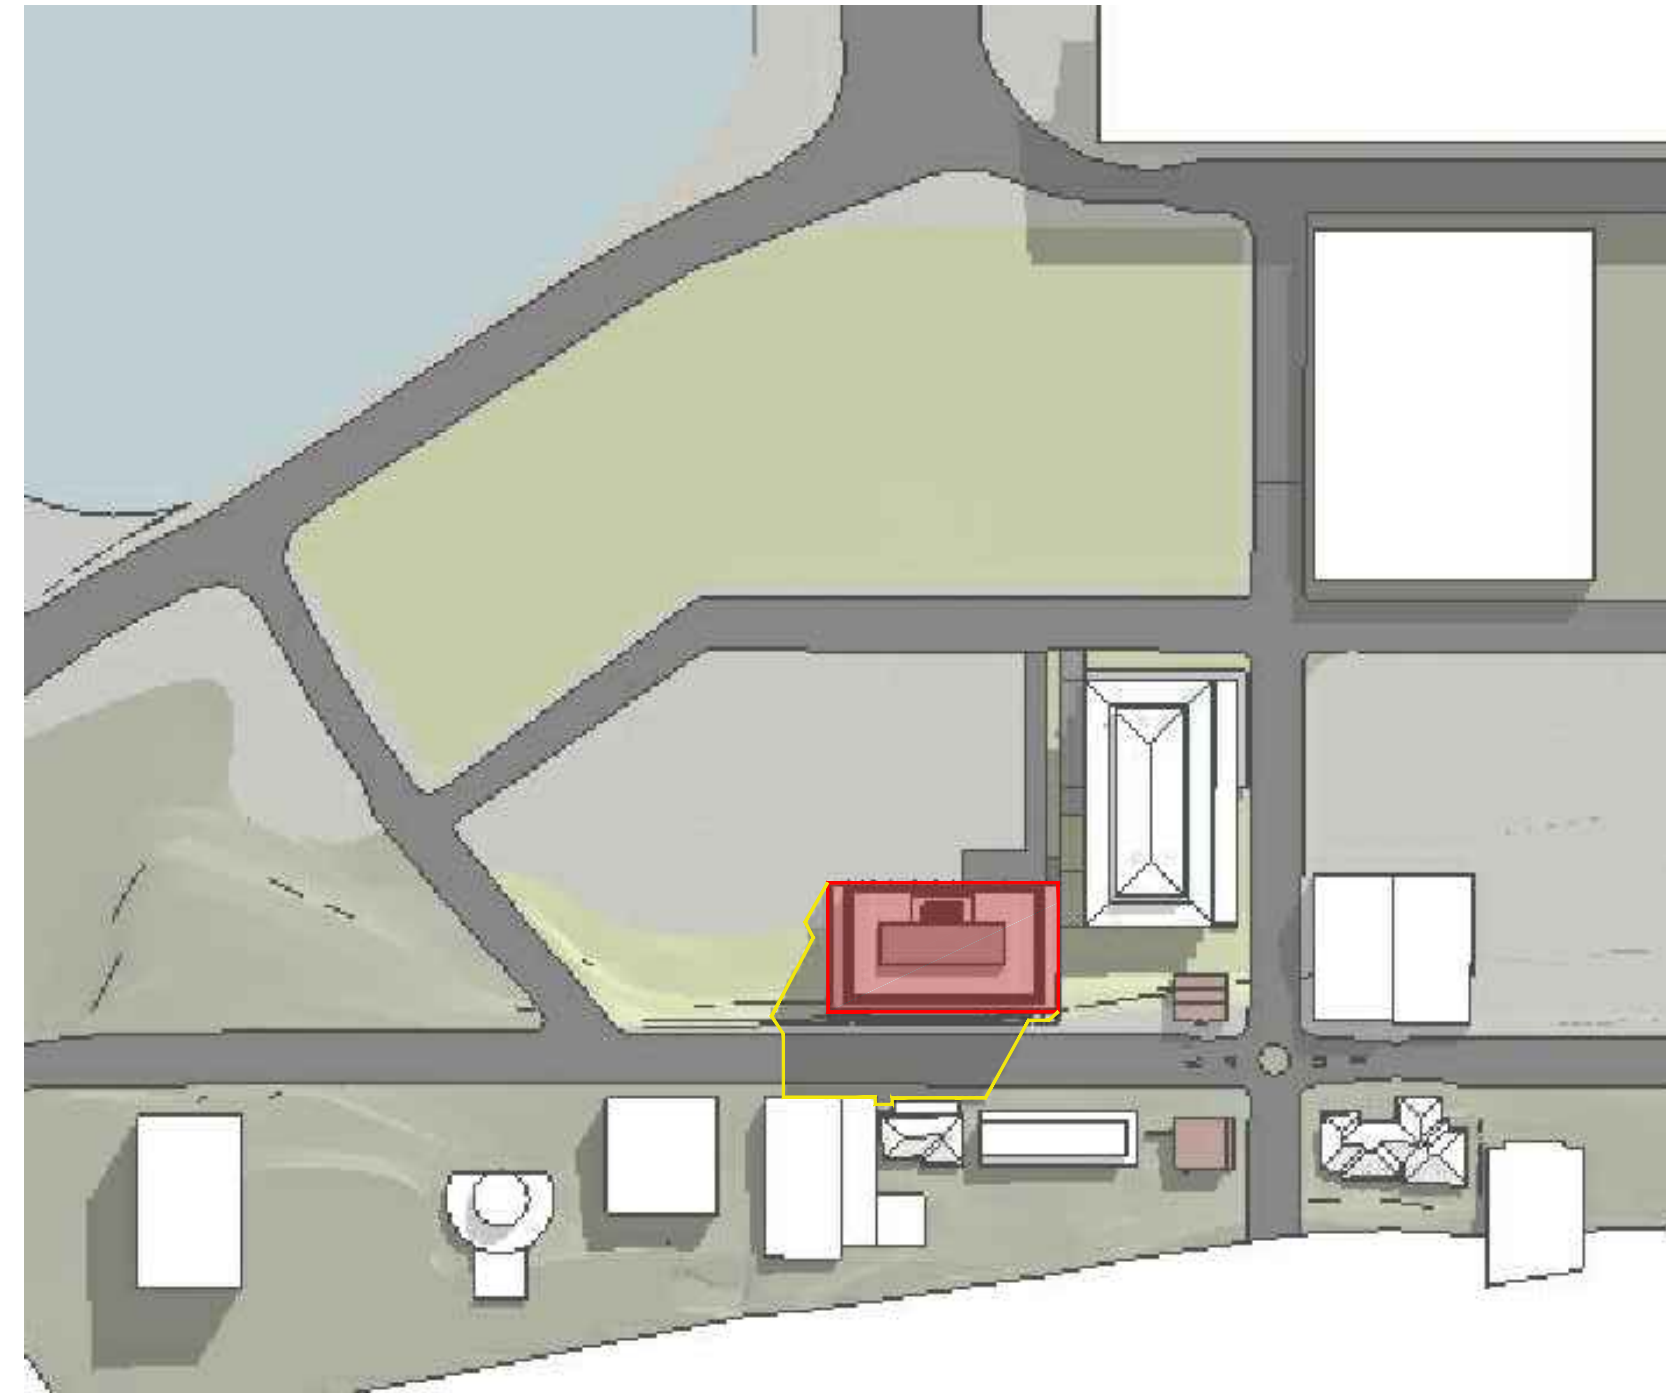


03 SHADOW DIAGRAM 22 MARCH 3PM
NTS

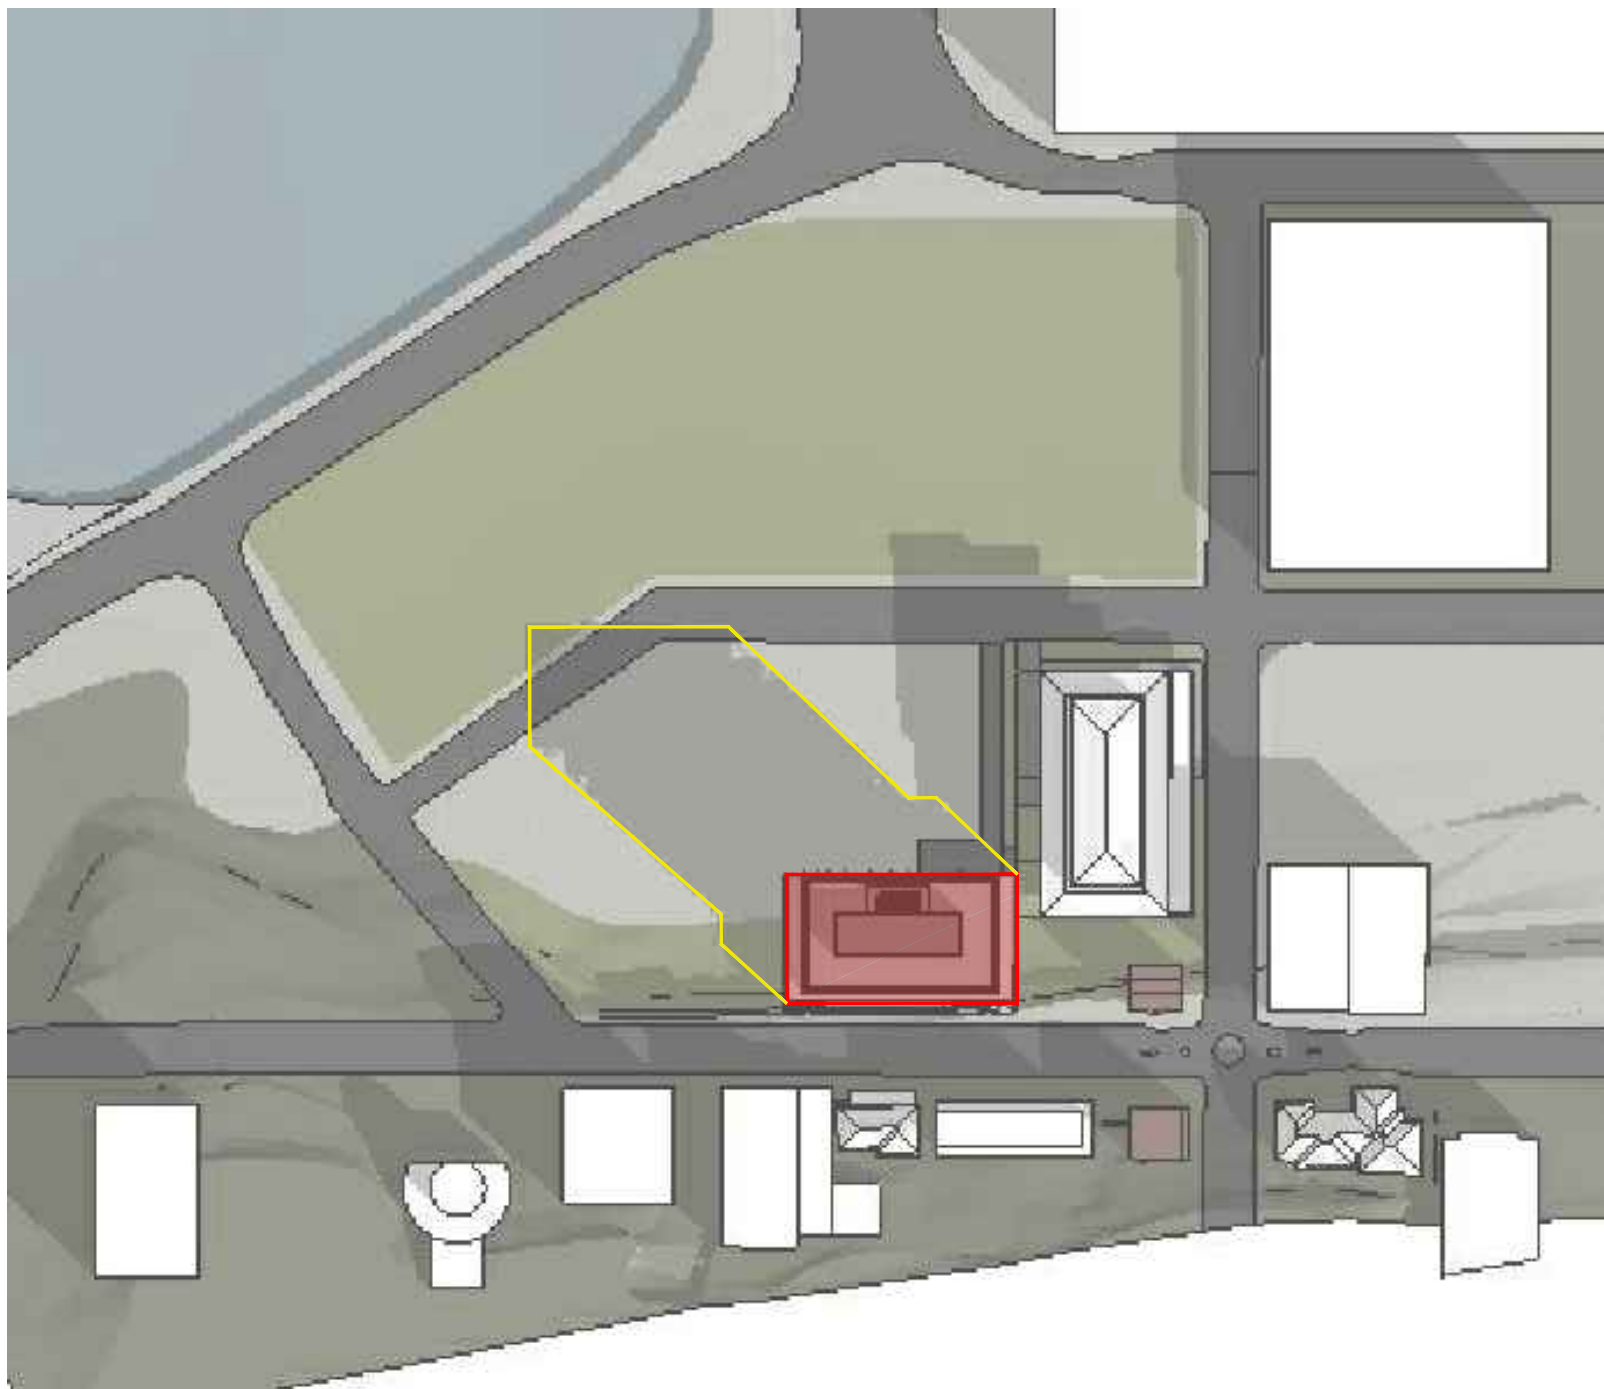

04 SHADOW DIAGRAM 22 JUNE 9AM
NTS

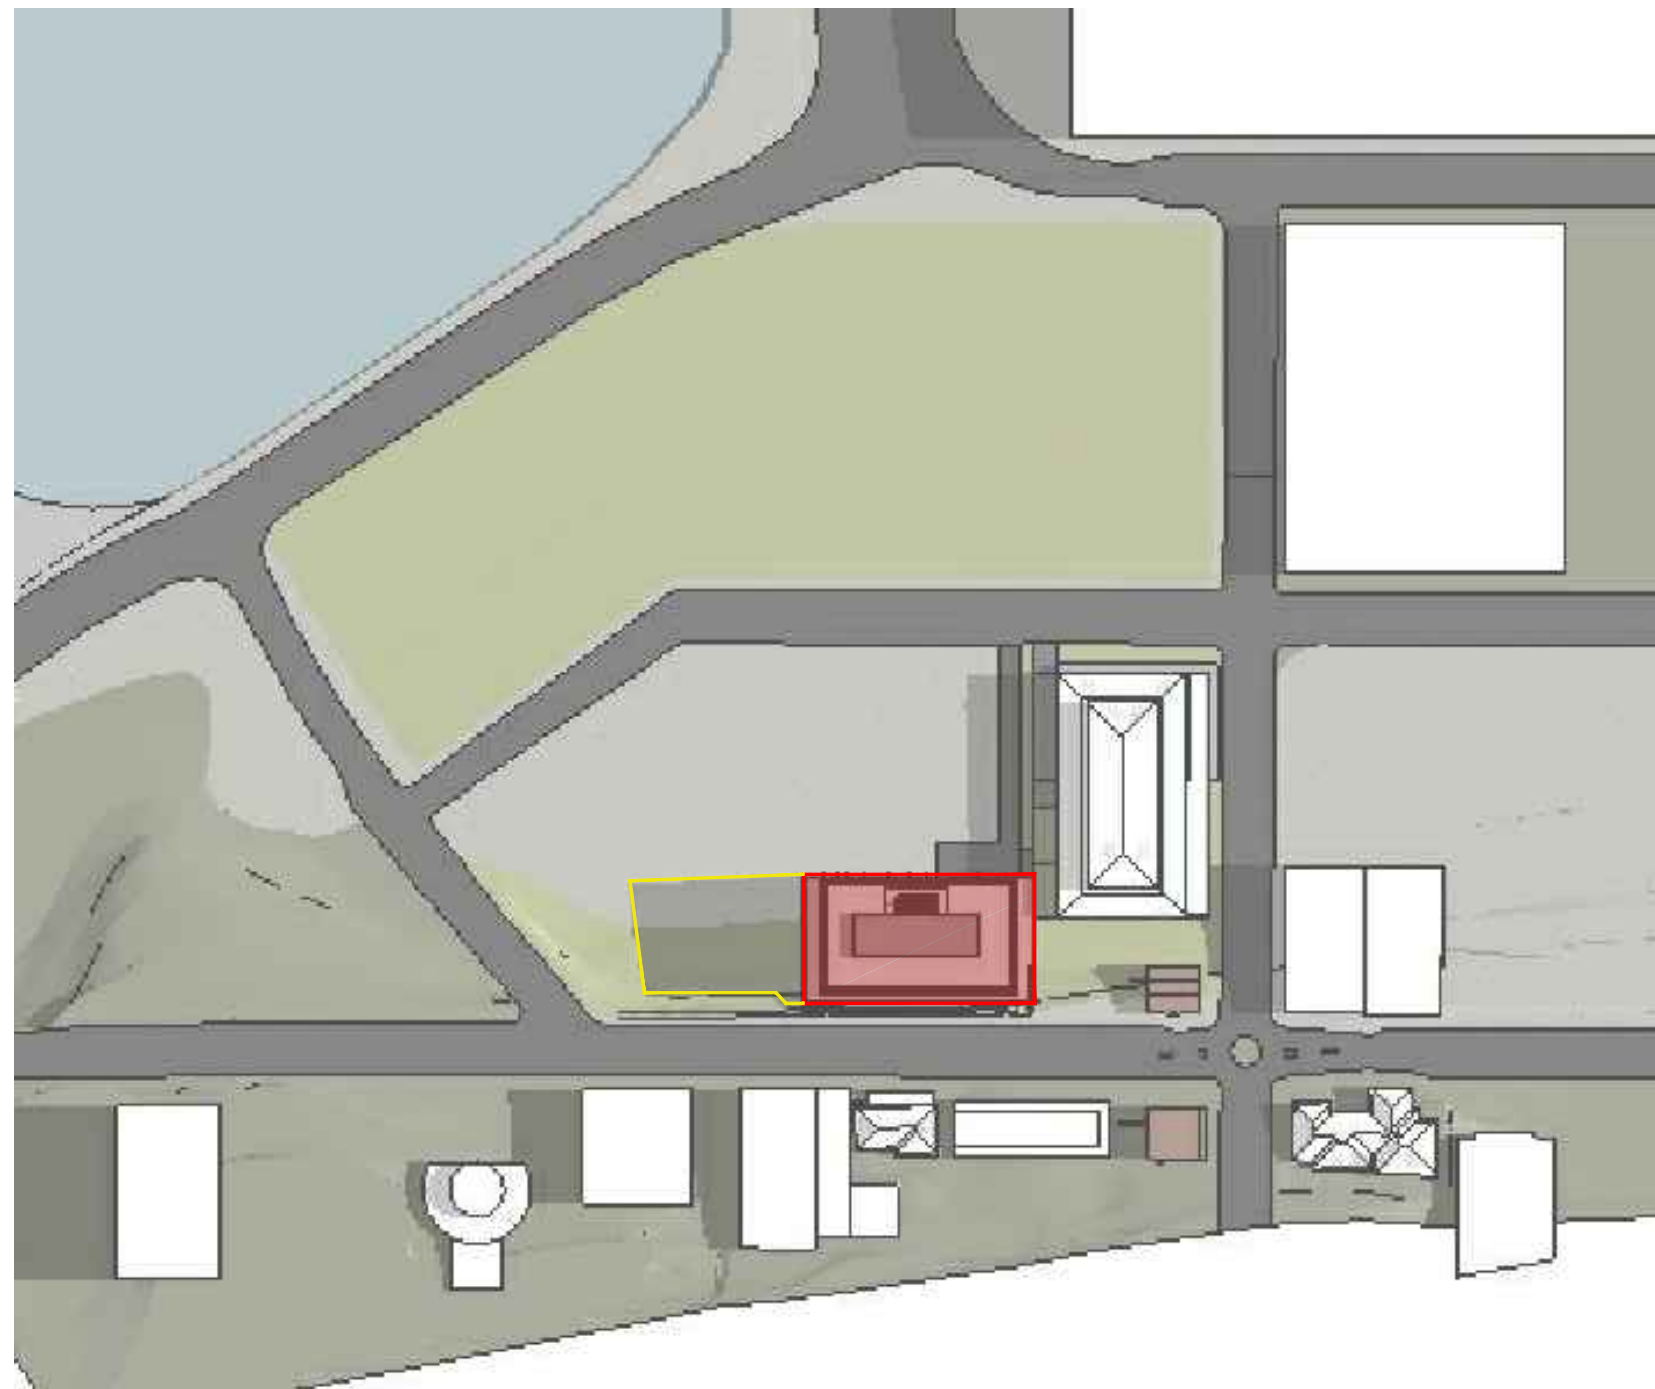

05 SHADOW DIAGRAM 22 JUNE 12 NOON
NTS

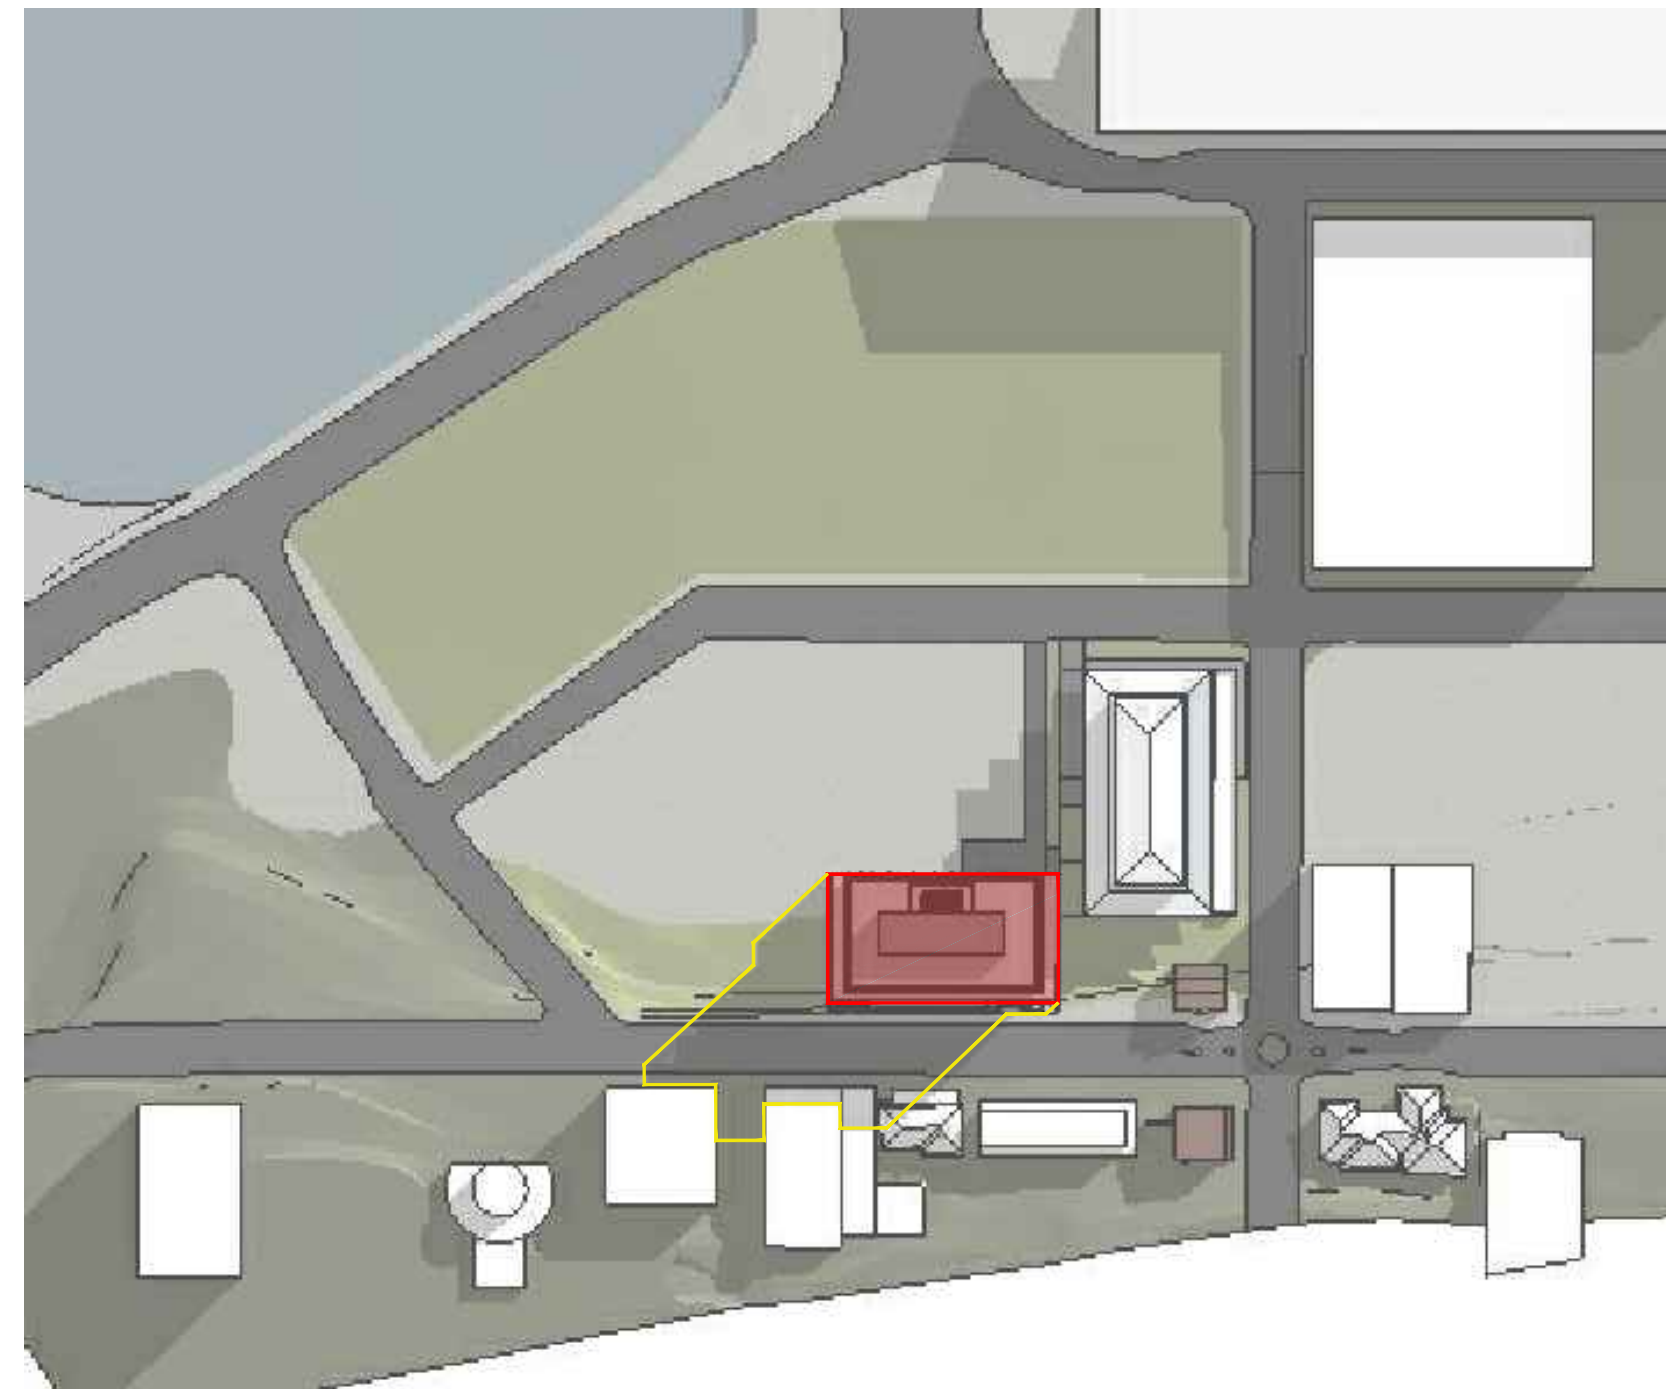

06 SHADOW DIAGRAM 22 JUNE 3PM
NTS

Amendments		
Issue	Description	Date
A	ISSUED FOR DA SUBMISSION	09/03/2016
B	ISSUED FOR DA SUBMISSION	10/03/2016
C	ISSUED FOR FINAL DA SUBMISSION	16/03/2016
D	ISSUED FOR FINAL DA SUBMISSION	12/04/2016

Consultant

Macroplan
L6 39 Martin Place, Sydney
NSW 2000
T +612 9221 5211

Consultant

KJA
L9 2 Elizabeth Plaza, North Sydney
NSW 2060
T +612 9955 5040

Consultant

Douglas Partners
Unit 5, 3 Teamster Close, Tuggerah
NSW 2259
T +612 4351 1422

Consultant

WSP Group
1/41 McLaren St, North Sydney
NSW 2060
T +612 8807 0900

Consultant

John Carr Heritage Design
13 Renwick St, Toronto NSW 2283
T +612 4959 1653 M 0411 550 303

Consultant

Morris Goding
Studio 106/56, Bowman St, Pyrmont
NSW 2009
T +612 9692 9322

Consultant

Rider Levett Bucknall
L19, 141 Walker St, North Sydney
NSW 2060
T +612 9822 2277

Consultant

Travers Ecology
38A The Avenue, Mt. Penang Parkland
Kariong (Gosford) NSW 2250
T +612 4340 5331

Consultant

Cardno
34/205-207 Albany St, North Gosford
NSW 2250
T +612 4323 2558

Consultant

JBA Urban Planning
Level 7, 77 Berry St, North Sydney
PO Box 375, North Sydney NSW 2059
T +612 9956 6962

Client



Group GSA Pty Ltd ABN 76 002 113 779
Level 7, 80 William St East Sydney NSW
Australia 2011 www.groupgsa.com

T +612 9361 4144 F +612 9332 3458
architecture interior design urban design landscape
nom architect M. Sheldon 3990

Project Title

**32 MANN STREET,
GOSFORD**

Drawing Title

**SHADOW DIAGRAMS
22 / MARCH & 22 / JUNE
9AM, 12 NOON & 3PM**

Scale NTS @ A1

Drawing created (date) 02/10/2015

By MT

Plotted and checked by MT


Verified MT


Approved MT

Drawing No Issue


15530 4000 D

This drawing is the copyright of Group GSA Pty Ltd and
may not be altered, reproduced or transmitted in any
form or by any means in part or in whole without the
written permission of Group GSA Pty Ltd.
All levels and dimensions are to be checked and verified
on site prior to the commencement of any work, making
of shop drawings or fabrication of components.
Do not scale drawings. Use figured Dimensions.

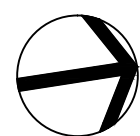


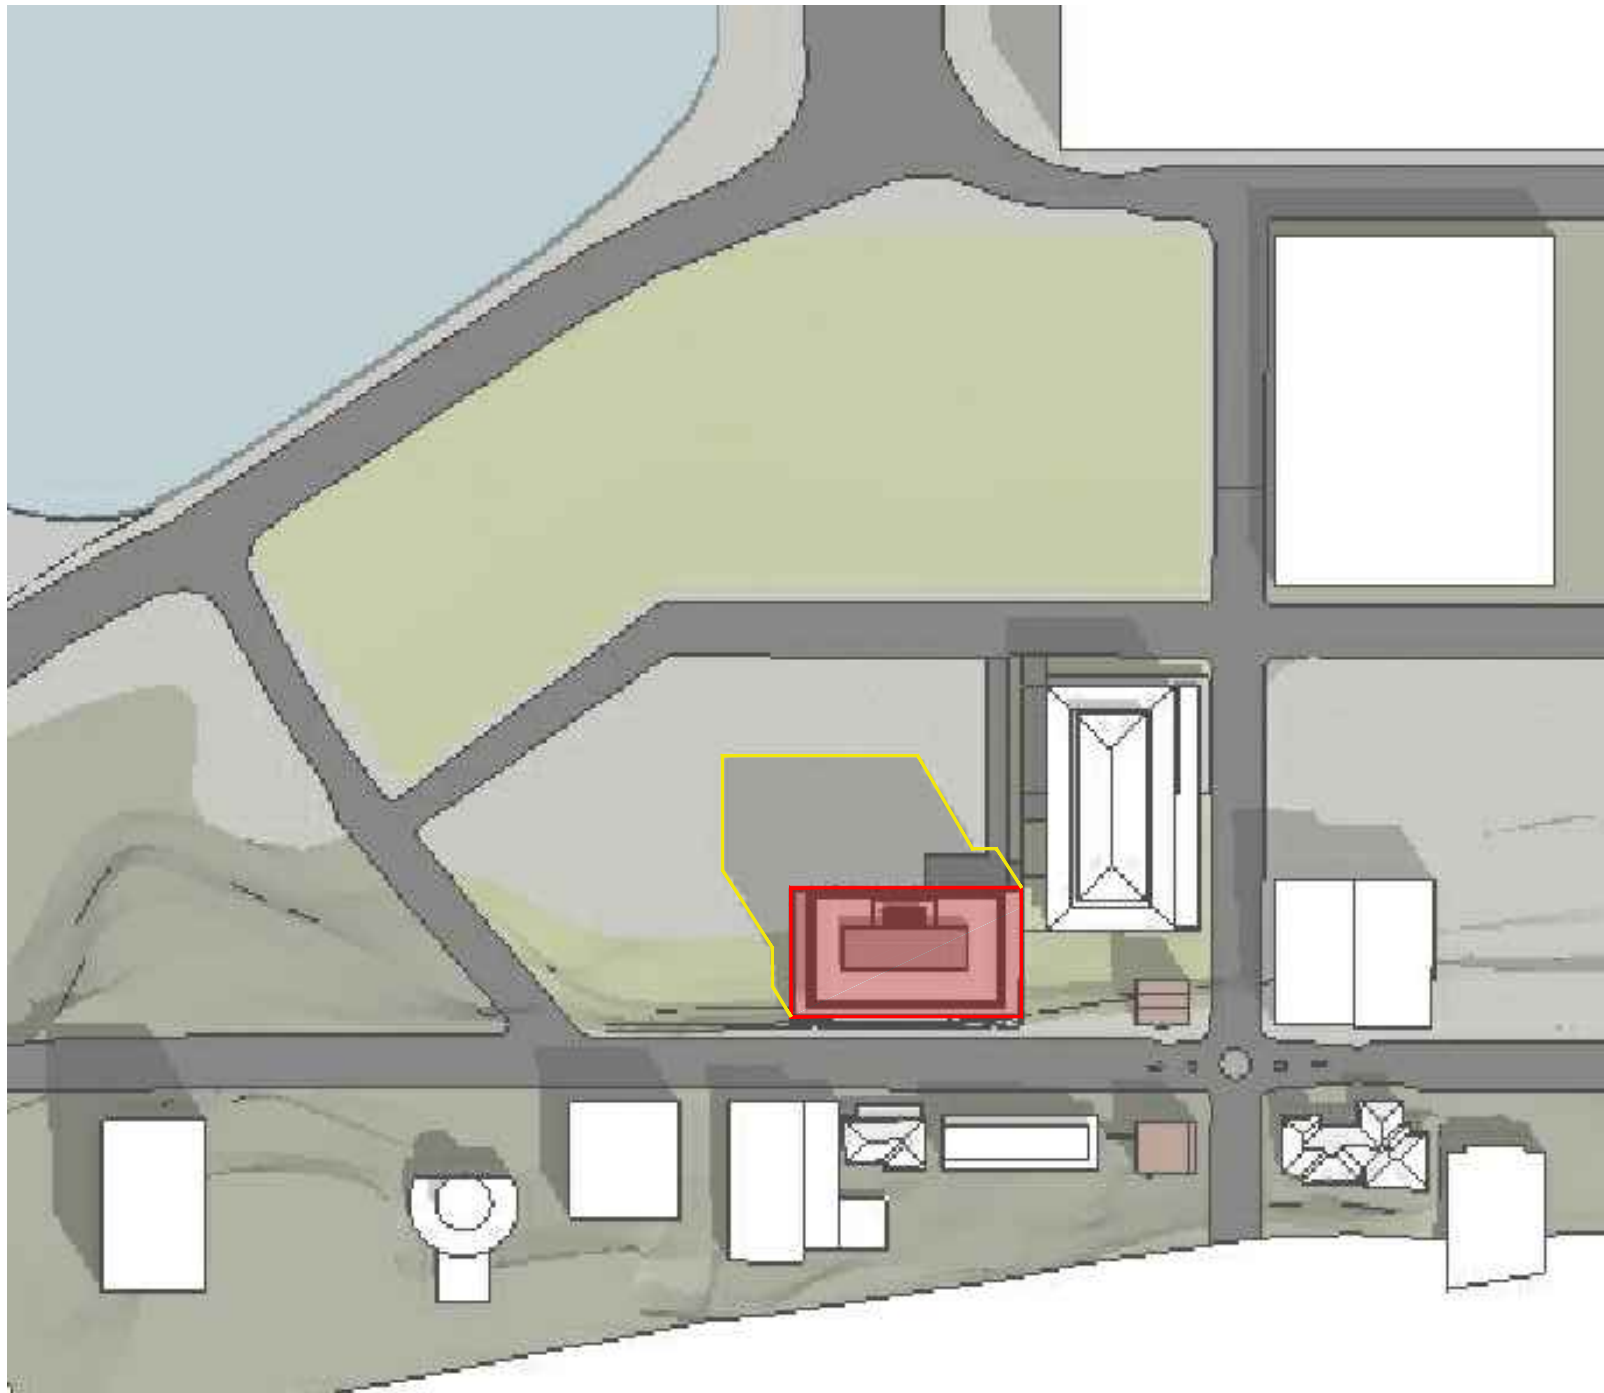


01 SHADOW DIAGRAM 22 SEP 9AM
NTS

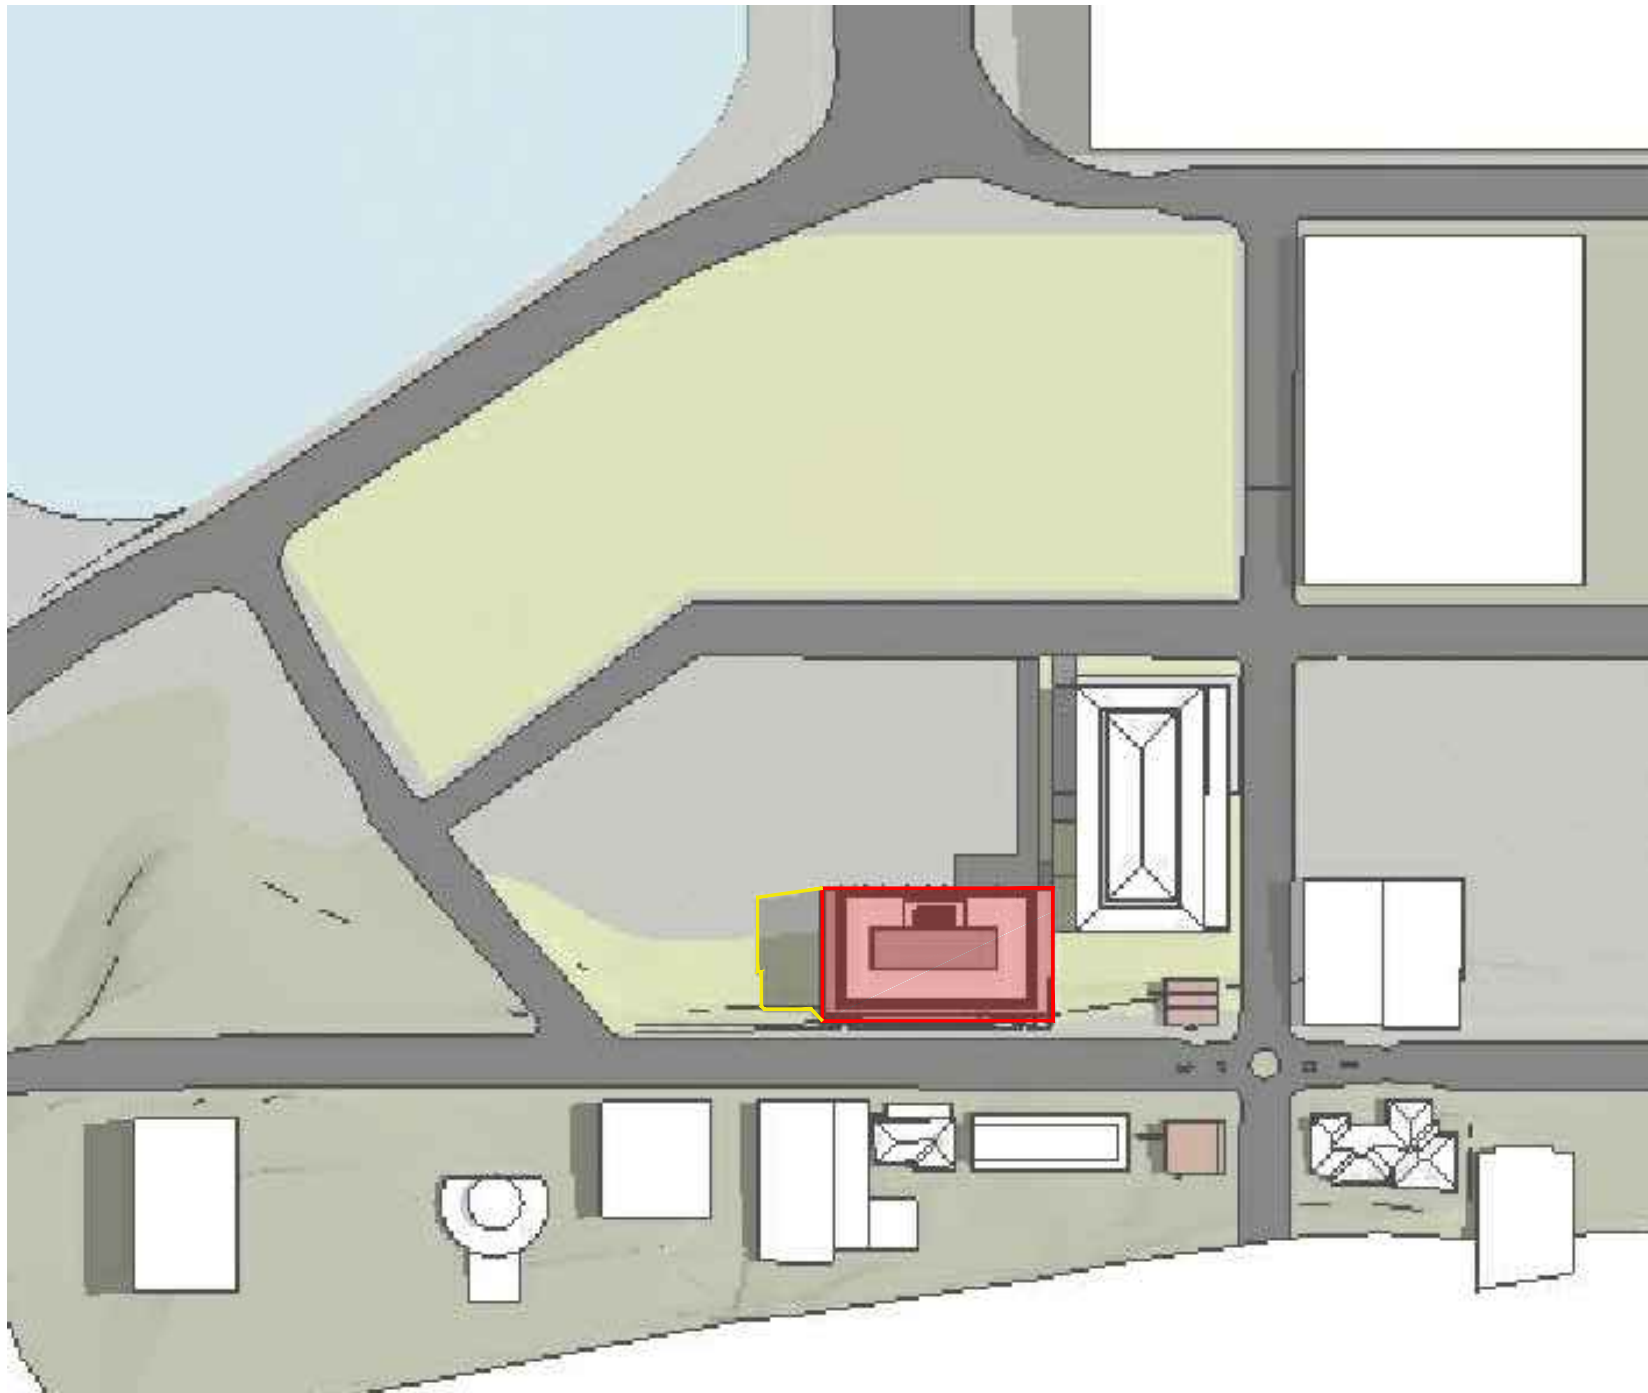


02 SHADOW DIAGRAM 22 SEP 12 NOON
NTS

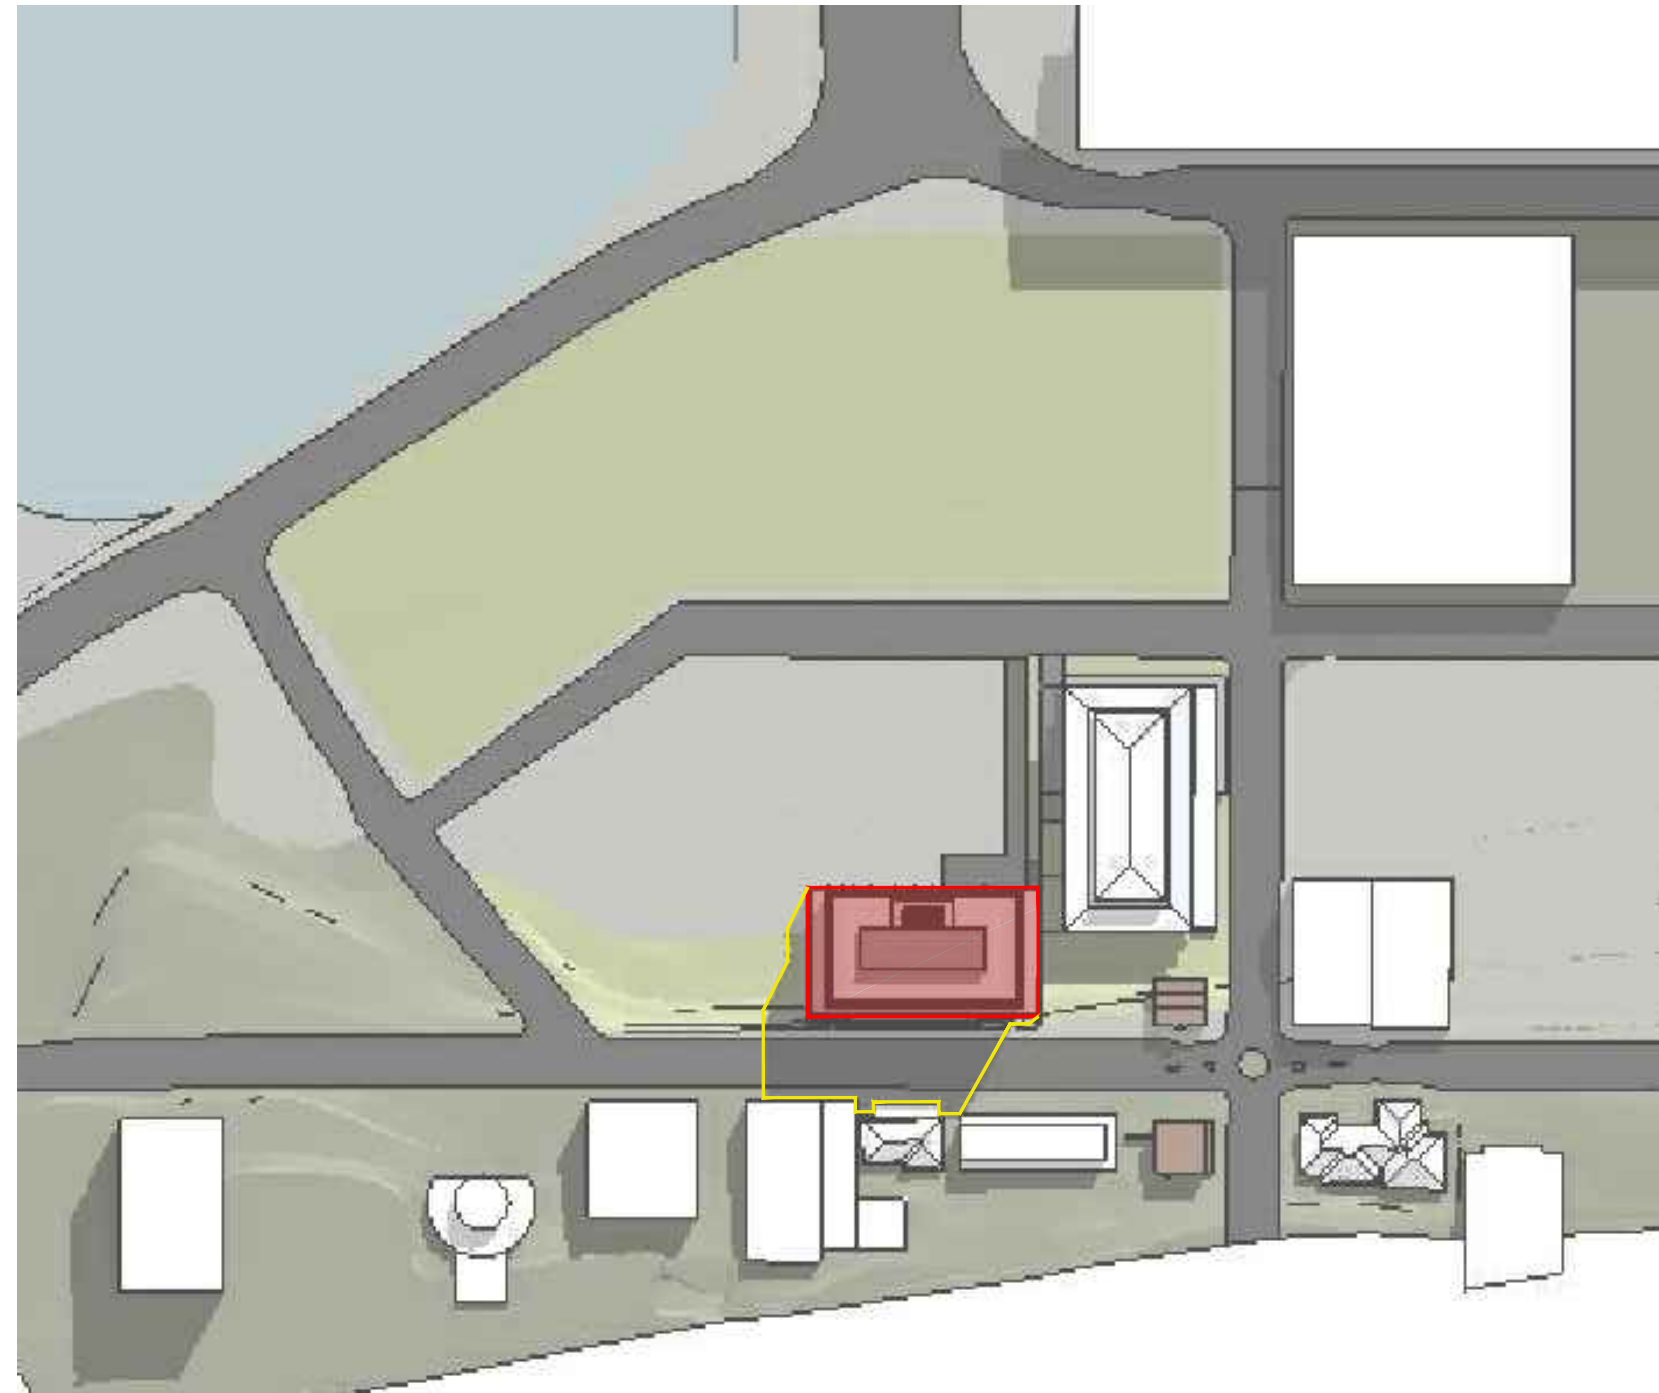


03 SHADOW DIAGRAM 22 SEP 3PM
NTS

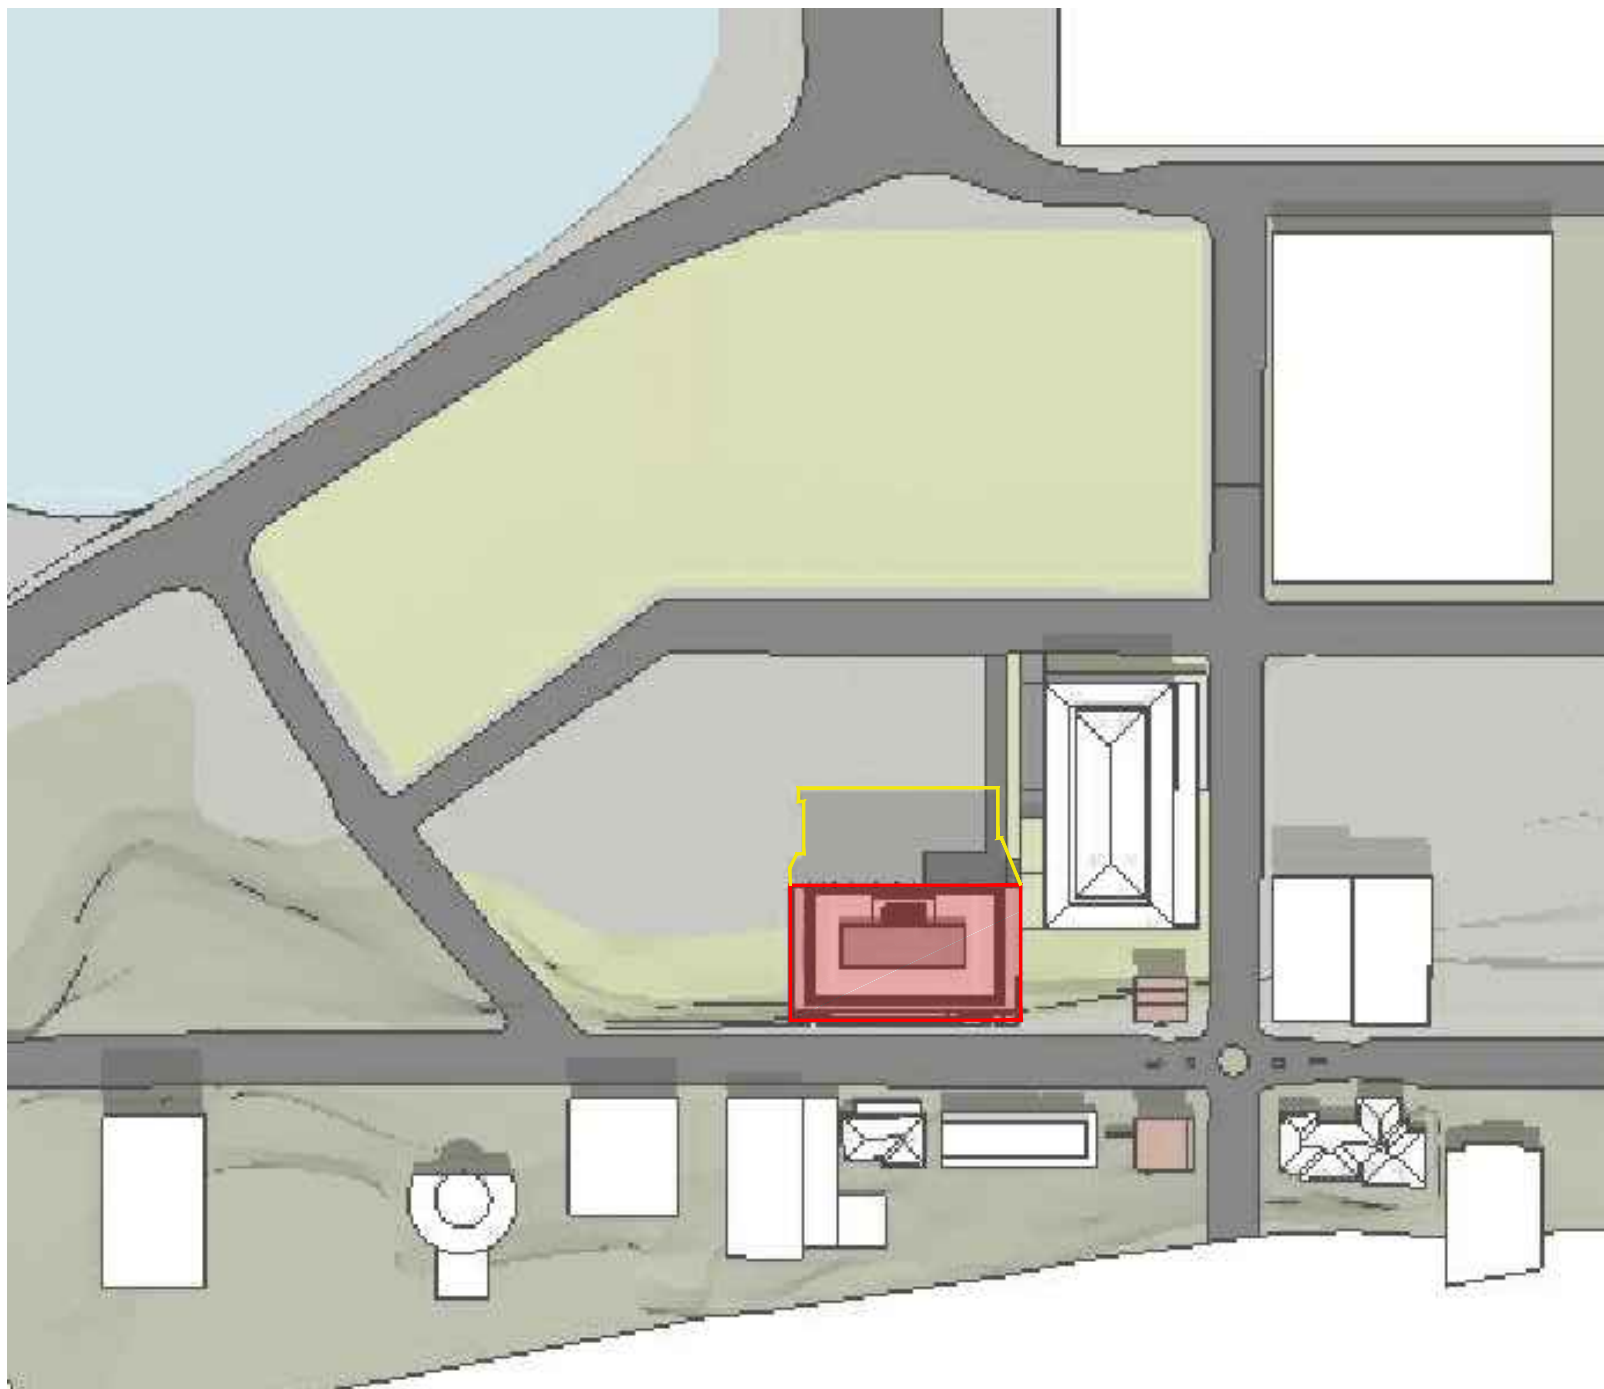

04 SHADOW DIAGRAM 22 DEC 9AM
NTS

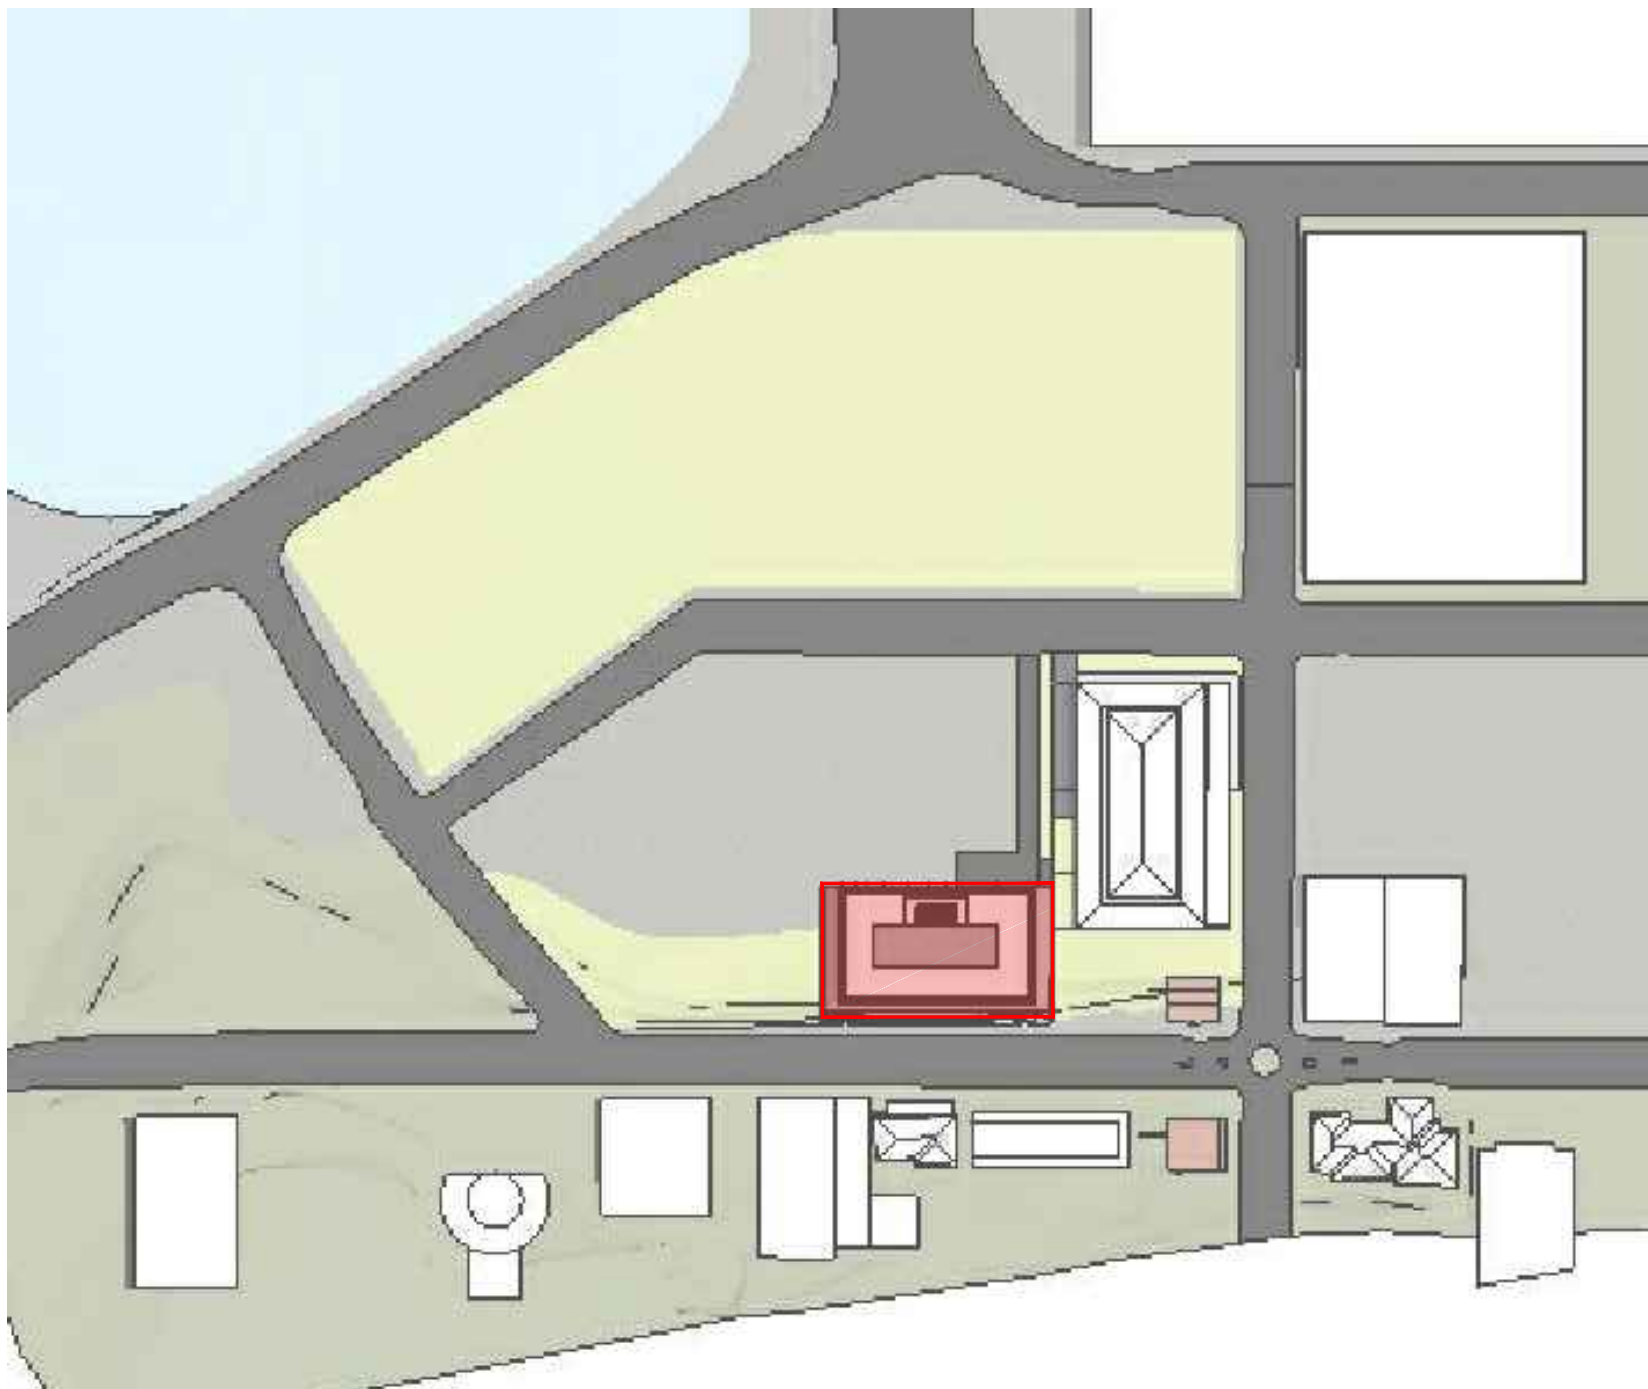

05 SHADOW DIAGRAM 22 DEC 12 NOON
NTS

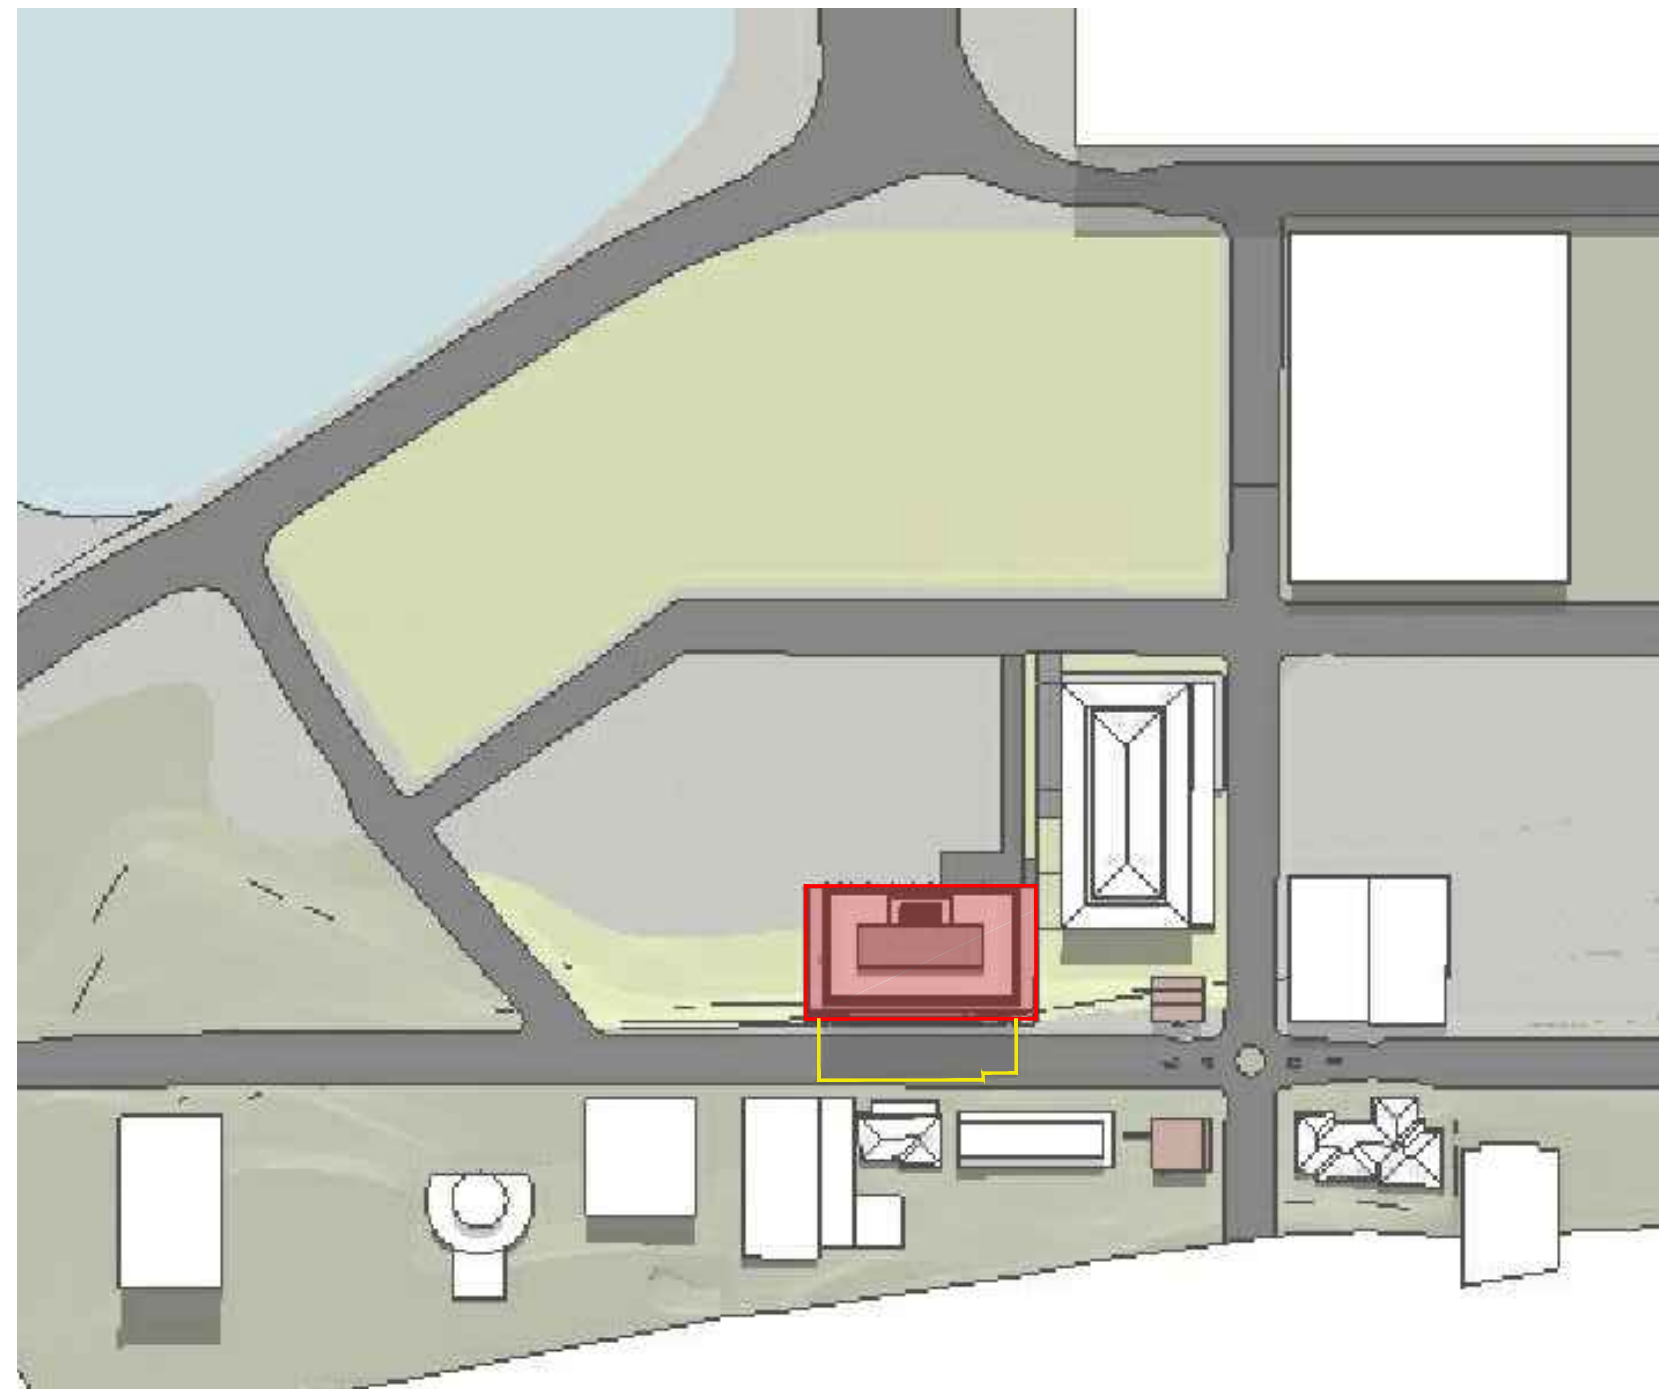

06 SHADOW DIAGRAM 22 DEC 3PM
NTS

Amendments		
Issue	Description	Date
A	ISSUED FOR DA SUBMISSION	09/03/2016
B	ISSUED FOR DA SUBMISSION	10/03/2016
C	ISSUED FOR FINAL DA SUBMISSION	16/03/2016
D	ISSUED FOR FINAL DA SUBMISSION	12/04/2016

Consultant

Macroplan
L6 39 Martin Place, Sydney
NSW 2000
T +612 9221 5211

Consultant

KJA
L9 2 Elizabeth Plaza, North Sydney
NSW 2060
T +612 9955 5040

Consultant

Douglas Partners
Unit 5, 3 Teamster Close, Tuggerah
NSW 2259
T +612 4351 1422

Consultant

WSP Group
1/41 McLaren St, North Sydney
NSW 2060
T +612 8807 0900

Consultant

John Carr Heritage Design
13 Renwick St, Toronto NSW 2283
T +612 4959 1653 M 0411 550 303

Consultant

Morris Goding
Studio 106/56, Bowman St, Pyrmont
NSW 2009
T +612 9692 9322

Consultant

Rider Levett Bucknall
L19, 141 Walker St, North Sydney
NSW 2060
T +612 9822 2277

Consultant

Travers Ecology
38A The Avenue, Mt. Penang Parkland
Kariong (Gosford) NSW 2250
T +612 4340 5331

Consultant

Cardno
34/205-207 Albany St, North Gosford
NSW 2250
T +612 4323 2558

Consultant

JBA Urban Planning
Level 7, 77 Berry St, North Sydney
PO Box 375, North Sydney NSW 2059
T +612 9956 6962

Client



Group GSA Pty Ltd ABN 76 002 113 779
Level 7, 80 William St East Sydney NSW
Australia 2011 www.groupgsa.com

T +612 9361 4144 F +612 9332 3458
architecture interior design urban design landscape
nom architect M. Sheldon 3990

Project Title

**32 MANN STREET,
GOSFORD**

Drawing Title

**SHADOW DIAGRAMS
22 / SEP & 22 / DEC
9AM, 12 NOON & 3PM**

Scale NTS @ A1

Drawing created (date) 02/10/2015

By MT


Plotted and checked by MT

Verified MT


Approved MT

Drawing No Issue


15530 4001 D

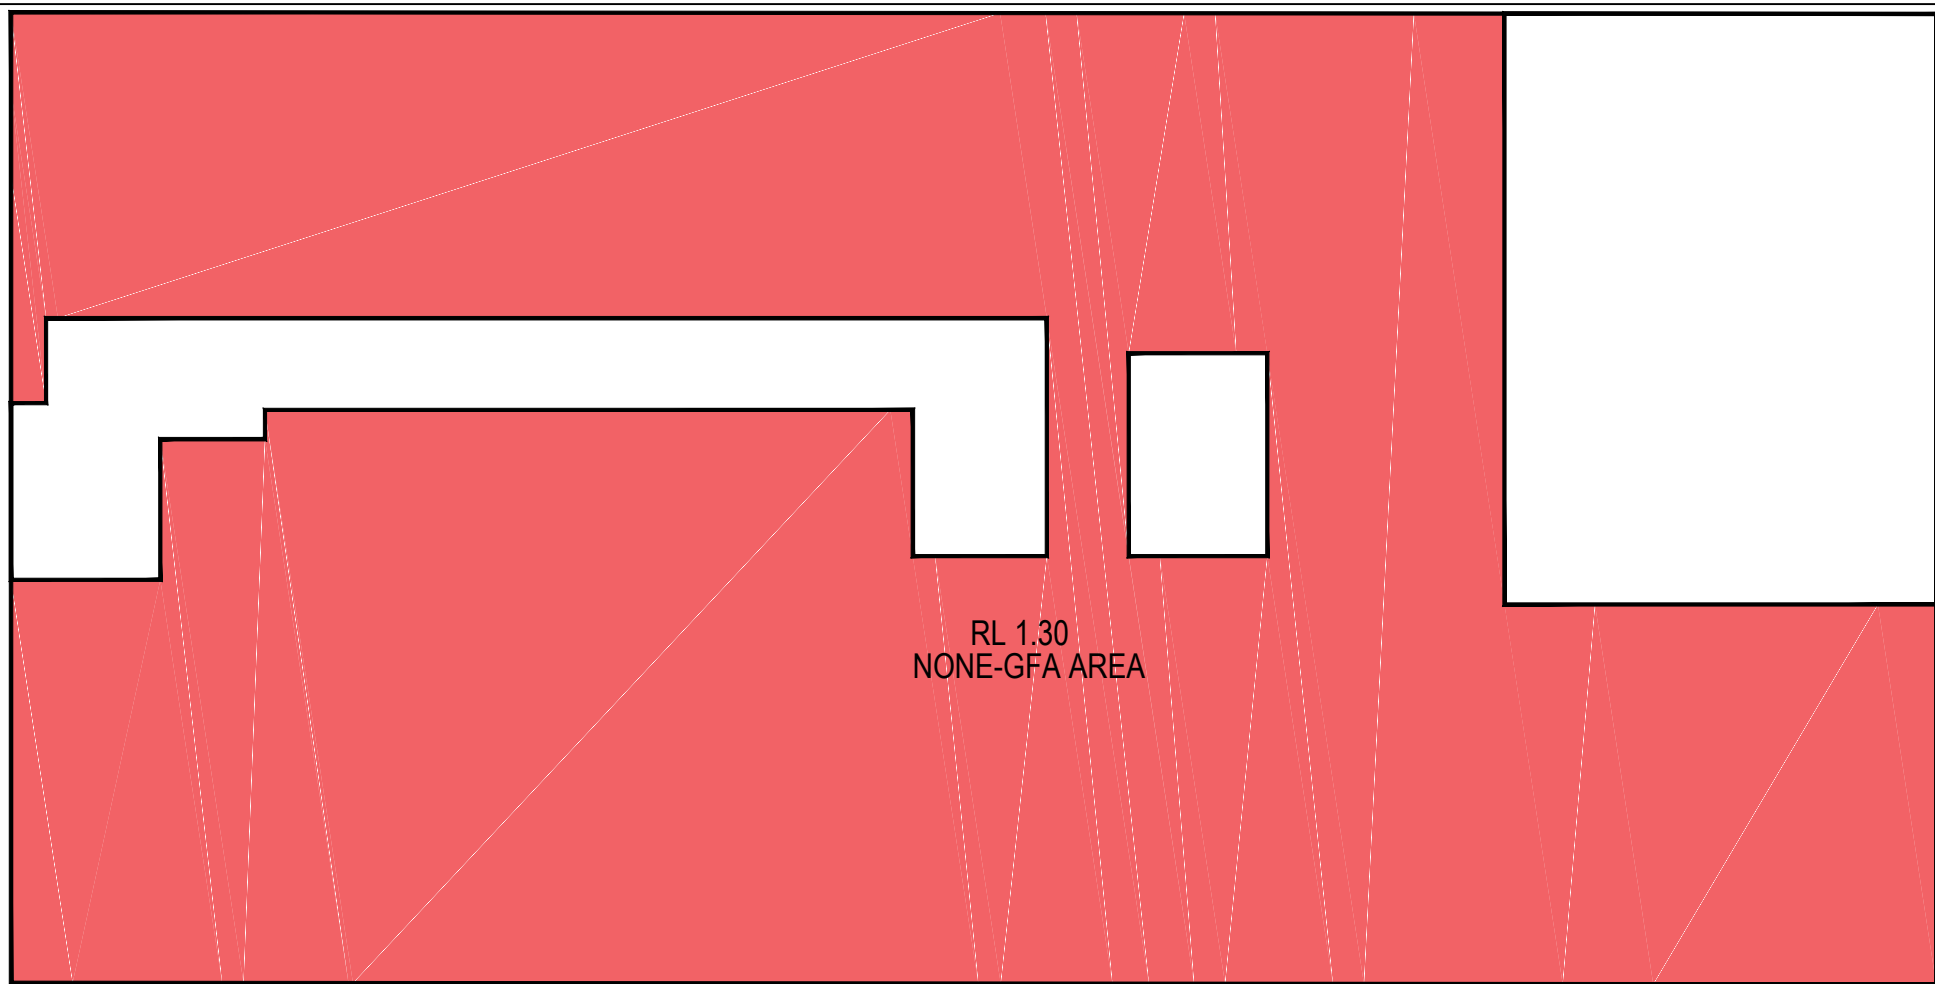


01 LEVEL -3 CARPARK PLAN
NTS

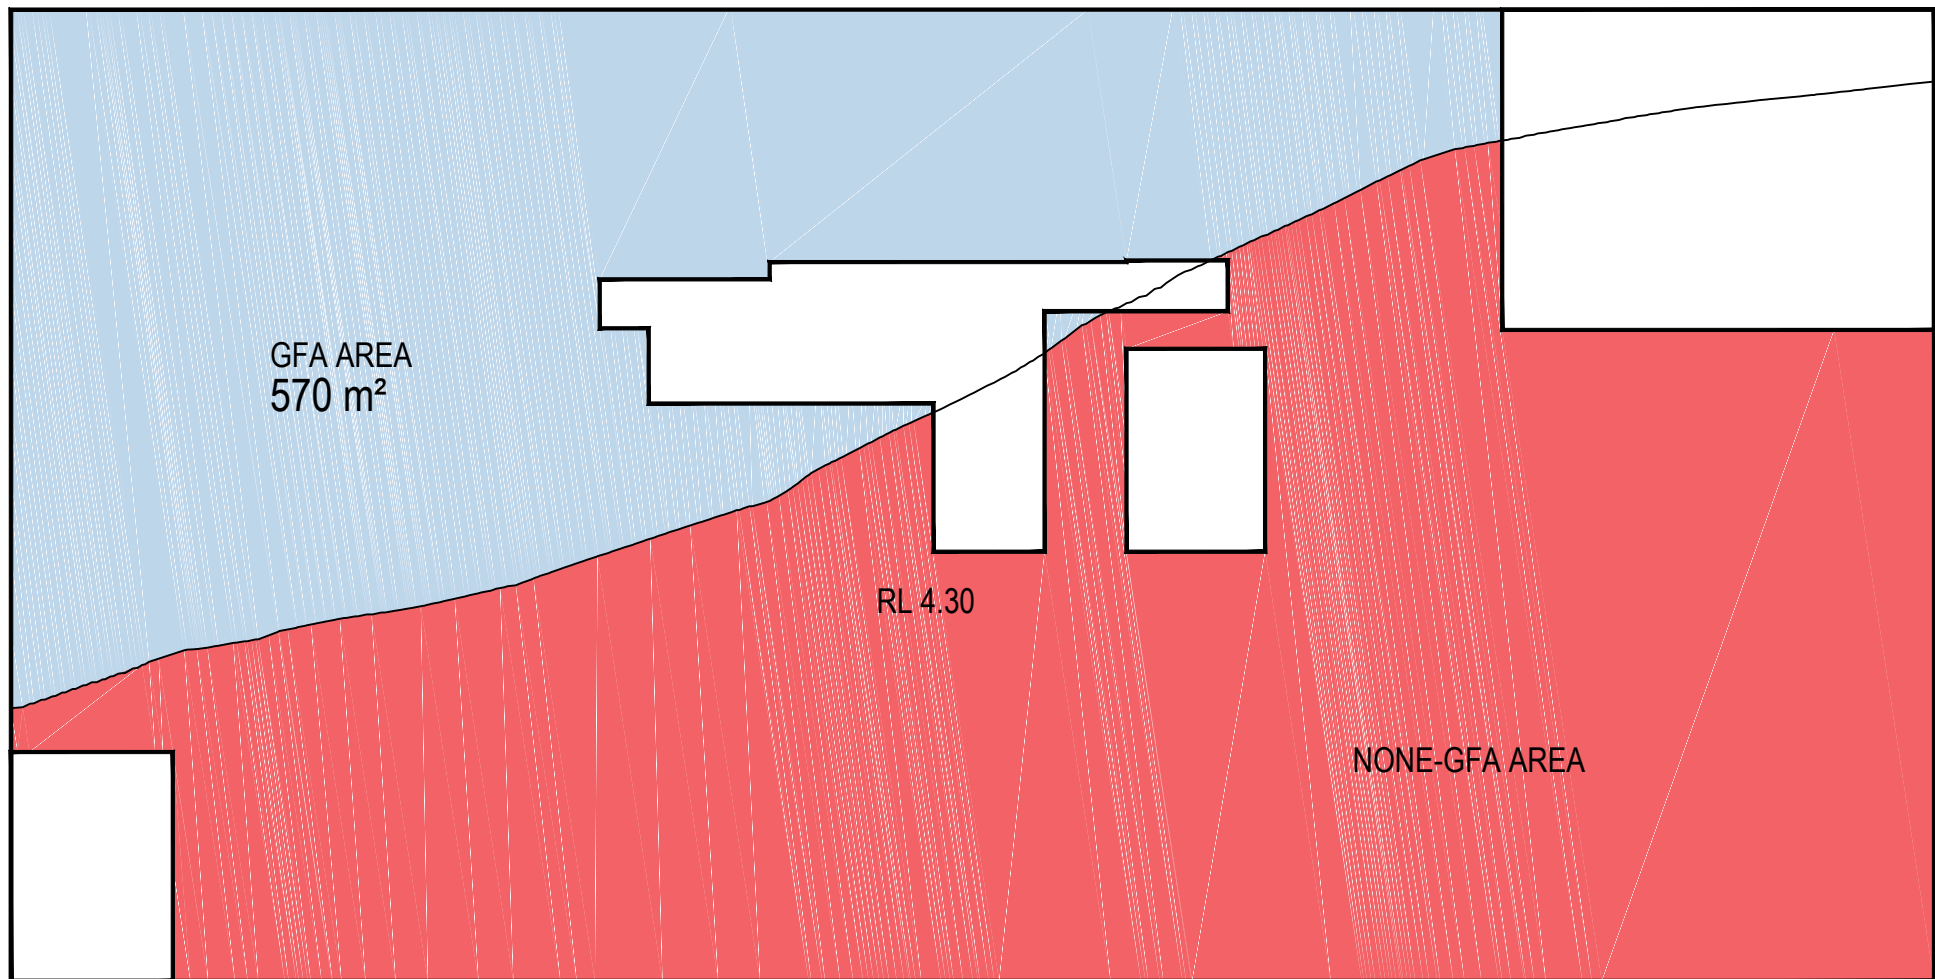


02 LEVEL -2 CARPARK PLAN
NTS

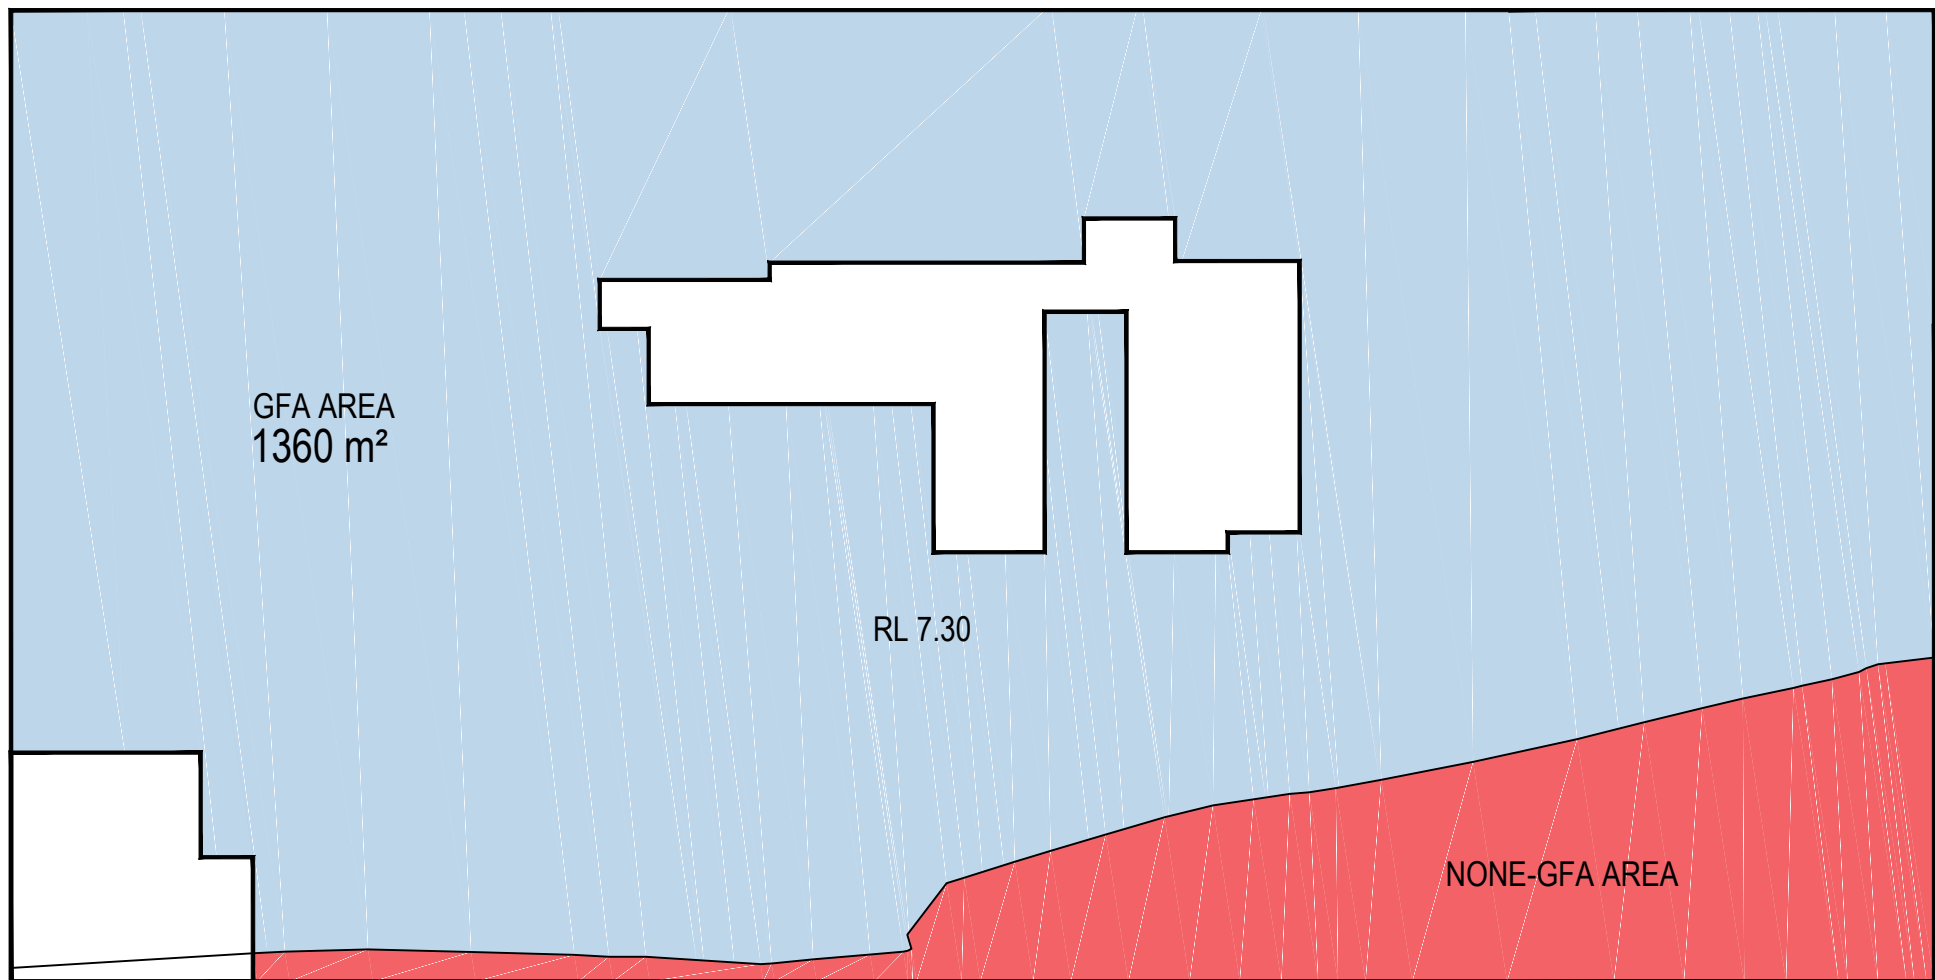


03 LEVEL -1 CARPARK PLAN
NTS

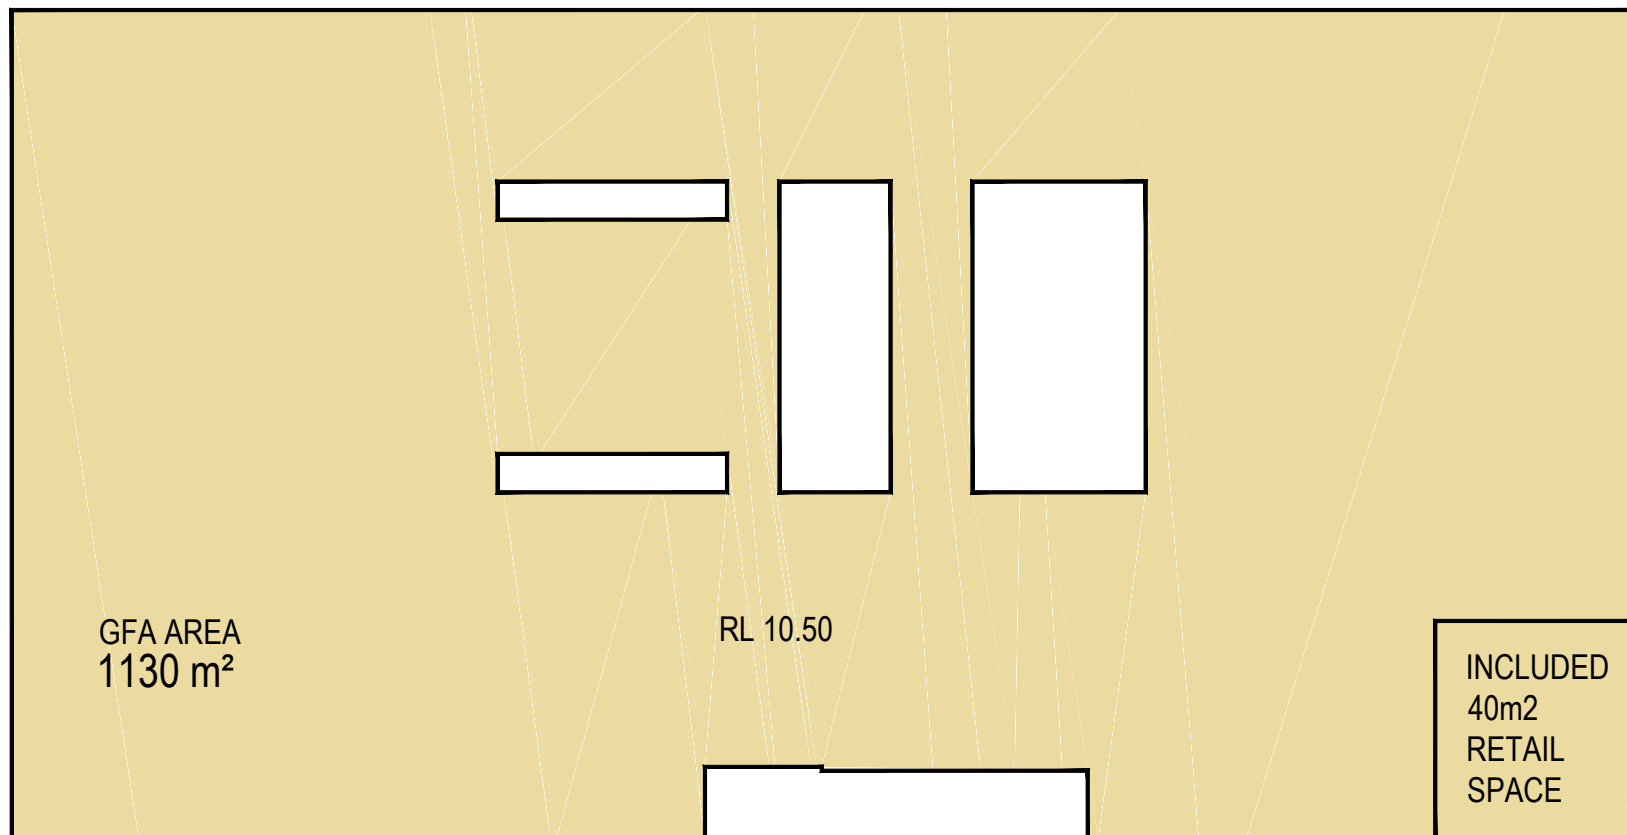


04 LEVEL GROUND PLAN
NTS

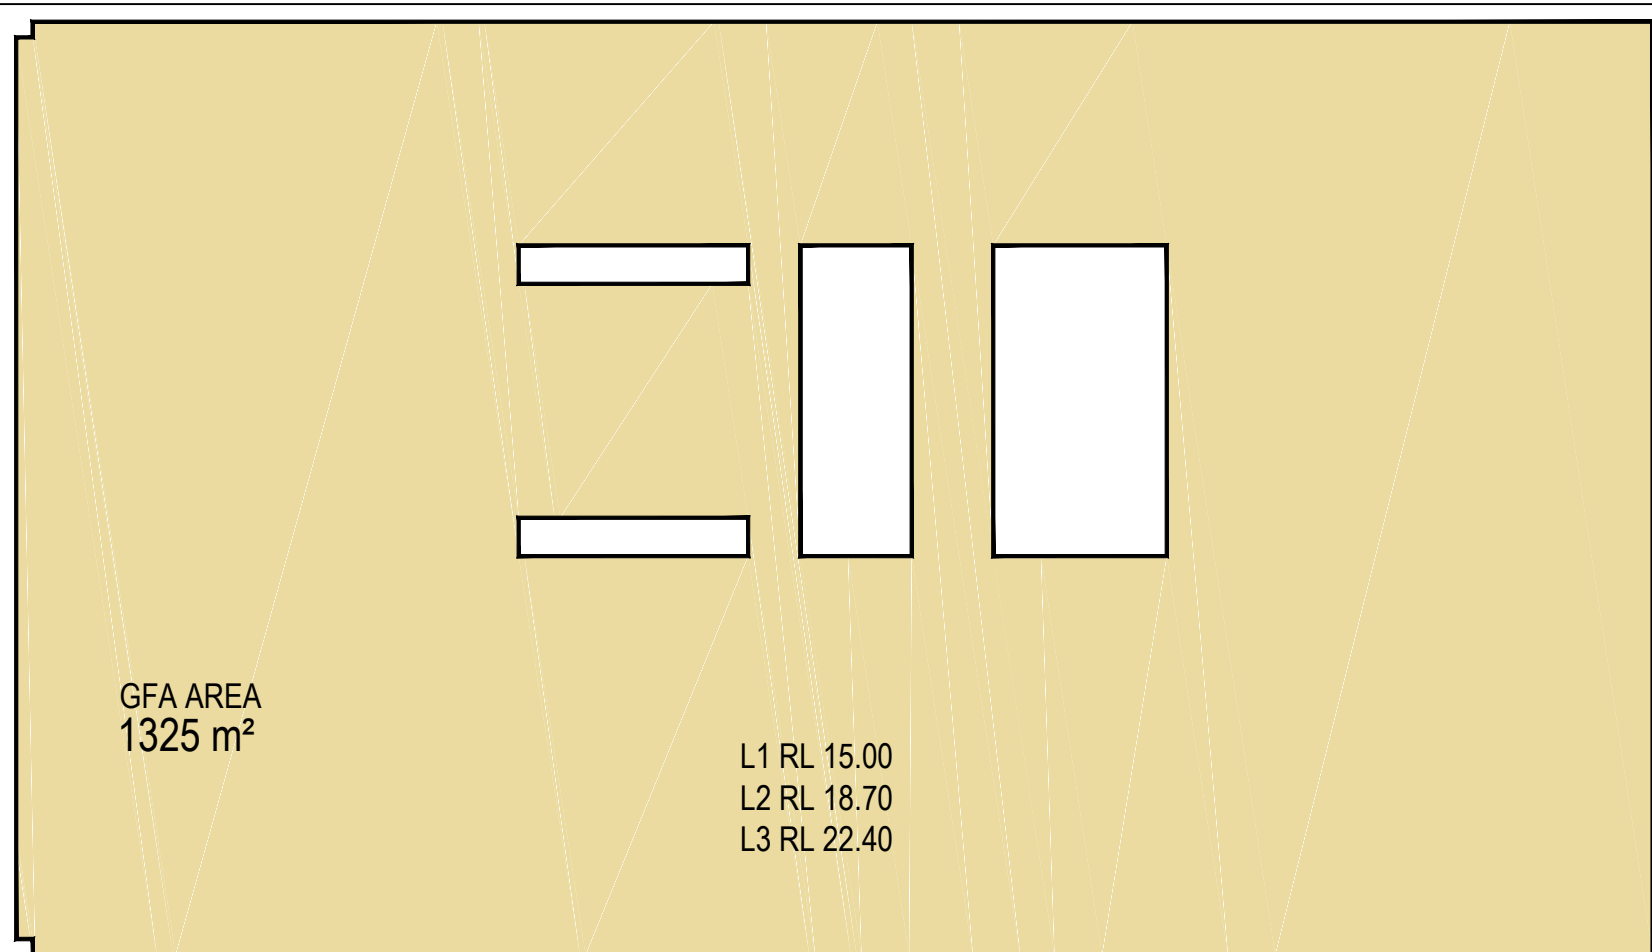

05 LEVEL 1 - 3 PLAN
NTS

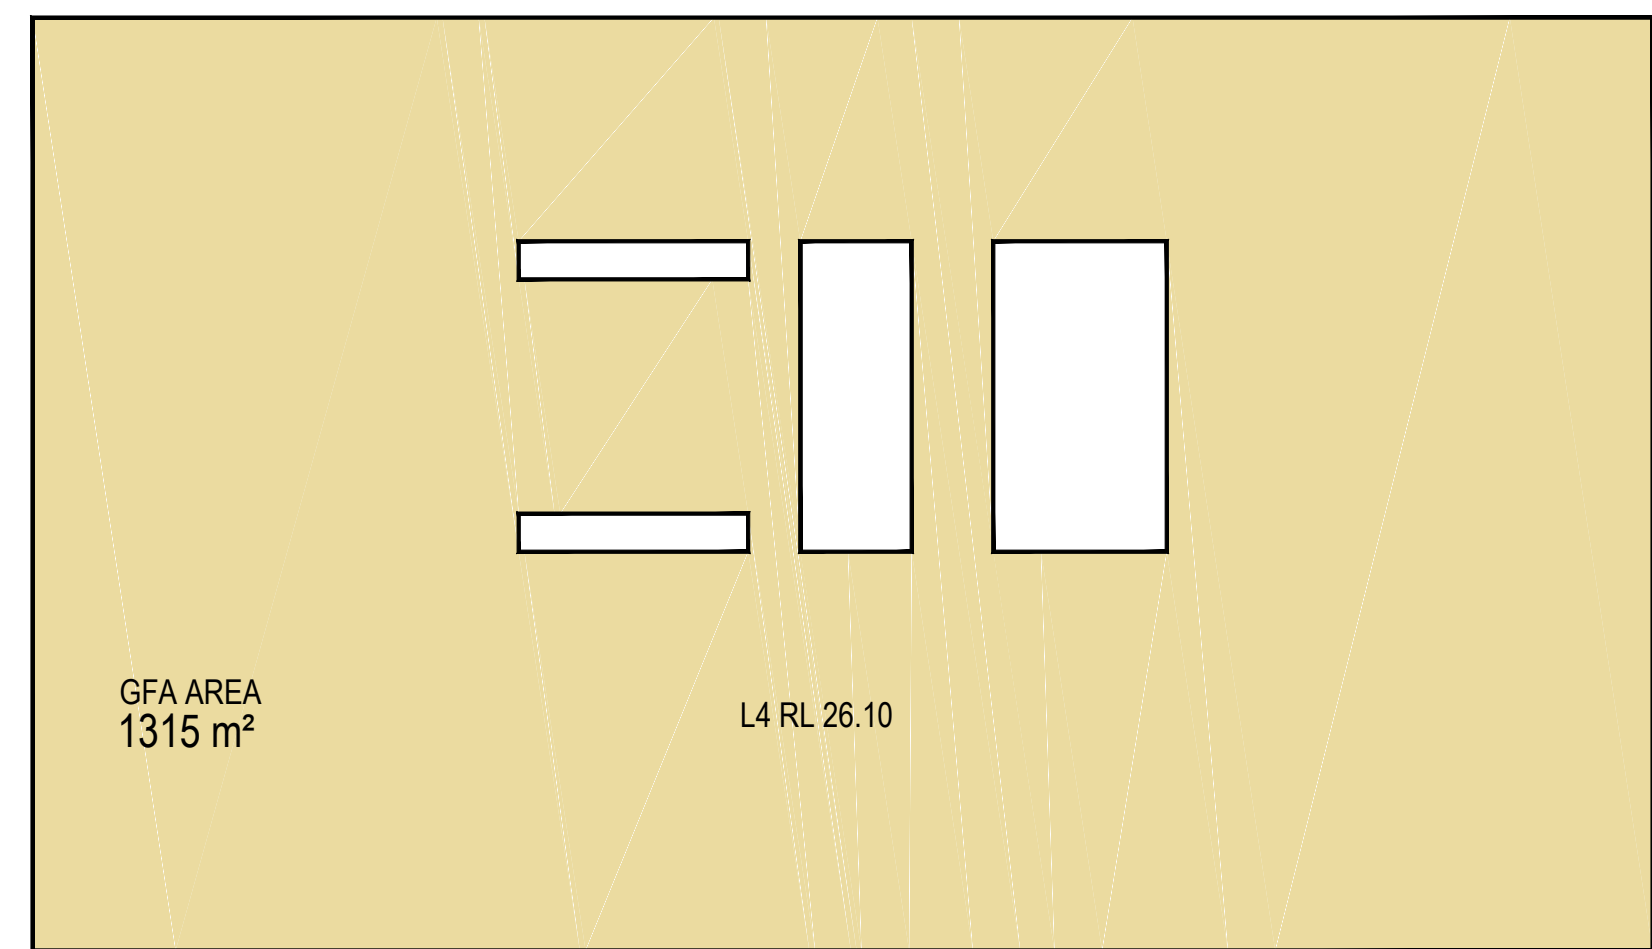

06 LEVEL 4 PLAN
NTS

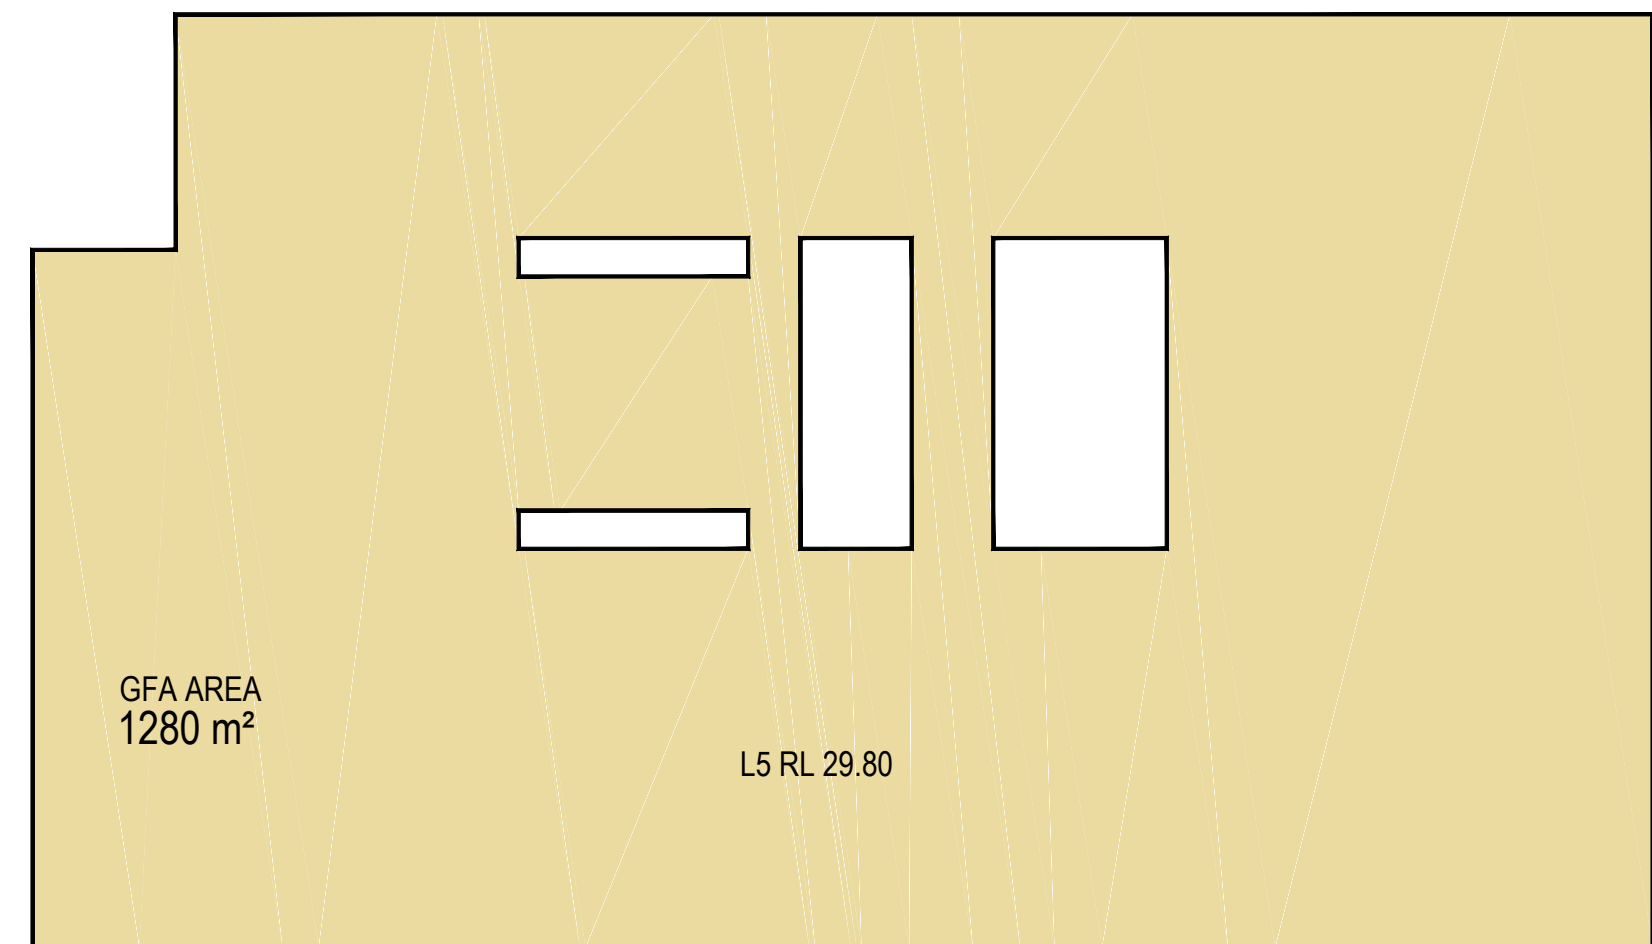

07 LEVEL 5 PLAN
NTS

KEY

- GFA FLOOR AREA (CARPARK) BELOW EXISTING GROUND LEVEL
- GFA FLOOR AREA (CARPARK) ABOVE EXISTING GROUND LEVEL (1930m2)
- GFA BASED ON BUILDING USE (7700m2)

CARPARK CALCULATION

GROUND GFA = 1130m2
LEVEL 1 GFA = 1325m2
LEVEL 2 GFA = 1325m2
LEVEL 3 GFA = 1325m2
LEVEL 4 GFA = 1315m2
LEVEL 5 GFA = 1280m2
TOTAL 7700m2 / 75 = 103 CAR SPACES

Amendments	Issue	Description	Date
A	ISSUED FOR DA SUBMISSION		09/03/2016
B	ISSUED FOR DA SUBMISSION		10/03/2016
C	ISSUED FOR FINAL DA SUBMISSION		16/03/2016

Consultant
Macroplan L6 39 Martin Place, Sydney NSW 2000 T +612 9221 5211
Consultant
KJA L9 2 Elizabeth Plaza, North Sydney NSW 2060 T +612 9955 5040
Consultant
Douglas Partners Unit 5, 3 Teamster Close, Tuggerah NSW 2259 T +612 4351 1422
Consultant
WSP Group 1/41 McLaren St, North Sydney NSW 2060 T +612 8807 0900
Consultant
John Carr Heritage Design 13 Renwick St, Toronto NSW 2283 T +612 4959 1653 M 0411 550 303
Consultant
Morris Goding Studio 106/56, Bowman St, Pyrmont NSW 2009 T +612 9692 9322
Consultant
Rider Levett Bucknall L19, 141 Walker St, North Sydney NSW 2060 T +612 9822 2277
Consultant
Travers Ecology 38A The Avenue, Mt. Penang Parkland Kariong (Gosford) NSW 2250 T +612 4340 5331
Consultant
Cardno 34/205-207 Albany St, North Gosford NSW 2250 T +612 4323 2558
Consultant
JBA Urban Planning Level 7, 77 Berry St, North Sydney PO Box 375, North Sydney NSW 2059 T +612 9956 6962
Client



Group GSA Pty Ltd ABN 76 002 113 779
Level 7, 80 William St East Sydney NSW
Australia 2011 www.groupgsa.com
T +612 9361 4144 F +612 9332 3458
architecture interior design urban design landscape
nom architect M. Sheldon 3990

Project Title
32 MANN STREET,
GOSFORD

Drawing Title
GFA DIAGRAMS

Scale	NTS @ A1
Drawing created (date)	02/10/2015
By	DN
Plotted and checked by	MT
Verified	MT
Approved	MT
Drawing No	Issue
15530	5000 C

This drawing is the copyright of Group GSA Pty Ltd and may not be altered, reproduced or transmitted in any form or by any means in part or in whole without the written permission of Group GSA Pty Ltd.
All levels and dimensions are to be checked and verified on site prior to the commencement of any work, making of shop drawings or fabrication of components.
Do not scale drawings. Use figured Dimensions.

▽ RL 33.70 LEVEL PLANTROOM

3000

▽ RL 29.80 LEVEL 5

3700

▽ RL 26.10 LEVEL 4

3700

▽ RL 22.40 LEVEL 3

3700

▽ RL 18.70 LEVEL 2

3700

▽ RL 15.00 LEVEL 1

3700

▽ RL 10.50 GROUND LEVEL

4500

▽ RL 7.30 B1 LEVEL


3200

▽ RL 4.30 B2 LEVEL

3000

▽ RL 1.30 B3 LEVEL

3000

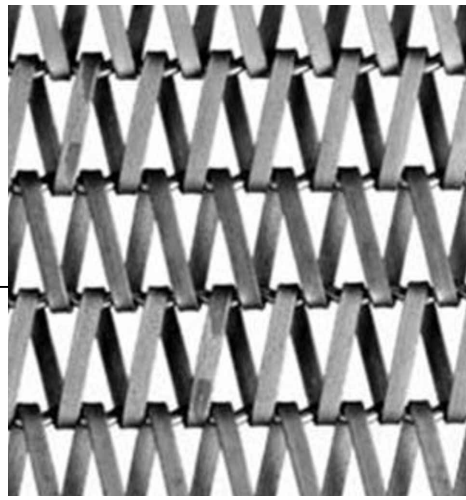


PERFORATED METAL SCREEN ON
THE NORTH & SOUTH FACADE

PRE-FINISHED METAL CLADDING



SANDSTONE CLADDING

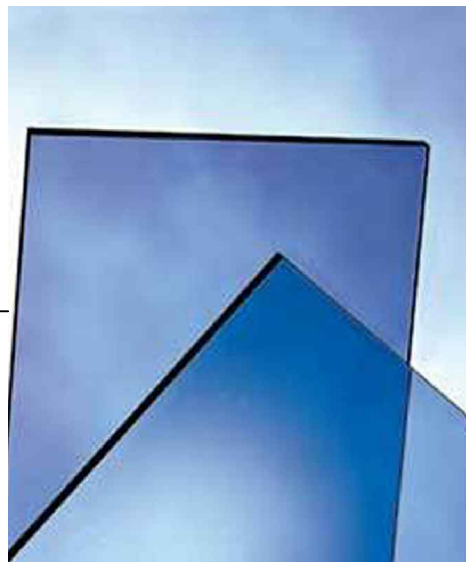

PERFORMANCE GLASS

PRE-FINISHED METAL FRAME



PRECAST PANEL

01 PART WEST ELEVATION
NTS

Amendments		
Issue	Description	Date
A	ISSUED FOR DA SUBMISSION	09/03/2016
B	ISSUED FOR DA SUBMISSION	10/03/2016
C	ISSUED FOR FINAL DA SUBMISSION	16/03/2016

Consultant	
Macroplan L6 39 Martin Place, Sydney NSW 2000 T +612 9221 5211	
Consultant	
KJA L9 2 Elizabeth Plaza, North Sydney NSW 2060 T +612 9955 5040	
Consultant	
Douglas Partners Unit 5, 3 Teamster Close, Tuggerah NSW 2259 T +612 4351 1422	
Consultant	
WSP Group 1/41 McLaren St, North Sydney NSW 2060 T +612 8907 0900	
Consultant	
John Carr Heritage Design 13 Renwick St, Toronto NSW 2283 T +612 4959 1653 M 0411 550 303	
Consultant	
Morris Goding Studio 106/56, Bowman St, Pyrmont NSW 2009 T +612 9692 9322	
Consultant	
Rider Levett Bucknall L19, 141 Walker St, North Sydney NSW 2060 T +612 9922 2277	
Consultant	
Travers Ecology 38A The Avenue, Mt. Penang Parkland Kariong (Gosford) NSW 2250 T +612 4340 5331	
Consultant	
Cardno 34/205-207 Albany St, North Gosford NSW 2250 T +612 4323 2558	
Consultant	
JBA Urban Planning Level 7, 77 Berry St, North Sydney PO Box 375, North Sydney NSW 2059 T +612 9956 6962	
Client	




Group GSA Pty Ltd ABN 76 002 113 779
Level 7, 80 William St East Sydney NSW
Australia 2011 www.groupgsa.com
T +612 9361 4144 F +612 9332 3458
architecture interior design urban design landscape
nom architect M. Sheldon 3990

Project Title
**32 MANN STREET,
GOSFORD**


Drawing Title
FINISHES MATERIALS

Scale	NTS @ A1
Drawing created (date)	02/10/2015
By	VW
Plotted and checked by	MT
Verified	MT
Approved	MT
Drawing No	Issue
15530	6000 C


This drawing is the copyright of Group GSA Pty Ltd and may not be altered, reproduced or transmitted in any form or by any means in part or in whole without the written permission of Group GSA Pty Ltd.
All levels and dimensions are to be checked and verified on site prior to the commencement of any work, making of shop drawings or fabrication of components.
Do not scale drawings. Use figured Dimensions.

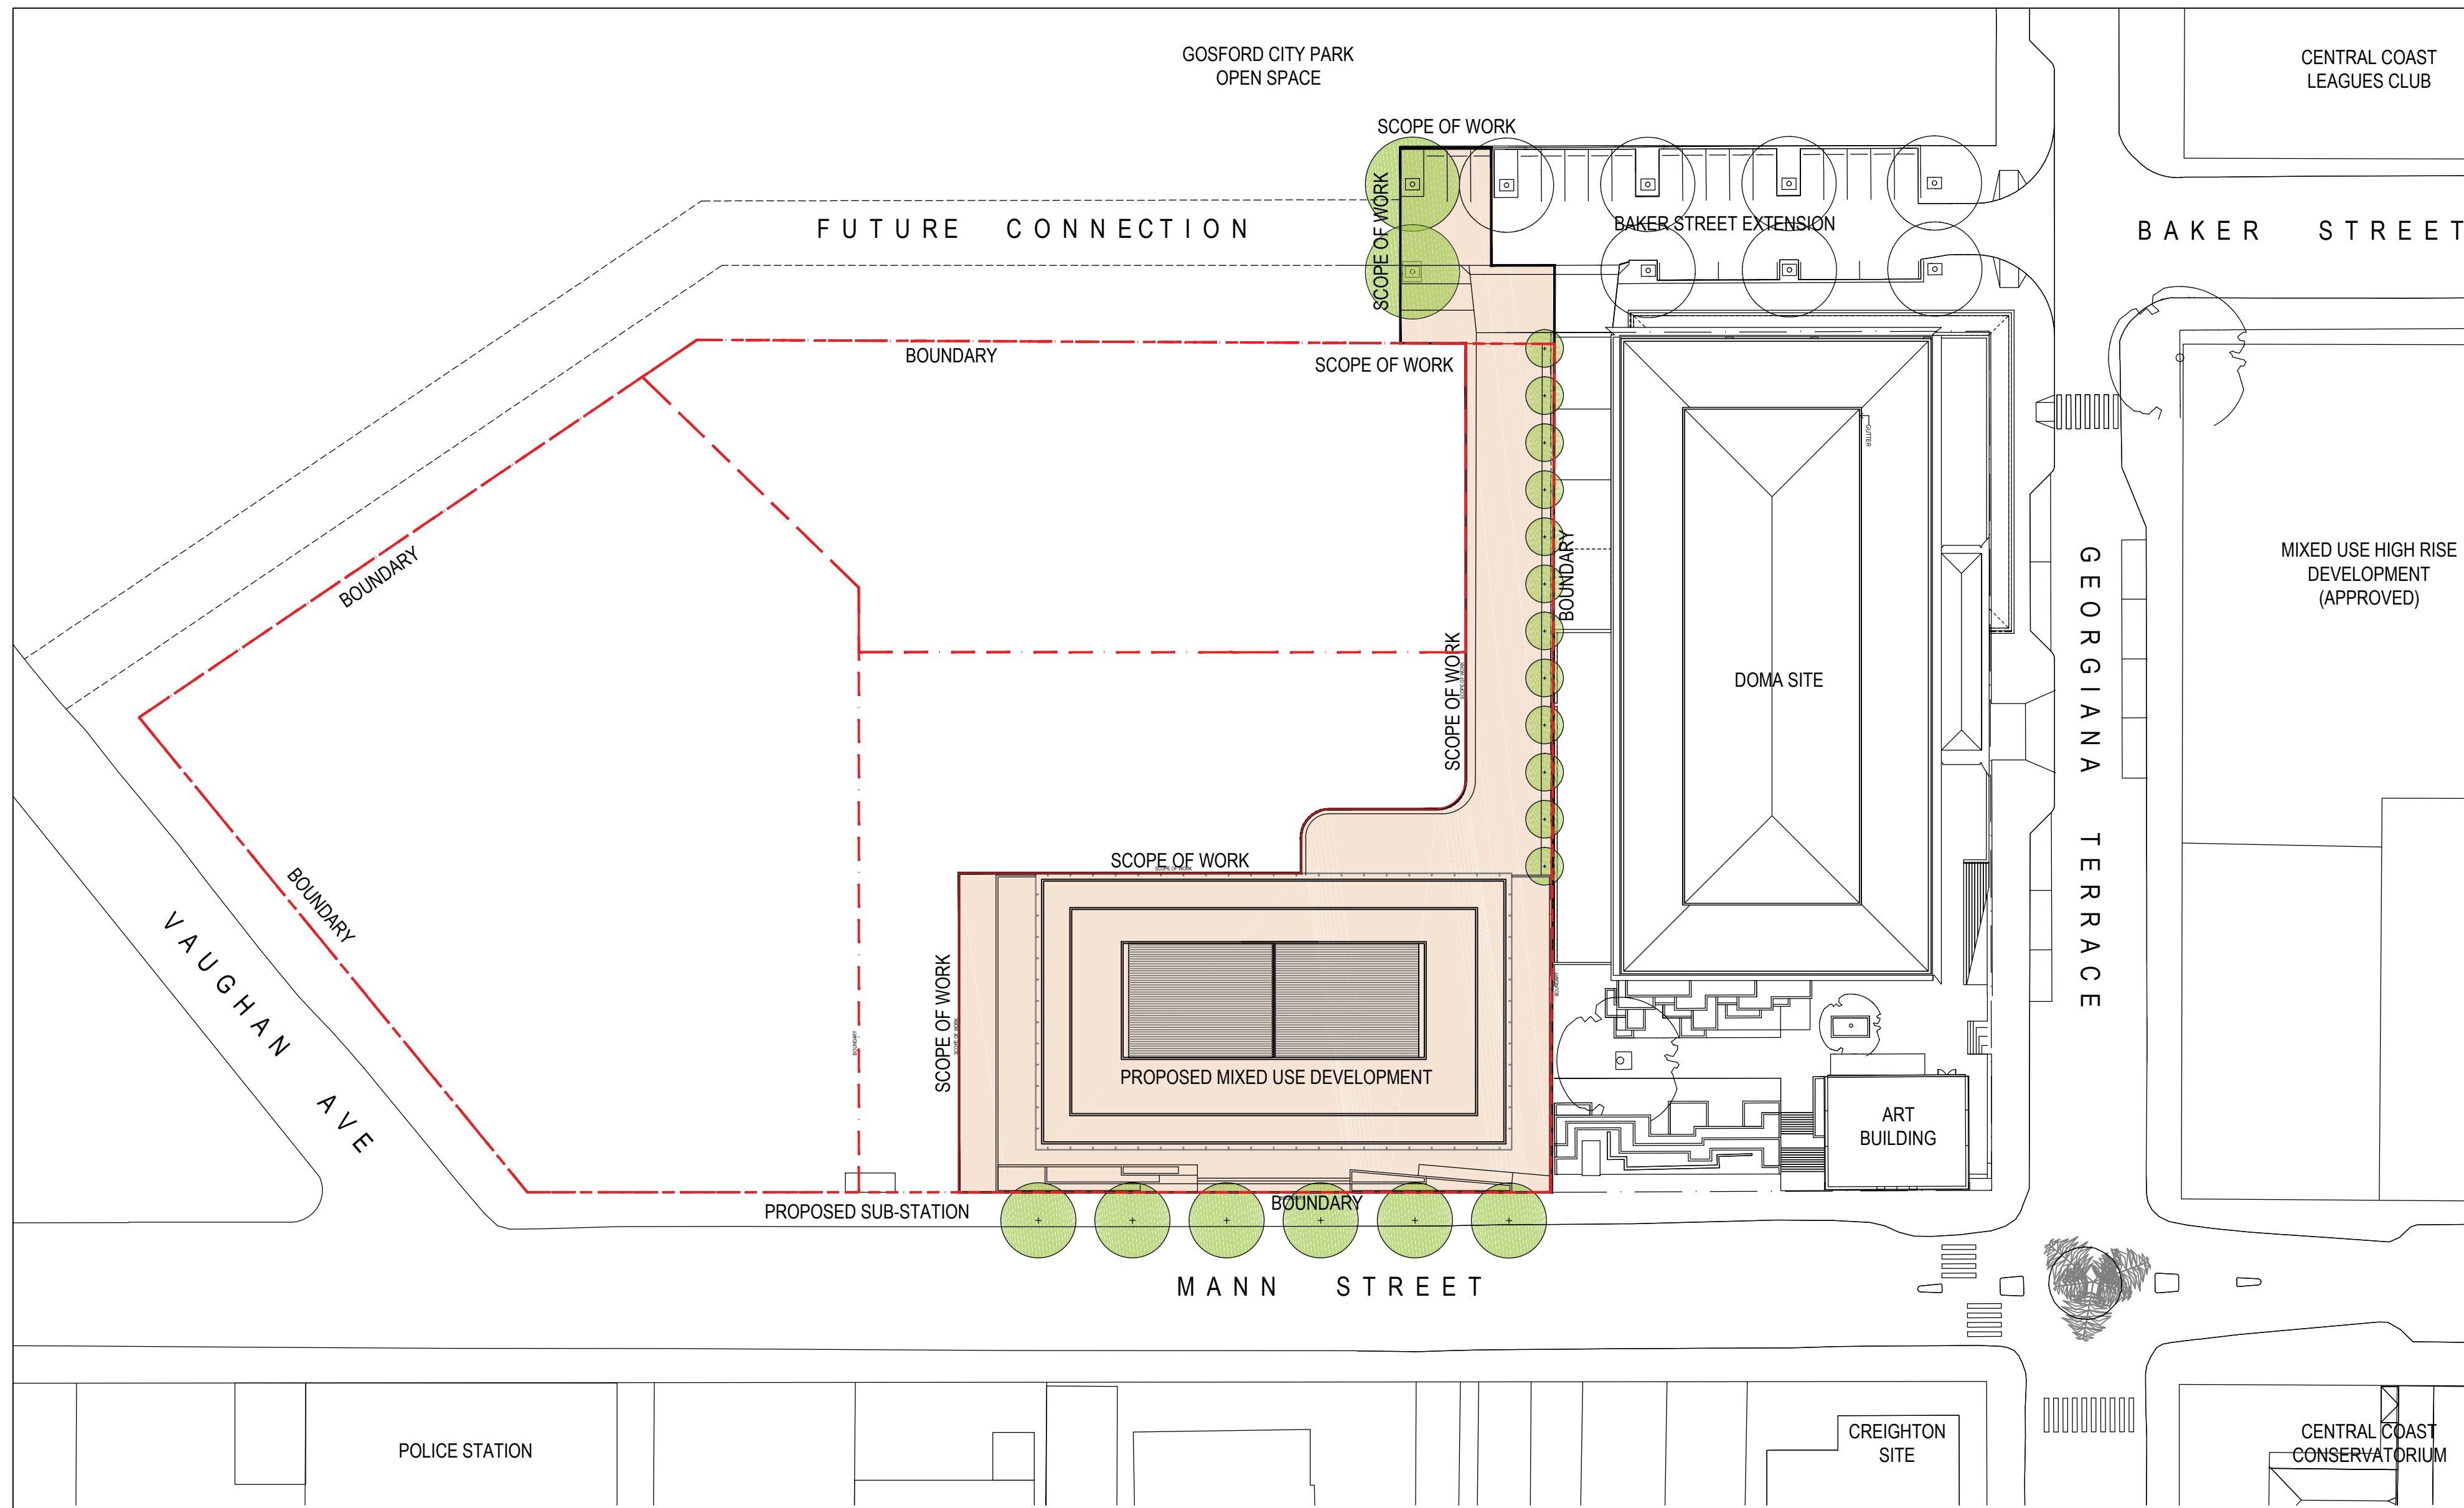

01 SITE PLAN
1:500

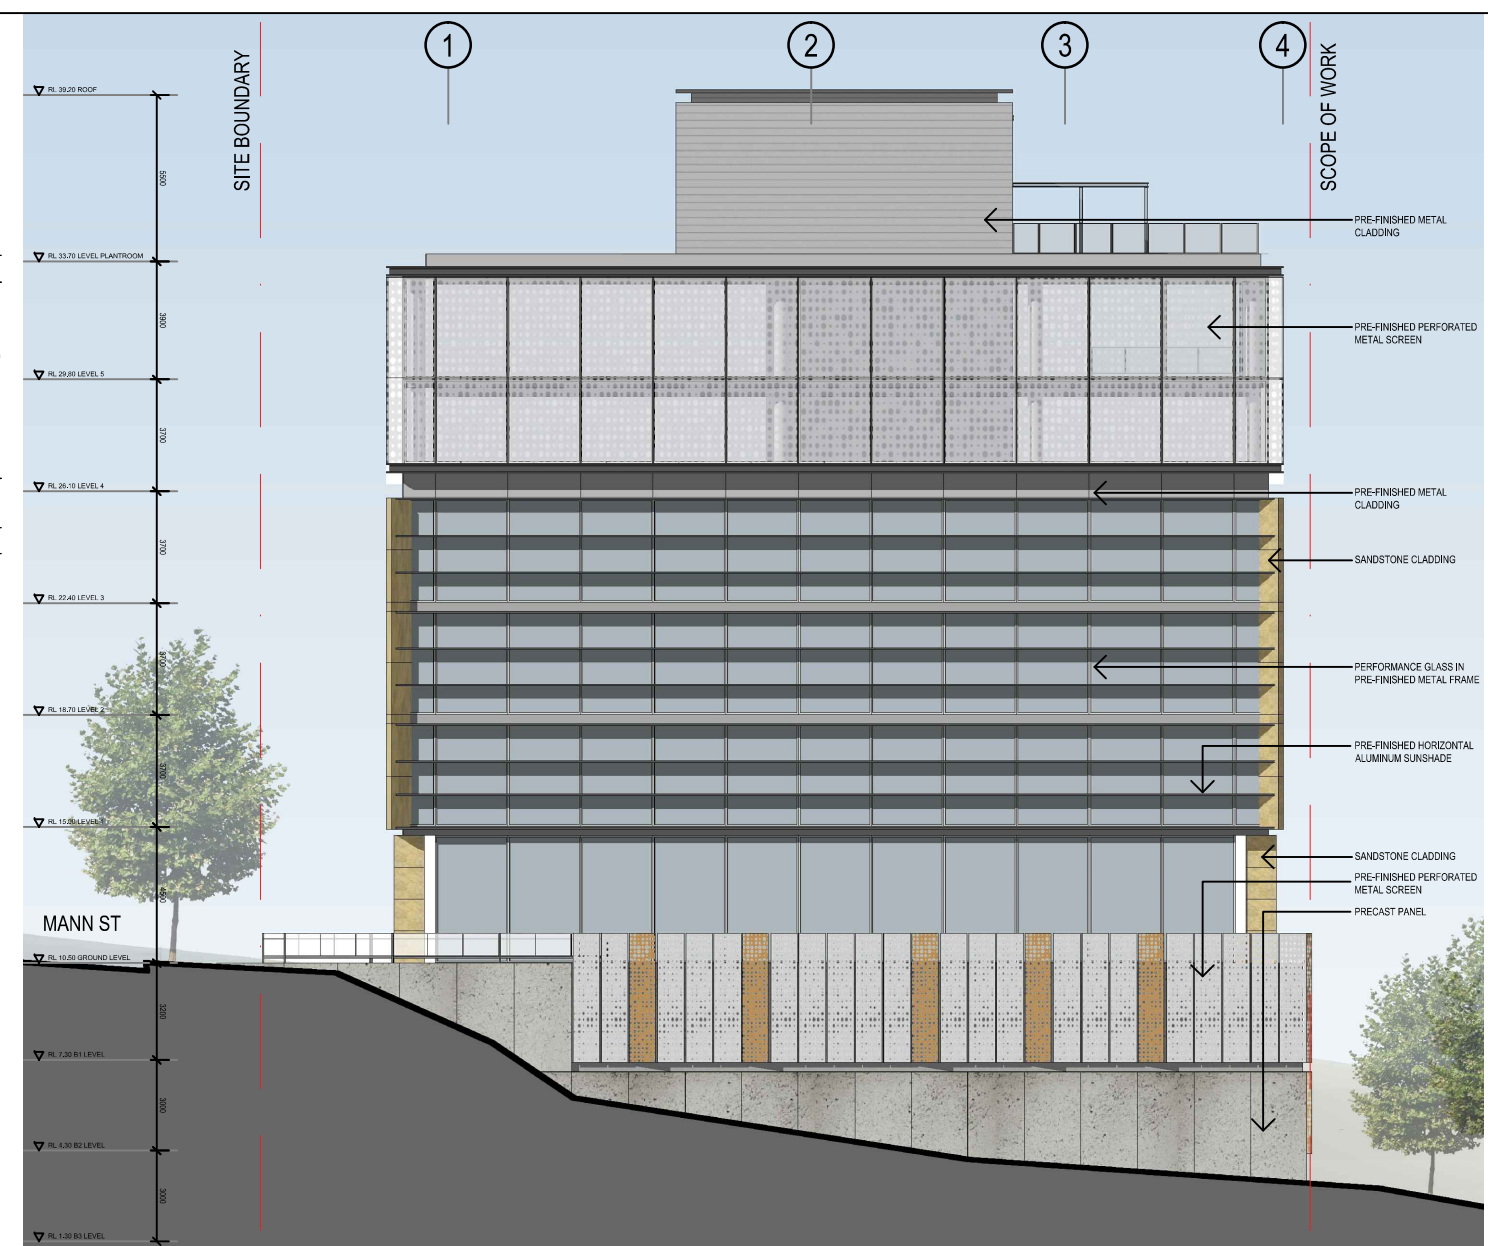


02 NORTH ELEVATION
1:250

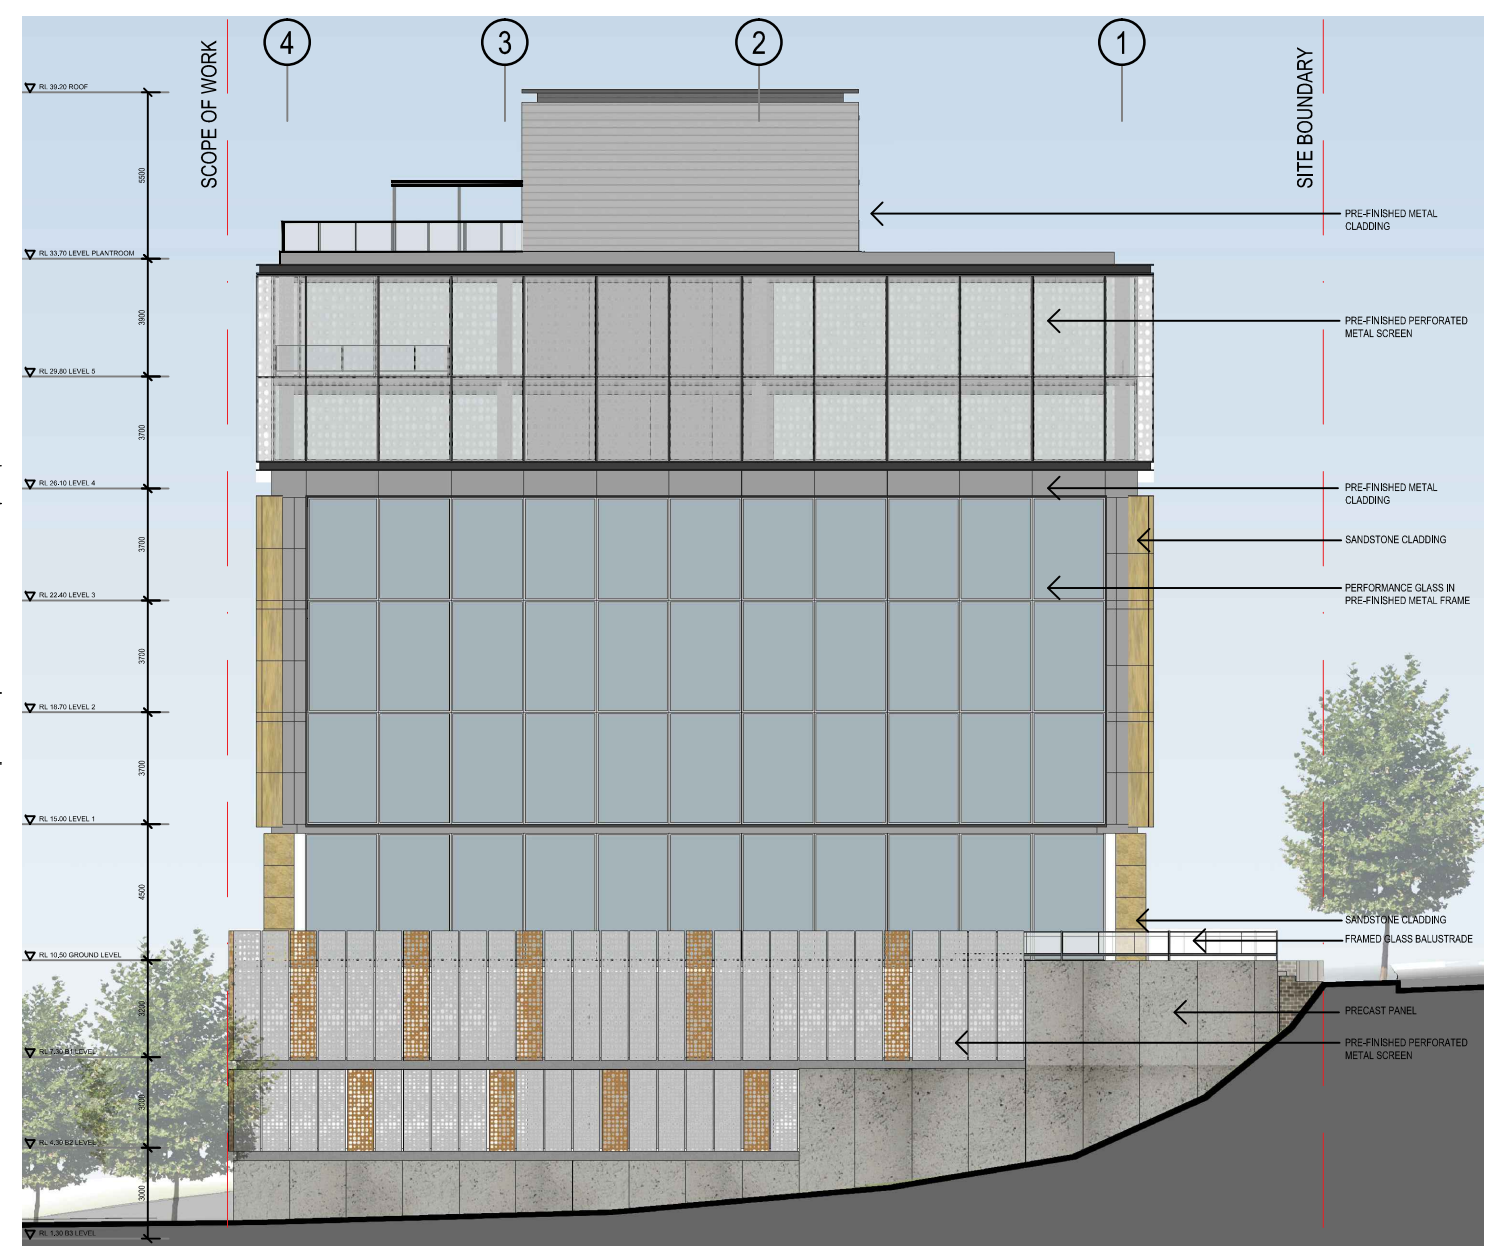

03 SOUTH ELEVATION
1:250



04 EAST ELEVATION
1:250

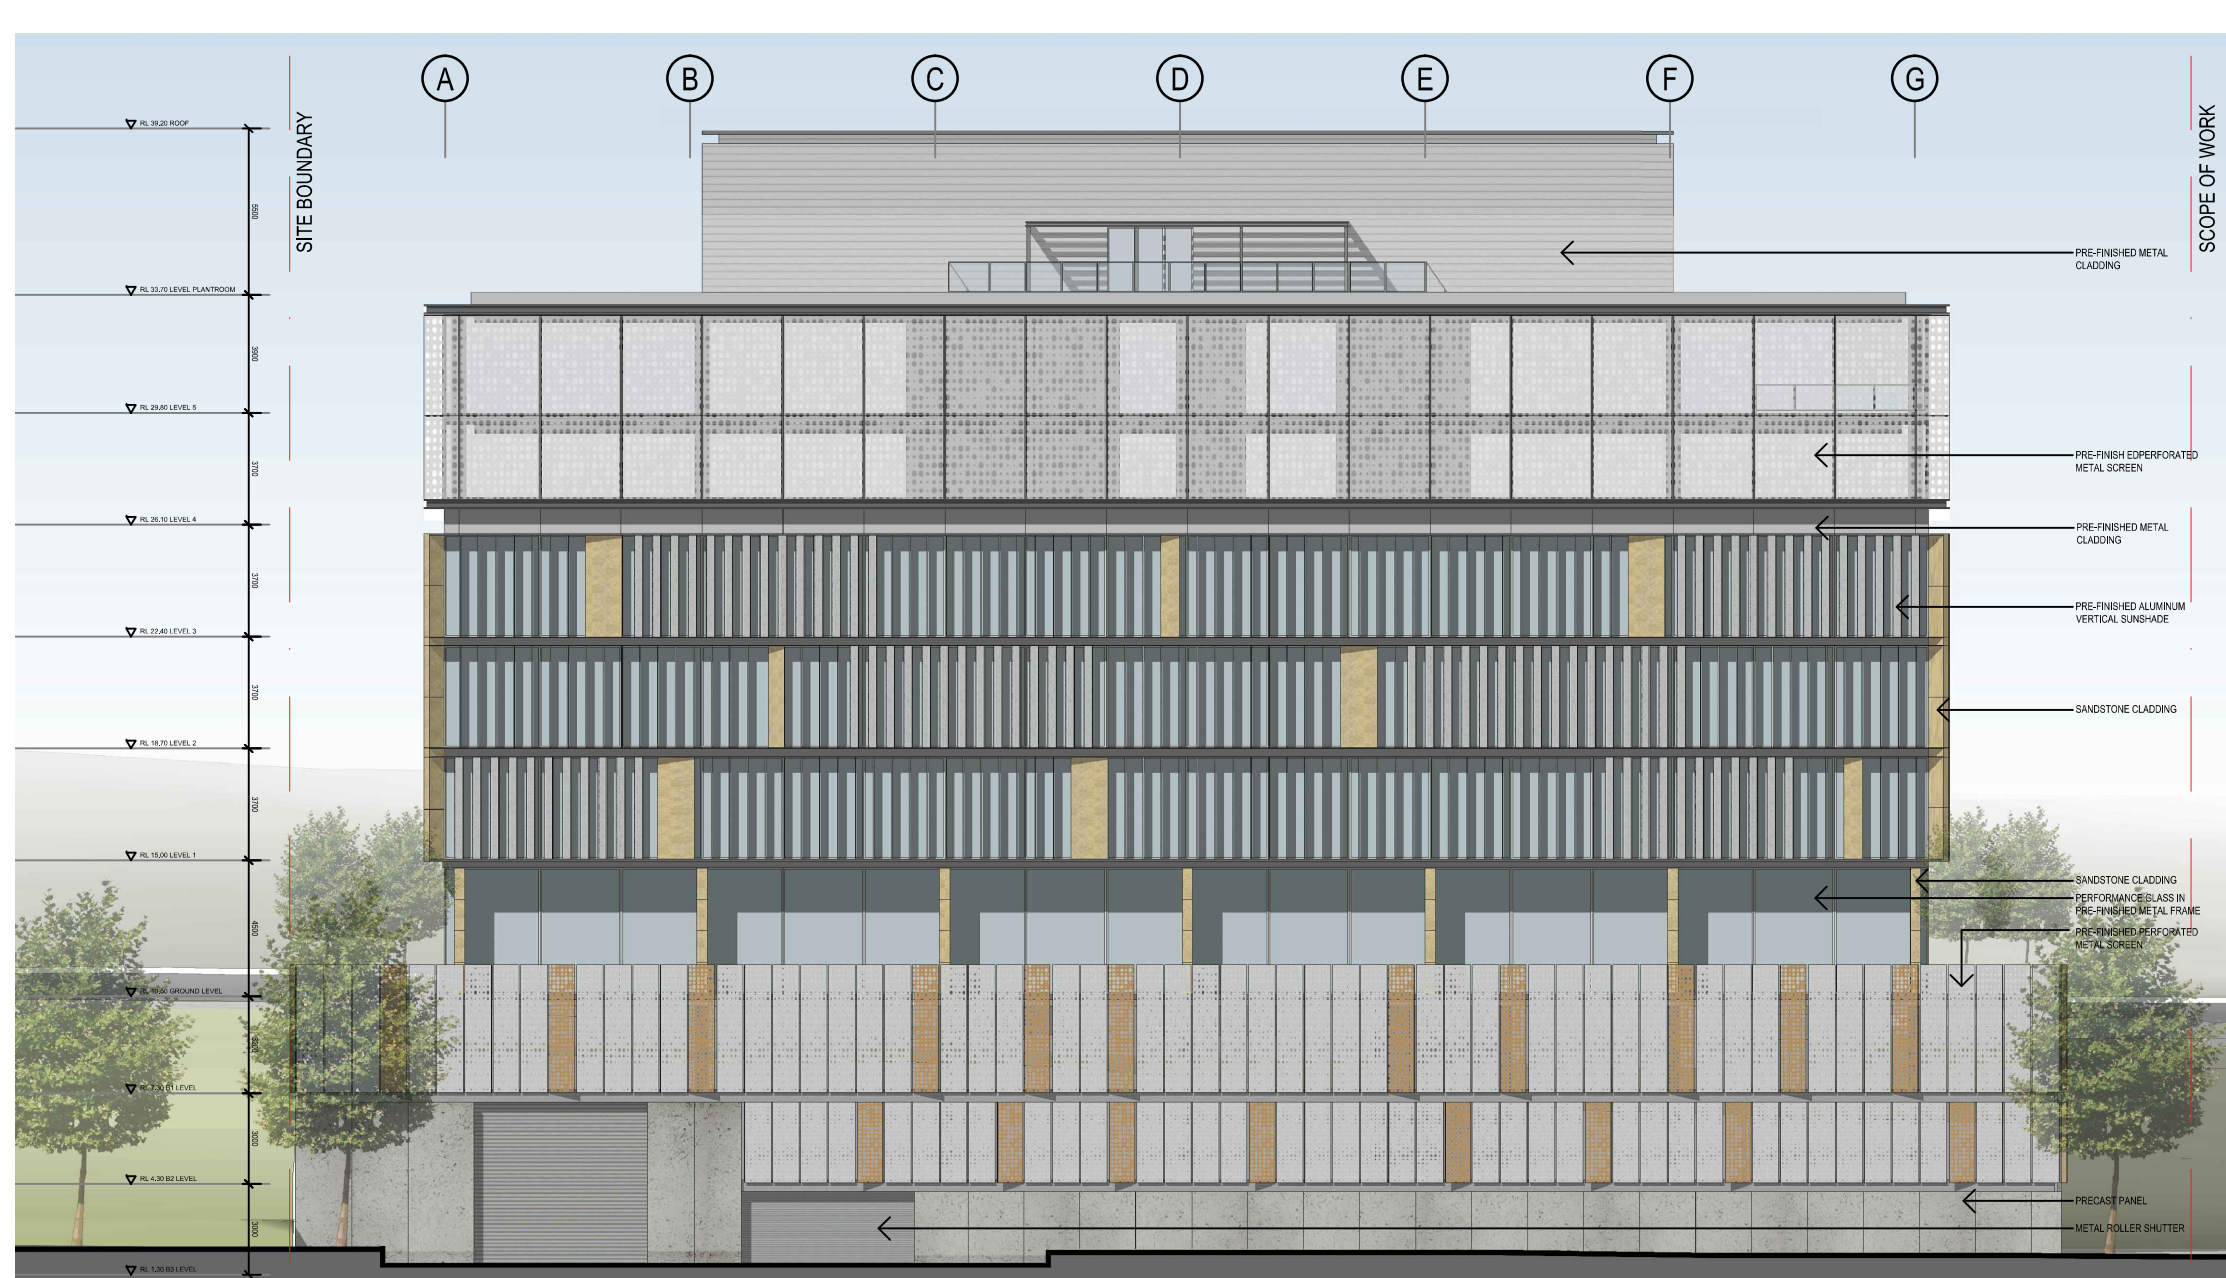

05 WEST ELEVATION
1:250

Amendments	Issue Description	Date
A	ISSUED FOR DA SUBMISSION	15/03/2016

Consultant	Macroplan L6 39 Martin Place, Sydney NSW 2000 T +612 9221 5211
Consultant	KJA L9 2 Elizabeth Plaza, North Sydney NSW 2060 T +612 9955 5040
Consultant	Douglas Partners Unit 5, 3 Teamster Close, Tuggerah NSW 2259 T +612 4351 1422
Consultant	WSP Group 1/41 McLaren St, North Sydney NSW 2060 T +612 8907 0900
Consultant	John Carr Heritage Design 13 Renwick St, Toronto NSW 2283 T +612 4959 1653 M 0411 550 303
Consultant	Morris Goding Studio 106/56, Bowman St, Pyrmont NSW 2009 T +612 9692 9322
Consultant	Rider Levett Bucknall L19, 141 Walker St, North Sydney NSW 2060 T +612 9822 2277
Consultant	Travers Ecology 38A The Avenue, Mt. Penang Parkland Kariong (Gosford) NSW 2250 T +612 4340 5331
Consultant	Cardno 34/205-207 Albany St, North Gosford NSW 2250 T +612 4323 2558
Consultant	JBA Urban Planning Level 7, 77 Berry St, North Sydney PO Box 375, North Sydney NSW 2059 T +612 9956 6962
Client	NSW Government Property NSW



Group GSA Pty Ltd ABN 76 002 113 779
Level 7, 80 William St East Sydney NSW
Australia 2011 www.groupgsa.com
T +612 9361 4144 F +612 9332 3458

architecture interior design urban design landscape
nom architect M. Sheldon 3990

Project Title

32 MANN STREET,
GOSFORD

Drawing Title

NOTIFICATION SITE PLAN &
ELEVATIONS

Scale 1:500 & 1:250 @ A1 1:1000 & 1:500 @ A3

Drawing created (date) 02/10/2015

By VW


Plotted and checked by MT

Verified MT


Approved MT

Drawing No 15530 Issue 7000 A

This drawing is the copyright of Group GSA Pty Ltd and
may not be altered, reproduced or transmitted in any
form or by any means in part or in whole without the
written permission of Group GSA Pty Ltd.
All levels and dimensions are to be checked and verified
on site prior to the commencement of any work, making
of shop drawings or fabrication of components.
Do not scale drawings. Use figured Dimensions.

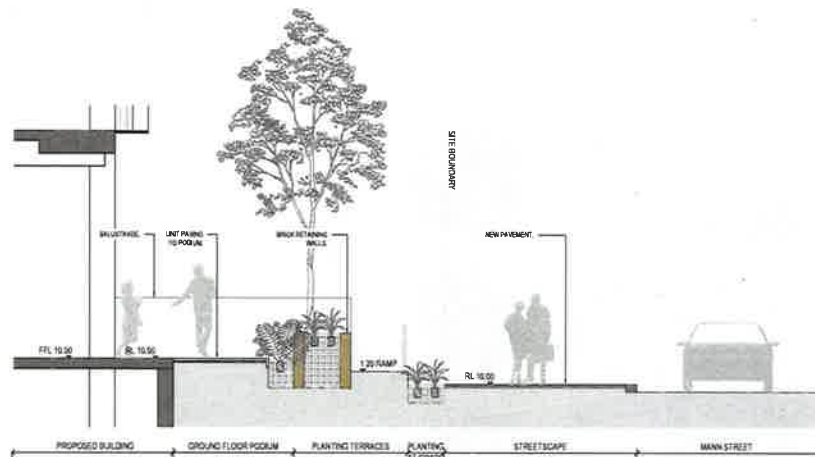

A-A SECTION - MANN STREET INTERFACE
1:10

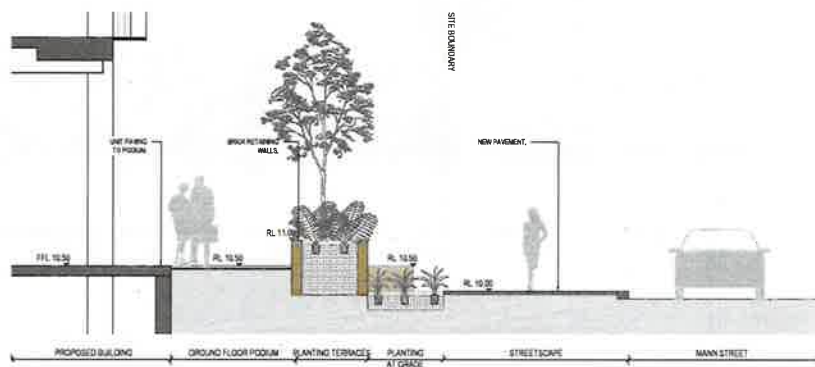

B-B SECTION - MANN STREET INTERFACE
1:10

Revision	Date
A	10/03/2016
B	26/04/2016
C	11/05/2016
D	13/05/2016

Revision	Date
A	10/03/2016
B	26/04/2016
C	11/05/2016
D	13/05/2016

Consultants

Macroplan
8/29 Martin Place, Sydney
NSW 2000
T +612 9221 3211

KJA
8/29 Elizabeth Place, North Sydney
NSW 1585
T +612 9555 1545

Douglas Partners
Unit 1, 1/1 Tuggerah Close, Tuggerah
NSW 2250
T +612 4351 1422

WSP Group
1/11 Melrose St North Sydney
NSW 1585
T +612 8937 9999

John Carr Heritage Design
1/3 Bawley St, Crows Nest NSW 2243
T +612 4355 1652 M 0411 655 303

Morris Goding
Studio 100/10, Bawley St, Pyrmont
NSW 2009
T +612 9592 1322

Rider Levett Bucknall
1/11 Melrose St, North Sydney
NSW 1585
T +612 9552 2277

Travers Ecology
1/11 Melrose St, North Sydney
NSW 1585
T +612 9552 2277

Caroline
1/11 Melrose St, North Sydney
NSW 1585
T +612 9552 2277

JBA Urban Planning
Level 1, 1/11 Melrose St, North Sydney
NSW 1585
T +612 9552 2277

Government Property NSW

GROUP GSA

Group GSA Pty Ltd ABN 78 022 113 778
Level 1, 1/11 Melrose St, North Sydney NSW 1585
Australia 2011 www.gsa.com.au

T +612 9381 4744 F +612 9332 3438
Not a registered design under design law
per Australian Copyright Act 1968

Project Title
32 MANN STREET, GOSFORD

Drawing Title
LANDSCAPE SECTIONS

Scale 1:100 A1

Drawing created (date) 26/04/2016

By DC

Plotted and checked by DC

Version 01

Approved DC

Drawing No 15530

Sheet L-3000 D

Project Title

32 MANN STREET, GOSFORD

Drawing Title

LANDSCAPE SECTIONS

Scale 1:100 A1

Drawing created (date) 26/04/2016

By DC

Plotted and checked by DC

Version 01

Approved DC


Drawing No 15530

Sheet L-3000 D

Project Title

32 MANN STREET, GOSFORD

PAVING

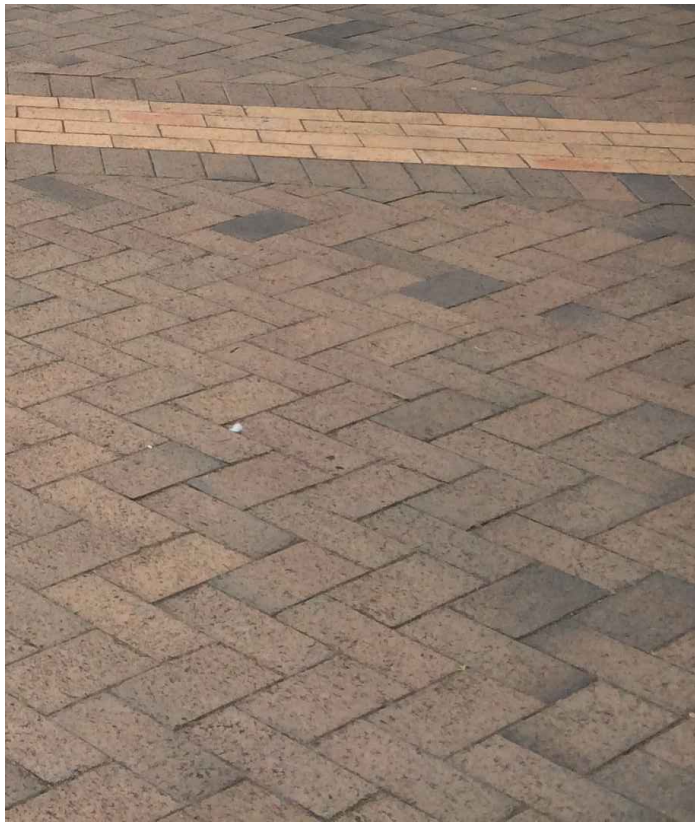

BRICK PAVING WITH HEADER COURSE TO COUNCIL STANDARD



TONAL CONTRASTING UNIT PAVING

WALLING



BRICK RETAINING WALLS & INFORMAL SEATING TERRACES -AUSTRAL 'BOWRAL BLUE'

TREES



Koelreuteria paniculata
Golden Rain Tree



Liriodendron tulipifera
Tulip Tree



Fraxinus pennsylvanica 'Urbdehl'
Urbanite Ash Tree

GRASSES & GROUNDCOVERS



Ajuga reptans
Blue Bugle



Dichondra argentea 'Silver Falls'
Silver Falls




Liriope muscari
Lily Turf



Lomandra longifolia
Spiny-head Mat-rush



Pachysandra terminalis
Green Carpet

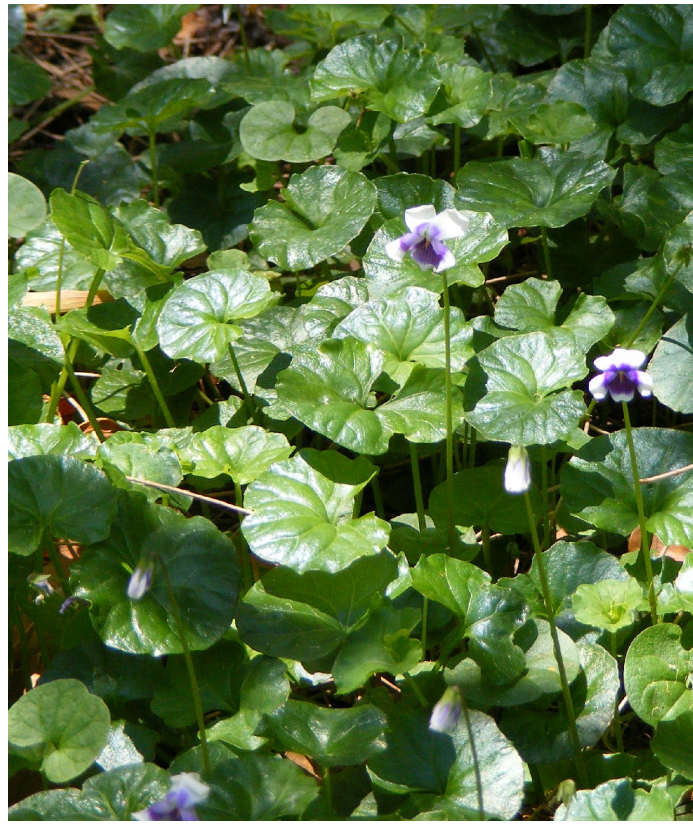

Viola hederacea
Native Violet

SHRUBS



Alcantarea imperialis 'Rubra'
Giant Bromeliad



Cycas revoluta
Sago Palm



Calathea zebrina
Zebra Plant



Helichrysum petiolare
Licorice Plant



Philodendron 'Xanadu'
Xanadu



Westringia fruticosa 'Smokey'
Smokey Coastal Rosemary

Amendments		
Issue	Description	Date
A	DEVELOPMENT APPLICATION	10/03/2016
B	DEVELOPMENT APPLICATION	28/04/2016

Consultant

Macroplan
L6 39 Martin Place, Sydney
NSW 2000
T +612 9221 5211

Consultant

KJA
L9 2 Elizabeth Plaza, North Sydney
NSW 2060
T +612 9955 5040

Consultant

Douglas Partners
Unit 5, 3 Teamster Close, Tuggerah
NSW 2259
T +612 4351 1422

Consultant

WSP Group
1/41 McLaren St, North Sydney
NSW 2060
T +612 8907 0900

Consultant

John Carr Heritage Design
13 Renwick St, Toronto NSW 2283

T +612 4959 1653 M 0411 550 303

Consultant

Morris Goding
Studio 106/56, Bowman St, Pyrmont
NSW 2009
T +612 9692 9322

Consultant

Rider Levett Bucknall
L19, 141 Walker St, North Sydney
NSW 2060
T +612 9822 2277

Consultant

Travers Ecology
38A The Avenue, Mt. Penang Parkland
Kariong (Gosford) NSW 2250
T +612 4340 5331

Consultant

Cardno
34/205-207 Albany St, North Gosford
NSW 2250
T +612 4323 2558

Consultant

JBA Urban Planning
Level 7, 77 Berry St, North Sydney
PO Box 375, North Sydney NSW 2059
T +612 9956 6962

Client



Group GSA Pty Ltd ABN 76 002 113 779
Level 7, 80 William St East Sydney NSW
Australia 2011 www.groupgsa.com

T +612 9361 4144 F +612 9332 3458

architecture interior design urban design landscape
nom architect M. Sheldon 3990

Project Title

**32 MANN STREET,
GOSFORD**

Drawing Title

**LANDSCAPE
FINISHES MATERIALS &
PLANTING**

Scale 1:50 @ A1

Drawing created (date) 02/03/2016

By DC

Plotted and checked by DC

Verified SH

Approved SH

Drawing No Issue

15530 L-6000 B

This drawing is the copyright of Group GSA Pty Ltd and may not be altered, reproduced or transmitted in any form or by any means in part or in whole without the written permission of Group GSA Pty Ltd.
All levels and dimensions are to be checked and verified on site prior to the commencement of any work, making of shop drawings or fabrication of components.
Do not scale drawings. Use figured Dimensions.