


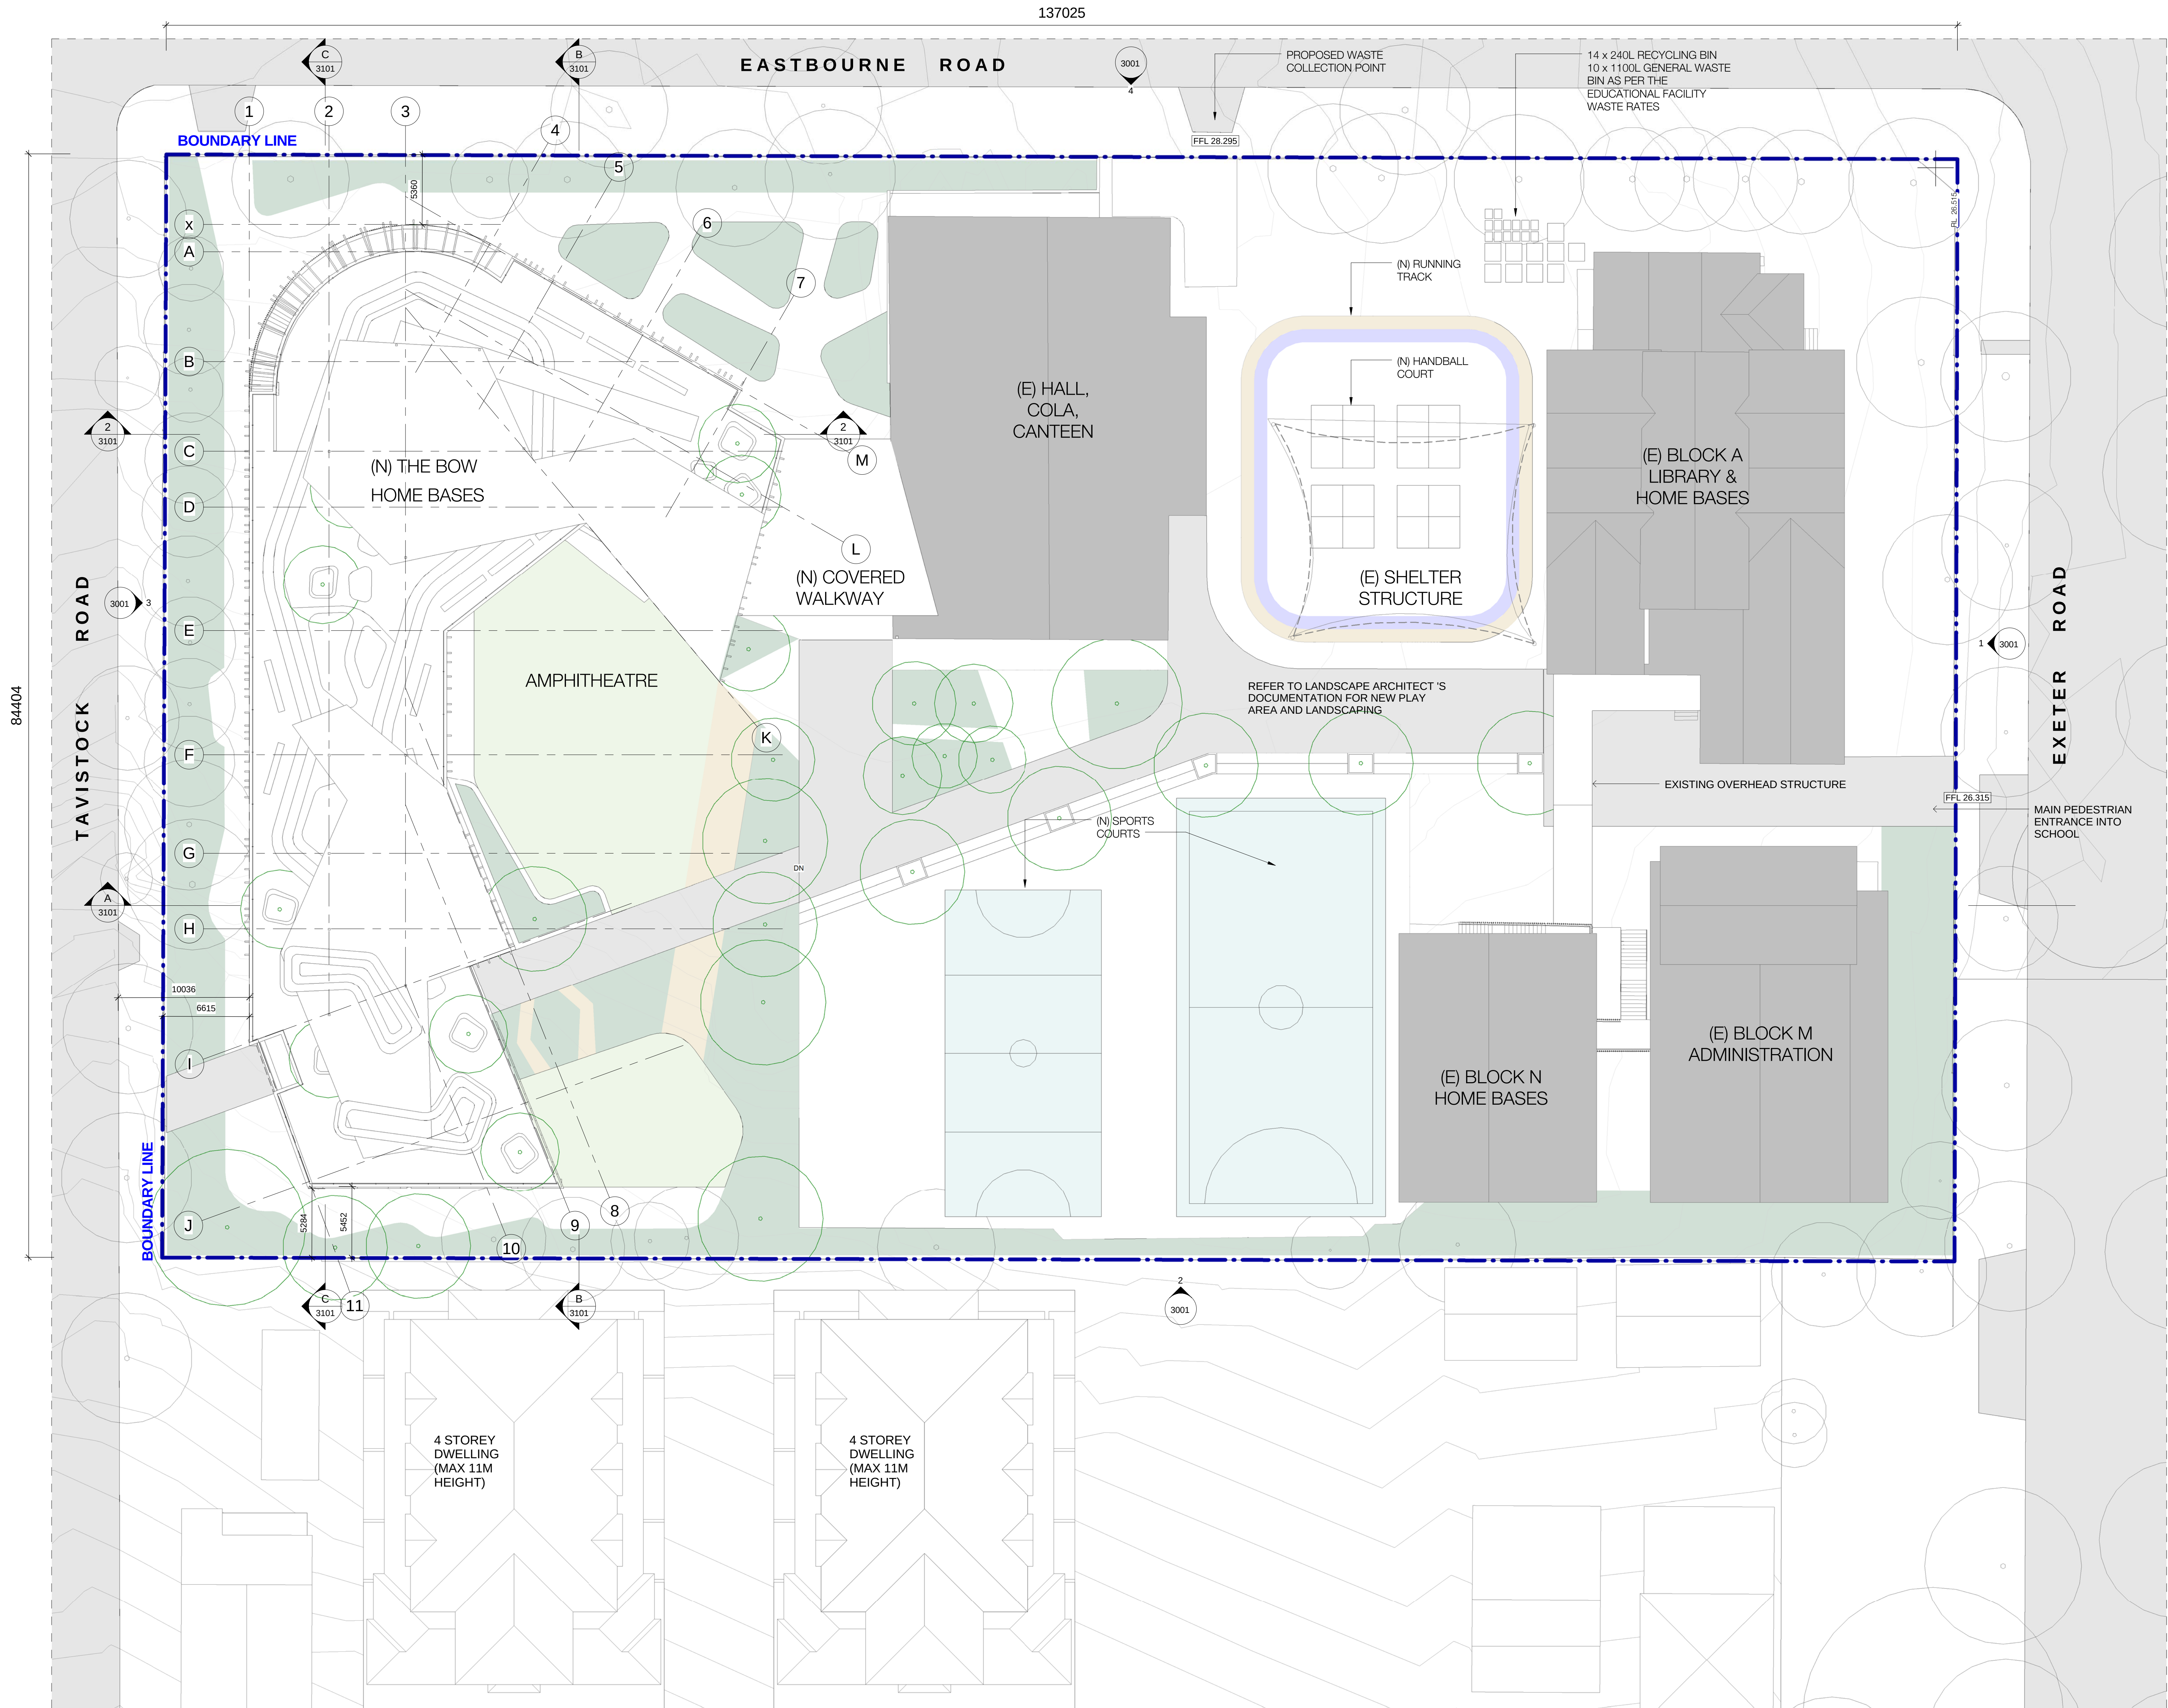

CLIENT	Department of Education
T + 61 2 9561 1927	
F + 61 2 9561 8077	
PROJECT MANAGER	MACE
T + 61 2 9126 8001	
LANDSCAPE CONSULTANT	Context
T + 61 2 8244 8900	
TOWN/FACILITY PLANNER	Urbis
T + 61 2 8233 9900	
QUANTITY SURVEYOR	MBMpl
T + 61 2 9270 1000	
STRUCTURAL/ CIVIL CONSULTANT	Woolacotts
T + 61 2 9270 1000	
MECHANICAL/ ELECTRICAL/ TRANSPORT ENGINEER	Shelmerdines Consulting Engineers
T + 61 2 9436 3021	
HYDRAULIC CONSULTANT	AJ Whipples Consulting Group
T + 61 2 8923 8444	
ACOUSTIC CONSULTANT	Wilkinson Murray
T + 61 2 9437 4611	
NCC/BCA & ACCESS CONSULTANT	Design Confidence
T + 61 2 8399 3707	
TRAFFIC CONSULTANT	Traffic
T + 61 2 8324 8700	

NEW TREE. REFER TO LANDSCAPE PLAN

NSW Nominated Architects: Robert Denton Reg. No. 5782, Alex Kibble Reg. No. 6015				
Do not scale drawings. Verify all dimensions on site. Notify architect of all discrepancies				
Rev	Date	Description	Checked	Auth.
A	01/06/16	DA Issue	AH	AK

NOT FOR CONSTRUCTION

Project

Homebush West Public School

Drawing Title

PROPOSED SITE PLAN


Proj. Dir	Proj. Arch	Drawn
AK/RD	AH	JN
Job No.	Date	Scale
150871	JUN 16	1 : 200 @ B1

Drawing No.

Revision

AR-DA 1201

A

 

Tanner Kibble Denton Architects Pty Ltd
PO Box 660 Darlinghurst NSW 1300 Australia
19 Foster Street, Surry Hills NSW 2010 Australia
T +61 2 9281 4399
F +61 2 9281 4337
www.tkda.com.au

