


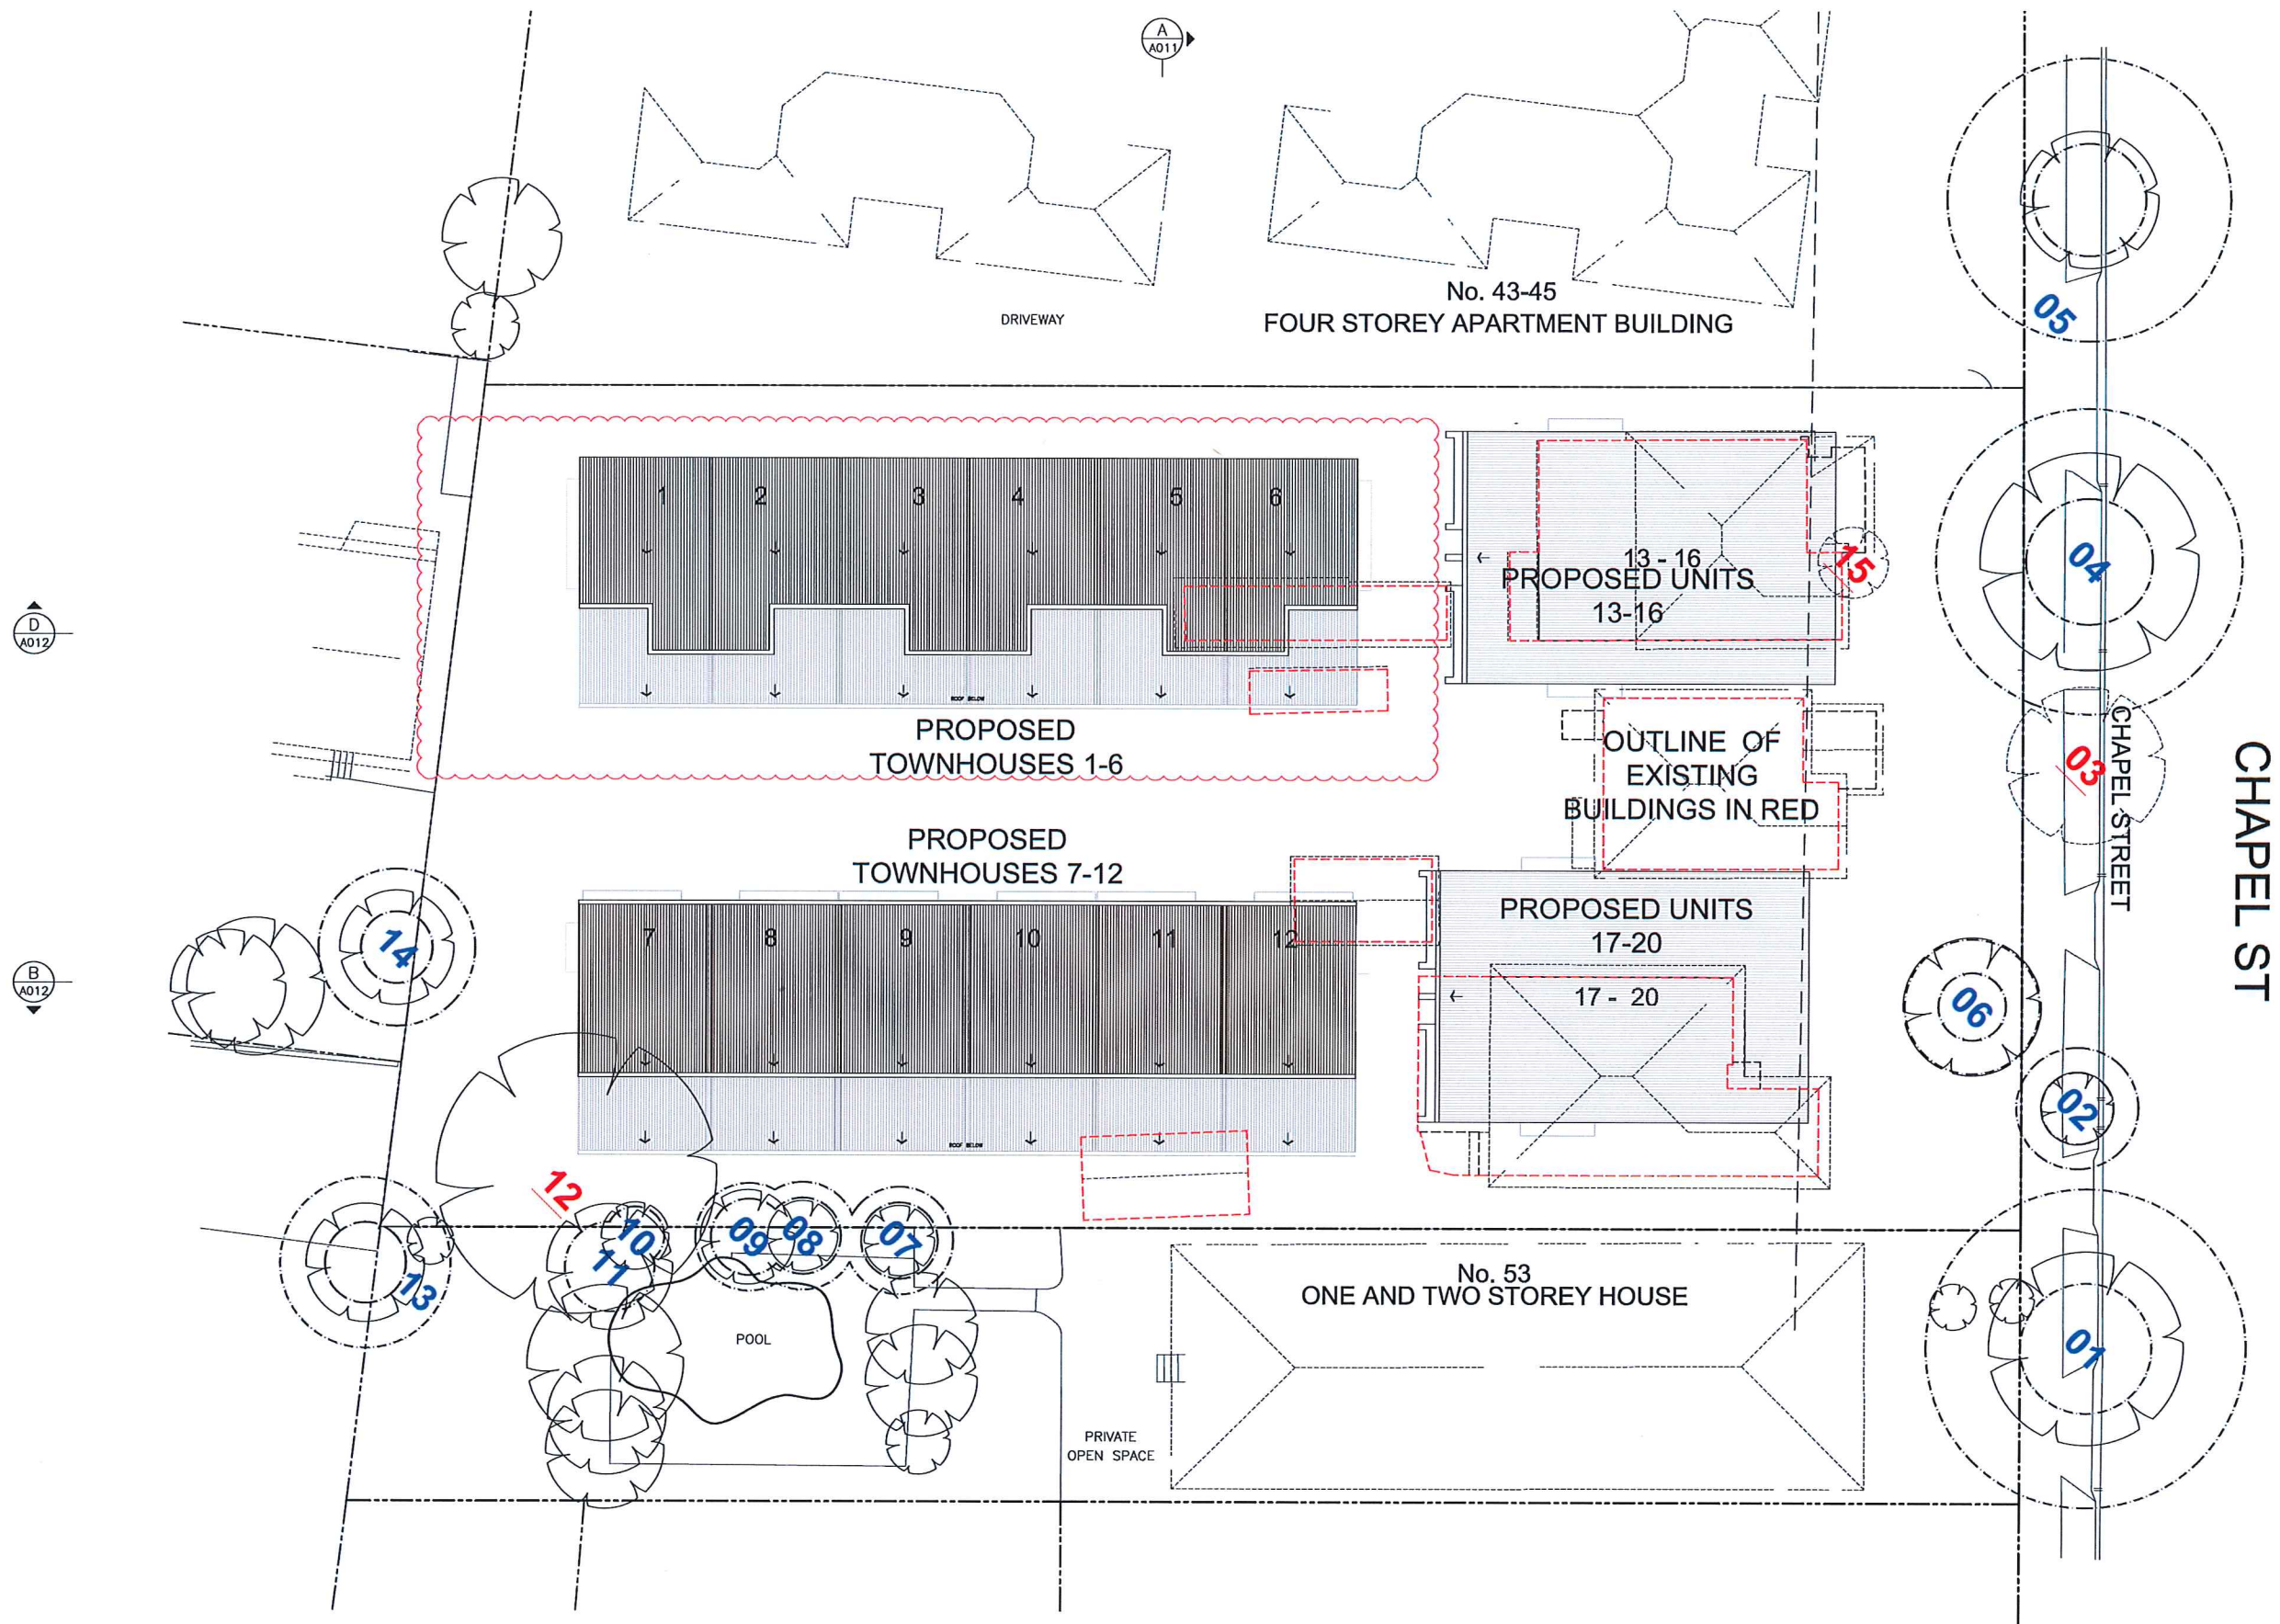

F	26/08/16	AMENDED DEV. APPLICATION ISSUED	CM
E	-	-	-
D	16/02/16	ISSUED FOR DEVELOPMENT APPLICATION	CM
C	18/01/16	ISSUED FOR CONSULTANT INFORMATION	CM
B	-	-	-
A	-	-	-
ISSUE	DATE	AMENDMENT	BY

PROJECT
 PROPOSED DEVELOPMENT
 47-51 CHAPEL ST, ROSELANDS, NSW 2196
DRAWING TITLE
 PROPOSED SITE PLAN / ROOF PLAN

SCALE
 1:150 @ A1
 JOB No.
 MAA1409
 DRAWN BY
 CMMP

PRELIMINARY ONLY
DRAWING No.
 A020
REVISION
 F

