


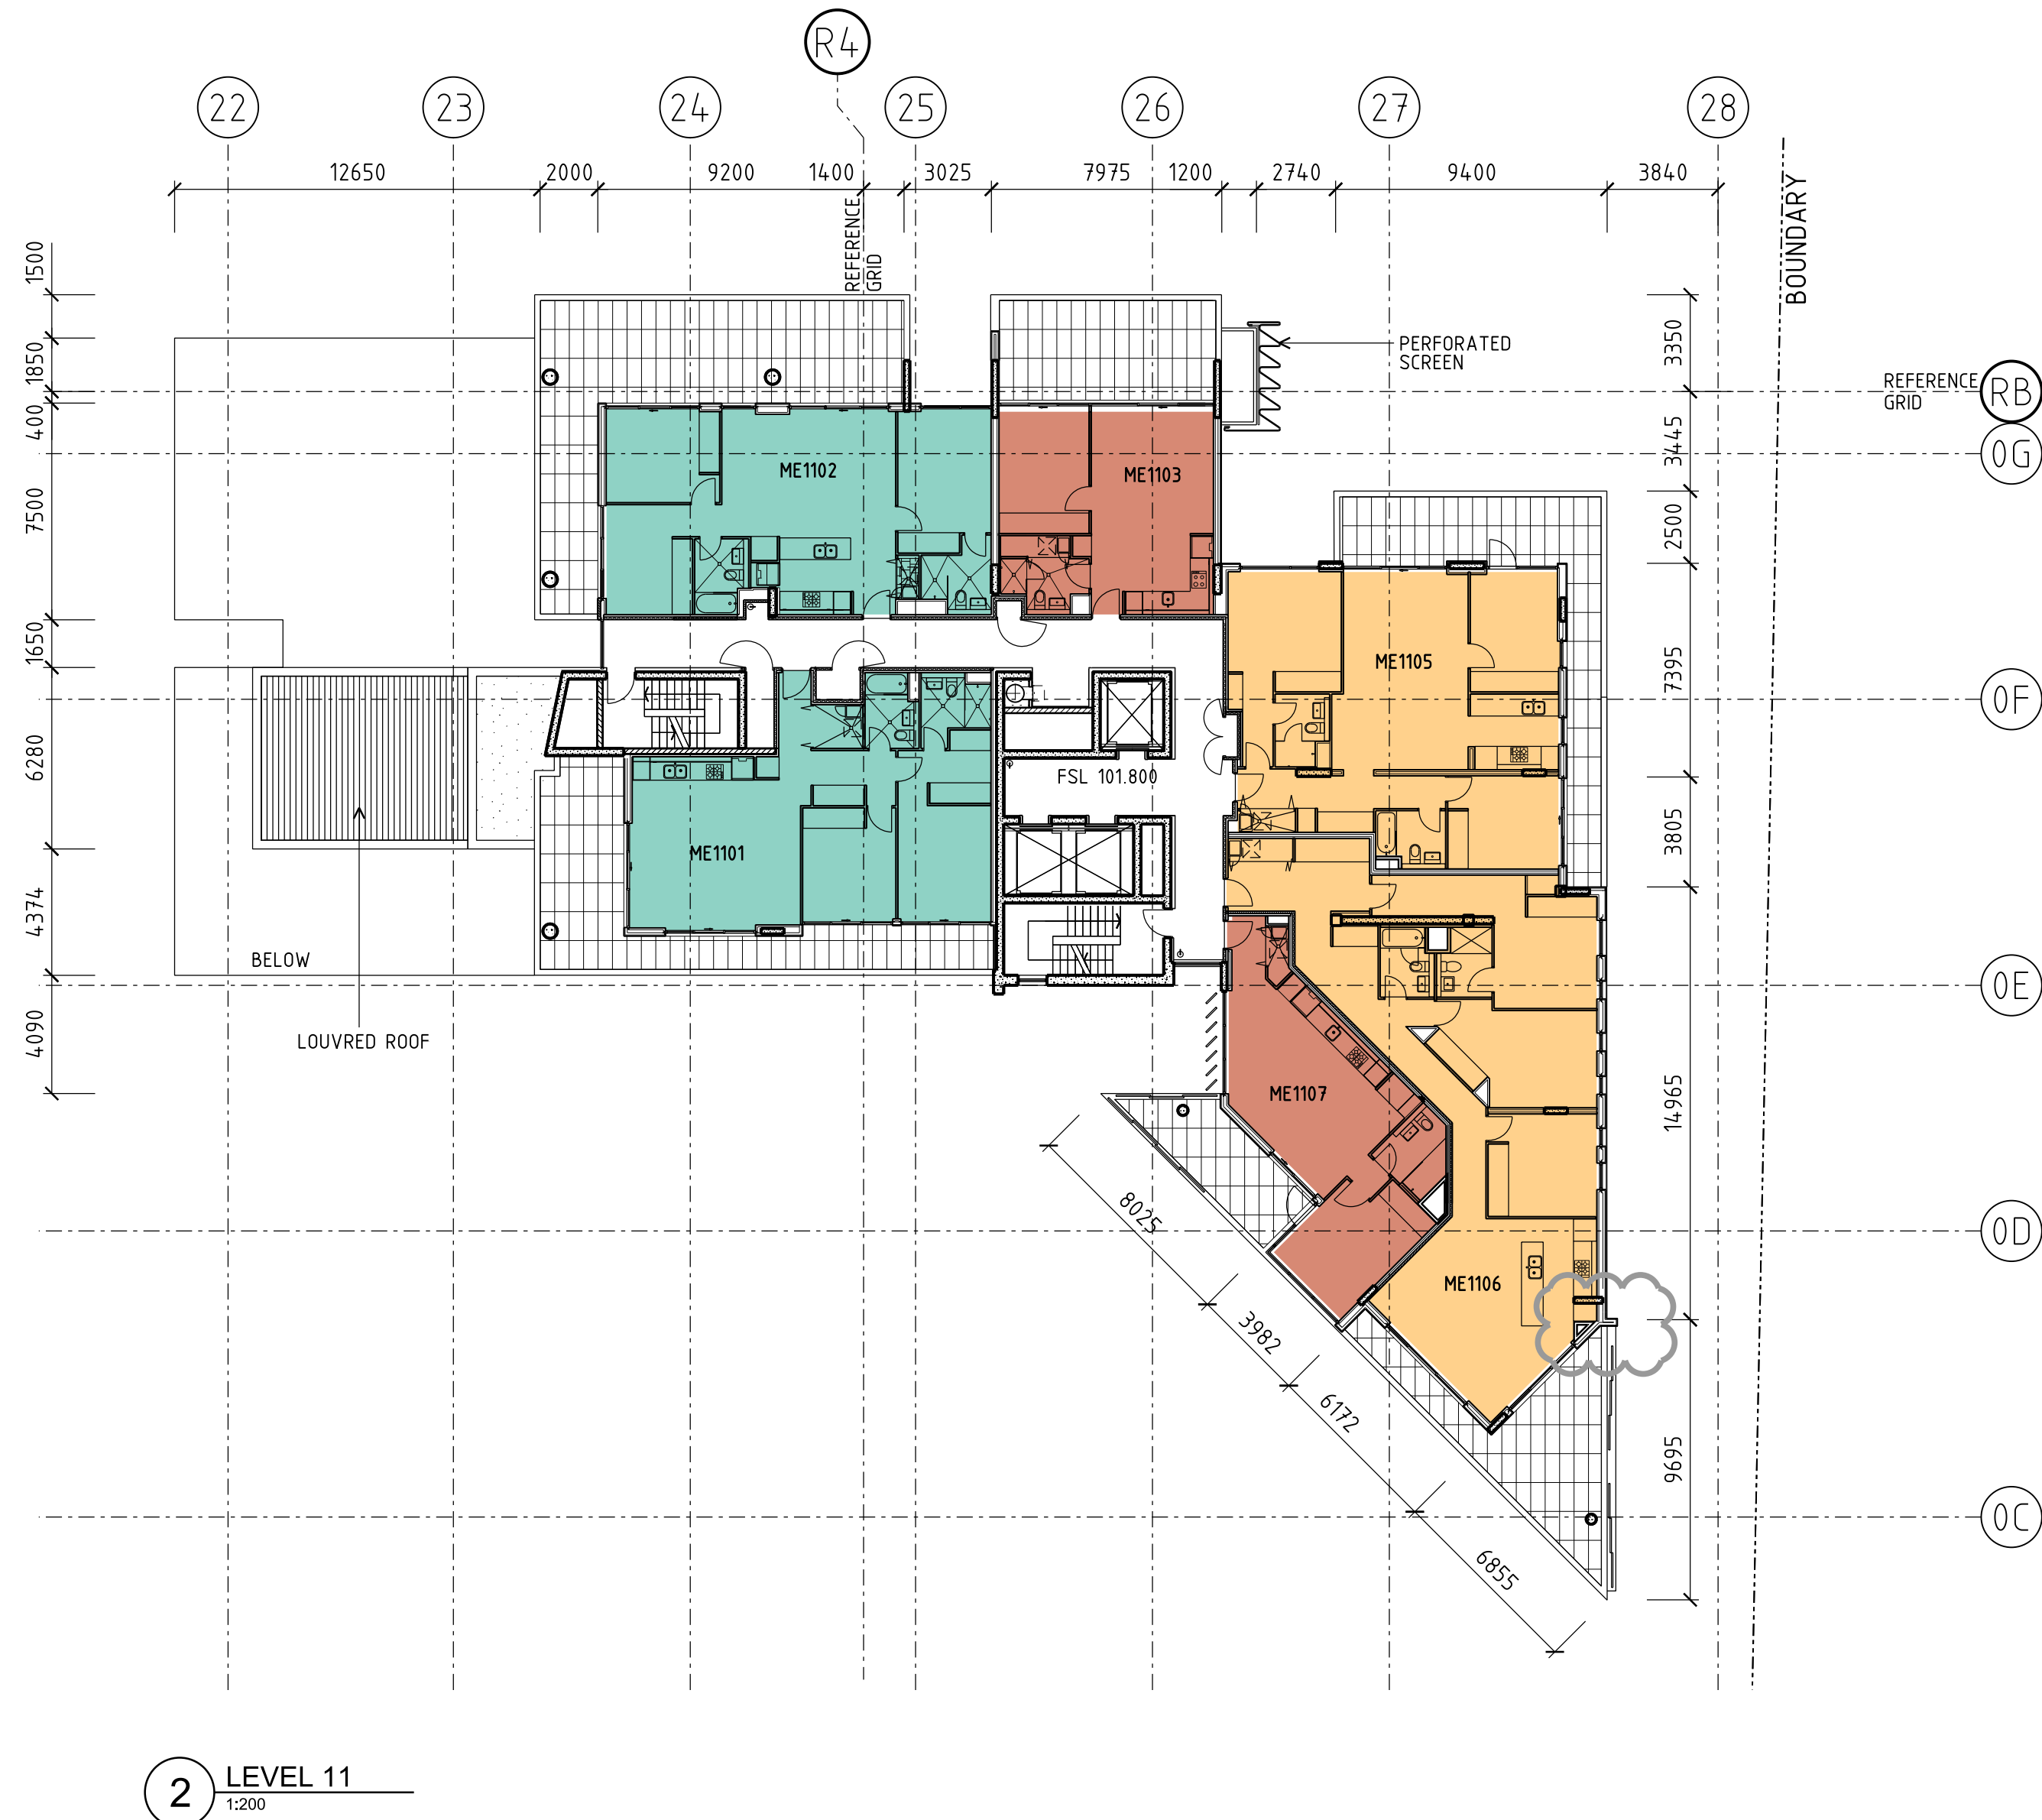

2 LEVEL 11
1:200



1 LEVEL 10
1:200


APARTMENT LEGEND

- 1 BED
- 2 BED
- 3 BED

No	Date	Description	Ver	App'd
A	20.05.16	AMENDED MELBOURNE APPLICATION		
B	01.07.16	AMENDING DA		
C	22.11.16	REVISED IN RESPONSE TO DRP COMMENTS		

Do not scale drawings. Use figured dimensions only. Check & verify levels and dimensions on site prior to the commencement of any work, the preparation of shop drawings or the fabrication of components.
This drawing is the copyright of Allen Jack + Cotter Architects and is protected under the Copyright Act 1968. Do not alter, reproduce or transmit in any form, or by any means without the express permission of Allen Jack + Cotter Architects.
Nominated Architects: Michael Heenan 5264, Peter Ireland 6661

Site Location Plan

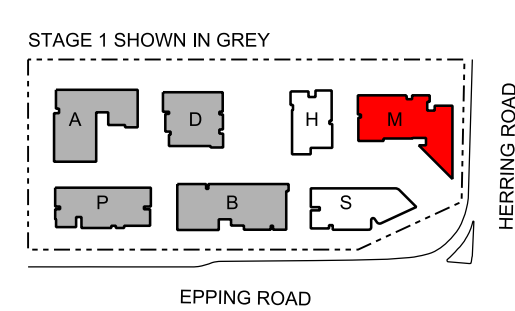

Client

Architect

AJ+C
ALLEN JACK+COTTER
79 Myrtle Street Chippendale NSW 2008 AUSTRALIA
ph +61 2 9311 8222 fx +61 2 9311 8200 ABN 53 003 782 250

Project
MACQUARIE PARK VILLAGE
110-114 HERRING ROAD
MACQUARIE PARK

Proj No. 10_030

Drawing Title
MELBOURNE BUILDING
MODIFICATION
LEVELS 10 AND 11 PLANS

Drawing Status

Scale
1:200@A1


Drawing No
DA2310

Issue
C



1 BED
2 BED
3 BED

| Issue
C

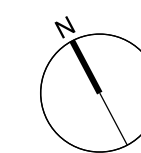



 1 BED
 2 BED
 3 BED

2 TYPICAL LEVELS 21- 25
1:200

1 TYPICAL LEVELS 17-20
1:200

APARTMENT LEGEND

- 1 BED
2 BED
3 BED


No	Date	Description	Ver	App'd
A	20 05 16	AMENDED MELBOURNE APPLICATION		
B	01 07 16	AMENDING DA		
C	22 11 16	REVISED IN RESPONSE TO DRP COMMENTS		

Do not scale drawings. Use figured dimensions only. Check & verify levels and dimensions on site prior to the commencement of any work, the preparation of shop drawings or the fabrication of components.

This drawing is the copyright of Allen Jack + Cotter Architects and is protected under the Copyright Act 1968. Do not alter, reproduce or transmit in any form, or by any means without the express permission of Allen Jack + Cotter Architects.

Nominated Architects: Michael Heenan 5264, Peter Ireland 6661

Site Location Plan

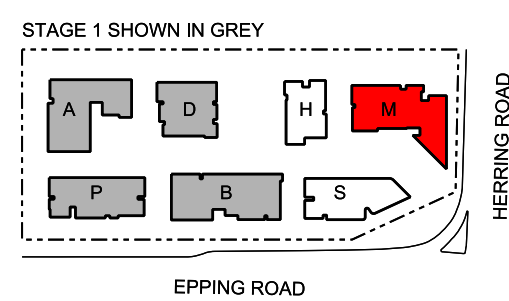

Client

STAMFORD
LAND CORPORATION LTD

Architect

AJ+C
ALLEN JACK+COTTER
79 Myrtle Street Chippendale NSW 2008 AUSTRALIA
ph +61 2 9311 8222 fx +61 2 9311 8200 ABN 53 003 782 250

Project

MACQUARIE PARK VILLAGE
110-114 HERRING ROAD
MACQUARIE PARK

Proj No. **10_030**

Drawing Title

**MELBOURNE BUILDING
MODIFICATION
TYPICAL LEVELS 17 - 20 AND 21 - 25**

Drawing Status

Scale


1:200@A1

Drawing No

DA2317

Issue

C

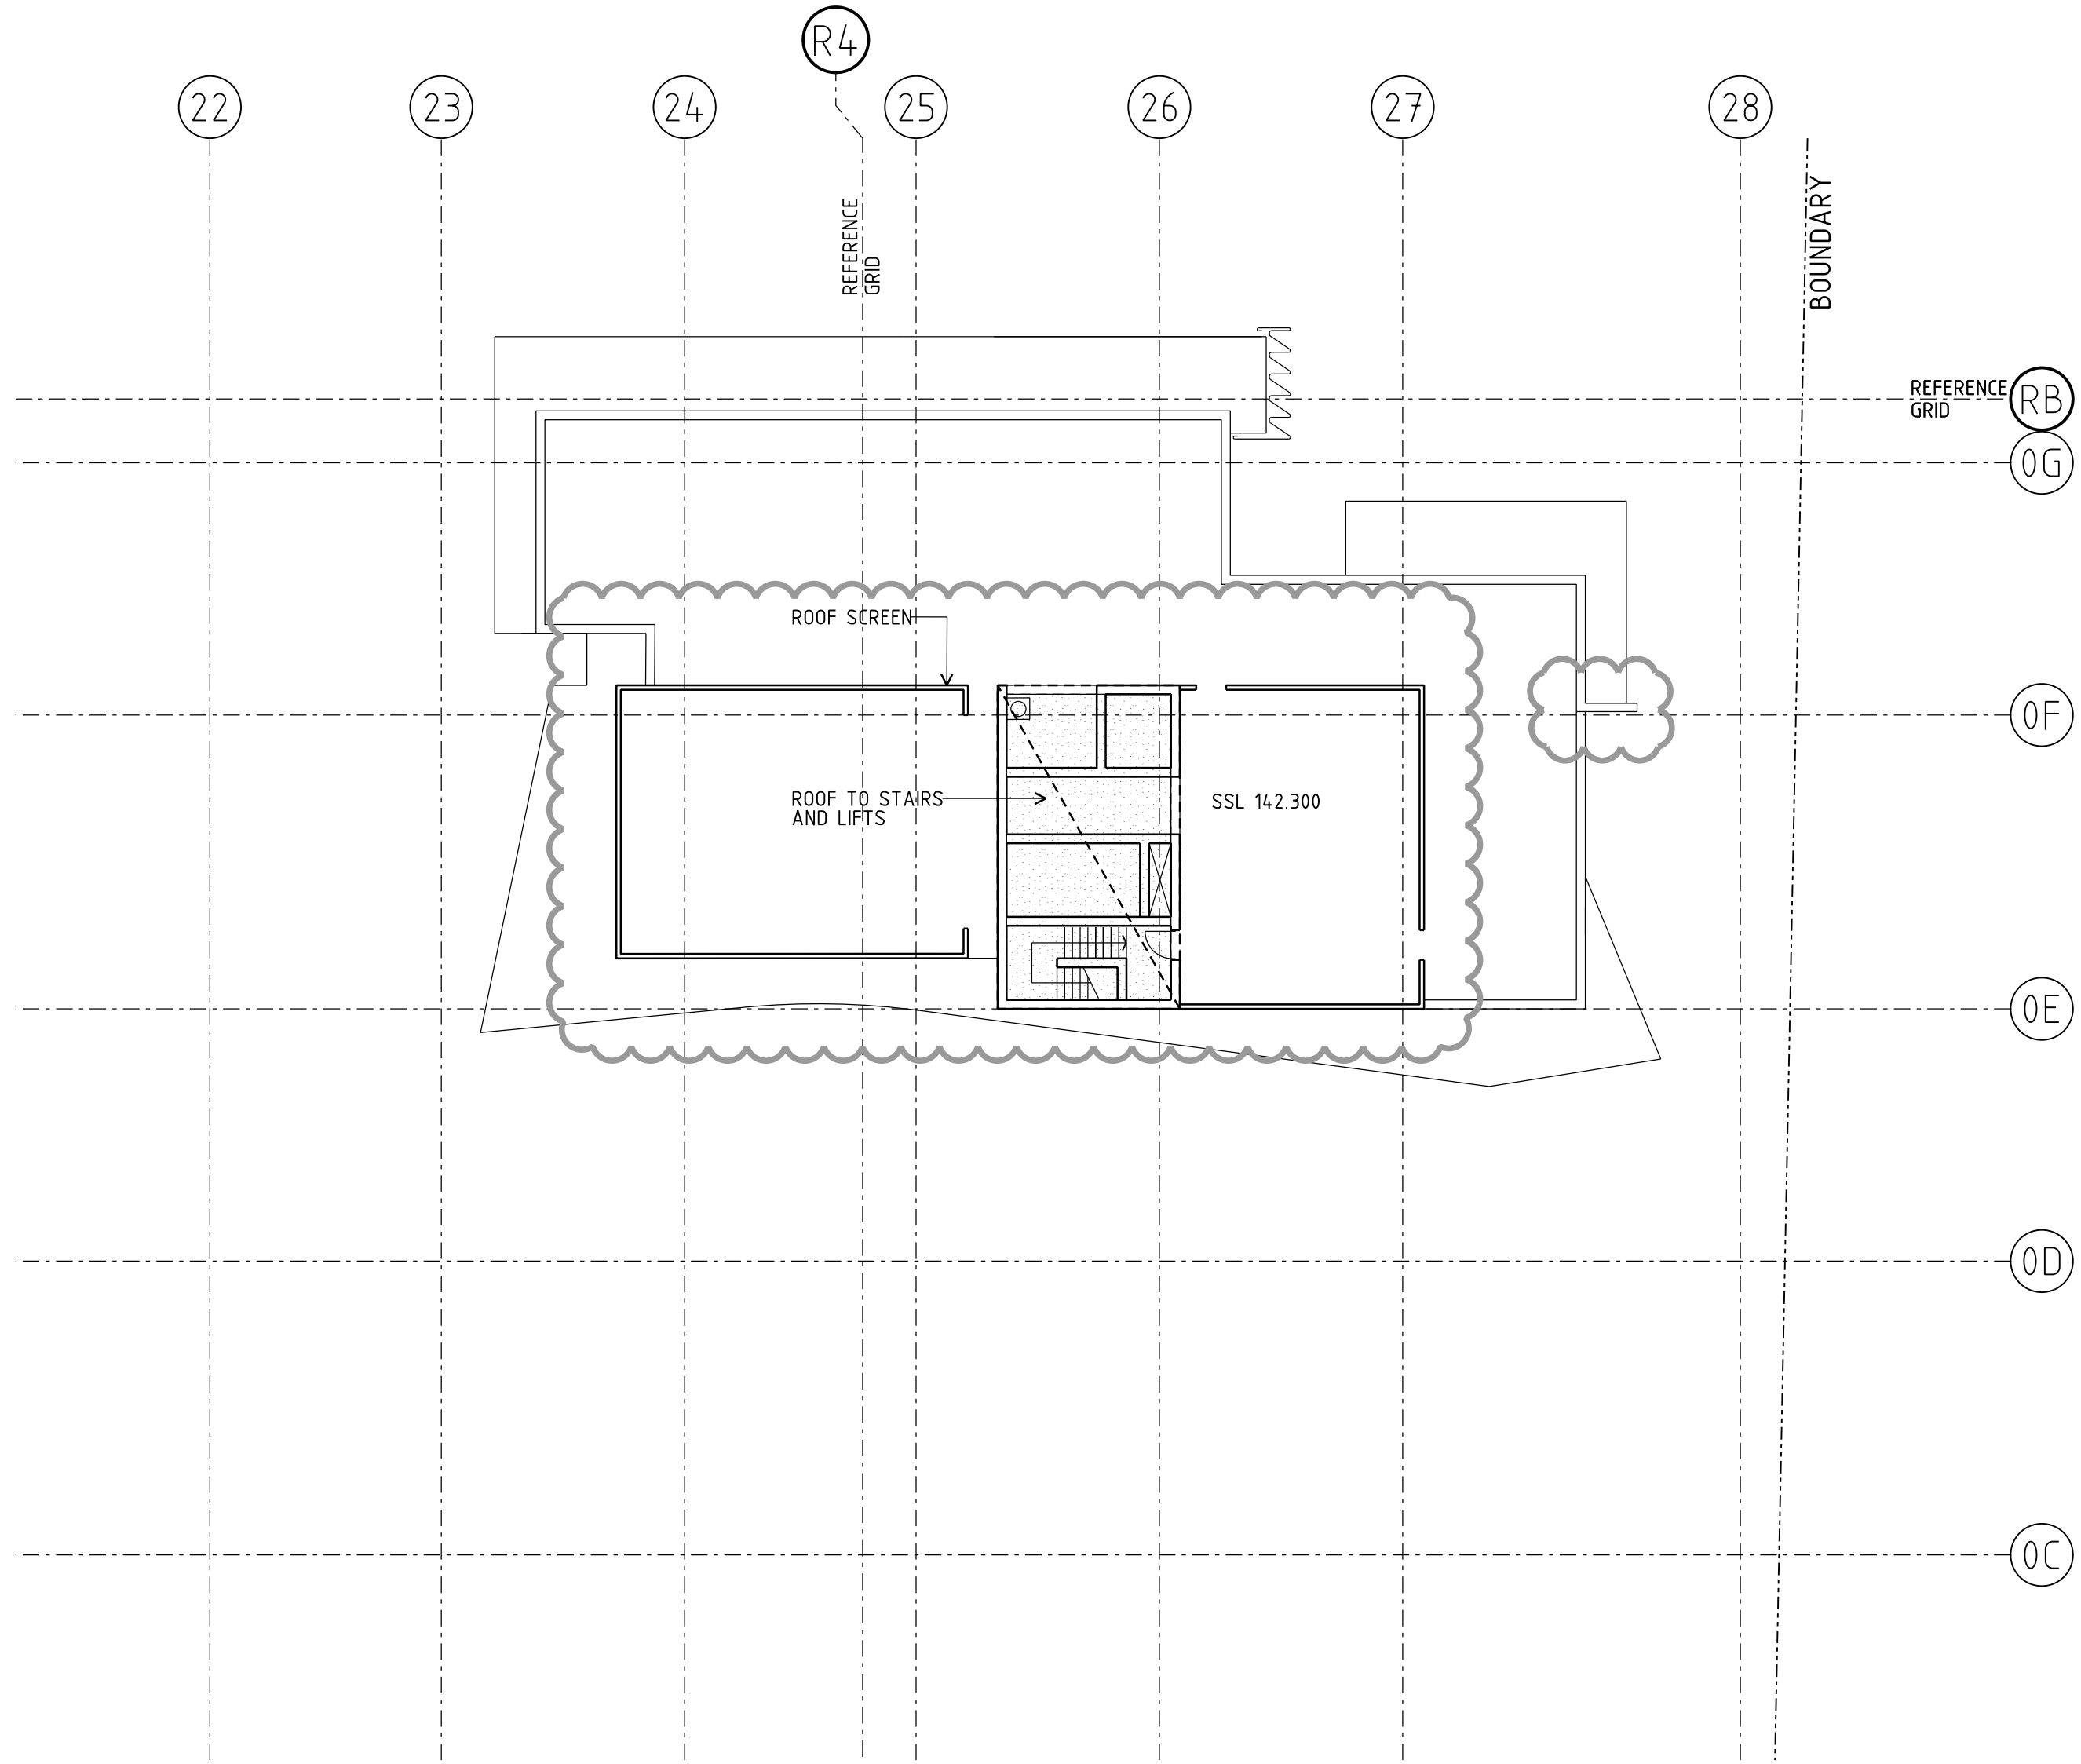

1 LEVEL 26 ROOF
1:200

APARTMENT LEGEND

- 1 BED
- 2 BED
- 3 BED


No	Date	Description	Ver	App'd
A	20.05.16	AMENDED MELBOURNE APPLICATION		
B	01.07.16	AMENDING DA		
C	22.11.16	REVISED IN RESPONSE TO DRP COMMENTS		

Do not scale drawings. Use figured dimensions only. Check & verify levels and dimensions on site prior to the commencement of any work, the preparation of shop drawings or the fabrication of components.

This drawing is the copyright of Allen Jack + Cottier Architects and is protected under the Copyright Act 1968. Do not alter, reproduce or transmit in any form, or by any means without the express permission of Allen Jack + Cottier Architects.

Nominated Architects: Michael Heenan 5264, Peter Ireland 6661

Site Location Plan

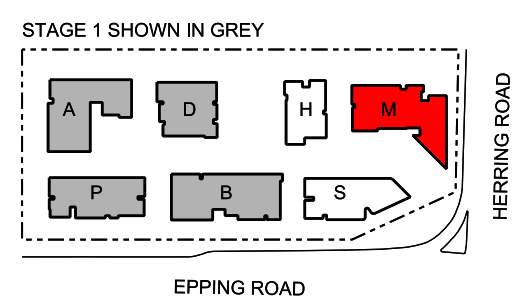

Client

STAMFORD
LAND CORPORATION LTD


Architect

AJ+C
ALLEN JACK + COTTIER
79 Myrtle Street Chippendale NSW 2008 AUSTRALIA
ph +61 2 9311 8222 fx +61 2 9311 8200 ABN 53 003 782 250

Project

MACQUARIE PARK VILLAGE
110-114 HERRING ROAD
MACQUARIE PARK

Proj No. **10_030**

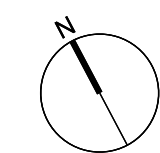

Drawing Title

MELBOURNE BUILDING
MODIFICATION
LEVEL 26 ROOF PLAN

Drawing Status

NOT FOR CONSTRUCTION

Scale

1:200@A1

Drawing No

DA2326

Issue


C



4 LEVEL 10
1:200




3 TYPICAL LEVELS 2 - 9
1:200

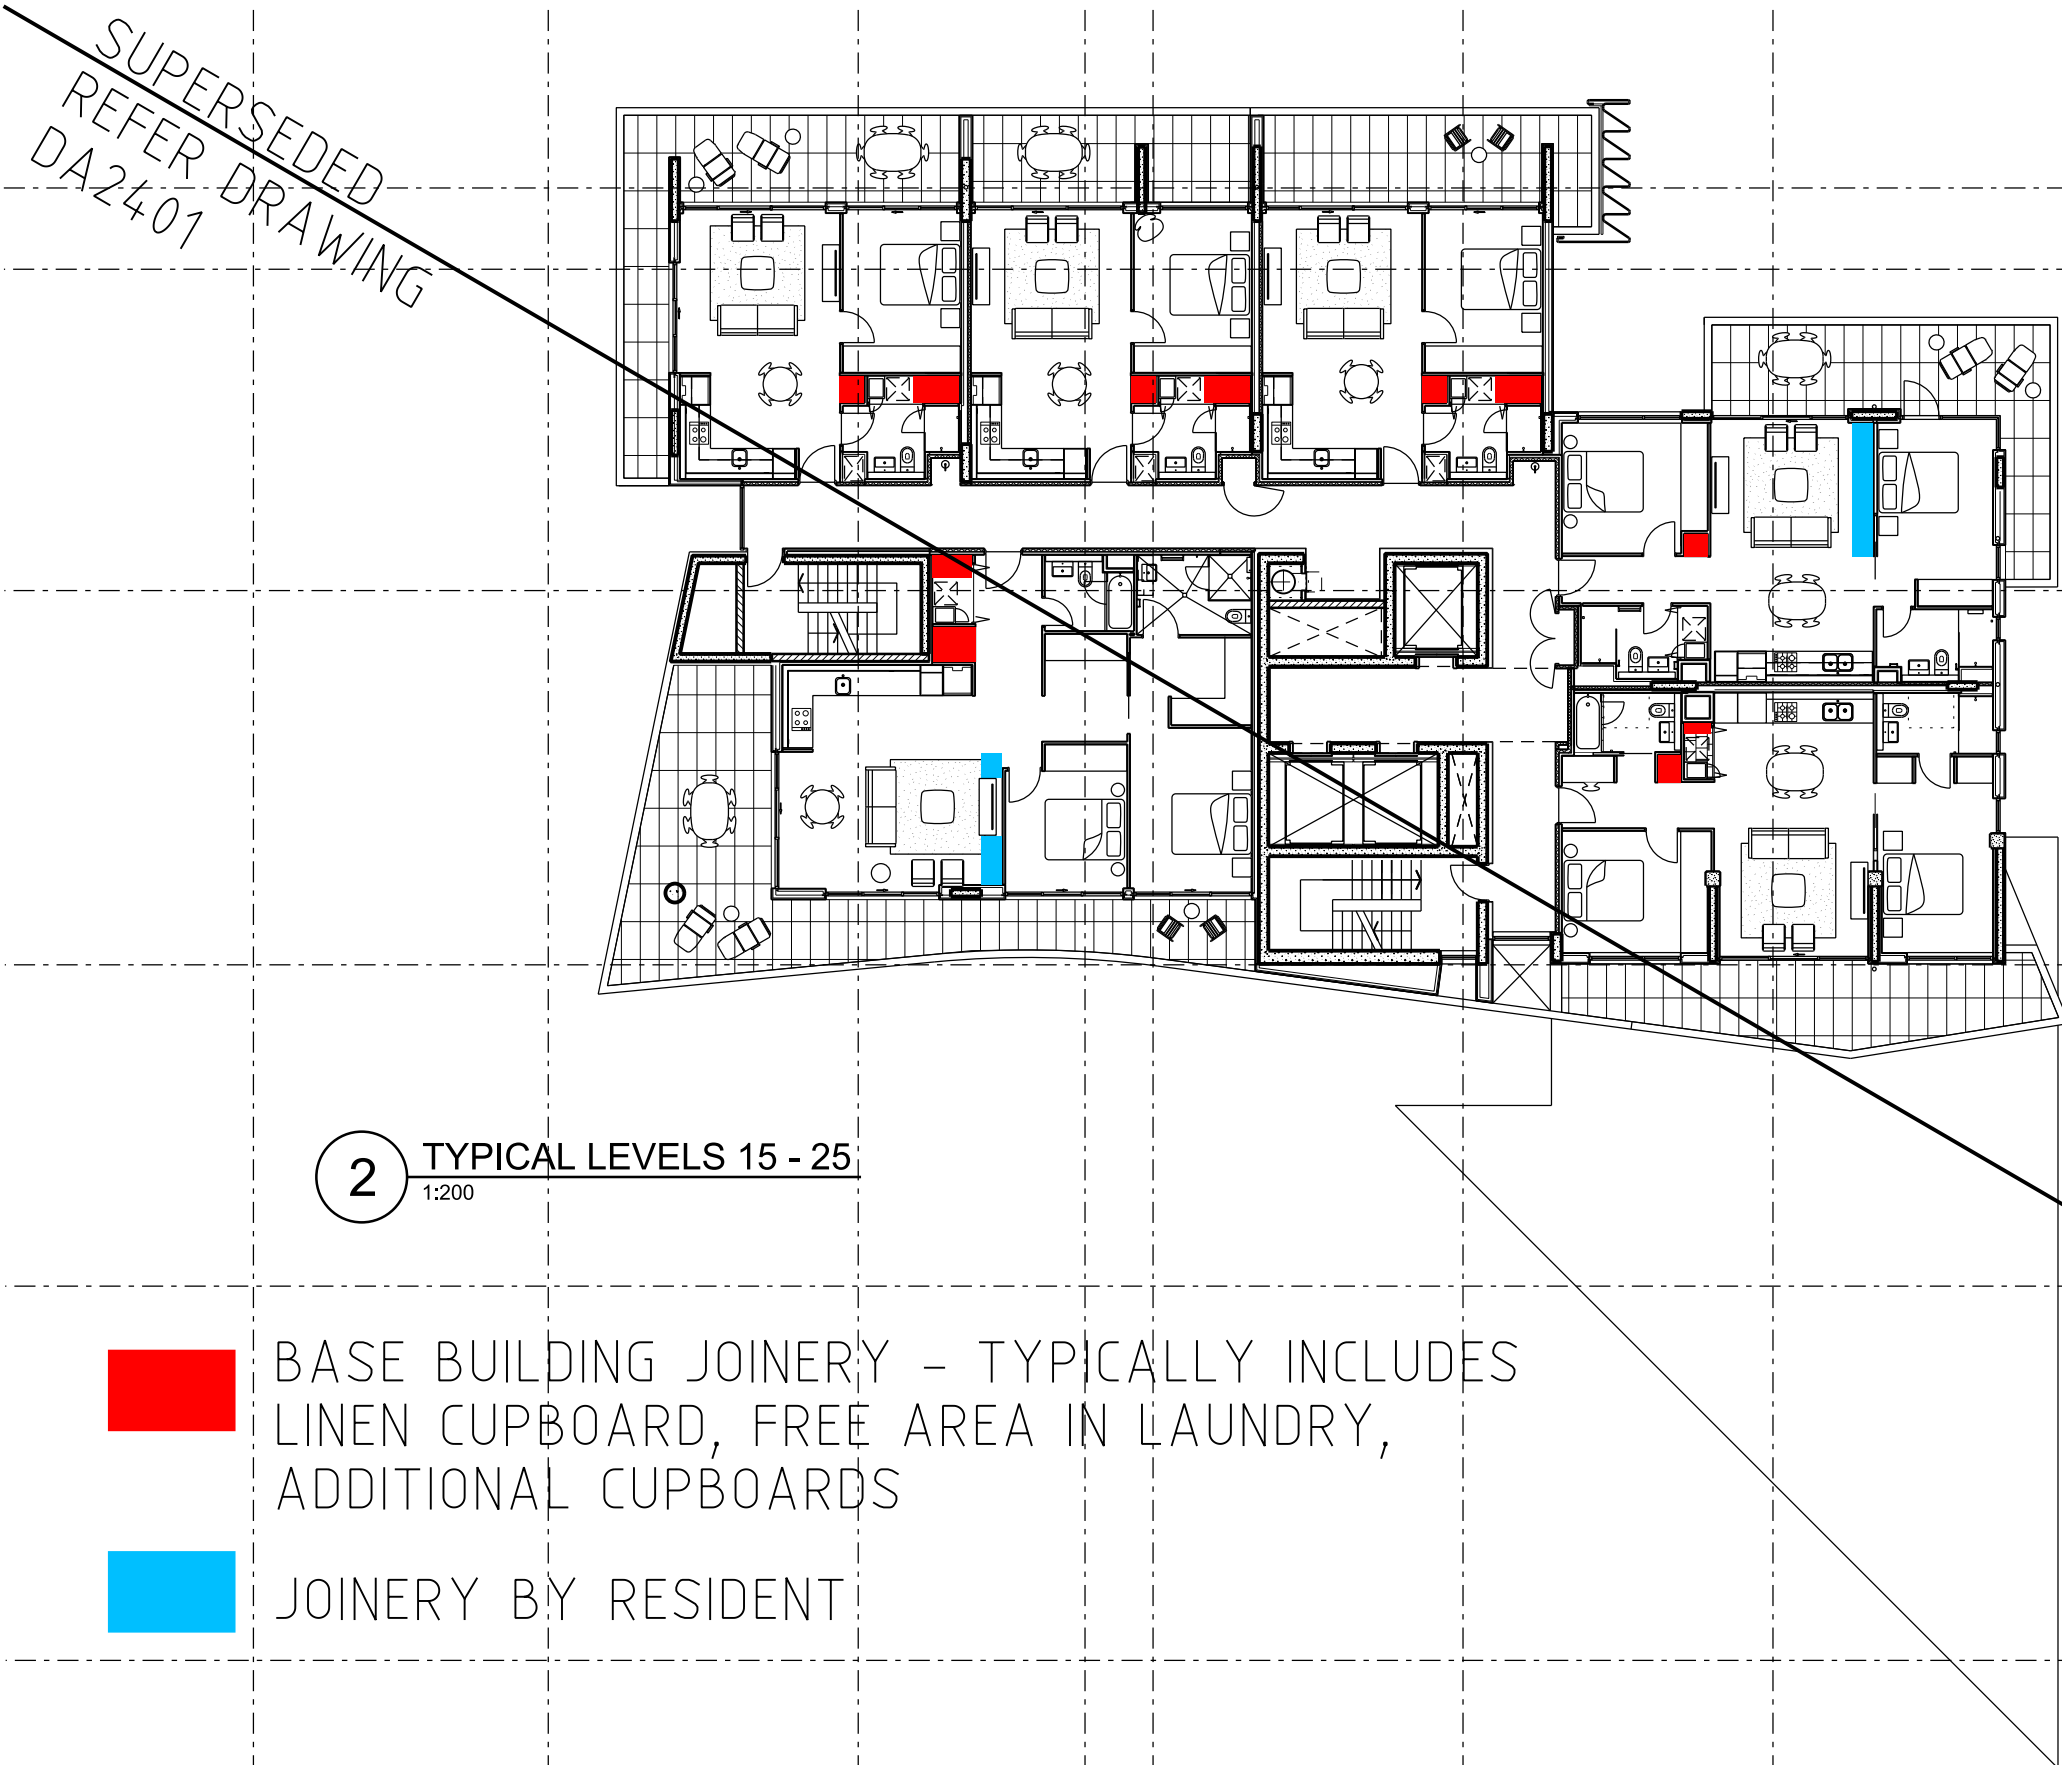

2 TYPICAL LEVELS 15 - 25
1:200

- BASE BUILDING JOINERY - TYPICALLY INCLUDES LINEN CUPBOARD, FREE AREA IN LAUNDRY, ADDITIONAL CUPBOARDS
- JOINERY BY RESIDENT

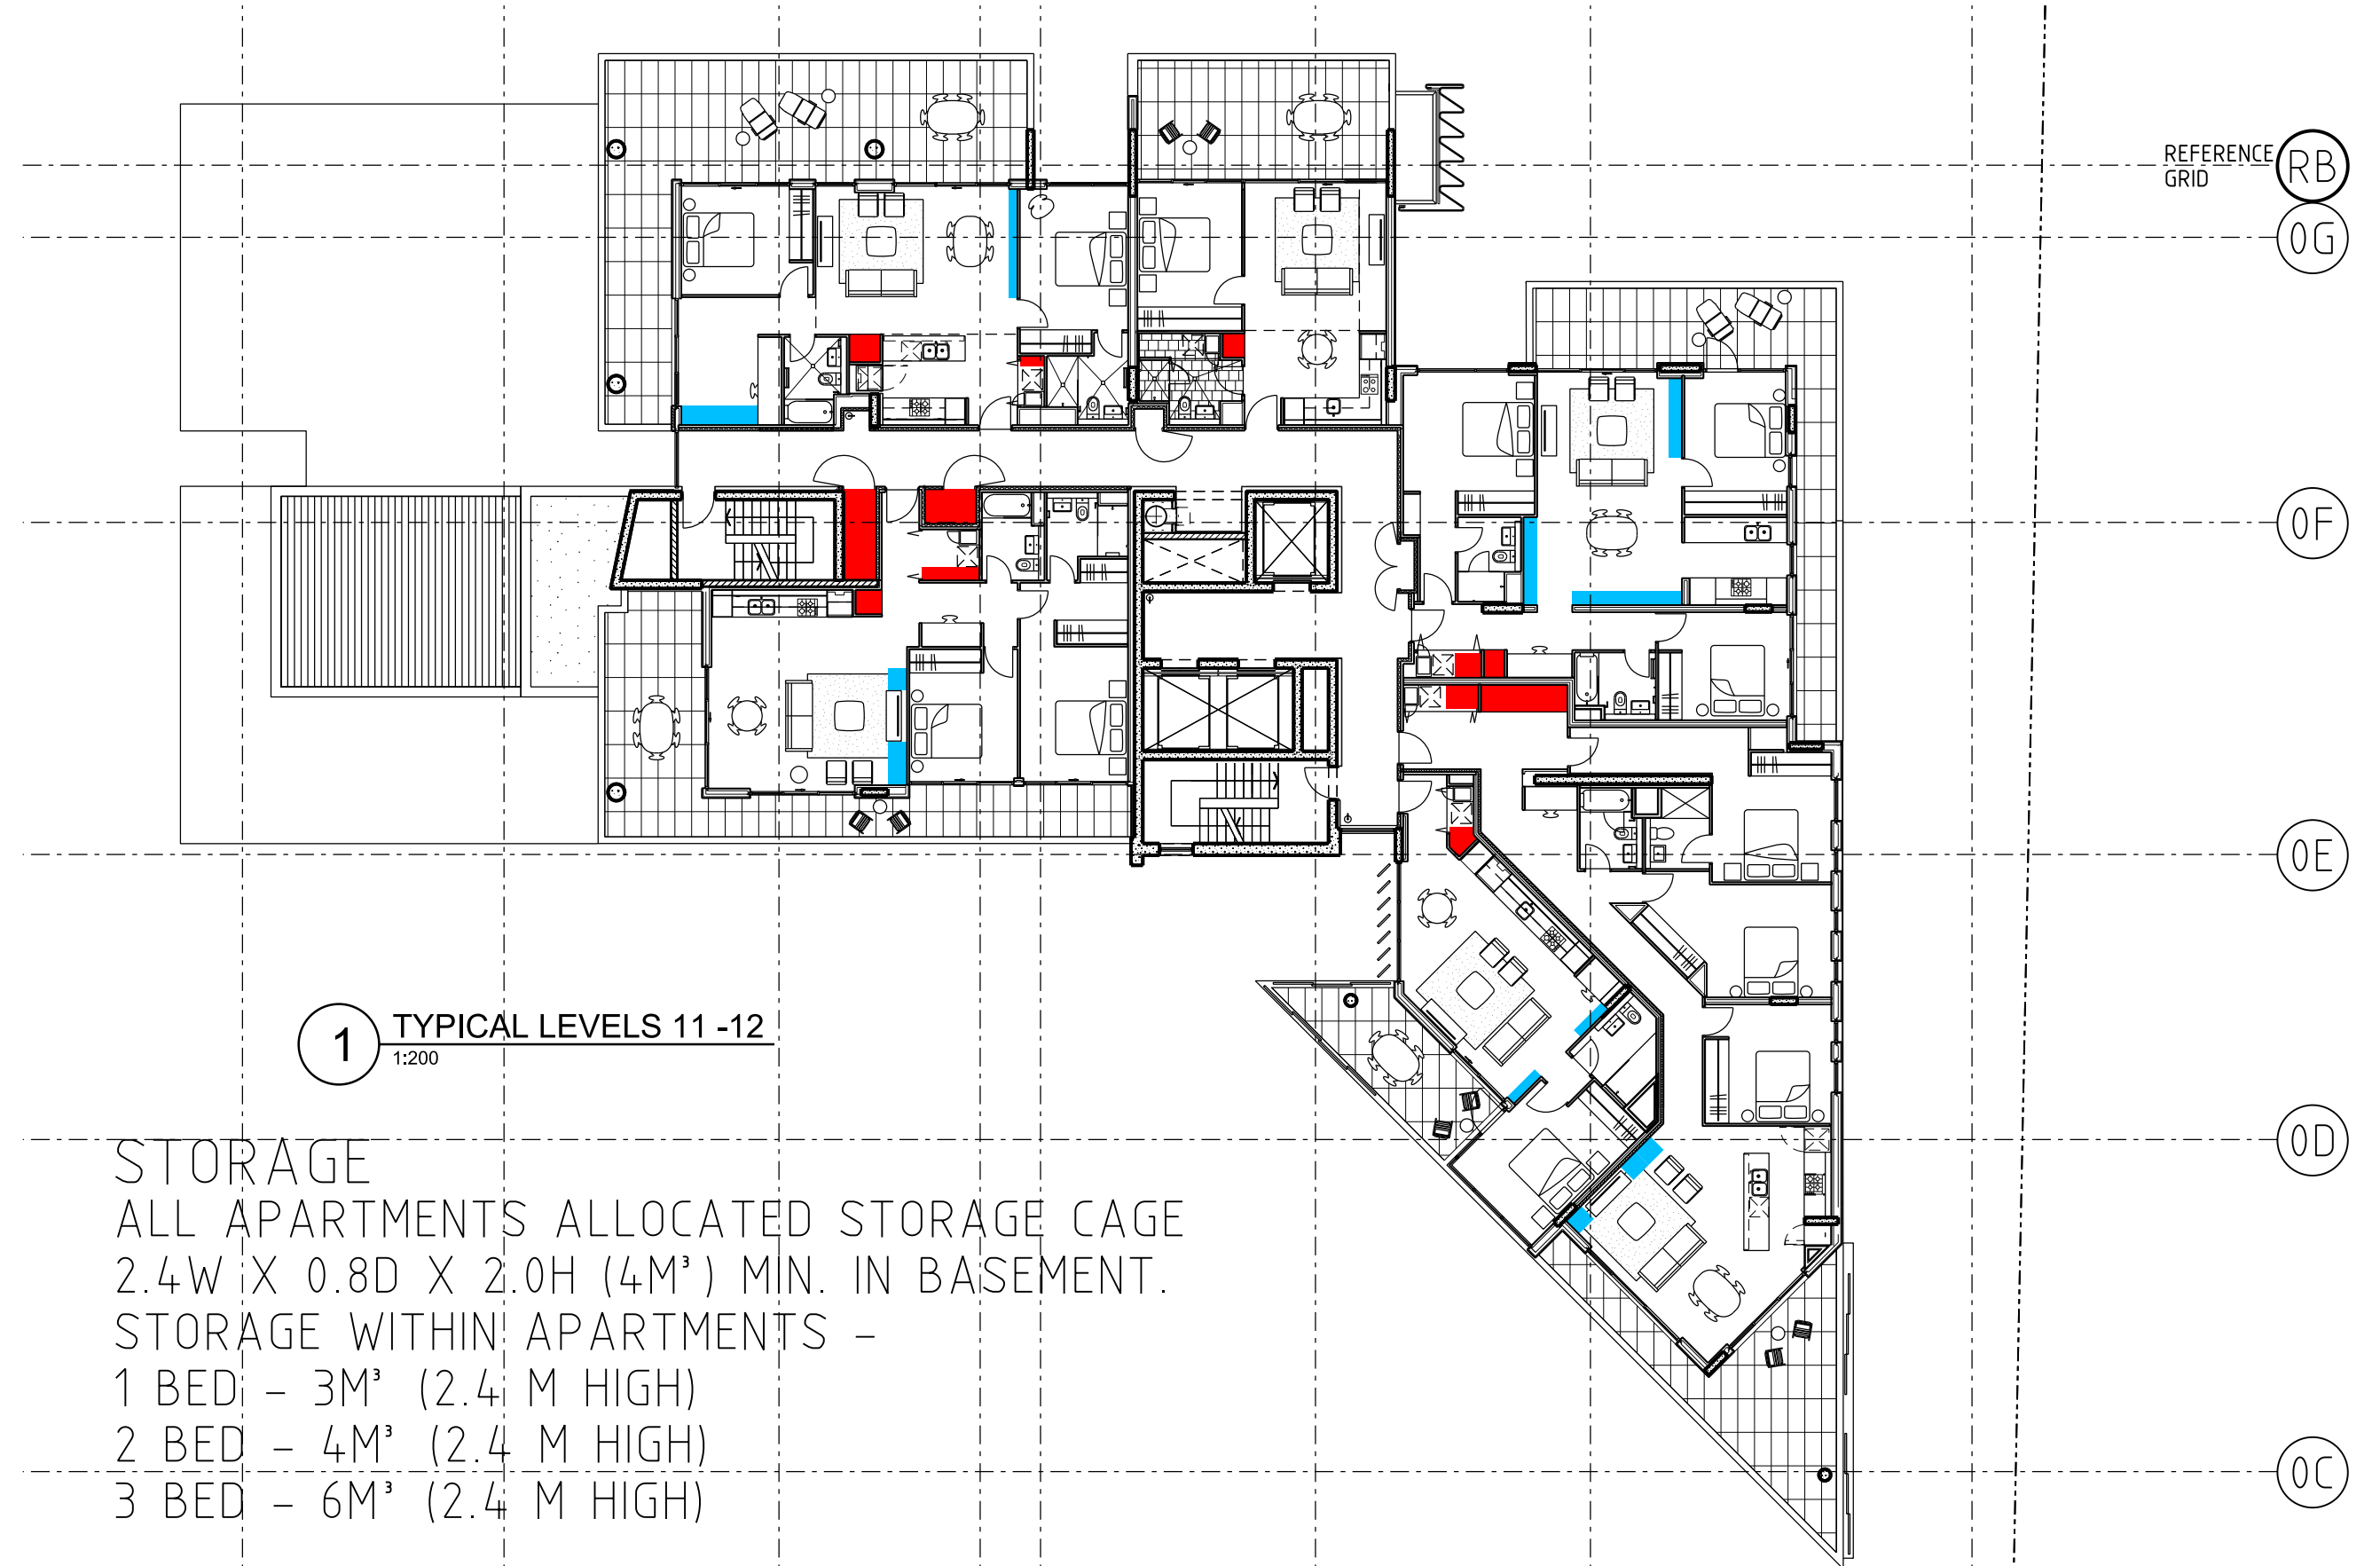

1 TYPICAL LEVELS 11 - 12
1:200

STORAGE
ALL APARTMENTS ALLOCATED STORAGE CAGE
2.4W X 0.8D X 2.0H (4M³) MIN. IN BASEMENT.
STORAGE WITHIN APARTMENTS -
1 BED - 3M³ (2.4 M HIGH)
2 BED - 4M³ (2.4 M HIGH)
3 BED - 6M³ (2.4 M HIGH)

Revisions	No	Date	Description	Ver	App'd
B	01	07	16	AMENDING DA	
C	22	11	16	LEVELS 15-25 DELETED - REFER DRAWING DA2401	


Do not scale drawings. Use figured dimensions only. Check & verify levels and dimensions on site prior to the commencement of any work, the preparation of shop drawings or the fabrication of components.

This drawing is the copyright of Allen Jack + Cotter Architects and is protected under the Copyright Act 1968. Do not alter, reproduce or transmit in any form, or by any means without the express permission of Allen Jack + Cotter Architects.

Nominated Architects: Michael Heenan 5264, Peter Ireland 6661

Site Location Plan

STAGE 1 SHOWN IN GREY

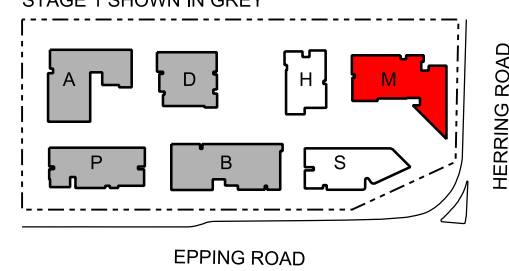

Client



Architect



Project

MACQUARIE PARK VILLAGE
110-114 HERRING ROAD
MACQUARIE PARK

Proj No. 10_030

Drawing Title
STORAGE LAYOUT
MELBOURNE BUILDING
MODIFICATION PLANS

Drawing Status

NOT FOR CONSTRUCTION

Scale 1:200@A1
Drawing No DA2400

Issue

C



-  BASE BUILDING JOINERY - 2400H TYPICALLY INCLUDES LINEN CUPBOARD + ADDITIONAL CUPBOARDS
-  BASE BUILDING JOINERY - 2100H TYPICALLY INCLUDES LINEN CUPBOARD + ADDITIONAL CUPBOARDS


Revisions		
No	Date	Description
A	22.11.16	STORAGE PROVISION REFLECTING DRP COMMENTS

Do not scale drawings. Use figured dimensions only. Check & verify levels and dimensions on site prior to the commencement of any work, the preparation of shop drawings or the fabrication of components.

This drawing is the copyright of Allen Jack + Cotter Architects and is protected under the Copyright Act 1968. Do not alter, reproduce or transmit in any form, or by any means without the express permission of Allen Jack + Cotter Architects.

Nominated Architects: Michael Heenan 5264, Peter Ireland 6661

Site Location Plan

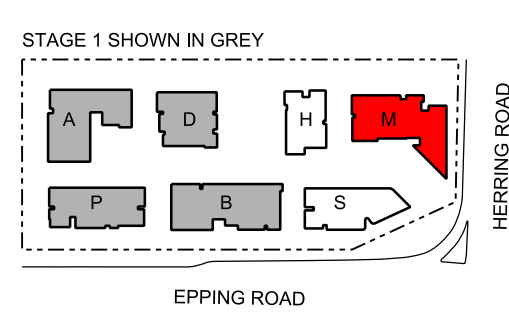


Client

Architect

AJ+C
ALLEN JACK+COTTER
79 Myrtle Street Chippendale NSW 2008 AUSTRALIA
ph +61 2 9311 8222 fx +61 2 9311 8200 ABN 53 003 782 250

Project
MACQUARIE PARK VILLAGE
110-114 HERRING ROAD
MACQUARIE PARK

Proj No. 10_030

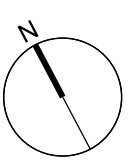

Drawing Title
**STORAGE LAYOUT
MELBOURNE BUILDING
MODIFICATION PLANS
LEVELS 15-25**


Drawing Status
NOT FOR CONSTRUCTION

Scale
1:200@A1DA2401

Issue
A



2 SOUTH ELEVATION
1:200

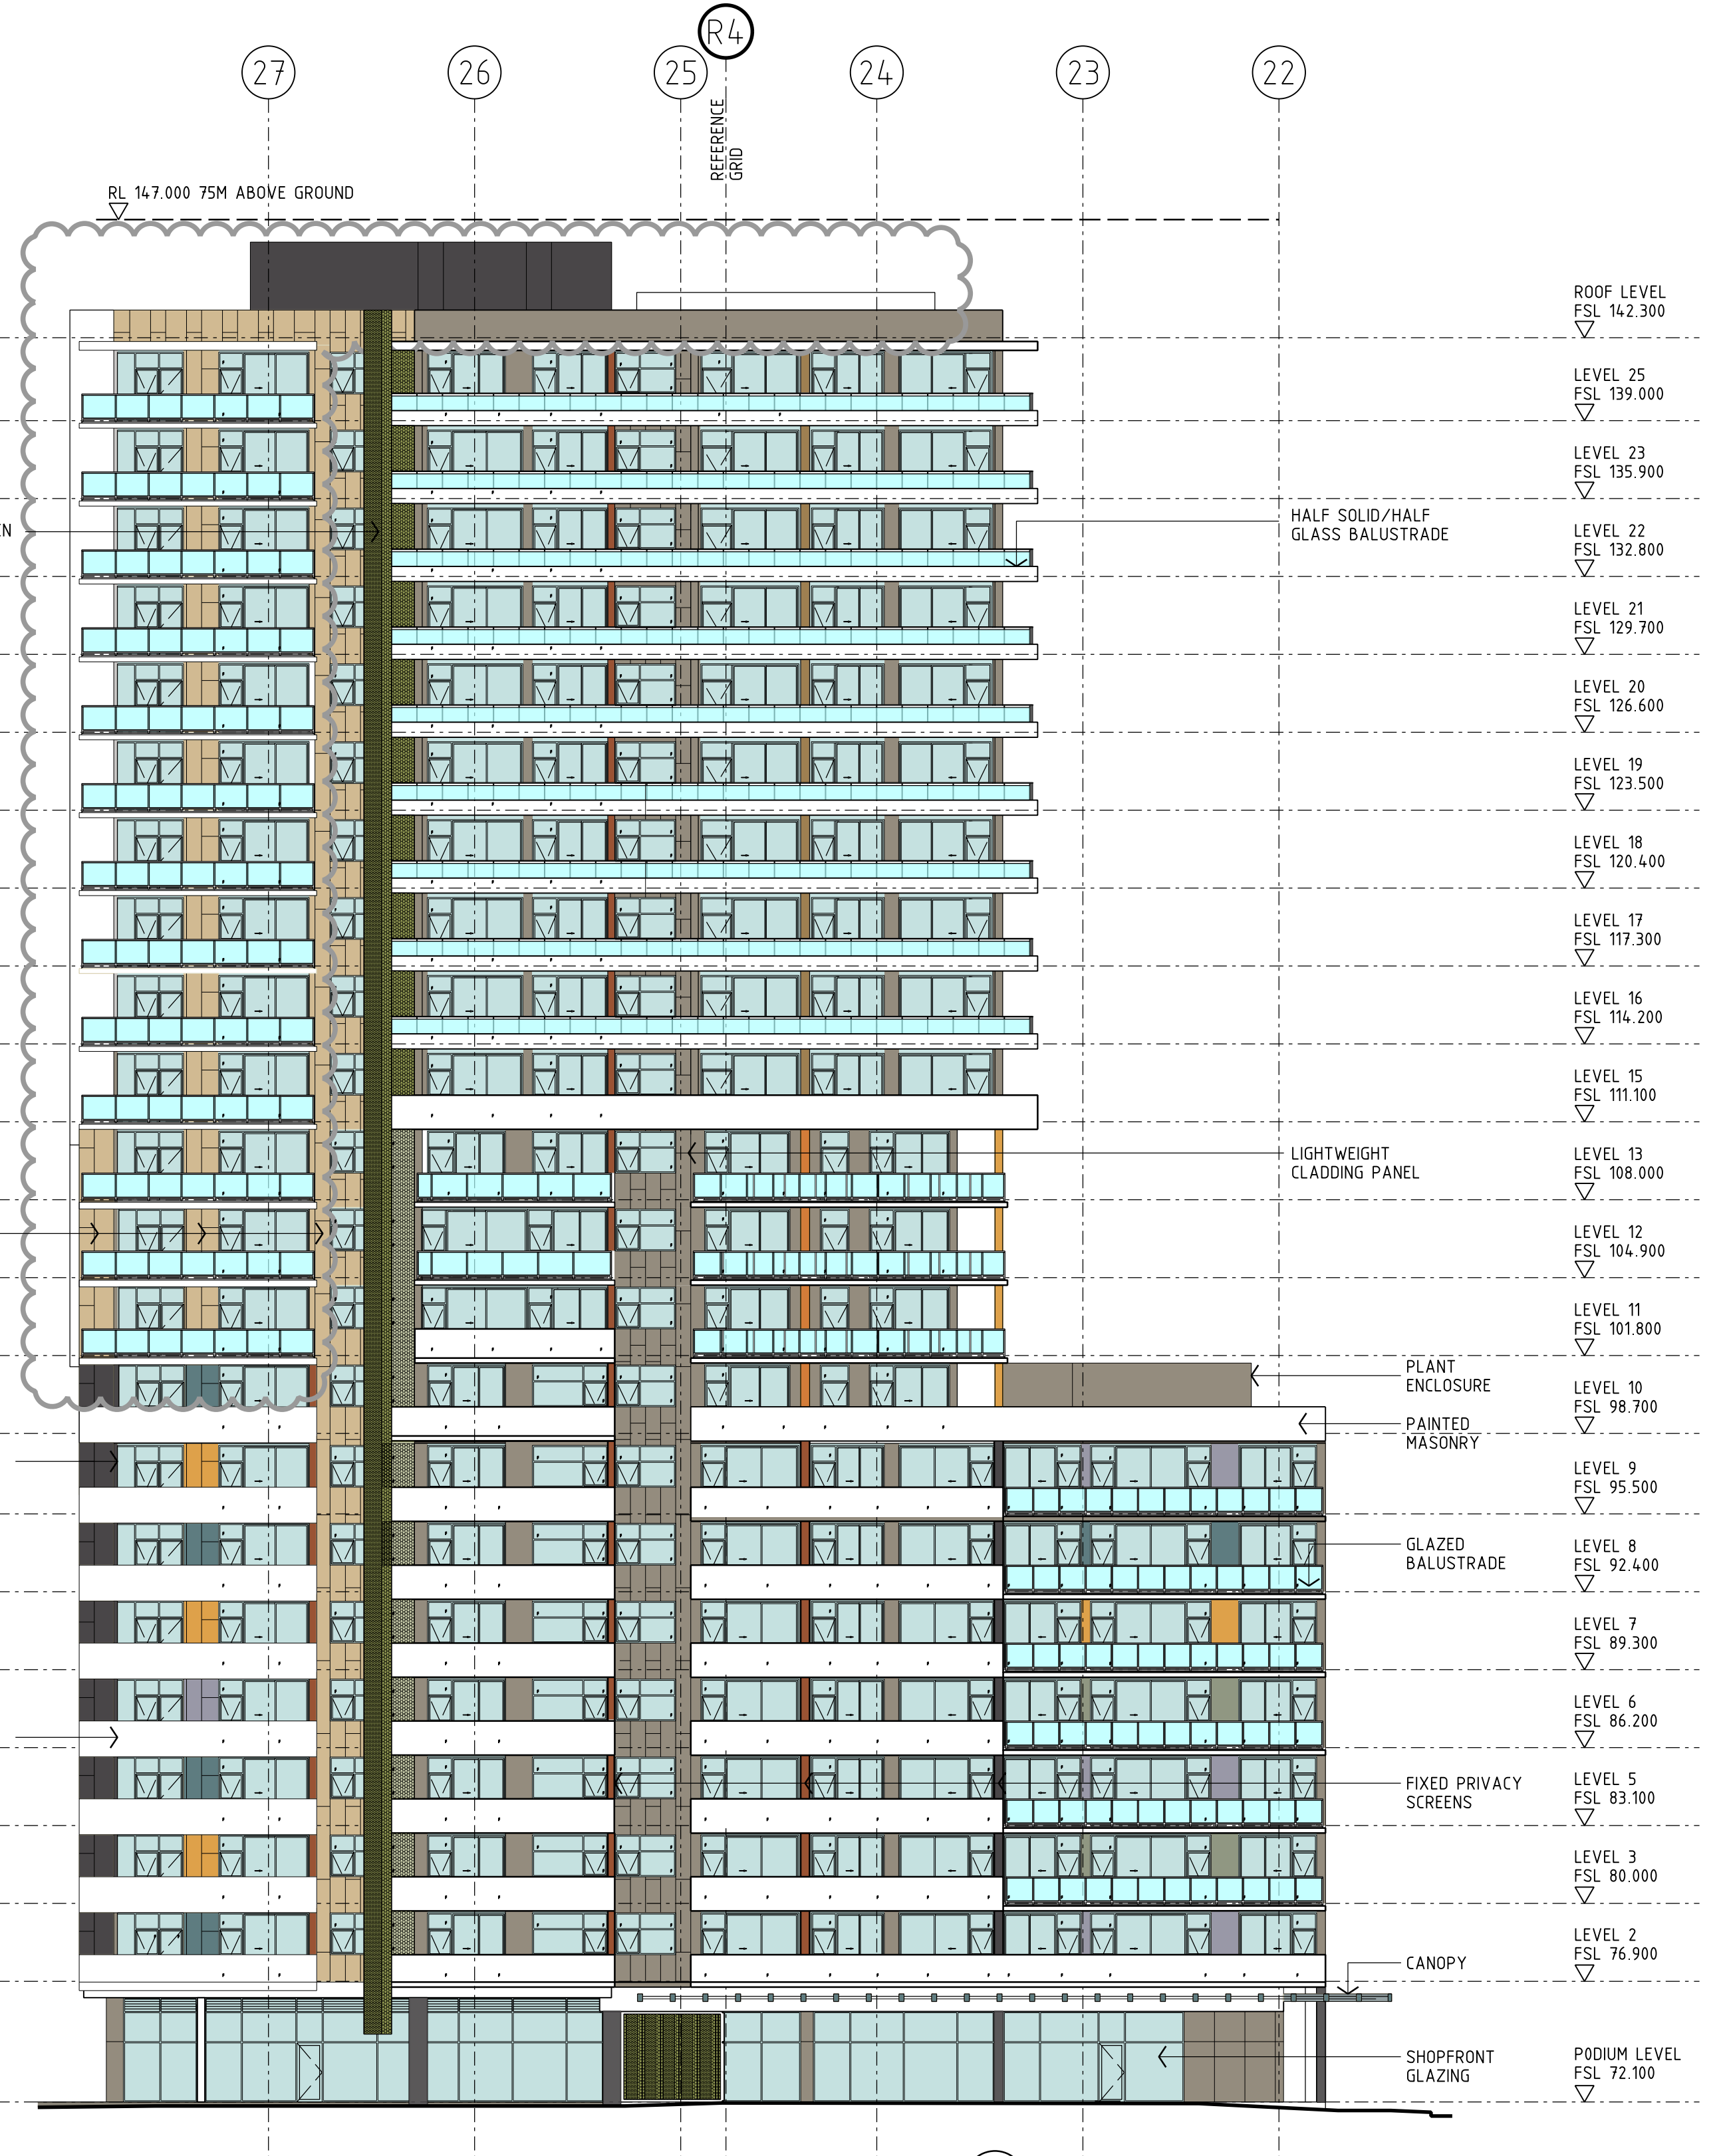

1 NORTH ELEVATION
1:200


No	Date	Description	Ver	App'd
A	20.05.16	AMENDED MELBOURNE APPLICATION		
B	01.07.16	AMENDING DA		
C	22.11.16	REVISED ELEVATIONS IN RESPONSE TO DRP COMMENTS		

Do not scale drawings. Use figured dimensions only. Check & verify levels and dimensions on site prior to the commencement of any work, the preparation of shop drawings or the fabrication of components.

This drawing is the copyright of Allen Jack + Cotter Architects and is protected under the Copyright Act 1968. Do not alter, reproduce or transmit in any form, or by any means without the express permission of Allen Jack + Cotter Architects.

Nominated Architects: Michael Heenan 5264, Peter Ireland 6661

Site Location Plan

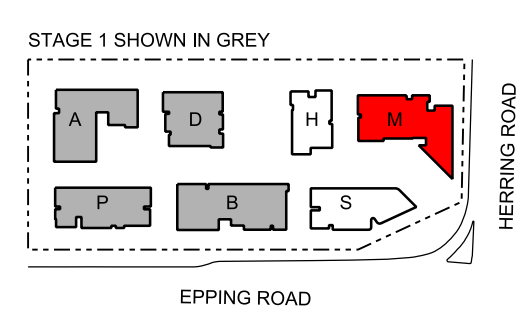

Client

STAMFORD
LAND CORPORATION LTD

Architect

AJ+C
ALLEN JACK + COTTER
79 Myrtle Street Chippendale NSW 2008 AUSTRALIA
ph +61 2 9311 8222 fx +61 2 9311 8200 ABN 53 003 782 250

Project

MACQUARIE PARK VILLAGE
110-114 HERRING ROAD
MACQUARIE PARK

Proj No. 10_030

Drawing Title

**MELBOURNE BUILDING
MODIFICATION
NORTH AND SOUTH ELEVATIONS**

Drawing Status

NOT FOR CONSTRUCTION

Scale

1:200@A1

Drawing No


DA3301

Issue

C



2 WEST ELEVATION
1:200

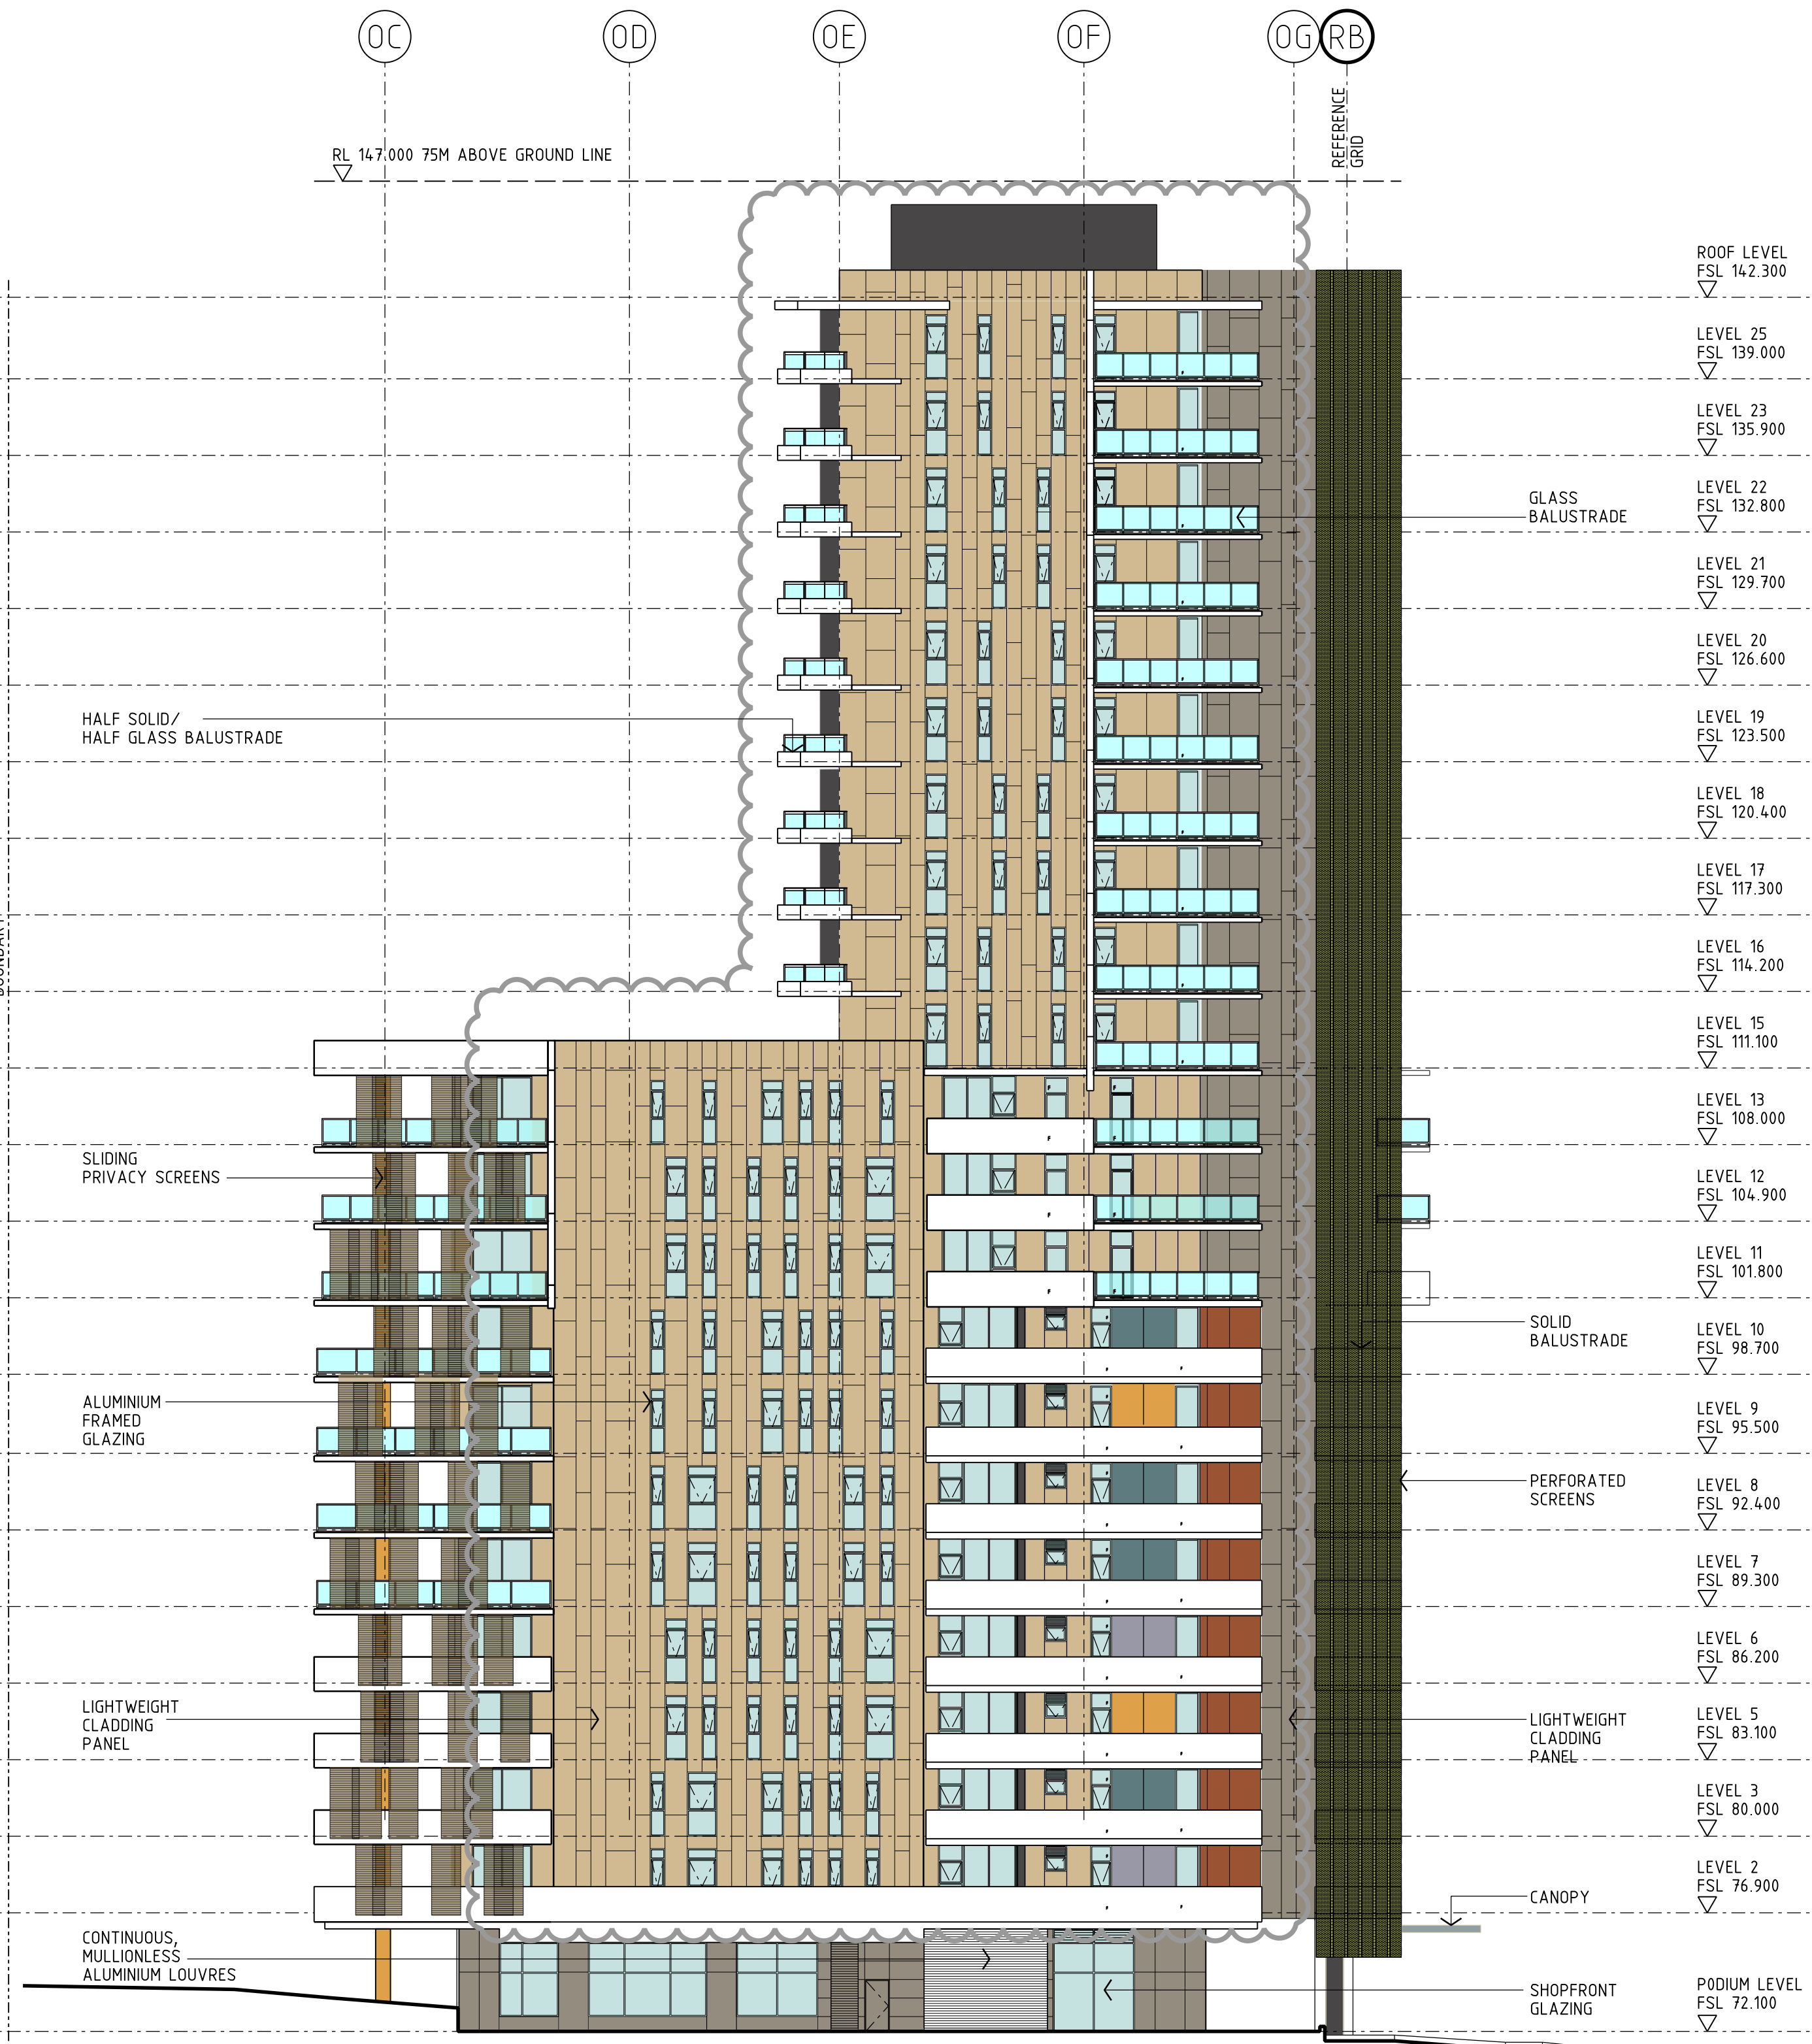

1 EAST ELEVATION
1:200


Revisions	No	Date	Description	Ver	App'd
A	20.05.16		AMENDED MELBOURNE APPLICATION		
B	01.07.16		AMENDING DA		
C	22.11.16		REVISED ELEVATIONS IN RESPONSE TO DRP COMMENTS		

Do not scale drawings. Use figured dimensions only. Check & verify levels and dimensions on site prior to the commencement of any work, the preparation of shop drawings or the fabrication of components.

This drawing is the copyright of Allen Jack + Cotter Architects and is protected under the Copyright Act 1968. Do not alter, reproduce or transmit in any form, or by any means without the express permission of Allen Jack + Cotter Architects.

Nominated Architects: Michael Heenan 5264, Peter Ireland 6661

Site Location Plan

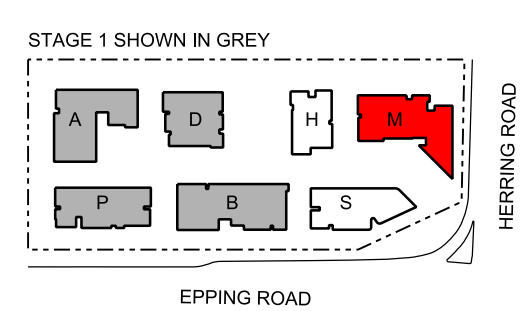

Client

STAMFORD
LAND CORPORATION LTD


Architect

AJ+C
ALLEN JACK+COTTER
79 Myrtle Street Chippendale NSW 2008 AUSTRALIA
ph +61 2 9311 8222 fx +61 2 9311 8200 ABN 53 003 782 250

Project

MACQUARIE PARK VILLAGE
110-114 HERRING ROAD
MACQUARIE PARK

Proj No. 10_030

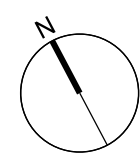

Drawing Title

**MELBOURNE BUILDING
MODIFICATION
EAST AND WEST ELEVATIONS**

Drawing Status

NOT FOR CONSTRUCTION

Scale

1:200@A1

Drawing No

DA3302

Issue

C