

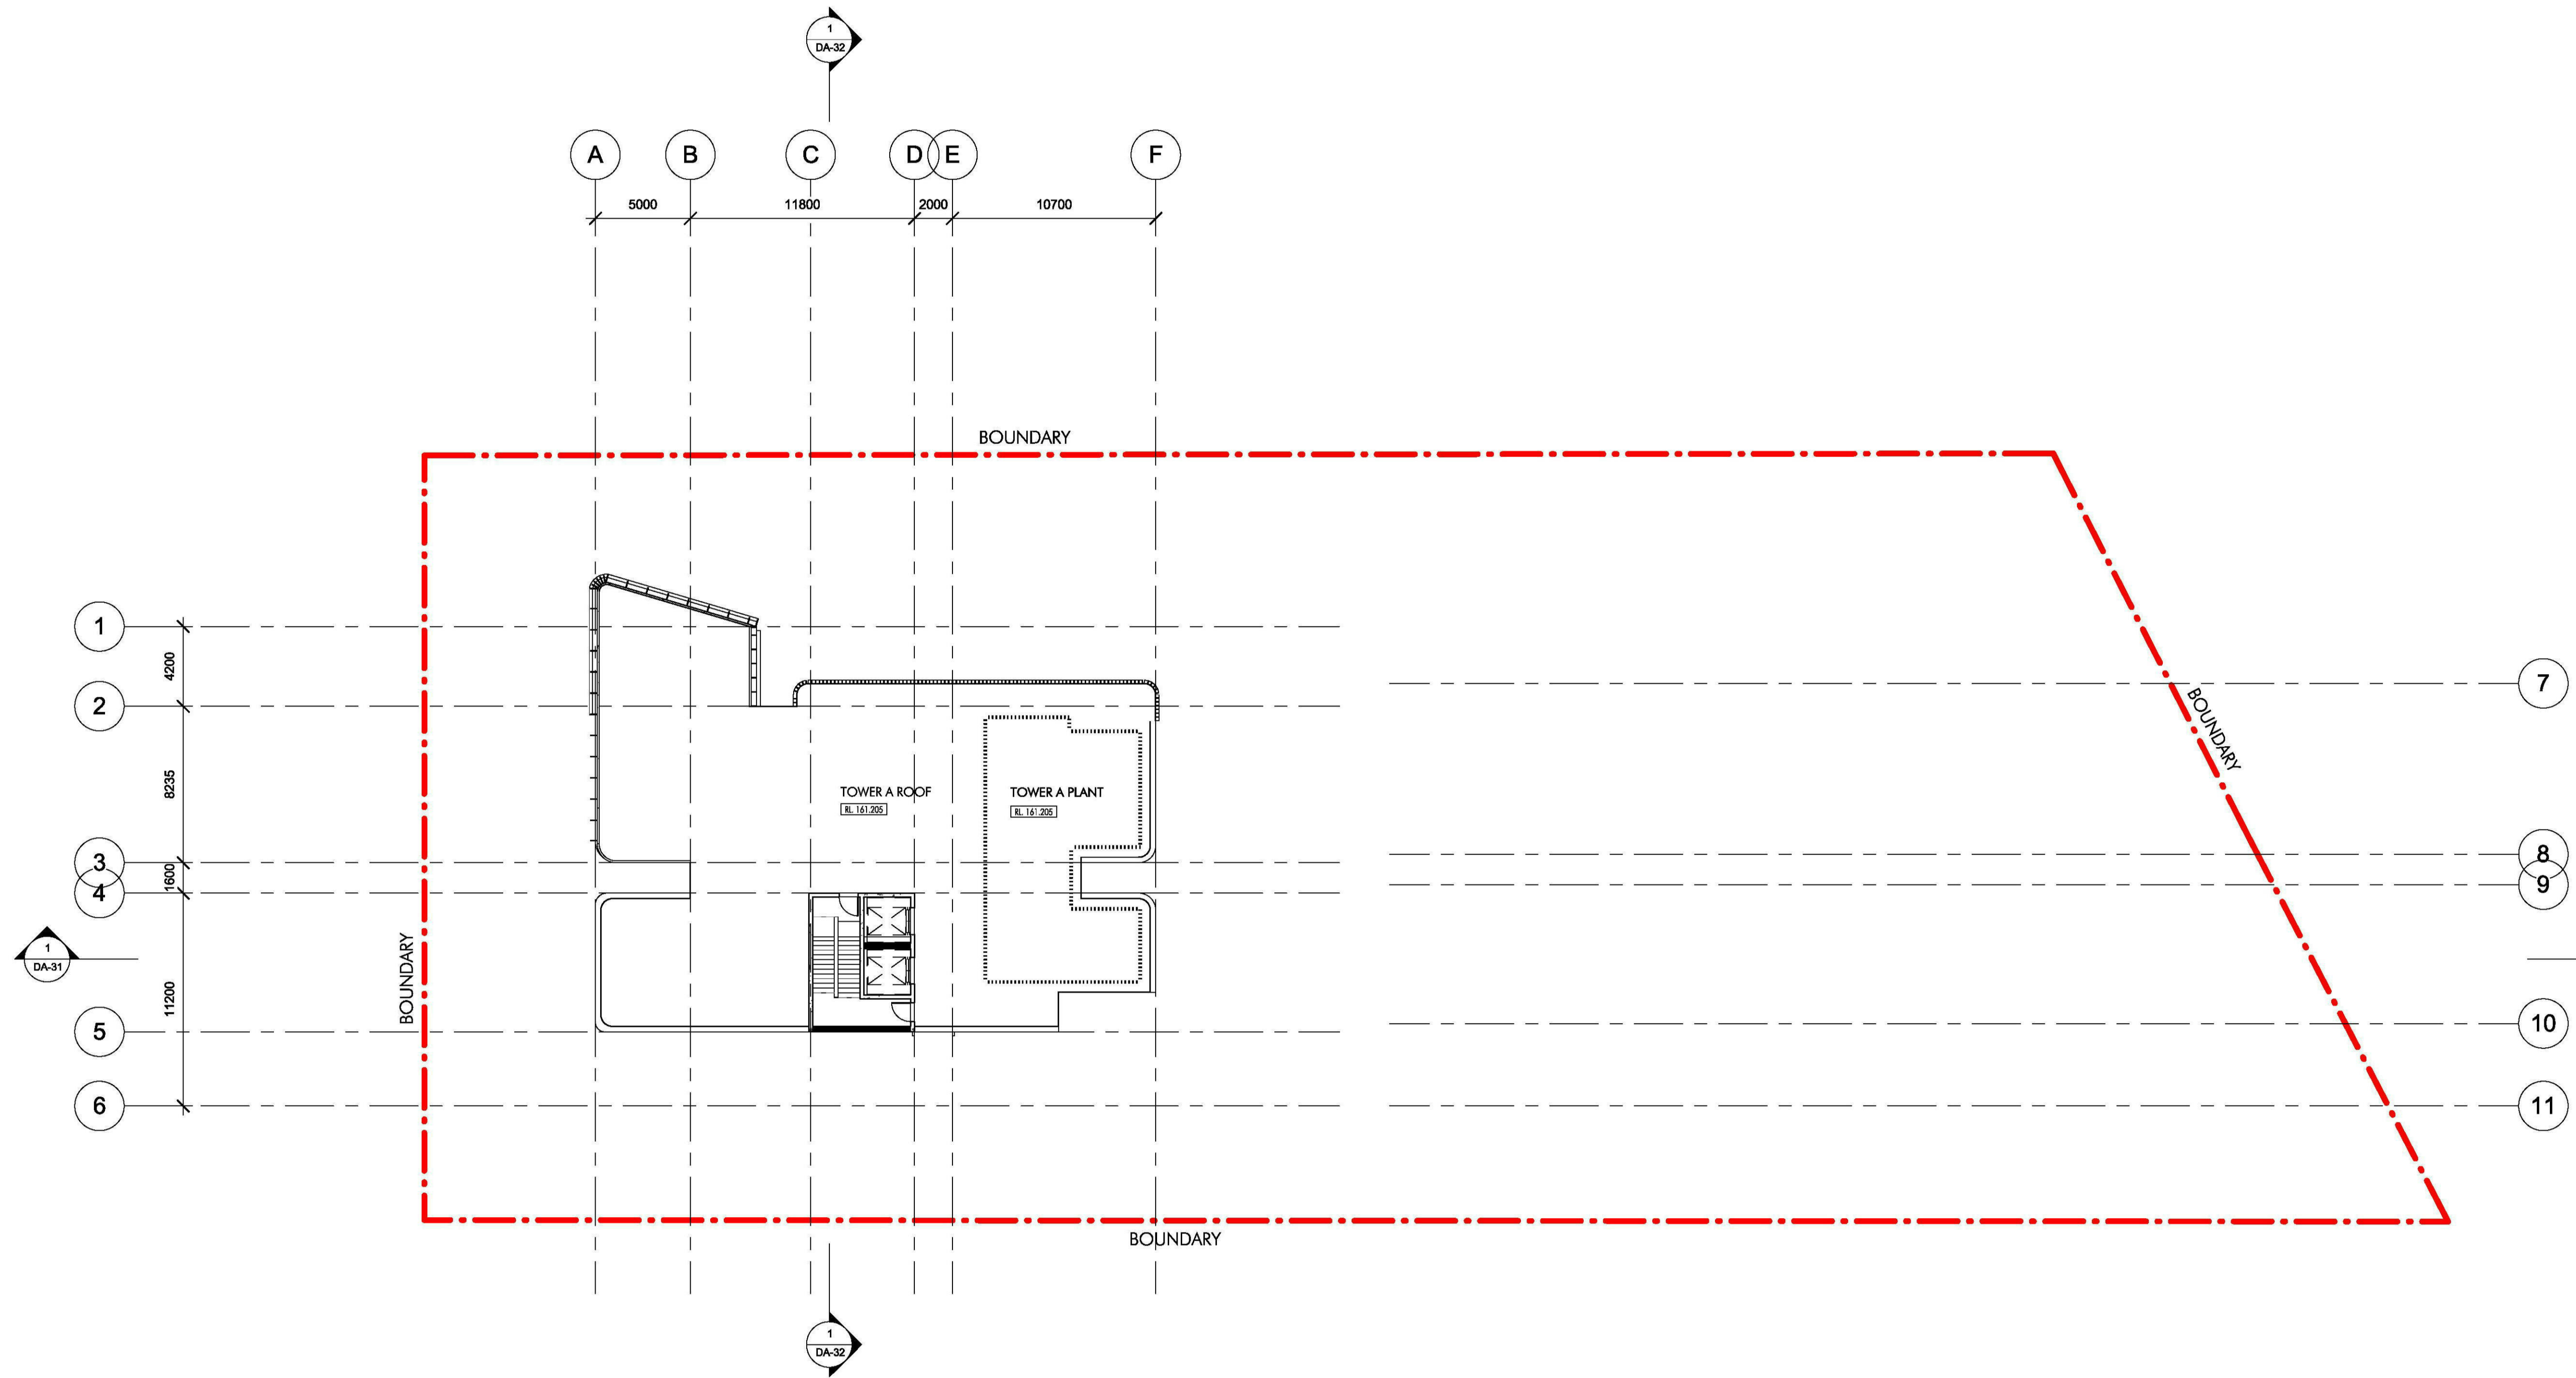


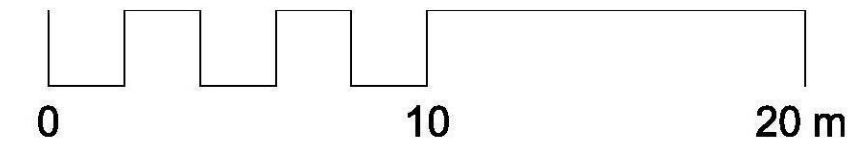


1 Level 18 Roof
1 : 200

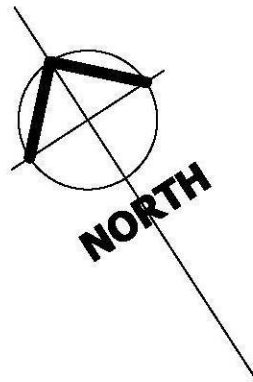

C:\Users\DavidP\Documents\Kevin
Local Files\4232_Oxford St
Epping_CT_DA2017_DoveP.rvt

14/11/2017 6:29:12 PM

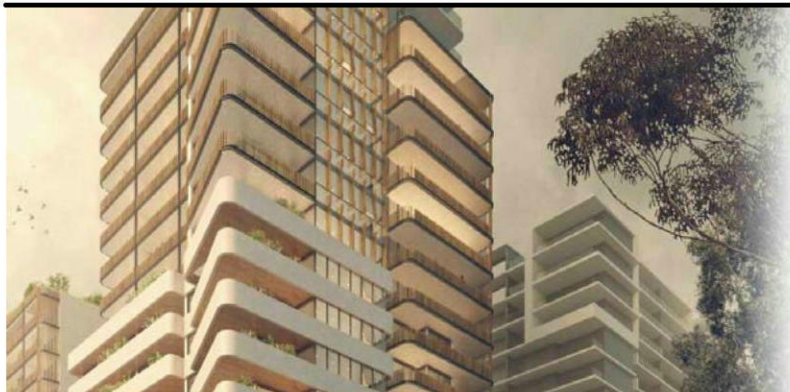


Project
OXFORD PLACE
44-48 Oxford Street
Epping

Issue	Description	Date
A	Issue for DEAP Review	03/11/17
B	Amended for DA Application	14/11/17


Title
Scale
Date
Number
ROOF PLAN
1 : 200
14/11/17
4232_DA-18
© copyright nettleton tribe partnership pty ltd



nettleton tribe partnership pty ltd ABN 58 161 683 122
117 willoughby road crows nest nsw 2065
102 9431 6431 f 02 9439 7474
o sydney@nettletontribe.com.au w nettletontribe.com.au

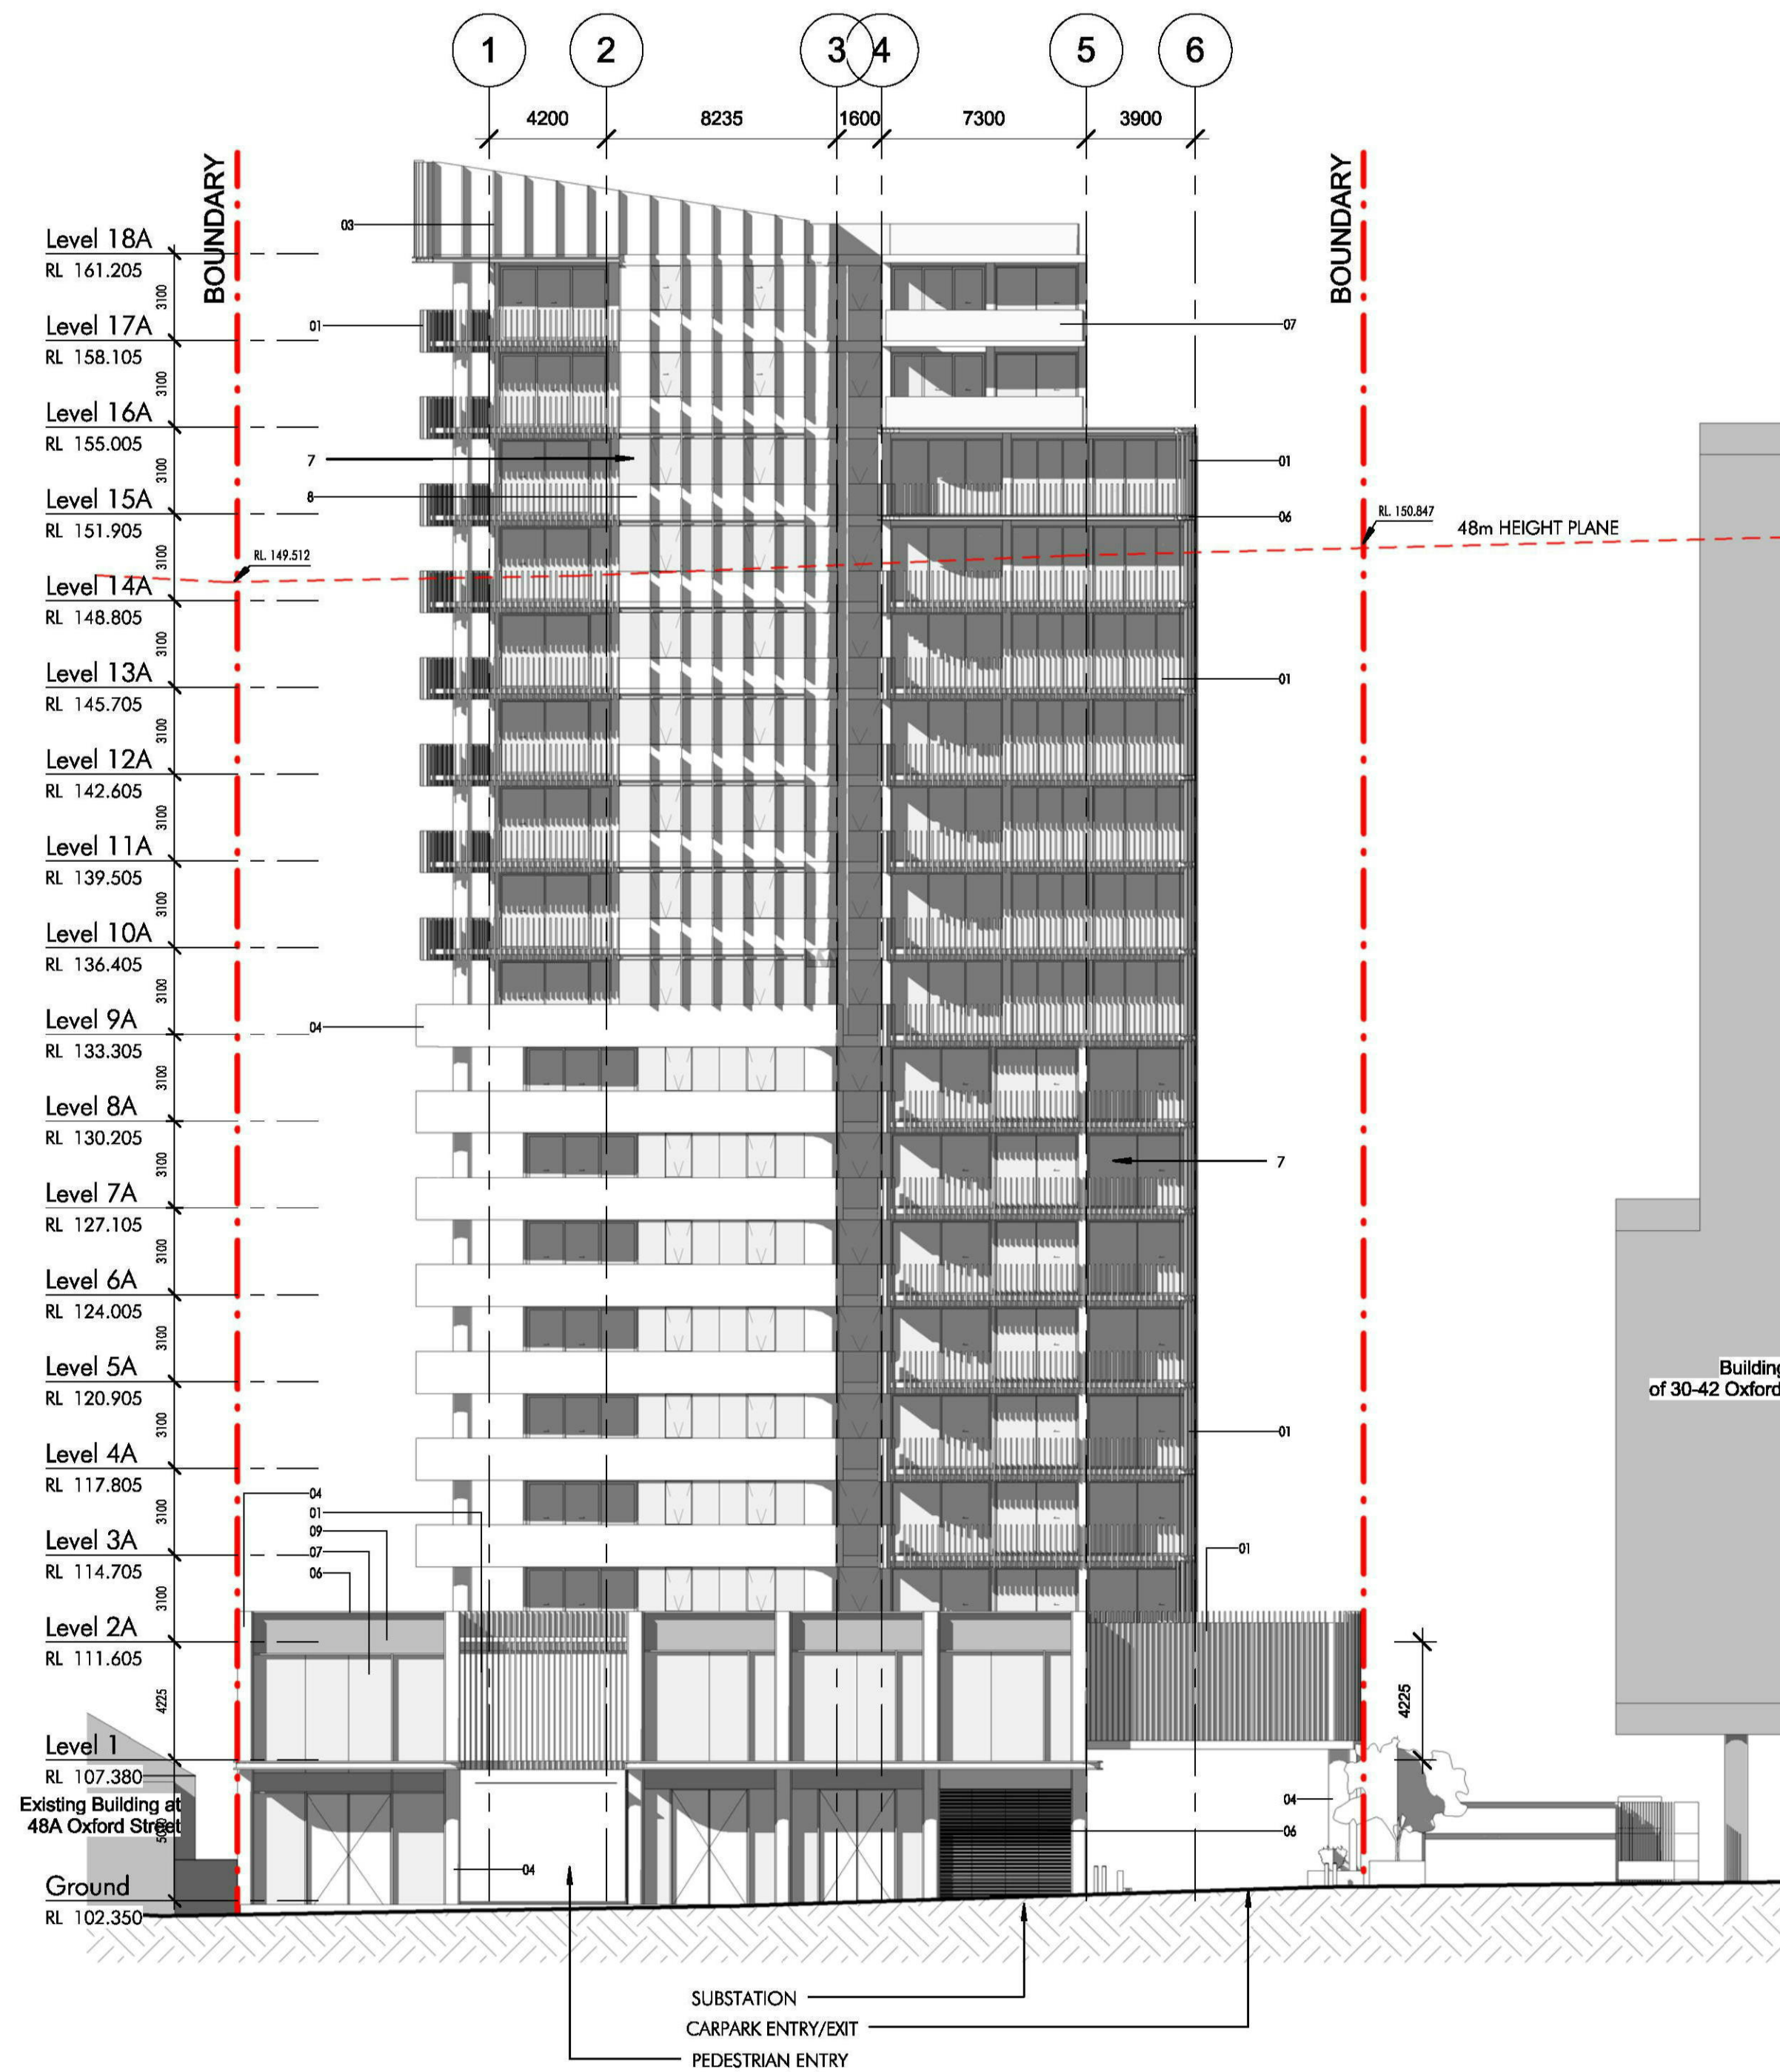


1 West Elevation-Tower A
1:200

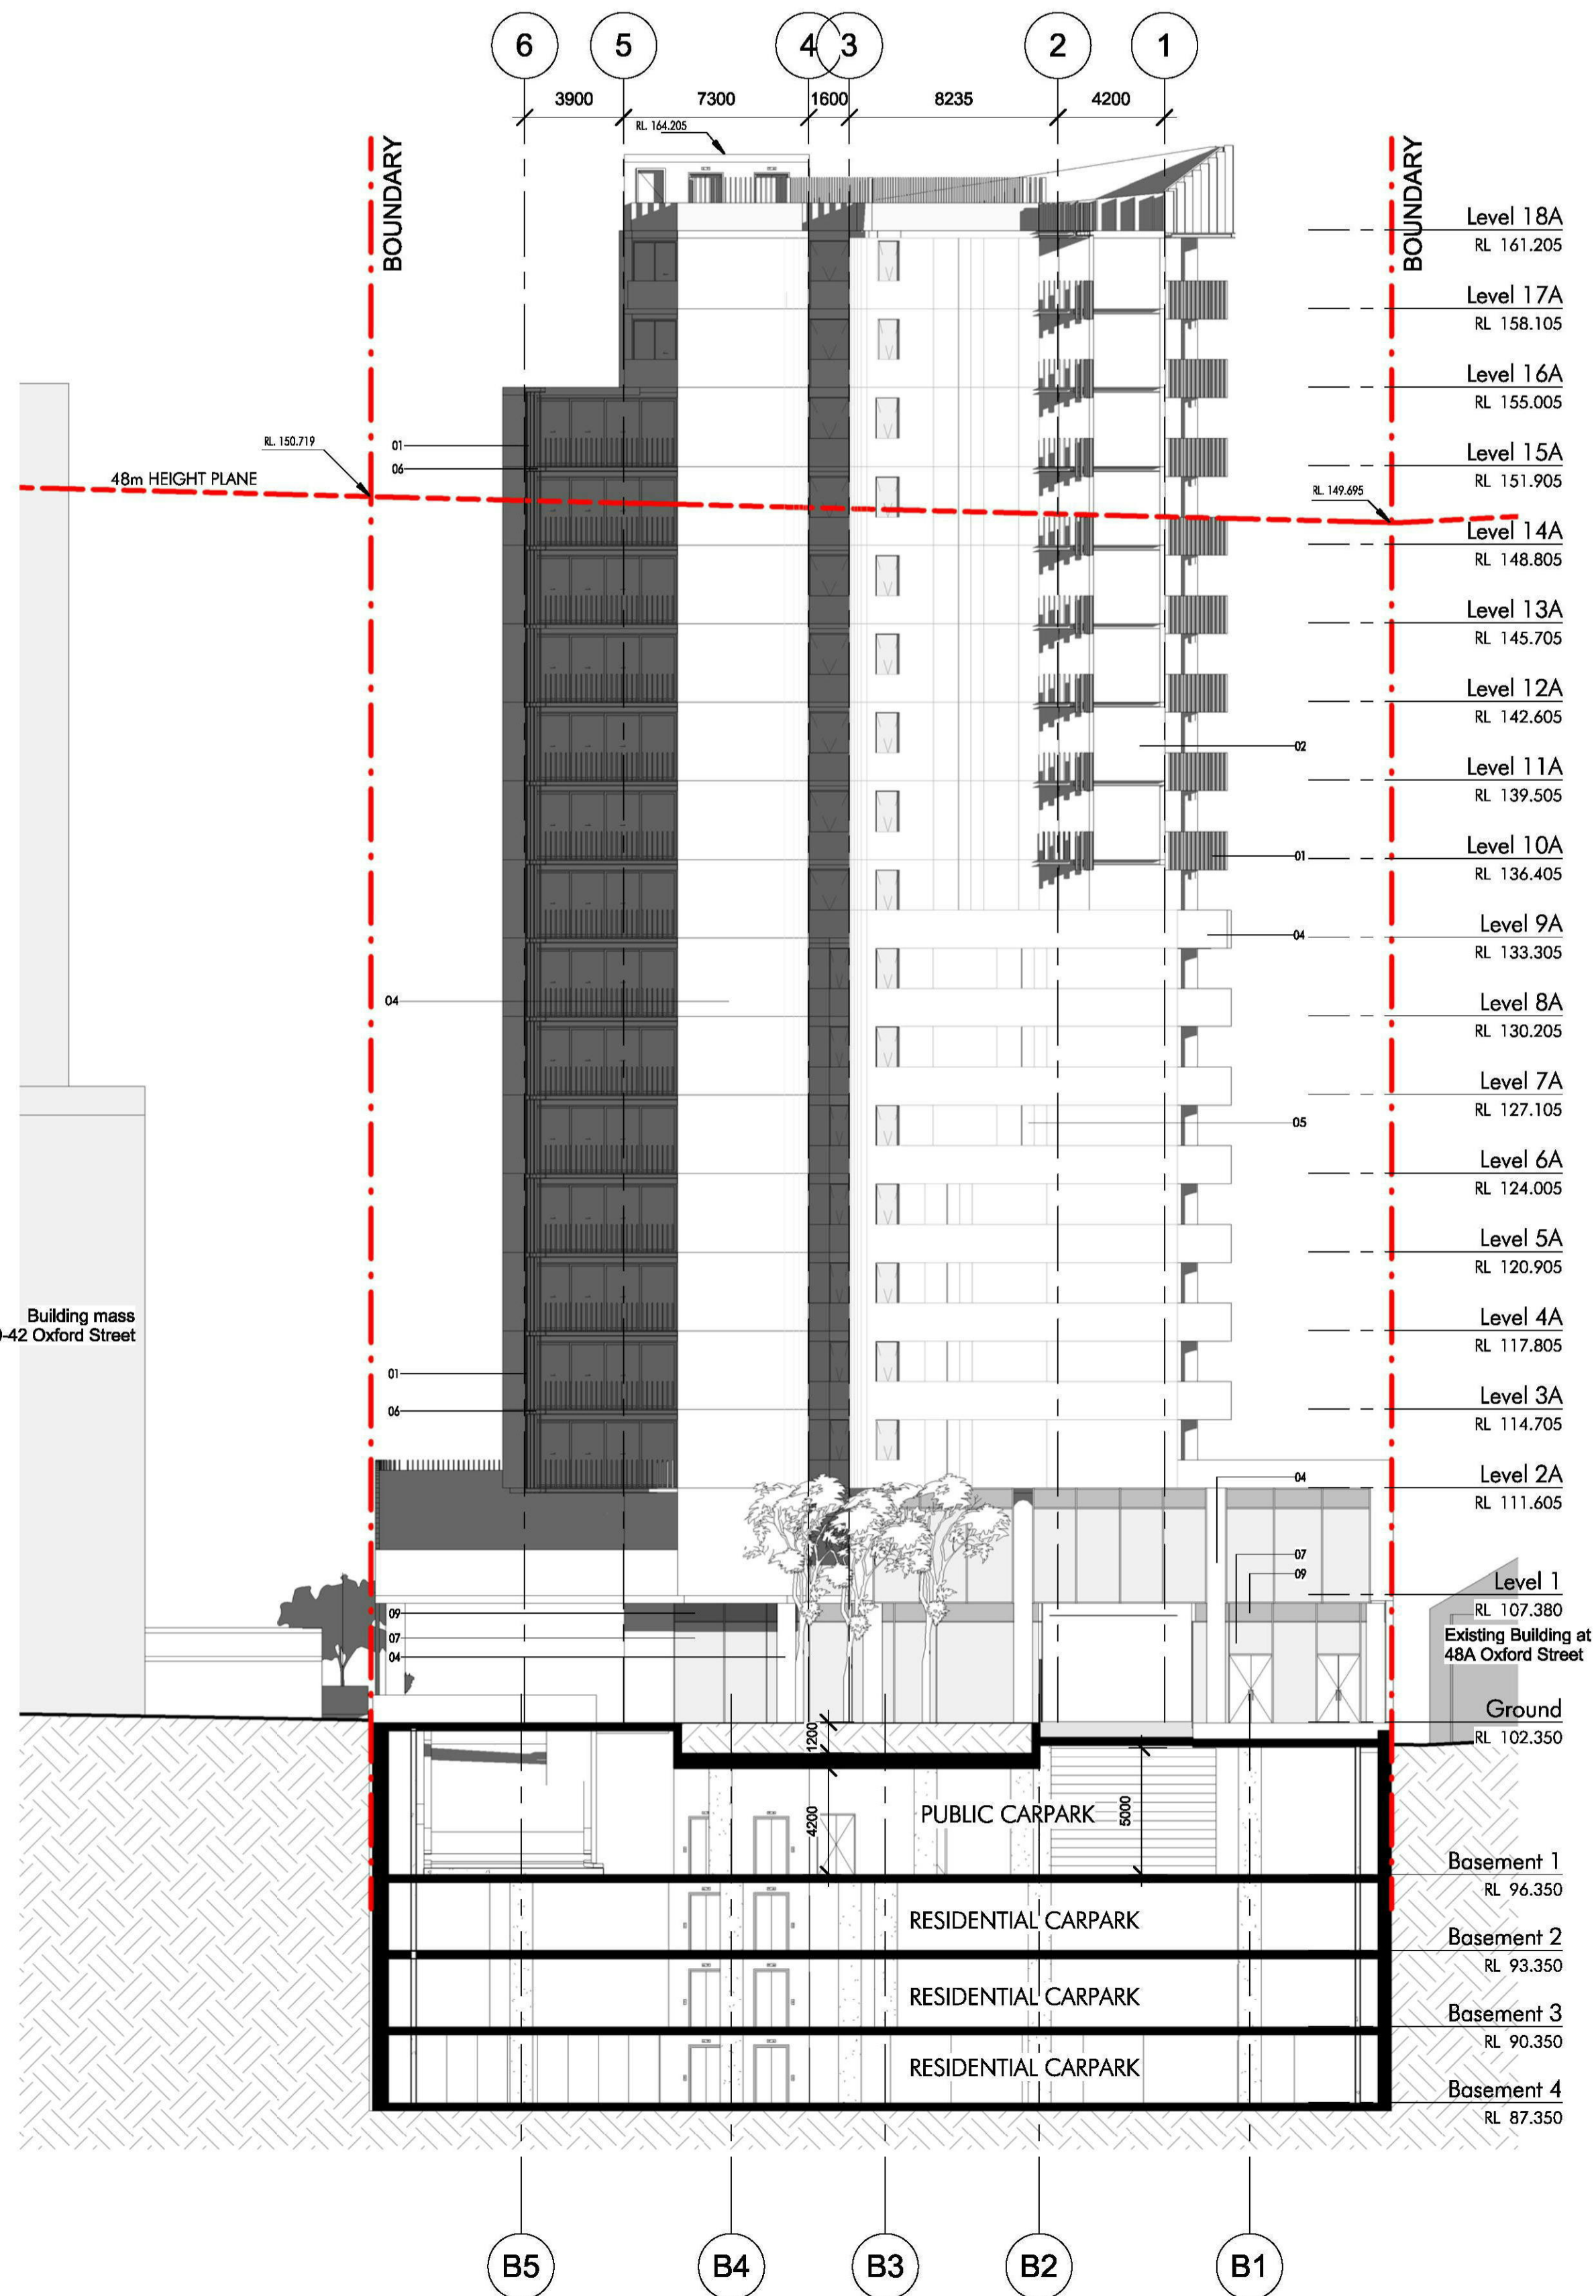


2 East Elevation-Tower A
1:200

External Finishes Legend			
01	TIMBER BATTEN	TIMBER-LOOK ALUMINIUM BATTEN CLADDING	
02	TIMBER CLADDING	TIMBER-LOOK ALUMINIUM CLADDING	
03	TIMBER SUNSHADE	TIMBER-LOOK ALUMINIUM SUNSHADE EXTRUSION	
04	CONCRETE 01	NAWKAW CONCRETE STAINING - OFF WHITE	
05	CONCRETE 02	NAWKAW CONCRETE PRECAST PATTERN - OFF WHITE	
06	POWDERCOATED ALUMINIUM	WINDOW FRAMES, PFC SECTIONS DULUX "WAYWARD GREY"	
07	GLAZING 01	CLEAR GLASS ALUMINIUM FRAMED WINDOWS/DOORS	
08	GLAZING 02 - COLOURBACK GLASS	COLOURBACK GLASS DULUX "PARTITA"	
09	METAL SHEET	METAL/ALUMINIUM CLADDING	

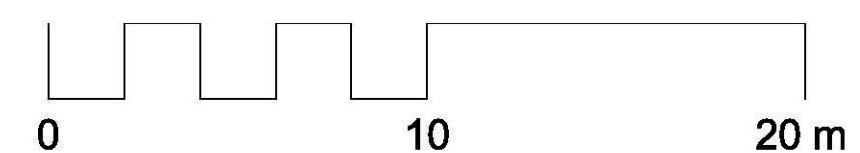

C:\Users\Nathan\Documents\Revit Local Files\4232 Oxford St Epping_Cf_DA\2017\raftontribe.rvt

15-Nov-17 11:52:36 AM

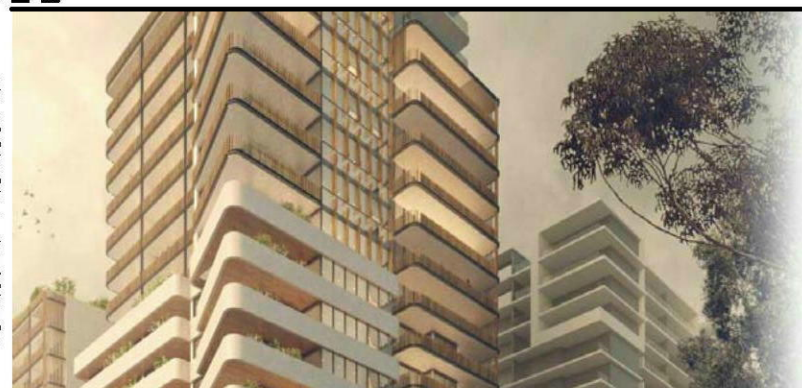

Project
OXFORD PLACE
44-48 Oxford Street
Epping


Issue	Description	Date
1	Draft Issue for Information	04/05/16
2	Issue for Coordination	27/05/16
A	Issue for DA Application	06/06/16
B	Issue for DEAP Review	03/11/17
C	Amended for DA Application	14/11/17

Title EAST & WEST ELEVATIONS-TOWER A
Scale
Date 14/11/17
Number 4232_DA-21


© copyright nettleton tribe partnership pty ltd



nettleton tribe partnership pty ltd ABN 58 161 683 122
117 willoughby road crows nest nsw 2065
e sydney@nettletontribe.com.au w nettletontribe.com.au

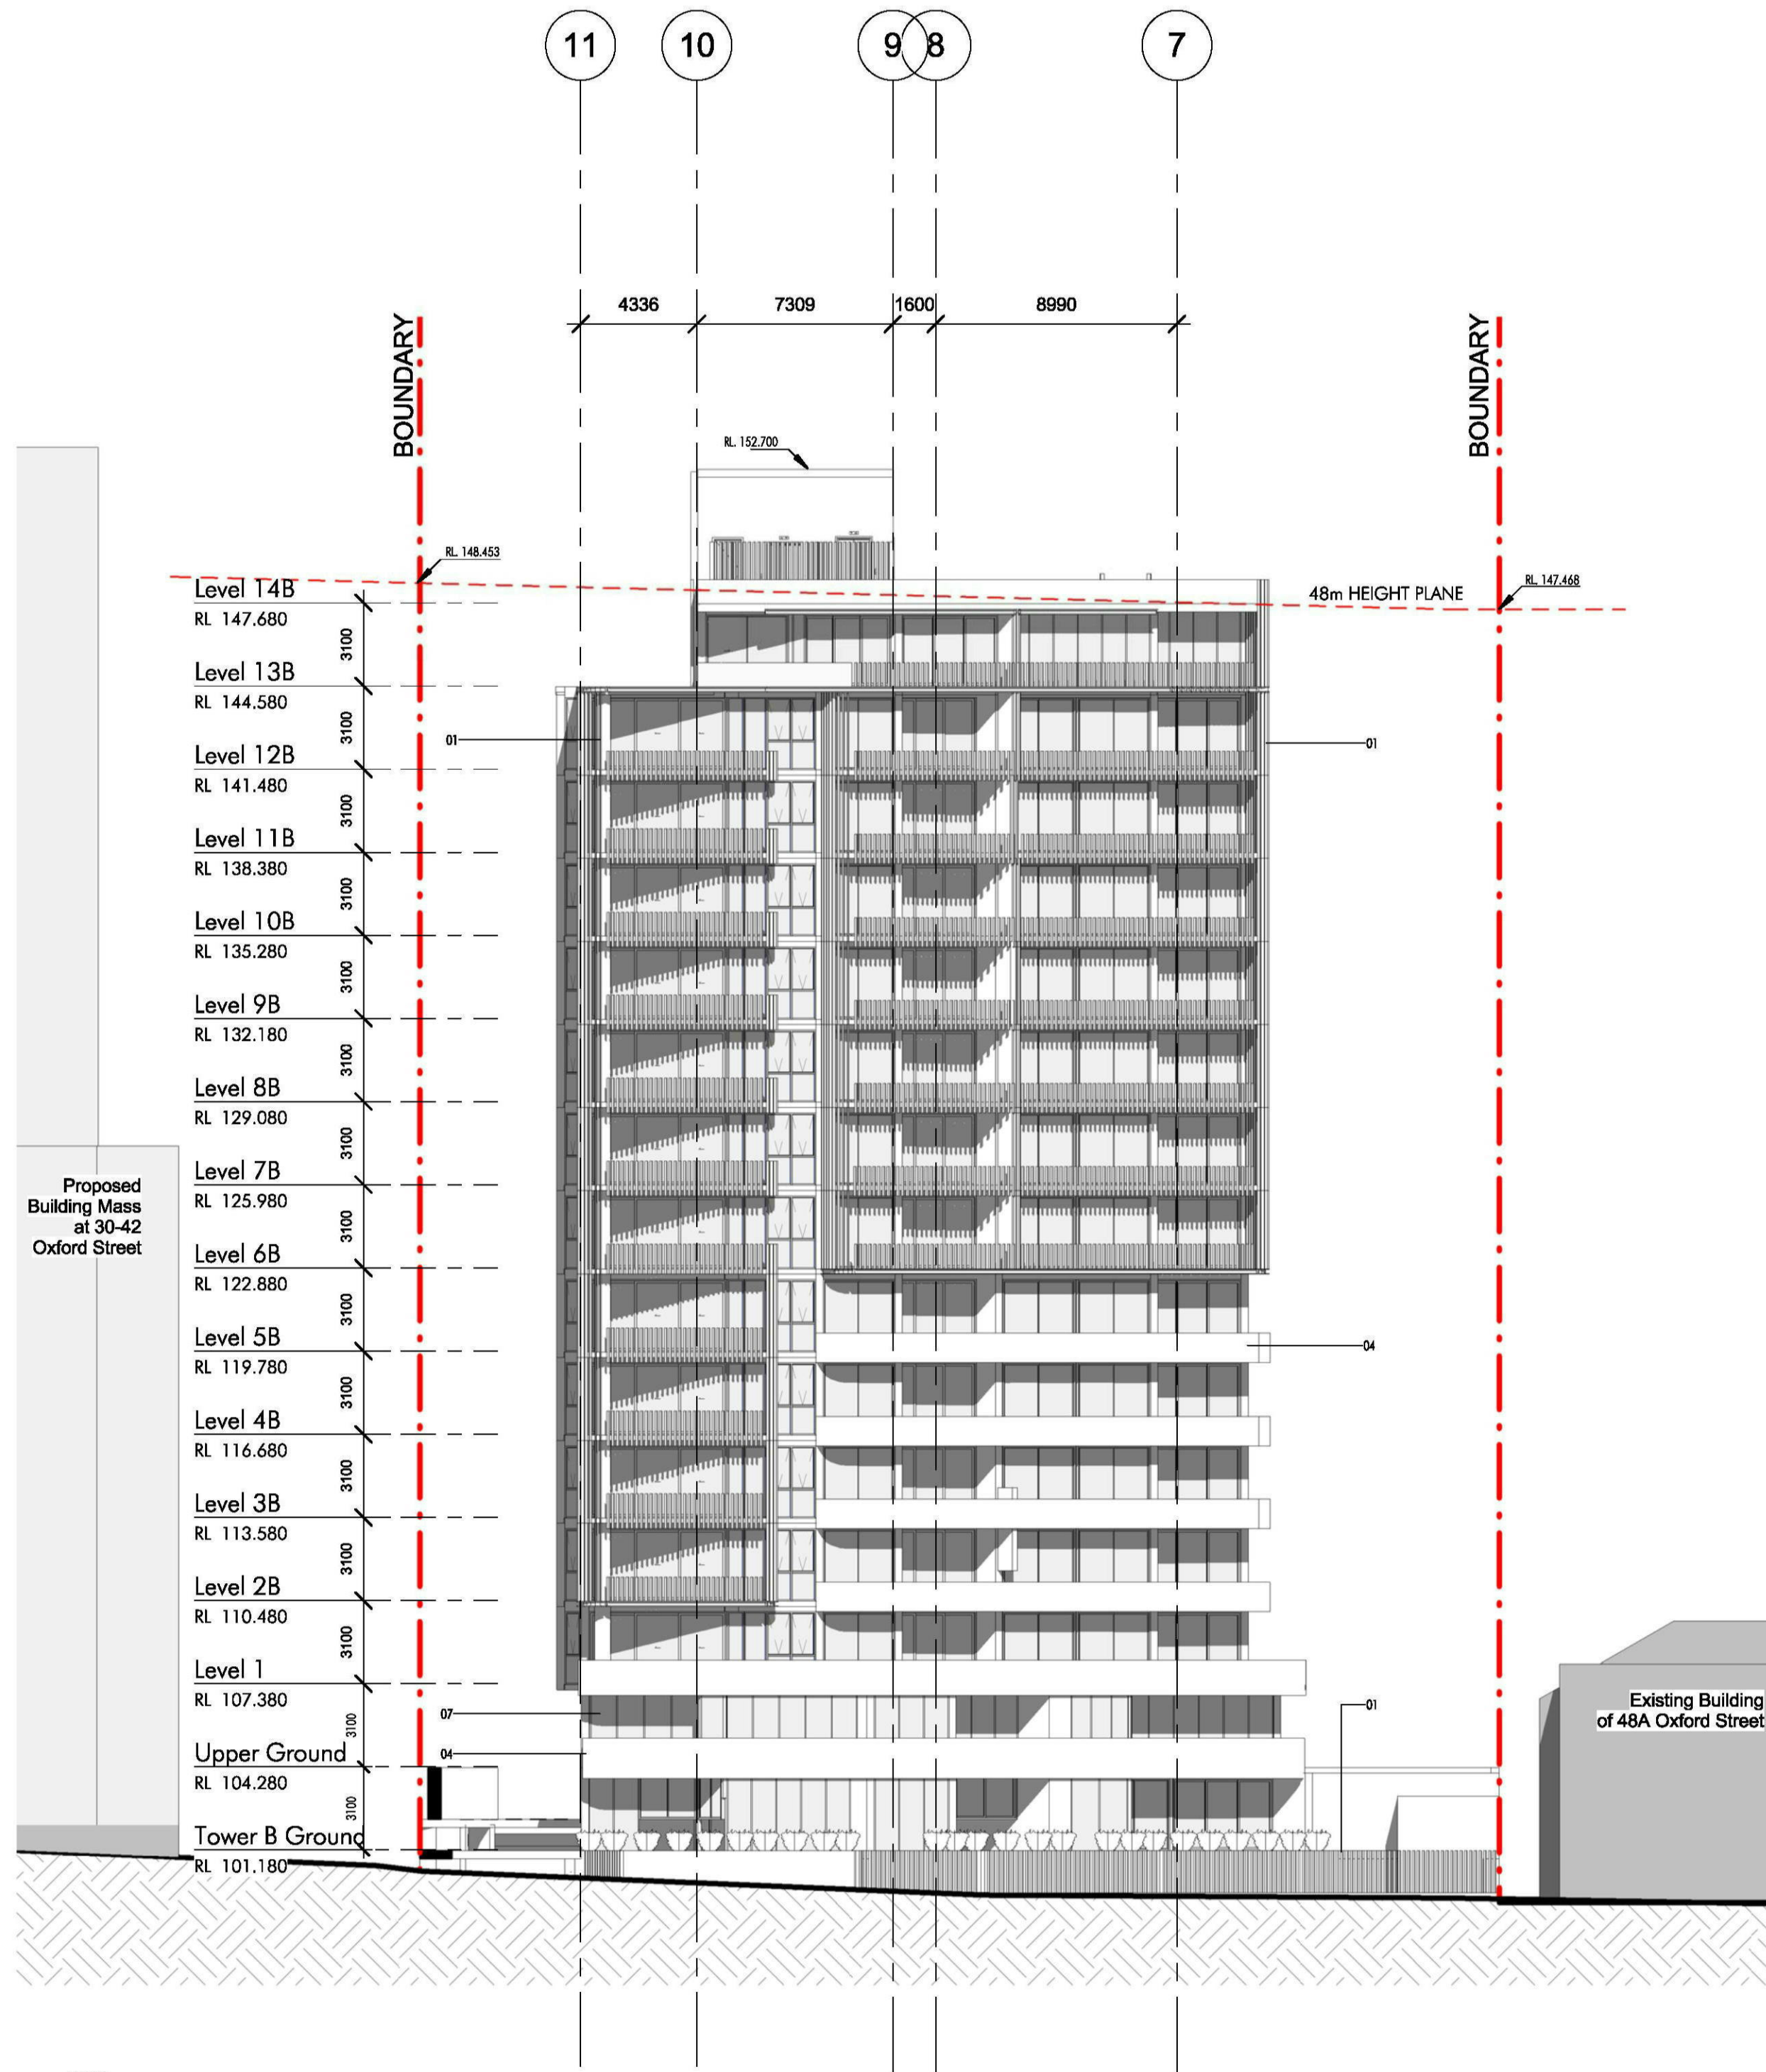


1 East Elevation-Tower B
1:200

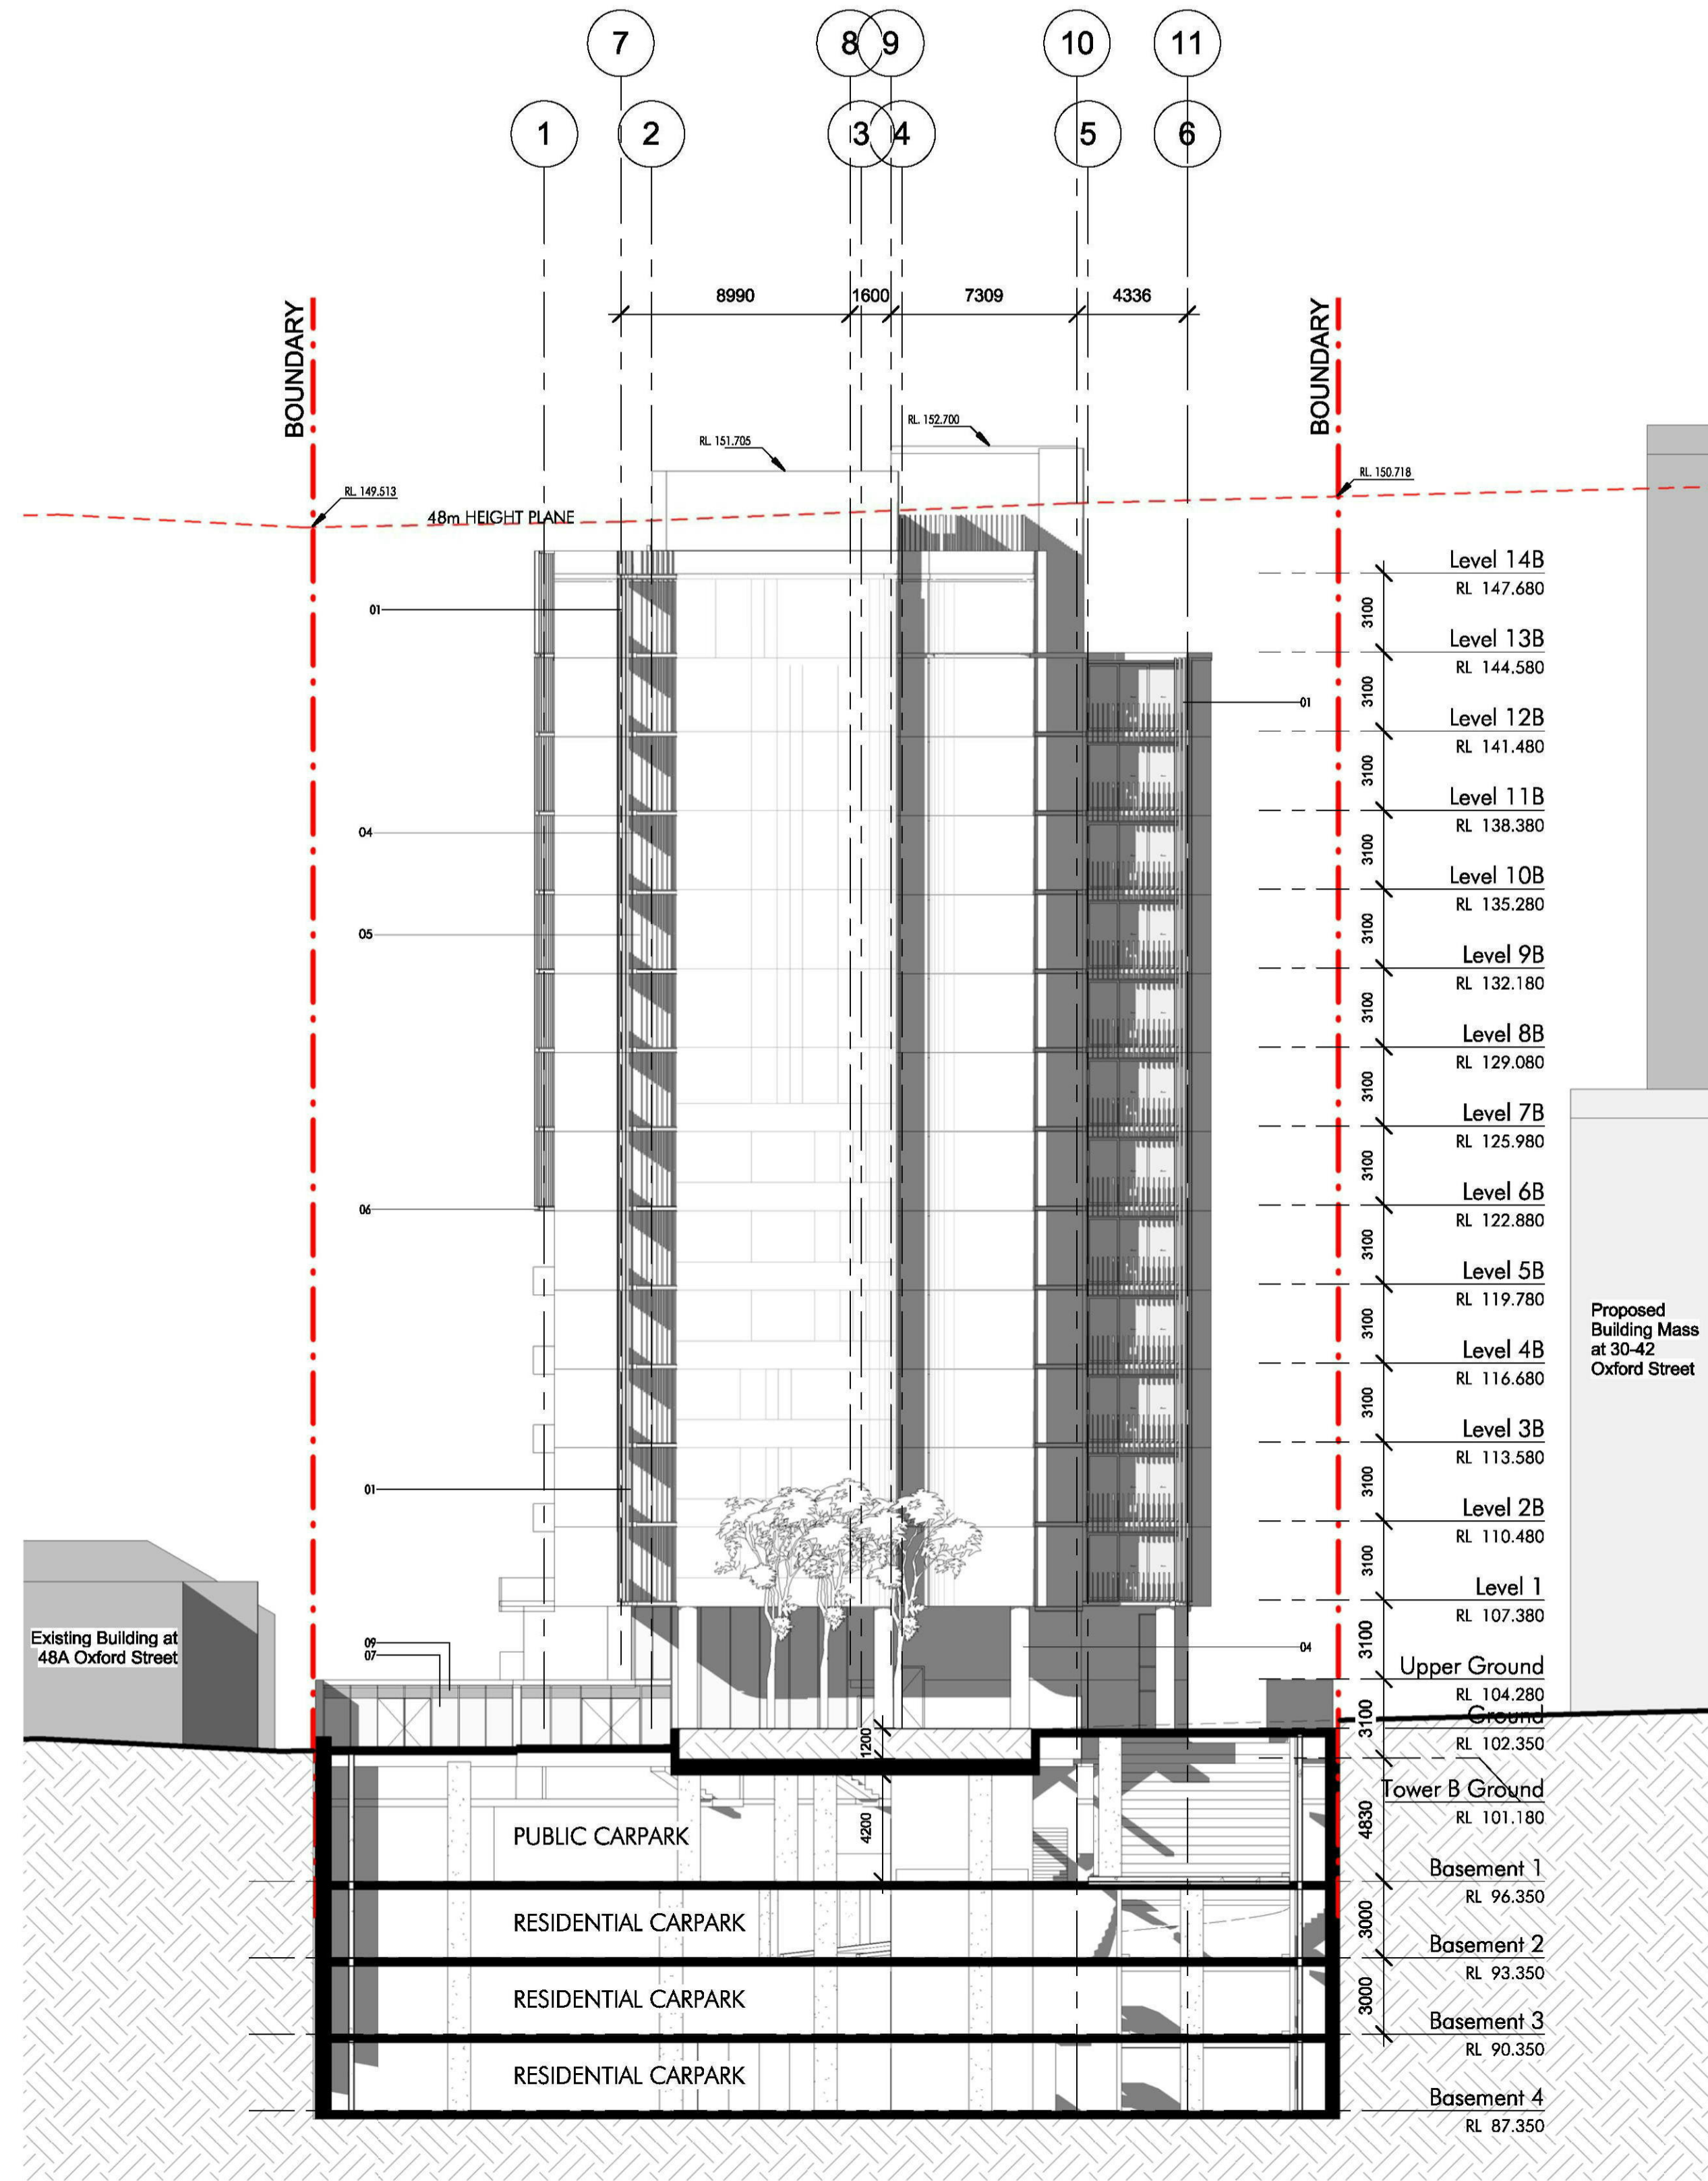


2 West Elevation-Tower B
1:200

External Finishes Legend			
01	TIMBER BATTEN	TIMBER-LOOK ALUMINIUM BATTEN CLADDING	
02	TIMBER CLADDING	TIMBER-LOOK ALUMINIUM CLADDING	
03	TIMBER SUNSHADE	TIMBER-LOOK ALUMINIUM SUNSHADE EXTRUSION	
04	CONCRETE 01	NAWKAW CONCRETE STAINING - OFF WHITE	
05	CONCRETE 02	NAWKAW CONCRETE PRECAST PATTERN - OFF WHITE	
06	POWDERCOATED ALUMINIUM	WINDOW FRAMES, PFC SECTIONS DULUX "WAYWARD GREY"	
07	GLAZING 01	CLEAR GLASS ALUMINIUM FRAMED WINDOWS/DOORS	
08	GLAZING 02 - COLOURBACK GLASS	COLOURBACK GLASS DULUX "PARTITA"	
09	METAL SHEET	METAL/ALUMINIUM CLADDING	

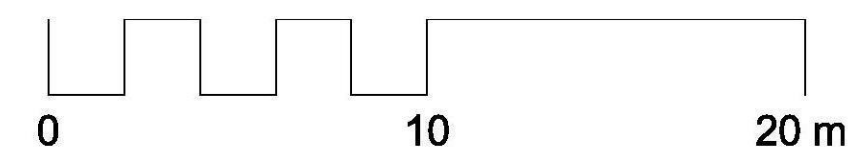

C:\Users\Nathan\Documents\Revit Local Files\4232 Oxford St Epping_Cf_DA\2017\1_nathancole.nrf

15-Nov-17 11:53:05 AM

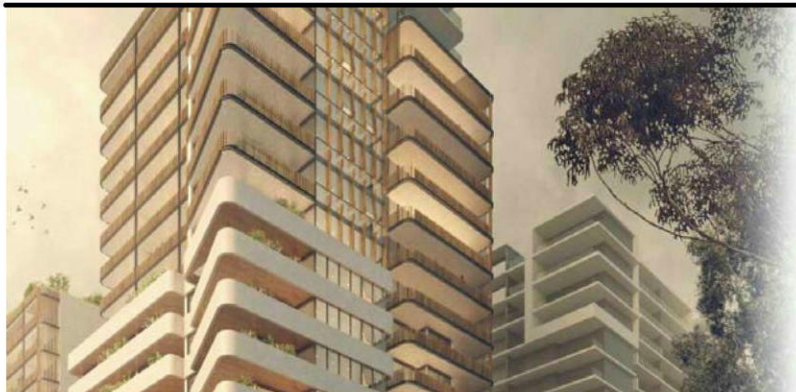

Project
OXFORD PLACE
44-48 Oxford Street
Epping

Issue	Description	Date
1	Draft Issue for Information	04/05/16
2	Issue for Coordination	27/05/16
A	Issue for DA Application	06/06/16
B	Issue for DEAP Review	03/11/17
C	Amended for DA Application	14/11/17

Title **EAST & WEST ELEVATIONS-TOWER B**
Scale
Date 14/11/17
Number 4232_DA-22


© copyright nettleton tribe partnership pty ltd



nettleton tribe partnership pty ltd ABN 58 161 683 122
117 willoughby road crows nest nsw 2065
e sydney@nettletontribe.com.au w nettletontribe.com.au

C:\Users\Nathan\Documents\Revit
Local Files\4232_Oxford St
Epping_Ct_DA\2017\1_nettletontribe.rvt

15-Nov-17 11:53:43 AM

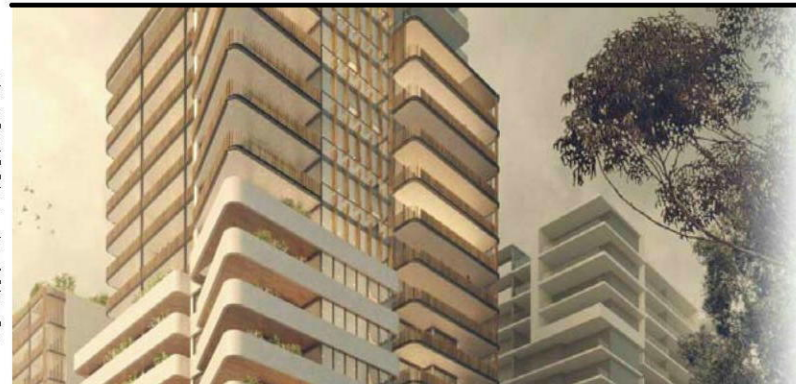

Project
OXFORD PLACE
44-48 Oxford Street
Epping

Issue	Description	Date
1	Draft Issue for Information	04/05/16
2	Issue for Coordination	27/05/16
A	Issue for DA Application	06/06/16
B	Issue for DEAP Review	03/11/17
C	Amended for DA Application	14/11/17

Title NORTH ELEVATION
Scale 1 : 200
Date 14/11/17
Number 4232_DA-23
© copyright nettleton tribe partnership pty ltd






nettletontribe

nettleton tribe partnership pty ltd ABN 58 161 683 122
117 willoughby road crows nest nsw 2065
102 9431 6431 f 02 9439 7474
e sydney@nettletontribe.com.au w nettletontribe.com.au



1 North Elevation
1 : 200

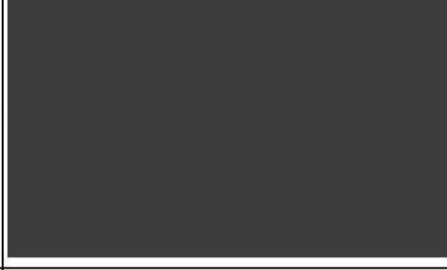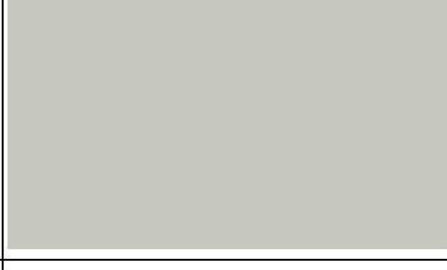External Finishes Legend			
01	TIMBER BATTEN	TIMBER-LOOK ALUMINIUM BATTEN CLADDING	
02	TIMBER CLADDING	TIMBER-LOOK ALUMINIUM CLADDING	
03	TIMBER SUNSHADE	TIMBER-LOOK ALUMINIUM SUNSHADE EXTRUSION	
04	CONCRETE 01	NAWKAW CONCRETE STAINING - OFF WHITE	
05	CONCRETE 02	NAWKAW CONCRETE PRECAST PATTERN - OFF WHITE	
06	POWDERCOATED ALUMINIUM	WINDOW FRAMES, PFC SECTIONS DULUX "WAYWARD GREY"	
07	GLAZING 01	CLEAR GLASS ALUMINIUM FRAMED WINDOWS/DOORS	
08	GLAZING 02 - COLOURBACK GLASS	COLOURBACK GLASS DULUX "PARTITA"	
09	METAL SHEET	METAL/ALUMINIUM CLADDING	

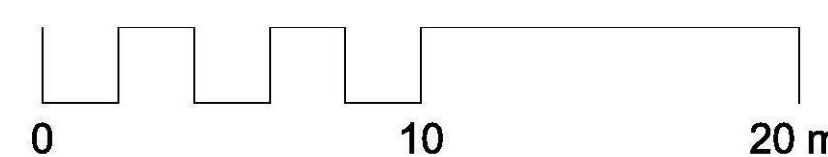




Title	SOUTH ELEVATION
Scale	1 : 200
Date	14/11/17
Number	4232_DA-24
© copyright nettleton tribe partnership pty ltd	



C:\Users\DavidP\Documents\Kevit
Local Files\4232_Oxford St
Epping_CT_DA2017_DavidP.rvt

14/11/2017 6:33:46 PM

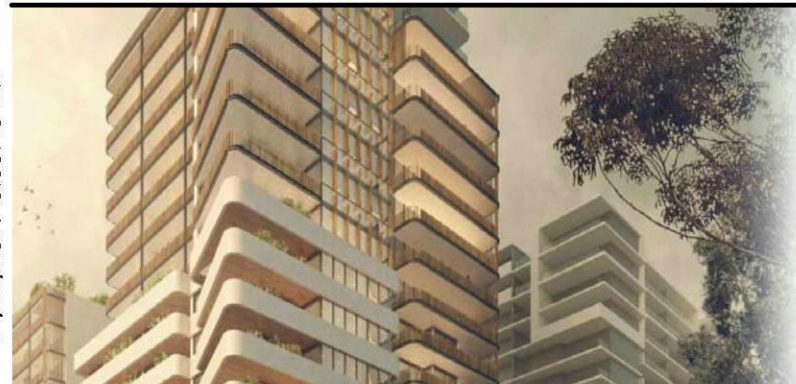

Project
OXFORD PLACE
44-48 Oxford Street
Epping

Issue	Description	Date
1	Draft Issue for Information	08/04/16
2	Draft Issue for Information	20/04/16
3	Draft Issue for Information	04/05/16
4	Issue for Coordination	27/05/16
A	Issue for DA Application	06/06/16
B	Issue for DEAP Review	03/11/17
C	Amended for DA Application	14/11/17

Title
Scale
Date
Number


SECTION A
1 : 200
14/11/17
4232_DA-31

© copyright nettleton tribe partnership pty ltd

nt nettletontribe


nettleton tribe partnership pty ltd ABN 58 161 683 122

117 willoughby road crows nest nsw 2065
102 9431 6431 f 02 9439 7474
e sydney@nettletontribe.com.au w nettletontribe.com.au

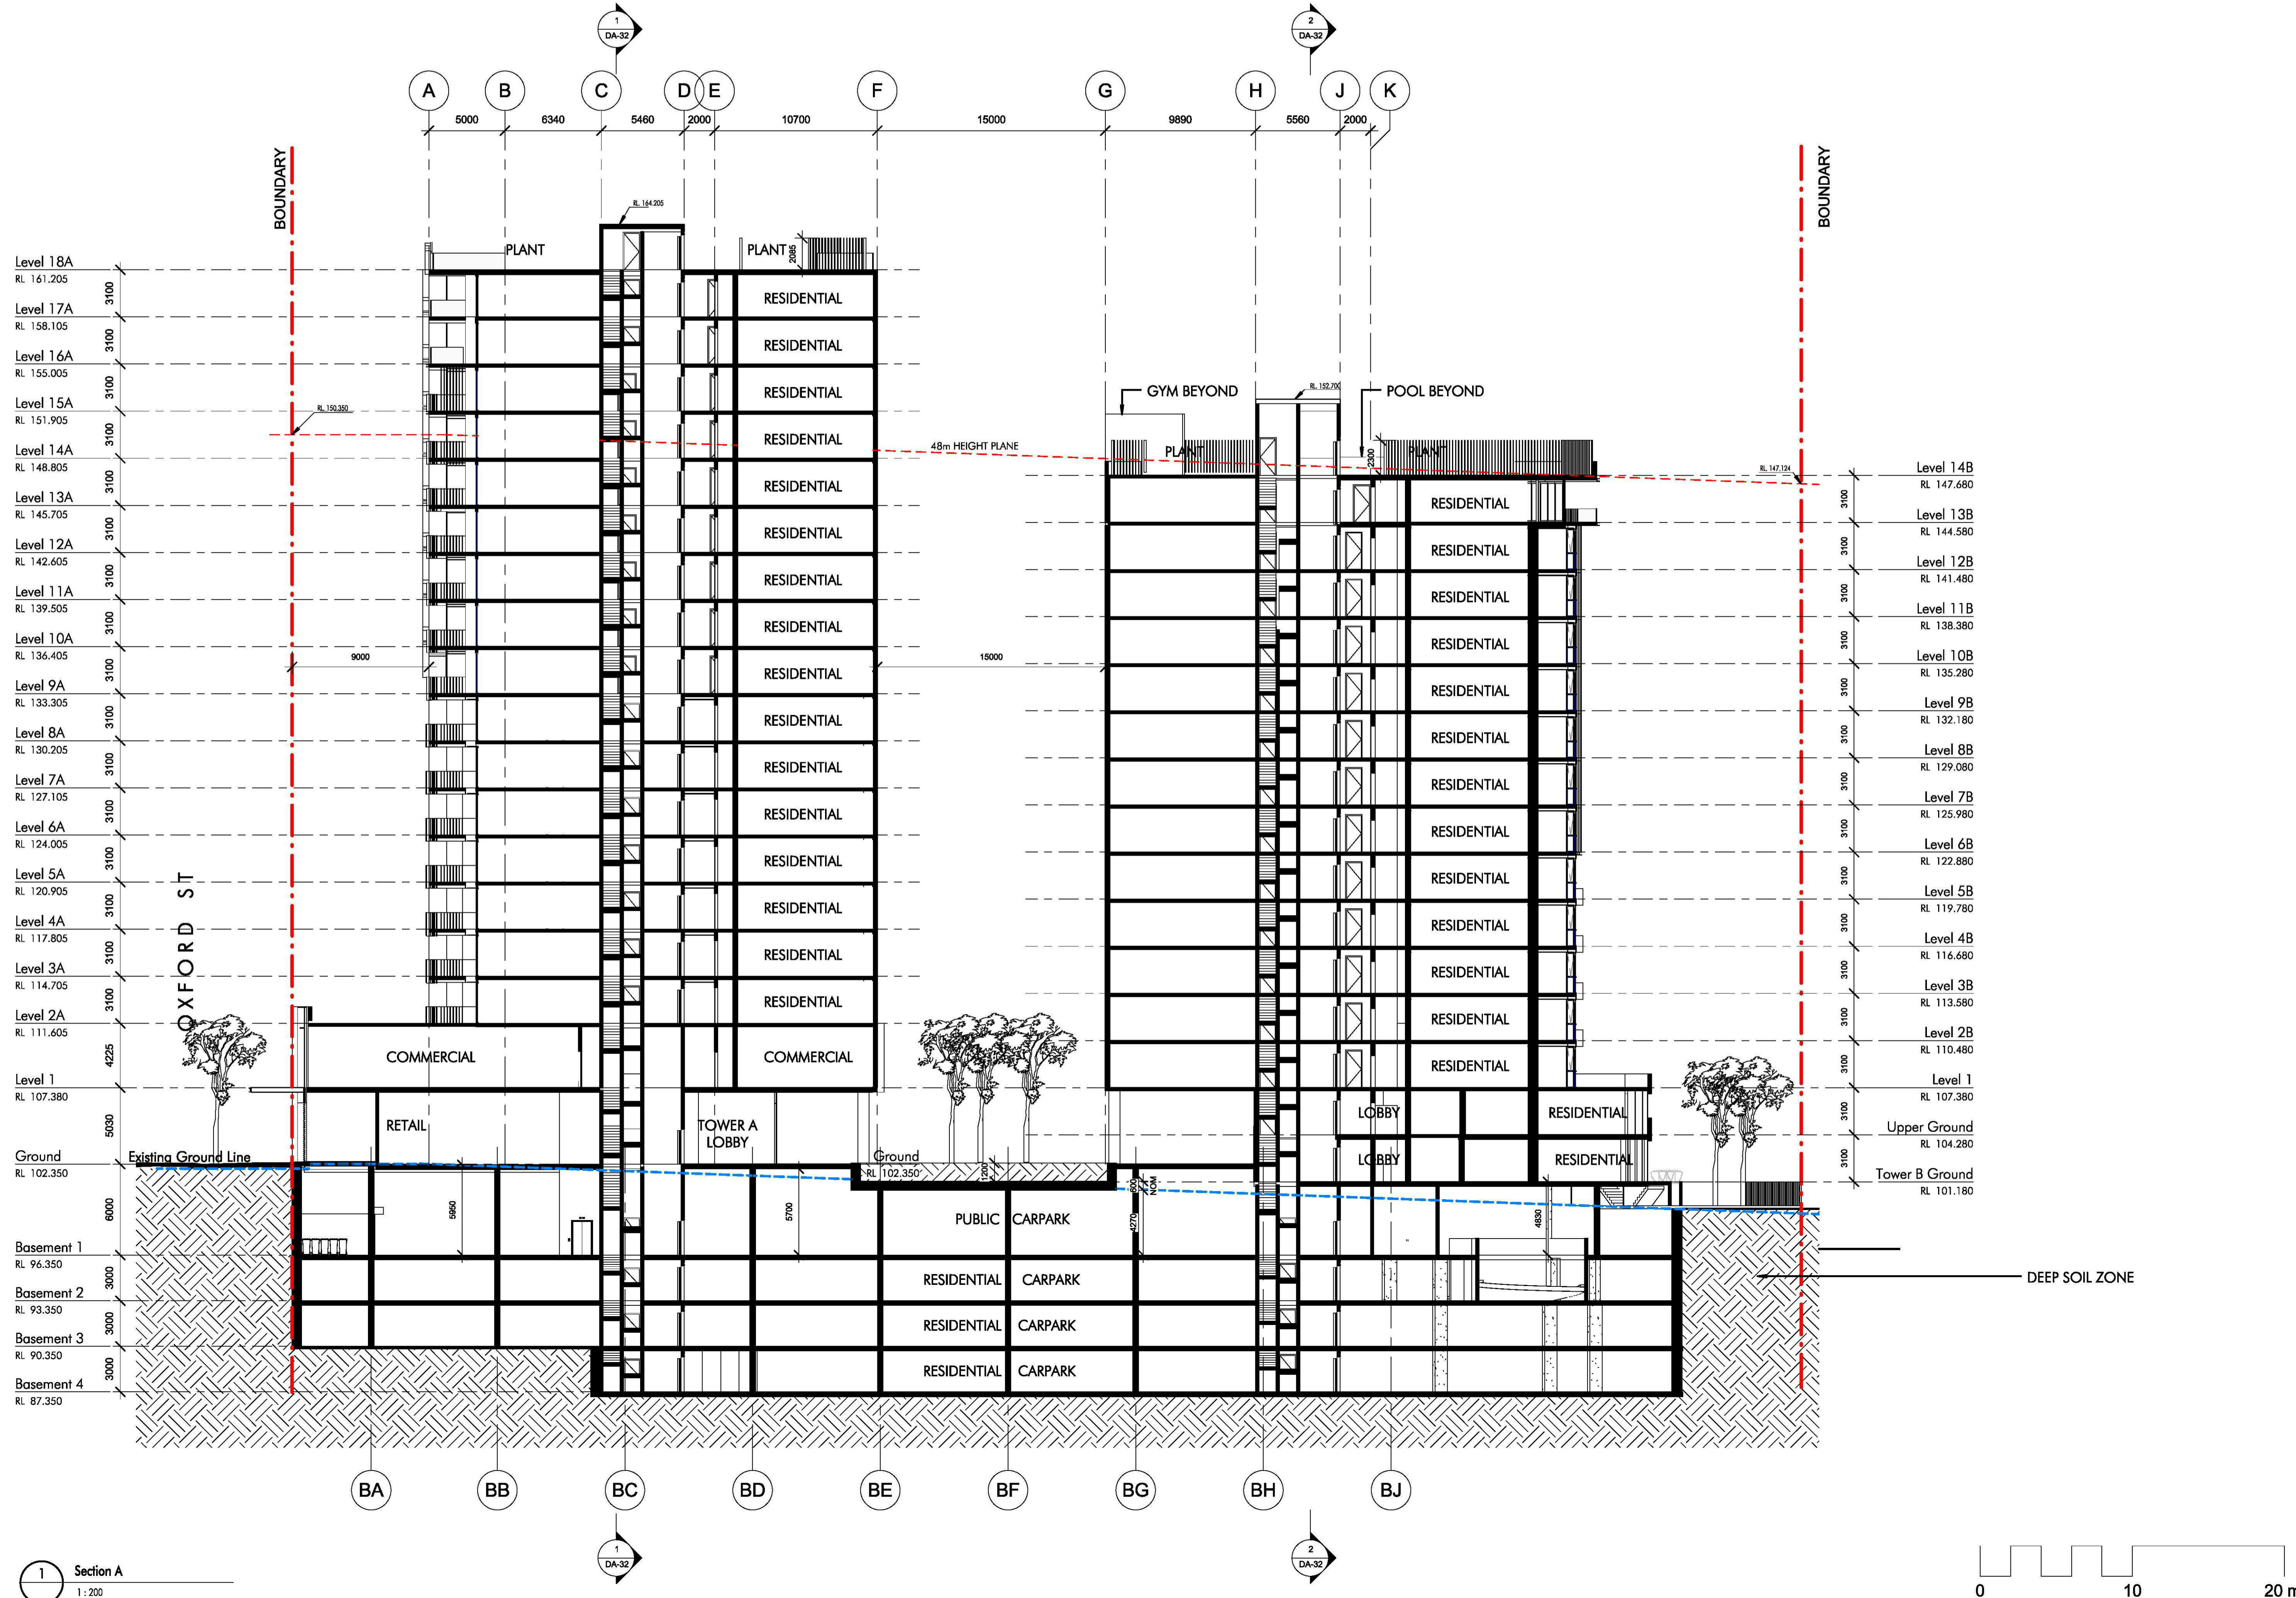

C:\Users\DavidP\Documents\Kevit
Local Files\4232_Oxford St
Epping_CT_DA2017_Dwgs.rvt

14/11/2017 6:54:30 PM

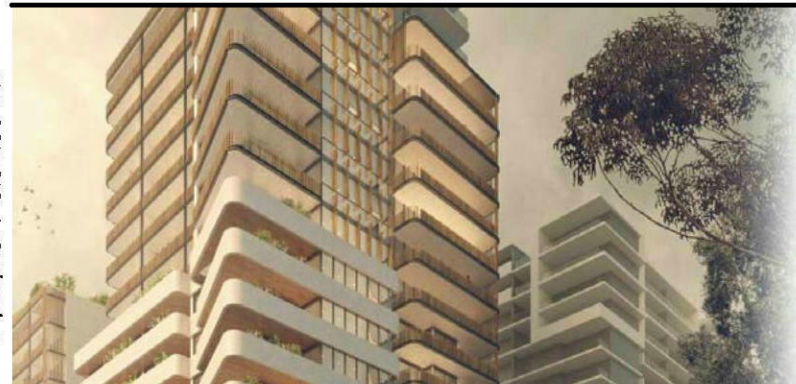




Project
OXFORD PLACE
44-48 Oxford Street
Epping





Issue	Description	Date
1	Draft Issue for Information	08/04/16
2	Draft Issue for Information	20/04/16
3	Draft Issue for Information	04/05/16
4	Issue for Coordination	27/05/16
A	Issue for DA Application	06/06/16
B	Issue for DEAP Review	03/11/17
C	Amended for DA Application	14/11/17

Title
SECTION B & C
Scale
1 : 200
Date
14/11/17
Number
4232_DA-32
© copyright nettleton tribe partnership pty ltd



nettleton tribe partnership pty ltd ABN 58 161 683 122
117 willoughby road crows nest nsw 2065
102 9431 6431 f 02 9439 7474
e sydney@nettletontribe.com.au w nettletontribe.com.au

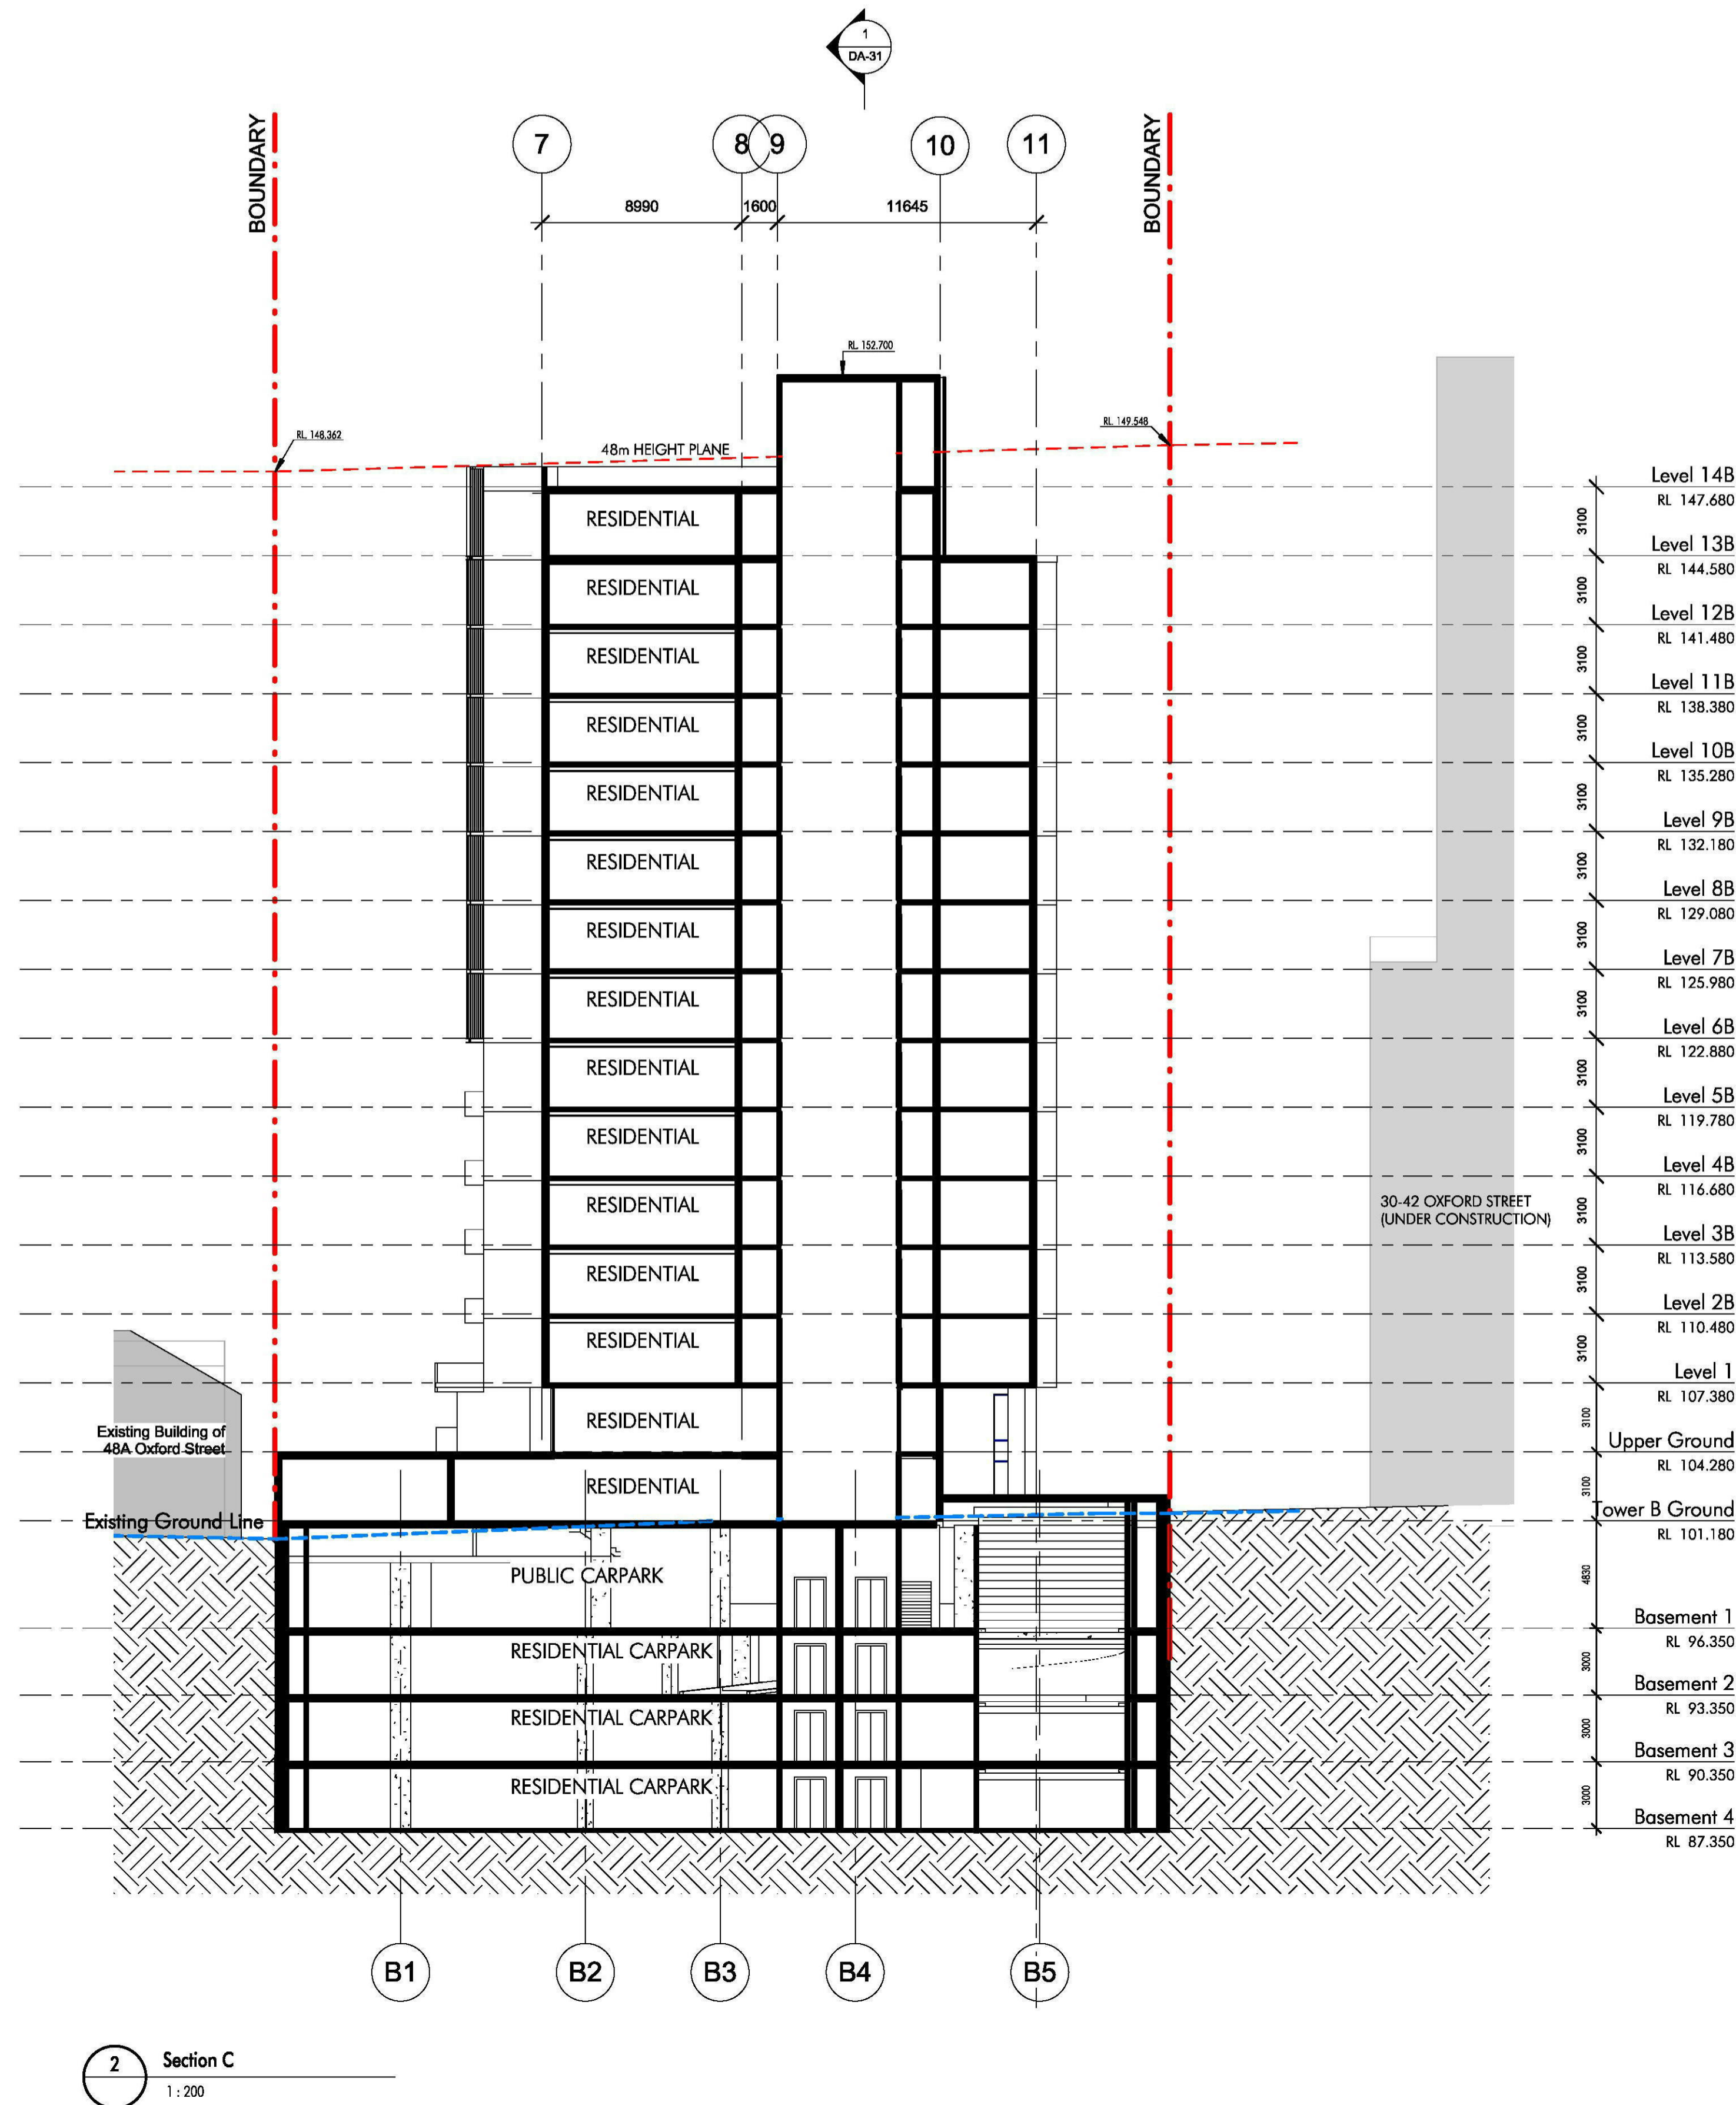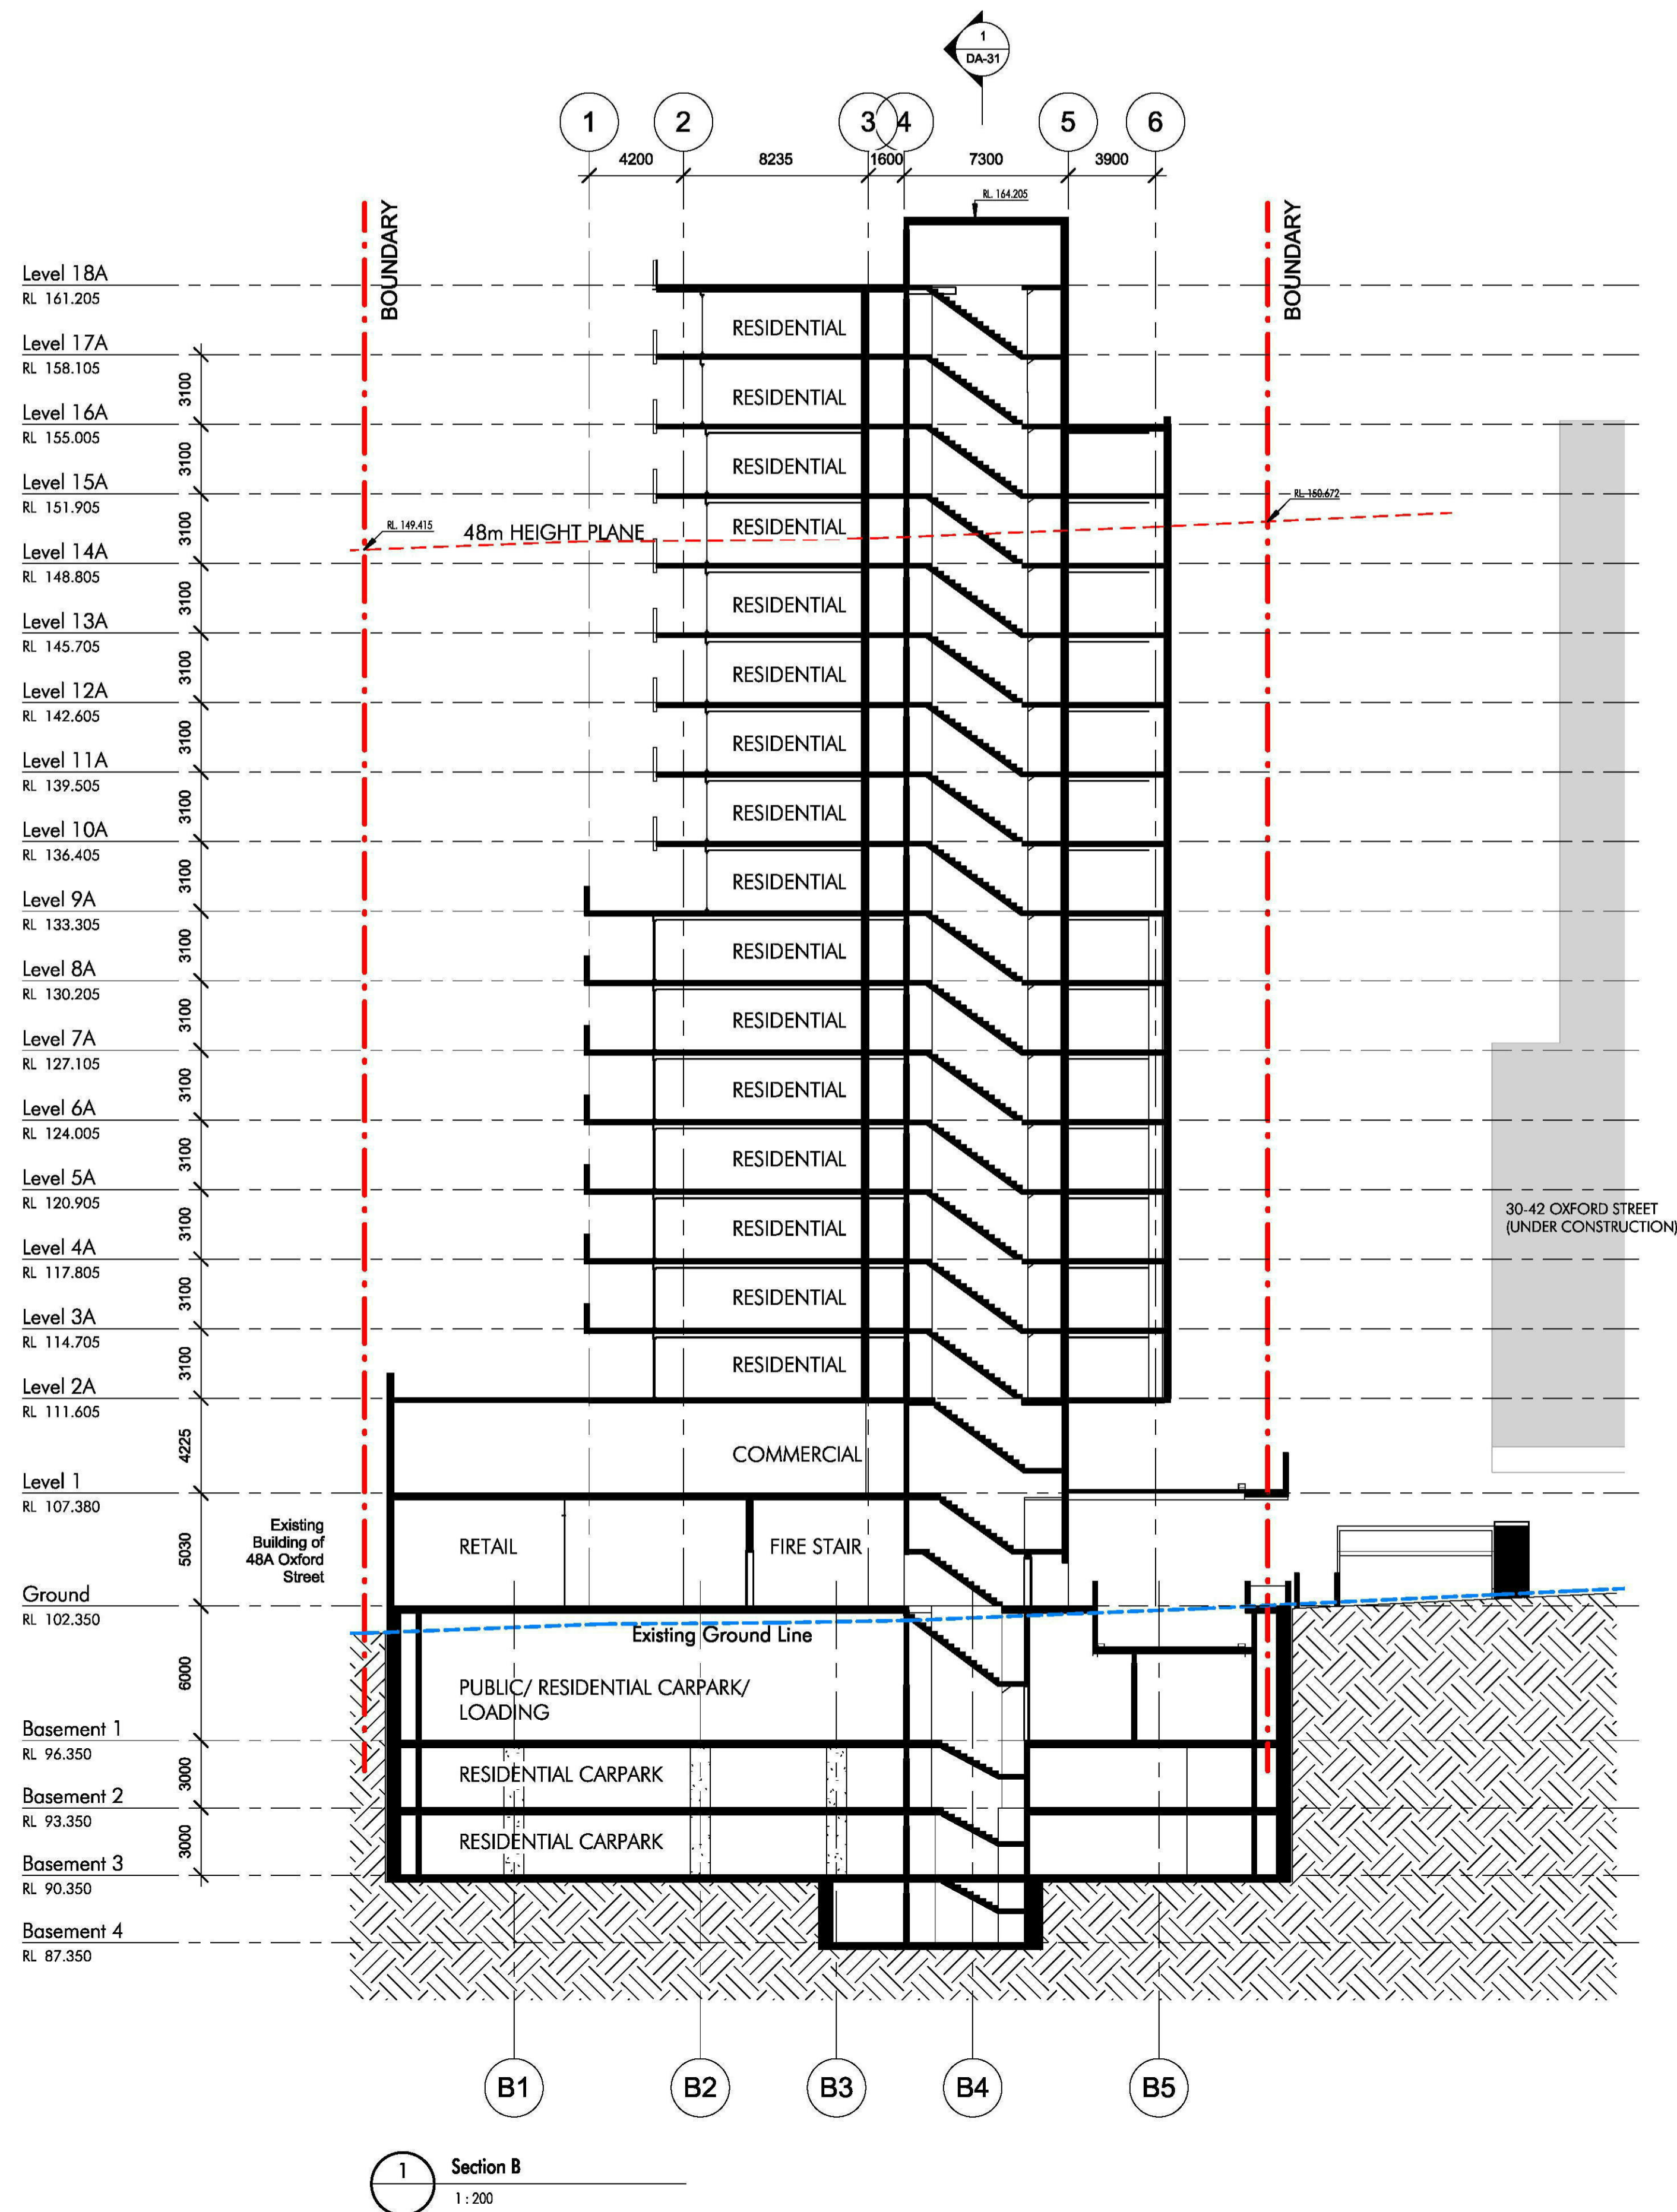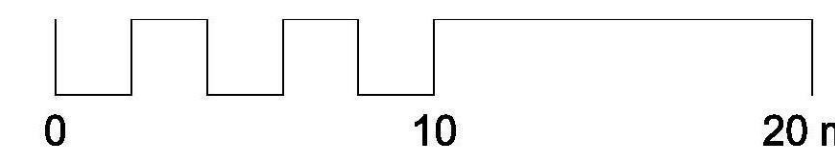

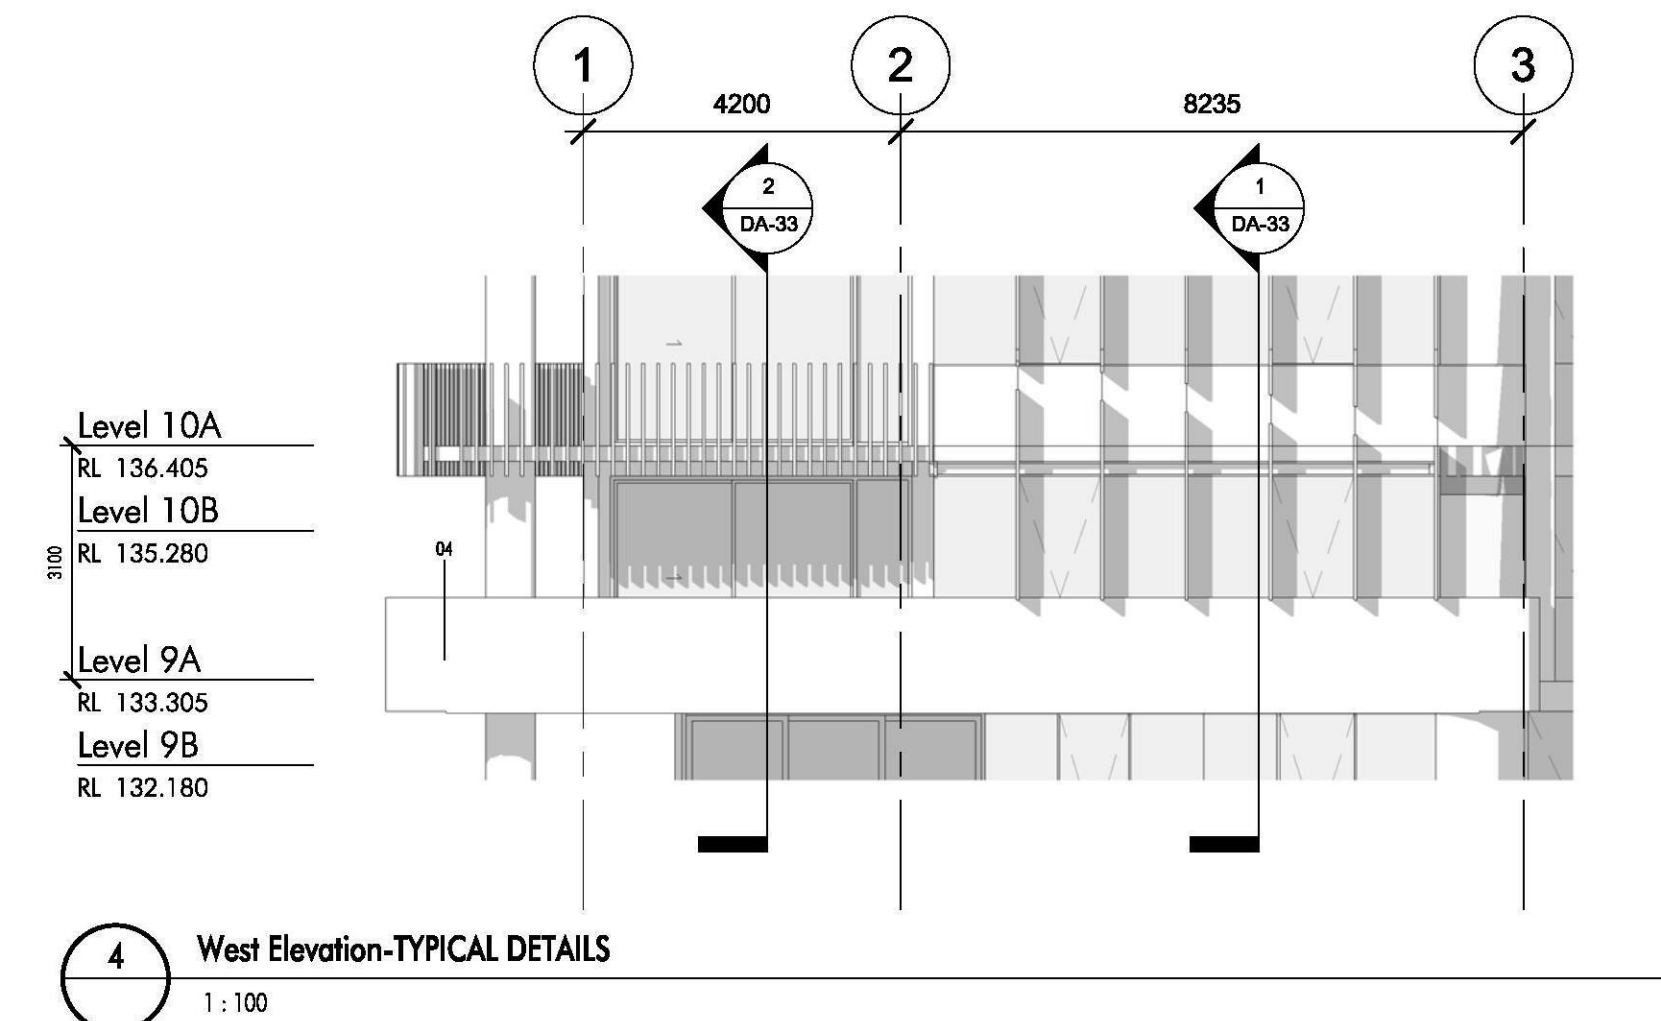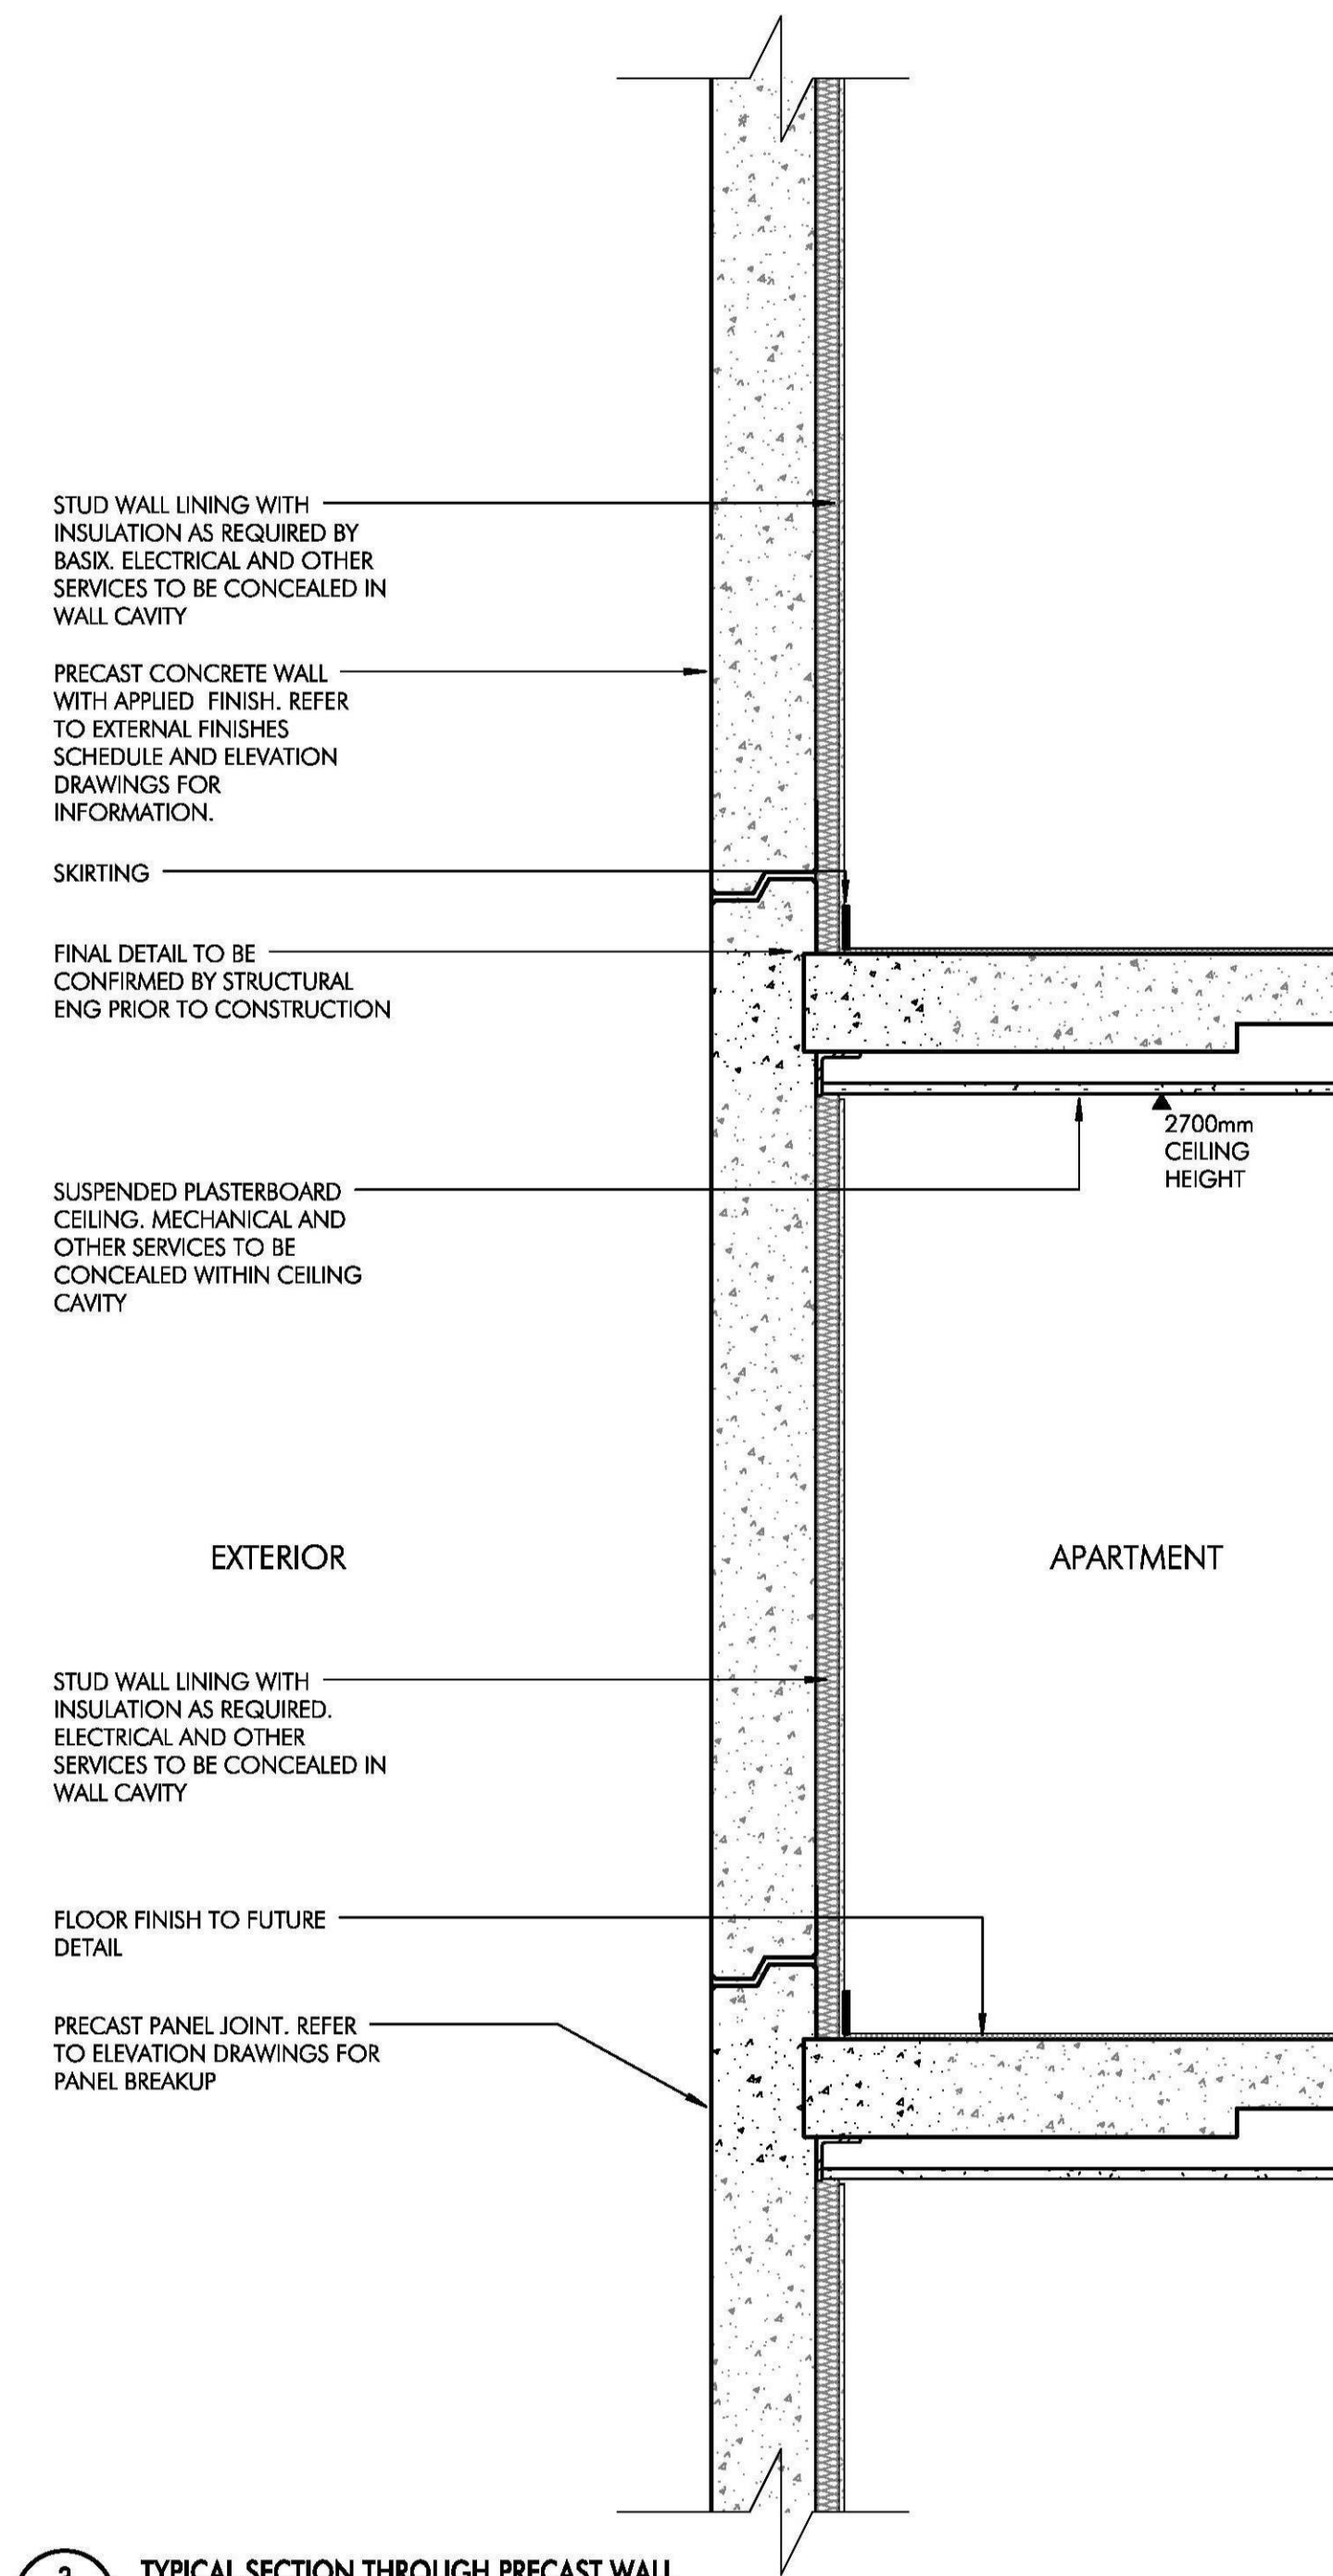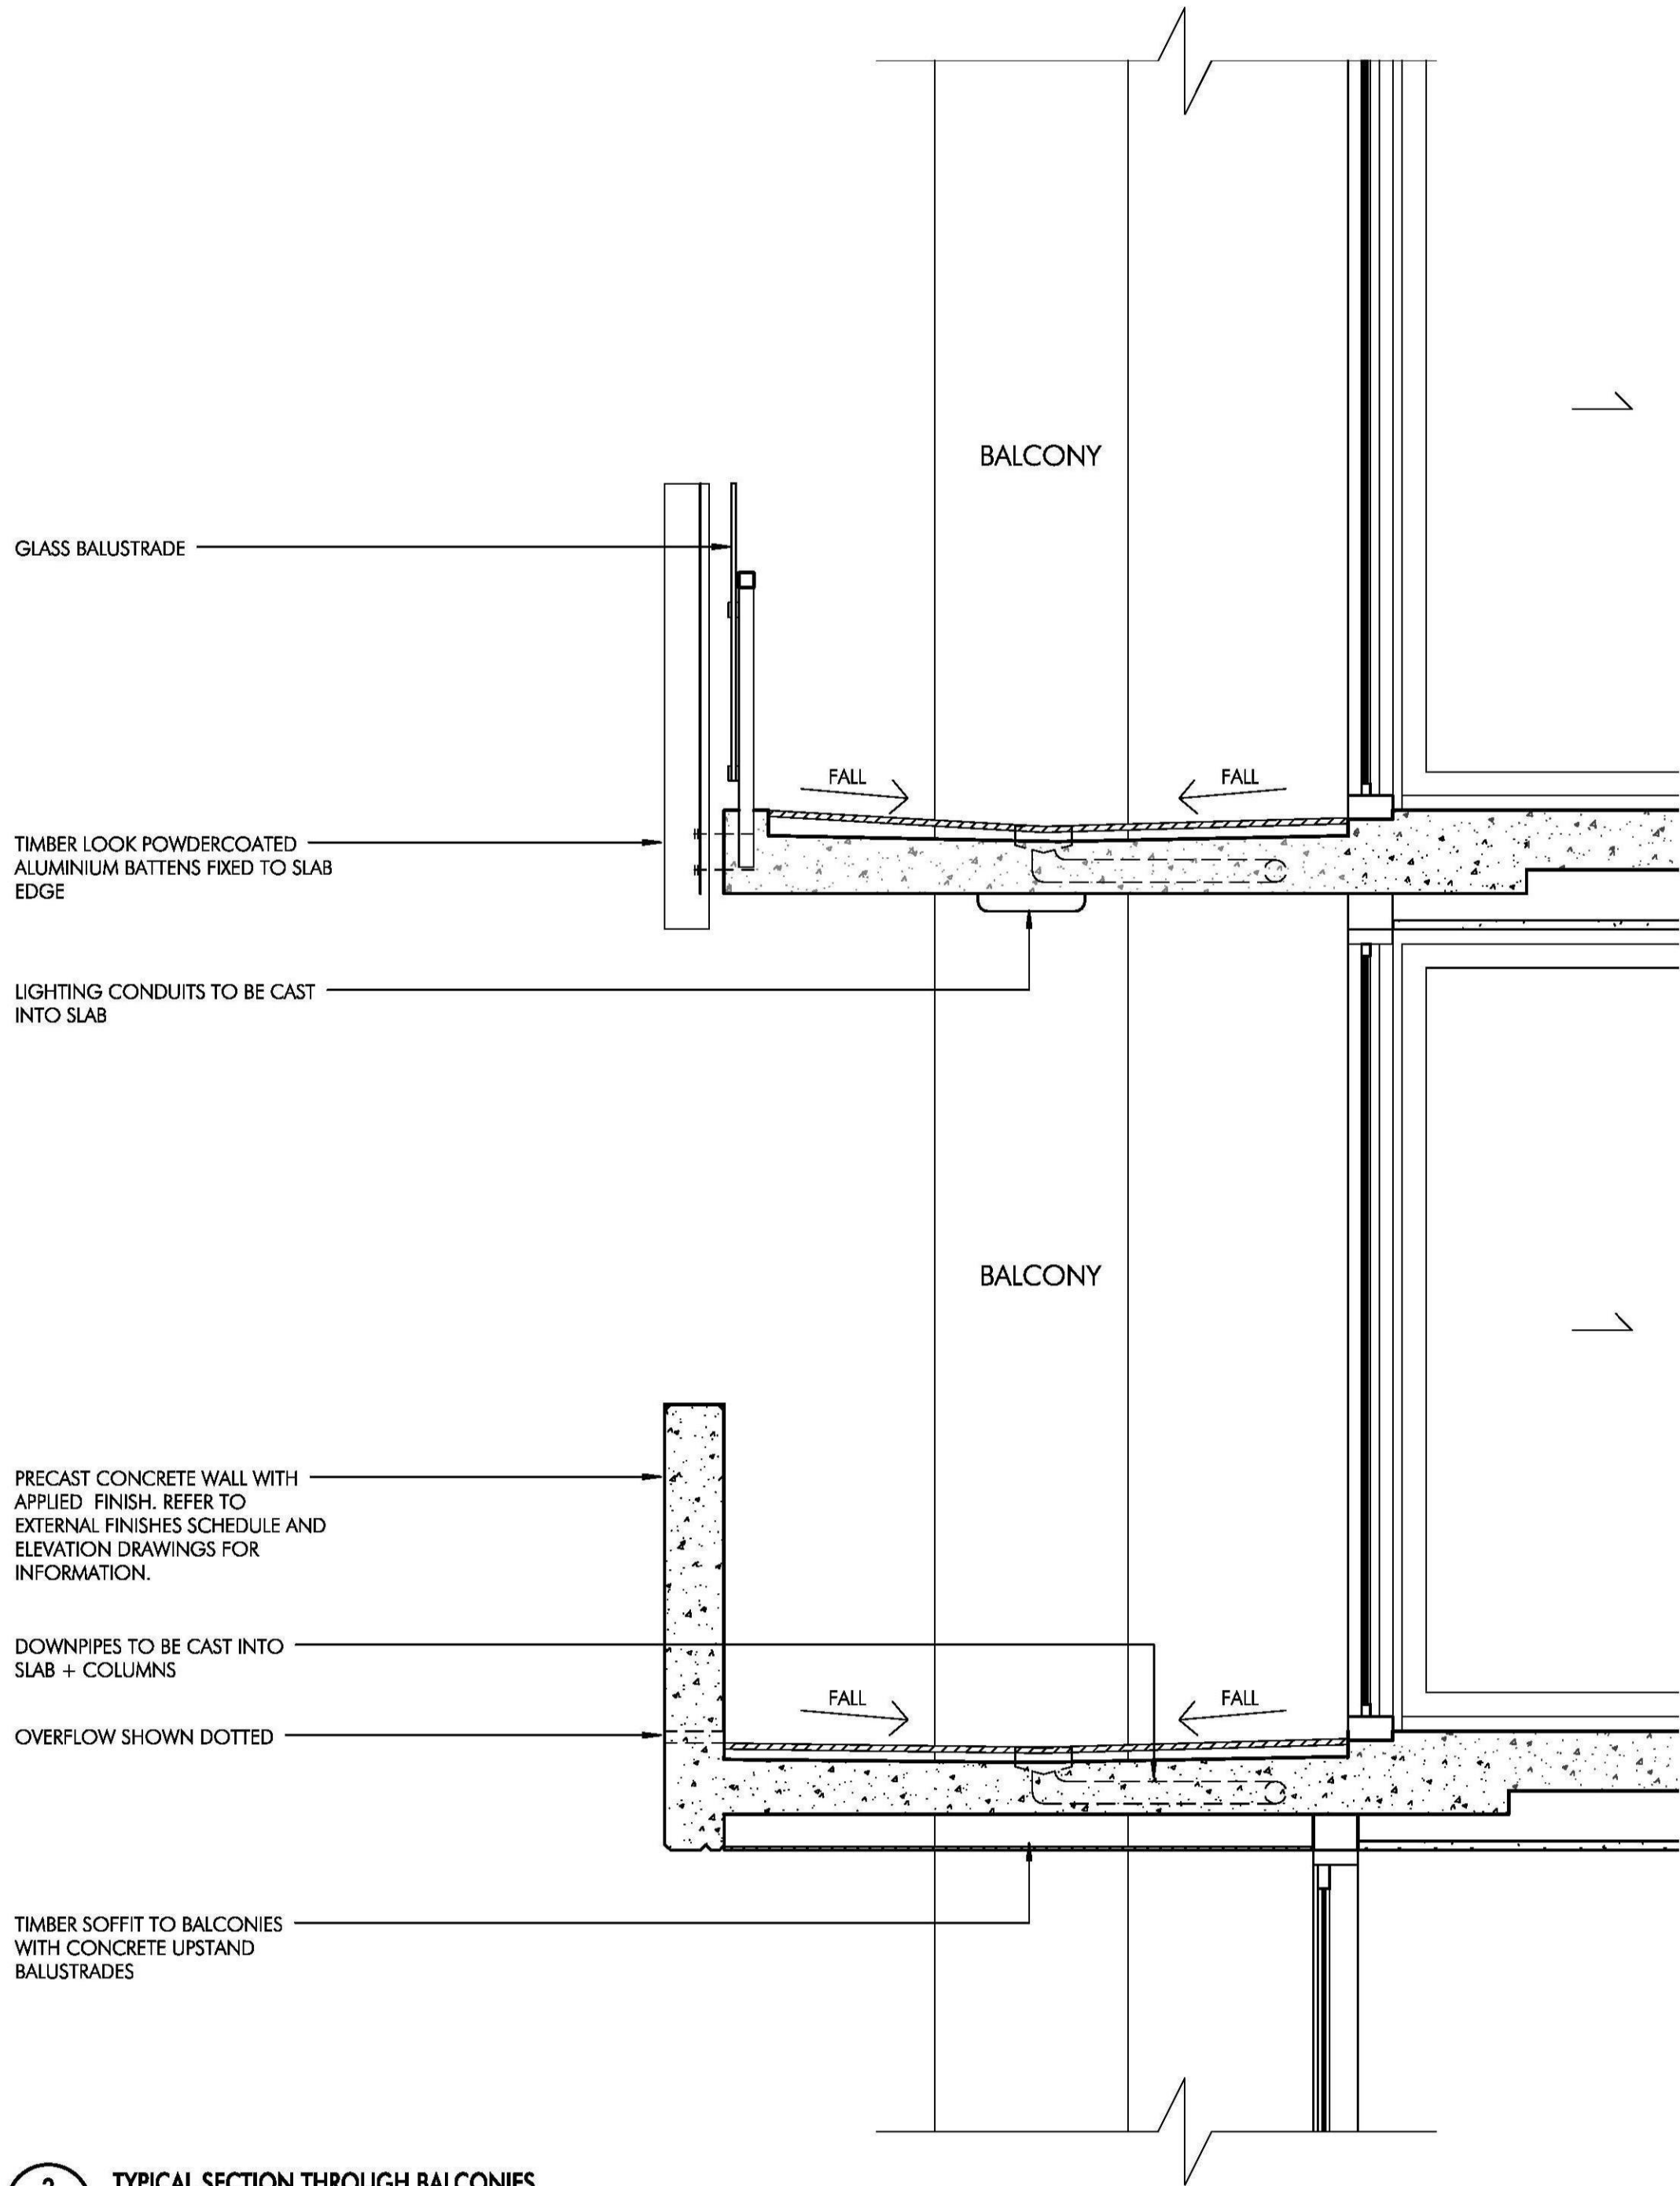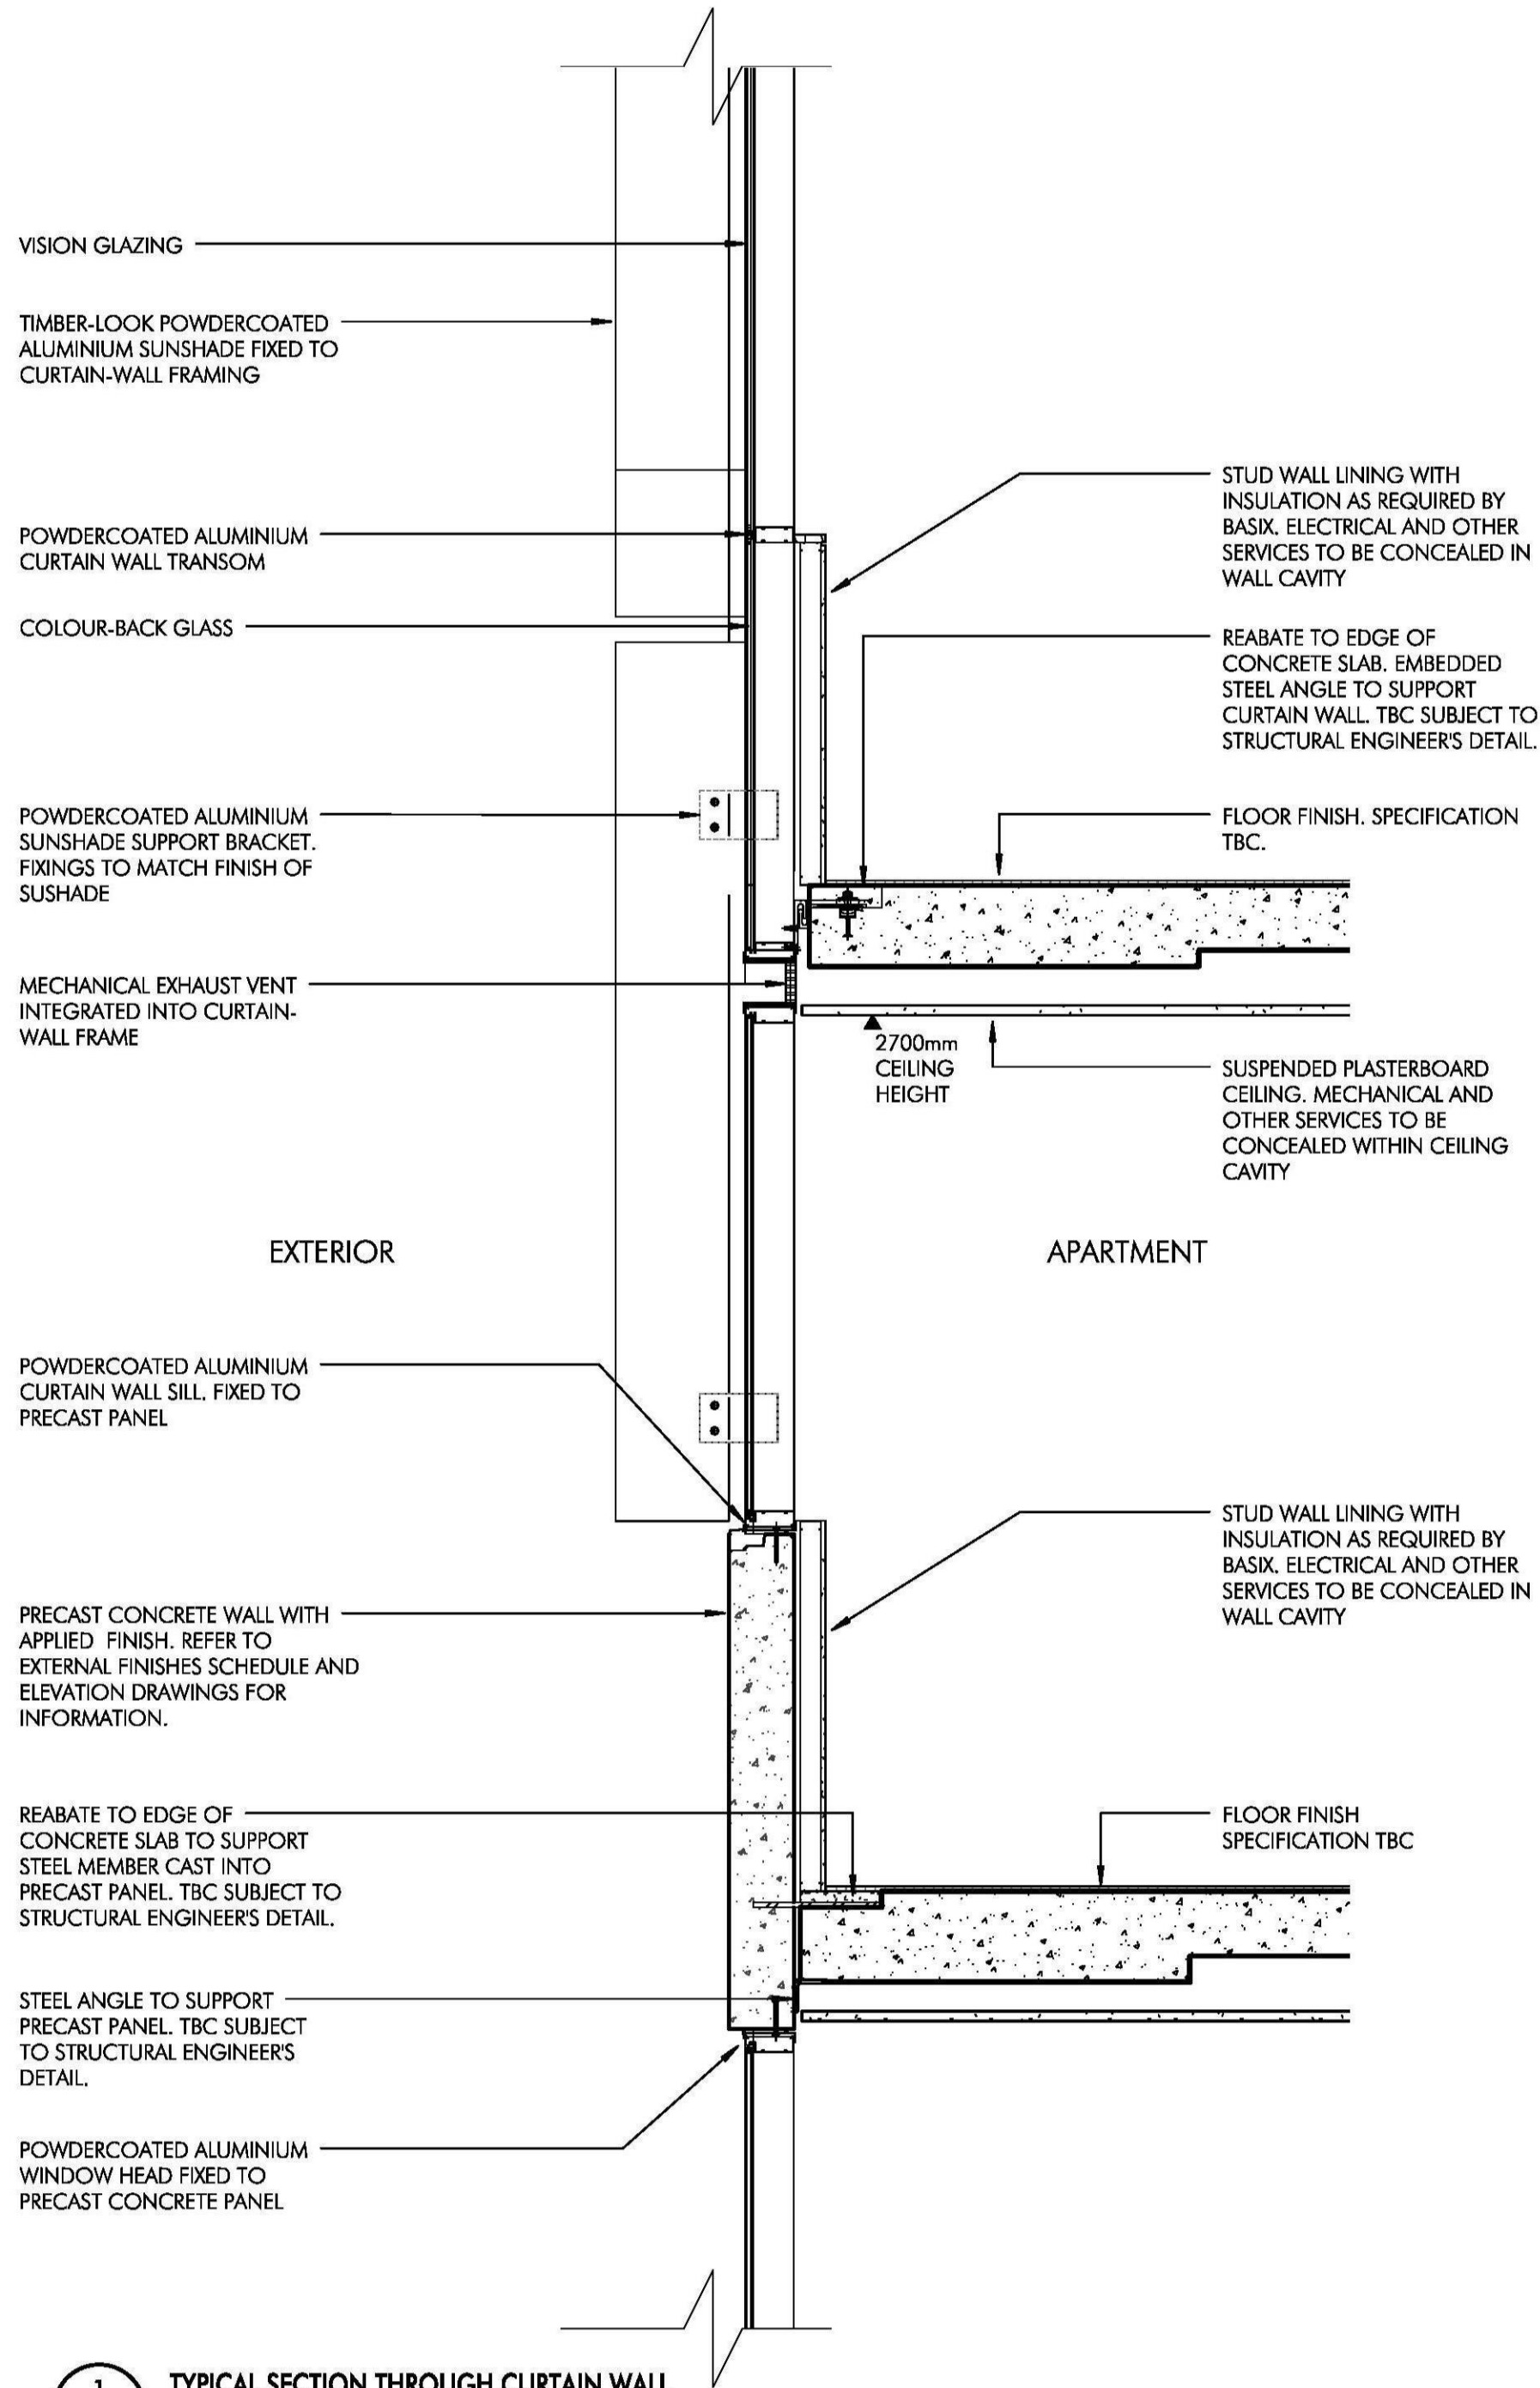

NOTE: ALL SERVICES TO BE CONCEALED. DOWNPIPES & OTHER CONDUITS TO BE CAST INTO THE CONCRETE SLABS AND COLUMNS. ALL AIRCONDITIONING CONDENSER UNITS TO BE PLACED IN THE ROOF-TOP PLANT ENCLOSURE

NOTE: NOT FOR CONSTRUCTION. FOR DEVELOPMENT APPLICATION ONLY

C:\Users\DavidP\Documents\Revit Local Files\4232_Oxford St Epping_Cf_DA2017_Dwgs\Print



Project
OXFORD PLACE
44-48 Oxford Street
Epping

Issue	Description	Date
A	Amended for DA Application	14/11/17

Title TYPICAL DETAIL SECTIONS
Scale As indicated
Date 14/11/17
Number 4232_DA-33
© copyright nettleton tribe partnership pty ltd

