
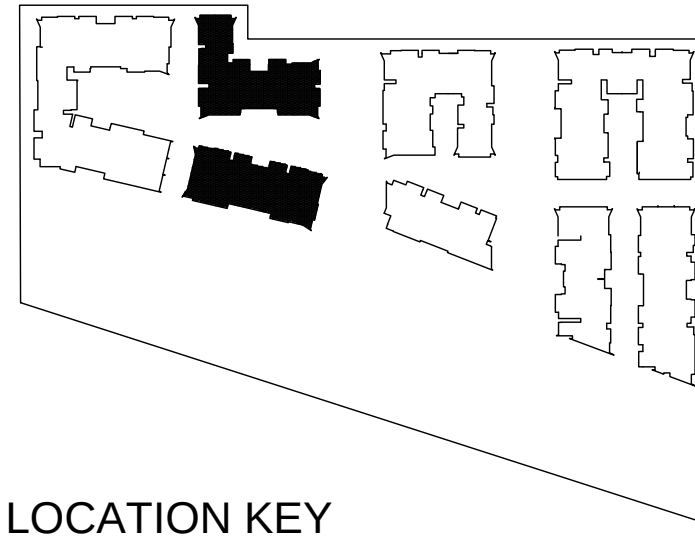


STAGE 3 DRAWING CONTINUES REFER TO DA1310

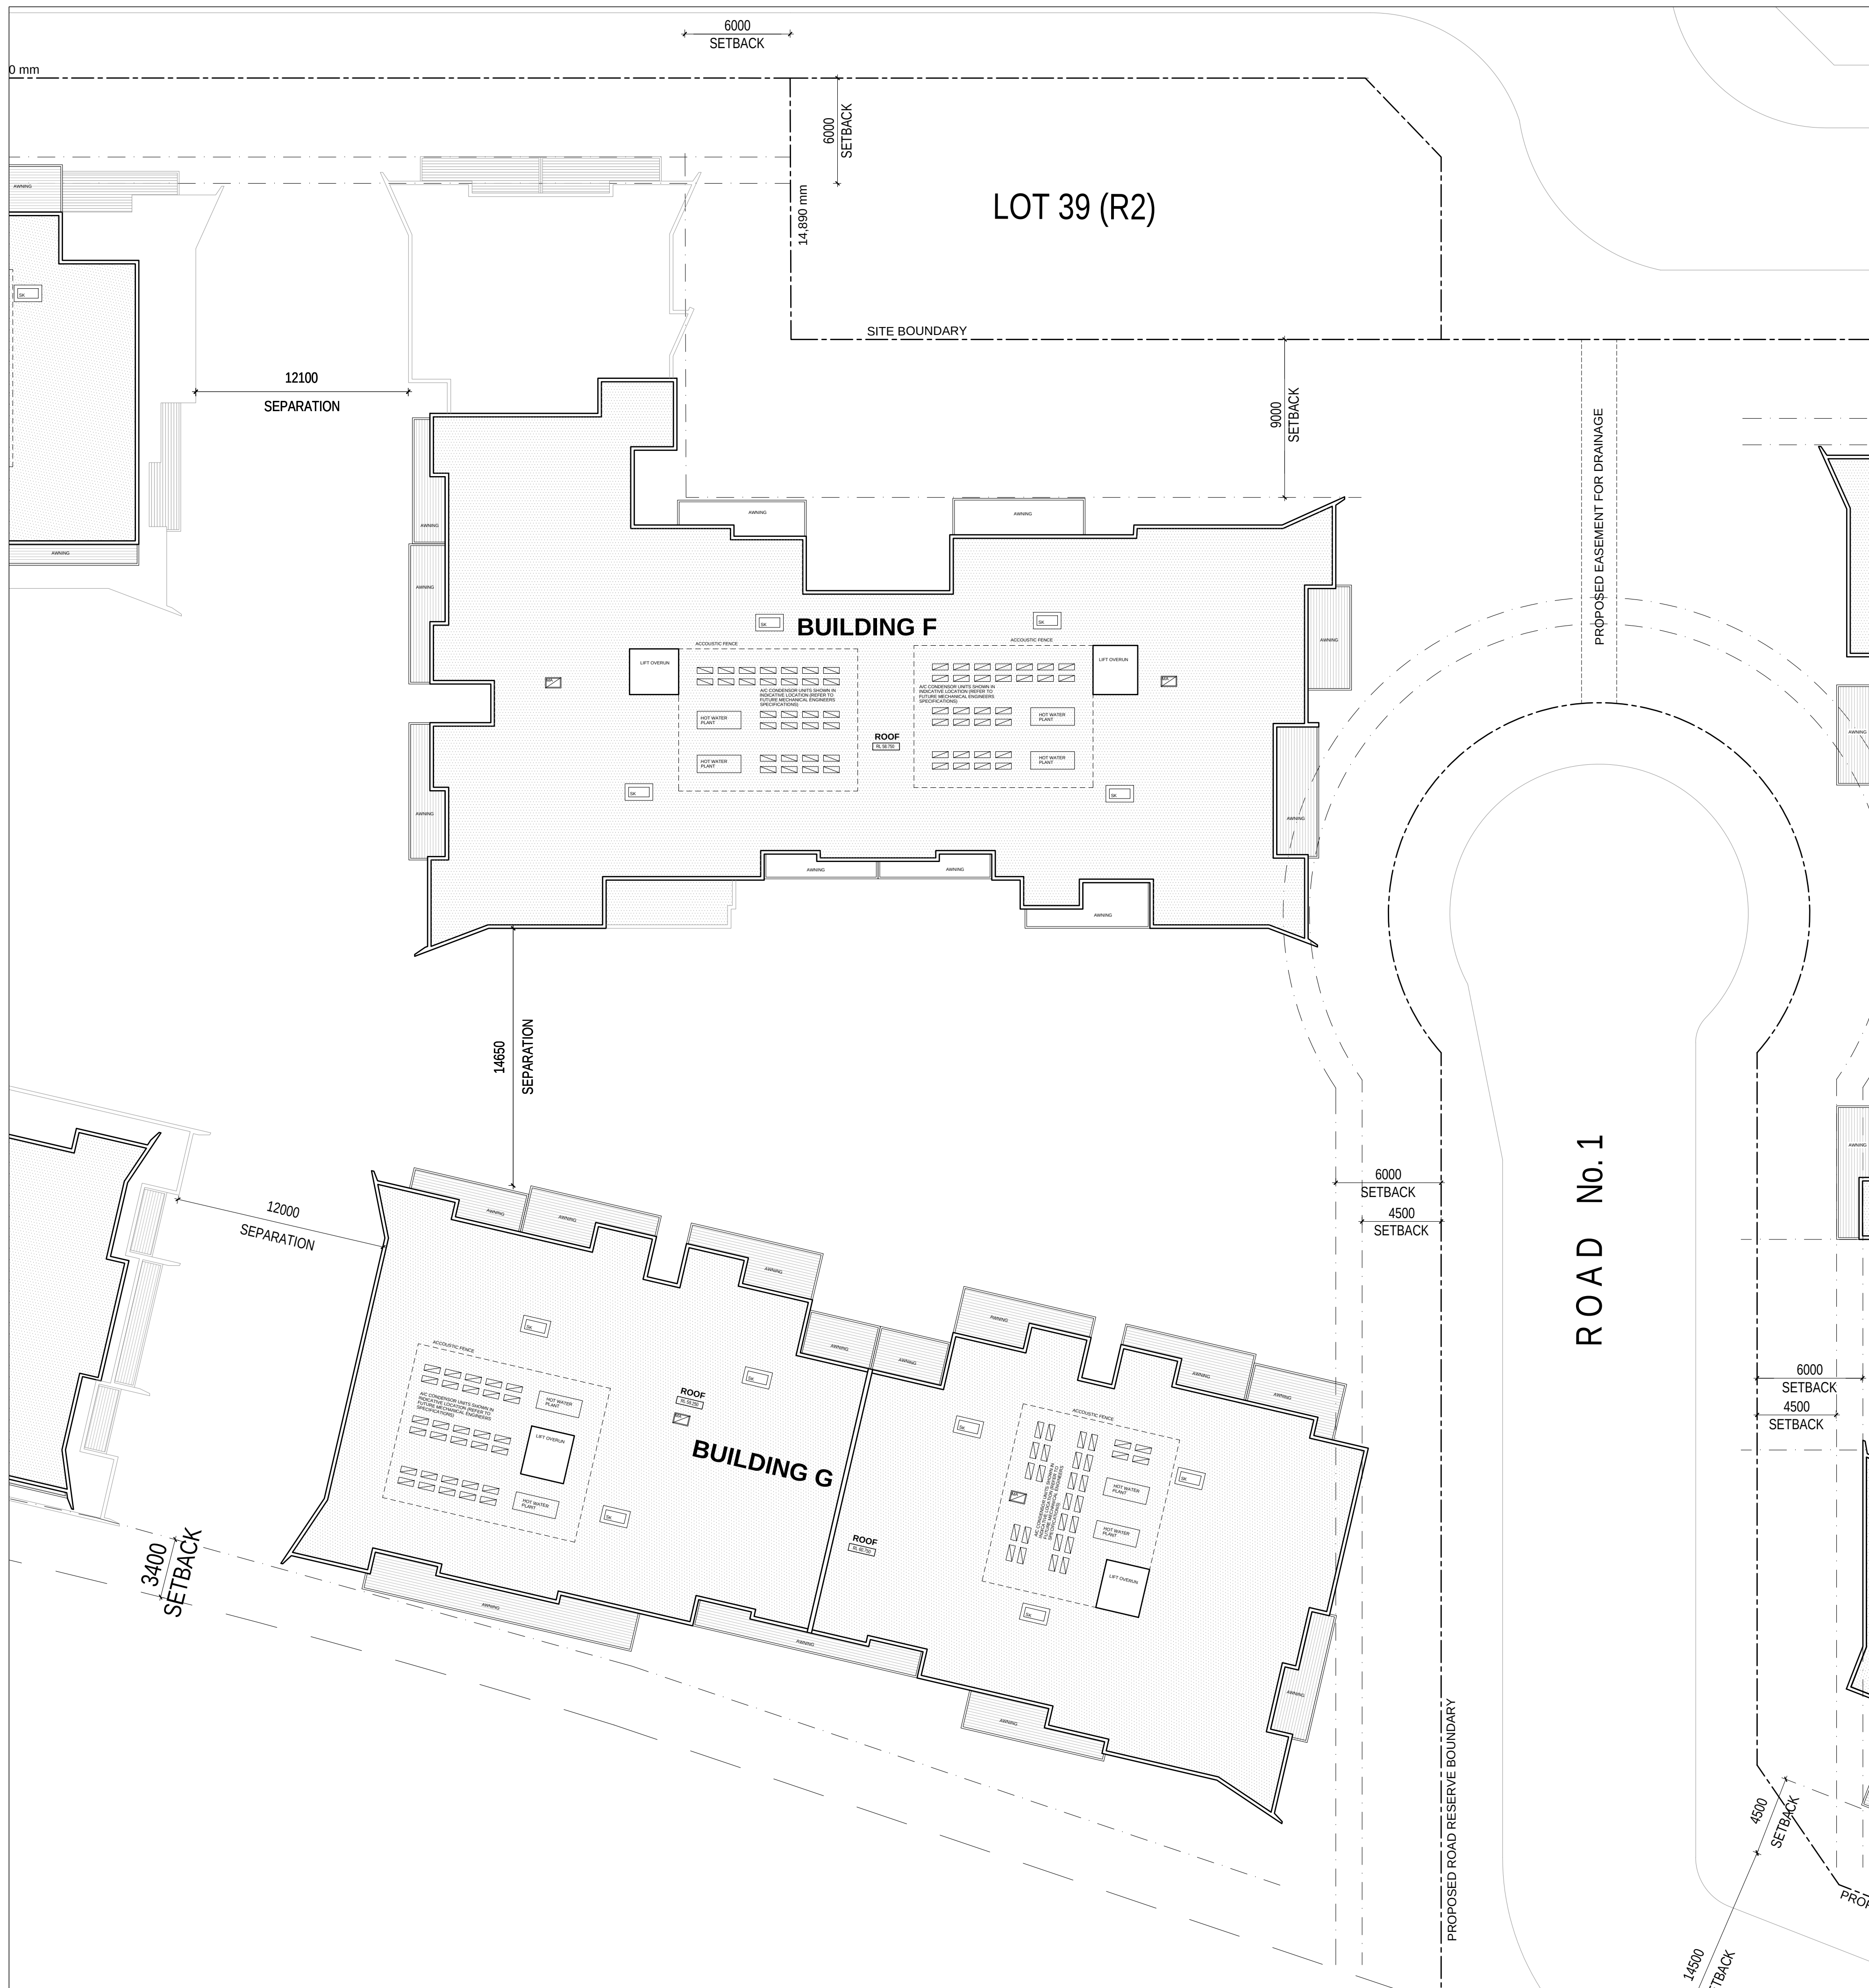

LOCATION KEY

STAGE 2 REFER TO DRAWING DA1206

GENERAL NOTES:

- All work to comply with Building Code of Australia, requirements of relevant Statutory Authorities/ Local Government & relevant Australian Building Standards
- Contractor to verify all dimensions on site before commencing work- should a discrepancy be identified please confirm with Architect prior to proceeding (do not scale from drawings)
- Copyright of design shown herein is retained by this office and authority is required for any reproduction
- When proprietary products are referred to, install in accordance with the manufacturers written instructions

LEGEND:


AW	AWNING (TO FUTURE DETAIL)
ELEC	ELECTRICAL SERVICES (TO FUTURE ENG'S DETAILS)
FS	FIRE STAIRS
FH	FIRE HYDRANT
FHR	FIRE HOSE REEL
GB	FRAMELESS TOUNGHED GLASS BALUSTRADE (TO BCA/ AUSTRALIAN STANDARDS)
HW	HIGHLIGHT WINDOW. SILL HEIGHT 1800MM AFFL
LS	LANDSCAPING (REFER TO LANDSCAPE ARCHITECTS DRAWINGS)
MA	MAINTENANCE ACCESS
MB	MAILBOX TO FUTURE DETAIL
MF	METAL FENCING (TO FUTURE SELECTION)
MS	PERFORATED METAL SCREEN (TO FUTURE DETAIL)
MV	MECHANICAL RISER (TBC BY CONSULTANT- PRELIMINARY LOCATION ONLY)
PB	PLANTER BOX (TO FUTURE DETAIL)
PC	PANEL ADDING (TO FUTURE SELECTION)
PO	ENTRY PORTICO (TO FUTURE DETAILS)
PS1	PRIVACY SCREEN (TO FUTURE SELECTION)
PS2	PRIVACY SCREEN (TO FUTURE SELECTION)
PS3	PERFORATED METAL PRIVACY SCREENS (TO FUTURE SELECTION)
RP	RIVER PEBBLES
CONC.	ROOF WITH INSULATION AS REQUIRED)
RW	RENDERED WALL/ SELECTED PAINT FINISH
SC	STONE CLADDING (TO FUTURE DETAIL)
SK	SKYLIGHT TO FUTURE DETAILS
TC	TIMBER CLADDING (TO FUTURE SELECTION)
TL	TILE FLOORING (TO FUTURE SELECTION)
RS	ROLLER SHUTTER

D	24.05.2017	DA AMENDMENTS CONSOLIDATED
C	19.12.2016	CUL-DE-SAC ADDED & AS CLOUDED, ISSUE FOR COUNCIL
B	15.09.2016	ISSUE FOR COUNCIL RESPONSE
A	17.05.2016	ISSUE FOR DA
REVISION	DATE	DESCRIPTION

NOT FOR CONSTRUCTION

PROPOSED RESIDENTIAL DEVELOPMENT
23-27 SCHOFIELDS ROAD, SCHOFIELDS
PROJECT No.1518

For HOMEBUSH ONE PTY LTD

 


DA1306

GA PLANS-CONSTRUCTION-STAGE 3
BUILDING F & G ROOF PLAN

PBD | ARCHITECTS

abn 36 147 035 550
P - (02) 9698 8140 E - info@pbdarchitects.com.au W - www.pbdarchitects.com.au
Level 2, 52 Albion Street, Surry Hills NSW 2010

Contractor to verify all dimensions on site before commencing work.
Copyright of designs shown hereon is retained by this office and authority is
required for any reproduction.

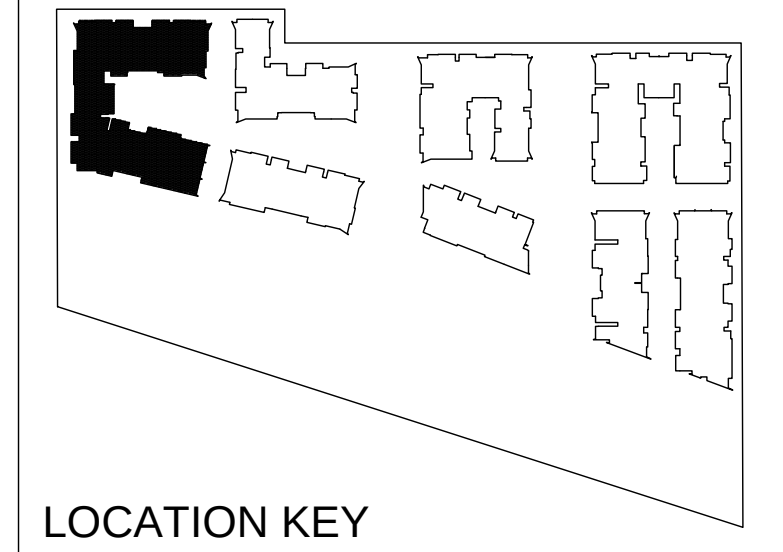

GENERAL NOTES:

- All work to comply with Building Code of Australia, requirements of relevant Statutory Authorities Local Government & relevant Australian Building Standards
- Contractor to verify all dimensions on site before commencing work should a discrepancy be identified please confirm with Architect prior to proceeding (do not scale from drawings)
- Copyright of design shown hereon is retained by this office and authority is required for any reproduction
- When proprietary products are referred to, install in accordance with the manufacturers written instructions

LEGEND:


AW	AWNING (TO FUTURE DETAIL)
ELEC	ELECTRICAL SERVICES (TO FUTURE ENG'S DETAILS)
FS	FIRE STAIRS
FH	FIRE HYDRANT
FHR	FIRE HOSE REEL
GB	FRAMELESS TOUGHENED GLASS BALUSTRADE (TO BCA/ AUSTRALIAN STANDARDS)
H/W	HIGHLIGHT WINDOW, SILL HEIGHT 1800MM AFFL
LS	LANDSCAPING (REFER TO LANDSCAPE ARCHITECTS DRAWINGS)
MA	MAINTENANCE ACCESS
MB	MAILBOX TO FUTURE DETAIL
MF	METAL FENCING (TO FUTURE SELECTION)
MS	PERFORATED METAL SCREEN (TO FUTURE DETAIL)
MV	MECHANICAL RISER (TBC BY CONSULTANT- PRELIMINARY (CAUTION ONLY))
PB	PLANTER BOX (TO FUTURE DETAIL)
PC	PANEL CLADDING (TO FUTURE SELECTION)
PO	ENTRY PORTICO (TO FUTURE DETAILS)
PS1	PRIVACY SCREEN (TO FUTURE SELECTION)
PS2	PRIVACY SCREEN (TO FUTURE SELECTION)
PS3	PERFORATED METAL PRIVACY SCREENS (TO FUTURE SELECTION)
RP	RIVER PEBBLES
CONC.	ROOF WITH INSULATION AS REQUIRED)
RW	RENDERED WALL/ SELECTED PAINT FINISH
SC	STONE CLADDING (TO FUTURE DETAIL)
SK	SKYLIGHT TO FUTURE DETAILS
TC	TRIMMER CLADDING (TO FUTURE SELECTION)
TL	TILE FLOORING (TO FUTURE SELECTION)
RS	ROLLER SHUTTER

E	24.05.2017	DA AMENDMENTS CONSOLIDATED
D	19.12.2016	AMENDED GARBAGE ROOM
C	06.10.2016	ISSUE FOR COUNCIL RESPONSE
B	15.09.2016	ISSUE FOR COUNCIL RESPONSE
A	17.05.2016	ISSUE FOR DA
REVISION	DATE	DESCRIPTION

NOT FOR CONSTRUCTION

PROPOSED RESIDENTIAL DEVELOPMENT
23-27 SCHOFIELDS ROAD, SCHOFIELDS
PROJECT No.1518

For HOMEBUSH ONE PTY LTD

 


DA1308
GA PLANS-CONSTRUCTION-STAGE 3
BUILDING H & I TYPICAL FLOOR
LEVELS 1,2,3

PBD | ARCHITECTS

abn 36 147 035 550
P - (02) 9698 8140 E - info@pbdarchitects.com.au W - www.pbdarchitects.com.au
Level 2, 52 Albion Street, Surry Hills NSW 2010

Contractor to verify all dimensions on site before commencing work
Copyright of designs shown hereon is retained by this office and authority is
required for any reproduction

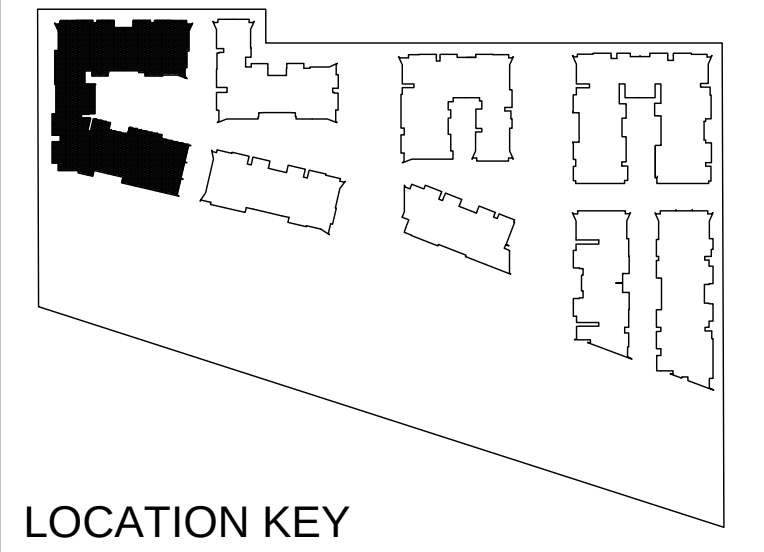

STAGE 2 REFER TO DRAWINGS DAT305


AW	AWNING (TO FUTURE DETAIL)
ELEC	ELECTRICAL SERVICES (TO FUTURE ENG'S DETAILS)
ES	FIRE STAIRS
EH	FIRE HYDRANT
HR	FIRE HOSE REEL
GB	FRAMELESS TOUNGHENED GLASS BALUSTRADE (TO BCA/ AUSTRALIAN STANDARDS)
HW	HIGHLIGHT WINDOW. SILL HEIGHT 1800MM AFFL
LS	LANDSCAPING (REFER TO LANDSCAPE ARCHITECTS DRAWINGS)
MA	MAINTENANCE ACCESS
MF	METALBOX TO FUTURE DETAIL
MF	METAL FENCING (TO FUTURE SELECTION)
MS	PERFORATED METAL SCREEN (TO FUTURE DETAIL)
MV	METAL MECHANICAL RISER (TBC BY CONSULTANT- PRELIMINARY LOCATION ONLY)
PB	PLANTER BOX (TO FUTURE DETAIL)
PC	PANEL CLADDING (TO FUTURE SELECTION)
PO	ENTRY PORTICO (TO FUTURE DETAILS)
PS1	PRIVACY SCREEN (TO FUTURE SELECTION)
PS2	PRIVACY SCREEN (TO FUTURE SELECTION)
PS3	PERFORATED METAL PRIVACY SCREENS (TO FUTURE SELECTION)
RP	RIVER PEBBLES
CONC.	ROOF WITH INSULATION AS REQUIRED)
RW	RENDERED WALL/ SELECTED PAINT FINISH
SC	STONE CLADDING (TO FUTURE DETAIL)
SK	SKYLIGHT TO FUTURE DETAILS
TS	TIMBER CLADDING (TO FUTURE SELECTION)
TL	TILE FLOORING (TO FUTURE SELECTION)
RTS	ROLLER SHUTTER

D	24.05.2017	DA AMENDMENTS CONSOLIDATED
C	19.12.2016	AMENDED GARBAGE ROOM
B	15.09.2016	ISSUE FOR COUNCIL RESPONSE
A	17.05.2016	ISSUE FOR DA
REVISION	DATE	DESCRIPTION

NOT FOR CONSTRUCTION

PROPOSED RESIDENTIAL DEVELOPMENT
23-27 SCHOFIELDS ROAD, SCHOFIELDS
PROJECT No.1518

For HOMEBUSH ONE PTY LTD

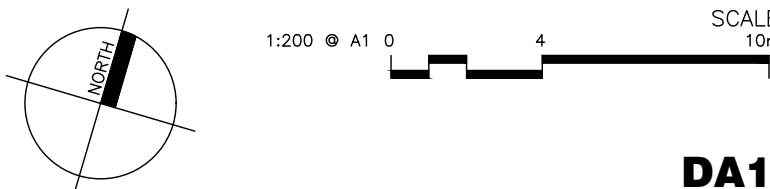


DA1309

GA PLANS-CONSTRUCTION-STAGE 3 BUILDING H & I, LEVEL 4

PBD | ARCHITECTS

abn 36 147 035 550
P - (02) 9698 8140 E - info@pbdarchitects.com.au W - www.pbdarchitects.com.au
Level 2, 52 Albion Street, Surry Hills NSW 2010

Contractor to verify all dimensions on site before commencing work.
Copyright of designs shown hereon is retained by this office and authority is
required for any reproduction.

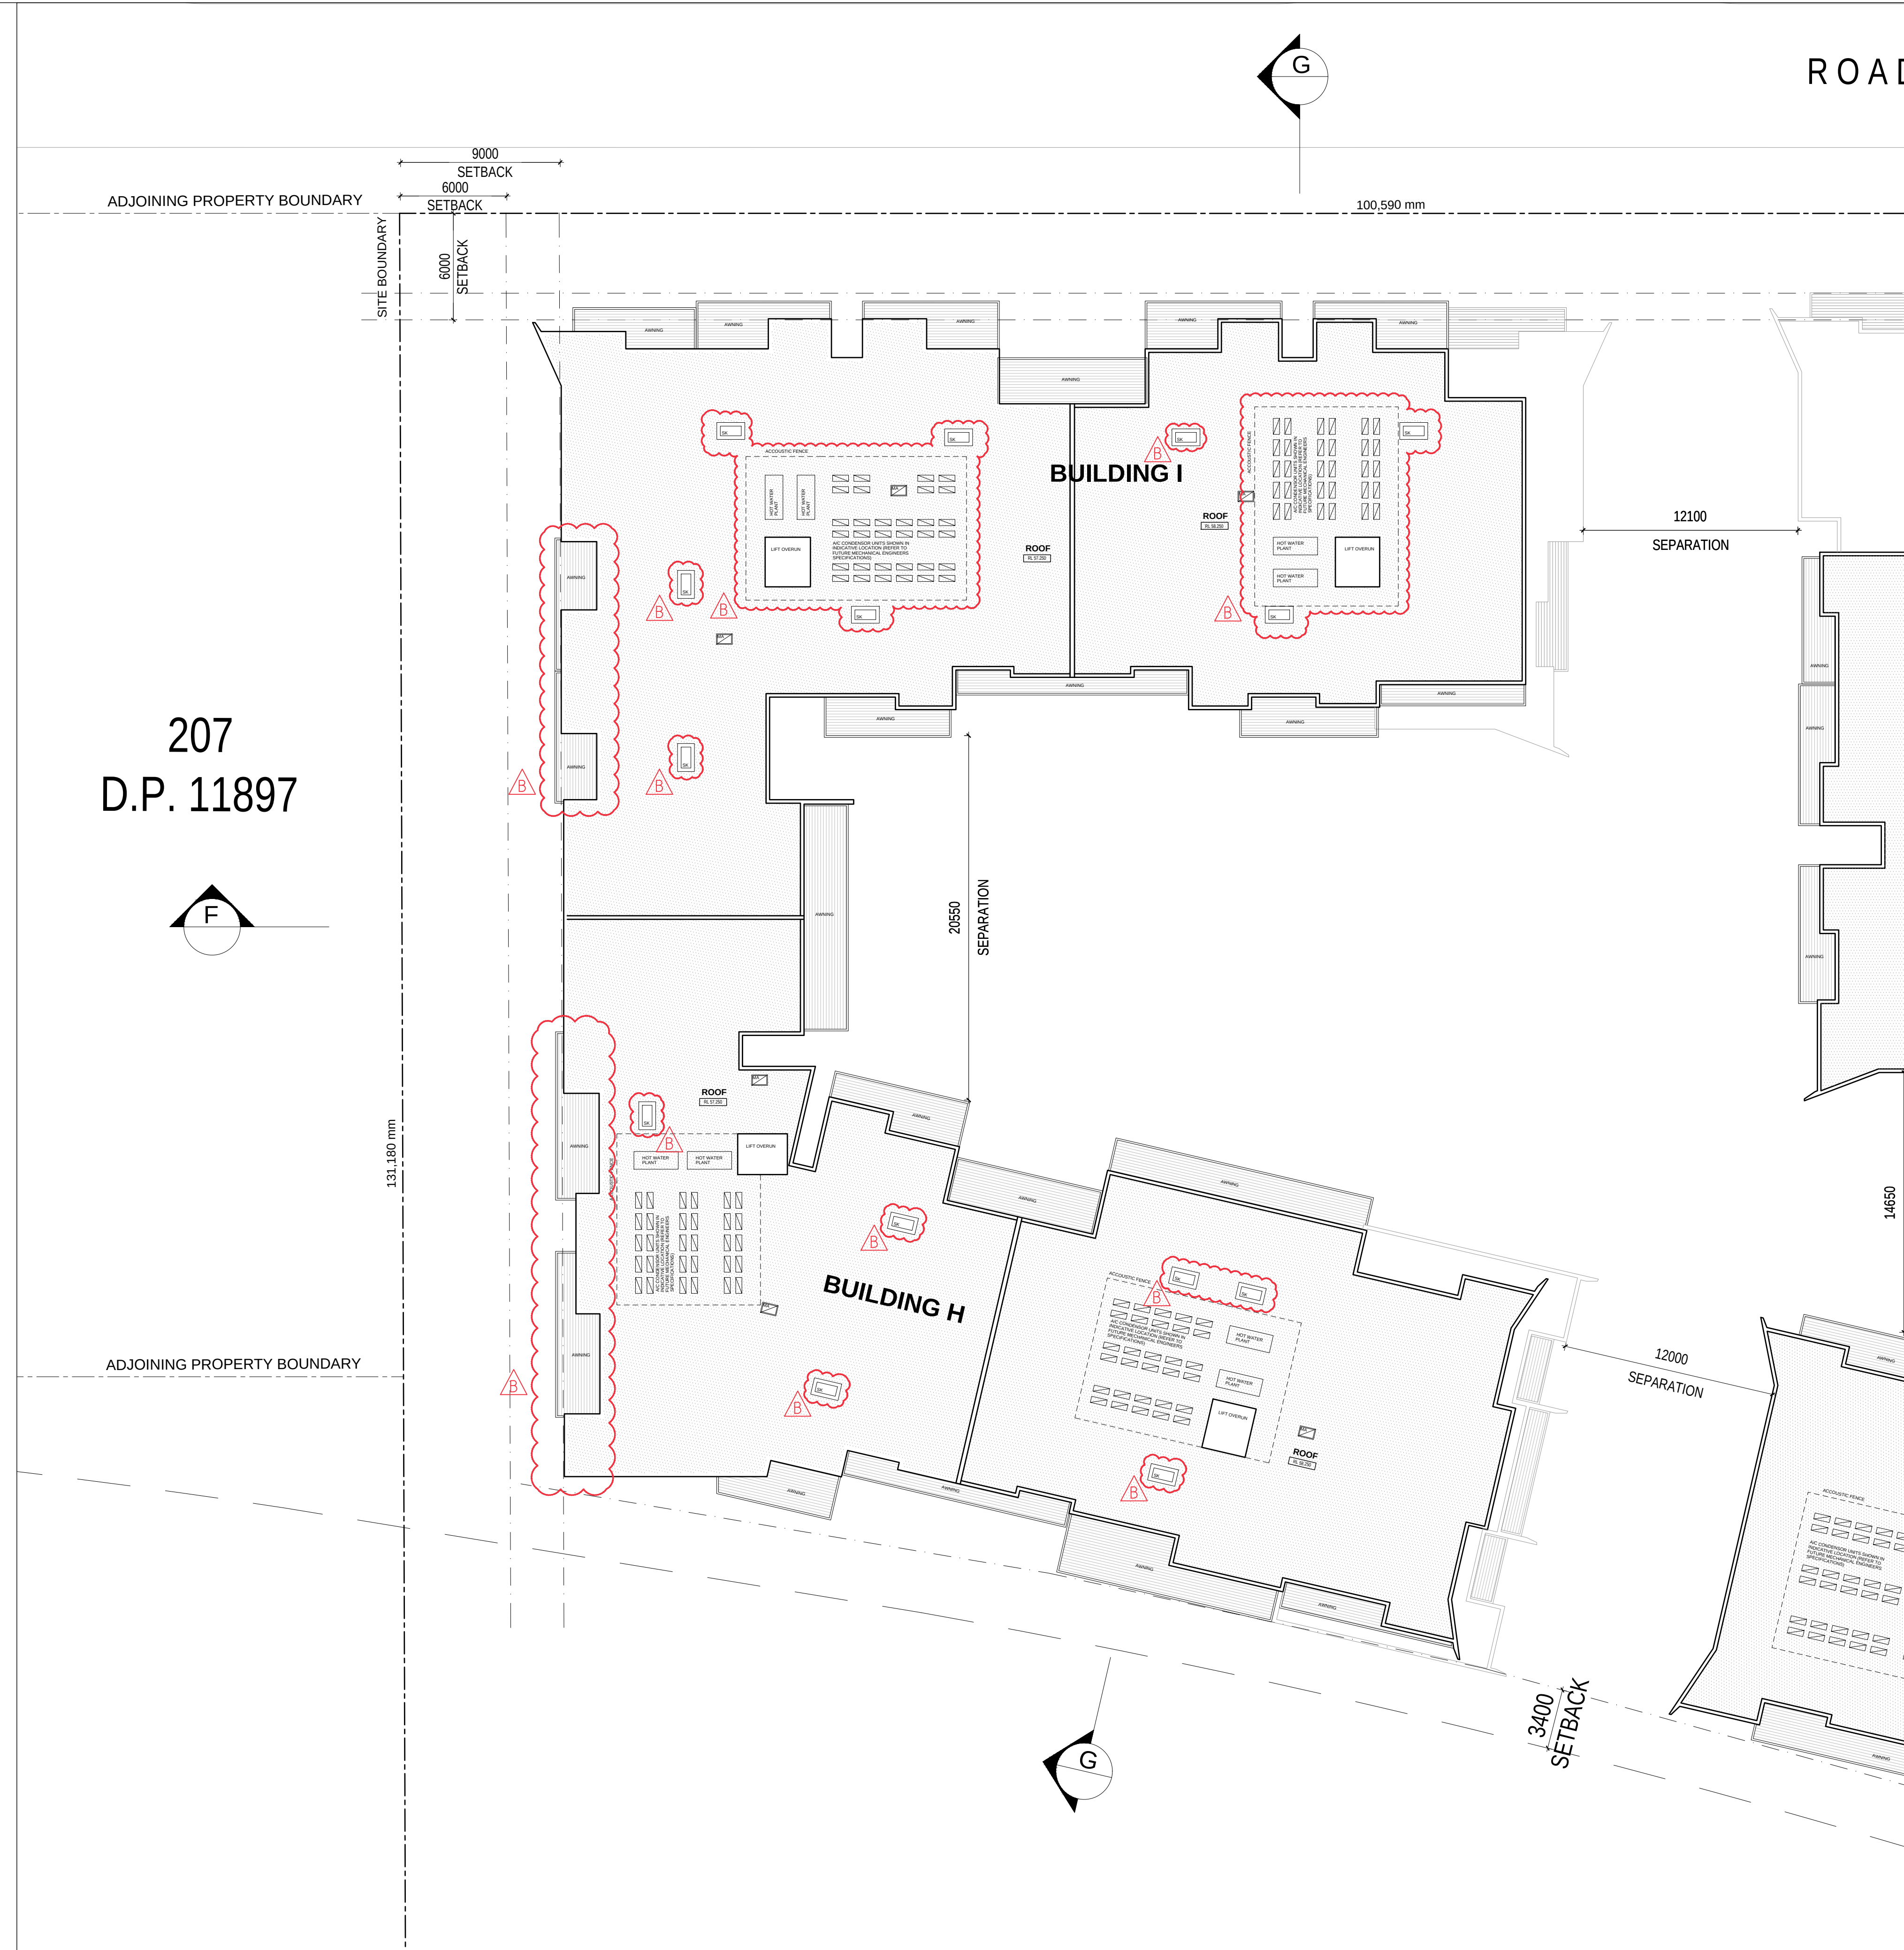


- GENERAL NOTES:**
- All work to comply with Building Code of Australia, requirements of relevant Statutory Authorities/ Local Government & relevant Australian Building Standards
 - Contractor to verify all dimensions on site before commencing work- should a discrepancy be identified please confirm with Architect prior to proceeding (do not scale from drawings)
 - Copyright of design shown hereon is retained by this office and authority is required for any reproduction
 - When proprietary products are referred to, install in accordance with the manufacturers written instructions
- LEGEND:**
- | | |
|-------|---|
| AW | AWNING (TO FUTURE DETAIL) |
| ELEC | ELECTRICAL SERVICES (TO FUTURE ENG'S DETAILS) |
| FS | FIRE STAIRS |
| FH | FIRE HYDRANT |
| FHR | FIRE HOSE REEL |
| GB | FRAMELESS TOUGHENED GLASS BALUSTRADE (TO BCA/ AUSTRALIAN STANDARDS) |
| HW | HIGHLIGHT WINDOW. SILL HEIGHT 1800MM AFFL |
| LS | LANDSCAPING (REFER TO LANDSCAPE ARCHITECTS DRAWINGS) |
| MA | MAINTENANCE ACCESS |
| MB | MAILBOX TO FUTURE DETAIL |
| MF | METAL FENCING (TO FUTURE SELECTION) |
| MS | PERFORATED METAL SCREEN (TO FUTURE DETAIL) |
| MV | MECHANICAL RISER (TBC BY CONSULTANT- PRELIMINARY LOCATION ONLY) |
| PB | PLANTER BOX (TO FUTURE DETAIL) |
| PC | PANEL CLADDING (TO FUTURE SELECTION) |
| PO | ENTRY PORTICO (TO FUTURE DETAILS) |
| PS1 | PRIVACY SCREEN (TO FUTURE SELECTION) |
| PS2 | PRIVACY SCREEN (TO FUTURE SELECTION) |
| PS3 | PERFORATED METAL PRIVACY SCREENS (TO FUTURE SELECTION) |
| RP | RIVER PEBBLES |
| CONC. | ROOF WITH INSULATION AS REQUIRED) |
| RW | RENDERED WALL/ SELECTED PAINT FINISH |
| SC | STONE CLADDING (TO FUTURE DETAIL) |
| SK | SKYLIGHT TO FUTURE DETAILS |
| TC | TIMBER CLADDING (TO FUTURE SELECTION) |
| TL | TILE FLOORING (TO FUTURE SELECTION) |
| RS | ROLLER SHUTTER |

B	15.09.2016	ISSUE FOR COUNCIL RESPONSE
A	17.05.2016	ISSUE FOR DA
REVISION	DATE	DESCRIPTION

NOT FOR CONSTRUCTION

PROPOSED RESIDENTIAL DEVELOPMENT
23-27 SCHOFIELDS ROAD, SCHOFIELDS
PROJECT No.1518

For HOMEBUSH ONE PTY LTD

 

DA1310


GA PLANS-CONSTRUCTION-STAGE 3
BUILDING H & I, ROOF PLAN

ISSUE - B
15.09.2016


PBD | ARCHITECTS

abn 36 147 035 550
P - (02) 9698 8140 E - info@pbdarchitects.com.au W - www.pbdarchitects.com.au
Level 2, 52 Albion Street, Surry Hills NSW 2010

Contractor to verify all dimensions on site before commencing work.
Copyright of designs shown hereon is retained by this office and authority is required for any reproduction.

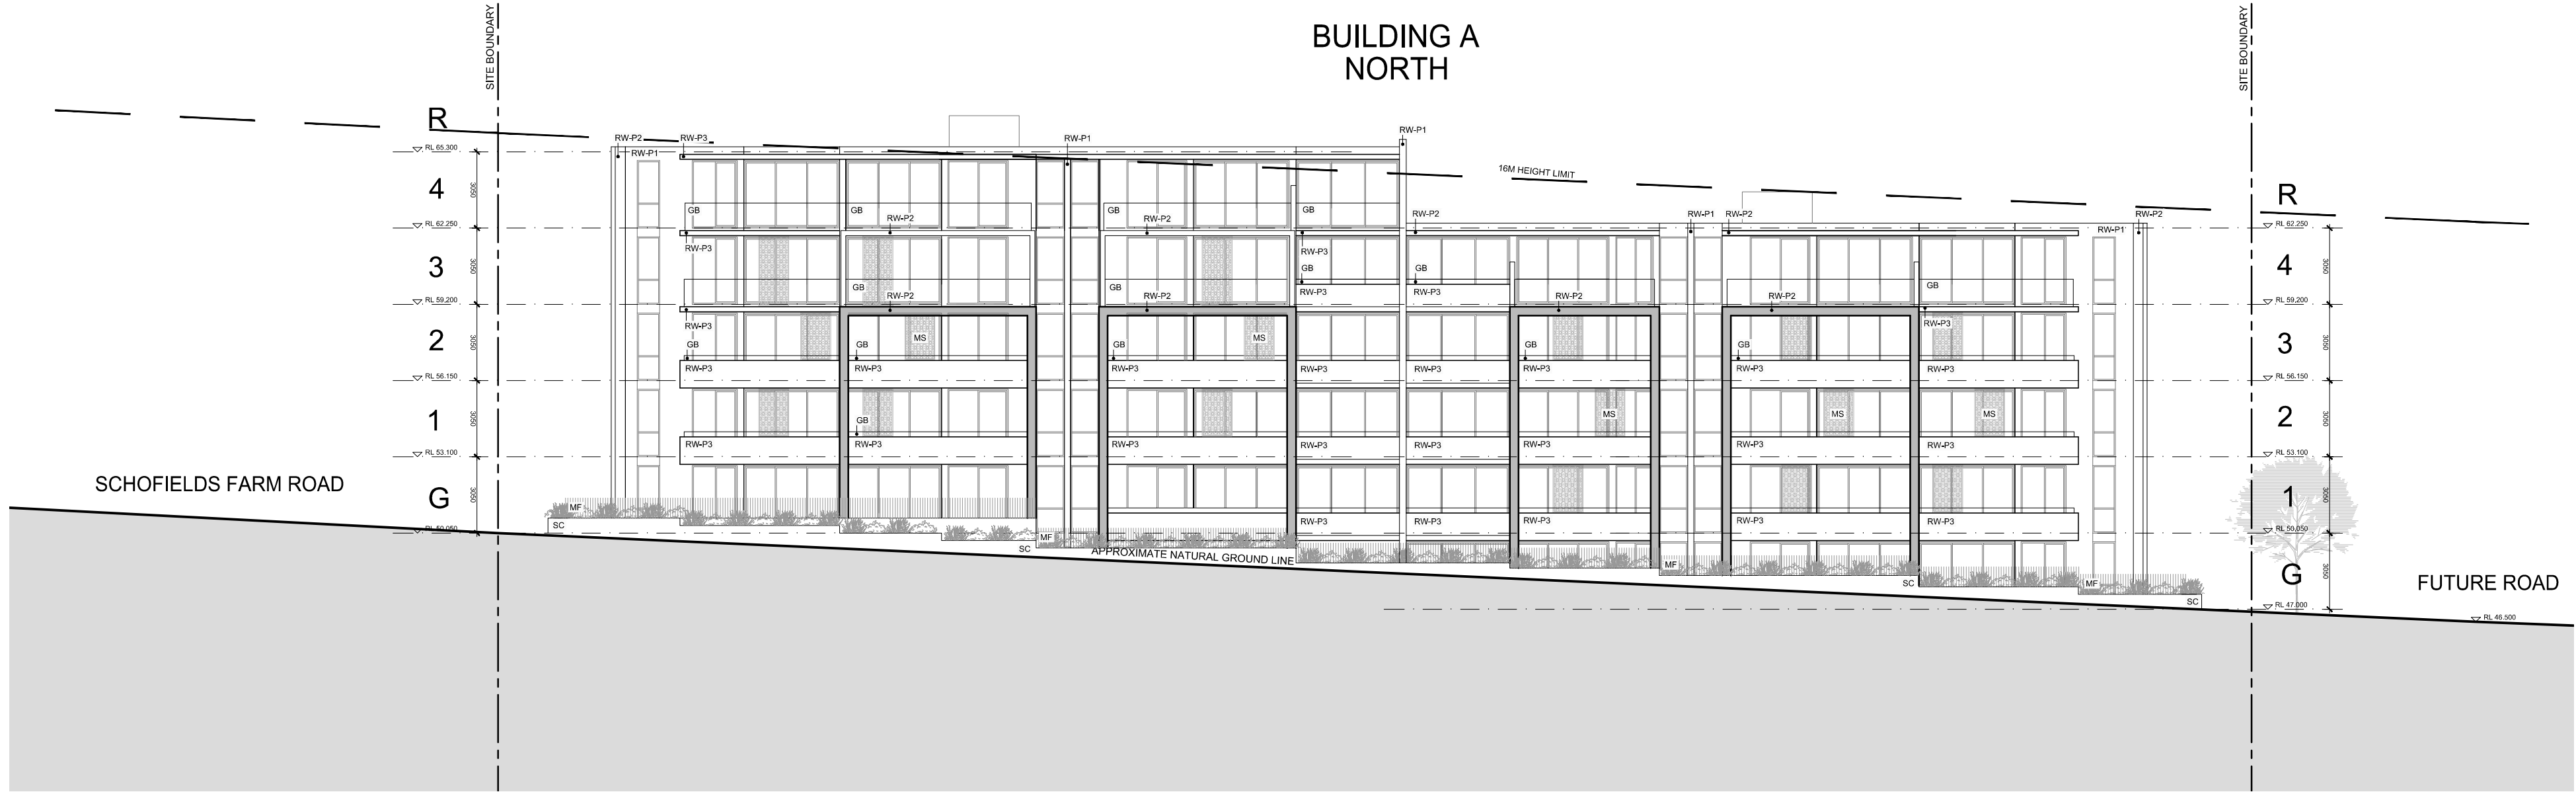

01 NORTH ELEVATION (BUILDING A)
SCALE 1:200 @ A1

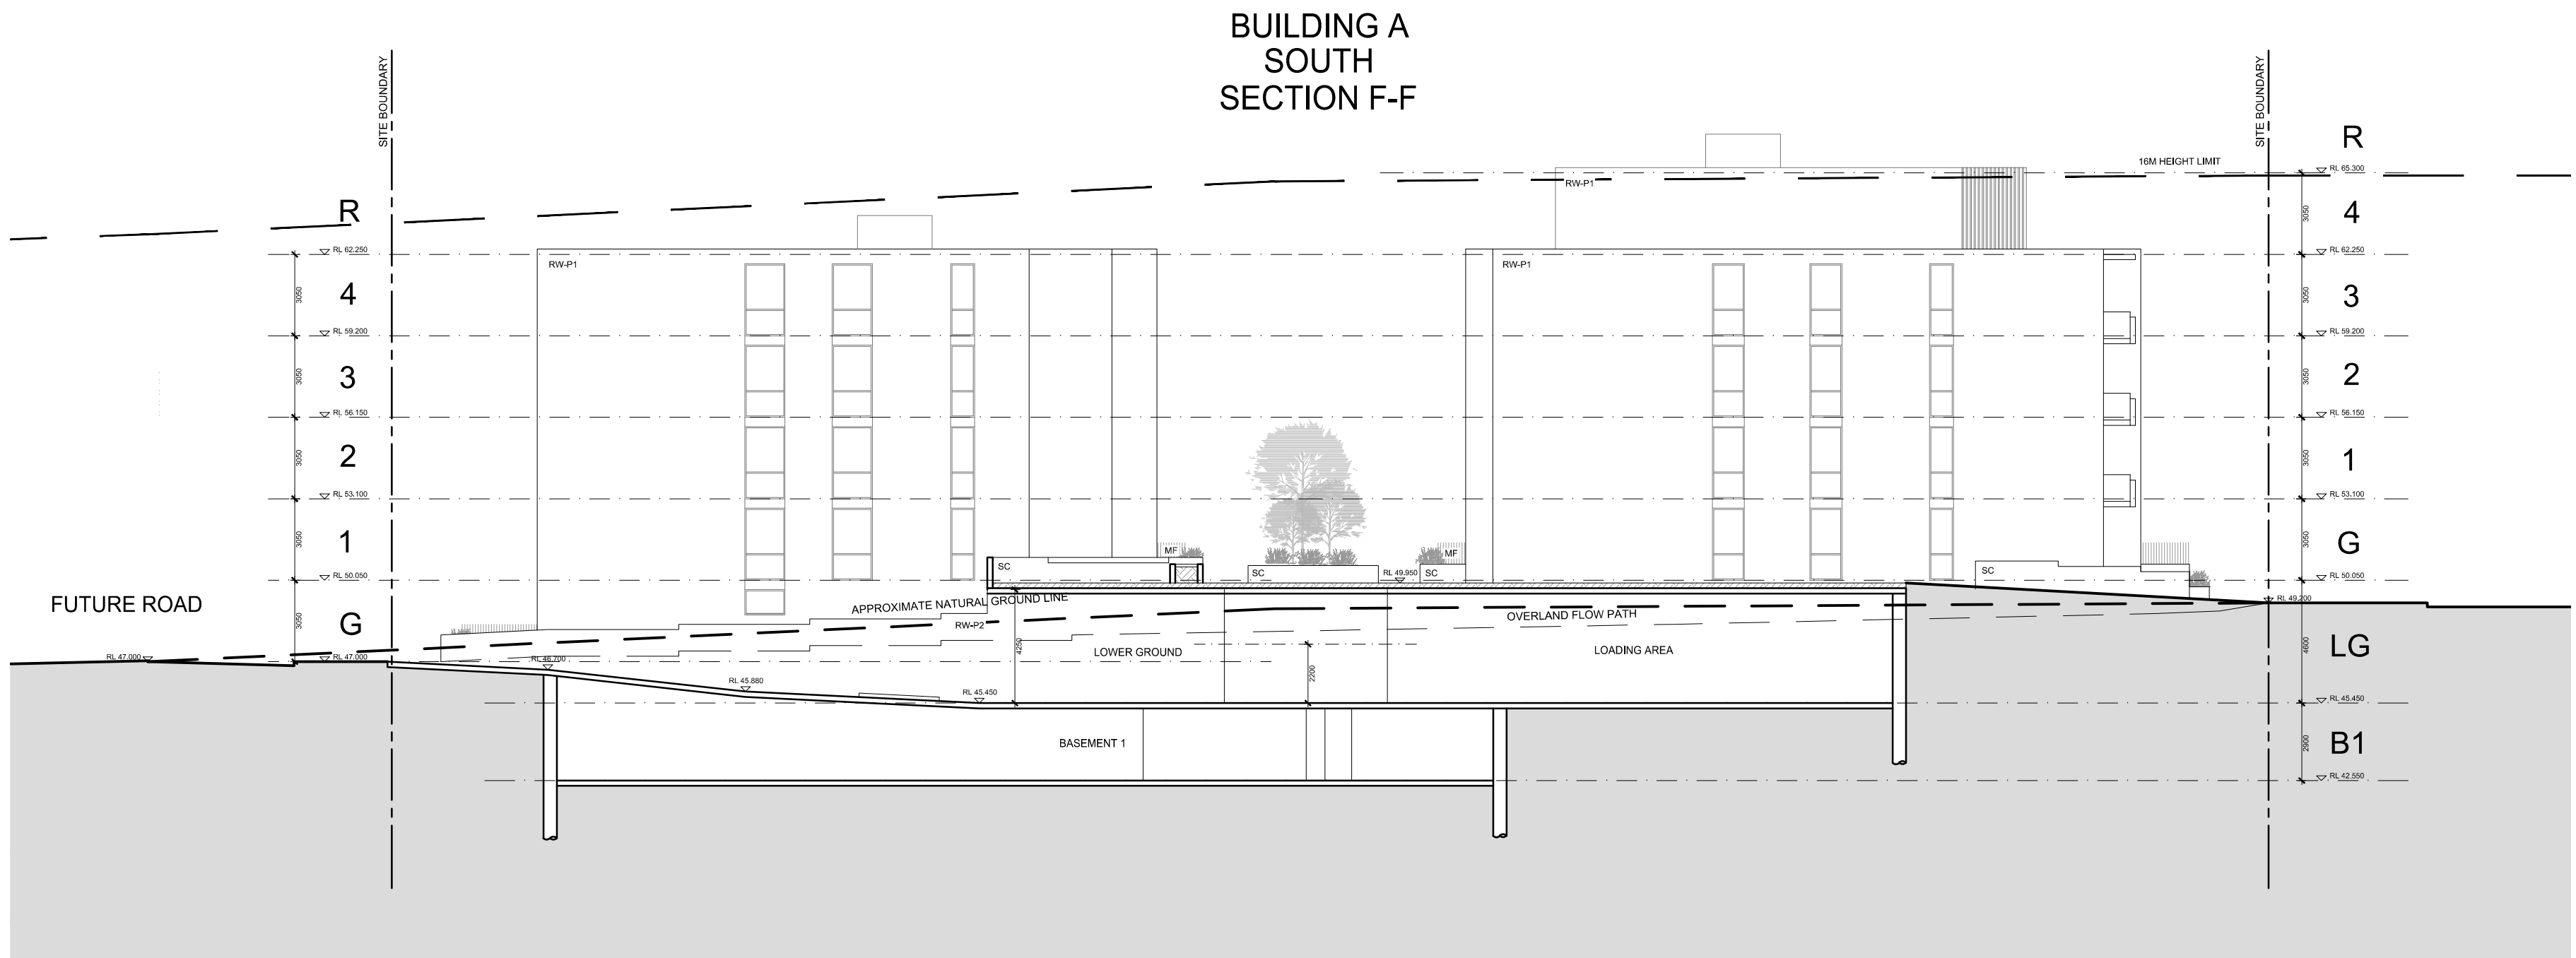

02 SOUTH ELEVATION (BUILDING A)
SCALE 1:200 @ A1

GENERAL NOTES:

- All work to comply with Building Code of Australia, requirements of relevant Statutory Authorities/ Local Government & relevant Australian Building Standards
- Contractor to verify all dimensions on site before commencing work- should a discrepancy be identified please confirm with Architect prior to proceeding (do not scale from drawings)
- Copyright of design shown hereon is retained by this office and authority is required for any reproduction
- When proprietary products are referred to, install in accordance with the manufacturers written instructions

LEGEND:

AW	AWNING (TO FUTURE DETAIL)
ELEC	ELECTRICAL SERVICES (TO FUTURE ENG'S DETAILS)
FS	FIRE STAIRS
FH	FIRE HYDRANT
FHR	FIRE HOSE REEL
GB	FRAMELESS TOUGHENED GLASS BALUSTRADE (TO BCA/ AUSTRALIAN STANDARDS)
HW	HIGHLIGHT WINDOW, SILL HEIGHT 1800MM AFFL ARCHITECTS DRAWINGS)
LS	LANDSCAPING (REFER TO LANDSCAPE ARCHITECTS DRAWINGS)
MA	MAINTENANCE ACCESS
MB	MAILBOX TO FUTURE DETAIL
MF	METAL FENCING (TO FUTURE SELECTION)
MS	PERFORATED METAL SCREEN (TO FUTURE DETAIL)
MV	MECHANICAL RISER (TBC BY CONSULTANT- PRELIMINARY LOCATION ONLY)
PB	PLANTER BOX (TO FUTURE DETAIL)
PC	PANEL CLADDING (TO FUTURE SELECTION)
PO	ENTRY PORTICO (TO FUTURE DETAILS)
PS1	PRIVACY SCREEN (TO FUTURE SELECTION)
PS2	PRIVACY SCREEN (TO FUTURE SELECTION)
PS3	PERFORATED METAL PRIVACY SCREENS (TO FUTURE SELECTION)
RP	RIVER PEBBLES
CONC.	ROOF WITH INSULATION AS REQUIRED)
RW	RENDERED WALL/ SELECTED PAINT FINISH
SC	STONE CLADDING (TO FUTURE DETAIL)
SK	SKYLIGHT TO FUTURE DETAILS
TC	TIMBER CLADDING (TO FUTURE SELECTION)
TL	TILE FLOORING (TO FUTURE SELECTION)

REVISION	DATE	DESCRIPTION
----------	------	-------------

NOT FOR CONSTRUCTION

PROPOSED RESIDENTIAL DEVELOPMENT
23-27 SCHOFIELDS ROAD, SCHOFIELDS
PROJECT No.1518

For HOMEBUSH ONE PTY LTD




DA2101
GA ELEVATIONS & SECTIONS
CONSTRUCTION STAGE 1 BUILDING A
NORTH & SOUTH ELEVATIONS

21-04-2016


PBD | ARCHITECTS

abn 36 147 035 550
P - (02) 9698 8140 E - info@pbdarchitects.com.au W - www.pbdarchitects.com.au
Level 2, 52 Albion Street, Surry Hills NSW 2010

Contractor to verify all dimensions on site before commencing work.
Copyright of designs shown hereon is retained by this office and authority is required for any reproduction.

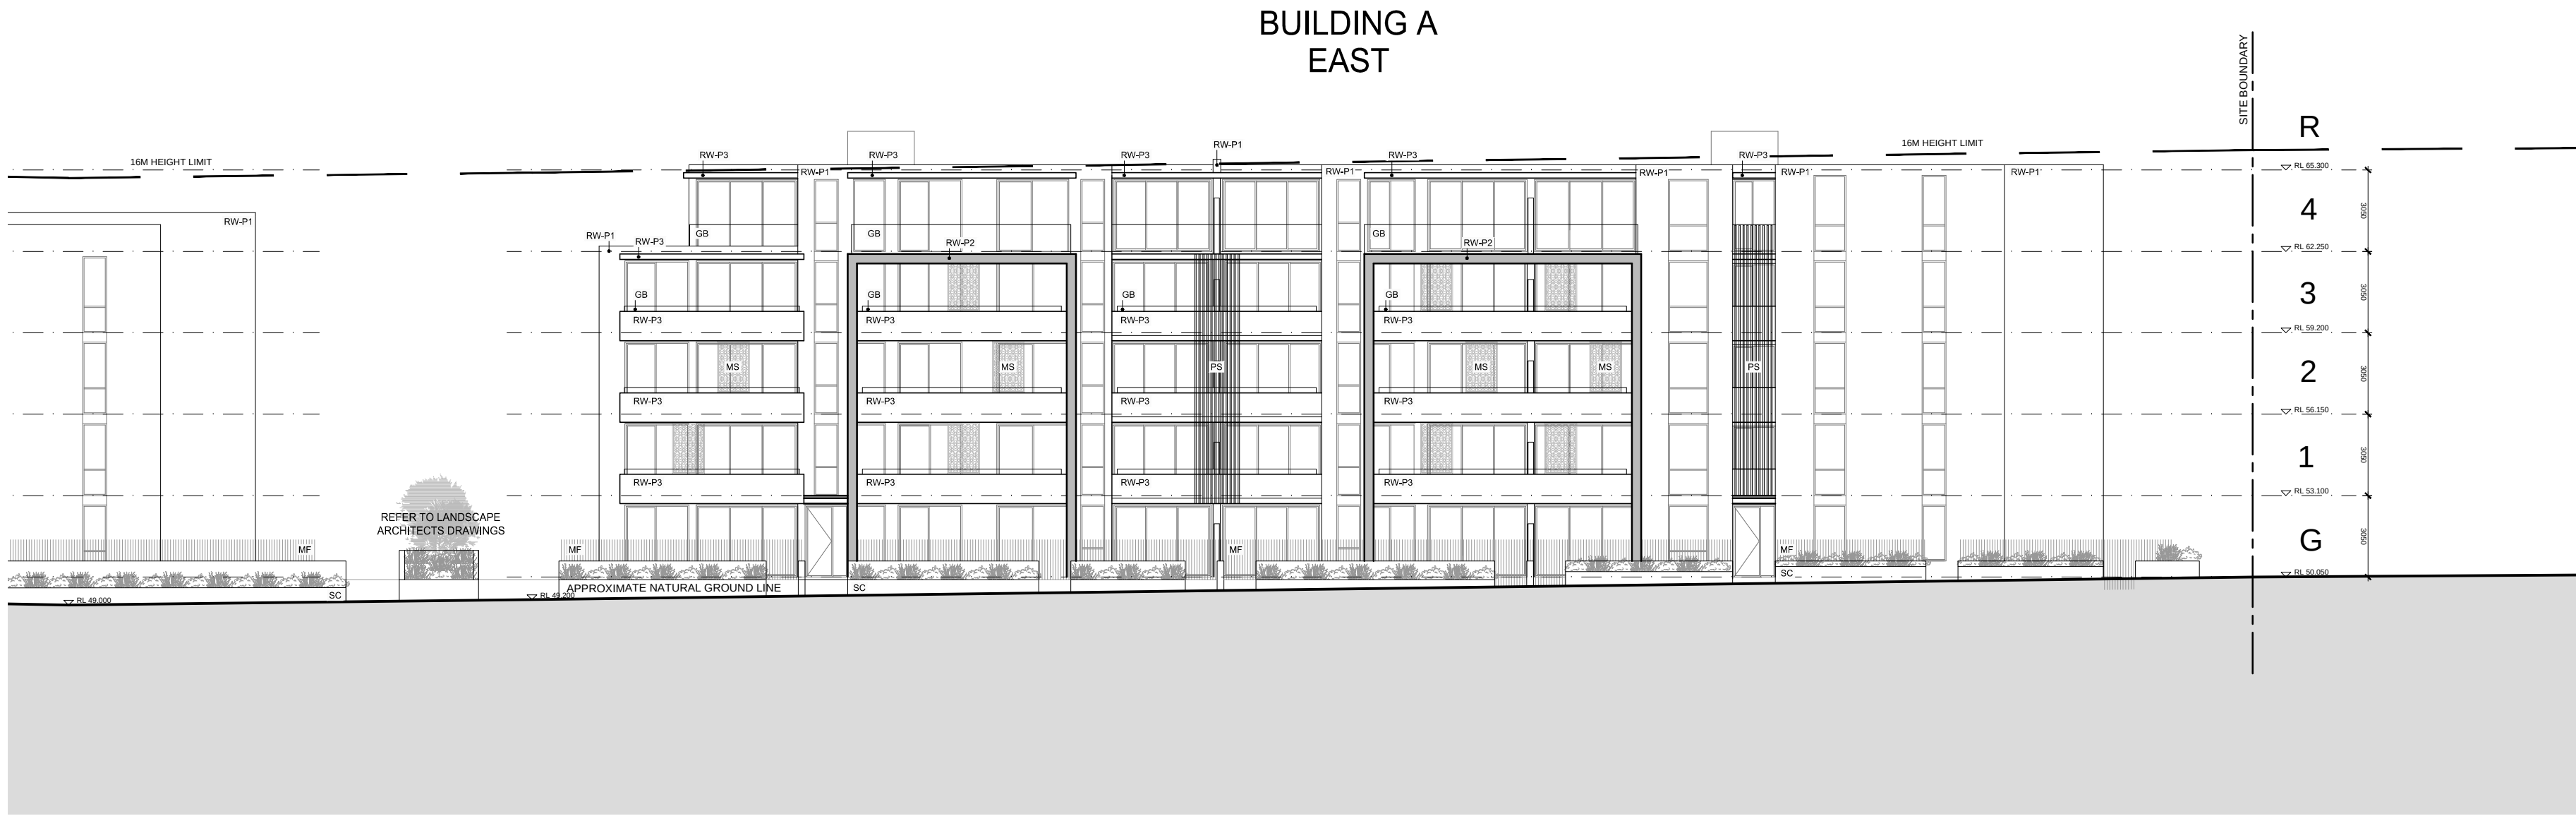

01 EAST ELEVATION (BUILDING A)
SCALE 1:200 @ A1

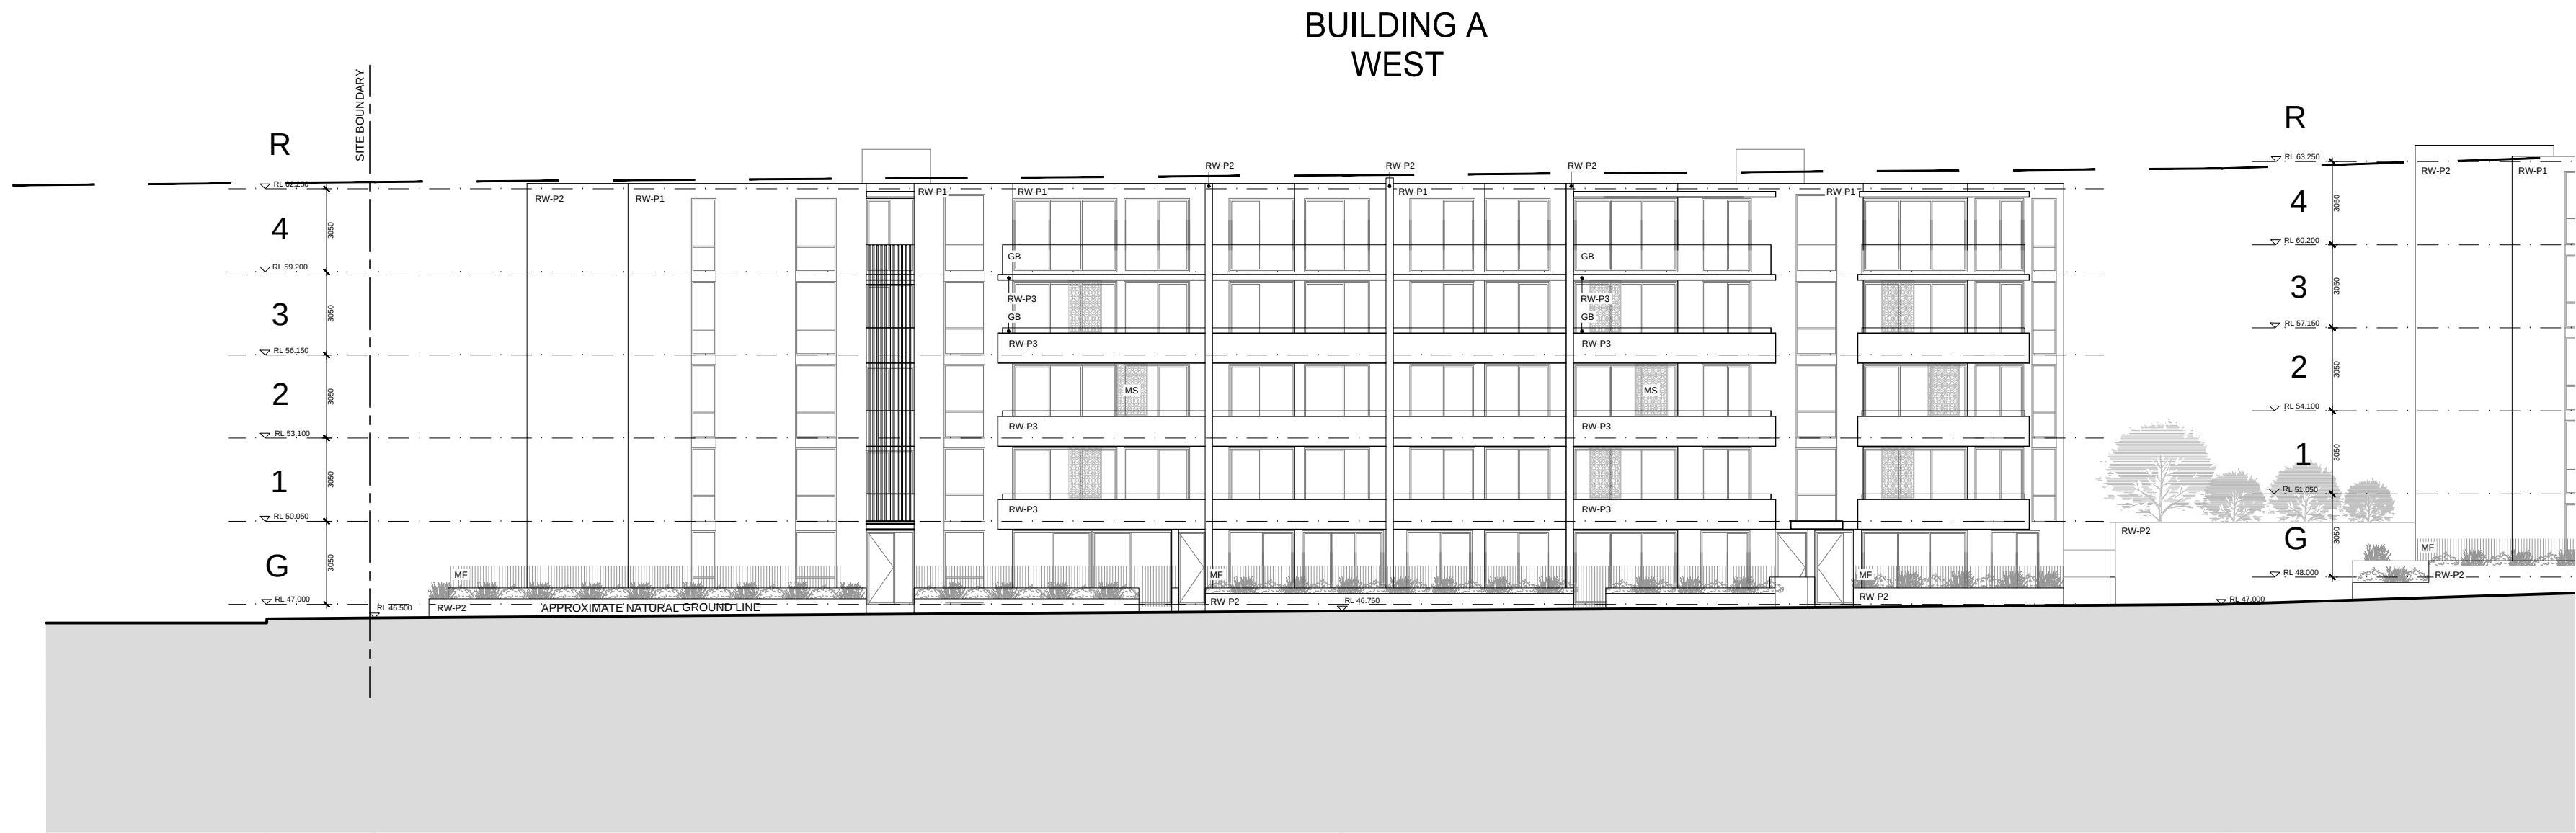

02 WEST ELEVATION (BUILDING A)
SCALE 1:200 @ A1

GENERAL NOTES:

- All work to comply with Building Code of Australia, requirements of relevant Statutory Authorities/ Local Government & relevant Australian Building Standards
- Contractor to verify all dimensions on site before commencing work- should a discrepancy be identified please confirm with Architect prior to proceeding (do not scale from drawings)
- Copyright of design shown hereon is retained by this office and authority is required for any reproduction
- When proprietary products are referred to, install in accordance with the manufacturers written instructions

LEGEND:

AW	AWNING (TO FUTURE DETAIL)
ELEC	ELECTRICAL SERVICES (TO FUTURE ENG'S DETAILS)
FS	FIRE STAIRS
FH	FIRE HYDRANT
FHR	FIRE HOSE REEL
GB	FRAMELESS TOUGHENED GLASS BALUSTRADE (TO BCA/ AUSTRALIAN STANDARDS)
HW	HIGHLIGHT WINDOW, SILL HEIGHT 1800MM AFFL
LS	LANDSCAPING (REFER TO LANDSCAPE ARCHITECTS DRAWINGS)
MA	MAINTENANCE ACCESS
MB	MAILBOX TO FUTURE DETAIL
MF	METAL FENCING (TO FUTURE SELECTION)
MS	PERFORATED METAL SCREEN (TO FUTURE DETAIL)
MV	MECHANICAL RISER (TBC BY CONSULTANT- PRELIMINARY LOCATION ONLY)
PB	PLANTER BOX (TO FUTURE DETAIL)
PC	PANEL CLADDING (TO FUTURE SELECTION)
PO	ENTRY PORTICO (TO FUTURE DETAILS)
PS1	PRIVACY SCREEN (TO FUTURE SELECTION)
PS2	PRIVACY SCREEN (TO FUTURE SELECTION)
PS3	PERFORATED METAL PRIVACY SCREENS (TO FUTURE SELECTION)
RP	RIVER PEBBLES
CONC.	ROOF WITH INSULATION AS REQUIRED)
RW	RENDERED WALL/ SELECTED PAINT FINISH
SC	STONE CLADDING (TO FUTURE DETAIL)
SK	SKYLIGHT TO FUTURE DETAILS
TC	TIMBER CLADDING (TO FUTURE SELECTION)
TL	TILE FLOORING (TO FUTURE SELECTION)

A	21.12.2016	ISSUE FOR DA
REVISION	DATE	DESCRIPTION

NOT FOR CONSTRUCTION

PROPOSED RESIDENTIAL DEVELOPMENT
23-27 SCHOFIELDS ROAD, SCHOFIELDS
PROJECT No.1518

For HOMEBUSH ONE PTY LTD




DA2102
GA ELEVATIONS & SECTIONS
CONSTRUCTION STAGE 1
BUILDING A
EAST & WEST ELEVATIONS

21-04-2016


PBD | ARCHITECTS

abn 36 147 035 550
P - (02) 9698 8140 E - info@pbdarchitects.com.au W - www.pbdarchitects.com.au
Level 2, 52 Albion Street, Surry Hills NSW 2010

Contractor to verify all dimensions on site before commencing work.
Copyright of designs shown hereon is retained by this office and authority is required for any reproduction.

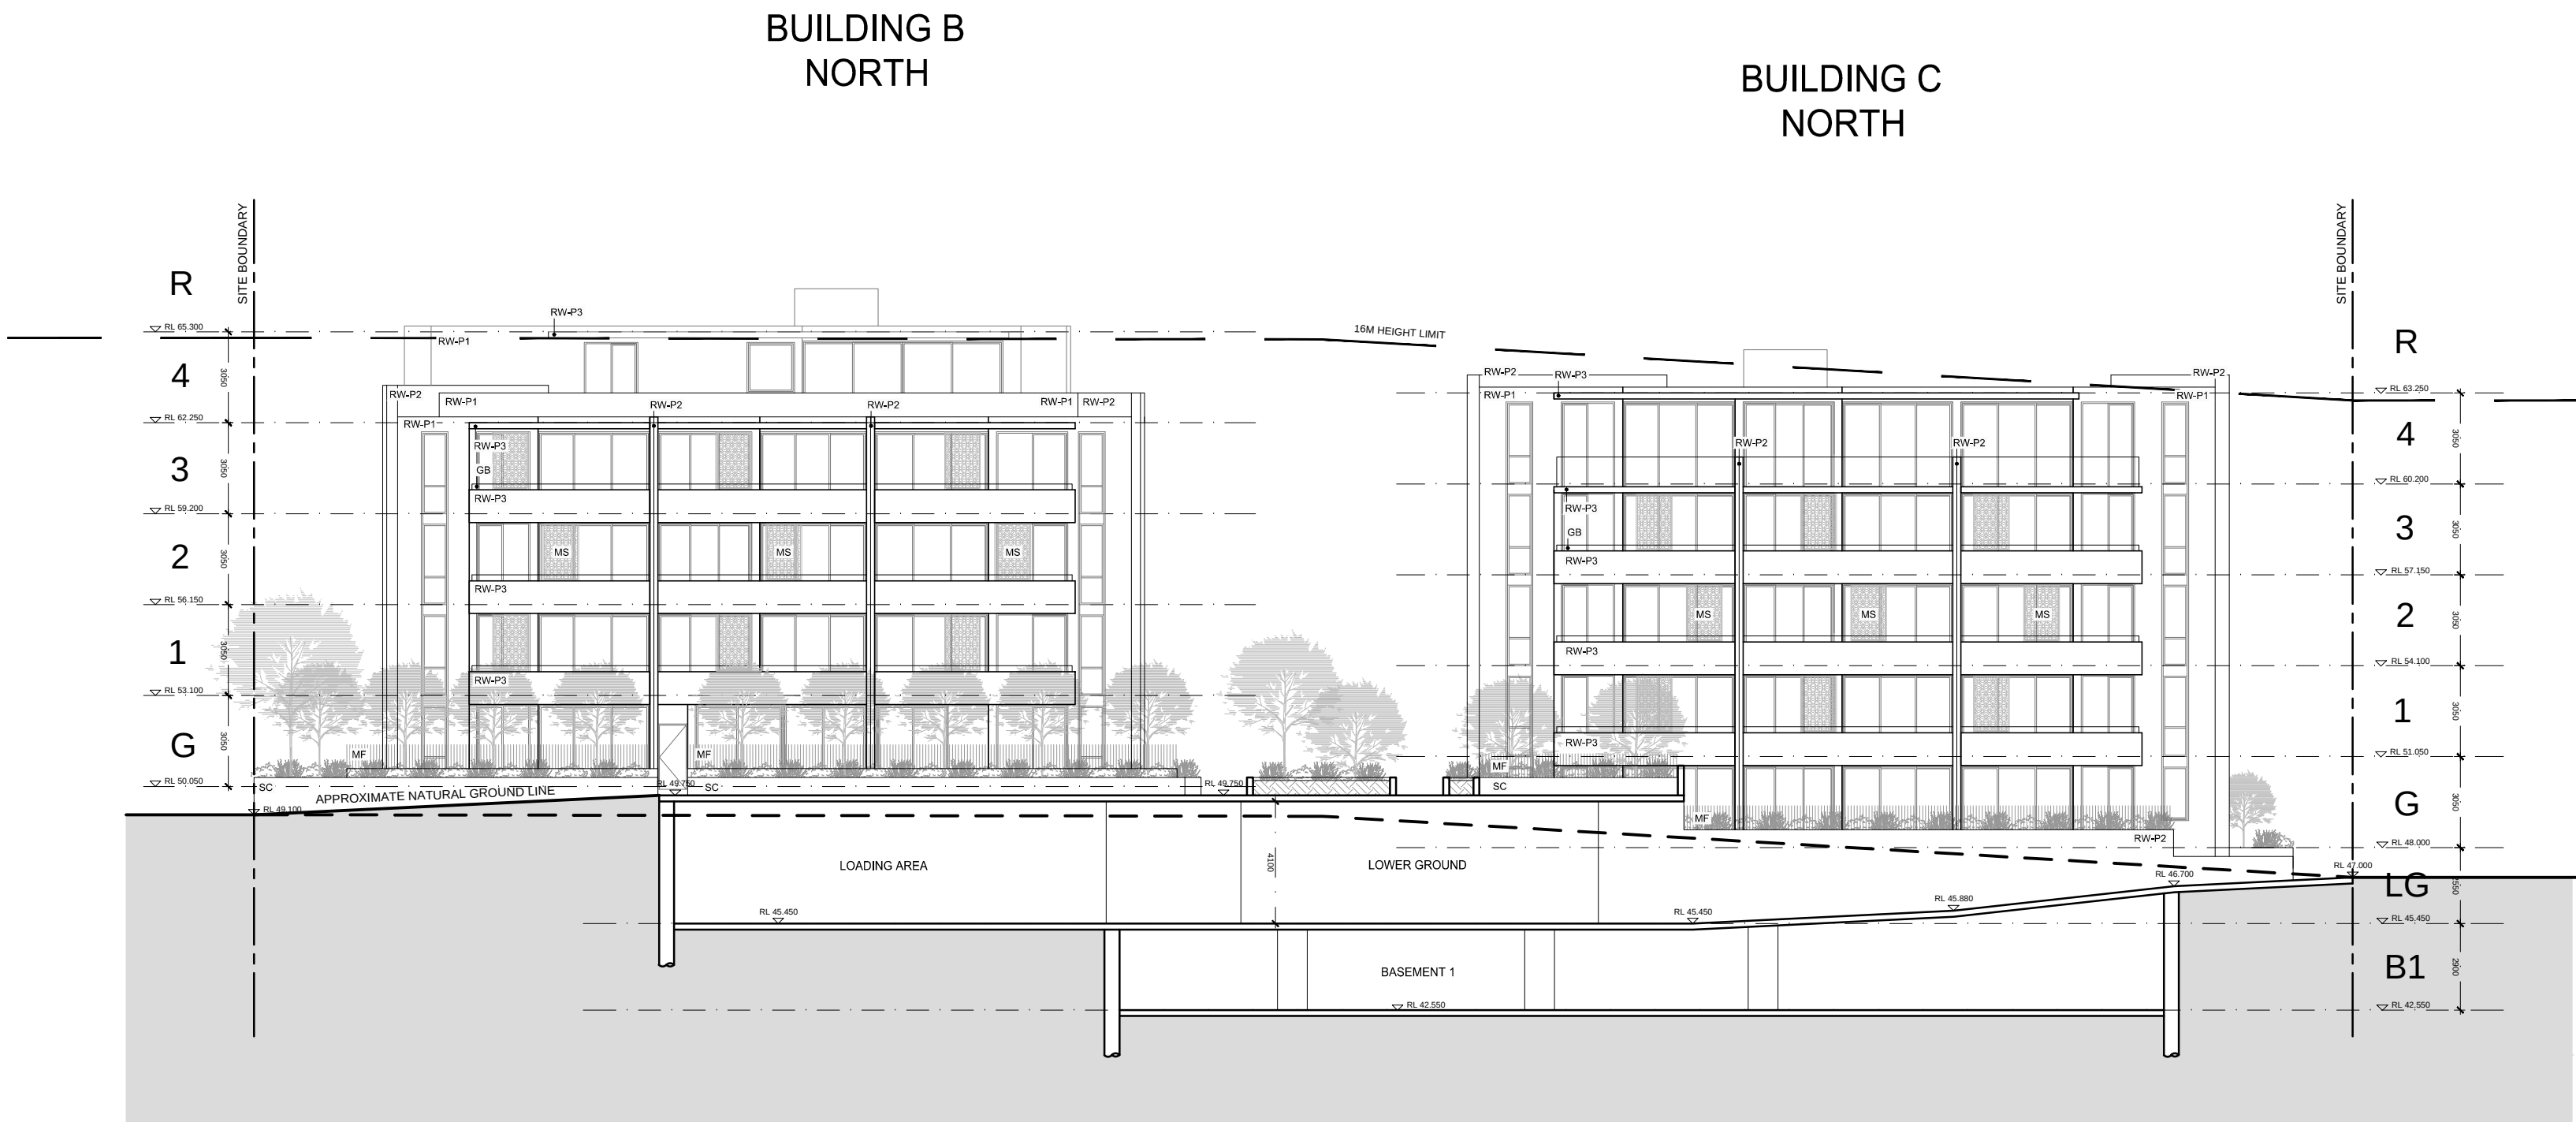

01 NORTH ELEVATION (BUILDING B + C)
SCALE 1:200 @ A1

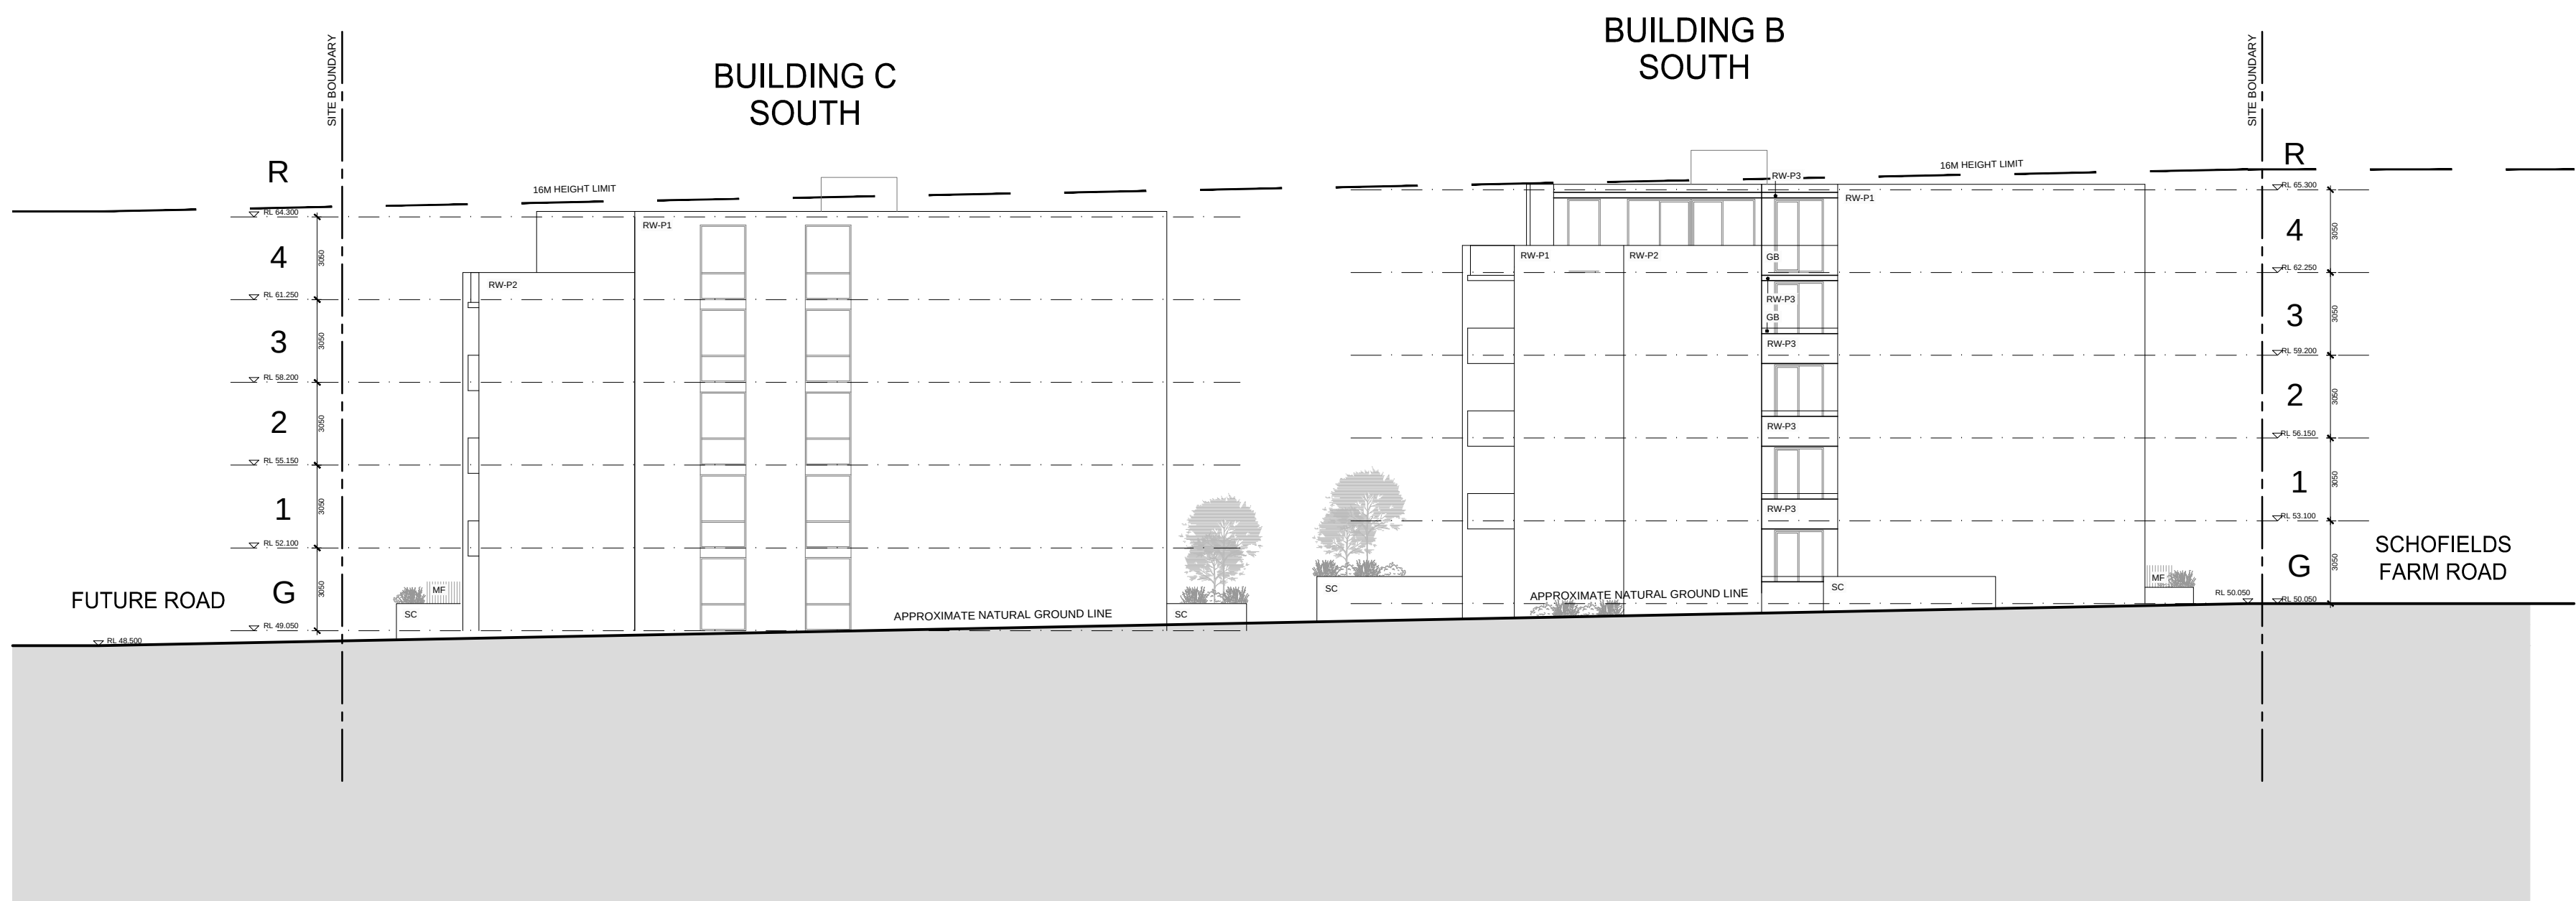

02 SOUTH ELEVATION (BUILDING B + C)
SCALE 1:200 @ A1

GENERAL NOTES:

- All work to comply with Building Code of Australia, requirements of relevant Statutory Authorities/ Local Government & relevant Australian Building Standards
- Contractor to verify all dimensions on site before commencing work- should a discrepancy be identified please confirm with Architect prior to proceeding (do not scale from drawings)
- Copyright of design shown hereon is retained by this office and authority is required for any reproduction
- When proprietary products are referred to, install in accordance with the manufacturers written instructions

LEGEND:

AW	AWNING (TO FUTURE DETAIL)
ELEC	ELECTRICAL SERVICES (TO FUTURE ENG'S DETAILS)
FS	FIRE STAIRS
FH	FIRE HYDRANT
FHR	FIRE HOSE REEL
GB	FRAMELESS TOUGHENED GLASS BALUSTRADE (TO BCA/ AUSTRALIAN STANDARDS)
HW	HIGHLIGHT WINDOW, SILL HEIGHT 1800MM AFFL ARCHITECTS DRAWINGS)
LS	LANDSCAPING (REFER TO LANDSCAPE ARCHITECTS DRAWINGS)
MA	MAINTENANCE ACCESS
MB	MAILBOX TO FUTURE DETAIL
MF	METAL FENCING (TO FUTURE SELECTION)
MS	PERFORATED METAL SCREEN (TO FUTURE DETAIL)
MV	MECHANICAL RISER (TBC BY CONSULTANT- PRELIMINARY LOCATION ONLY)
PB	PLANTER BOX (TO FUTURE DETAIL)
PC	PANEL CLADDING (TO FUTURE SELECTION)
PO	ENTRY PORTICO (TO FUTURE DETAILS)
PS1	PRIVACY SCREEN (TO FUTURE SELECTION)
PS2	PRIVACY SCREEN (TO FUTURE SELECTION)
PS3	PERFORATED METAL PRIVACY SCREENS (TO FUTURE SELECTION)
RP	RIVER PEBBLES
CONC.	ROOF WITH INSULATION AS REQUIRED)
RW	RENDERED WALL/ SELECTED PAINT FINISH
SC	STONE CLADDING (TO FUTURE DETAIL)
SK	SKYLIGHT TO FUTURE DETAILS
TC	TIMBER CLADDING (TO FUTURE SELECTION)
TL	TILE FLOORING (TO FUTURE SELECTION)

A	21.12.2016	ISSUE FOR DA
REVISION	DATE	DESCRIPTION

NOT FOR CONSTRUCTION

PROPOSED RESIDENTIAL DEVELOPMENT
23-27 SCHOFIELDS ROAD, SCHOFIELDS
PROJECT No.1518

For HOMEBUSH ONE PTY LTD



DA2103

GA ELEVATIONS & SECTIONS
CONSTRUCTION STAGE 1
BUILDING B & C
NORTH & SOUTH ELEVATIONS


21-04-2016

PBD | ARCHITECTS

abn 36 147 035 550
P - (02) 9698 8140 E - info@pbdarchitects.com.au W - www.pbdarchitects.com.au
Level 2, 52 Albion Street, Surry Hills NSW 2010


Contractor to verify all dimensions on site before commencing work.
Copyright of designs shown hereon is retained by this office and authority is required for any reproduction.

BUILDING B
EAST

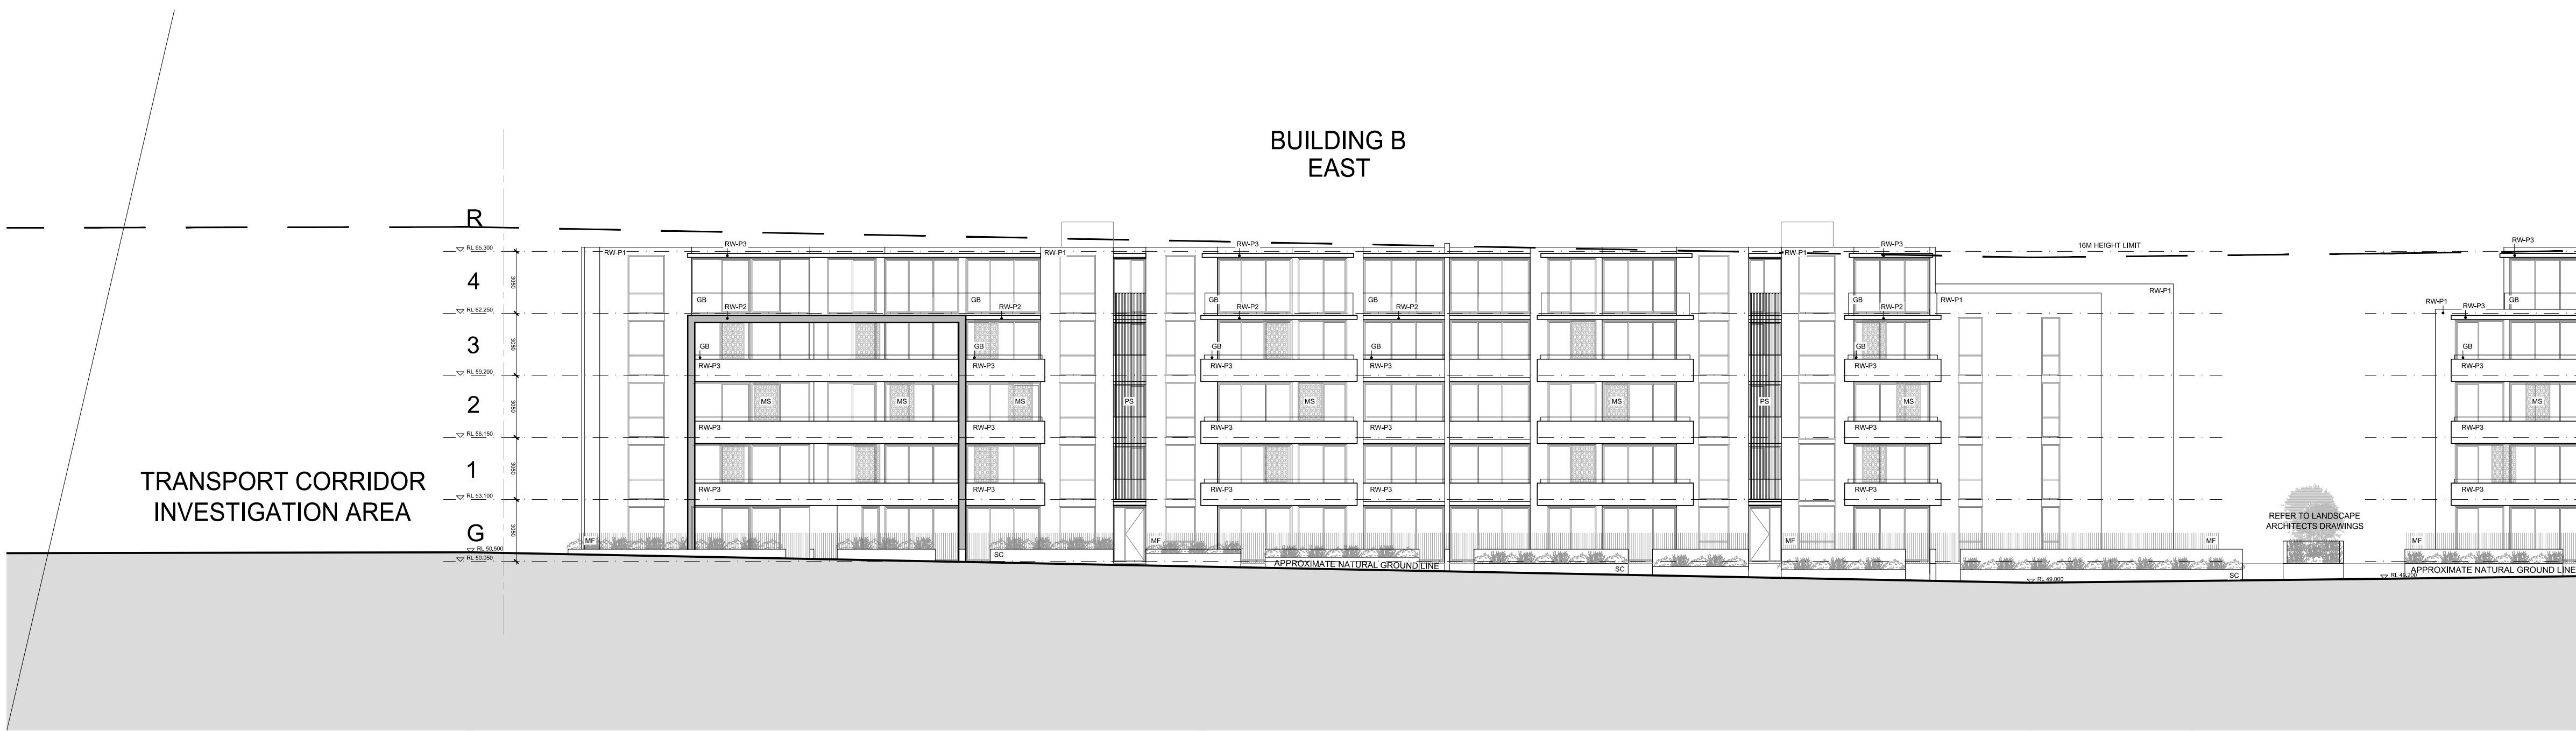

01 EAST ELEVATION (BUILDING B)
SCALE 1:200 @ A1

BUILDING C
WEST

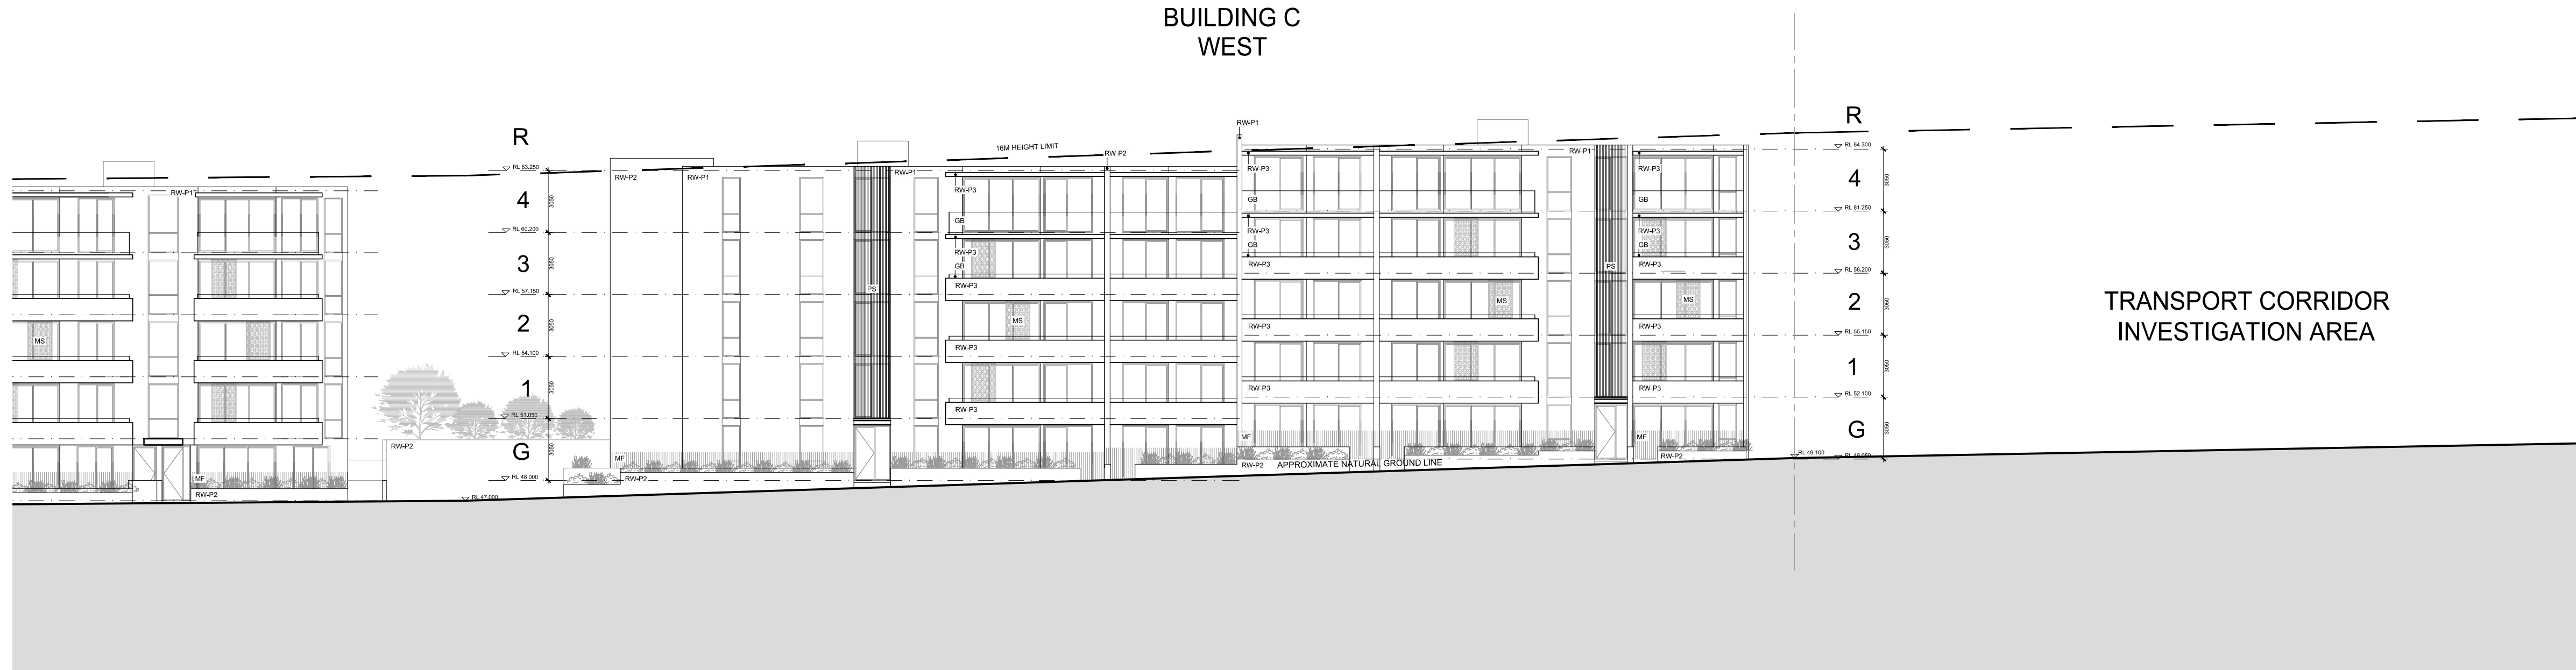

02 WEST ELEVATION (BUILDING C)
SCALE 1:200 @ A1

GENERAL NOTES:

- All work to comply with Building Code of Australia, requirements of relevant Statutory Authorities/ Local Government & relevant Australian Building Standards
- Contractor to verify all dimensions on site before commencing work- should a discrepancy be identified please confirm with Architect prior to proceeding (do not scale from drawings)
- Copyright of design shown hereon is retained by this office and authority is required for any reproduction
- When proprietary products are referred to, install in accordance with the manufacturers written instructions

LEGEND:

AW	AWNING (TO FUTURE DETAIL)
ELEC	ELECTRICAL SERVICES (TO FUTURE ENG'S DETAILS)
FS	FIRE STAIRS
FH	FIRE HYDRANT
FHR	FIRE HOSE REEL
GB	FRAMELESS TOUGHENED GLASS BALUSTRADE (TO BCA/ AUSTRALIAN STANDARDS)
HW	HIGHLIGHT WINDOW, SILL HEIGHT 1800MM AFFL
LS	LANDSCAPING (REFER TO LANDSCAPE ARCHITECTS DRAWINGS)
MA	MAINTENANCE ACCESS
MB	MAILBOX TO FUTURE DETAIL
MF	METAL FENCING (TO FUTURE SELECTION)
MS	PERFORATED METAL SCREEN (TO FUTURE DETAIL)
MV	MECHANICAL RISER (TBC BY CONSULTANT- PRELIMINARY LOCATION ONLY)
PB	PLANTER BOX (TO FUTURE DETAIL)
PC	PANEL CLADDING (TO FUTURE SELECTION)
PO	ENTRY PORTICO (TO FUTURE DETAILS)
PS1	PRIVACY SCREEN (TO FUTURE SELECTION)
PS2	PRIVACY SCREEN (TO FUTURE SELECTION)
PS3	PERFORATED METAL PRIVACY SCREENS (TO FUTURE SELECTION)
RP	RIVER PEBBLES
CONC.	ROOF WITH INSULATION AS REQUIRED)
RW	RENDERED WALL/ SELECTED PAINT FINISH
SC	STONE CLADDING (TO FUTURE DETAIL)
SK	SKYLIGHT TO FUTURE DETAILS
TC	TIMBER CLADDING (TO FUTURE SELECTION)
TL	TILE FLOORING (TO FUTURE SELECTION)

A	21.12.2016	ISSUE FOR DA
REVISION	DATE	DESCRIPTION

NOT FOR CONSTRUCTION

PROPOSED RESIDENTIAL DEVELOPMENT
23-27 SCHOFIELDS ROAD, SCHOFIELDS
PROJECT No.1518

For HOMEBUSH ONE PTY LTD

1:200 @ A1 0 4 SCALE 10m
DA2104

GA ELEVATIONS & SECTIONS
CONSTRUCTION STAGE 1
BUILDING B & C
EAST & WEST ELEVATIONS

21-04-2016

PBD | ARCHITECTS

abn 36 147 035 550
P - (02) 9698 8140 E - info@pbdarchitects.com.au W - www.pbdarchitects.com.au
Level 2, 52 Albion Street, Surry Hills NSW 2010

Contractor to verify all dimensions on site before commencing work.
Copyright of designs shown hereon is retained by this office and authority is required for any reproduction.

SECTION A-A

Architectural section drawing of a building, labeled "SECTION A-A". The drawing shows a cross-section of a multi-story building with a basement. The building has a central core and two wings. The left wing has four floors above ground and one below ground. The right wing has four floors above ground and one below ground. The central core has four floors above ground and one below ground. The building is situated on a sloping site. The ground level is indicated by a dashed line labeled "APPROXIMATE NATURAL GROUND LINE". The basement level is labeled "BASEMENT 1A". The drawing includes various annotations such as "SITE BOUNDARY", "10M HEIGHT LIMIT", and "LOWER GROUND A". The drawing is oriented with North at the top.

SCALE 1:200 @ A1

BUILDING B & C
SOUTH SECTION B-B

R

4
UNIT
UNIT

3
UNIT
UNIT

2
UNIT
UNIT

1
UNIT
UNIT

G
UNIT
UNIT

B1B

B1C

R

4
UNIT
UNIT

3
UNIT
UNIT

2
UNIT
UNIT

1
UNIT
UNIT

G
UNIT
UNIT

LGB

B1C

LOWER GROUND
REFER TO LANDSCAPE ARCHITECTS DRAWINGS

BASEMENT 1

RL 43.220
RL 43.190
RL

SCALE 1:200 @ A1

AW	AWNING (TO FUTURE DETAIL)
ELEC	ELECTRICAL SERVICES (TO FUTURE ENG'S DETAILS)
FS	FIRE STAIRS
FH	FIRE HYDRANT
FHR	FIRE HOSE REEL
GB	FRAMELESS TOUGHENED GLASS BALUSTRADE (TO BCA/ AUSTRALIAN STANDARDS)
H/S	HIGHLIGHT WINDOW. SILL HEIGHT 1800MM AFFL
LW	LANDSCAPING (REFER TO LANDSCAPE ARCHITECTS DRAWINGS)
MA	MAINTENANCE ACCESS
MB	MAILBOX TO FUTURE DETAIL
MF	METAL FENCING (TO FUTURE SELECTION)
MS	PERFORATED METAL SCREEN (TO FUTURE DETAIL)
MV	MECHANICAL RISER (TBC BY CONSULTANT- PRELIMINARY LOCATION ONLY)
PB	PLANTER BOX (TO FUTURE DETAIL)
PC	PANEL CLADDING (TO FUTURE SELECTION)
PO	ENTRY PORTICO (TO FUTURE DETAILS)
PS1	PRIVACY SCREEN (TO FUTURE SELECTION)
PS2	PRIVACY SCREEN (TO FUTURE SELECTION)
PS3	PERFORATED METAL PRIVACY SCREENS (TO FUTURE SELECTION)
RP	RIVER PEBBLES
CONC.	ROOF WITH INSULATION (AS REQUIRED)
RW	RENDERED WALL/ SELECTED PAINT FINISH
SC	STONE CLADDING (TO FUTURE DETAIL)
SK	SKYLIGHT TO FUTURE DETAILS
TL	TIMBER CLADDING (TO FUTURE SELECTION)
TC	TILE FLOORING (TO FUTURE SELECTION)

A	21.12.2016	ISSUE FOR DA
REVISION	DATE	DESCRIPTION

PROPOSED RESIDENTIAL DEVELOPMENT
23-27 SCHOFIELDS ROAD, SCHOFIELDS
PROJECT No.1518

1:200 A1 0 4 SCALE 10m

GA ELEVATIONS & SECTIONS
CONSTRUCTION STAGE 1
BUILDING A, B & C
SECTION A-A & B-B

21-04-2016


PBD | ARCHITECTS

abn 36 147 035 550

P - (02) 9698 8140 E - info@pbdarchitects.com.au W - www.pbdarchitects.com.au
Level 2, 52 Albion Street, Surry Hills NSW 2010

Contractor to verify all dimensions on site before commencing work.
Copyright of designs shown hereon is retained by this office and authority is
required for any reproduction.

BUILDING A
WEST
SECTION C-C

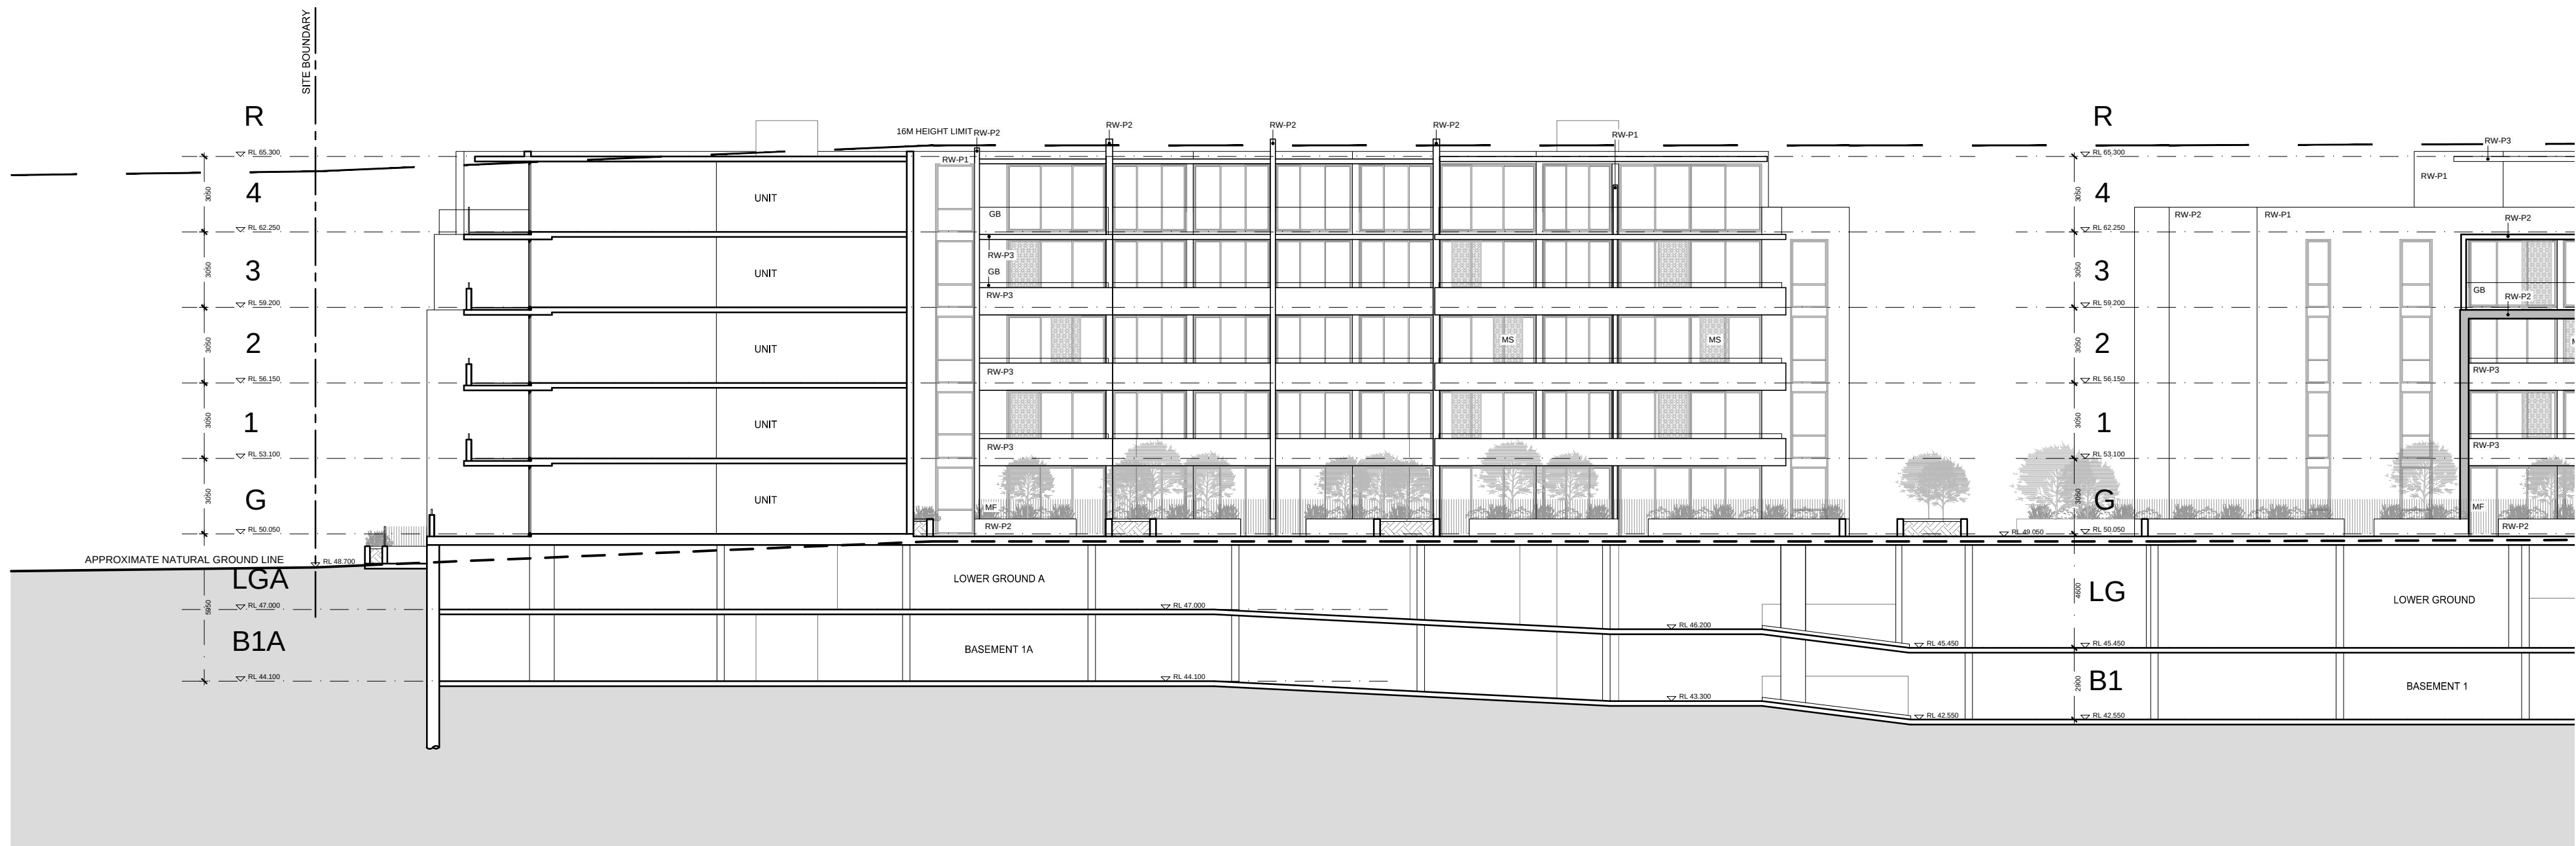

01 SECTION C-C (BUILDING A)
SCALE 1:200 @ A1

BUILDING B
WEST
SECTION C-C



01 SECTION C-C (BUILDING B)
SCALE 1:200 @ A1

GENERAL NOTES:

- All work to comply with Building Code of Australia, requirements of relevant Statutory Authorities/ Local Government & relevant Australian Building Standards
- Contractor to verify all dimensions on site before commencing work- should a discrepancy be identified please confirm with Architect prior to proceeding (do not scale from drawings)
- Copyright of design shown hereon is retained by this office and authority is required for any reproduction
- When proprietary products are referred to, install in accordance with the manufacturers written instructions

LEGEND:

AW	AWNING (TO FUTURE DETAIL)
ELEC	ELECTRICAL SERVICES (TO FUTURE ENG'S DETAILS)
FS	FIRE STAIRS
FH	FIRE HYDRANT
FHR	FIRE HOSE REEL
GB	FRAMELESS TOUGHENED GLASS BALUSTRADE (TO BCA/ AUSTRALIAN STANDARDS)
HW	HIGHLIGHT WINDOW, SILL HEIGHT 1800MM AFFL ARCHITECTS DRAWINGS)
LS	LANDSCAPING (REFER TO LANDSCAPE ARCHITECTS DRAWINGS)
MA	MAINTENANCE ACCESS
MB	MAILBOX TO FUTURE DETAIL
MF	METAL FENCING (TO FUTURE SELECTION)
MS	PERFORATED METAL SCREEN (TO FUTURE DETAIL)
MV	MECHANICAL RISER (TBC BY CONSULTANT- PRELIMINARY LOCATION ONLY)
PB	PLANTER BOX (TO FUTURE DETAIL)
PC	PANEL CLADDING (TO FUTURE SELECTION)
PO	ENTRY PORTICO (TO FUTURE DETAILS)
PS1	PRIVACY SCREEN (TO FUTURE SELECTION)
PS2	PRIVACY SCREEN (TO FUTURE SELECTION)
PS3	PERFORATED METAL PRIVACY SCREENS (TO FUTURE SELECTION)
RP	RIVER PEBBLES
CONC.	ROOF WITH INSULATION AS REQUIRED)
RW	RENDERED WALL/ SELECTED PAINT FINISH
SC	STONE CLADDING (TO FUTURE DETAIL)
SK	SKYLIGHT TO FUTURE DETAILS
TC	TIMBER CLADDING (TO FUTURE SELECTION)
TL	TILE FLOORING (TO FUTURE SELECTION)

A	21.12.2016	ISSUE FOR DA
REVISION	DATE	DESCRIPTION

NOT FOR CONSTRUCTION

PROPOSED RESIDENTIAL DEVELOPMENT
23-27 SCHOFIELDS ROAD, SCHOFIELDS
PROJECT No.1518

For HOMEBUSH ONE PTY LTD



DA2106


GA ELEVATIONS & SECTIONS
CONSTRUCTION STAGE 1
BUILDING A & B
SECTION C-C

21-04-2016


PBD | ARCHITECTS

abn 36 147 035 550
P - (02) 9698 8140 E - info@pbdarchitects.com.au W - www.pbdarchitects.com.au
Level 2, 52 Albion Street, Surry Hills NSW 2010

Contractor to verify all dimensions on site before commencing work.
Copyright of designs shown hereon is retained by this office and authority is required for any reproduction.

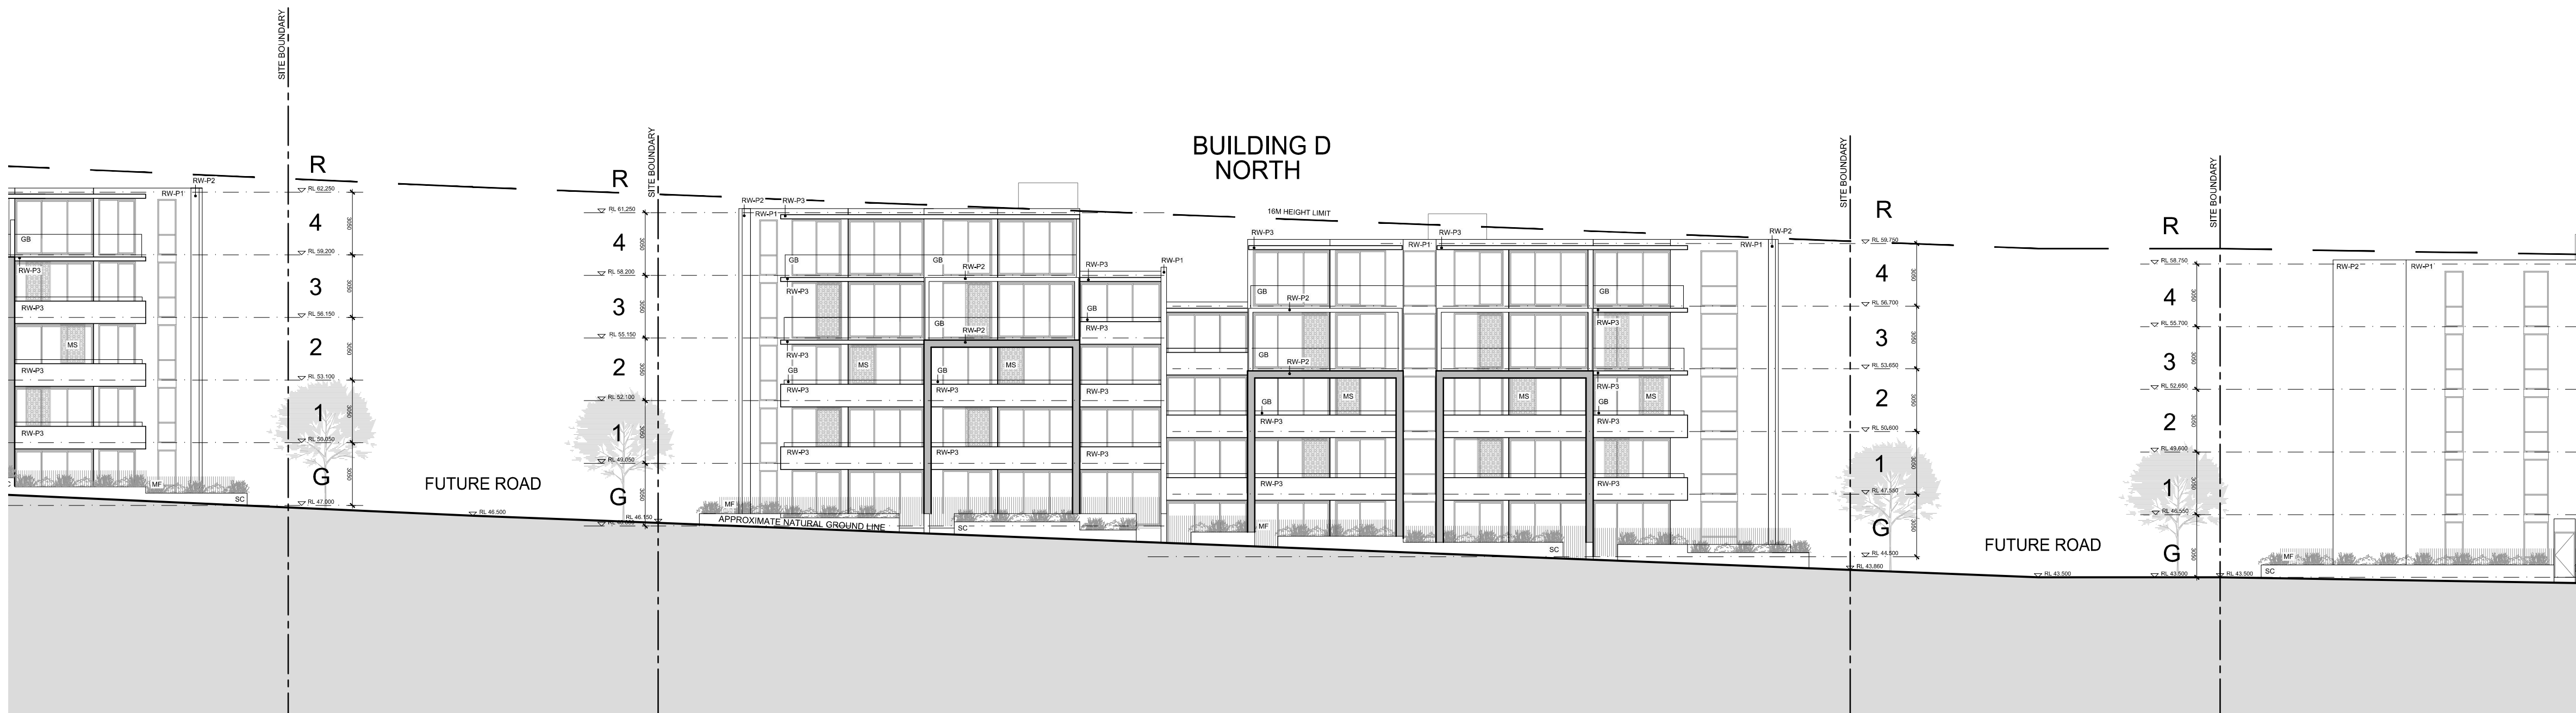

01 NORTH ELEVATION (BUILDING D)
SCALE 1:200 @ A1

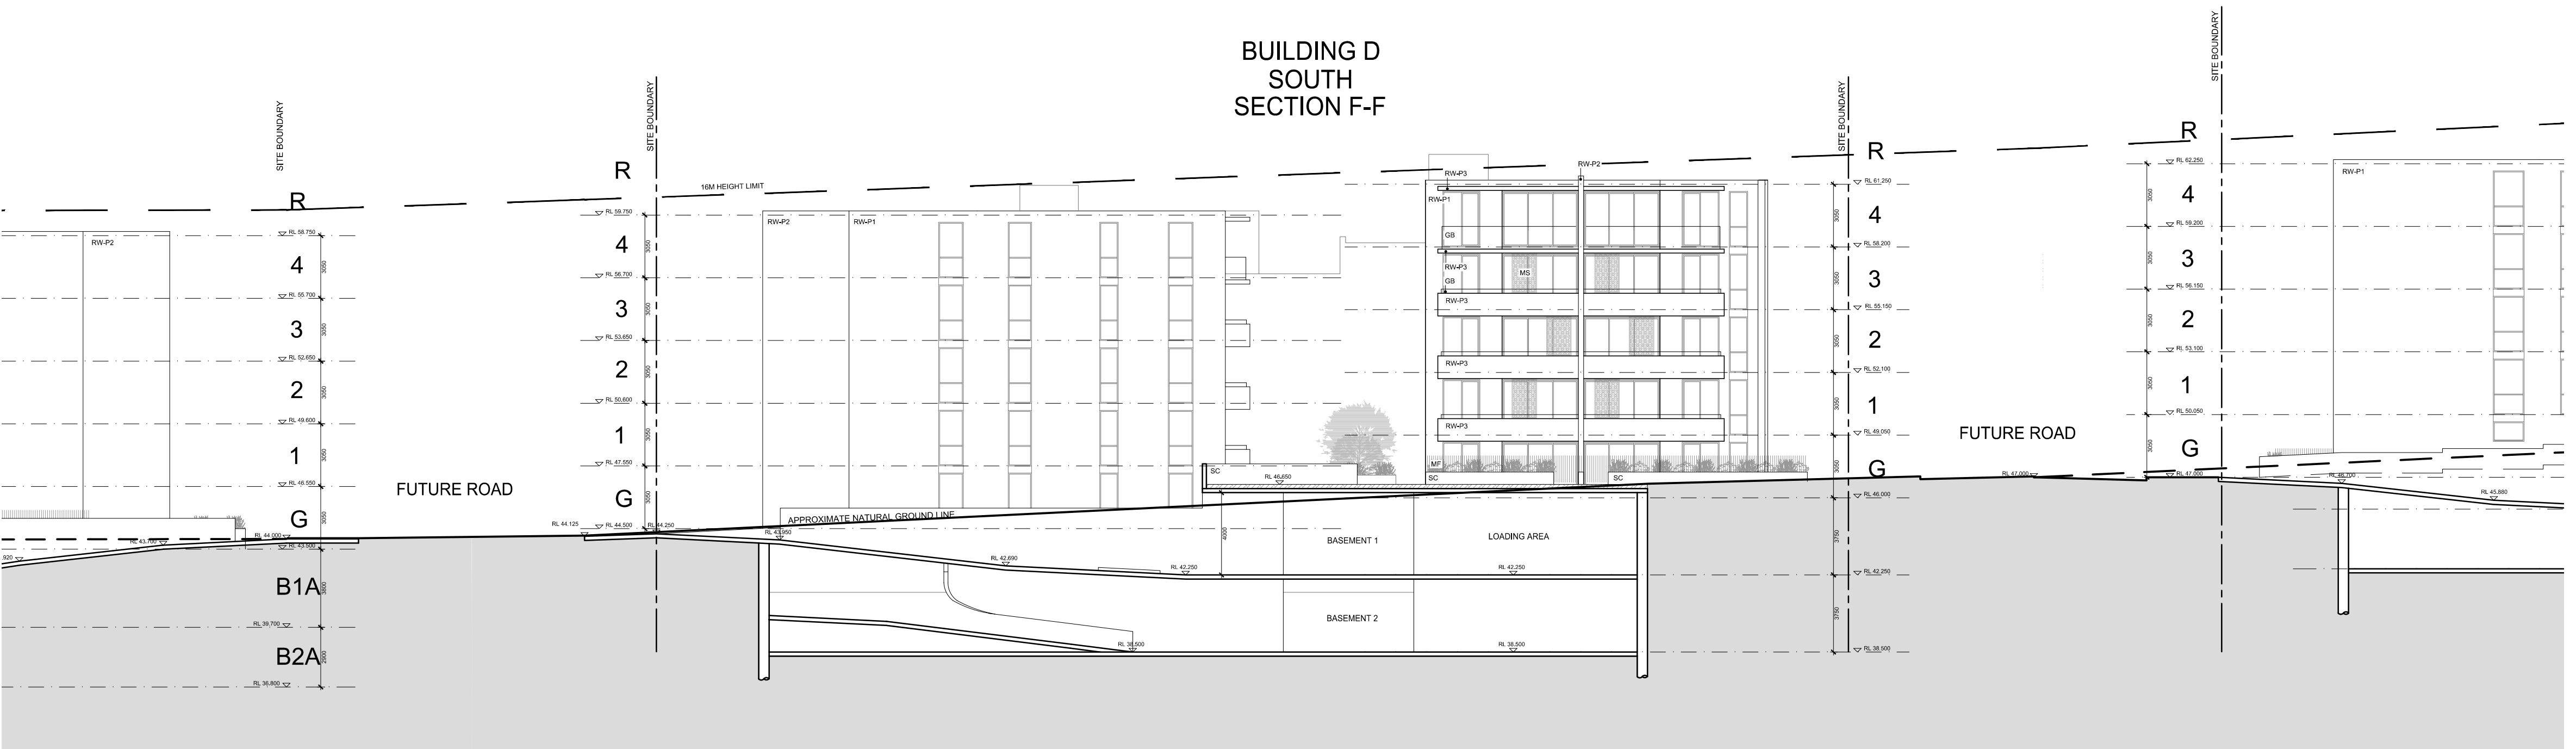

02 SOUTH ELEVATION (BUILDING D)
SCALE 1:200 @ A1

GENERAL NOTES:

- All work to comply with Building Code of Australia, requirements of relevant Statutory Authorities/ Local Government & relevant Australian Building Standards
- Contractor to verify all dimensions on site before commencing work- should a discrepancy be identified please confirm with Architect prior to proceeding (do not scale from drawings)
- Copyright of design shown hereon is retained by this office and authority is required for any reproduction
- When proprietary products are referred to, install in accordance with the manufacturers written instructions

LEGEND:

AW	AWNING (TO FUTURE DETAIL)
ELEC	ELECTRICAL SERVICES (TO FUTURE ENG'S DETAILS)
FS	FIRE STAIRS
FH	FIRE HYDRANT
FHR	FIRE HOSE REEL
GB	FRAMELESS TOUGHENED GLASS BALUSTRADE (TO BCA/ AUSTRALIAN STANDARDS)
HW	HIGHLIGHT WINDOW, SILL HEIGHT 1800MM AFFL ARCHITECTS DRAWINGS)
LS	LANDSCAPING (REFER TO LANDSCAPE ARCHITECTS DRAWINGS)
MA	MAINTENANCE ACCESS
MB	MAILBOX TO FUTURE DETAIL
MF	METAL FENCING (TO FUTURE SELECTION)
MS	PERFORATED METAL SCREEN (TO FUTURE DETAIL)
MV	MECHANICAL RISER (TBC BY CONSULTANT- PRELIMINARY LOCATION ONLY)
PB	PLANTER BOX (TO FUTURE DETAIL)
PC	PANEL CLADDING (TO FUTURE SELECTION)
PO	ENTRY PORTICO (TO FUTURE DETAILS)
PS1	PRIVACY SCREEN (TO FUTURE SELECTION)
PS2	PRIVACY SCREEN (TO FUTURE SELECTION)
PS3	PERFORATED METAL PRIVACY SCREENS (TO FUTURE SELECTION)
RP	RIVER PEBBLES
CONC.	ROOF WITH INSULATION AS REQUIRED)
RW	RENDERED WALL/ SELECTED PAINT FINISH
SC	STONE CLADDING (TO FUTURE DETAIL)
SK	SKYLIGHT TO FUTURE DETAILS
TC	TIMBER CLADDING (TO FUTURE SELECTION)
TL	TILE FLOORING (TO FUTURE SELECTION)

A	21.12.2016	ISSUE FOR DA
REVISION	DATE	DESCRIPTION

NOT FOR CONSTRUCTION

PROPOSED RESIDENTIAL DEVELOPMENT
23-27 SCHOFIELDS ROAD, SCHOFIELDS
PROJECT No.1518

For HOMEBUSH ONE PTY LTD

1:200 @ A1 0 4 SCALE 10m

DA2201


GA ELEVATIONS & SECTIONS
CONSTRUCTION STAGE 2
BUILDING D
NORTH & SOUTH ELEVATIONS

21-04-2016


PBD | ARCHITECTS

abn 36 147 035 550
P - (02) 9698 8140 E - info@pbdarchitects.com.au W - www.pbdarchitects.com.au
Level 2, 52 Albion Street, Surry Hills NSW 2010

Contractor to verify all dimensions on site before commencing work.
Copyright of designs shown hereon is retained by this office and authority is required for any reproduction.

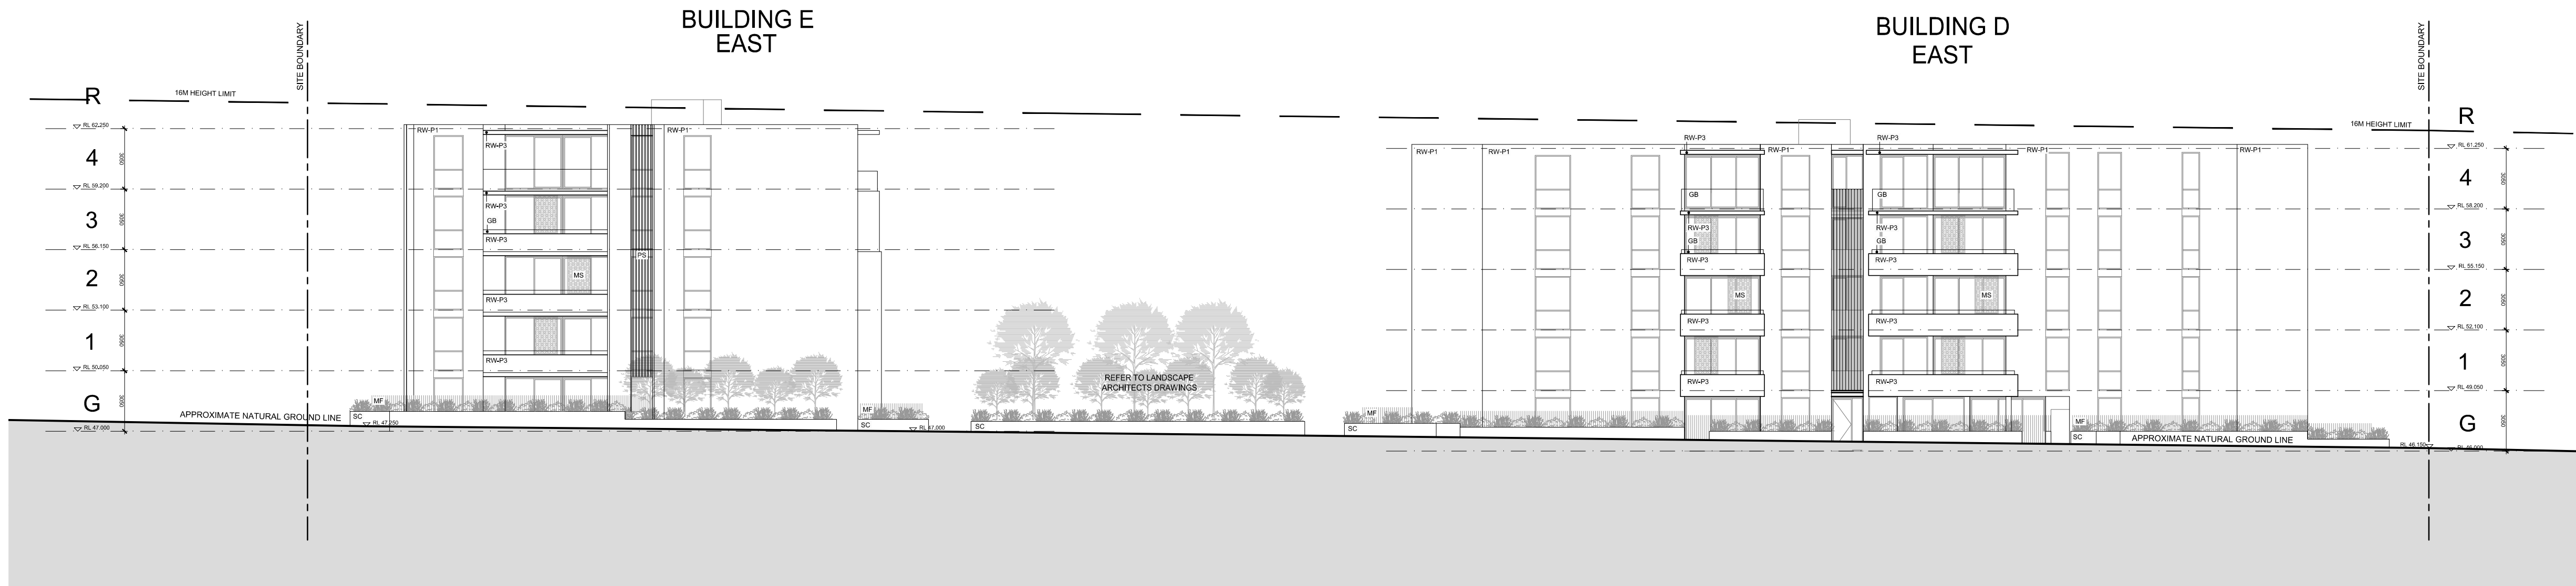

01 EAST ELEVATION (BUILDING D + E)
SCALE 1:200 @ A1

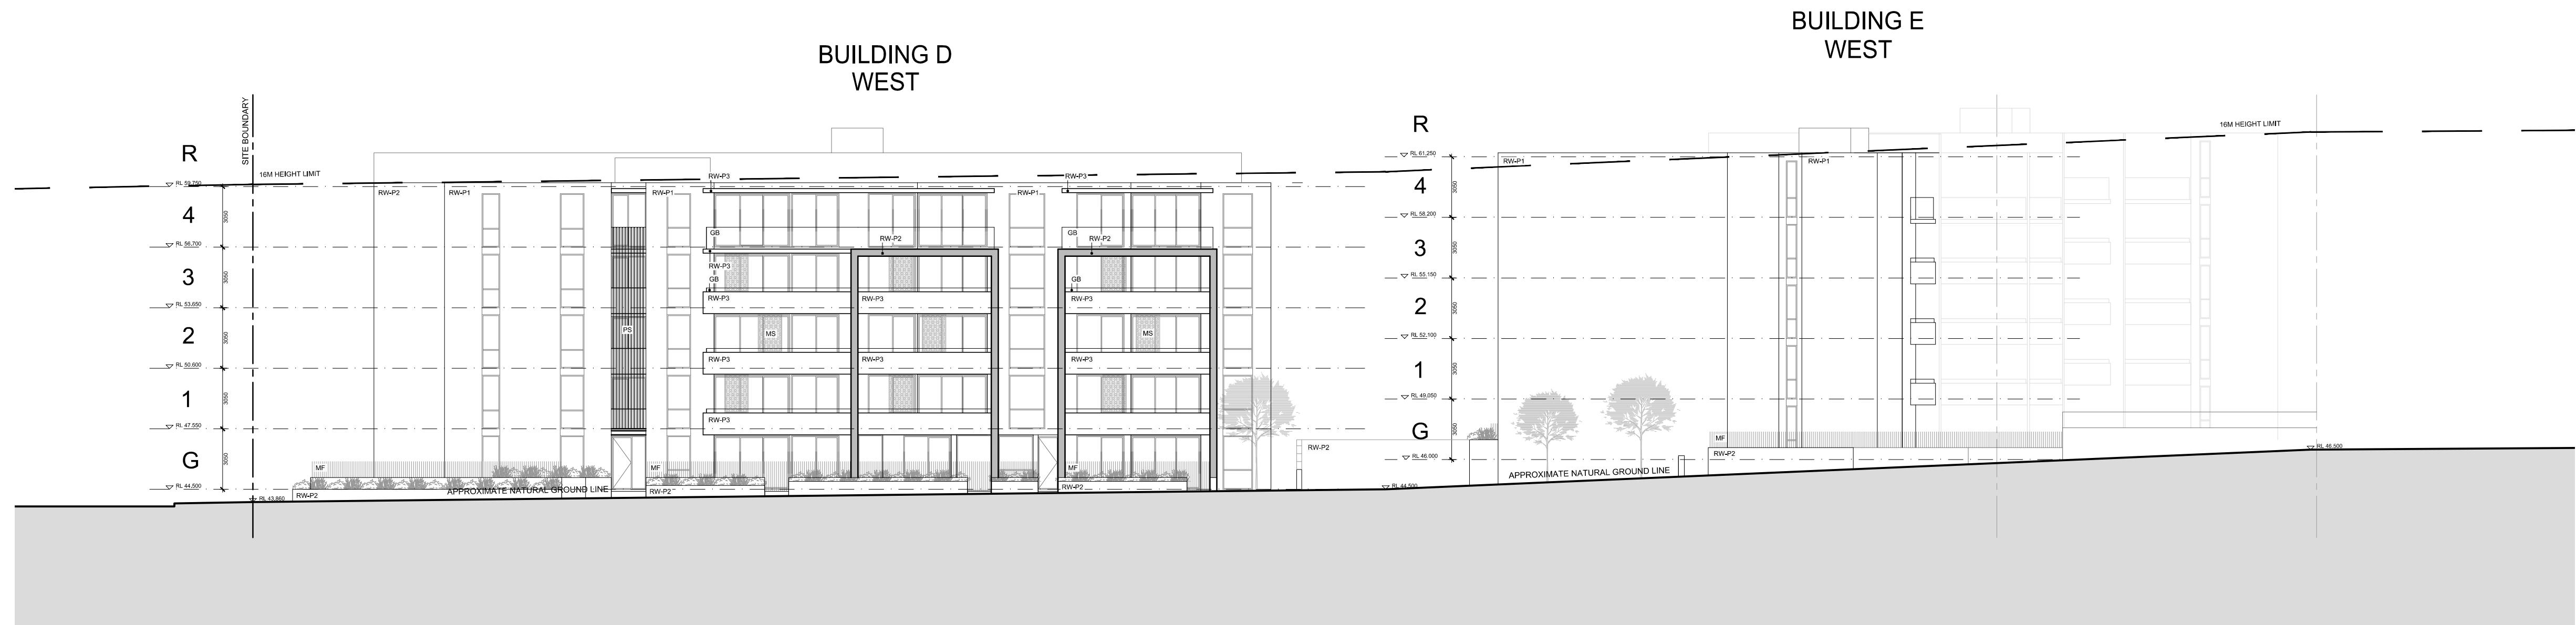

02 WEST ELEVATION (BUILDING D + E)
SCALE 1:200 @ A1

GENERAL NOTES:

- All work to comply with Building Code of Australia, requirements of relevant Statutory Authorities/ Local Government & relevant Australian Building Standards
- Contractor to verify all dimensions on site before commencing work- should a discrepancy be identified please confirm with Architect prior to proceeding (do not scale from drawings)
- Copyright of design shown hereon is retained by this office and authority is required for any reproduction
- When proprietary products are referred to, install in accordance with the manufacturers written instructions

LEGEND:

AW	AWNING (TO FUTURE DETAIL)
ELEC	ELECTRICAL SERVICES (TO FUTURE ENG'S DETAILS)
FS	FIRE STAIRS
FH	FIRE HYDRANT
FHR	FIRE HOSE REEL
GB	FRAMELESS TOUGHENED GLASS BALUSTRADE (TO BCA/ AUSTRALIAN STANDARDS)
HW	HIGHLIGHT WINDOW. SILL HEIGHT 1800MM AFFL ARCHITECTS DRAWINGS)
LS	LANDSCAPING (REFER TO LANDSCAPE ARCHITECTS DRAWINGS)
MA	MAILBOX TO FUTURE DETAIL
MB	MAINTENANCE ACCESS
MF	METAL FENCING (TO FUTURE SELECTION)
MS	PERFORATED METAL SCREEN (TO FUTURE DETAIL)
MV	MECHANICAL RISER (TBC BY CONSULTANT- PRELIMINARY LOCATION ONLY)
PB	PLANTER BOX (TO FUTURE DETAIL)
PC	PANEL CLADDING (TO FUTURE SELECTION)
PO	ENTRY PORTICO (TO FUTURE DETAILS)
PS1	PRIVACY SCREEN (TO FUTURE SELECTION)
PS2	PRIVACY SCREEN (TO FUTURE SELECTION)
PS3	PERFORATED METAL PRIVACY SCREENS (TO FUTURE SELECTION)
RP	RIVER PEBBLES
CONC.	ROOF WITH INSULATION AS REQUIRED)
RW	RENDERED WALL/ SELECTED PAINT FINISH
SC	STONE CLADDING (TO FUTURE DETAIL)
SK	SKYLIGHT TO FUTURE DETAILS
TC	TIMBER CLADDING (TO FUTURE SELECTION)
TL	TILE FLOORING (TO FUTURE SELECTION)

A	21.12.2016	ISSUE FOR DA
REVISION	DATE	DESCRIPTION

NOT FOR CONSTRUCTION

PROPOSED RESIDENTIAL DEVELOPMENT
23-27 SCHOFIELDS ROAD, SCHOFIELDS
PROJECT No.1518

For HOMEBUSH ONE PTY LTD



DA2202


GA ELEVATIONS & SECTIONS
CONSTRUCTION STAGE 2
BUILDING D & E
EAST & WEST ELEVATIONS

21-04-2016


PBD | ARCHITECTS

abn 36 147 035 550
P - (02) 9698 8140 E - info@pbdarchitects.com.au W - www.pbdarchitects.com.au
Level 2, 52 Albion Street, Surry Hills NSW 2010

Contractor to verify all dimensions on site before commencing work.
Copyright of designs shown hereon is retained by this office and authority is required for any reproduction.

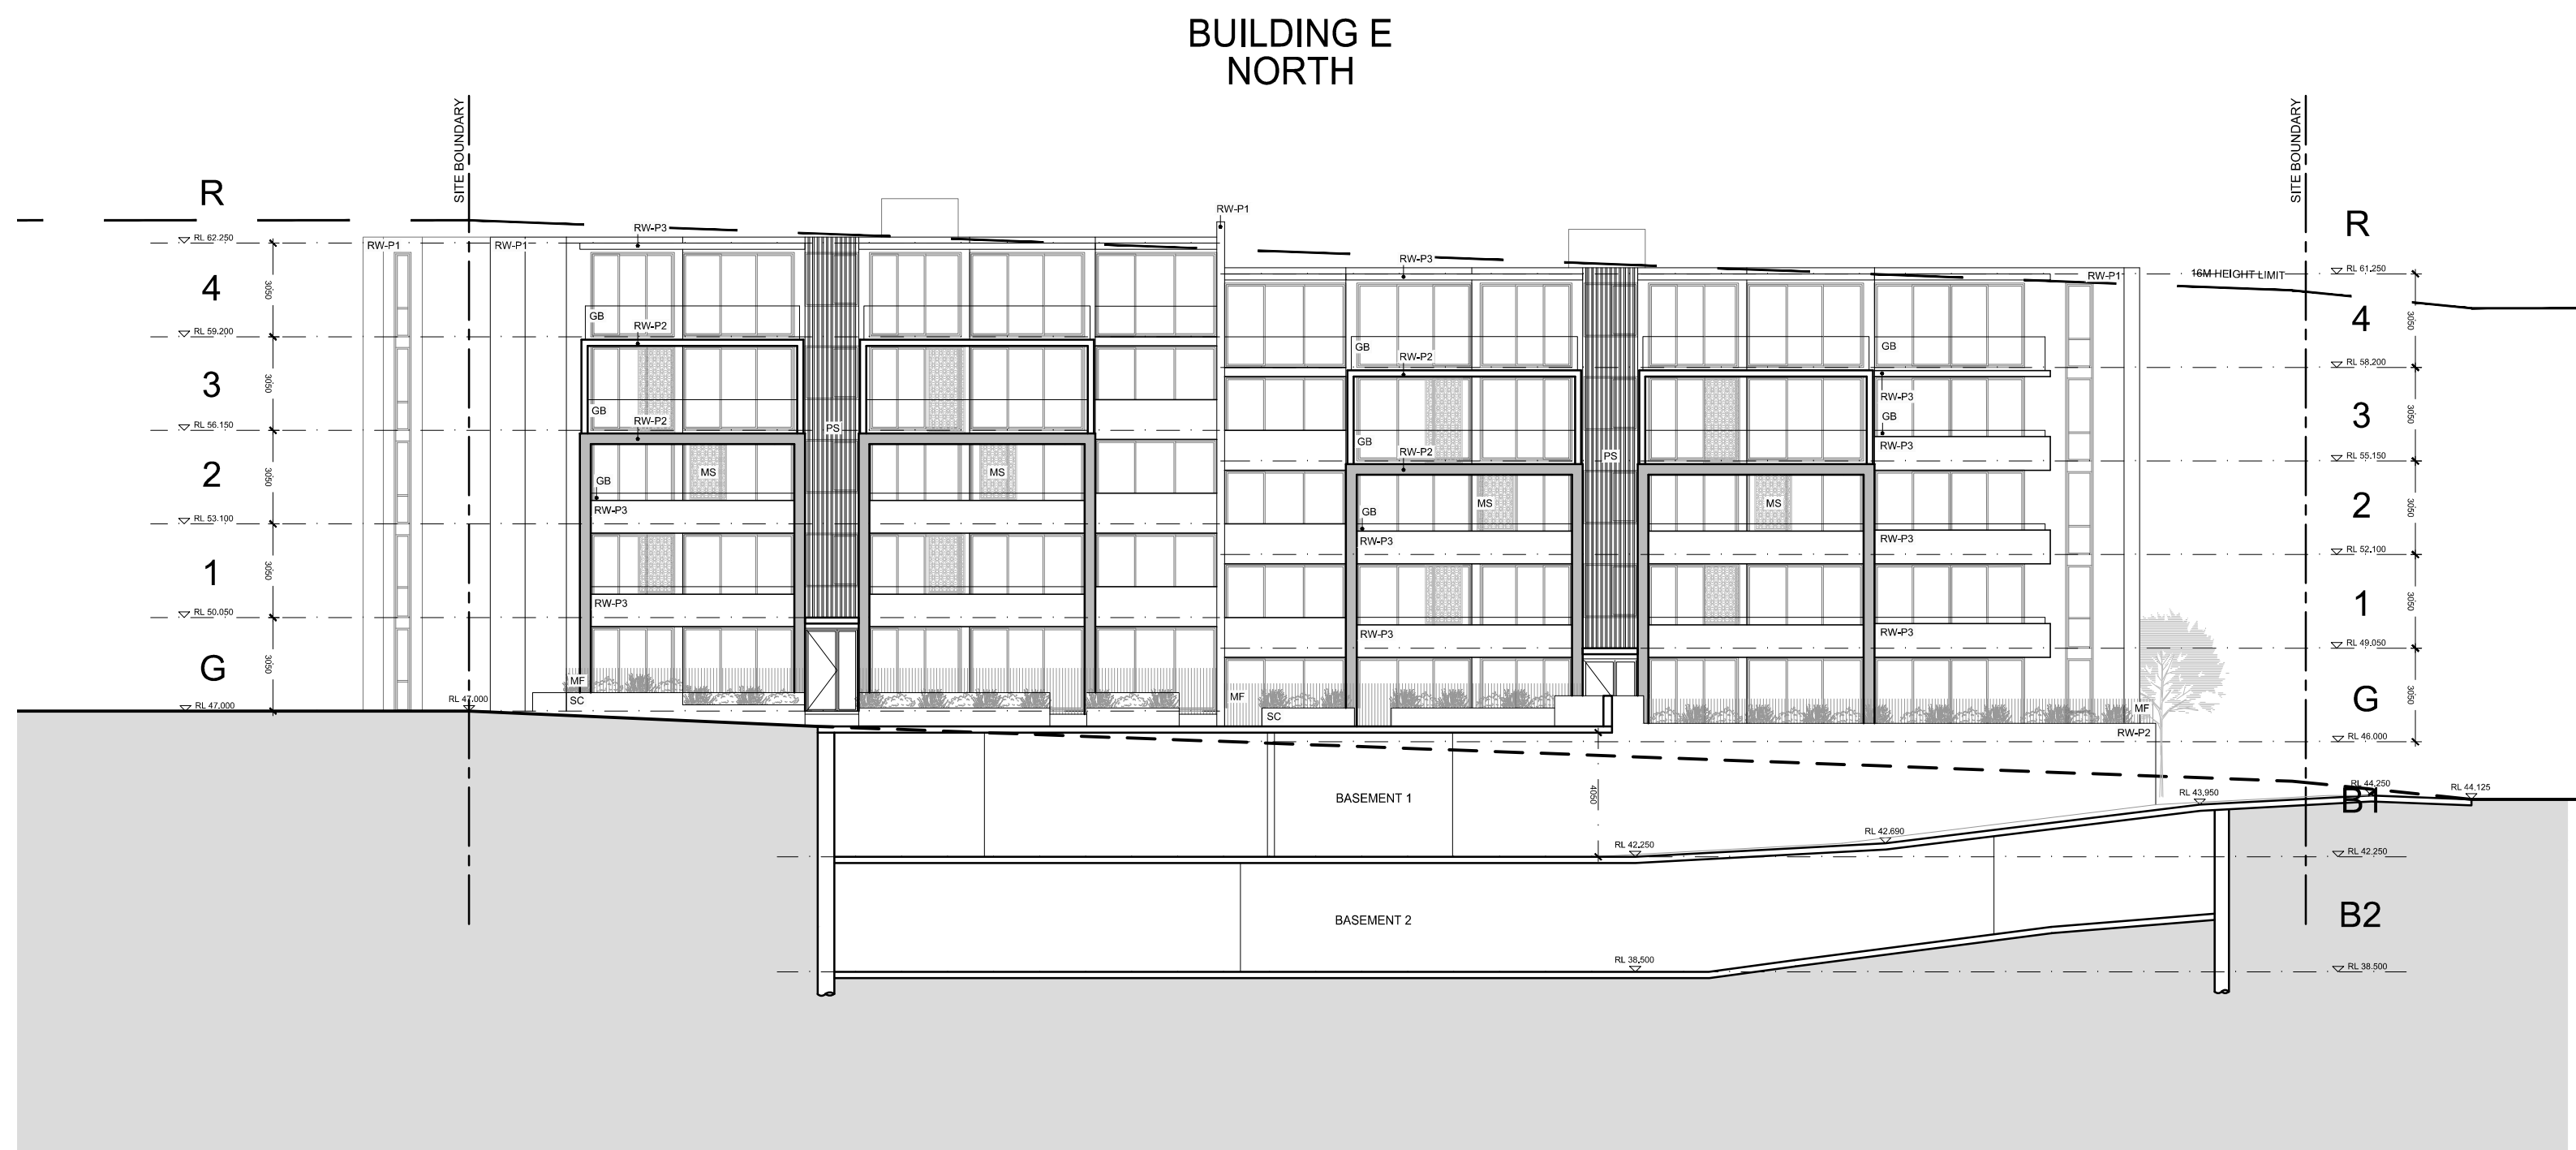

01 NORTH ELEVATION (BUILDING E)
SCALE 1:200 @ A1

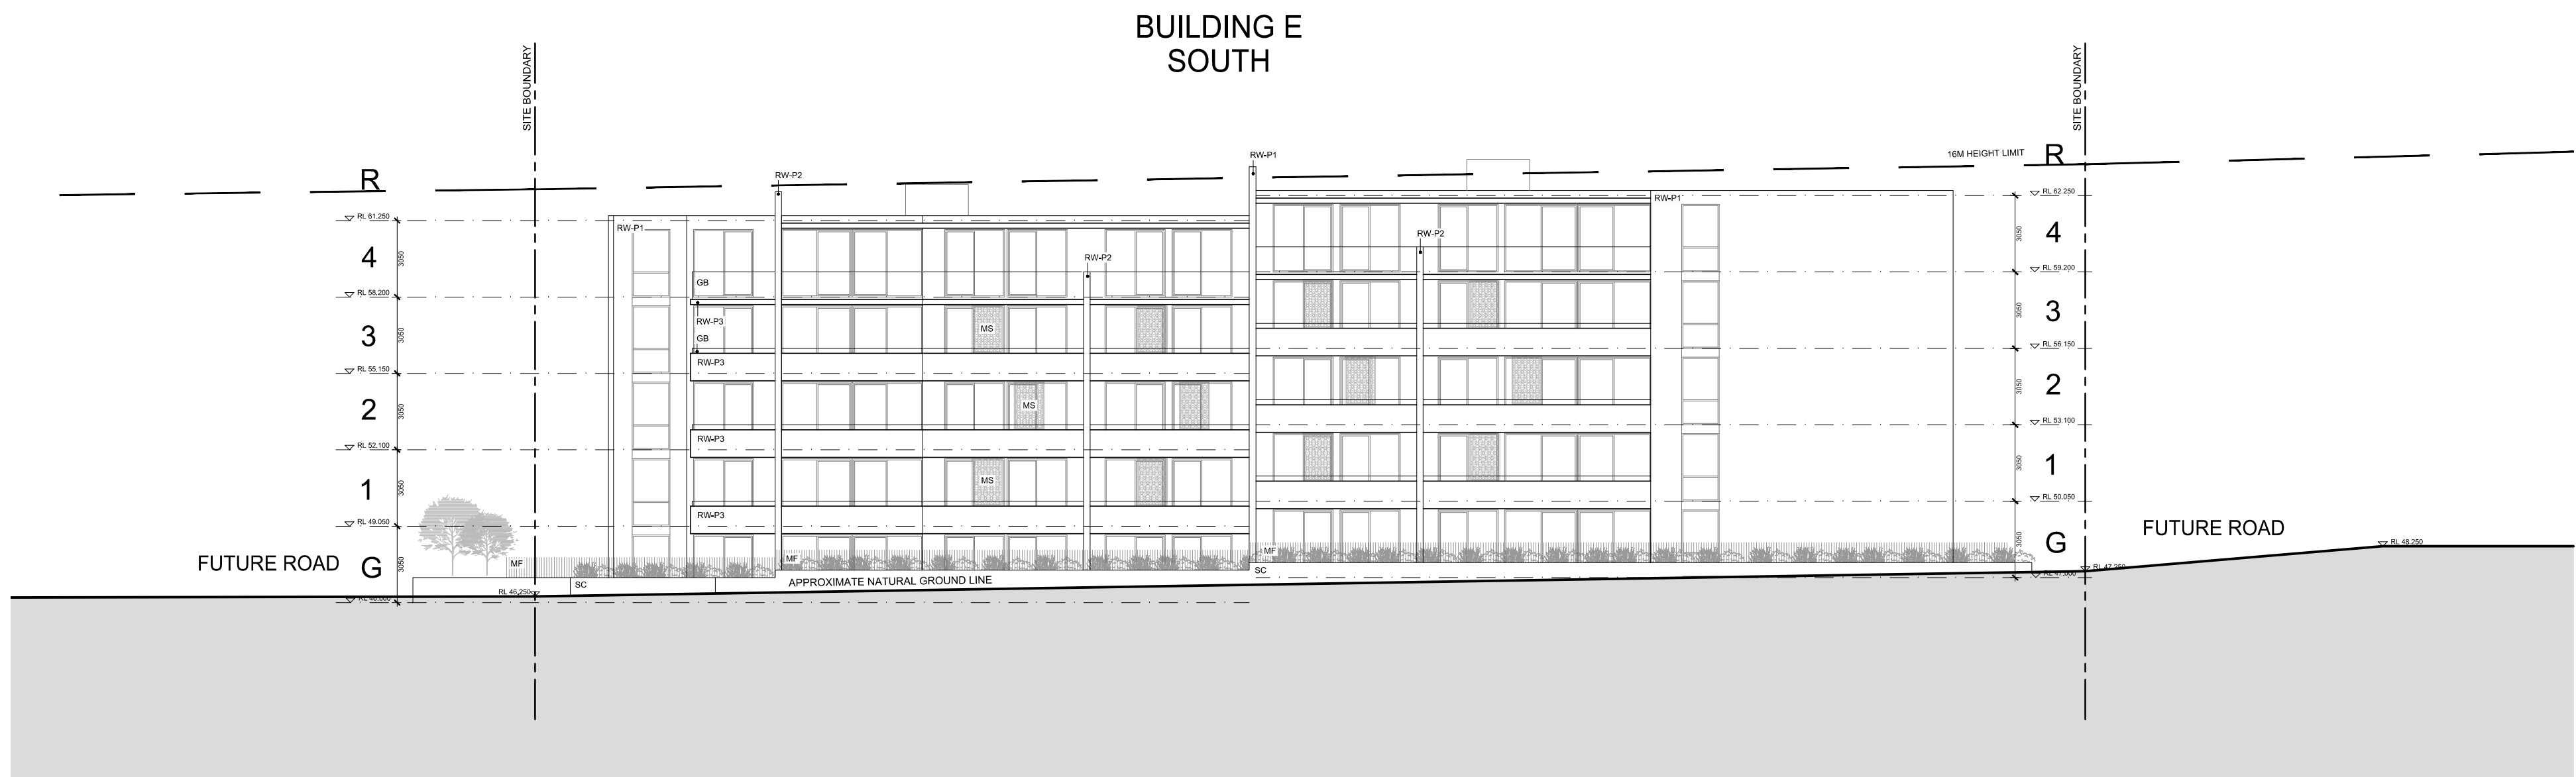

02 SOUTH ELEVATION (BUILDING E)
SCALE 1:200 @ A1

GENERAL NOTES:

- All work to comply with Building Code of Australia, requirements of relevant Statutory Authorities/ Local Government & relevant Australian Building Standards
- Contractor to verify all dimensions on site before commencing work- should a discrepancy be identified please confirm with Architect prior to proceeding (do not scale from drawings)
- Copyright of design shown hereon is retained by this office and authority is required for any reproduction
- When proprietary products are referred to, install in accordance with the manufacturers written instructions

LEGEND:

AW	AWNING (TO FUTURE DETAIL)
ELEC	ELECTRICAL SERVICES (TO FUTURE ENG'S DETAILS)
FS	FIRE STAIRS
FH	FIRE HYDRANT
FHR	FIRE HOSE REEL
GB	FRAMELESS TOUGHENED GLASS BALUSTRADE (TO BCA/ AUSTRALIAN STANDARDS)
HW	HIGHLIGHT WINDOW, SILL HEIGHT 1800MM AFFL ARCHITECTS DRAWINGS)
LS	LANDSCAPING (REFER TO LANDSCAPE ARCHITECTS DRAWINGS)
MA	MAINTENANCE ACCESS
MB	MAILBOX TO FUTURE DETAIL
MF	METAL FENCING (TO FUTURE SELECTION)
MS	PERFORATED METAL SCREEN (TO FUTURE DETAIL)
MV	MECHANICAL RISER (TBC BY CONSULTANT- PRELIMINARY LOCATION ONLY)
PB	PLANTER BOX (TO FUTURE DETAIL)
PC	PANEL CLADDING (TO FUTURE SELECTION)
PO	ENTRY PORTICO (TO FUTURE DETAILS)
PS1	PRIVACY SCREEN (TO FUTURE SELECTION)
PS2	PRIVACY SCREEN (TO FUTURE SELECTION)
PS3	PERFORATED METAL PRIVACY SCREENS (TO FUTURE SELECTION)
RP	RIVER PEBBLES
CONC.	ROOF WITH INSULATION AS REQUIRED)
RW	RENDERED WALL/ SELECTED PAINT FINISH
SC	STONE CLADDING (TO FUTURE DETAIL)
SK	SKYLIGHT TO FUTURE DETAILS
TC	TIMBER CLADDING (TO FUTURE SELECTION)
TL	TILE FLOORING (TO FUTURE SELECTION)

A	21.12.2016	ISSUE FOR DA
REVISION	DATE	DESCRIPTION

NOT FOR CONSTRUCTION

PROPOSED RESIDENTIAL DEVELOPMENT
23-27 SCHOFIELDS ROAD, SCHOFIELDS
PROJECT No.1518

For HOMEBUSH ONE PTY LTD



DA2203


GA ELEVATIONS & SECTIONS
CONSTRUCTION STAGE 2
BUILDING E
NORTH & SOUTH ELEVATIONS

21-04-2016


PBD | ARCHITECTS

abn 36 147 035 550
P - (02) 9698 8140 E - info@pbdarchitects.com.au W - www.pbdarchitects.com.au
Level 2, 52 Albion Street, Surry Hills NSW 2010

Contractor to verify all dimensions on site before commencing work.
Copyright of designs shown hereon is retained by this office and authority is required for any reproduction.

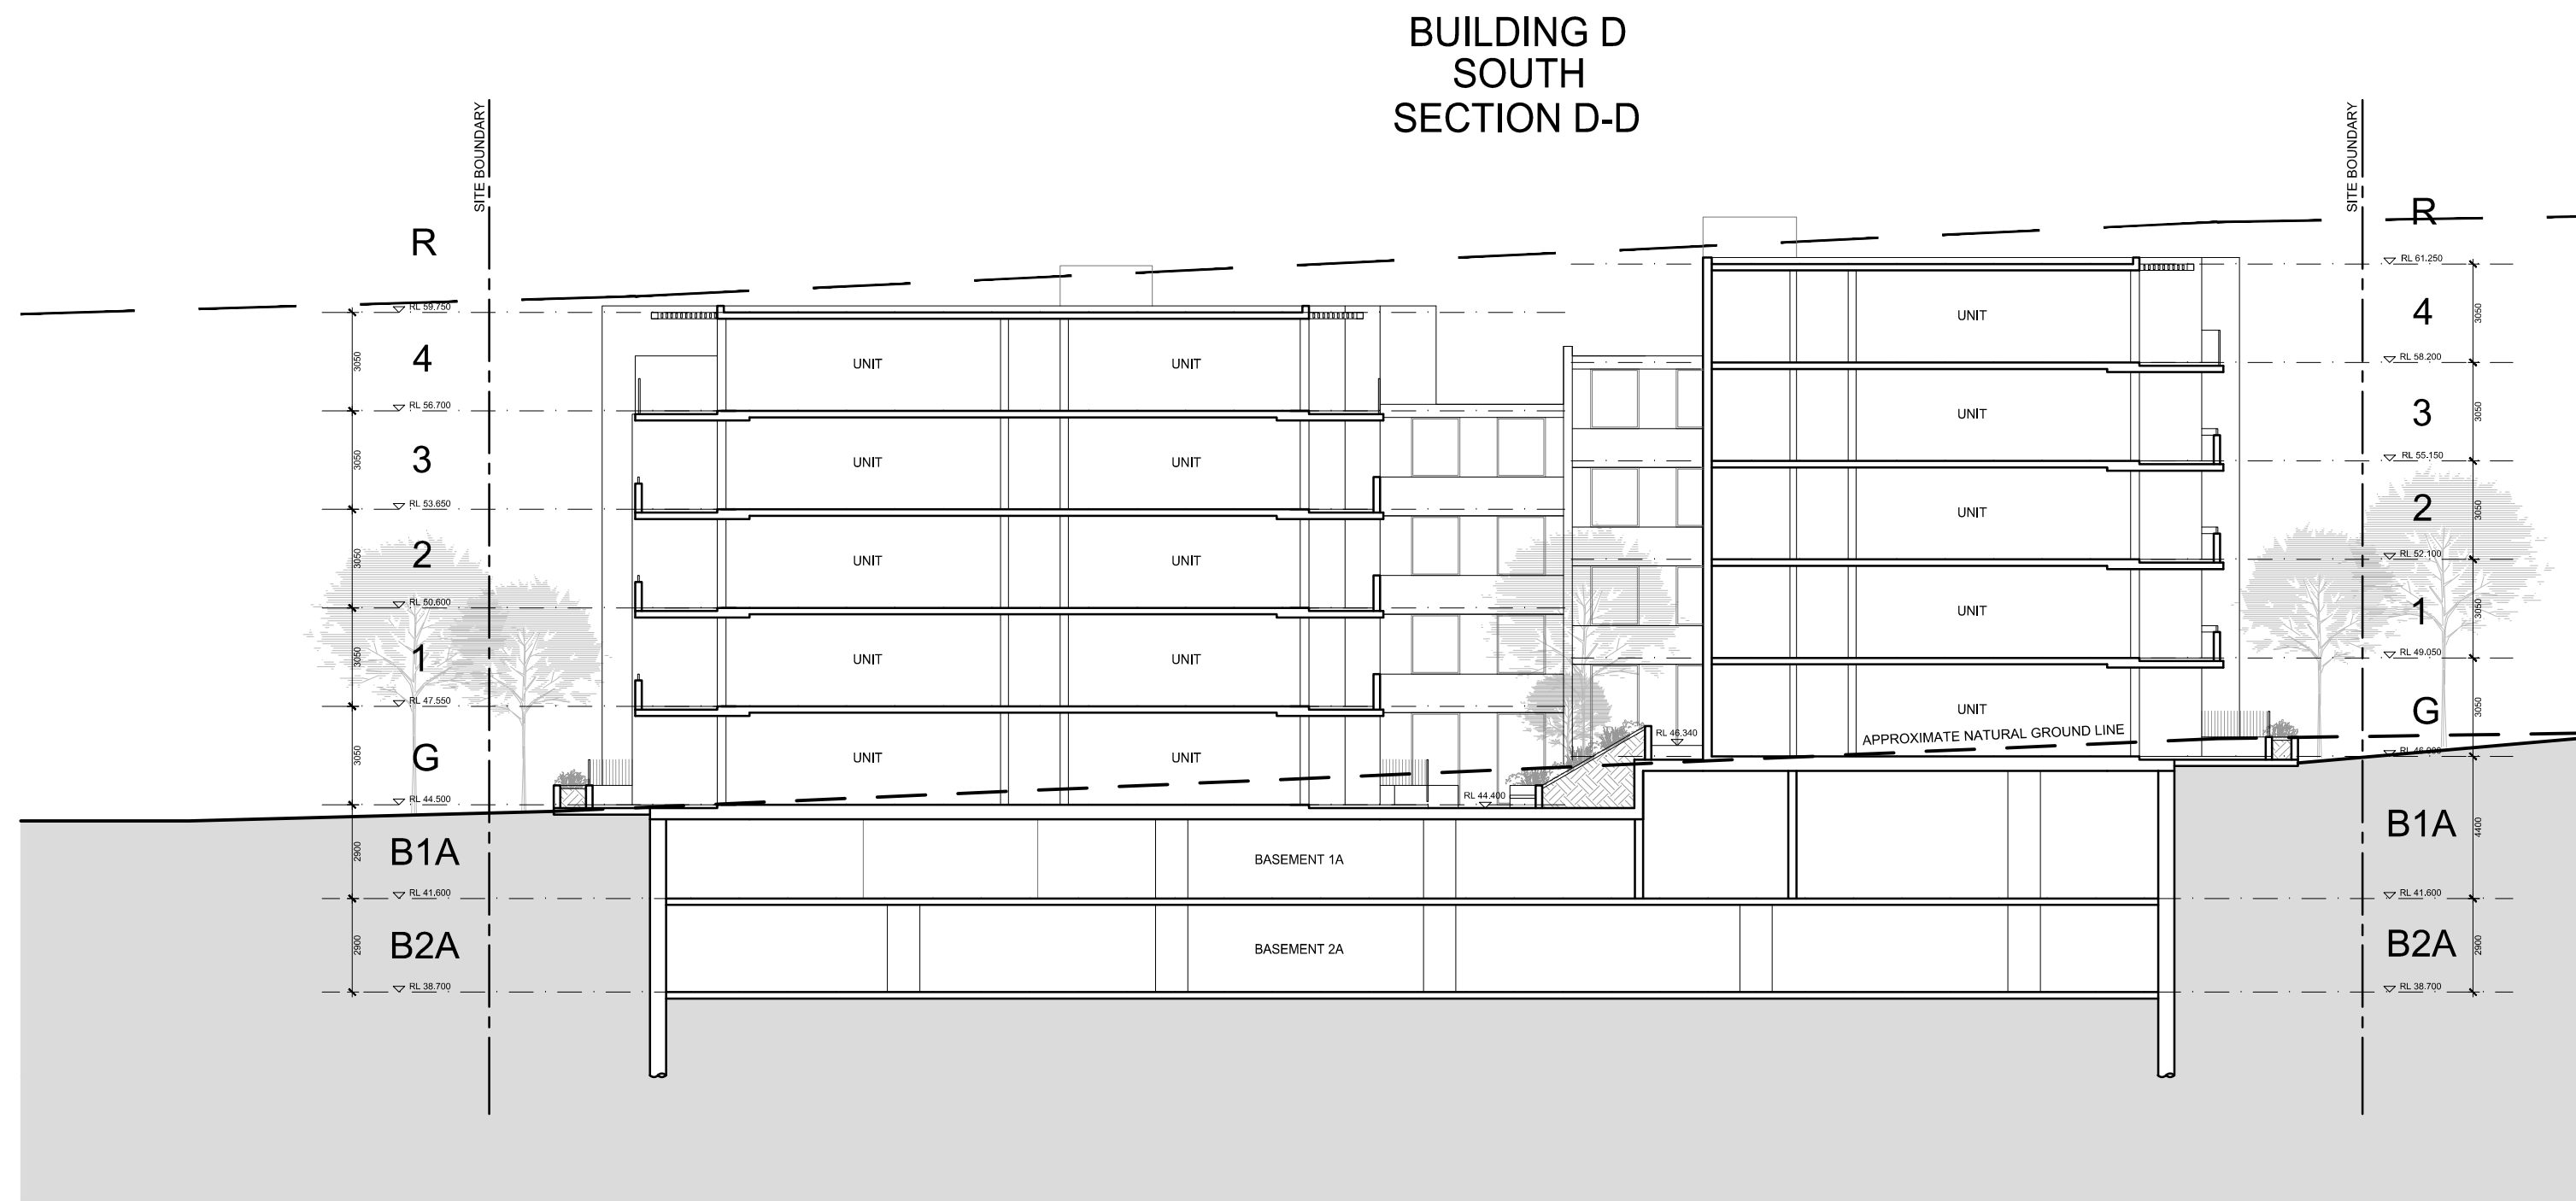

01 SECTION D-D (BUILDING D)
SCALE 1:200 @ A1

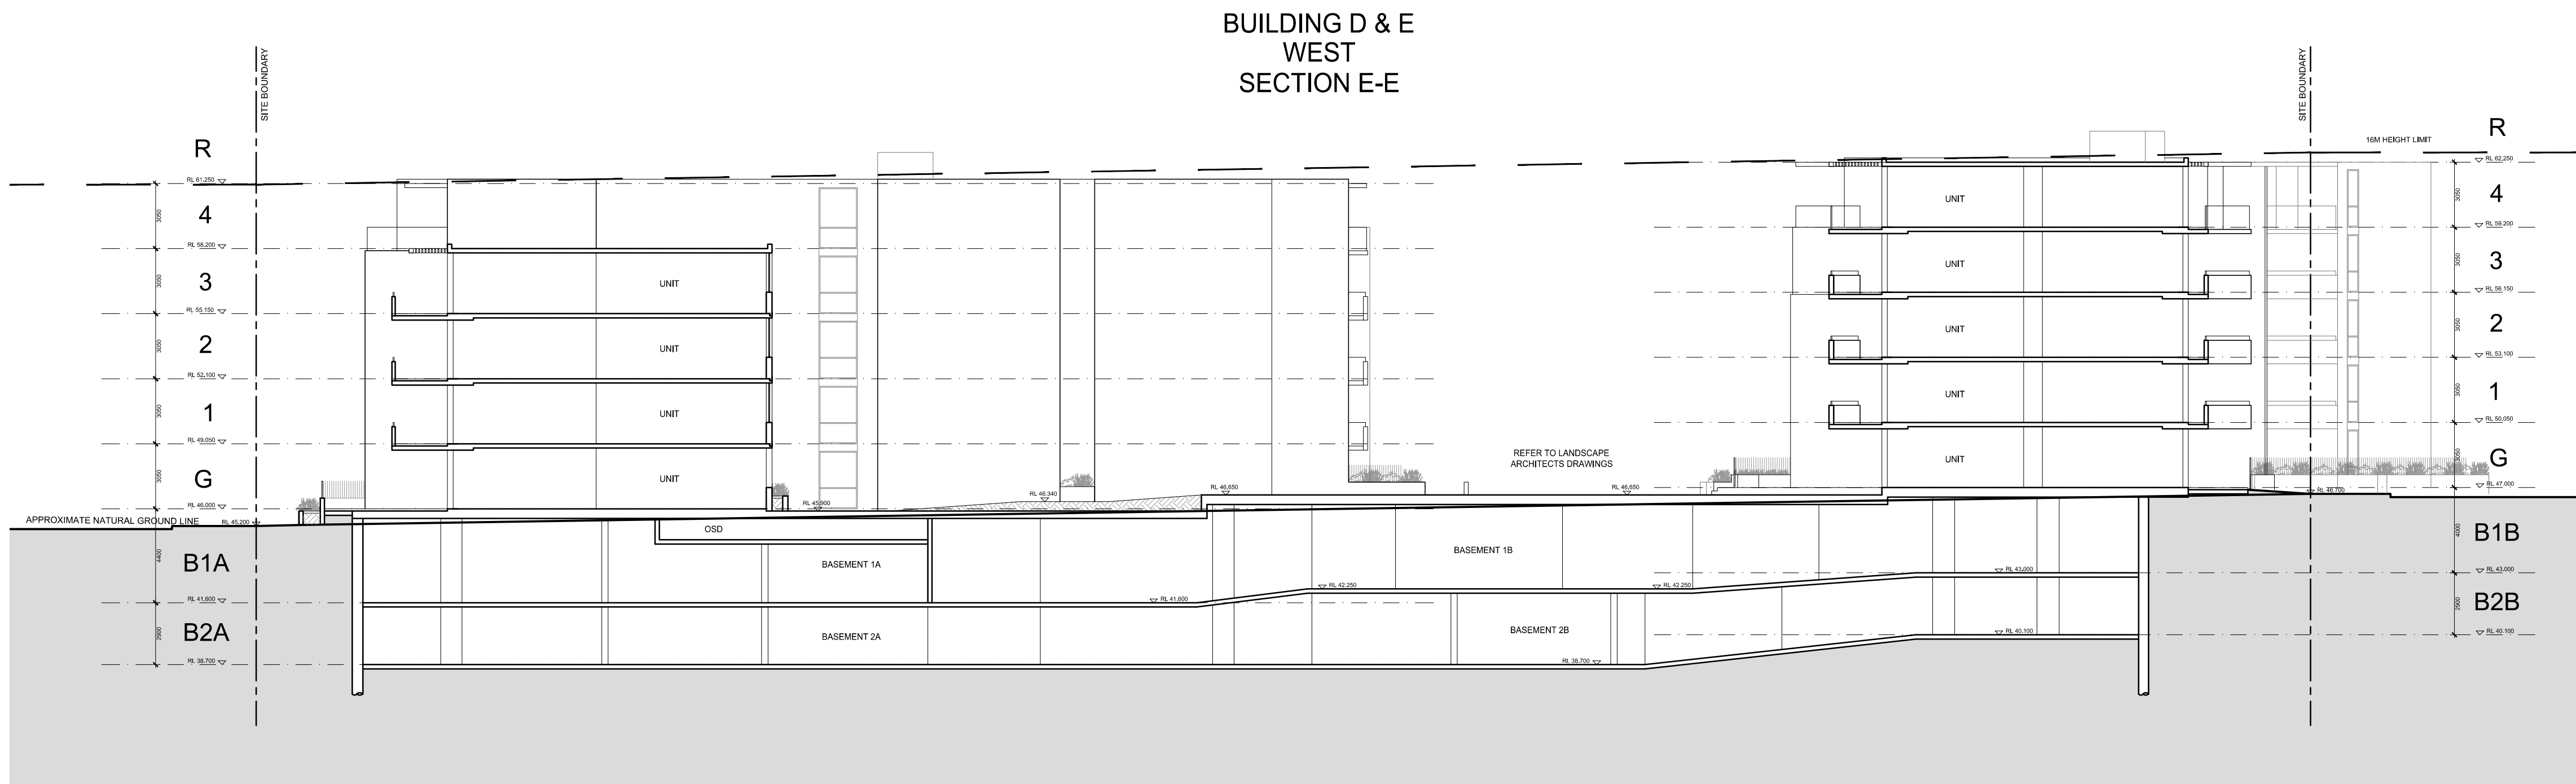

02 SECTION E-E (BUILDING D & E)
SCALE 1:200 @ A1

GENERAL NOTES:

- All work to comply with Building Code of Australia, requirements of relevant Statutory Authorities/ Local Government & relevant Australian Building Standards
- Contractor to verify all dimensions on site before commencing work- should a discrepancy be identified please confirm with Architect prior to proceeding (do not scale from drawings)
- Copyright of design shown hereon is retained by this office and authority is required for any reproduction
- When proprietary products are referred to, install in accordance with the manufacturers written instructions

LEGEND:

AW	AWNING (TO FUTURE DETAIL)
ELEC	ELECTRICAL SERVICES (TO FUTURE ENG'S DETAILS)
FS	FIRE STAIRS
FH	FIRE HYDRANT
FHR	FIRE HOSE REEL
GB	FRAMELESS TOUGHENED GLASS BALUSTRADE (TO BCA/ AUSTRALIAN STANDARDS)
HW	HIGHLIGHT WINDOW, SILL HEIGHT 1800MM AFFL
LS	LANDSCAPING (REFER TO LANDSCAPE ARCHITECTS DRAWINGS)
MA	MAINTENANCE ACCESS
MB	MAILBOX TO FUTURE DETAIL
MF	METAL FENCING (TO FUTURE SELECTION)
MS	PERFORATED METAL SCREEN (TO FUTURE DETAIL)
MV	MECHANICAL RISER (TBC BY CONSULTANT- PRELIMINARY LOCATION ONLY)
PB	PLANTER BOX (TO FUTURE DETAIL)
PC	PANEL CLADDING (TO FUTURE SELECTION)
PO	ENTRY PORTICO (TO FUTURE DETAILS)
PS1	PRIVACY SCREEN (TO FUTURE SELECTION)
PS2	PRIVACY SCREEN (TO FUTURE SELECTION)
PS3	PERFORATED METAL PRIVACY SCREENS (TO FUTURE SELECTION)
RP	RIVER PEBBLES
CONC.	ROOF WITH INSULATION AS REQUIRED)
RW	RENDERED WALL/ SELECTED PAINT FINISH
SC	STONE CLADDING (TO FUTURE DETAIL)
SK	SKYLIGHT TO FUTURE DETAILS
TC	TIMBER CLADDING (TO FUTURE SELECTION)
TL	TILE FLOORING (TO FUTURE SELECTION)

A	21.12.2016	ISSUE FOR DA
REVISION	DATE	DESCRIPTION

NOT FOR CONSTRUCTION

PROPOSED RESIDENTIAL DEVELOPMENT
23-27 SCHOFIELDS ROAD, SCHOFIELDS
PROJECT No.1518

For HOMEBUSH ONE PTY LTD



DA2204


GA ELEVATIONS & SECTIONS
CONSTRUCTION STAGE 2
BUILDING D & E
SECTION D-D & E-E

21-04-2016


PBD | ARCHITECTS

abn 36 147 035 550
P - (02) 9698 8140 E - info@pbdarchitects.com.au W - www.pbdarchitects.com.au
Level 2, 52 Albion Street, Surry Hills NSW 2010

Contractor to verify all dimensions on site before commencing work.
Copyright of designs shown hereon is retained by this office and authority is required for any reproduction.

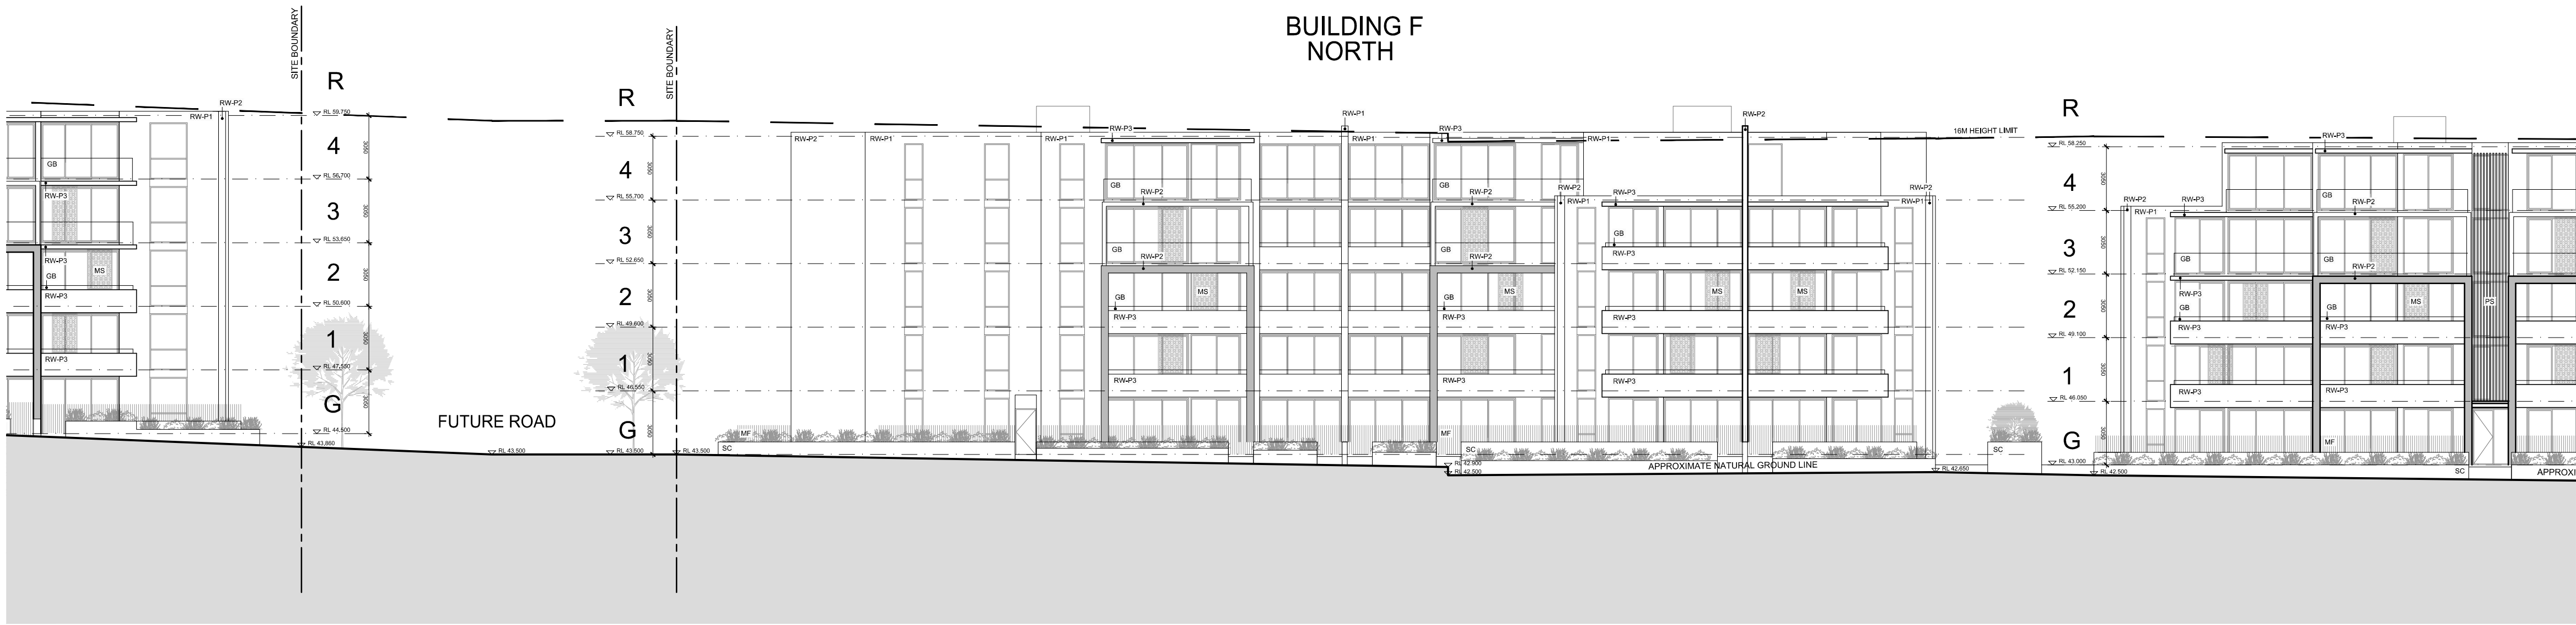

01 NORTH ELEVATION (BUILDING F)
SCALE 1:200 @ A1

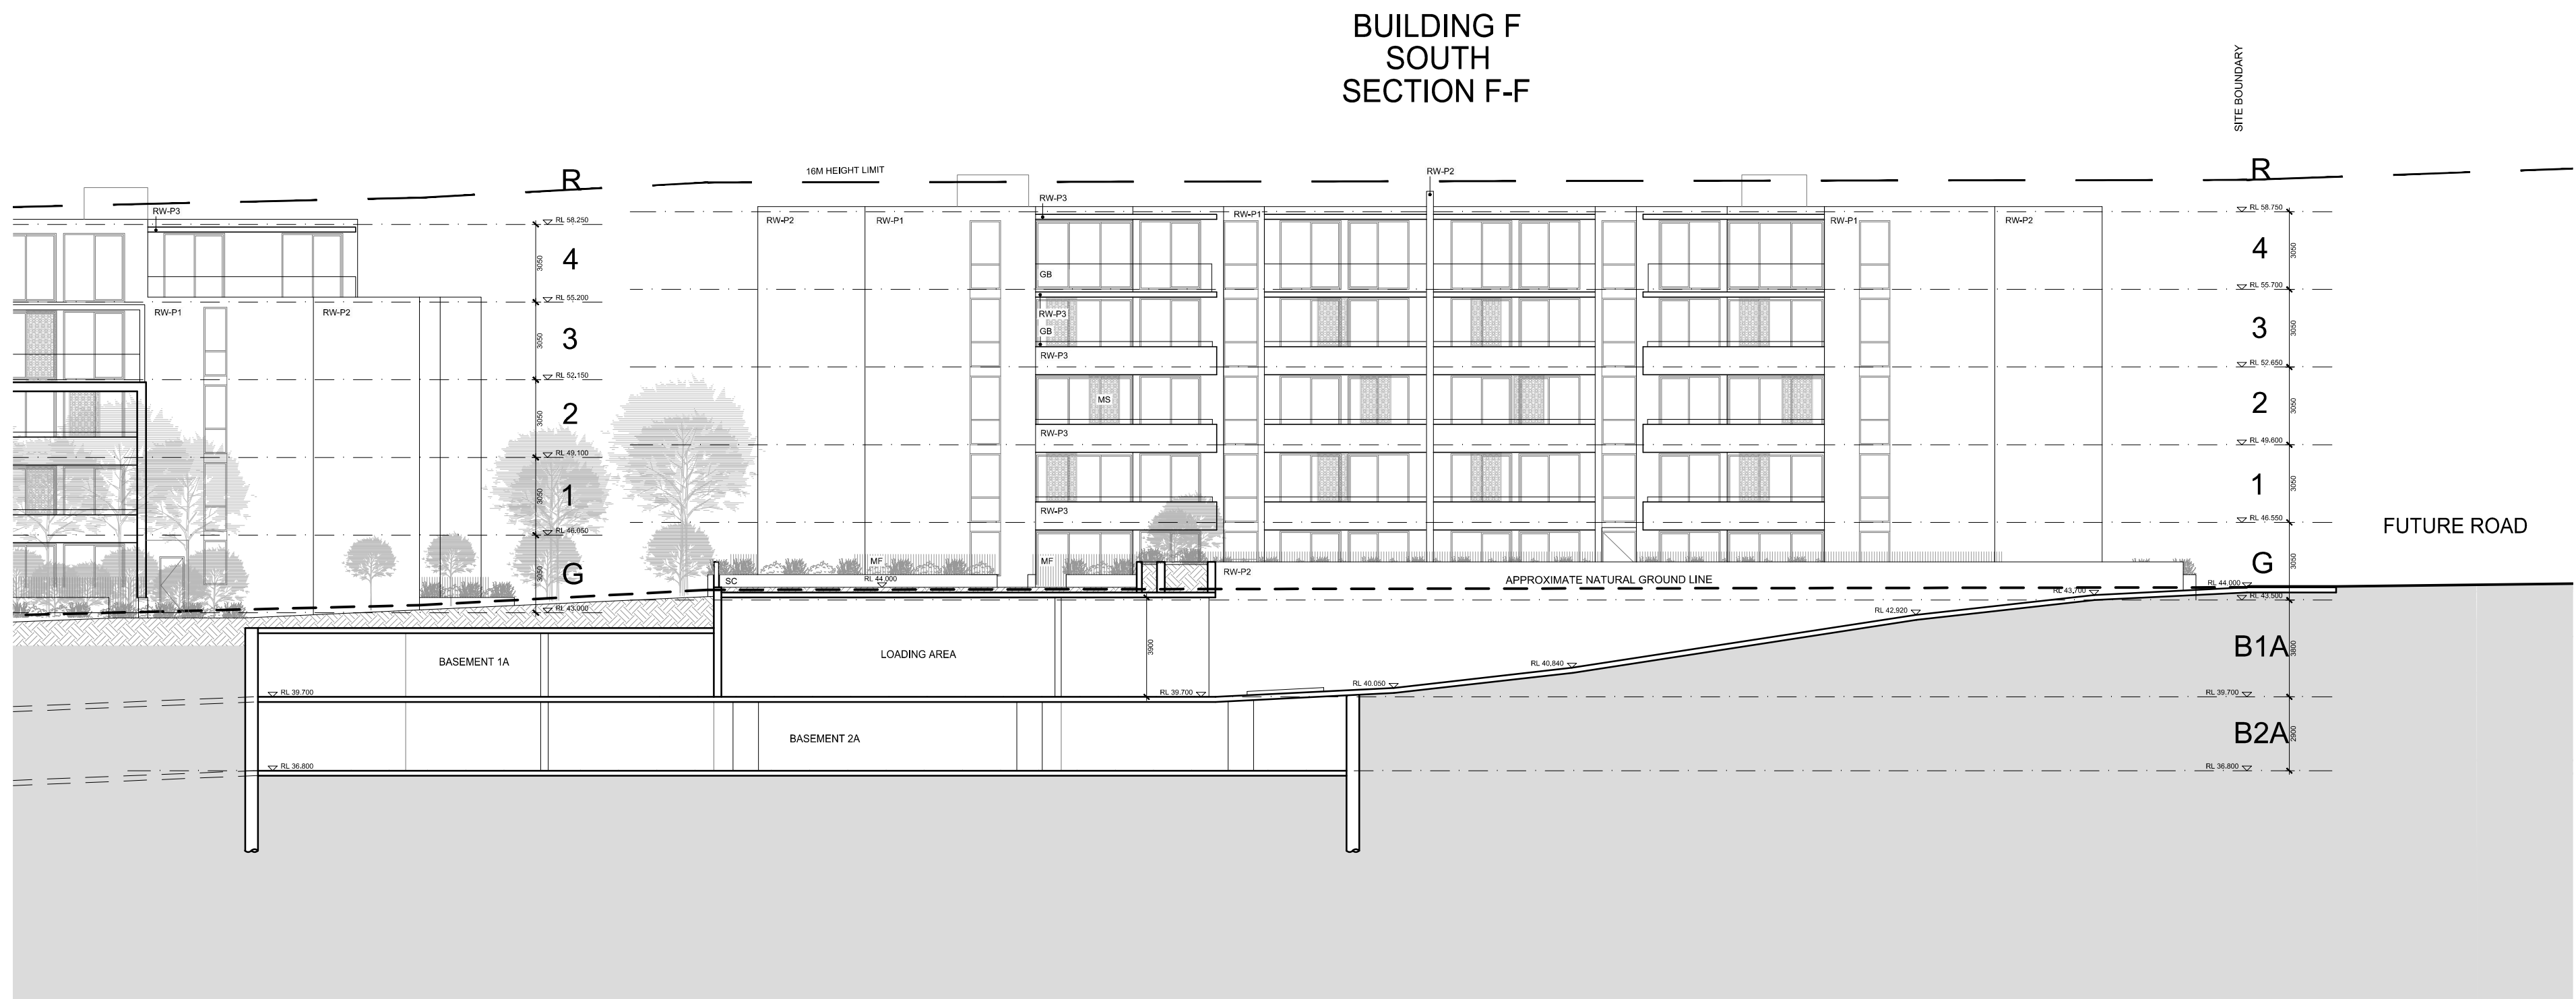

02 SOUTH ELEVATION (BUILDING F)
SCALE 1:200 @ A1

GENERAL NOTES:

- All work to comply with Building Code of Australia, requirements of relevant Statutory Authorities/ Local Government & relevant Australian Building Standards
- Contractor to verify all dimensions on site before commencing work- should a discrepancy be identified please confirm with Architect prior to proceeding (do not scale from drawings)
- Copyright of design shown hereon is retained by this office and authority is required for any reproduction
- When proprietary products are referred to, install in accordance with the manufacturers written instructions

LEGEND:

- | | |
|-------|---|
| AW | AWNING (TO FUTURE DETAIL) |
| ELEC | ELECTRICAL SERVICES (TO FUTURE ENG'S DETAILS) |
| FS | FIRE STAIRS |
| FH | FIRE HYDRANT |
| FHR | FIRE HOSE REEL |
| GB | FRAMELESS TOUGHENED GLASS BALUSTRADE (TO BCA/ AUSTRALIAN STANDARDS) |
| HW | HIGHLIGHT WINDOW, SILL HEIGHT 1800MM AFFL |
| LS | LANDSCAPING (REFER TO LANDSCAPE ARCHITECTS DRAWINGS) |
| MA | MAINTENANCE ACCESS |
| MB | MAILBOX TO FUTURE DETAIL |
| MF | METAL FENCING (TO FUTURE SELECTION) |
| MS | PERFORATED METAL SCREEN (TO FUTURE DETAIL) |
| MV | MECHANICAL RISER (TBC BY CONSULTANT- PRELIMINARY LOCATION ONLY) |
| PB | PLANTER BOX (TO FUTURE DETAIL) |
| PC | PANEL CLADDING (TO FUTURE SELECTION) |
| PO | ENTRY PORTICO (TO FUTURE DETAILS) |
| PS1 | PRIVACY SCREEN (TO FUTURE SELECTION) |
| PS2 | PRIVACY SCREEN (TO FUTURE SELECTION) |
| PS3 | PERFORATED METAL PRIVACY SCREENS (TO FUTURE SELECTION) |
| RP | RIVER PEBBLES |
| CONC. | ROOF WITH INSULATION AS REQUIRED) |
| RW | RENDERED WALL/ SELECTED PAINT FINISH |
| SC | STONE CLADDING (TO FUTURE DETAIL) |
| SK | SKYLIGHT TO FUTURE DETAILS |
| TC | TIMBER CLADDING (TO FUTURE SELECTION) |
| TL | TILE FLOORING (TO FUTURE SELECTION) |

A	21.12.2016	ISSUE FOR DA
REVISION	DATE	DESCRIPTION

NOT FOR CONSTRUCTION

PROPOSED RESIDENTIAL DEVELOPMENT
23-27 SCHOFIELDS ROAD, SCHOFIELDS
PROJECT No.1518

For HOMEBUSH ONE PTY LTD

1:200 @ A1 0 4 SCALE 10m


DA2301
GA ELEVATIONS & SECTIONS
CONSTRUCTION STAGE 3
BUILDING F
NORTH ELEVATION + SECTION F-F

21-04-2016


PBD | ARCHITECTS

abn 36 147 035 550
P - (02) 9698 8140 E - info@pbdarchitects.com.au W - www.pbdarchitects.com.au
Level 2, 52 Albion Street, Surry Hills NSW 2010

Contractor to verify all dimensions on site before commencing work.
Copyright of designs shown hereon is retained by this office and authority is required for any reproduction.

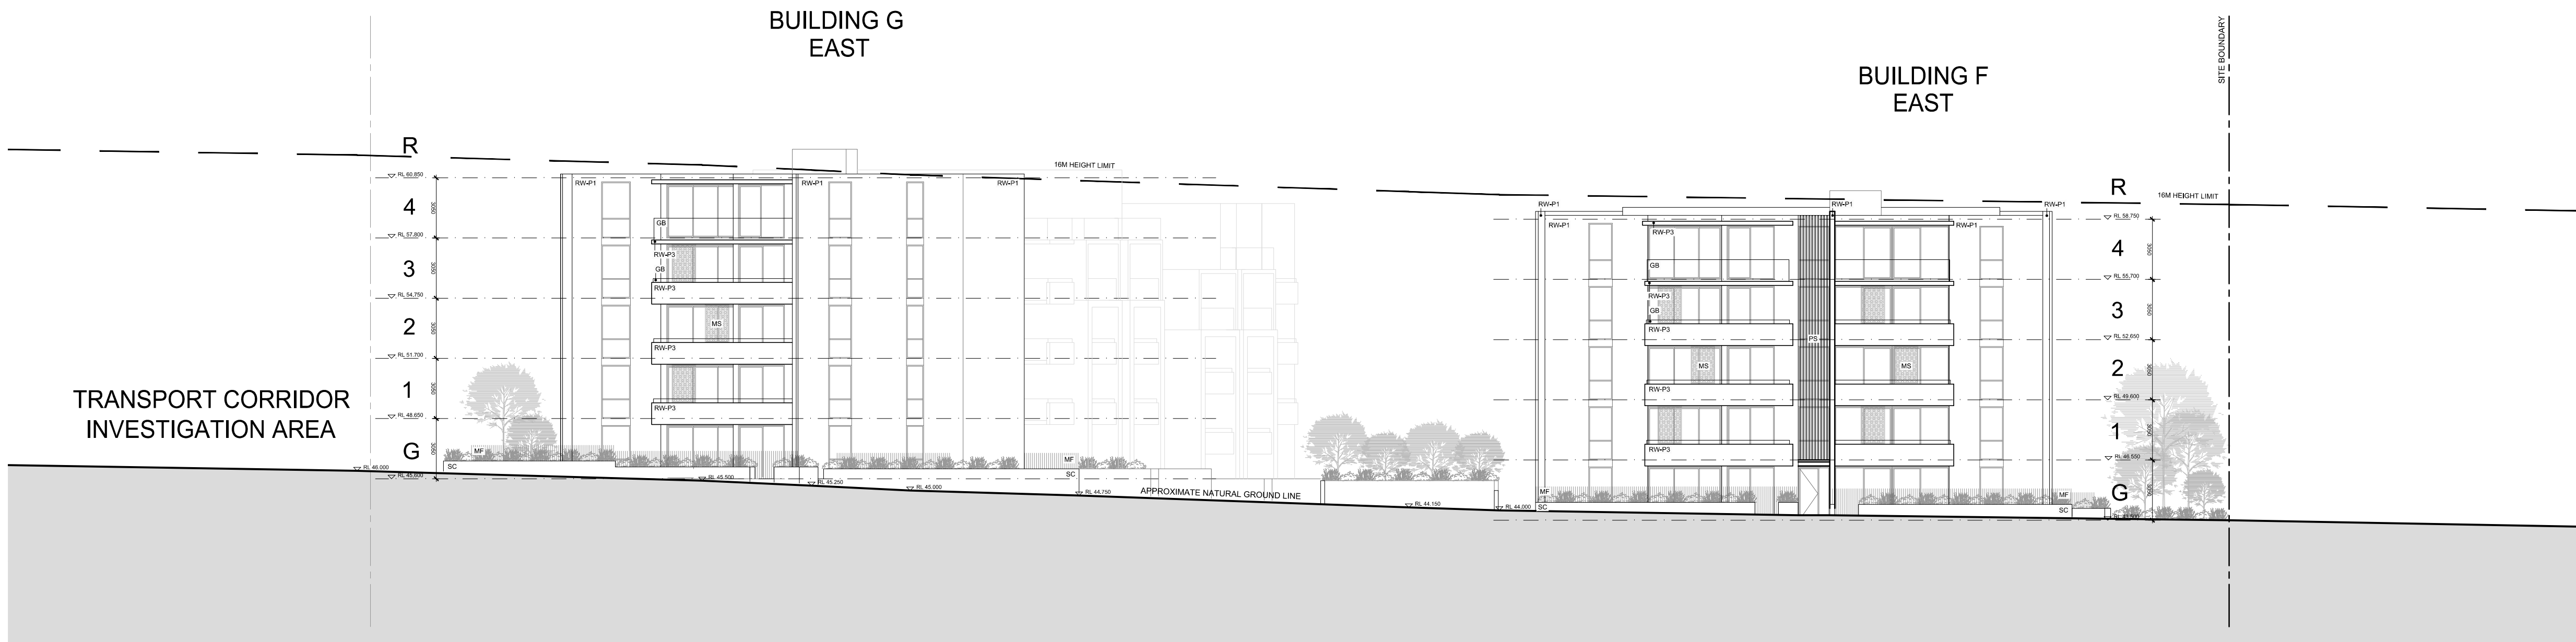

01 EAST ELEVATION (BUILDING F + G)
SCALE 1:200 @ A1

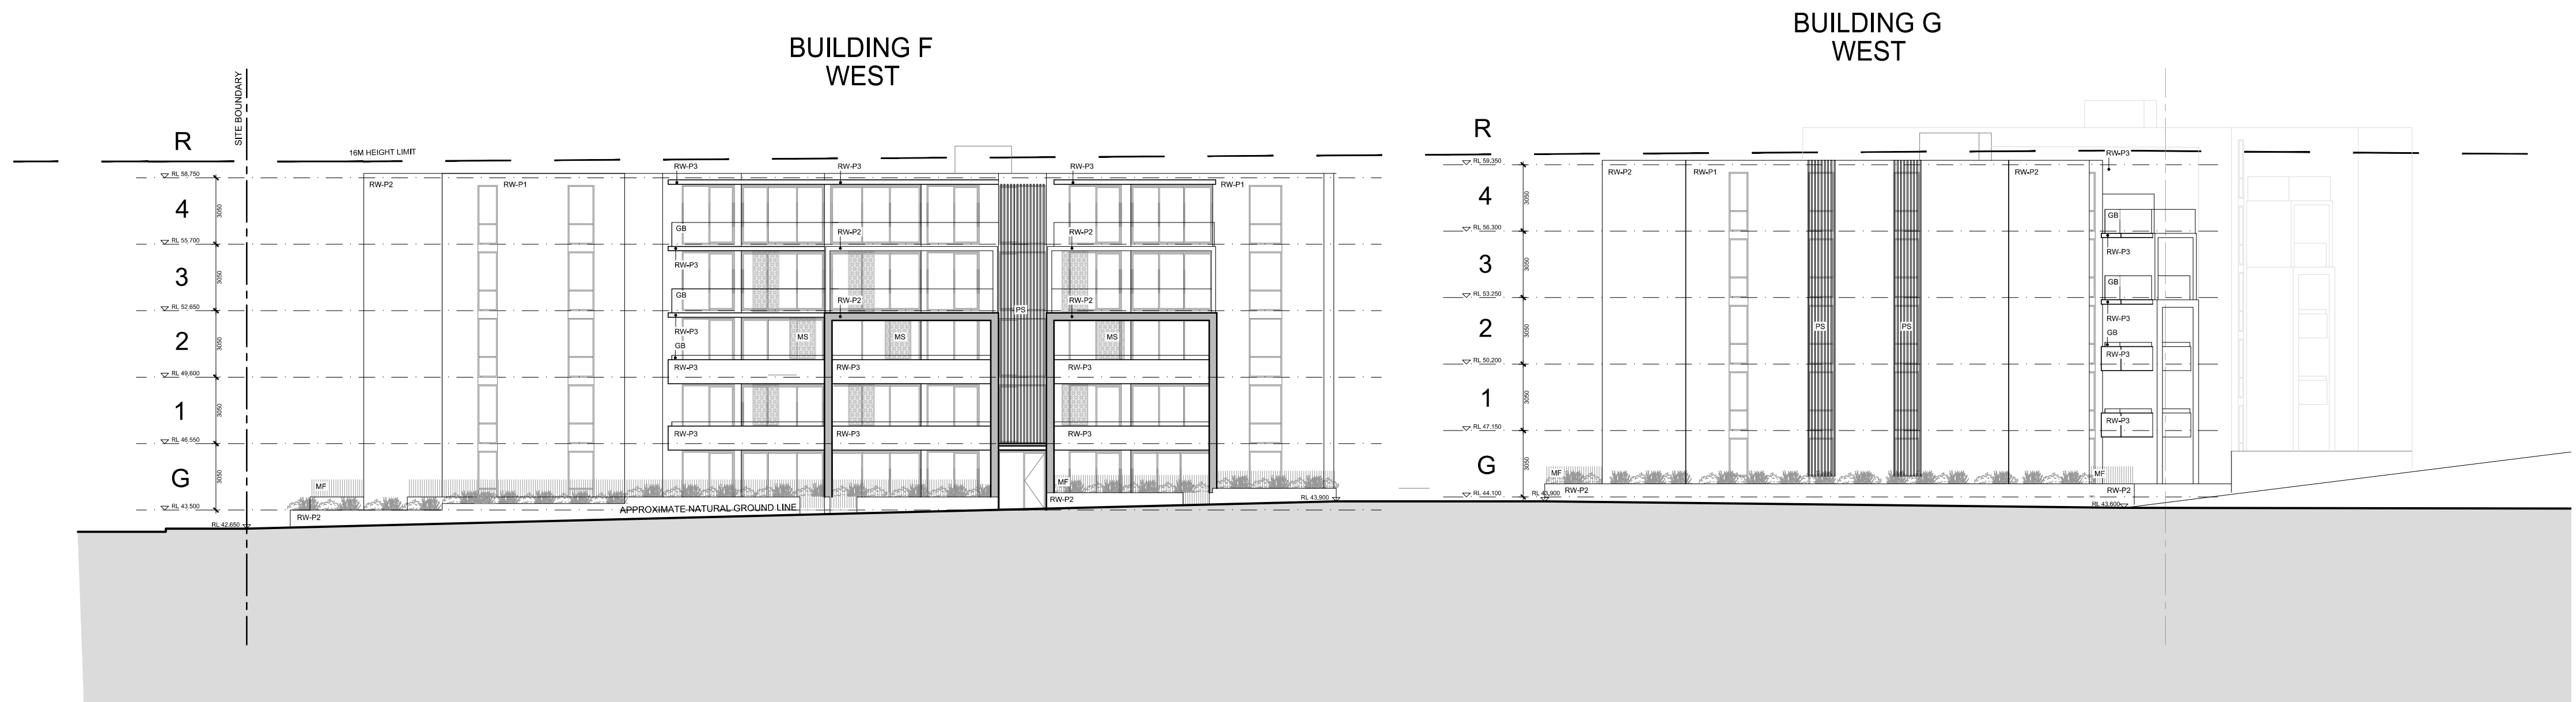

02 WEST ELEVATION (BLOCK F + G)
SCALE 1:200 @ A1

GENERAL NOTES:

- All work to comply with Building Code of Australia, requirements of relevant Statutory Authorities/ Local Government & relevant Australian Building Standards
- Contractor to verify all dimensions on site before commencing work- should a discrepancy be identified please confirm with Architect prior to proceeding (do not scale from drawings)
- Copyright of design shown hereon is retained by this office and authority is required for any reproduction
- When proprietary products are referred to, install in accordance with the manufacturers written instructions

LEGEND:

AW	AWNING (TO FUTURE DETAIL)
ELEC	ELECTRICAL SERVICES (TO FUTURE ENG'S DETAILS)
FS	FIRE STAIRS
FH	FIRE HYDRANT
FHR	FIRE HOSE REEL
GB	FRAMELESS TOUGHENED GLASS BALUSTRADE (TO BCA/ AUSTRALIAN STANDARDS)
HW	HIGHLIGHT WINDOW, SILL HEIGHT 1800MM AFFL
LS	LANDSCAPING (REFER TO LANDSCAPE ARCHITECTS DRAWINGS)
MA	MAINTENANCE ACCESS
MB	MAILBOX TO FUTURE DETAIL
MF	METAL FENCING (TO FUTURE SELECTION)
MS	PERFORATED METAL SCREEN (TO FUTURE DETAIL)
MV	MECHANICAL RISER (TBC BY CONSULTANT- PRELIMINARY LOCATION ONLY)
PB	PLANTER BOX (TO FUTURE DETAIL)
PC	PANEL CLADDING (TO FUTURE SELECTION)
PO	ENTRY PORTICO (TO FUTURE DETAILS)
PS1	PRIVACY SCREEN (TO FUTURE SELECTION)
PS2	PRIVACY SCREEN (TO FUTURE SELECTION)
PS3	PERFORATED METAL PRIVACY SCREENS (TO FUTURE SELECTION)
RP	RIVER PEBBLES
CONC.	ROOF WITH INSULATION AS REQUIRED)
RW	RENDERED WALL/ SELECTED PAINT FINISH
SC	SKYLIGHT (TO FUTURE DETAIL)
SK	SKYLIGHT TO FUTURE DETAILS
TC	TIMBER CLADDING (TO FUTURE SELECTION)
TL	TILE FLOORING (TO FUTURE SELECTION)

A	21.12.2016	ISSUE FOR DA
REVISION	DATE	DESCRIPTION

NOT FOR CONSTRUCTION

PROPOSED RESIDENTIAL DEVELOPMENT
23-27 SCHOFIELDS ROAD, SCHOFIELDS
PROJECT No.1518

For HOMEBUSH ONE PTY LTD



DA2302


GA ELEVATIONS & SECTIONS
CONSTRUCTION STAGE 3
BUILDING F & G
EAST & WEST ELEVATIONS

21-04-2016


PBD | ARCHITECTS

abn 36 147 035 550
P - (02) 9698 8140 E - info@pbdarchitects.com.au W - www.pbdarchitects.com.au
Level 2, 52 Albion Street, Surry Hills NSW 2010

Contractor to verify all dimensions on site before commencing work.
Copyright of designs shown hereon is retained by this office and authority is required for any reproduction.

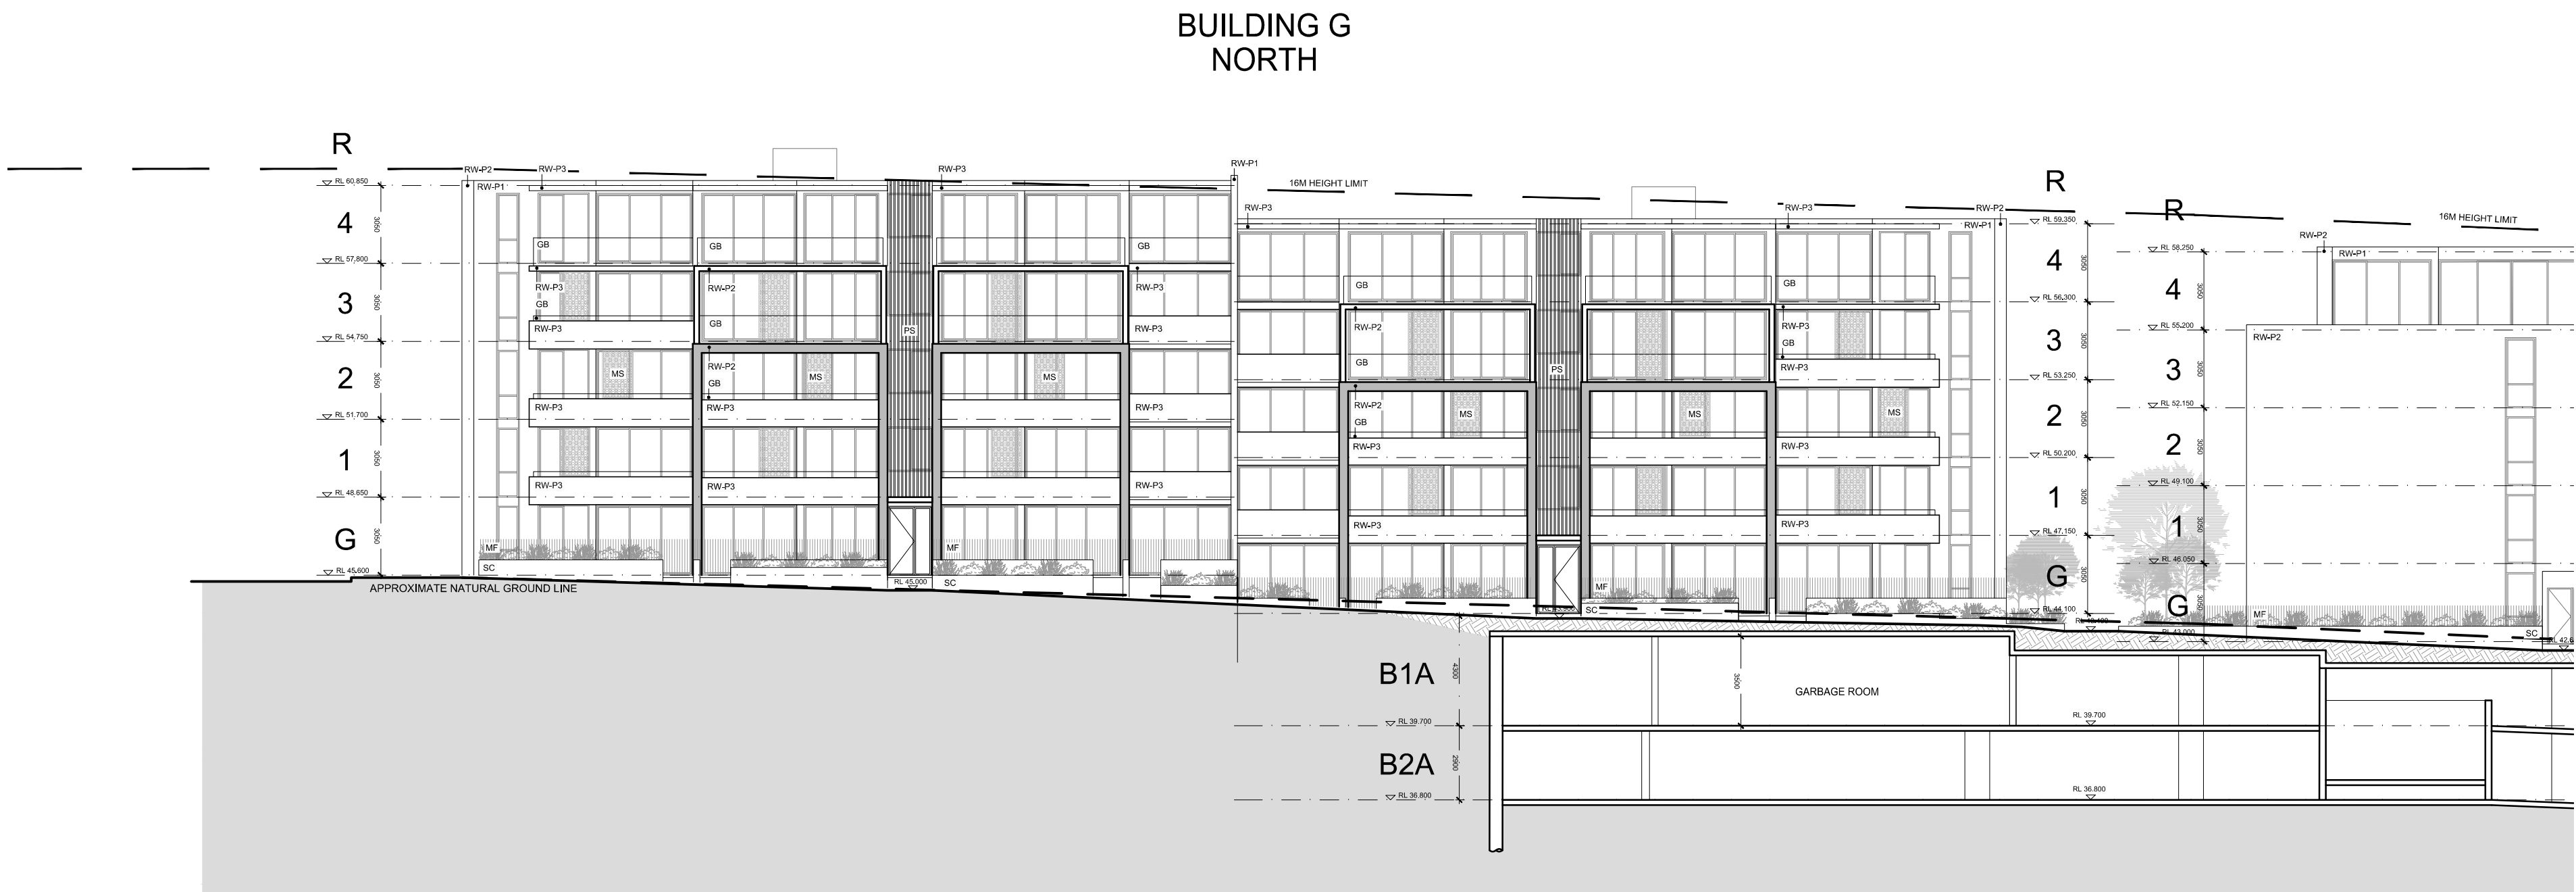

01 NORTH ELEVATION (BUILDING G)
SCALE 1:200 @ A1

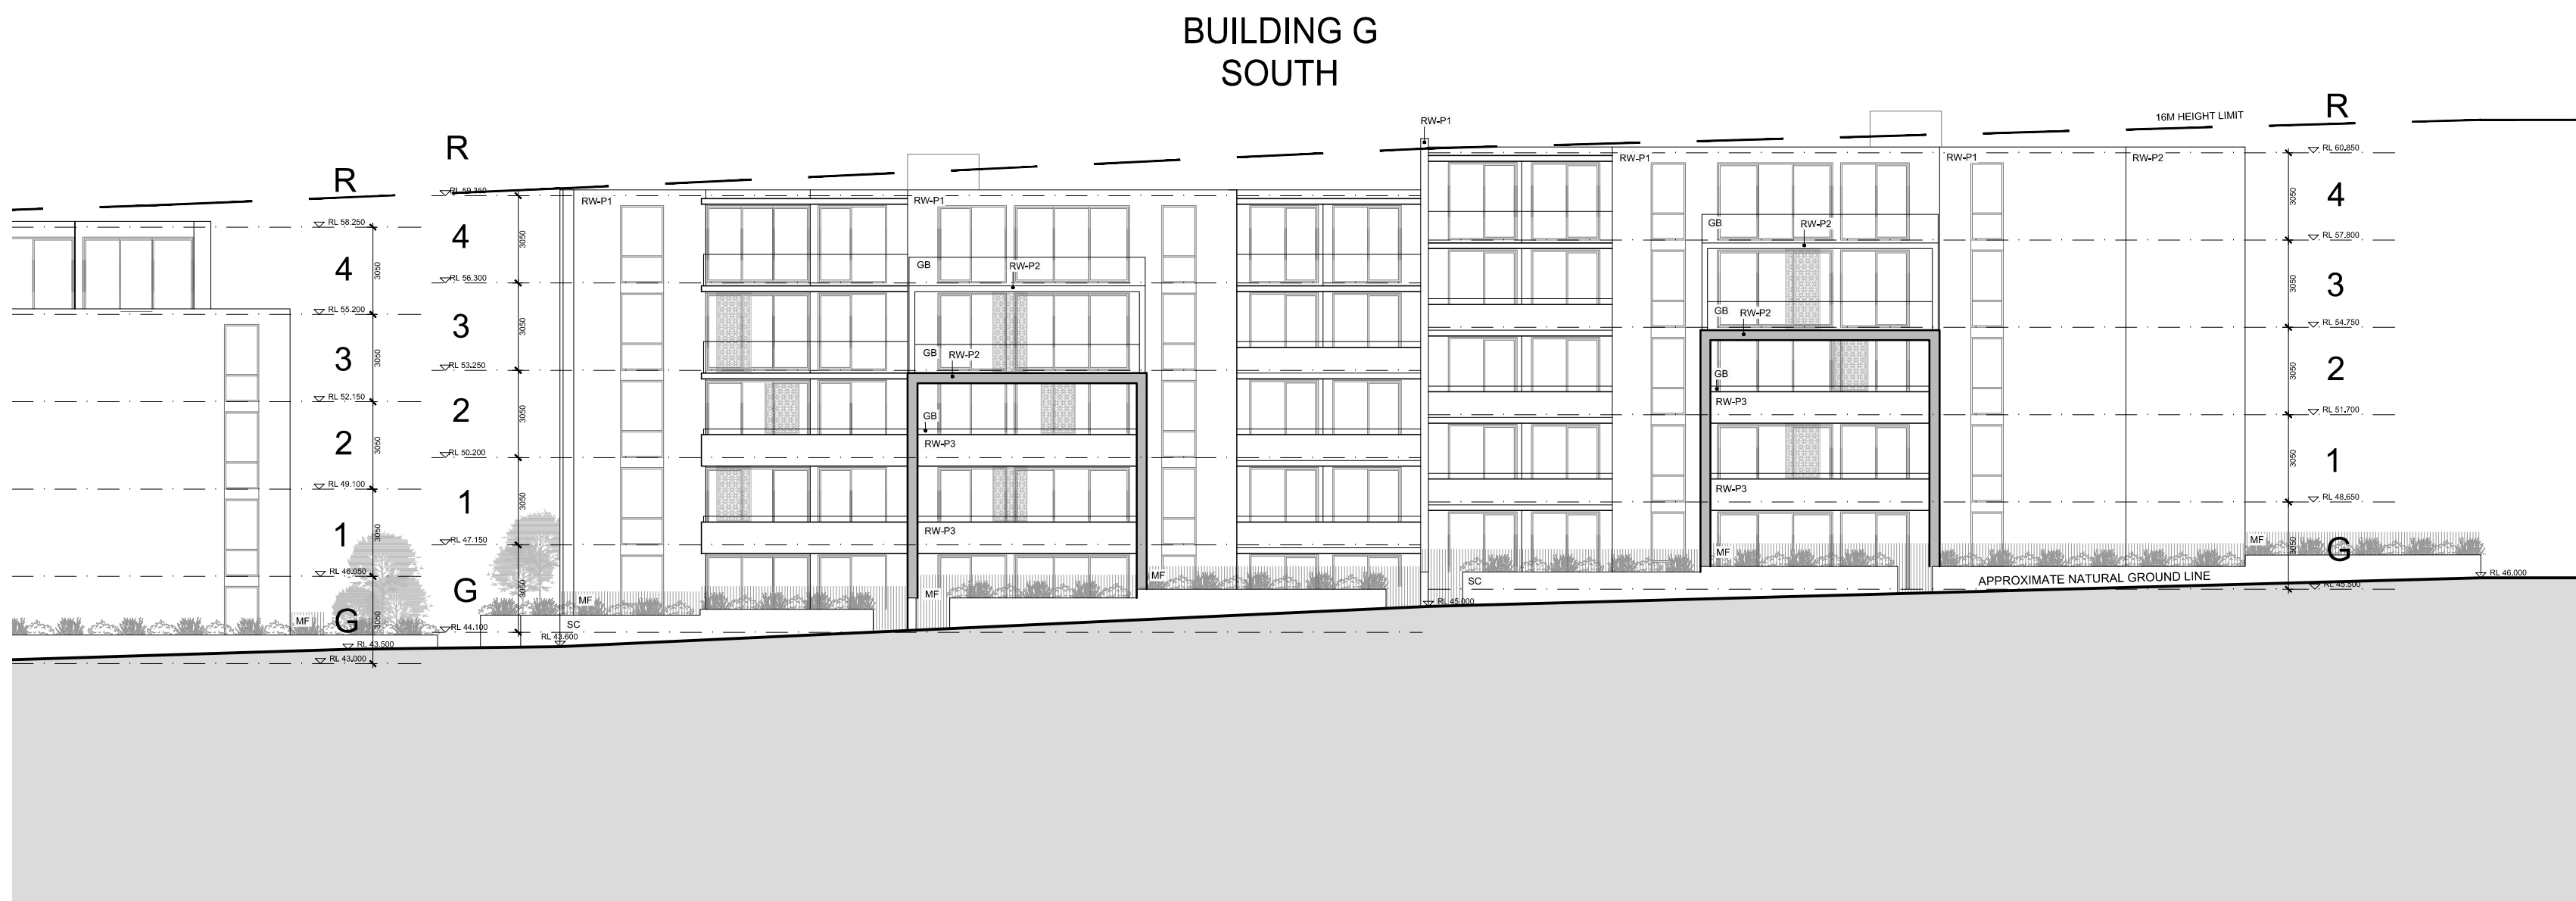

02 SOUTH ELEVATION (BUILDING G)
SCALE 1:200 @ A1

GENERAL NOTES:

- All work to comply with Building Code of Australia, requirements of relevant Statutory Authorities/ Local Government & relevant Australian Building Standards
- Contractor to verify all dimensions on site before commencing work- should a discrepancy be identified please confirm with Architect prior to proceeding (do not scale from drawings)
- Copyright of design shown hereon is retained by this office and authority is required for any reproduction
- When proprietary products are referred to, install in accordance with the manufacturers written instructions

LEGEND:

AW	AWNING (TO FUTURE DETAIL)
ELEC	ELECTRICAL SERVICES (TO FUTURE ENG'S DETAILS)
FS	FIRE STAIRS
FH	FIRE HYDRANT
FHR	FIRE HOSE REEL
GB	FRAMELESS TOUGHENED GLASS BALUSTRADE (TO BCA/ AUSTRALIAN STANDARDS)
HW	HIGHLIGHT WINDOW, SILL HEIGHT 1800MM AFFL ARCHITECTS DRAWINGS)
LS	LANDSCAPING (REFER TO LANDSCAPE ARCHITECTS DRAWINGS)
MA	MAINTENANCE ACCESS
MB	MAILBOX TO FUTURE DETAIL
MF	METAL FENCING (TO FUTURE SELECTION)
MS	PERFORATED METAL SCREEN (TO FUTURE DETAIL)
MV	MECHANICAL RISER (TBC BY CONSULTANT- PRELIMINARY LOCATION ONLY)
PB	PLANTER BOX (TO FUTURE DETAIL)
PC	PANEL CLADDING (TO FUTURE SELECTION)
PO	ENTRY PORTICO (TO FUTURE DETAILS)
PS1	PRIVACY SCREEN (TO FUTURE SELECTION)
PS2	PRIVACY SCREEN (TO FUTURE SELECTION)
PS3	PERFORATED METAL PRIVACY SCREENS (TO FUTURE SELECTION)
RP	RIVER PEBBLES
CONC.	ROOF WITH INSULATION AS REQUIRED)
RW	RENDERED WALL/ SELECTED PAINT FINISH
SC	STONE CLADDING (TO FUTURE DETAIL)
SK	SKYLIGHT TO FUTURE DETAILS
TC	TIMBER CLADDING (TO FUTURE SELECTION)
TL	TILE FLOORING (TO FUTURE SELECTION)

A	21.12.2016	ISSUE FOR DA
REVISION	DATE	DESCRIPTION

NOT FOR CONSTRUCTION

PROPOSED RESIDENTIAL DEVELOPMENT
23-27 SCHOFIELDS ROAD, SCHOFIELDS
PROJECT No.1518

For HOMEBUSH ONE PTY LTD



DA2303


GA ELEVATIONS & SECTIONS
CONSTRUCTION STAGE 3
BUILDING G
NORTH & SOUTH ELEVATIONS

21-04-2016


PBD | ARCHITECTS

abn 36 147 035 550
P - (02) 9698 8140 E - info@pbdarchitects.com.au W - www.pbdarchitects.com.au
Level 2, 52 Albion Street, Surry Hills NSW 2010

Contractor to verify all dimensions on site before commencing work.
Copyright of designs shown hereon is retained by this office and authority is required for any reproduction.

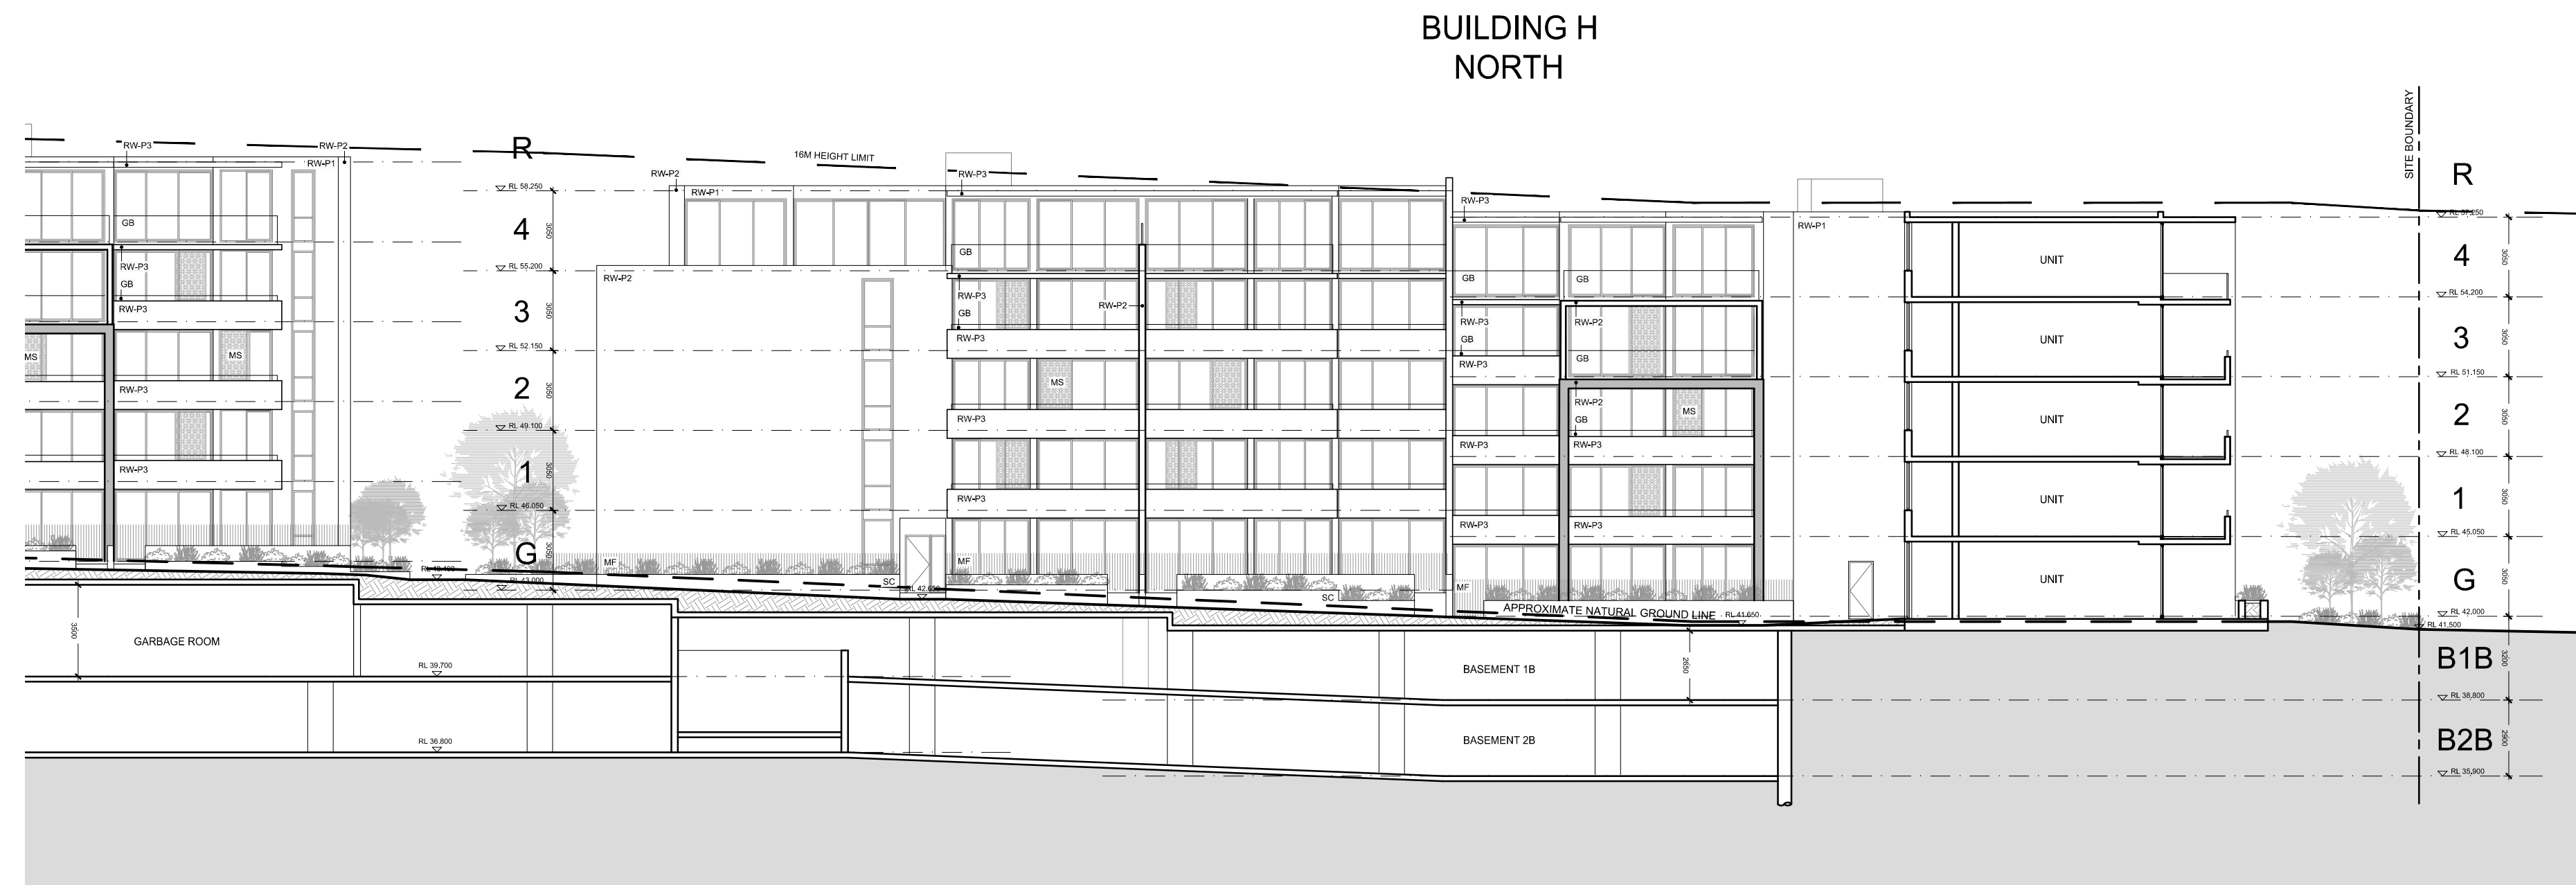

02 NORTH ELEVATION (BUILDING H)
SCALE 1:200 @ A1

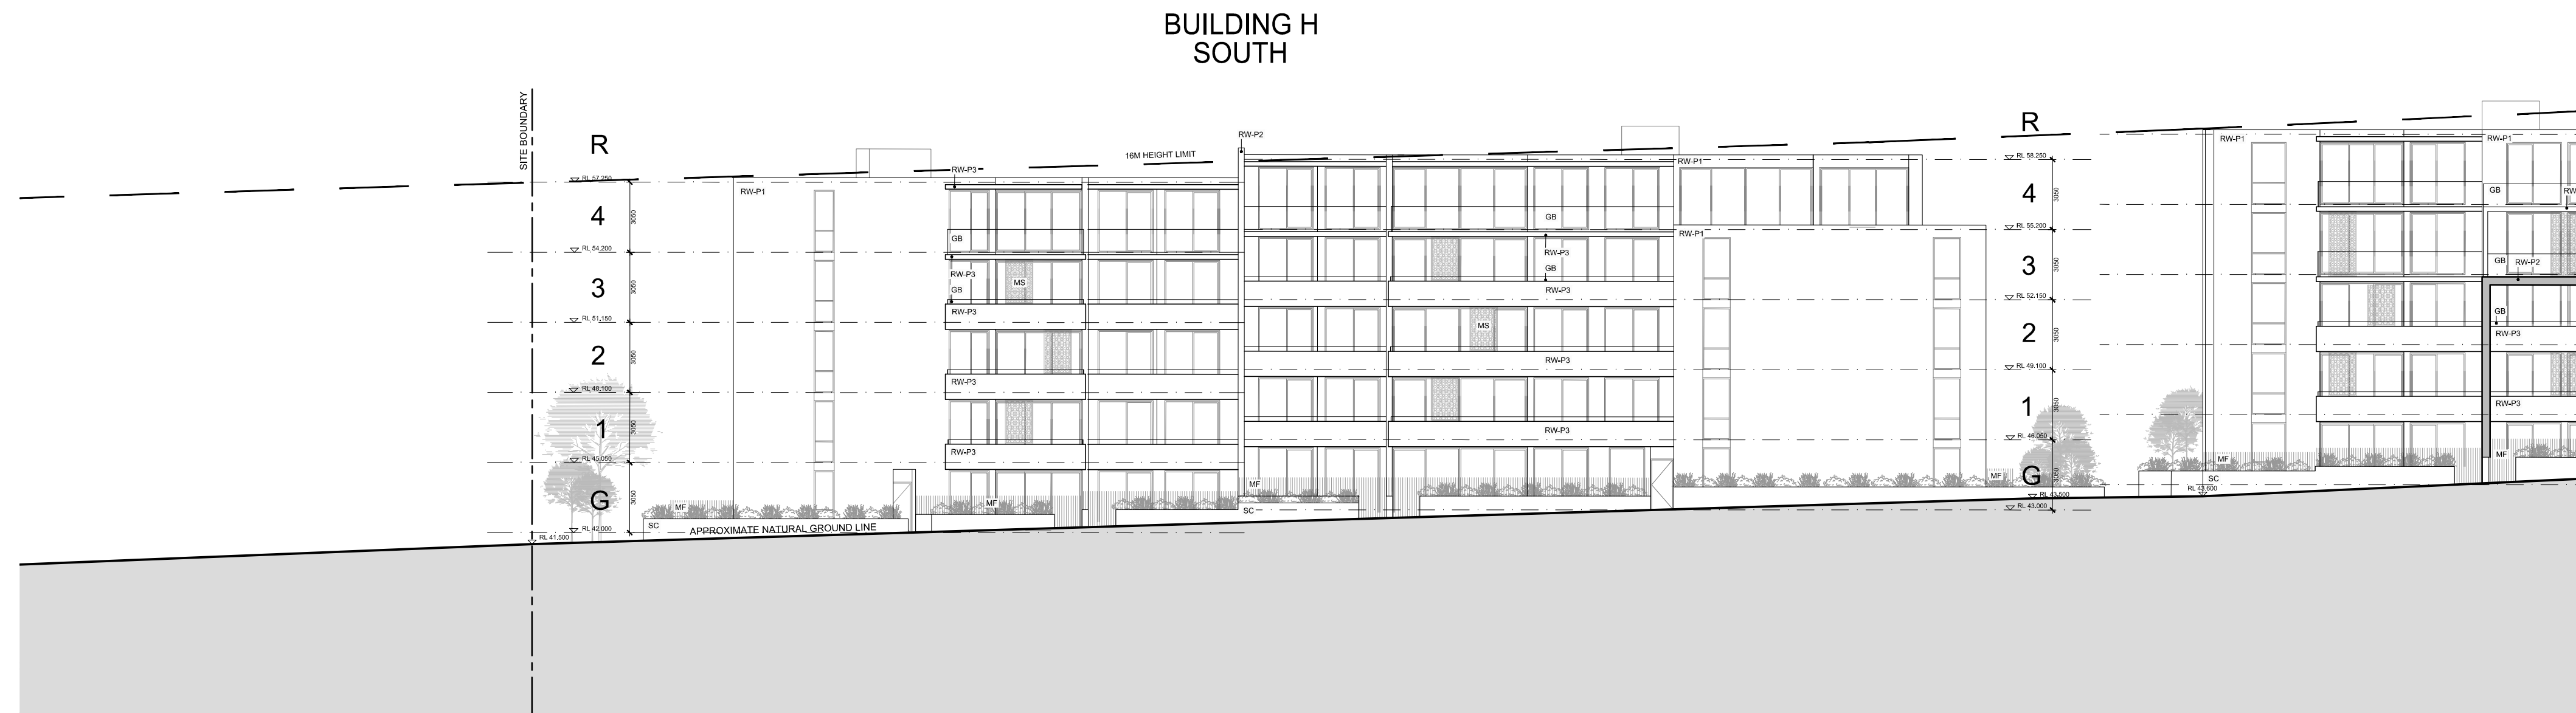

01 SOUTH ELEVATION (BUILDING H)
SCALE 1:200 @ A1

GENERAL NOTES:

- All work to comply with Building Code of Australia, requirements of relevant Statutory Authorities/ Local Government & relevant Australian Building Standards
- Contractor to verify all dimensions on site before commencing work- should a discrepancy be identified please confirm with Architect prior to proceeding (do not scale from drawings)
- Copyright of design shown hereon is retained by this office and authority is required for any reproduction
- When proprietary products are referred to, install in accordance with the manufacturers written instructions

LEGEND:

AW	AWNING (TO FUTURE DETAIL)
ELEC	ELECTRICAL SERVICES (TO FUTURE ENG'S DETAILS)
FS	FIRE STAIRS
FH	FIRE HYDRANT
FHR	FIRE HOSE REEL
GB	FRAMELESS TOUGHENED GLASS BALUSTRADE (TO BCA/ AUSTRALIAN STANDARDS)
HW	HIGHLIGHT WINDOW, SILL HEIGHT 1800MM AFFL ARCHITECTS DRAWINGS)
LS	LANDSCAPING (REFER TO LANDSCAPE ARCHITECTS DRAWINGS)
MA	MAINTENANCE ACCESS
MB	MAILBOX TO FUTURE DETAIL
MF	METAL FENCING (TO FUTURE SELECTION)
MS	PERFORATED METAL SCREEN (TO FUTURE DETAIL)
MV	MECHANICAL RISER (TBC BY CONSULTANT- PRELIMINARY LOCATION ONLY)
PB	PLANTER BOX (TO FUTURE DETAIL)
PC	PANEL CLADDING (TO FUTURE SELECTION)
PO	ENTRY PORTICO (TO FUTURE DETAILS)
PS1	PRIVACY SCREEN (TO FUTURE SELECTION)
PS2	PRIVACY SCREEN (TO FUTURE SELECTION)
PS3	PERFORATED METAL PRIVACY SCREENS (TO FUTURE SELECTION)
RP	RIVER PEBBLES
CONC.	ROOF WITH INSULATION AS REQUIRED)
RW	RENDERED WALL/ SELECTED PAINT FINISH
SC	STONE CLADDING (TO FUTURE DETAIL)
SK	SKYLIGHT TO FUTURE DETAILS
TC	TIMBER CLADDING (TO FUTURE SELECTION)
TL	TILE FLOORING (TO FUTURE SELECTION)

A	21.12.2016	ISSUE FOR DA
REVISION	DATE	DESCRIPTION

NOT FOR CONSTRUCTION

PROPOSED RESIDENTIAL DEVELOPMENT
23-27 SCHOFIELDS ROAD, SCHOFIELDS
PROJECT No.1518

For HOMEBUSH ONE PTY LTD

1:200 @ A1 0 4 SCALE 10m

DA2304


GA ELEVATIONS & SECTIONS
CONSTRUCTION STAGE 3
BUILDING H
NORTH & SOUTH ELEVATIONS

21-04-2016

PBD | ARCHITECTS

abn 36 147 035 550
P - (02) 9698 8140 E - info@pbdarchitects.com.au W - www.pbdarchitects.com.au
Level 2, 52 Albion Street, Surry Hills NSW 2010

Contractor to verify all dimensions on site before commencing work.
Copyright of designs shown hereon is retained by this office and authority is required for any reproduction.

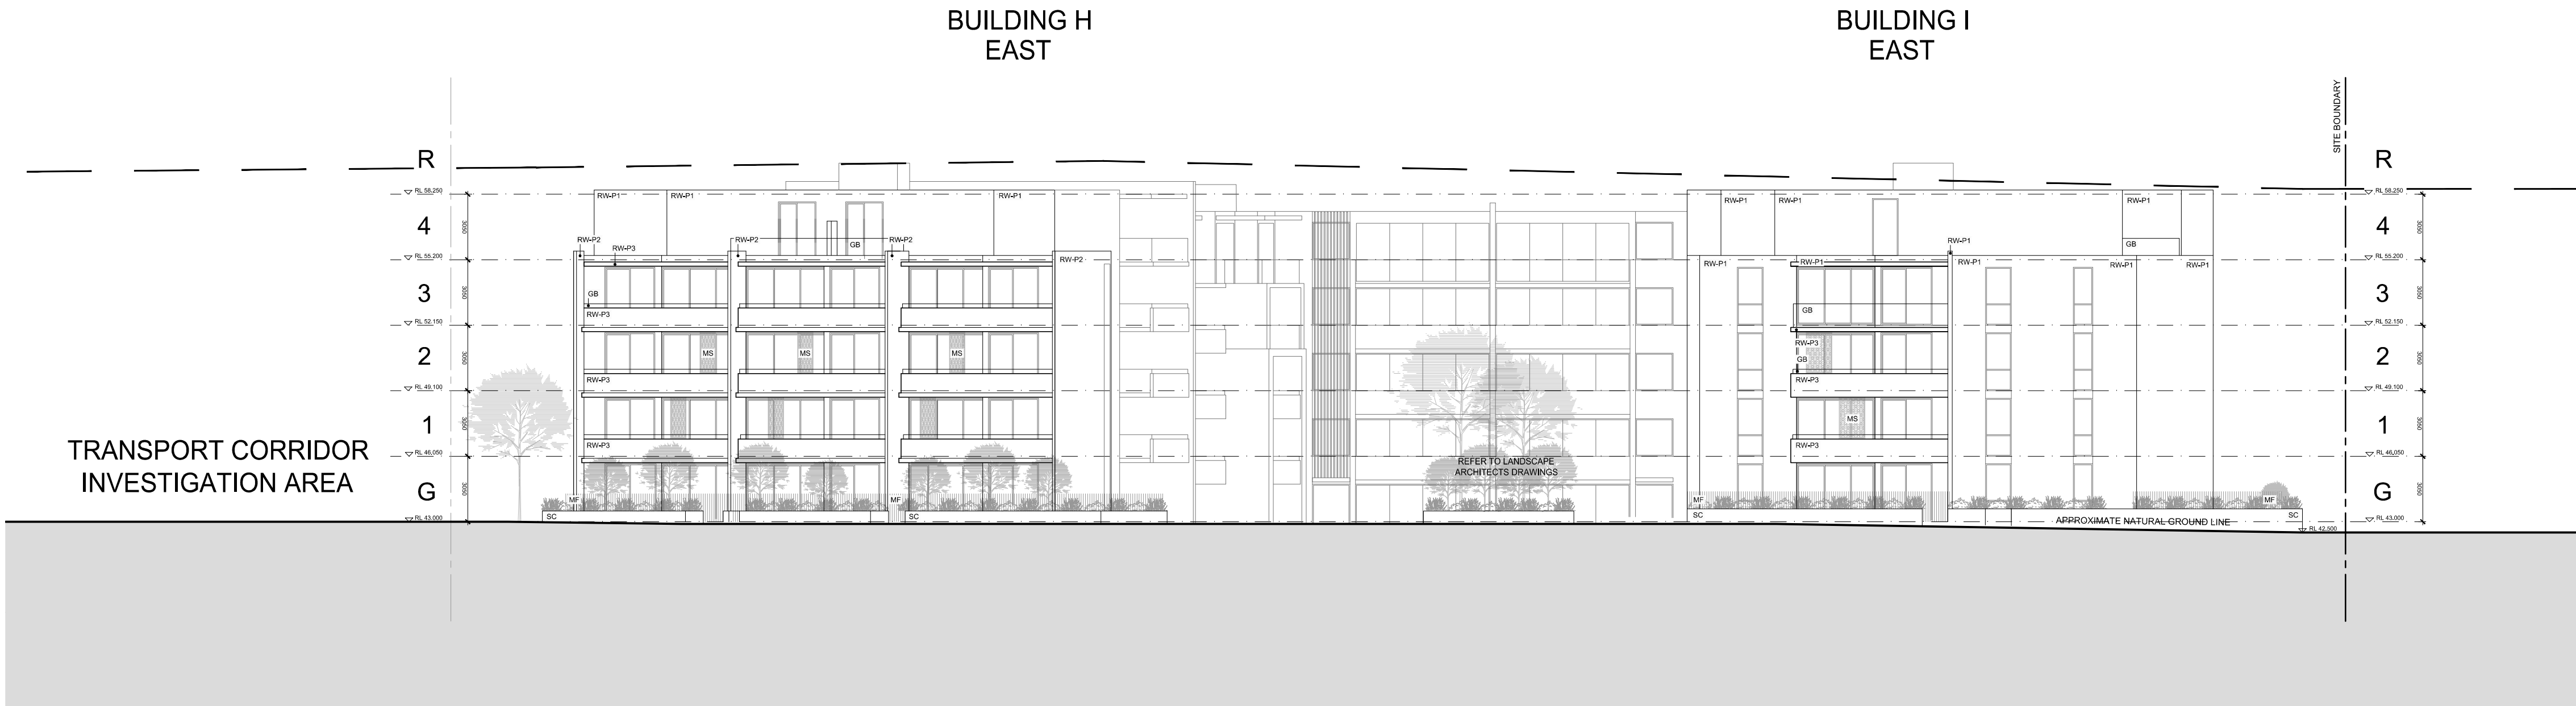

01 EAST ELEVATION (BUILDING H + I)
SCALE 1:200 @ A1



02 WEST ELEVATION (BUILDING H + I)
SCALE 1:200 @ A1

GENERAL NOTES:

- All work to comply with Building Code of Australia, requirements of relevant Statutory Authorities/ Local Government & relevant Australian Building Standards
- Contractor to verify all dimensions on site before commencing work- should a discrepancy be identified please confirm with Architect prior to proceeding (do not scale from drawings)
- Copyright of design shown hereon is retained by this office and authority is required for any reproduction
- When proprietary products are referred to, install in accordance with the manufacturers written instructions

LEGEND:

AW	AWNING (TO FUTURE DETAIL)
ELEC	ELECTRICAL SERVICES (TO FUTURE ENG'S DETAILS)
FS	FIRE STAIRS
FH	FIRE HYDRANT
FHR	FIRE HOSE REEL
GB	FRAMELESS TOUGHENED GLASS BALUSTRADE (TO BCA/ AUSTRALIAN STANDARDS)
HW	HIGHLIGHT WINDOW, SILL HEIGHT 1800MM AFFL.
LS	LANDSCAPING (REFER TO LANDSCAPE ARCHITECTS DRAWINGSS)
MA	MAINTENANCE ACCESS
MB	MAILBOX TO FUTURE DETAIL
MF	METAL FENCING (TO FUTURE SELECTION)
MS	PERFORATED METAL SCREEN (TO FUTURE DETAIL)
MV	MECHANICAL RISER (TBC BY CONSULTANT- PRELIMINARY LOCATION ONLY)
PB	PLANTER BOX (TO FUTURE DETAIL)
PC	PANEL CLADDING (TO FUTURE SELECTION)
PO	ENTRY PORTICO (TO FUTURE DETAILS)
PS1	PRIVACY SCREEN (TO FUTURE SELECTION)
PS2	PRIVACY SCREEN (TO FUTURE SELECTION)
PS3	PERFORATED METAL PRIVACY SCREENS (TO FUTURE SELECTION)
RP	RIVER PEBBLES
CONC.	ROOF WITH INSULATION AS REQUIRED)
RW	RENDERED WALL/ SELECTED PAINT FINISH
SC	STONE CLADDING (TO FUTURE DETAIL)
SK	SKYLIGHT TO FUTURE DETAILS
TC	TIMBER CLADDING (TO FUTURE SELECTION)
TL	TILE FLOORING (TO FUTURE SELECTION)

A	21.12.2016	ISSUE FOR DA
REVISION	DATE	DESCRIPTION

NOT FOR CONSTRUCTION

PROPOSED RESIDENTIAL DEVELOPMENT
23-27 SCHOFIELDS ROAD, SCHOFIELDS
PROJECT No.1518

For HOMEBUSH ONE PTY LTD



DA2305


GA ELEVATIONS & SECTIONS
CONSTRUCTION STAGE 3
BUILDING H & I
EAST & WEST ELEVATIONS

21-04-2016


PBD | ARCHITECTS

abn 36 147 035 550
P - (02) 9698 8140 E - info@pbdarchitects.com.au W - www.pbdarchitects.com.au
Level 2, 52 Albion Street, Surry Hills NSW 2010

Contractor to verify all dimensions on site before commencing work.
Copyright of designs shown hereon is retained by this office and authority is required for any reproduction.

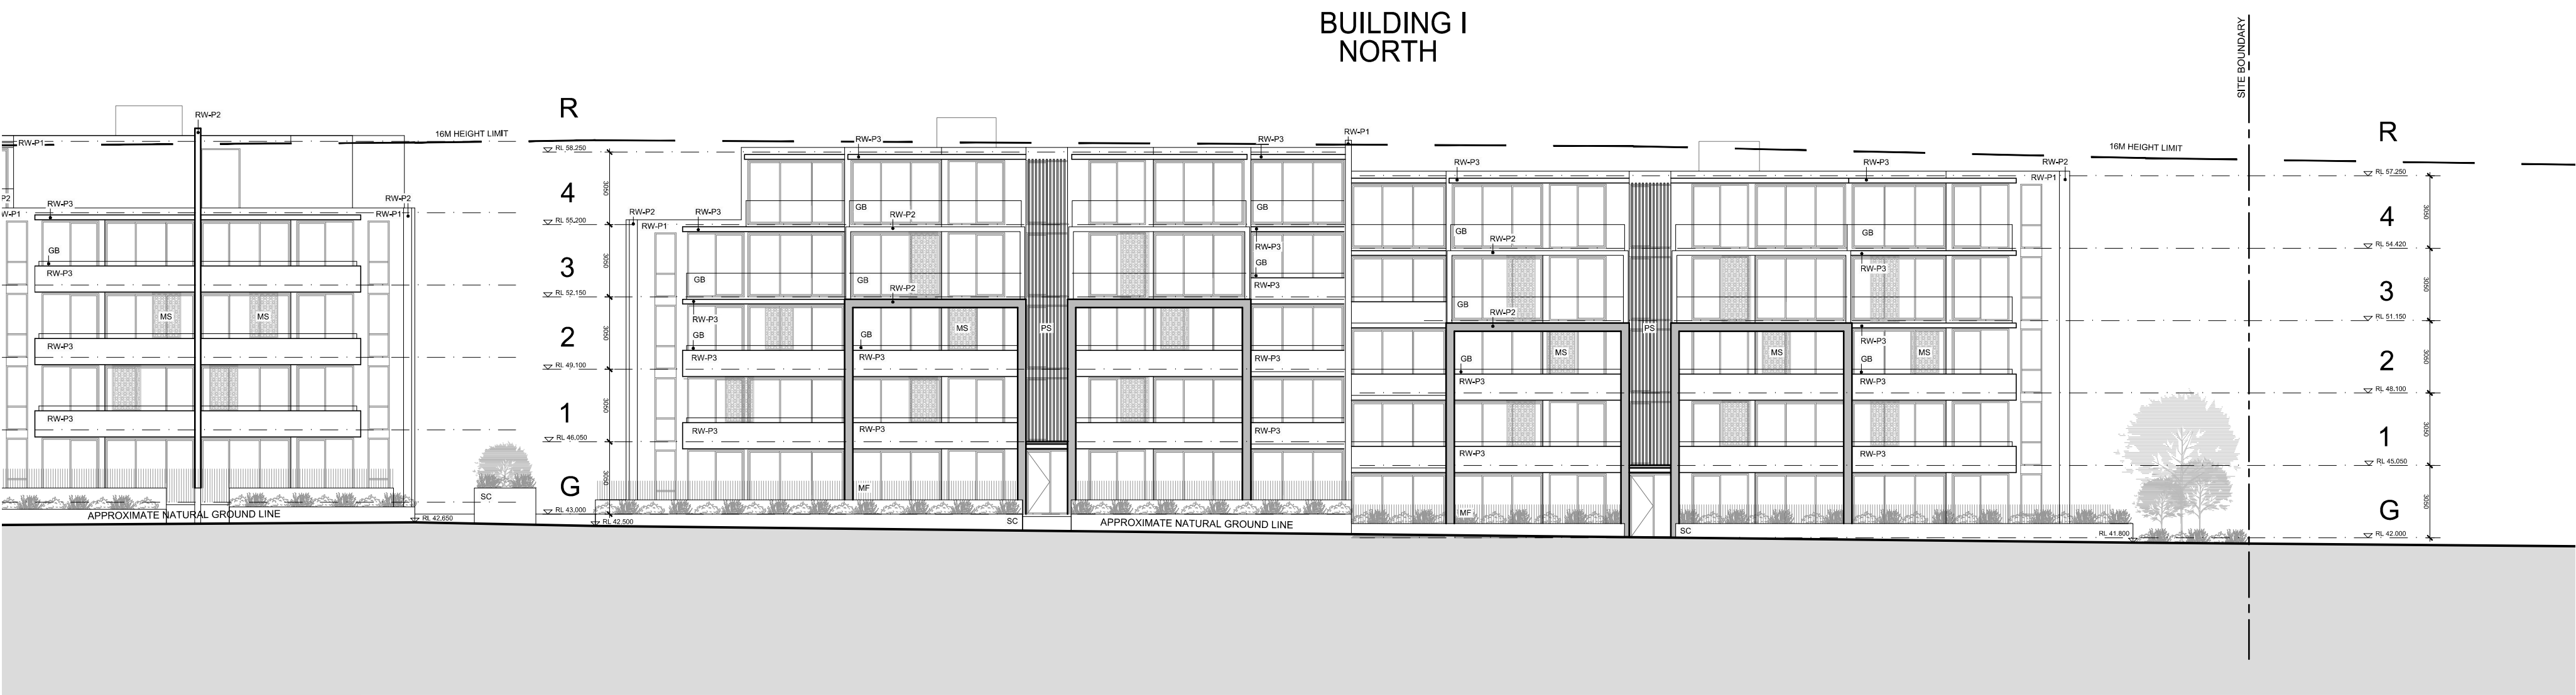

01 NORTH ELEVATION (BUILDING I)
SCALE 1:200 @ A1

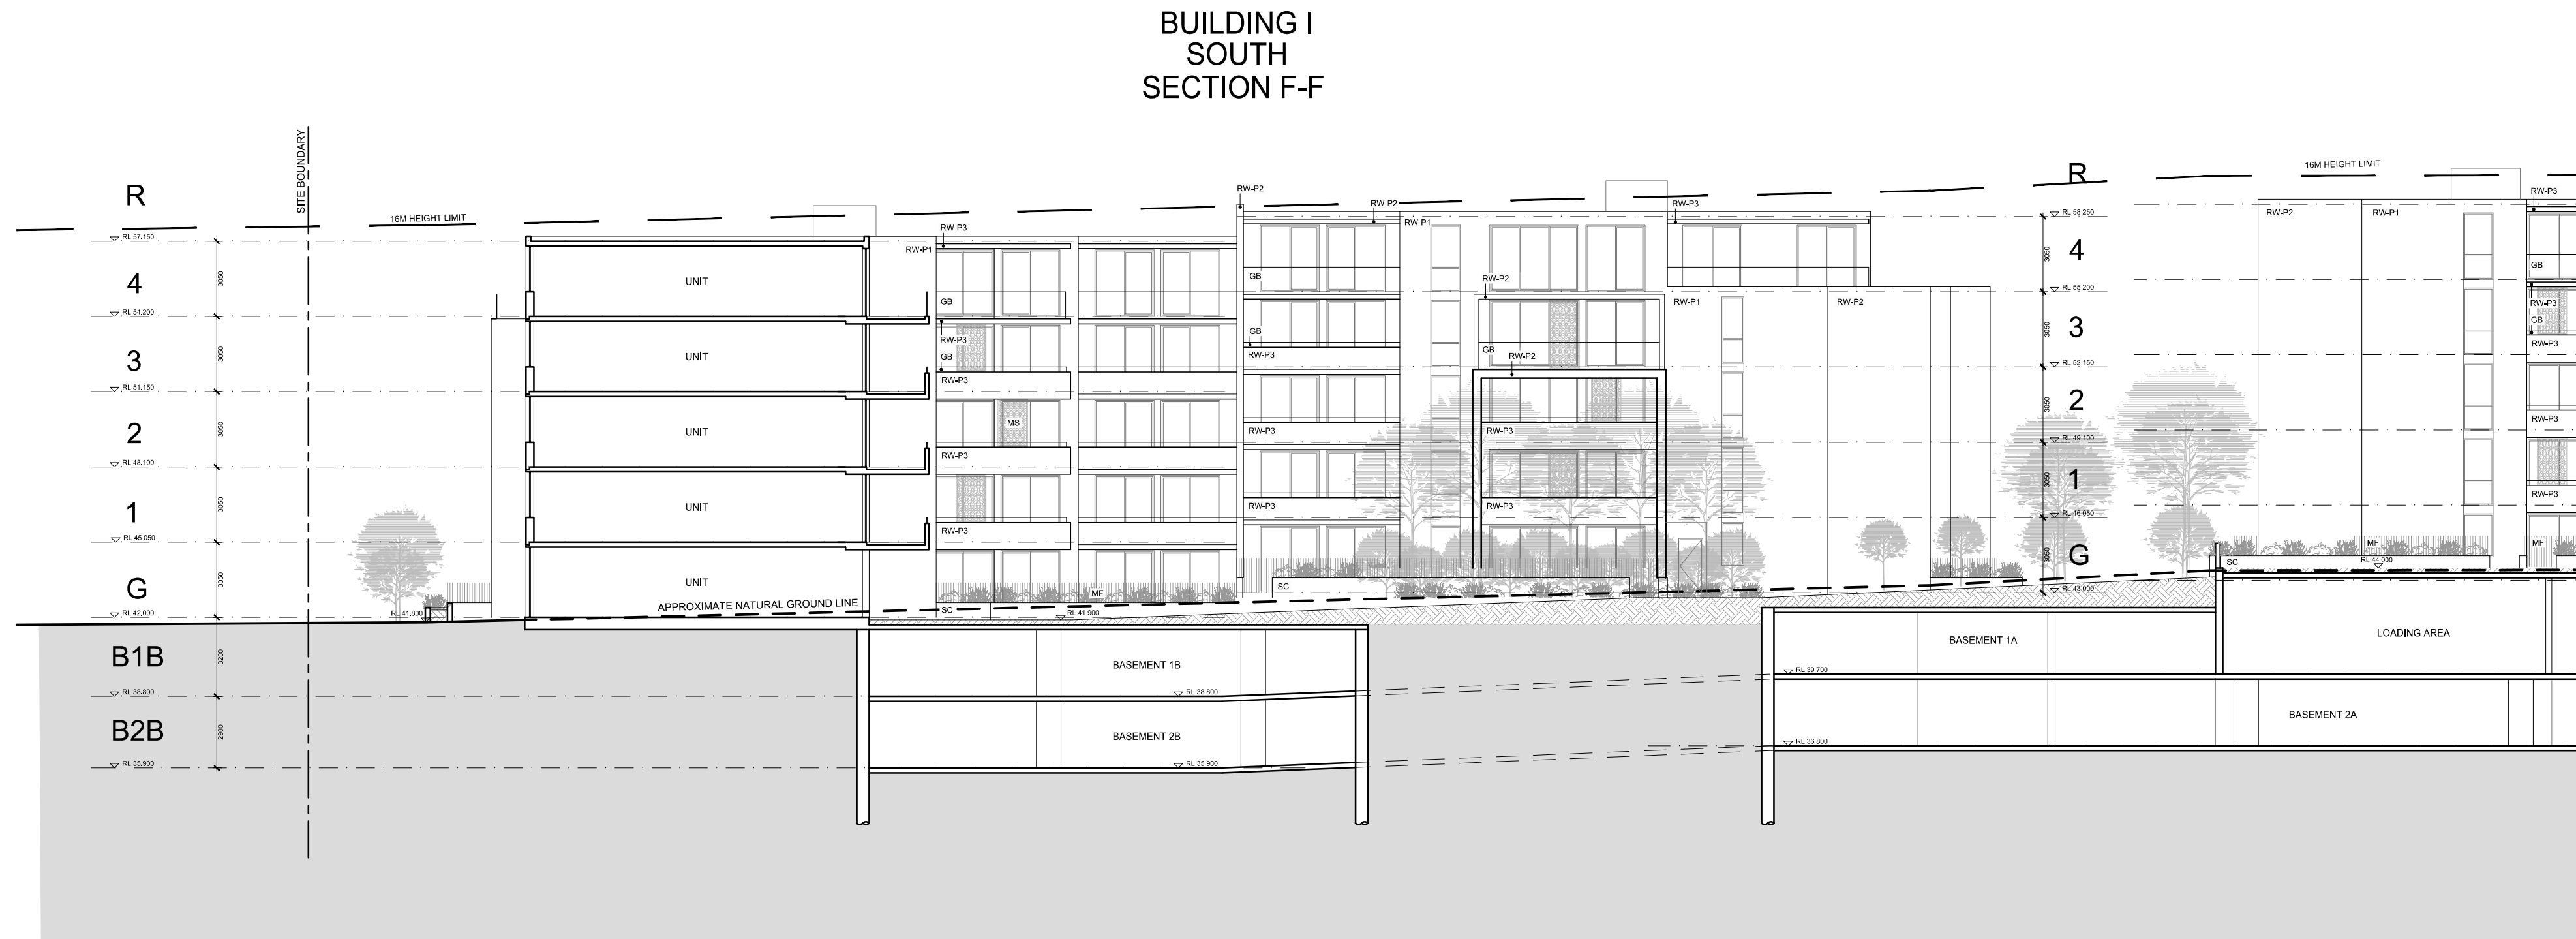

02 SECTION F-F (BUILDING I)
SCALE 1:200 @ A1

GENERAL NOTES:

- All work to comply with Building Code of Australia, requirements of relevant Statutory Authorities/ Local Government & relevant Australian Building Standards
- Contractor to verify all dimensions on site before commencing work- should a discrepancy be identified please confirm with Architect prior to proceeding (do not scale from drawings)
- Copyright of design shown hereon is retained by this office and authority is required for any reproduction
- When proprietary products are referred to, install in accordance with the manufacturers written instructions

LEGEND:

AW	AWNING (TO FUTURE DETAIL)
ELEC	ELECTRICAL SERVICES (TO FUTURE ENG'S DETAILS)
FS	FIRE STAIRS
FH	FIRE HYDRANT
FHR	FIRE HOSE REEL
GB	FRAMELESS TOUGHENED GLASS BALUSTRADE (TO BCA/ AUSTRALIAN STANDARDS)
HW	HIGHLIGHT WINDOW, SILL HEIGHT 1800MM AFFL
LS	LANDSCAPING (REFER TO LANDSCAPE ARCHITECTS DRAWINGS)
MA	MAINTENANCE ACCESS
MB	MAILBOX TO FUTURE DETAIL
MF	METAL FENCING (TO FUTURE SELECTION)
MS	PERFORATED METAL SCREEN (TO FUTURE DETAIL)
MV	MECHANICAL RISER (TBC BY CONSULTANT- PRELIMINARY LOCATION ONLY)
PB	PLANTER BOX (TO FUTURE DETAIL)
PC	PANEL CLADDING (TO FUTURE SELECTION)
PO	ENTRY PORTICO (TO FUTURE DETAILS)
PS1	PRIVACY SCREEN (TO FUTURE SELECTION)
PS2	PRIVACY SCREEN (TO FUTURE SELECTION)
PS3	PERFORATED METAL PRIVACY SCREENS (TO FUTURE SELECTION)
RP	RIVER PEBBLES
CONC.	ROOF WITH INSULATION AS REQUIRED)
RW	RENDERED WALL/ SELECTED PAINT FINISH
SC	STONE CLADDING (TO FUTURE DETAIL)
SK	SKYLIGHT TO FUTURE DETAILS
TC	TIMBER CLADDING (TO FUTURE SELECTION)
TL	TILE FLOORING (TO FUTURE SELECTION)

A	21.12.2016	ISSUE FOR DA
REVISION	DATE	DESCRIPTION

NOT FOR CONSTRUCTION

PROPOSED RESIDENTIAL DEVELOPMENT
23-27 SCHOFIELDS ROAD, SCHOFIELDS
PROJECT No.1518

For HOMEBUSH ONE PTY LTD

1:200 @ A1 0 4 SCALE 10m


DA2306

GA ELEVATIONS & SECTIONS
CONSTRUCTION STAGE 3
BUILDING I
NORTH ELEVATION & SECTION F-F
21-04-2016

PBD | ARCHITECTS

abn 36 147 035 550
P - (02) 9698 8140 E - info@pbdarchitects.com.au W - www.pbdarchitects.com.au
Level 2, 52 Albion Street, Surry Hills NSW 2010

Contractor to verify all dimensions on site before commencing work.
Copyright of designs shown hereon is retained by this office and authority is required for any reproduction.

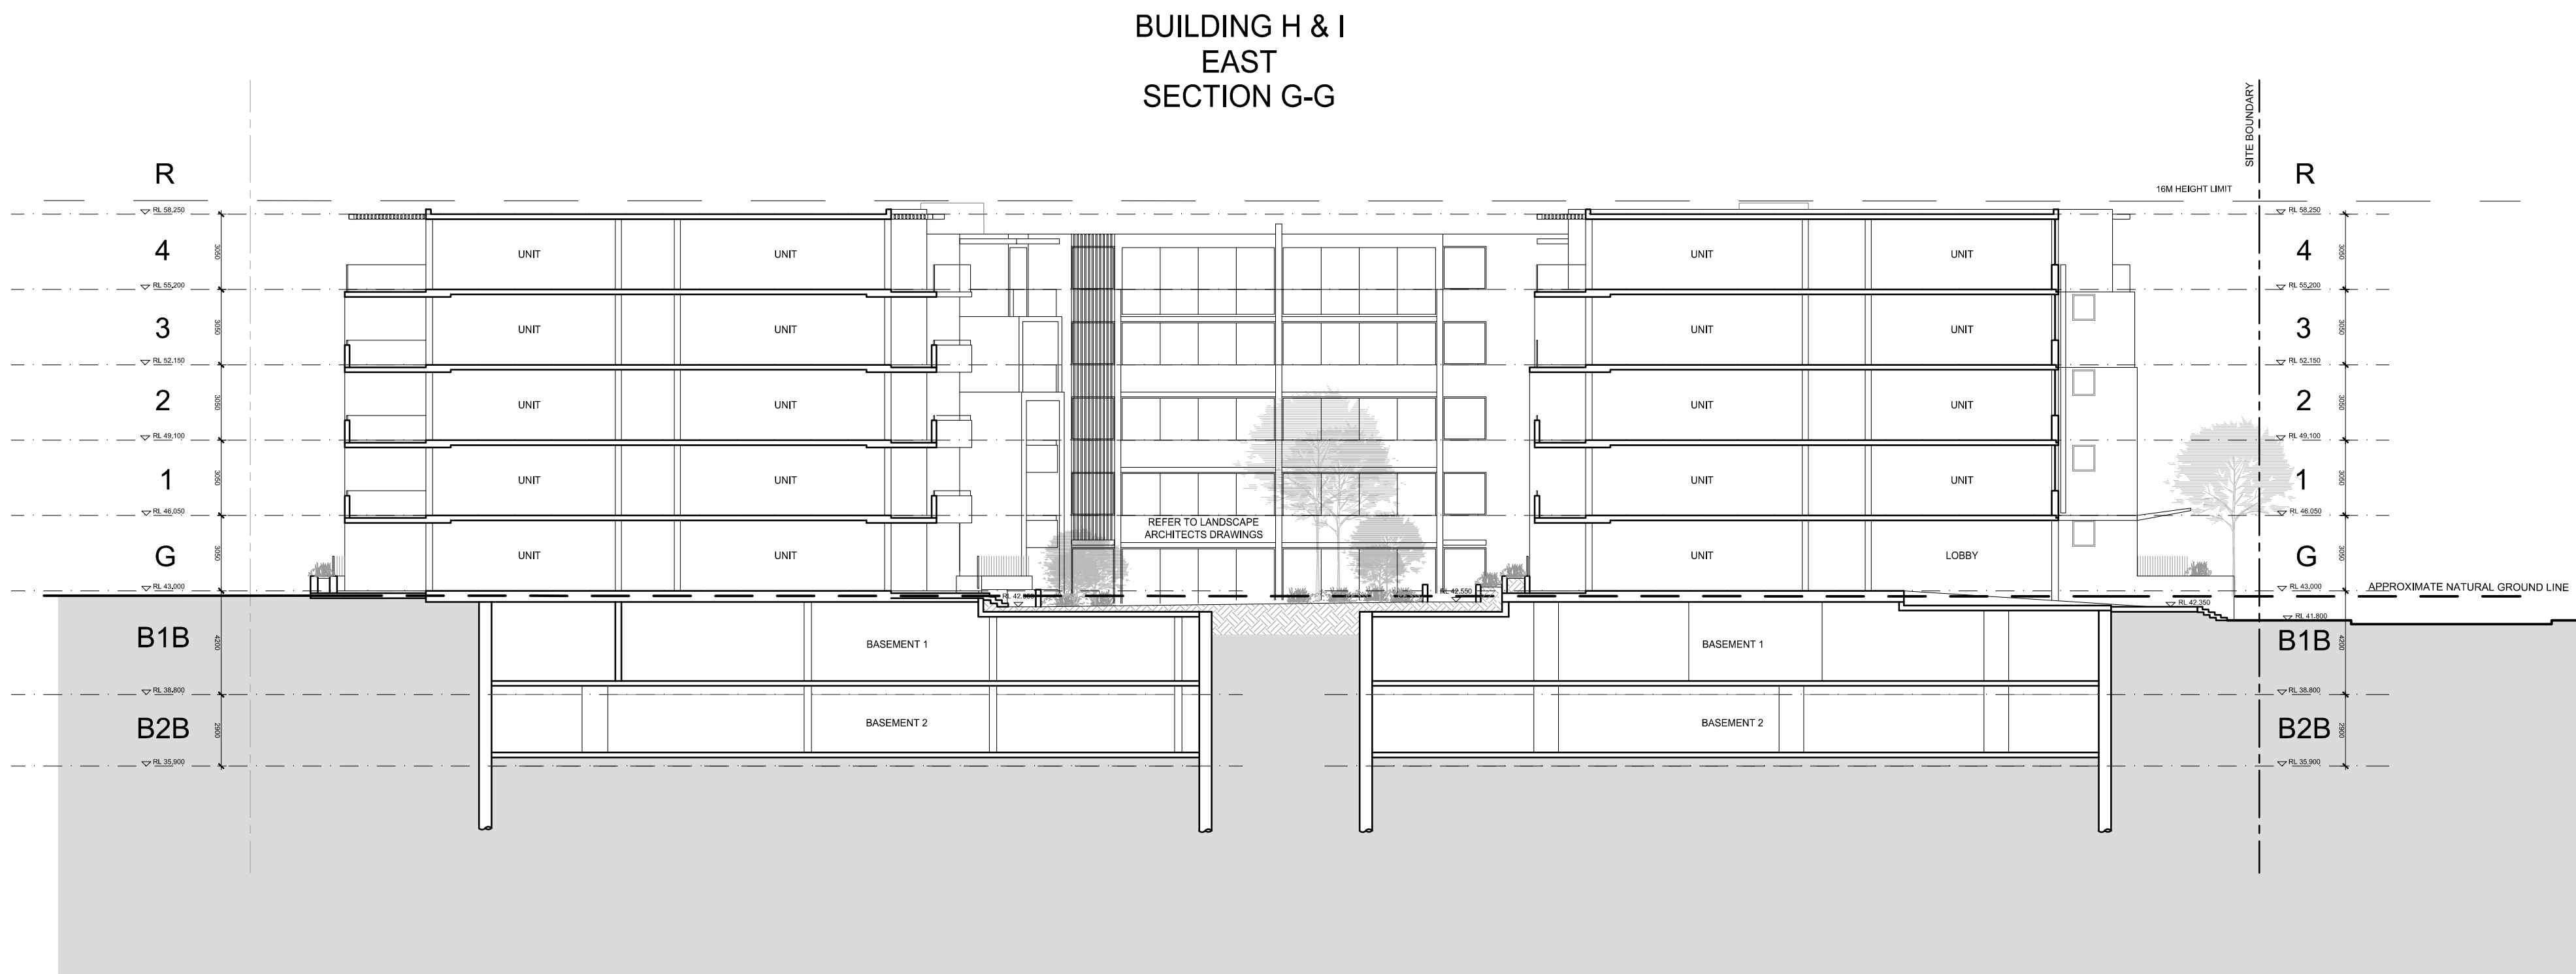

01 SECTION G-G (BUILDING H&I)
SCALE 1:200 @ A1

GENERAL NOTES:

- All work to comply with Building Code of Australia, requirements of relevant Statutory Authorities/ Local Government & relevant Australian Building Standards
- Contractor to verify all dimensions on site before commencing work- should a discrepancy be identified please confirm with Architect prior to proceeding (do not scale from drawings)
- Copyright of design shown hereon is retained by this office and authority is required for any reproduction
- When proprietary products are referred to, install in accordance with the manufacturers written instructions

LEGEND:

AW	AWNING (TO FUTURE DETAIL)
ELEC	ELECTRICAL SERVICES (TO FUTURE ENG'S DETAILS)
FS	FIRE STAIRS
FH	FIRE HYDRANT
FHR	FIRE HOSE REEL
GB	FRAMELESS TOUGHENED GLASS BALUSTRADE (TO BCA/ AUSTRALIAN STANDARDS)
HW	HIGHLIGHT WINDOW, SILL HEIGHT 1800MM AFFL
LS	LANDSCAPING (REFER TO LANDSCAPE ARCHITECTS DRAWINGS)
MA	MAINTENANCE ACCESS
MB	MAILBOX TO FUTURE DETAIL
MF	METAL FENCING (TO FUTURE SELECTION)
MS	PERFORATED METAL SCREEN (TO FUTURE DETAIL)
MV	MECHANICAL RISER (TBC BY CONSULTANT- PRELIMINARY LOCATION ONLY)
PB	PLANTER BOX (TO FUTURE DETAIL)
PC	PANEL CLADDING (TO FUTURE SELECTION)
PO	ENTRY PORTICO (TO FUTURE DETAILS)
PS1	PRIVACY SCREEN (TO FUTURE SELECTION)
PS2	PRIVACY SCREEN (TO FUTURE SELECTION)
PS3	PERFORATED METAL PRIVACY SCREENS (TO FUTURE SELECTION)
RP	RIVER PEBBLES
CONC.	ROOF WITH INSULATION AS REQUIRED)
RW	RENDERED WALL/ SELECTED PAINT FINISH
SC	STONE CLADDING (TO FUTURE DETAIL)
SK	SKYLIGHT TO FUTURE DETAILS
TC	TIMBER CLADDING (TO FUTURE SELECTION)
TL	TILE FLOORING (TO FUTURE SELECTION)

A	21.12.2016	ISSUE FOR DA
REVISION	DATE	DESCRIPTION

NOT FOR CONSTRUCTION

PROPOSED RESIDENTIAL DEVELOPMENT
23-27 SCHOFIELDS ROAD, SCHOFIELDS
PROJECT No.1518

For HOMEBUSH ONE PTY LTD

1:200 @ A1 0 4 SCALE 10m
DA2307

GA ELEVATIONS & SECTIONS
CONSTRUCTION STAGE 3
BUILDING H&I
SECTION G-G

21-04-2016

PBD | ARCHITECTS

abn 36 147 035 550
P - (02) 9698 8140 E - info@pbdarchitects.com.au W - www.pbdarchitects.com.au
Level 2, 52 Albion Street, Surry Hills NSW 2010

Contractor to verify all dimensions on site before commencing work.
Copyright of designs shown hereon is retained by this office and authority is required for any reproduction.