

MULTI RESIDENTIAL DEVELOPMENT

202 BYRON ROAD, LEPPINGTON

CIVIL DA WORKS

NOTE:


- THE FOLLOWING INSPECTIONS MUST BE COMPLETED BY ADG ENGINEERS BEFORE ENGINEERING CERTIFICATION WILL BE ISSUED.
- a) STORMWATER BACKFILL PRIOR TO PAVEMENT
 - b) PAVEMENT SUBGRADE
 - c) PAVEMENT REINFORCING
 - d) PAVEMENT PRIOR TO SEALING
 - e) RETAINING WALL FOOTING REINFORCING
 - f) RETAINING WALL BLOCK WORK PRIOR TO CORE FILL
 - g) BIO-RETENTION TRENCH PRIOR TO PLACEMENT OF FILTER MEDIA & BACKFILL MATERIAL
 - h) ANY OTHER INSPECTION AS SPECIFIED BY LOCAL COUNCIL

GENERAL NOTES

- G1. ALL WORKS TO BE CONSTRUCTED IN ACCORDANCE WITH CAMDEN COUNCIL DEVELOPMENT GUIDELINES, ASSOCIATED STANDARD DRAWINGS & SPECIFICATIONS U.N.O.
- G2. EXISTING SERVICES HAVE BEEN PLOTTED FROM SUPPLIED DATA AND AS SUCH THEIR ACCURACY CANNOT BE GUARANTEED. IT IS THE RESPONSIBILITY OF THE CONTRACTOR TO ESTABLISH THE LOCATION AND LEVEL OF ALL EXISTING SERVICES PRIOR TO THE COMMENCEMENT OF ANY WORK. ANY DISCREPANCIES SHALL BE REPORTED TO THE SUPERINTENDENT.
- G3. ON COMPLETION OF SERVICES INSTALLATION, ALL DISTURBED AREAS SHALL BE RESTORED TO ORIGINAL LEVEL, INCLUDING KERBS, FOOTPATHS, CONCRETE AREAS, GRAVEL AREAS, GRASSED AREAS AND ROAD PAVEMENTS.
- G4. CONTRACTOR SHALL BE RESPONSIBLE FOR REPAIR OF ANY DAMAGE TO COUNCIL'S INFRASTRUCTURE. SUCH REPAIR OR REINSTATEMENT TO BE CARRIED OUT IMMEDIATELY TO THE SATISFACTION OF LOCAL COUNCIL.
- G5. CONTRACTOR TO UNDERTAKE ALL WORKS IN ACCORDANCE WITH ALL WORKPLACE HEALTH AND SAFETY REQUIREMENTS.
- G6. WHERE ANY EXCAVATION OR CONSTRUCTION WORKS ARE TO BE IN CLOSE PROXIMITY TO NEIGHBOURING LOT BOUNDARIES OR INFRASTRUCTURE, CONTRACTOR TO ALLOW IN SCOPE OF WORKS TO PROVIDE ALL MEASURE NECESSARY TO ENSURE THE INTEGRITY OF EXISTING BOUNDARIES AND INFRASTRUCTURE. THIS MAY INCLUDE THE USE OF LOW VIBRATION EQUIPMENT, TRENCH SHORING ETC AS REQUIRED.
- G7. PRIOR TO THE CONTRACTOR COMMENCING ANY WORKS DETAILED ON THESE DRAWINGS, THE CONTRACTOR IS TO NOTIFY ADG ENGINEERS (AUST) PTY LTD AND RECEIVE WRITTEN CONFIRMATION THAT WORKS CAN COMMENCE
- G8. CONTRACTOR TO PROVIDE AS CONSTRUCTED DRAWINGS FOR ALL CONSTRUCTED WORKS IN ACCORDANCE WITH LOCAL GOVERNMENT REQUIREMENTS. UNLESS OTHERWISE ADVISED BY ADG ENGINEERS.
- G9. CONTRACTOR TO UNDERTAKE ALL WORKS IN ACCORDANCE WITH OPW APPROVALS BY COUNCIL.
- G10. DRAWINGS TO BE READ IN CONJUNCTION WITH THE FOLLOWING CONSULTANTS DRAWINGS:
ARCHITECT - ROTHES LOWMAN
HYDRAULICS - ACOR CONSULTANTS
STRUCTURAL - ADG ENGINEERS
ELECTRICAL -
COMMUNICATIONS -
LANDSCAPING - GROUNDINK

LOCALITY PLAN

NOT TO SCALE

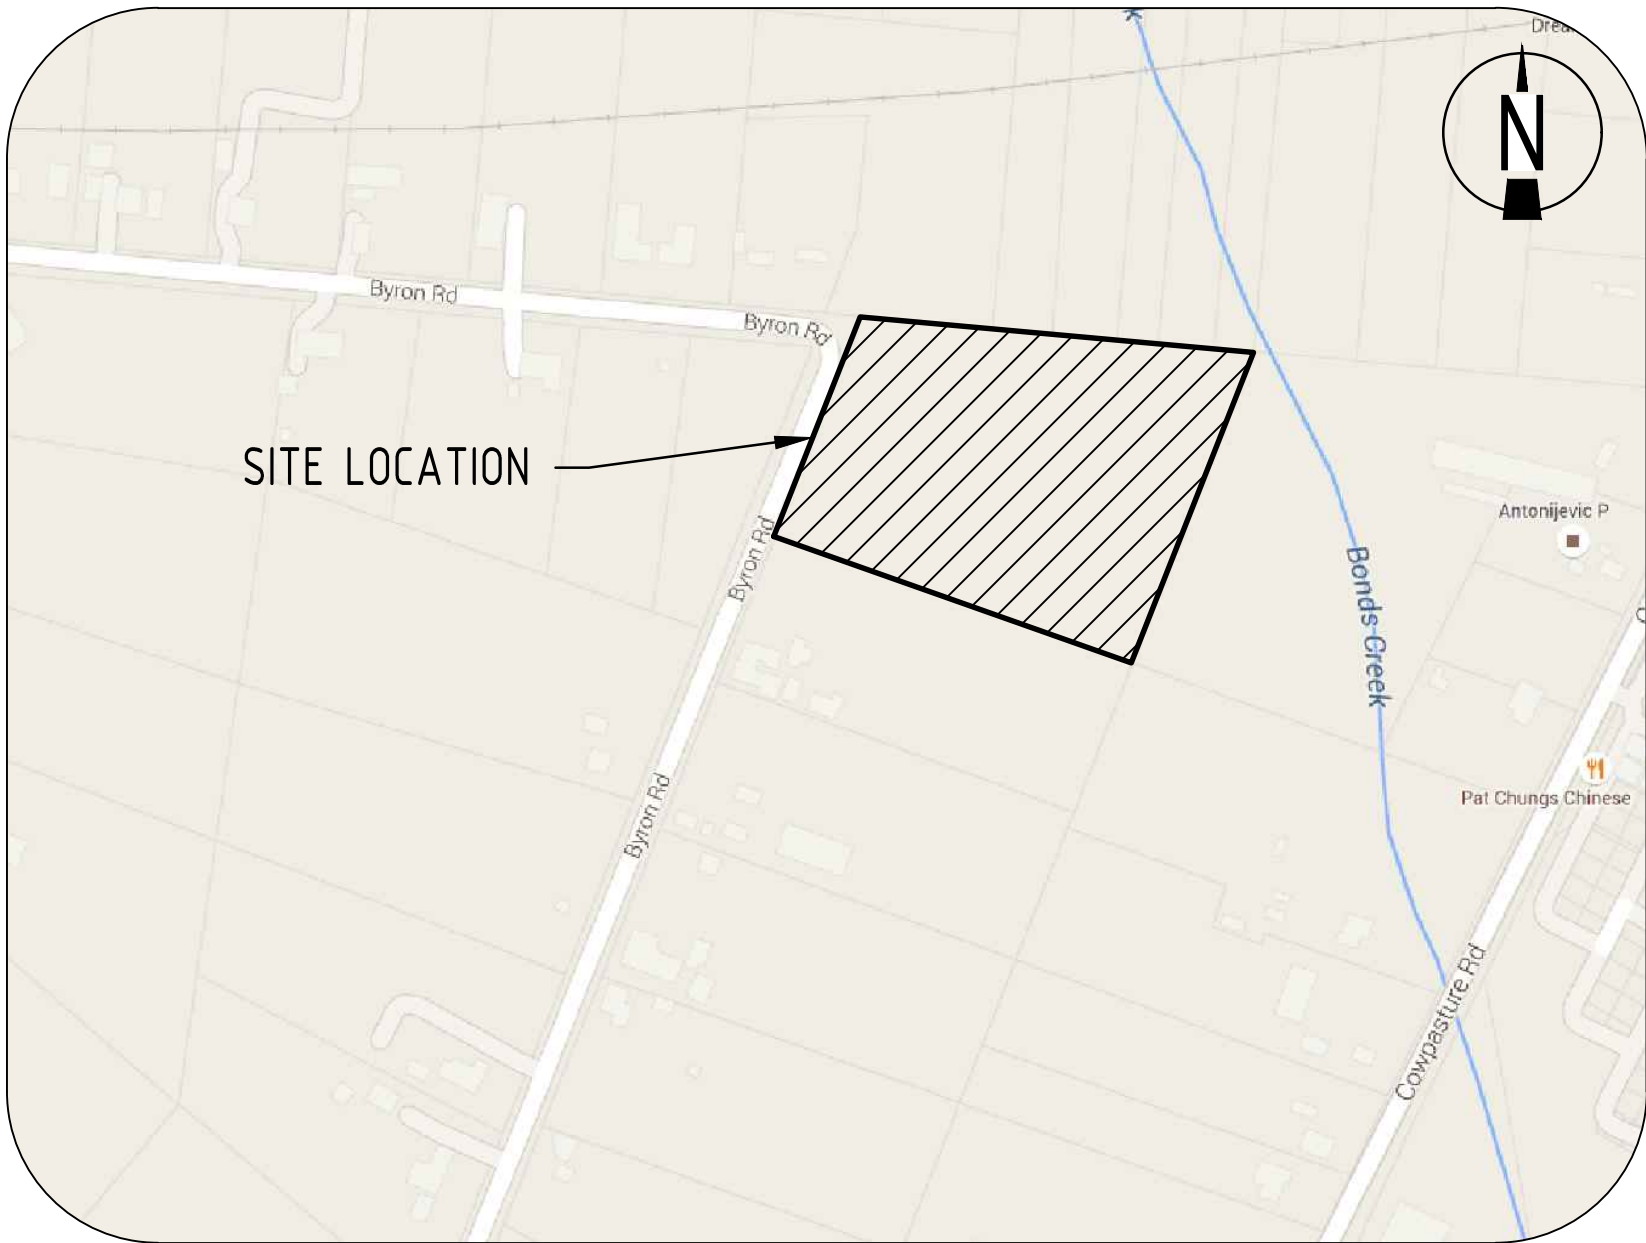

PROPERTY DESCRIPTION
LOT: 58A ON DP8979

DRAWING SCHEDULE

DRAWING No.	DRAWING TITLE
C101	DRAWING SCHEDULE, NOTES & LOCALITY PLAN
C102	EXISTING FEATURES LAYOUT PLAN
C120	BULK EARTHWORKS LAYOUT PLAN - INTERIM CASE
C121	BULK EARTHWORKS SITE SECTIONS - INTERIM CASE , SHEET 1 OF 2
C122	BULK EARTHWORKS SITE SECTIONS - INTERIM CASE , SHEET 2 OF 2
C130	ROADWORKS & DRAINAGE LAYOUT PLAN - (NO LONGER IN USE)
C130-1	ROADWORKS & DRAINAGE LAYOUT PLAN - OVERALL STAGING PLAN
C130-2	ROADWORKS & DRAINAGE LAYOUT PLAN - INTERIM CASE
C130-3	ROADWORKS & DRAINAGE LAYOUT PLAN - ULTIMATE CASE
C131	ROADWORKS TYPICAL CROSS SECTIONS - ULTIMATE CASE
C132	ROADWORKS LONGITUDINAL SECTION , ROAD 1 - BYRON ROAD - ULTIMATE CASE
C133	ROADWORKS LONGITUDINAL SECTION , ROAD 2 - TOWN CENTRE ROAD - ULTIMATE CASE
C134	ROADWORKS LONGITUDINAL SECTION, ROAD 3 - ULTIMATE CASE
C135	ROADWORKS LONGITUDINAL SECTION, ROAD 4 - ULTIMATE CASE
C136	ROADWORKS CROSS SECTIONS , ROAD 1 - FUTURE BYRON ROAD - ULTIMATE CASE
C137	ROADWORKS CROSS SECTIONS , ROAD 2 - TOWN CENTRE ROAD - ULTIMATE CASE
C138	ROADWORKS CROSS SECTIONS , ROAD 3 - ULTIMATE CASE
C139	ROADWORKS CROSS SECTIONS, ROAD 4 - INTERIM CASE
C140	STORMWATER PRE-DEVELOPMENT QUANTITY CATCHMENT PLAN
C141	STORMWATER POST-DEVELOPMENT QUANTITY CATCHMENT PLAN - (NO LONGER IN USE)
C141-1	STORMWATER INTERIM POST-DEVELOPMENT QUANTITY CATCHMENT PLAN - SHEET 1 OF 2
C141-2	STORMWATER INTERIM POST-DEVELOPMENT QUANTITY CATCHMENT PLAN - SHEET 2 OF 2
C141-3	STORMWATER ULTIMATE POST-DEVELOPMENT QUANTITY CATCHMENT PLAN - SHEET 1 OF 2
C141-4	STORMWATER ULTIMATE POST-DEVELOPMENT QUANTITY CATCHMENT PLAN - SHEET 2 OF 2
C142	STORMWATER QUALITY CATCHMENT PLAN
C143	STORMWATER LONGITUDINAL SECTIONS SHEET 1 OF 3
C144	STORMWATER LONGITUDINAL SECTIONS SHEET 2 OF 3
C145	STORMWATER LONGITUDINAL SECTIONS SHEET 3 OF 3
C148	ON SITE DETENTION BASIN DETAILS
C150	OVERALL SERVICES LAYOUT PLAN
C160	ROADWORKS & DRAINAGE LAYOUT PLAN - INTERIM SCENARIO - (NO LONGER IN USE)
C165	ROADWORKS LONGITUDINAL SECTION , ROAD 2 - TOWN CENTRE ROAD - INTERIM CASE
C166	ROADWORKS LONGITUDINAL SECTION, ROAD 4 - TOWN CENTRE ROAD - INTERIM CASE
C170	ROADWORKS CROSS SECTIONS , ROAD 1 - FUTURE BYRON ROAD - INTERIM CASE
C180	INTERSECTION LAYOUTS - TURNING PATHS - INTERIM CASE
C190	ROUNDABOUT DETAIL PLAN - INTERIM CASE

ADG CIVIL SERVICES

ISSUED FOR
APPROVAL

H 22.05.20 Issued for Approval AGC ST	G 14.05.20 Issued for Approval AGC ST	F 30.01.20 Issued for Approval SF JH	E 25.10.19 Issued for Approval JH SF	D 14.12.18 Issued for Approval LS CDM	C 01.05.18 Issued for Approval JH JG	B 20.10.17 Issued for Approval LC CDM	Rev Date Description By CHK			 Sydney Office Suite 802, Level 8, 181 Miller Street North Sydney, New South Wales 2060, Australia T 1300 657 402 F +617 3871 2266 E info@adgce.com W www.adgce.com BRISBANE / SYDNEY / MELBOURNE / GOLD COAST / SUNSHINE COAST / DARWIN / PERTH	Client NLI BYRON DEVELOPMENT PTY LTD Project Name MULTI RESIDENTIAL DEVELOPMENT 202 BYRON ROAD, LEPPINGTON	Discipline CIVIL Designed By CM Project No. 18540 Checked By JN Drawn By LC The concepts and information contained in this document are the copyright of ADG Engineers (Aust) Pty Ltd. Use or copying of the document in whole or in part without the written permission of ADG Engineers (Aust) Pty Ltd constitutes an infringement of copyright. Do not scale drawings. If in doubt, ask!	Status APPROVAL Approved By JH Scale at A1 N.T.S.	Title DRAWING SCHEDULE, NOTES & LOCALITY PLAN Drawing No. C101 Revision H
---	---	--	--	---	--	---	---	--	--	--	---	---	--	---

	EXISTING SURFACE CONTOURS
	LIMIT OF WORKS
	SITE BOUNDARY
	EXISTING PROPERTY BOUNDARY
	EXISTING EDGE OF ROAD
	EXISTING WATER
	EXISTING OVERHEAD ELECTRICITY
	EXISTING FENCE
	EXISTING VEGETATION
	EXISTING TREE
	EXISTING TREE TO BE REMOVED
	EXISTING NATIVE VEGETATION AREA
	NATIVE VEGETATION RETENTION AREA

1. THE CONTRACTOR WILL MAKE HIMSELF FULLY AWARE OF THE EXISTING FEATURES OF THIS SITE AND ENSURE ANY ADDITIONAL WORKS NOT SHOWN ON THIS PLAN ARE INCLUDED IN THE CONTRACT.
2. CONTRACTOR TO LOCATE & PROTECT ALL EXISTING SERVICES ON SITE PRIOR TO COMMENCEMENT OF WORKS.
3. CONTRACTOR TO ORGANISE ALL DEMOLITION PERMITS PRIOR TO ANY DEMOLITION WORKS COMMENCING ON SITE.
4. SERVICES ON NEIGHBOURS DEVELOPMENTS SHOWN AS EXISTING AS ASSUMED WILL BE CONSTRUCTED PRIOR TO COMMENCEMENT OF WORKS.
5. ALL VEGETATION WITHIN THE LIMIT OF WORKS TO BE CLEARED, MULCHED & REMOVED FROM SITE.
6. CONTRACTOR TO LOCATE ALL EXISTING UTILITIES ON SITE & MAKE SUITABLE ARRANGEMENTS TO HAVE DISCONNECTED.
7. PRIOR TO THE CONTRACTOR COMMENCING ANY WORKS DETAILED ON THIS DRAWING, THE CONTRACTOR IS TO NOTIFY ADG ENGINEERS (AUST) PTY LTD AND RECEIVE WRITTEN CONFIRMATION THAT WORKS CAN COMMENCE



0 10 20 30m
SCALE 1:500
AT ORIGINAL SIZE (A1)

T 1300 657 402 F +617 3871 2266
E info@adgce.com W www.adgce.com
BRISBANE / SYDNEY / MELBOURNE / GOLD COAST / SUNSHINE COAST / DARWIN / PERTH

FULL SIZE ON ORIGINAL 0 10 20 30 40 50 60 70 80 90 100mm


LEGEND

- | | |
|--|-------------------------------|
|  | EXISTING SURFACE CONTOURS |
|  | BULK EARTHWORKS CONTOURS |
|  3.42 | EXISTING SURFACE LEVEL |
|  6.289m | |
|  3.42 | FINISHED SURFACE LEVEL |
|  7.000m | |
|  | EXISTING EDGE OF ROAD |
|  | PROPOSED KERB & CHANNEL |
|  | GRADE CHANGE |
|  | EXISTING WATER |
|  | EXISTING OVERHEAD ELECTRICITY |
|  | PROPOSED BATTER |
|  | LIMIT OF WORKS |
|  | BUILDING OUTLINE |
|  | EARTHWORKS CUT |
|  | EARTHWORKS FILL |

EARTHWORKS NOTES

1. GRASS AND TOPSOIL SHALL BE STRIPPED TO A DEPTH OF 100mm OVER THE EXTENT OF THE WORKS UNLESS DIRECTED OTHERWISE AND STOCKPILED FOR FUTURE USE AS NON-STRUCTURAL FILL IF REQUIRED, OR REMOVE FROM SITE.
2. COMPACT THE EXPOSED SUBGRADE OR LOOSE TOP LEVEL MATERIAL TO A MINIMUM 95% STANDARD MAXIMUM DRY DENSITY TO AS1289 5.1.1. ANY 'SOFT SPOTS' IDENTIFIED BY THE PROOF ROLLING SHALL BE REMOVED AND REPLACED WITH A COMPACTED IMPORTED GENERAL FILL MATERIAL TO THE ABOVE COMPACTION REQUIREMENTS.
3. ALL EXPOSED SUBGRADE AREAS SHALL BE COMPACTED TO 95% STANDARD MAXIMUM DRY DENSITY (AS 1289 5.1.1) IN LAYERS NOT EXCEEDING 150mm COMPACTED THICKNESS.
4. THE NOMINATED GEOTECHNICAL TESTING AUTHORITY SHALL PROVIDE CERTIFICATION THAT ALL GENERAL EARTHWORKS OPERATIONS HAVE BEEN CARRIED OUT IN ACCORDANCE WITH THE DRAWINGS.
5. FINISHED SURFACES TO ALL DISTURBED AREAS ARE TO BE TREATED IN ACCORDANCE WITH LANDSCAPE DRAWINGS.
6. ALL EARTHWORKS TO BE CARRIED OUT AT +/- 2% OPTIMUM MOISTURE CONTENT.
7. EARTHWORKS LEVELS SHOWN ARE FINISHED SURFACE LEVELS INCLUSIVE OF 100mm TOPSOIL LAYER OR BUILDING SLAB THICKNESS. REFER TO STRUCTURAL ENGINEERING DRAWINGS FOR SLAB THICKNESSES AND HYDRAULIC DRAWINGS FOR SUB-FLOOR DRAINAGE FOR DETERMINATION OF REQUIRED BULK EARTHWORKS SURFACE. REFER TO ARCHITECTURAL DRGS FOR PODIUM LEVELS.
8. ANY PROPOSED RETAINING WALL WORKS MUST BE WHOLLY WITHIN THE PROPERTY BOUNDARY OF THE SUBJECT SITE, INCLUDING REAR OF RETAINING WALL DRAINAGE INFRASTRUCTURE FOR RETAINING WALLS IN CUT.
5. ALL NEW WORKS TO MATCH NEATLY INTO EXISTING
6. ALL WORKS TO BE CONSTRUCTED IN ACCORDANCE WITH APPROVED MANAGEMENT PLANS.
7. CONTRACTOR TO ENSURE SUITABLE EROSION CONTROL MEASURES ARE INSTALLED INCLUDING BUT NOT LIMITED TO SHAKE DUNES, SILT FENCE ETC.
8. PRIOR TO THE CONTRACTOR COMMENCING ANY WORKS DETAILED ON THIS DRAWING, THE CONTRACTOR IS TO NOTIFY ADG ENGINEERS (AUST) PTY LTD AND RECEIVE WRITTEN CONFIRMATION THAT WORKS CAN COMMENCE
9. CONTRACTOR TO OBTAIN COUNCIL ROADWORKS AND FOOTPATH PERMITS FOR ANY PROPOSED WORKS EXTERNAL TO SITE BOUNDARY.
10. ALL TEMPORARY AND FINAL BATTER SLOPES ARE TO BE INSPECTED AND APPROVED BY GEOTECHNICAL ENGINEER.
11. REFER TO ARCHITECTURAL DRAWINGS FOR BUILDING SECTOUT.
12. MINIMUM ALLOWABLE BEARING CAPACITY TO BE 100kPa.


NOTE
FOR SITE SECTIONS REFER TO DRG No. C121 TO C122

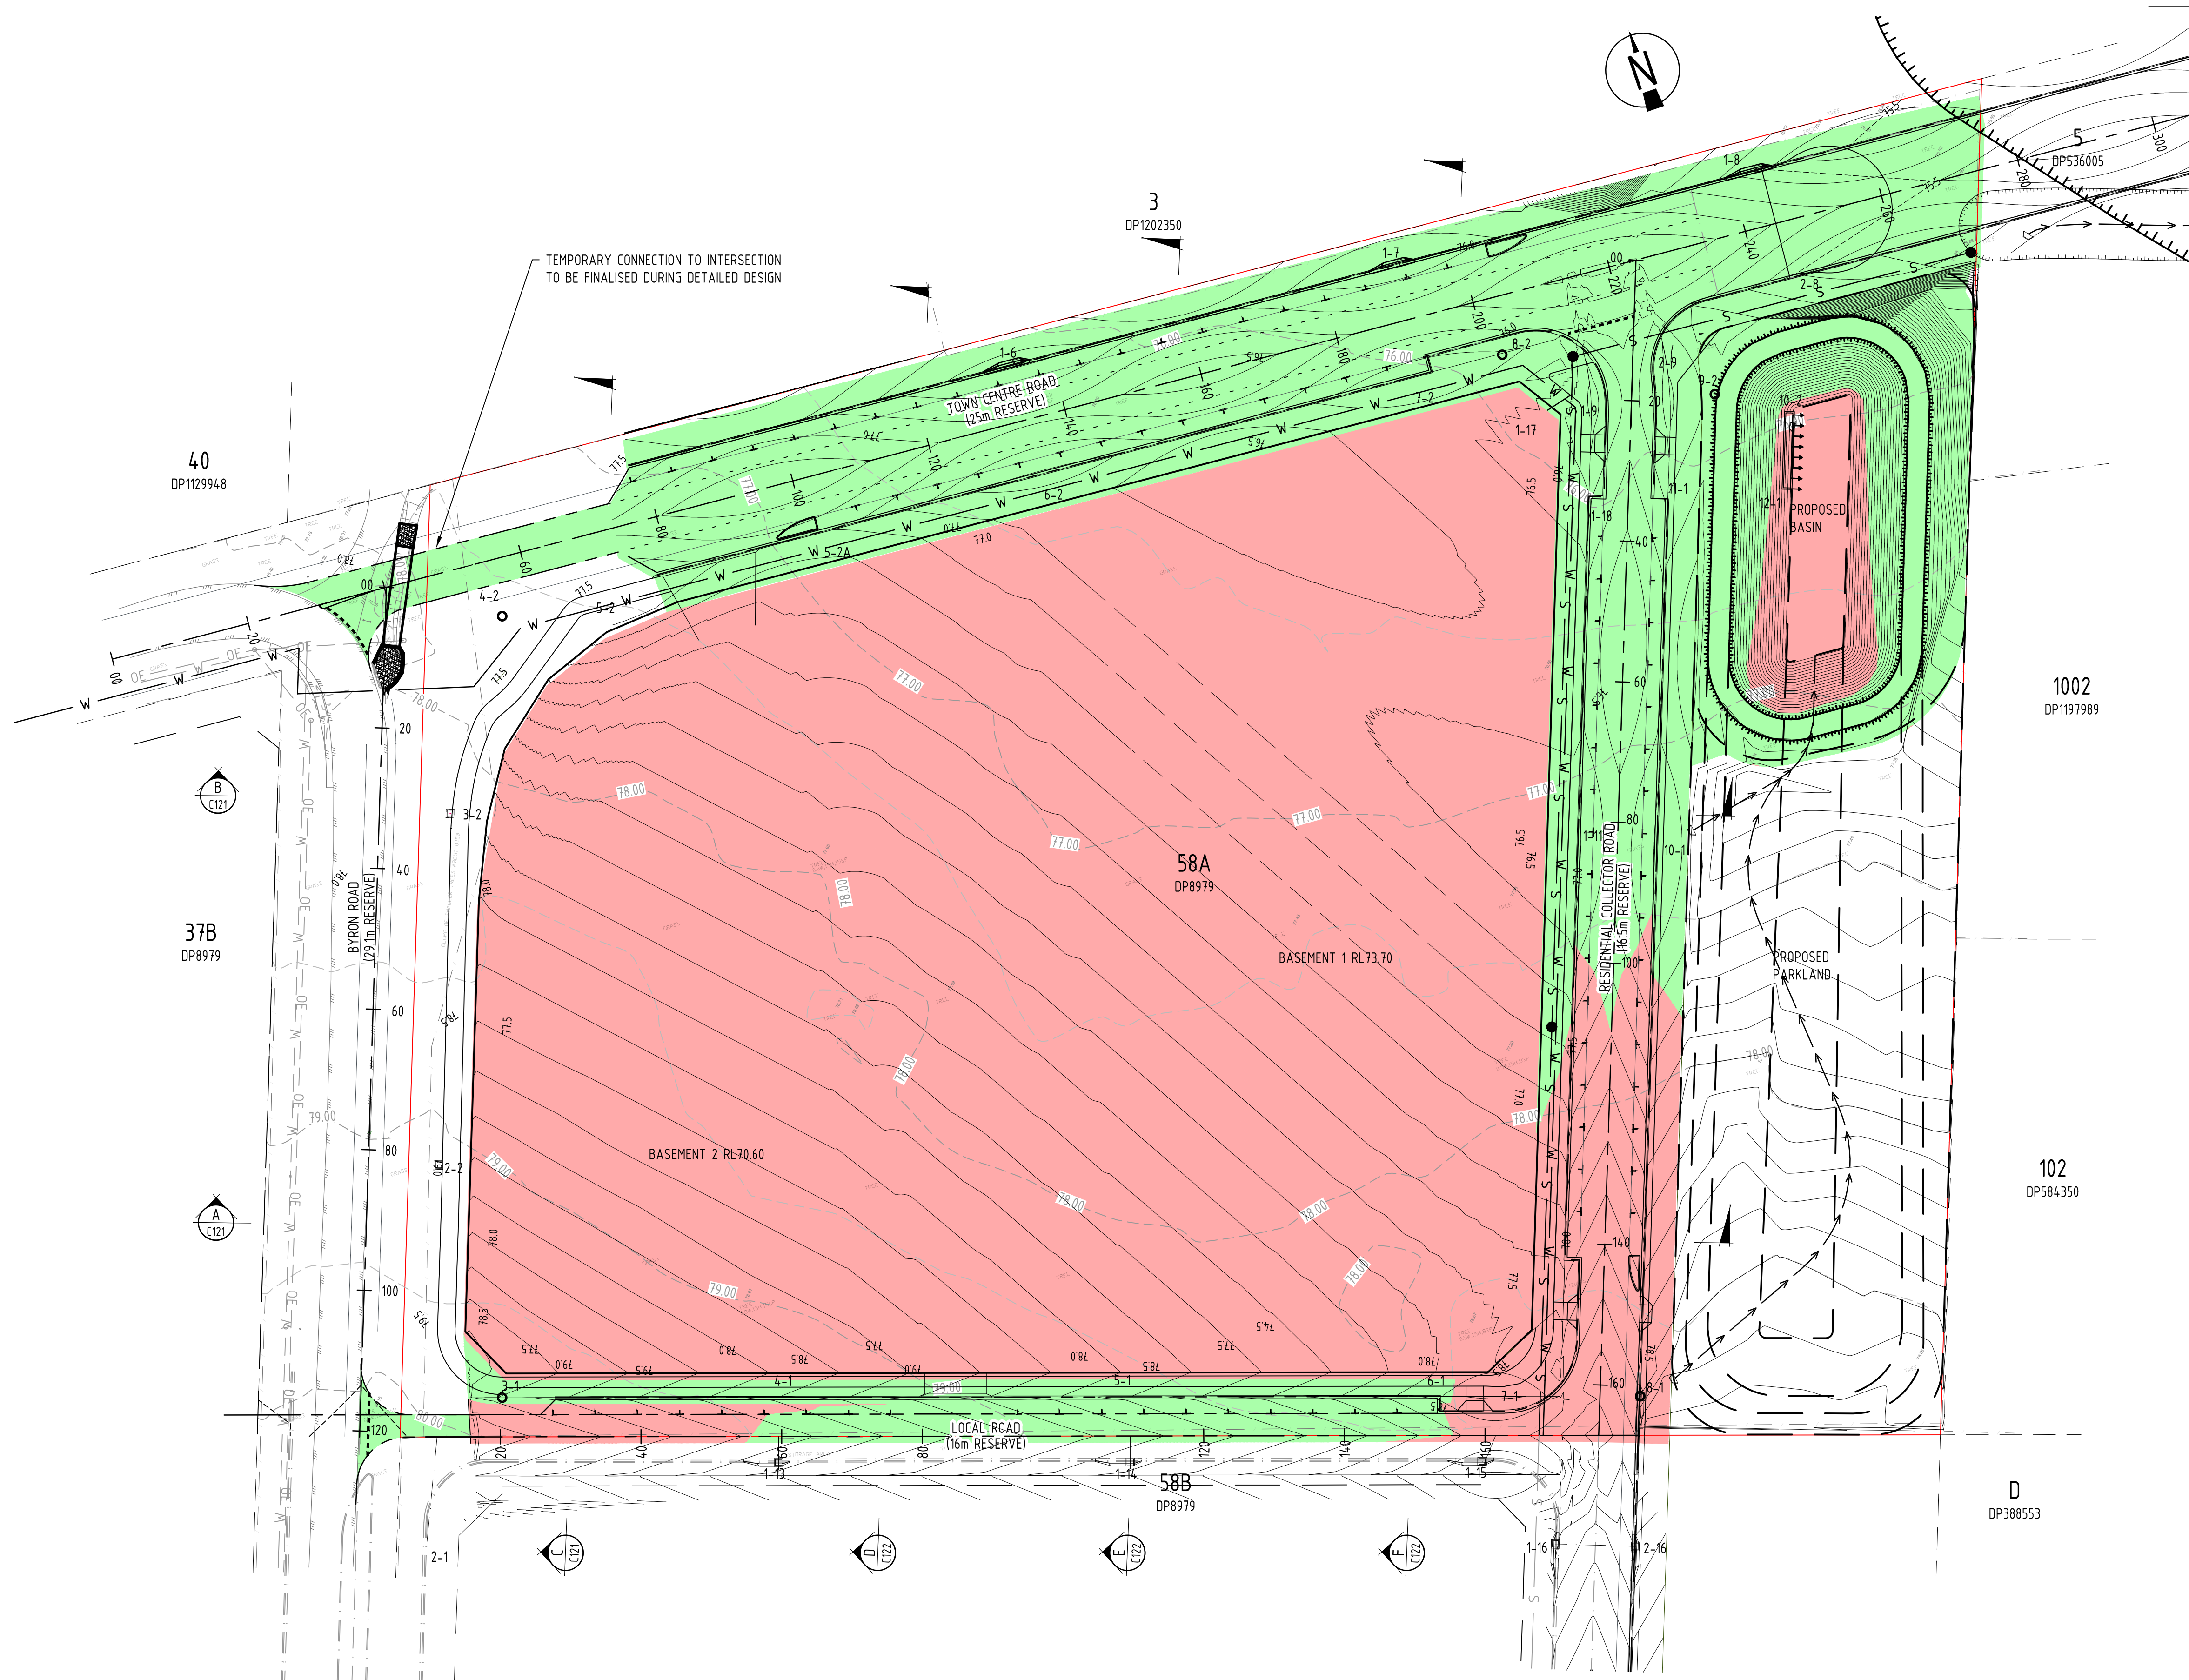

INTERIM CASE

ISSUED FOR
APPROVAL


G	14.05.20	Issued for Approval	AGC	ST
F	25.10.19	Issued for Approval	JH	SF
E	14.12.18	Issued for Approval	LS	CDM
D	02.11.17	Issued for Approval	LC	CDM
C	27.10.17	Issued for Approval	LC	CDM
B	20.10.17	Issued for Approval	LC	CDM
A	22.07.16	Issued for Approval	LC	CM
Rev	Date	Description	By	Chk

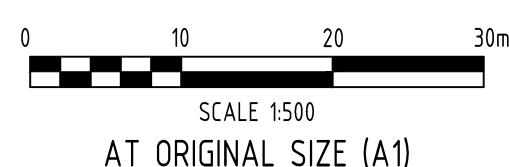

Client	NLI BYRON DEVELOPMENT PTY LTD
Project Name	MULTI RESIDENTIAL DEVELOPMENT 202 BYRON ROAD, LEPPINGTON

Discipline CIVIL		Status APPROVAL
Designed By CM	Checked By JN	Approved By JH
Project No. 18540	Drawn By LC	Scale at A1 1:500
The concepts and information contained in this document are the copyright of ADG Engineers (Aust) Pty Ltd. Use or copying of this document in whole or in part without the written permission of ADG Engineers (Aust) Pty Ltd constitutes an infringement of copyright. enquiries@adgengineers.com.au If you do not wish		

Title	BULK EARTHWORKS - INTERIM CASE LAYOUT PLAN		
Drawing No.	C120	Revision	G

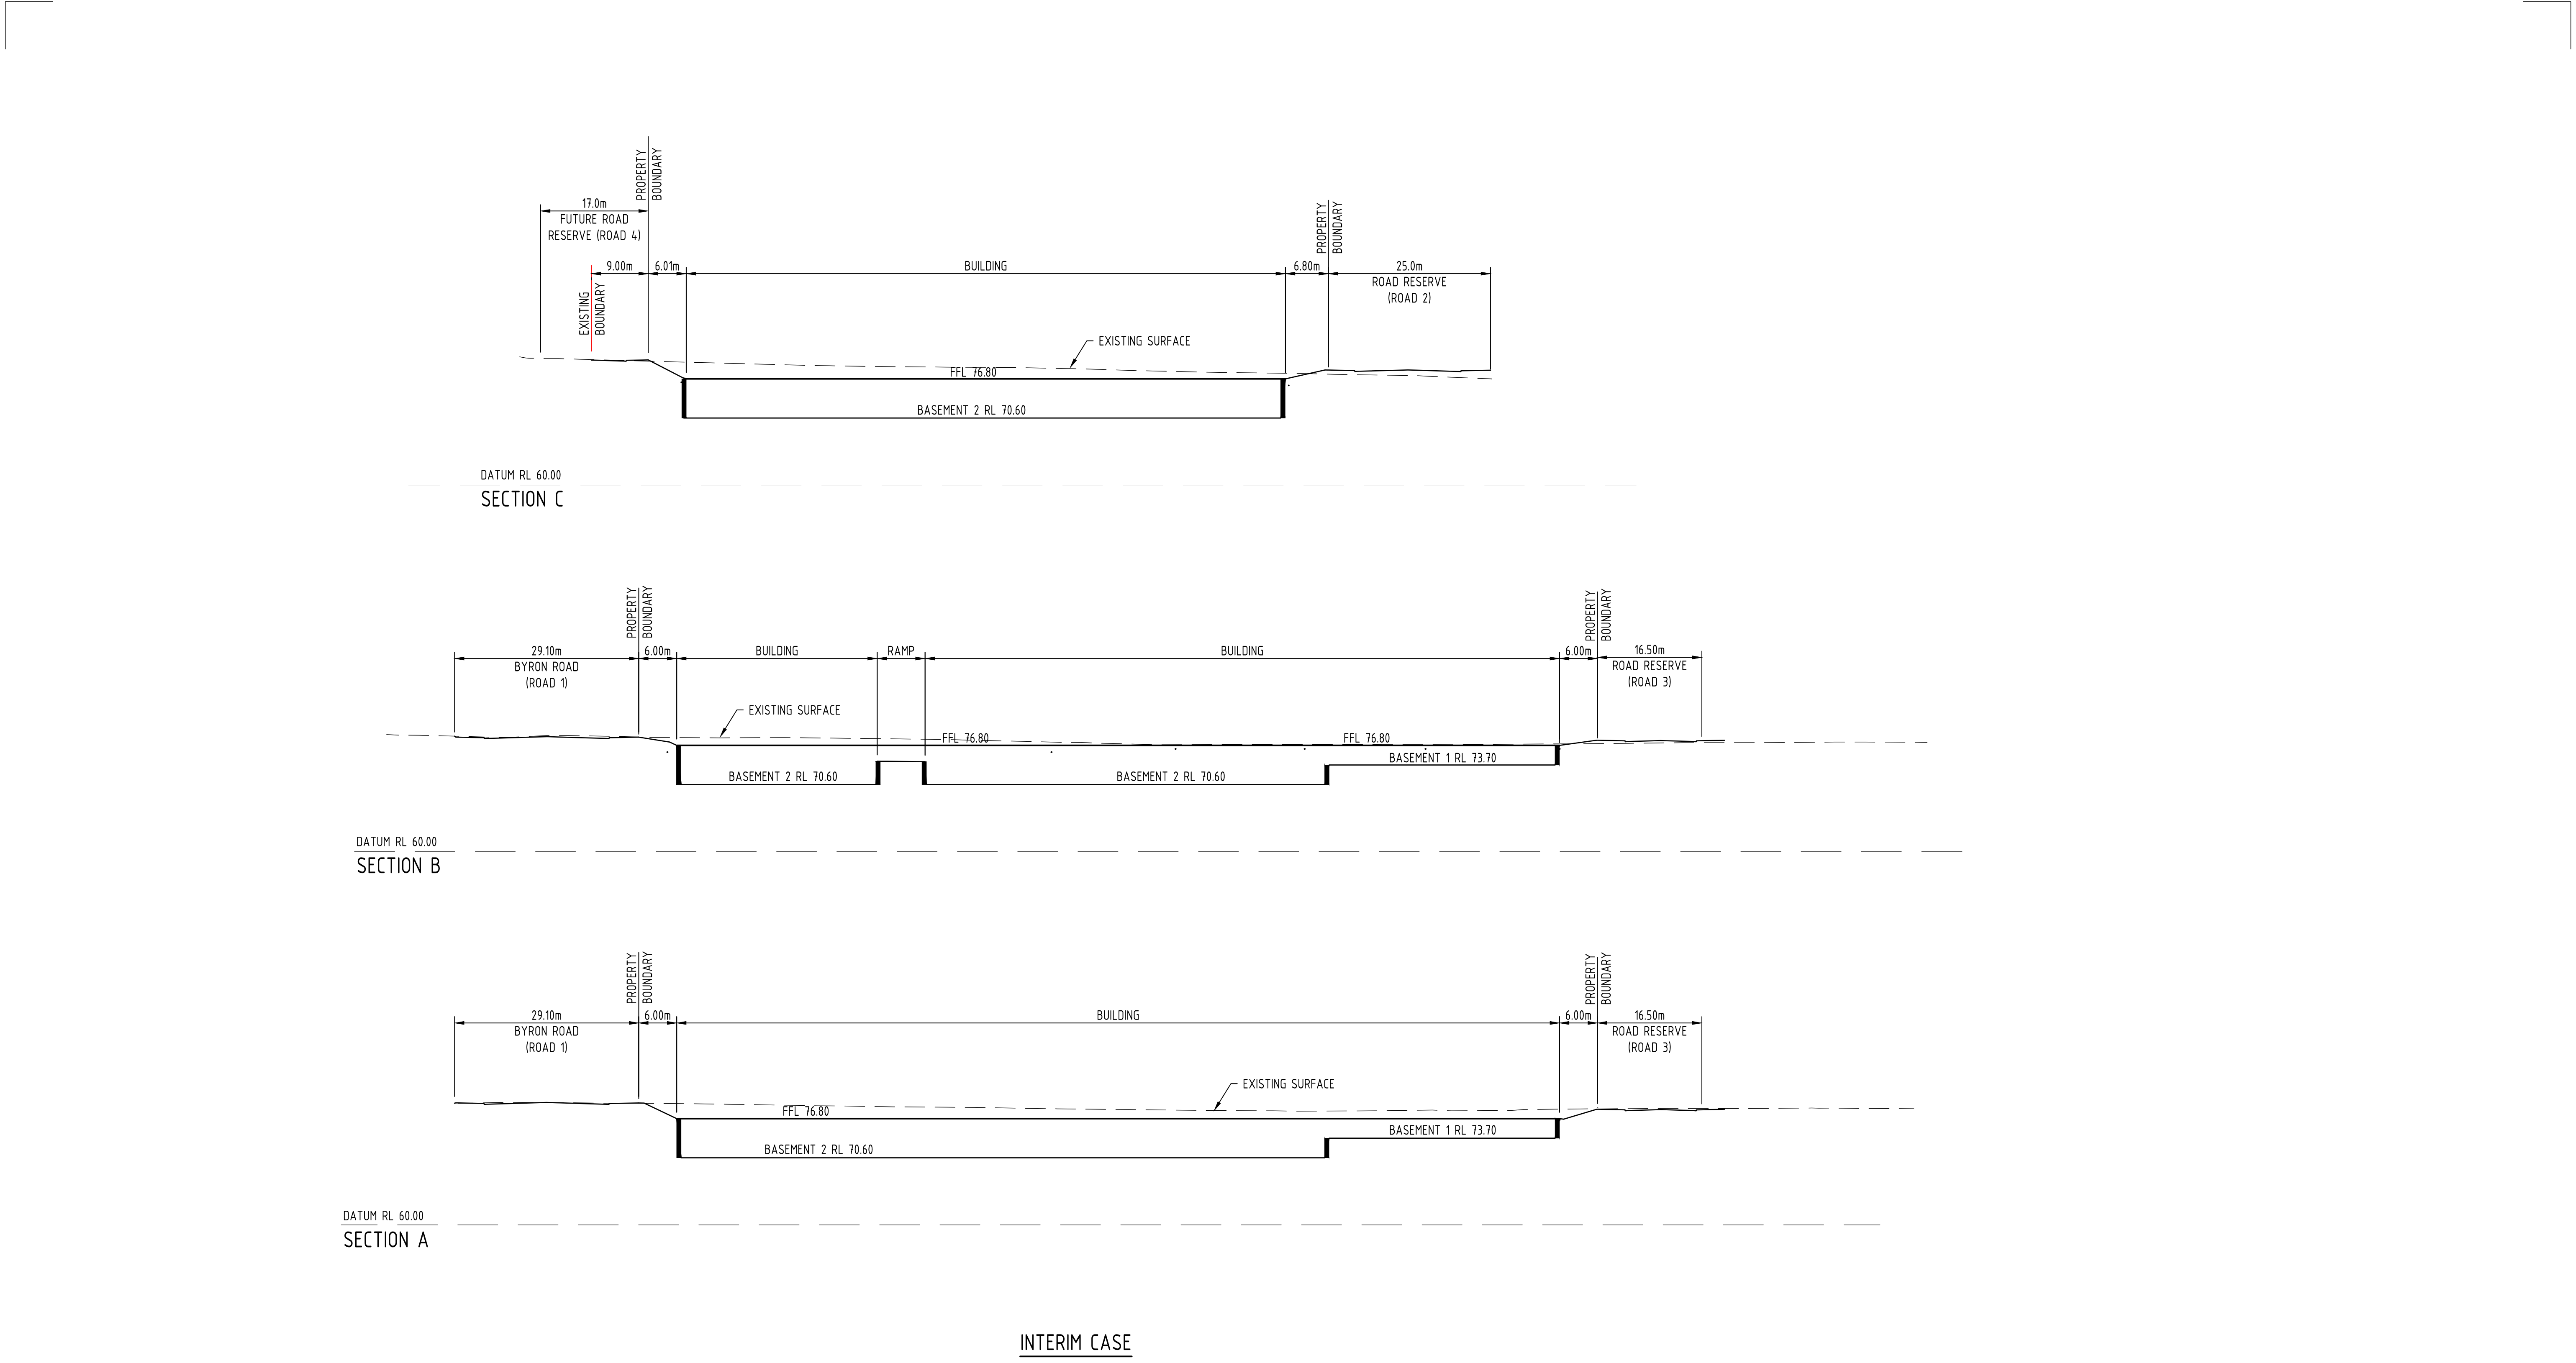

INTERIM CASE


NOTE

1. REFER ARCHITECTURAL PLANS FOR BUILDING DETAILS


ISSUED FOR
APPROVAL

F 14.05.20 Issued for Approval			AGC	ST
E 25.10.19 Issued for Approval			JH	SF
D 14.12.18 Issued for Approval			LS	CDM
C 27.10.17 Issued for Approval			LC	CDM
B 20.10.17 Issued for Approval			LC	CDM
A 22.07.16 Issued for Approval			LC	CM
01 29.04.16 Issued for Information			CM	NB
Rev	Date	Description	By	CHK


<

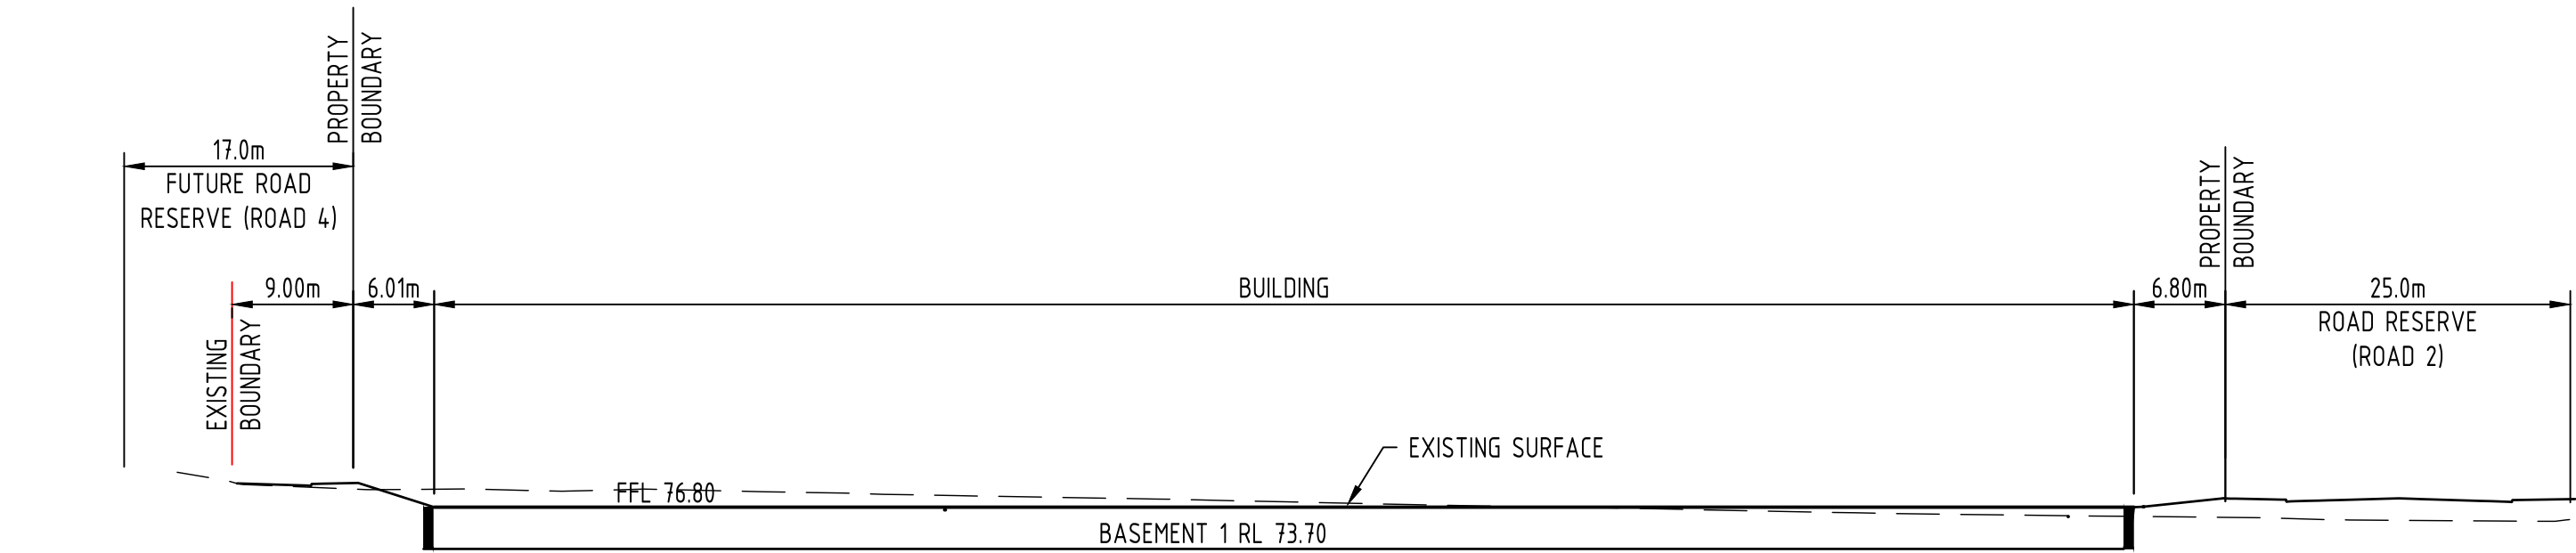

DATUM RL 60.00
SECTION F

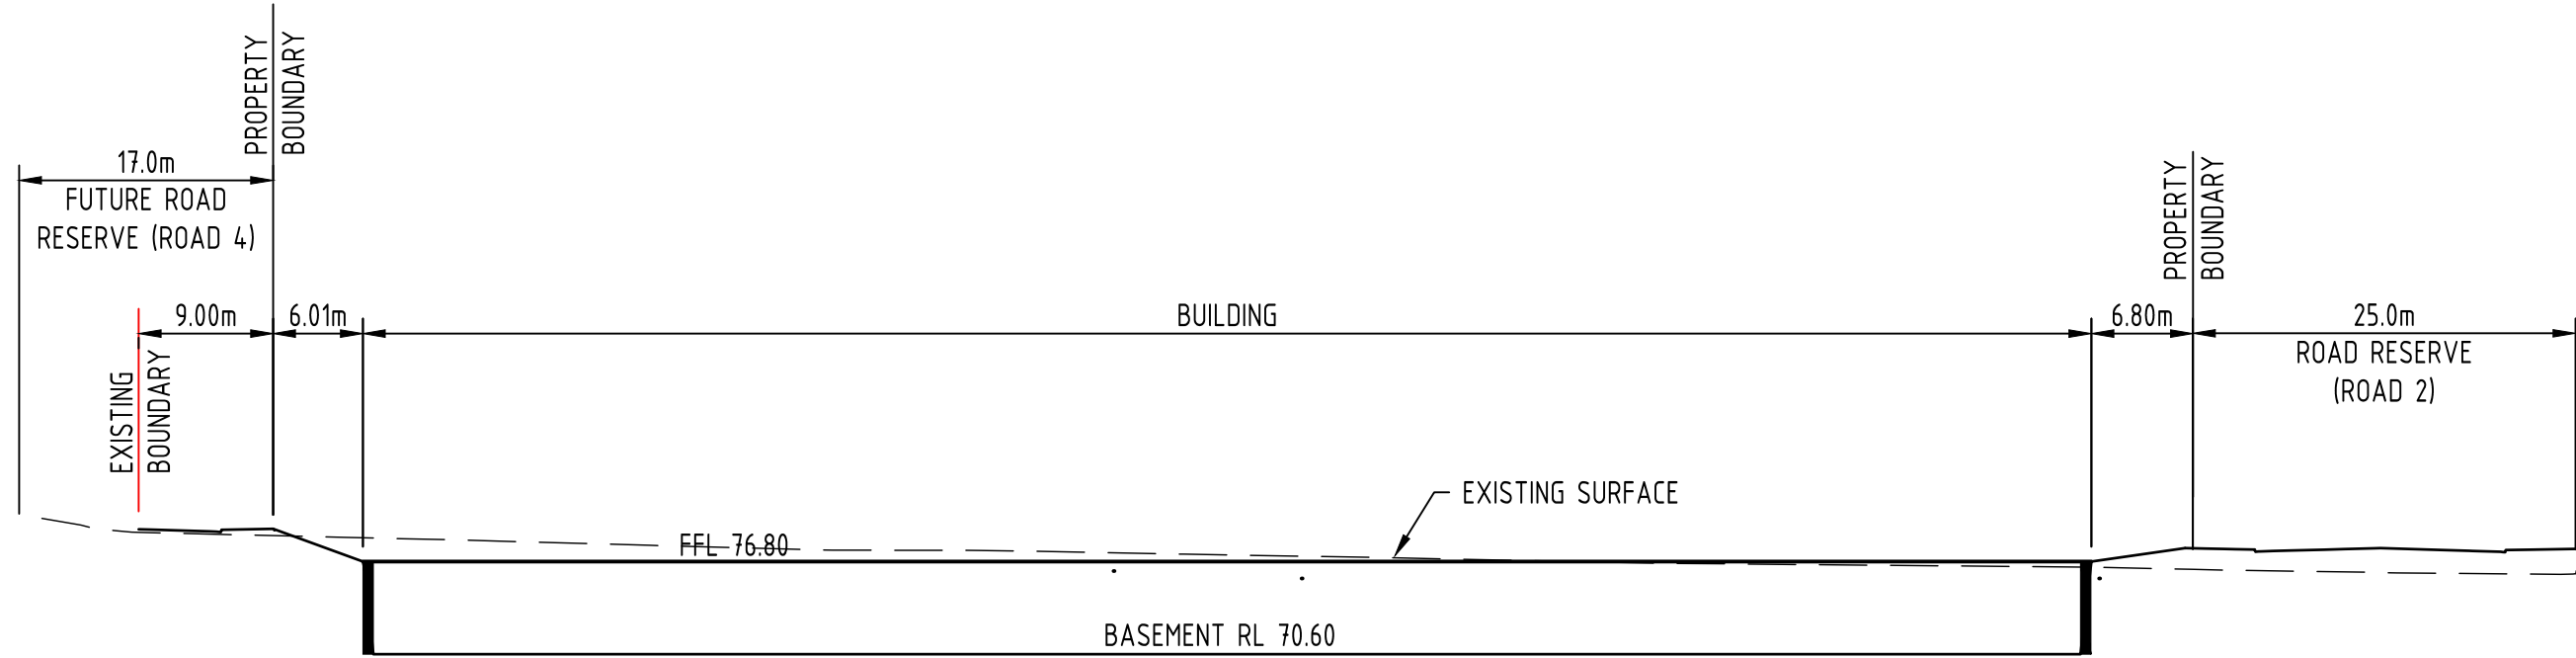

DATUM RL 60.00
SECTION E

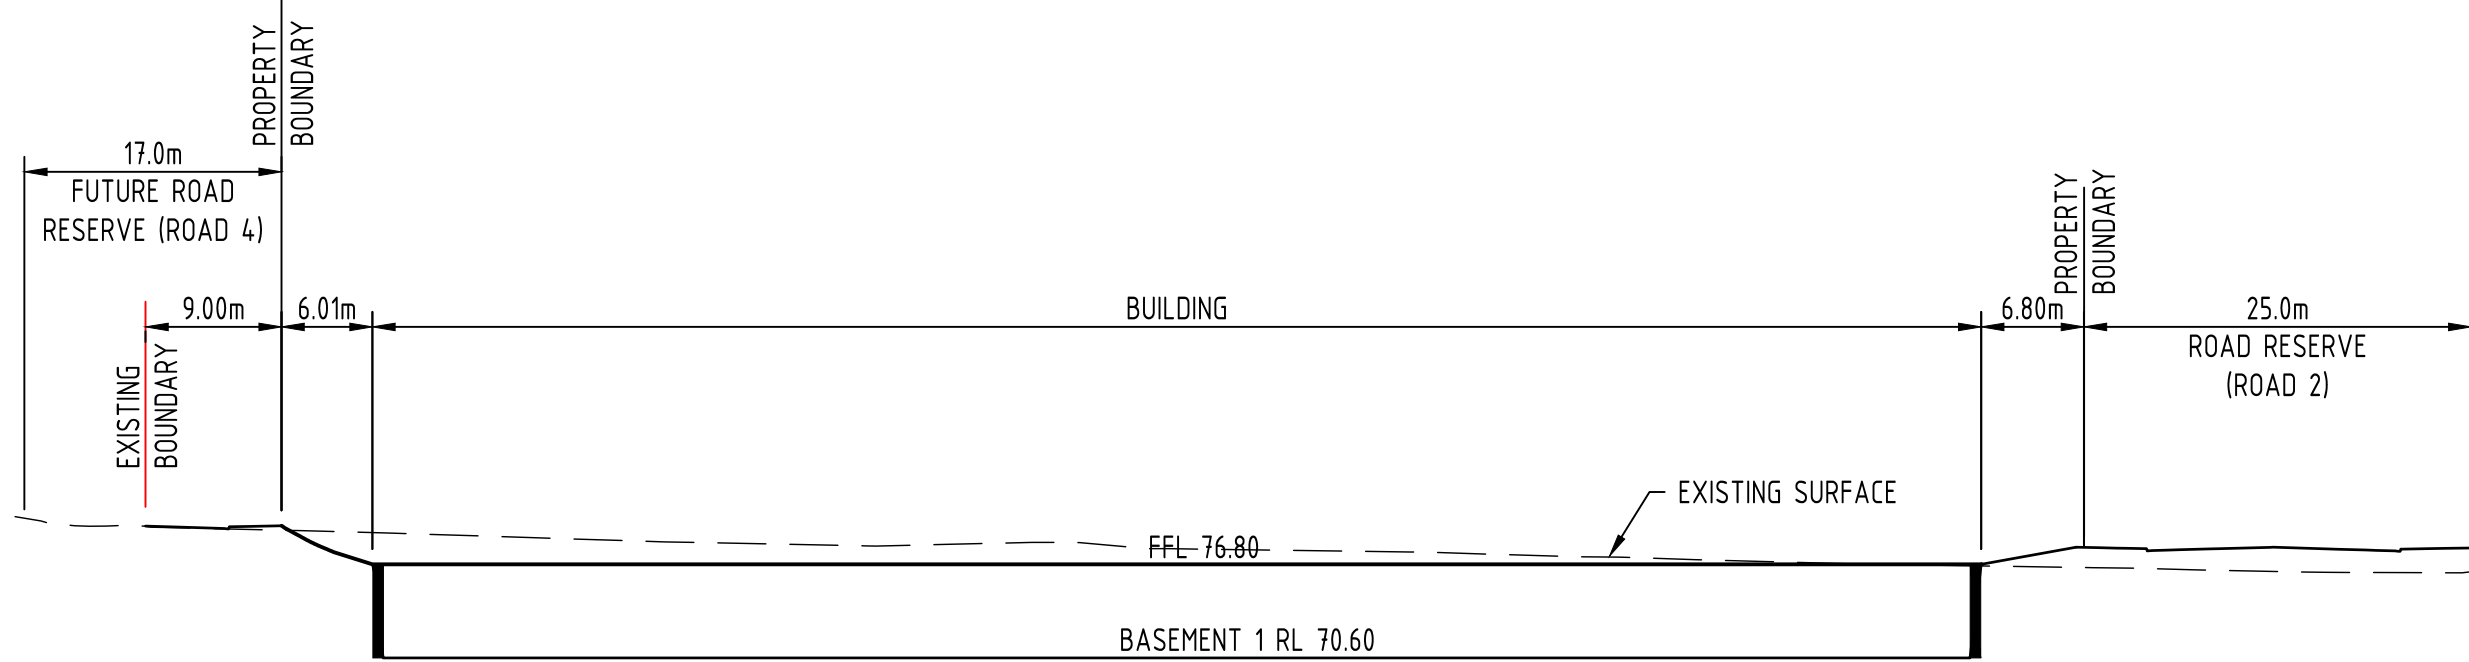


DATUM RL 60.00
SECTION D

INTERIM CASE

NOTE
1. REFER ARCHITECTURAL PLANS FOR BUILDING DETAILS

ISSUED FOR
APPROVAL


F	14.05.20	Issued for Approval	AGC	ST
E	25.10.19	Issued for Approval	JH	SF
D	14.12.18	Issued for Approval	LS	CDM
C	27.10.17	Issued for Approval	LC	CDM
B	20.10.17	Issued for Approval	LC	CDM
A	22.07.16	Issued for Approval	LC	CM
01	29.04.16	Issued for Information	CM	NB
Rev	Date	Description	By	Chk

 

Sydney Office
Suite 802, Level 8, 181 Miller Street
North Sydney, New South Wales 2060, Australia

T 1300 657 402 F +617 3871 2266
E info@adgce.com W www.adgce.com
BRISBANE / SYDNEY / MELBOURNE / GOLD COAST / SUNSHINE COAST / DARWIN / PERTH

Client NLI BYRON DEVELOPMENT PTY LTD		Discipline CIVIL	Status APPROVAL
Project Name MULTI RESIDENTIAL DEVELOPMENT 202 BYRON ROAD, LEPPINGTON		Designed By CM	Checked By JN
Project No. 18540		Drawn By LC	Approved By JH
The concepts and information contained in this document are the copyright of ADG Engineers (Aust) Pty Ltd. Use or copying of the document in whole or in part without the written permission of ADG Engineers (Aust) Pty Ltd constitutes an infringement of copyright. Do not scale drawings. If in doubt, ask!		Scale at A1 1:500	
Drawing No. C122			Revision F

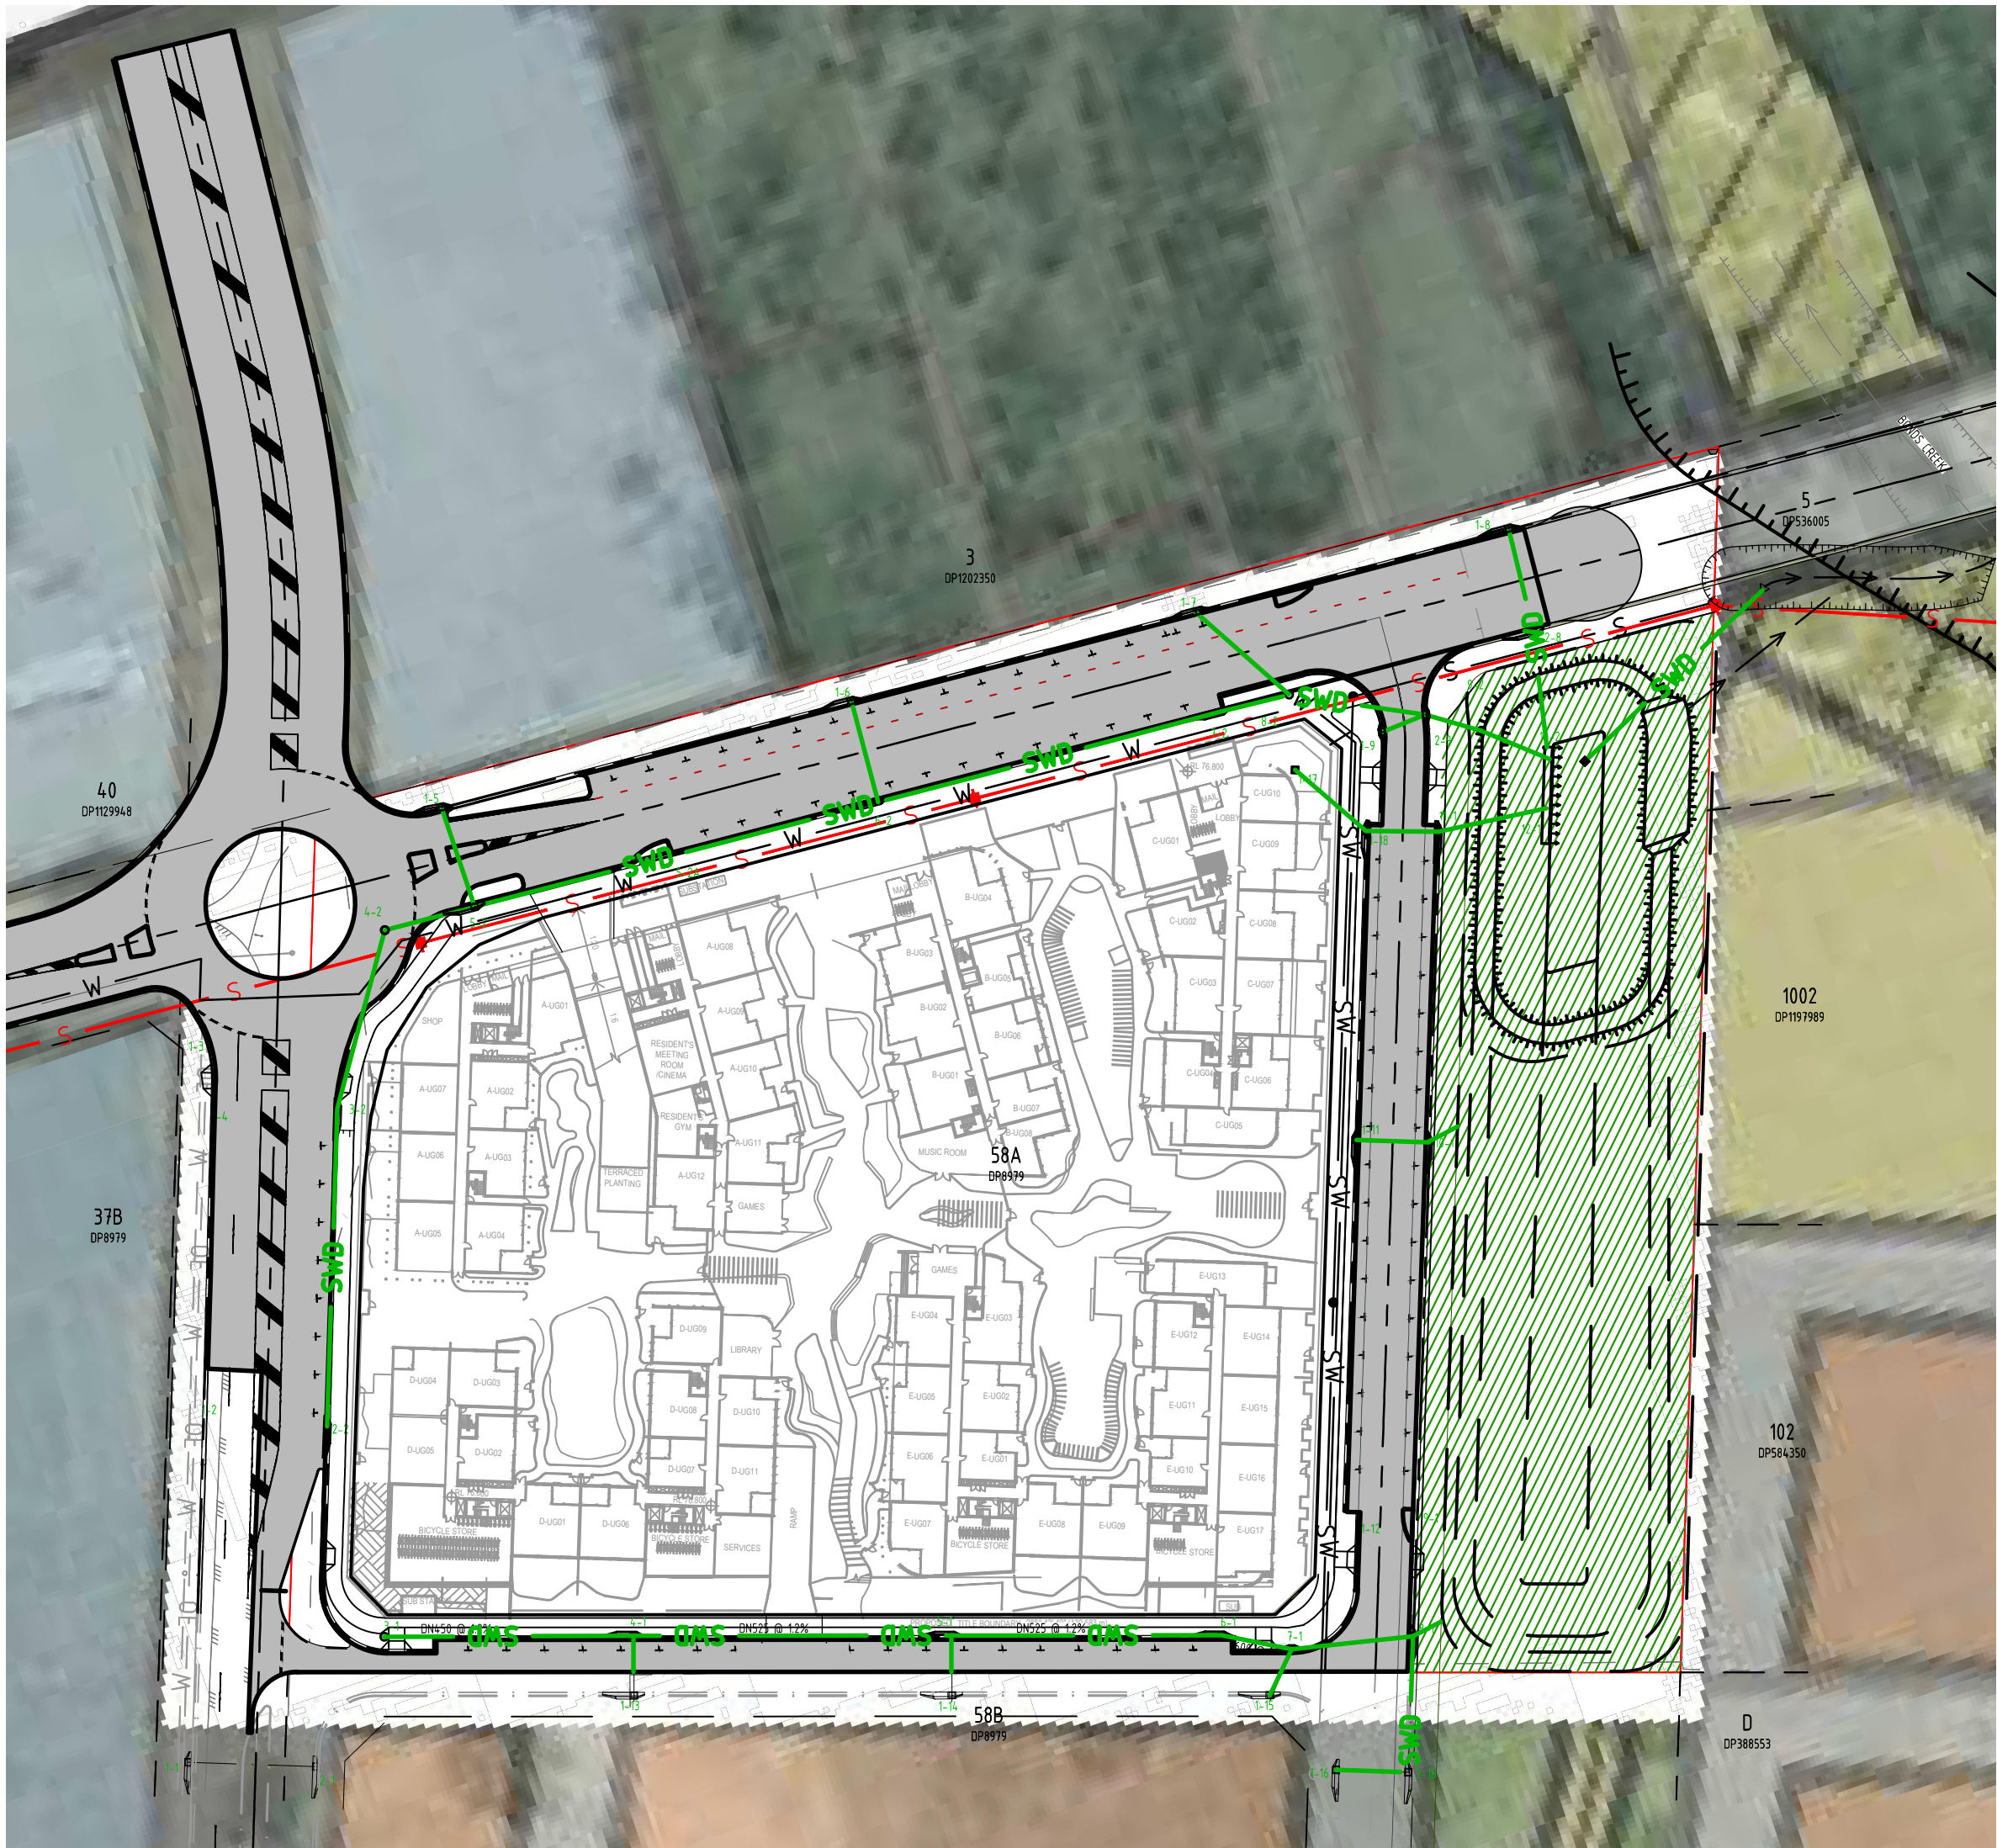

ULTIMATE CASE (FUTURE)
LAYOUT PLAN
SCALE 1:1000

NOTE
1. THE ULTIMATE CASE IS AND INDICATIVE DESIGN FOR FUTURE INFRASTRUCTURE AND ENSURES THE PROPOSED WORKS IN THE INTERIM CASE CAN ALLOW FOR FUTURE UPGRADE.




INTERIM CASE
LAYOUT PLAN
SCALE 1:1000

NOTE
1. THE INTERIM CASE IS THE PROPOSED WORKS AS PAST OF THIS DEVELOPMENT APPLICATION.

ISSUED FOR
APPROVAL

A	14.05.20	Issued for Approval	AGC	ST	
Rev	Date	Description	By	Chk	

PLOT DATE: 5/14/2020 5:23 PM FILENAME: \\192.168.8.4\JOBS\18000\18540\DWG\BYRON RD\18540-C130-1.DWG

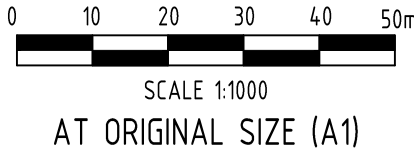

Suite 802, Level 8, 181 Miller Street
North Sydney, New South Wales 2060, Australia

T 1300 657 402 F +617 3871 2266
E info@adgce.com W www.adgce.com
BRISBANE / SYDNEY / MELBOURNE / GOLD COAST / SUNSHINE COAST / DARWIN / PERTH

Client
NLI BYRON DEVELOPMENT PTY LTD
Project Name
MULTI RESIDENTIAL DEVELOPMENT
202 BYRON ROAD,
LEPPINGTON

Discipline CIVIL		Status APPROVAL
Designed By CM	Checked By JN	Approved By JH
Project No. 18540	Drawn By LC	Scale at A1 1:1000
The concepts and information contained in this document are the copyright of ADG Engineers (Aust) Pty Ltd. Use or copying of the document in whole or in part without the written permission of ADG Engineers (Aust) Pty Ltd constitutes an infringement of copyright. Do not scale drawings. If in doubt, ask!		

Title ROADWORKS & DRAINAGE OVERALL STAGING LAYOUT PLAN	
Drawing No. C130-1	Revision A

FULL SIZE ON ORIGINAL 0 10 20 30 40 50 60 70 80 90 100mm

ROADWORKS & DRAINAGE NOTES

- ALL ROADWORKS & DRAINAGE CONSTRUCTION AND TESTING TO BE IN ACCORDANCE WITH CAMDEN COUNCIL DEVELOPMENT GUIDELINES, DRAWINGS AND SPECIFICATIONS.
- ALL STORMWATER DRAINAGE PIPES SHALL BE:
a) 150, 225 & 300 DIA UPVC S88 RUBBER RING JOINTED
b) 375 DIA AND GREATER CLASS 2 OR 3 R.C. RUBBER RING JOINTED
- TRENCH BACKFILL UNDER PAVEMENT TO BE COMPACTED TO 100% STANDARD DRY DENSITY (AS1289 5.1.1) IN LAYERS NOT EXCEEDING 150mm OF CBR 15 MATERIAL OR APPROVED EQUIVALENT.
- ALL FOOTPATHS TO BE CONSTRUCTED IN ACCORDANCE WITH CAMDEN COUNCIL STANDARDS.

LEGEND

- 12.0 ----- FINISHED SURFACE CONTOURS
- SITE BOUNDARY
- PROPOSED NOMINAL KERB LINE
- SWD PROPOSED STORMWATER DRAINAGE
- PROPOSED GRATED GULLY PIT IN ACCORDANCE WITH CAMDEN COUNCIL STANDARD DRAWING SD12
- PROPOSED STORMWATER JUNCTION PIT IN ACCORDANCE WITH CAMDEN COUNCIL STANDARD DRAWING SD14
- PROPOSED ROOFWATER DRAINAGE
- RWD PROPOSED ROAD PAVEMENT IN ACCORDANCE WITH CAMDEN COUNCIL GUIDELINES
- PROPOSED FOOTPATH IN ACCORDANCE WITH CAMDEN COUNCIL GUIDELINES
- MASTER PLANNED TRUNK DRAINAGE CORRIDOR
- 14-1 DRAINAGE STRUCTURE LABEL
- EXISTING NATIVE VEGETATION AREA
- NATIVE VEGETATION RETENTION AREA

CULVERT SIZING CALCULATION

CRITICAL RUNOFF CALCULATION FOR 5% AEP STORM EVENT
CONTRIBUTING CATCHMENT SIZE = 28Ha (280,000m²)
CONTRIBUTING CATCHMENT LENGTH = 450m
APPROX. OVERLAND FLOW PATH SLOPE = 1%
ASSUME MANNINGS ROUGHNESS, 'n' = 0.25

KINEMATIC WAVE CALCULATION
TIME OF CONCENTRATION, T_c ≈ 2hrs


CRITICAL RAINFALL INTENSITY, I (2hrs) = 33.4mm/hr

RATIONAL METHOD CALCULATION
ASSUME RUNOFF COEFFICIENT, C = 0.6
FLOW, Q = 155m³/S

MANNINGS OPEN CHANNEL FLOW CALCULATION
ASSUME MANNINGS ROUGHNESS, 'n' = 0.012
FLOW AREA, A ≈ 0.48m²

MINIMUM REQUIRED CULVERT IS 0.45 x 1.2m (H x W)

ASSUMING A 50% BLOCKAGE, REQUIRED CULVERT IS 0.90 x 1.2m

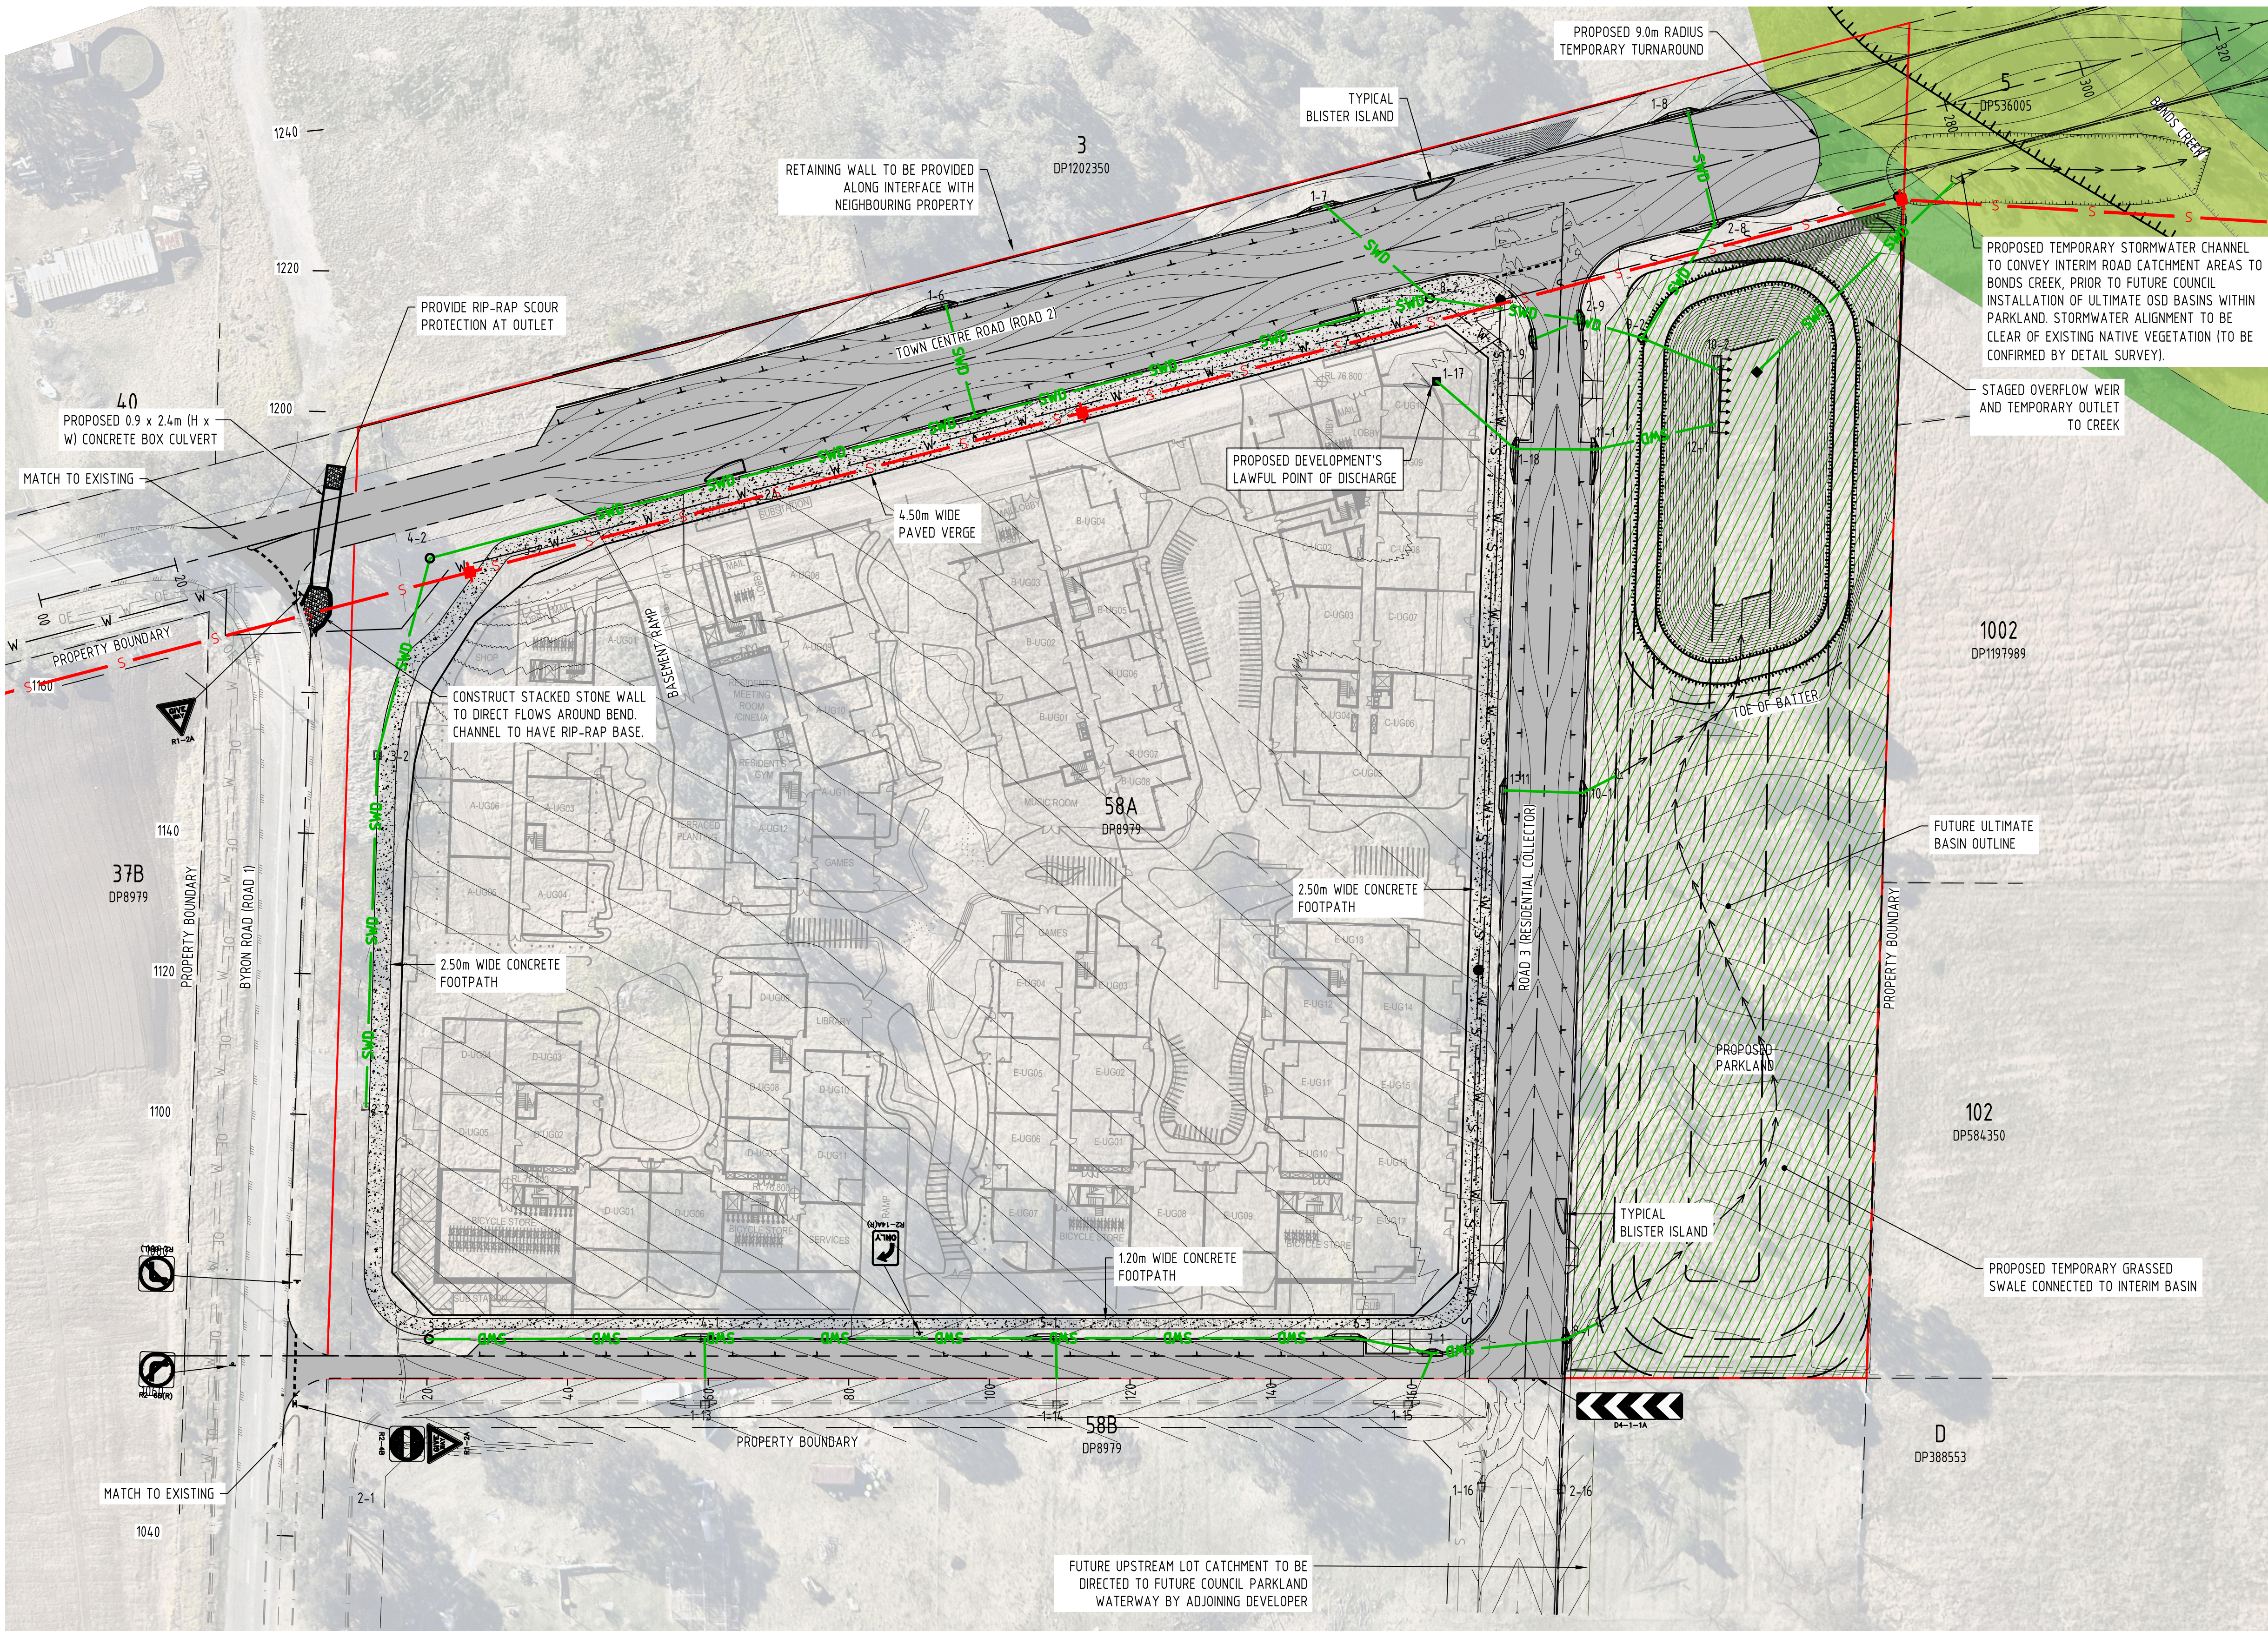

INTERIM CASE LAYOUT PLAN

SCALE 1:500

ISSUED FOR
APPROVAL

A	14.05.20	Issued for Approval	AGC	ST	
Rev	Date	Description	By	Chk	

PLOT DATE: 5/14/2020 4:41 PM FILENAME: \\192.168.8.4\0085\18000\18540\DWG\BYRON RD\18540-C130-2.DWG

0 10 20 30m
SCALE 1:500
AT ORIGINAL SIZE (A1)



Sydney Office
Suite 802, Level 8, 181 Miller Street
North Sydney, New South Wales 2060, Australia

T 1300 657 402 F +617 3871 2266
E info@adgce.com W www.adgce.com
BRISBANE / SYDNEY / MELBOURNE / GOLD COAST / SUNSHINE COAST / DARWIN / PERTH

Client
NLI BYRON DEVELOPMENT PTY LTD
Project Name
MULTI RESIDENTIAL DEVELOPMENT
202 BYRON ROAD,
LEPPINGTON


Discipline
CIVIL
Designed By
CM
Checked By
JN
Project No.
18540
Drawn By
LC

Status
APPROVAL
Approved By
JH
Scale at A1
AS SHOWN

Title
ROADWORKS & DRAINAGE
INTERIM CASE
LAYOUT PLAN

Drawing No.
C130-2
Revision
A

FULL SIZE ON ORIGINAL 0 10 20 30 40 50 60 70 80 90 100mm

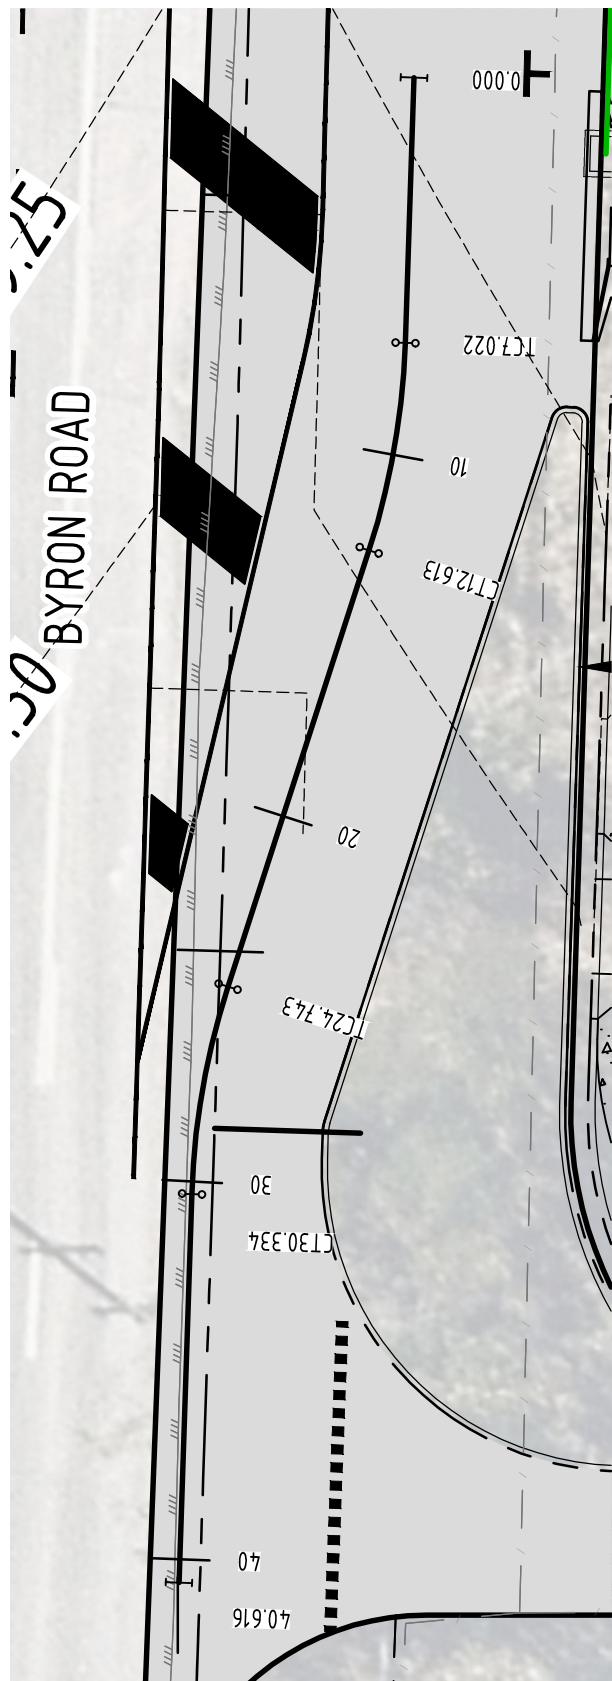


INSET A
SCALE 1:200

ROADWORKS & DRAINAGE NOTES

- ALL ROADWORKS & DRAINAGE CONSTRUCTION AND TESTING TO BE IN ACCORDANCE WITH CAMDEN COUNCIL DEVELOPMENT GUIDELINES, DRAWINGS AND SPECIFICATIONS.
- ALL STORMWATER DRAINAGE PIPES SHALL BE:
 - 150, 225 & 300 DIA UPVC S8 RUBBER RING JOINTED
 - 375 DIA AND GREATER CLASS 2 OR 3 R.C. RUBBER RING JOINTED
- TRENCH BACKFILL UNDER PAVEMENT TO BE COMPACTED TO 100% STANDARD DRY DENSITY (AS1289 5.1.1) IN LAYERS NOT EXCEEDING 150mm OF CBR 15 MATERIAL OR APPROVED EQUIVALENT.
- ALL FOOTPATHS TO BE CONSTRUCTED IN ACCORDANCE WITH CAMDEN COUNCIL STANDARDS.

LEGEND


----- 12.0 -----	FINISHED SURFACE CONTOURS
-----	SITE BOUNDARY
-----	PROPOSED NOMINAL KERB LINE
----- SWD -----	PROPOSED STORMWATER DRAINAGE
-----	PROPOSED GRATED GULLY PIT IN ACCORDANCE WITH CAMDEN COUNCIL STANDARD DRAWING SD12
-----	PROPOSED STORMWATER JUNCTION PIT IN ACCORDANCE WITH CAMDEN COUNCIL STANDARD DRAWING SD14
----- RWD -----	PROPOSED ROOFWATER DRAINAGE
-----	PROPOSED ROAD PAVEMENT IN ACCORDANCE WITH CAMDEN COUNCIL GUIDELINES
-----	PROPOSED FOOTPATH IN ACCORDANCE WITH CAMDEN COUNCIL GUIDELINES
-----	MASTER PLANNED TRUNK DRAINAGE CORRIDOR
14-1	DRAINAGE STRUCTURE LABEL
-----	EXISTING NATIVE VEGETATION AREA
-----	NATIVE VEGETATION RETENTION AREA

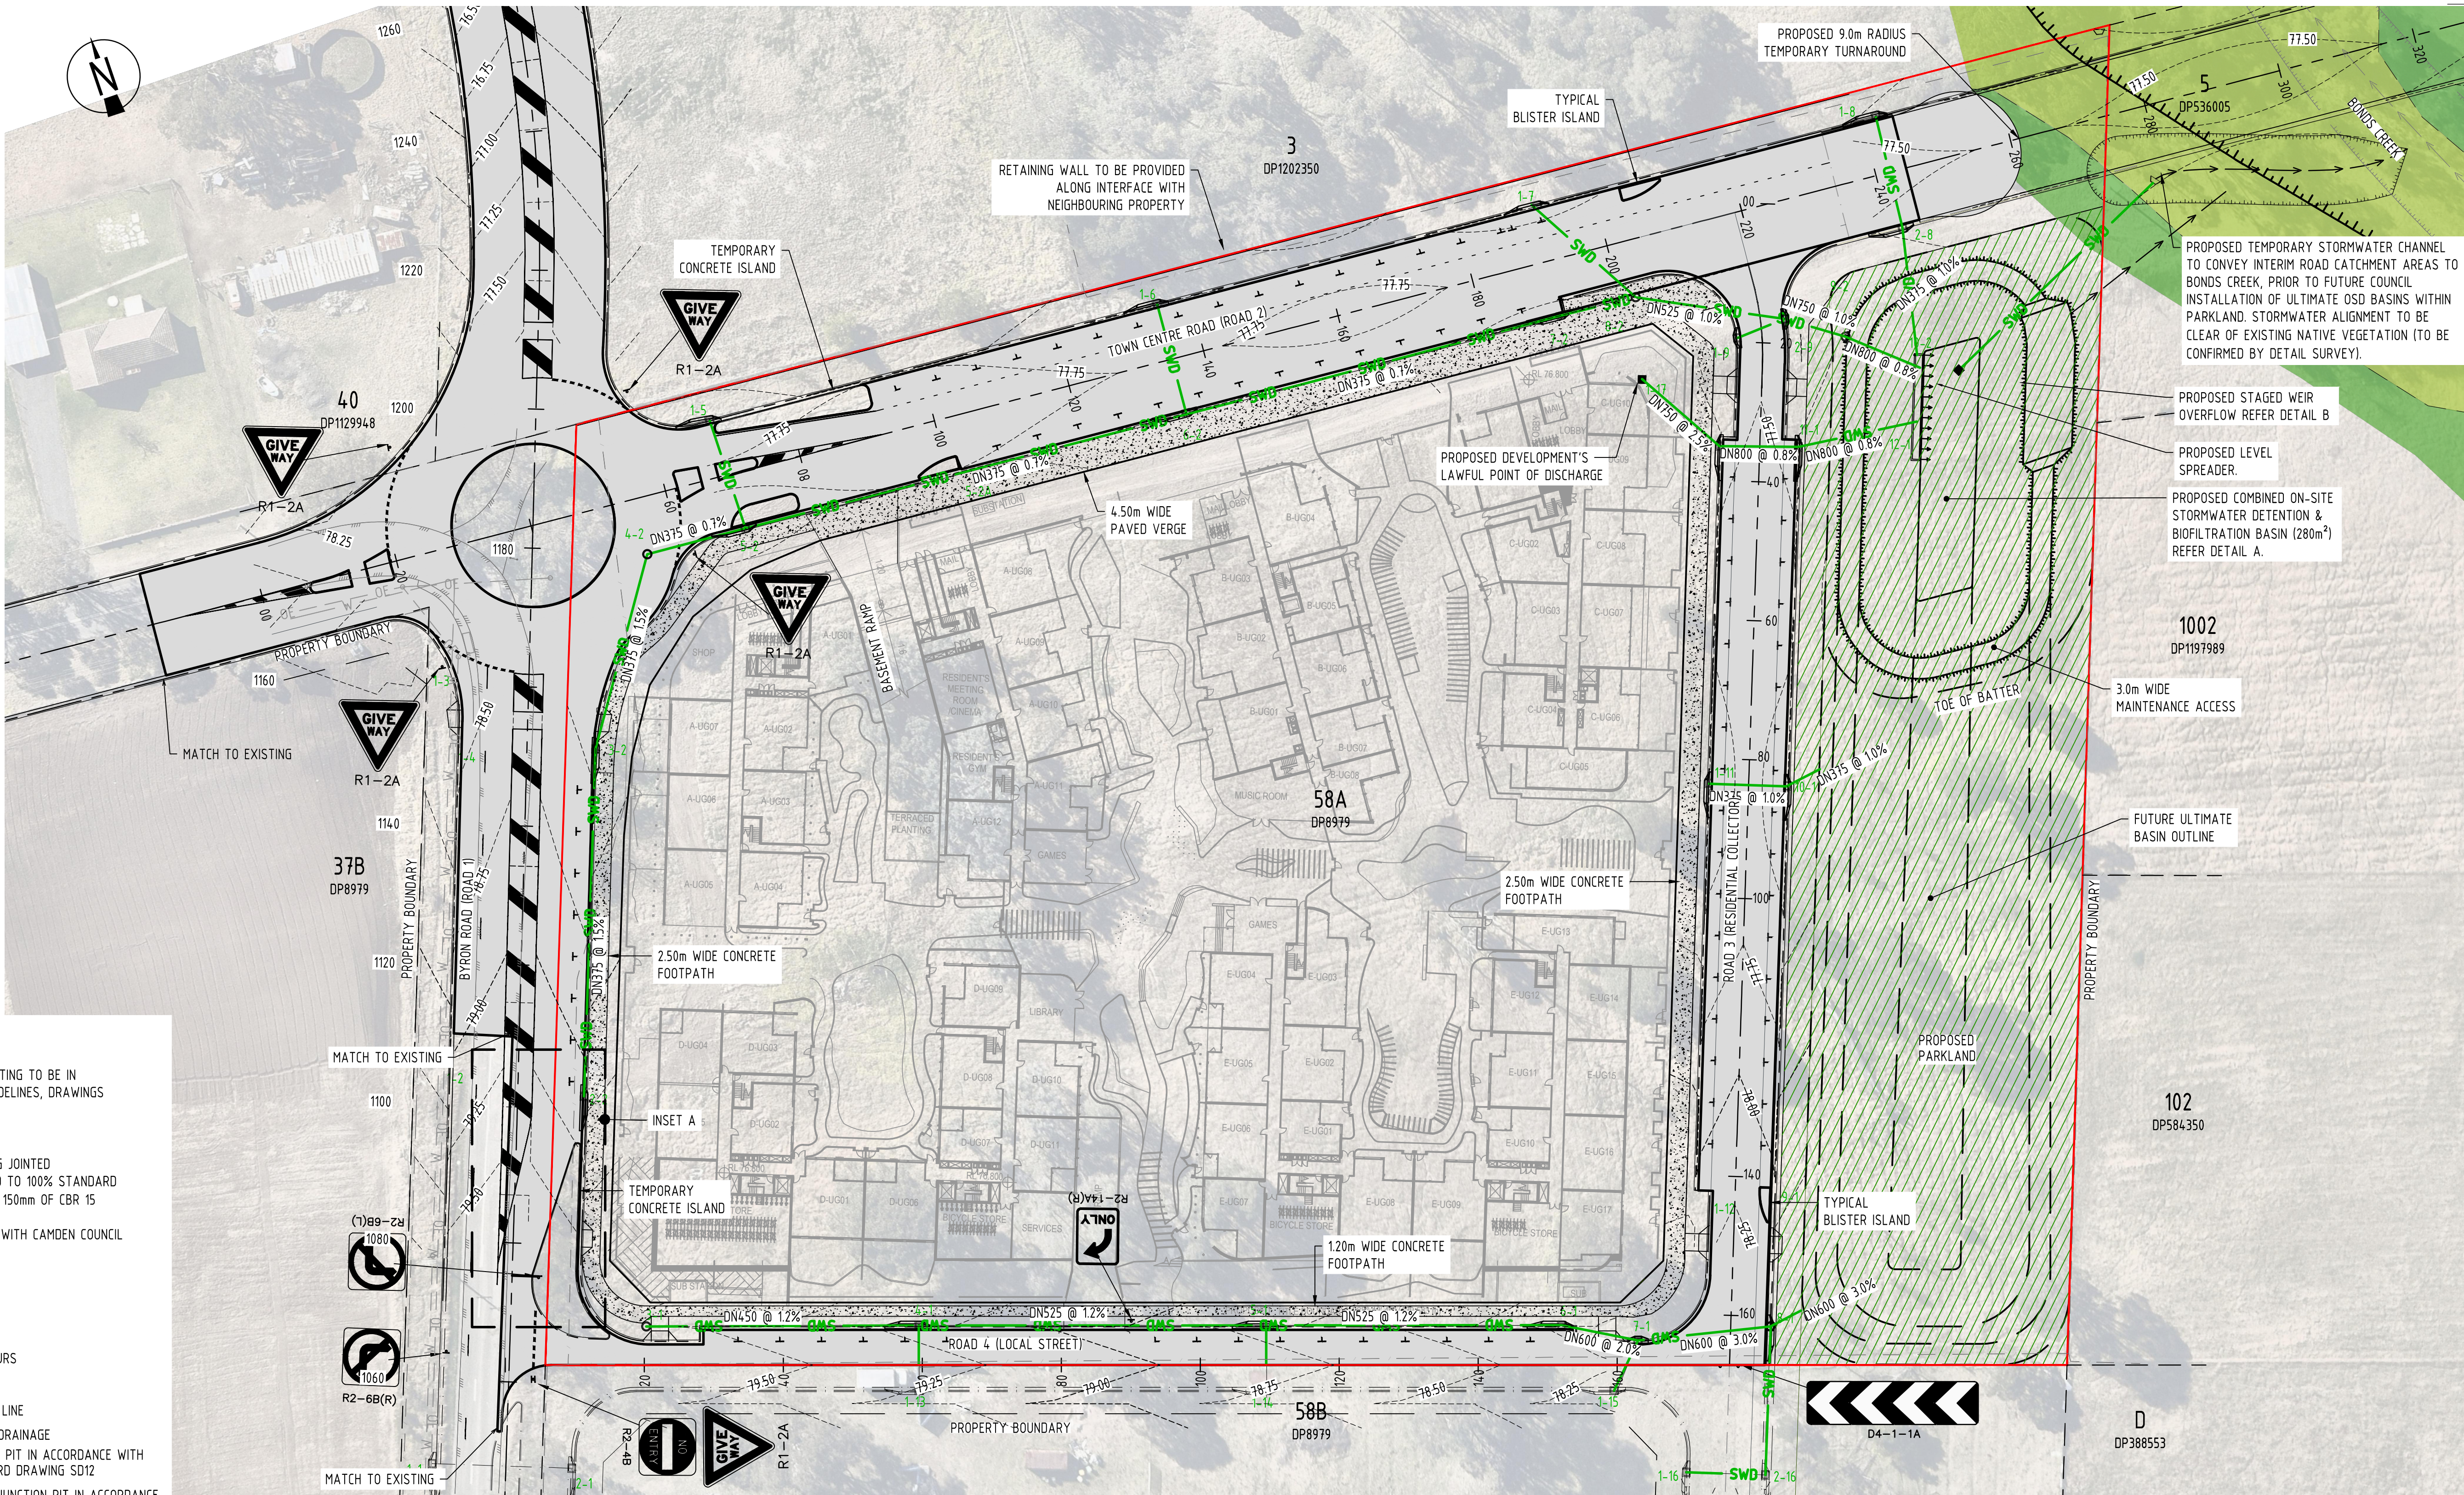

ULTIMATE CASE LAYOUT
SCALE 1:500

ISSUED FOR
APPROVAL

Rev	Date	Description	By	Chk
A	14.05.20	Issued for Approval	AGC	ST

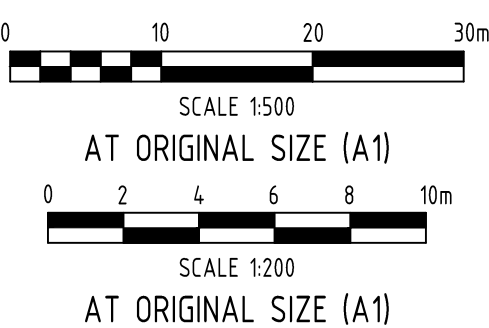


Sydney Office
Suite 802, Level 8, 181 Miller Street
North Sydney, New South Wales 2060, Australia
T 1300 657 402 F +617 3871 2266
E info@adgce.com W www.adgce.com

BRISBANE / SYDNEY / MELBOURNE / GOLD COAST / SUNSHINE COAST / DARWIN / PERTH

Client NLI BYRON DEVELOPMENT PTY LTD	Discipline CIVIL	Status APPROVAL	Title ROADWORKS & DRAINAGE ULTIMATE CASE LAYOUT PLAN
Project Name MULTI RESIDENTIAL DEVELOPMENT 202 BYRON ROAD, LEPPINGTON	Designed By CM	Checked By JN	Approved By JH
	Project No. 18540	Drawn By LC	Scale at A1 AS SHOWN
The concepts and information contained in this document are the copyright of ADG Engineers (Aust) Pty Ltd. Use or copying of the document in whole or in part without the written permission of ADG Engineers (Aust) Pty Ltd constitutes an infringement of copyright. Do not scale drawings. If in doubt, ask!			Drawing No. C130-3
			Revision A

M	14.05.20	NO LONGER IN USE	AGC	ST
L	30.01.20	Issued for Approval	SF	JH
K	25.10.19	Issued for Approval	JH	SF
J	24.07.19	Issued for Approval	LS	TM
I	14.06.19	Issued for Approval	LS	TM
H	25.01.19	Issued for Approval	AP	CDM
G	24.01.19	Issued for Approval	AP	TM
Rev	Date	Description	By	Chk

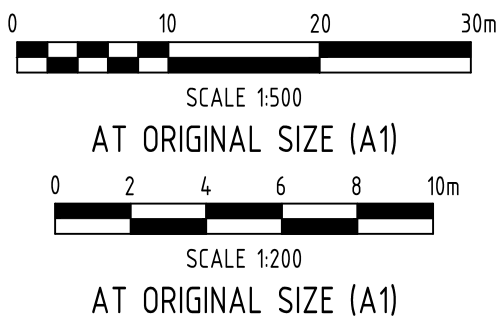


Sydney Office
Suite 802, Level 8, 181 Miller Street
North Sydney, New South Wales 2060, Australia

T 1300 657 402 F +617 3871 2266
E info@adgce.com W www.adgce.com
BRISBANE / SYDNEY / MELBOURNE / GOLD COAST / SUNSHINE COAST / DARWIN / PERTH

Client NLI BYRON DEVELOPMENT PTY LTD	Discipline CIVIL	Status NO LONGER IN USE	Title ROADWORKS & DRAINAGE ULTIMATE CASE LAYOUT PLAN
Project Name MULTI RESIDENTIAL DEVELOPMENT 202 BYRON ROAD, LEPPINGTON	Designed By CM	Checked By JN	Approved By JH
Project No. 18540	Drawn By LC	Scale at A1 AS SHOWN	
The concepts and information contained in this document are the copyright of ADG Engineers (Aust) Pty Ltd. Use or copying of the document in whole or in part without the written permission of ADG Engineers (Aust) Pty Ltd constitutes an infringement of copyright. Do not scale drawings. If in doubt, ask!			Drawing No. C130
			Revision M


37B
DP8979

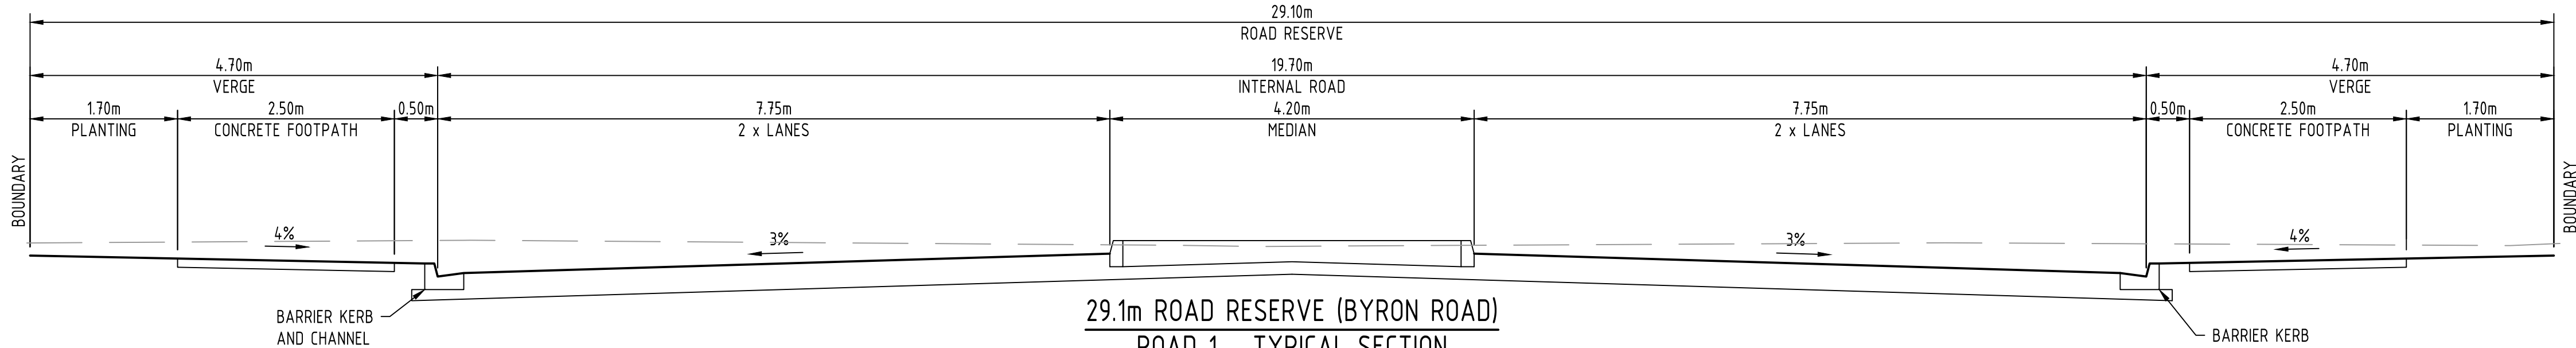

58A
DP8979


29.1m ROAD RESERVE (BYRON ROAD)
ROAD 1 - TYPICAL SECTION
(BASED ON CAMDEN COUNCIL CONCEPT DESIGN)

SCALE 1:50

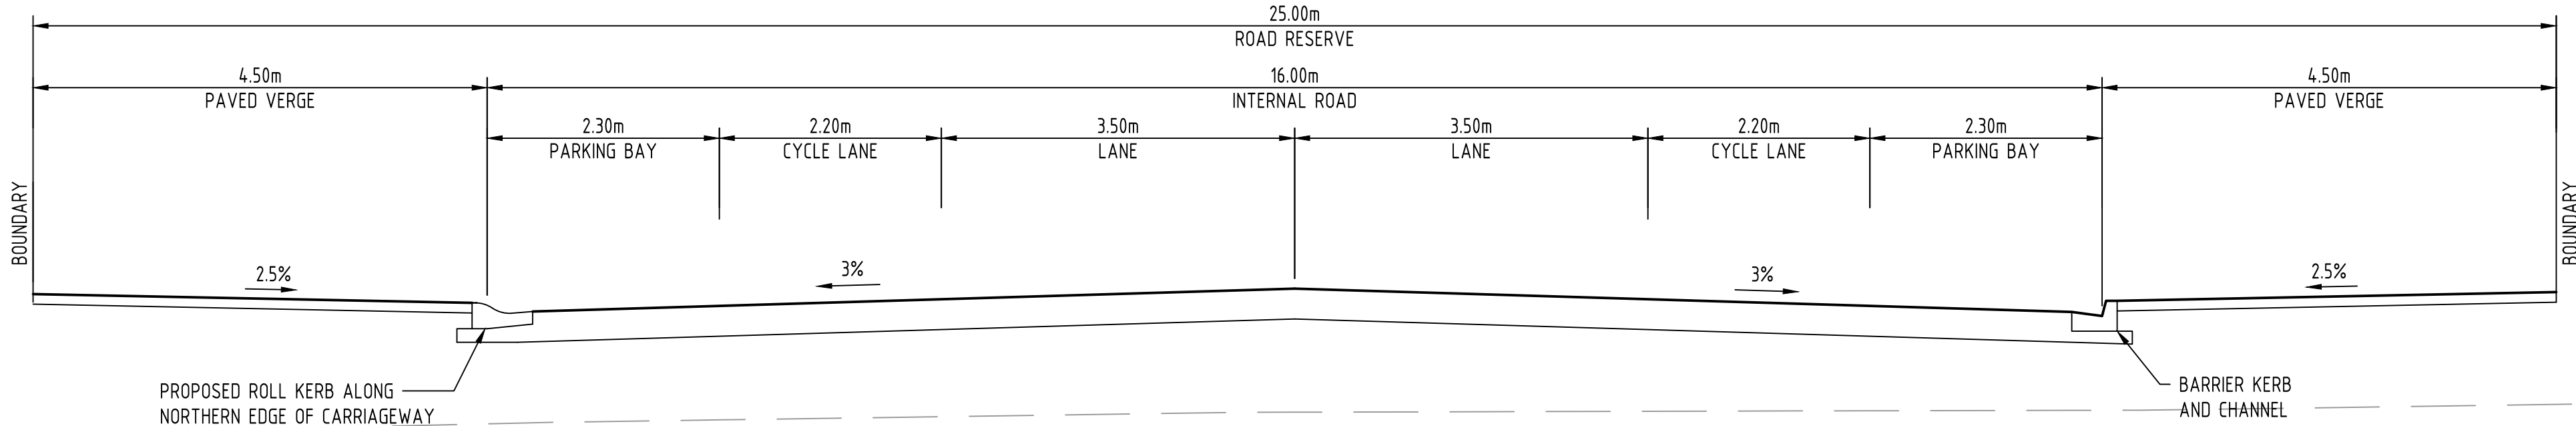


25m ROAD RESERVE (TOWN CENTRE STREET)
ROAD 2 - TYPICAL SECTION

SCALE 1:50

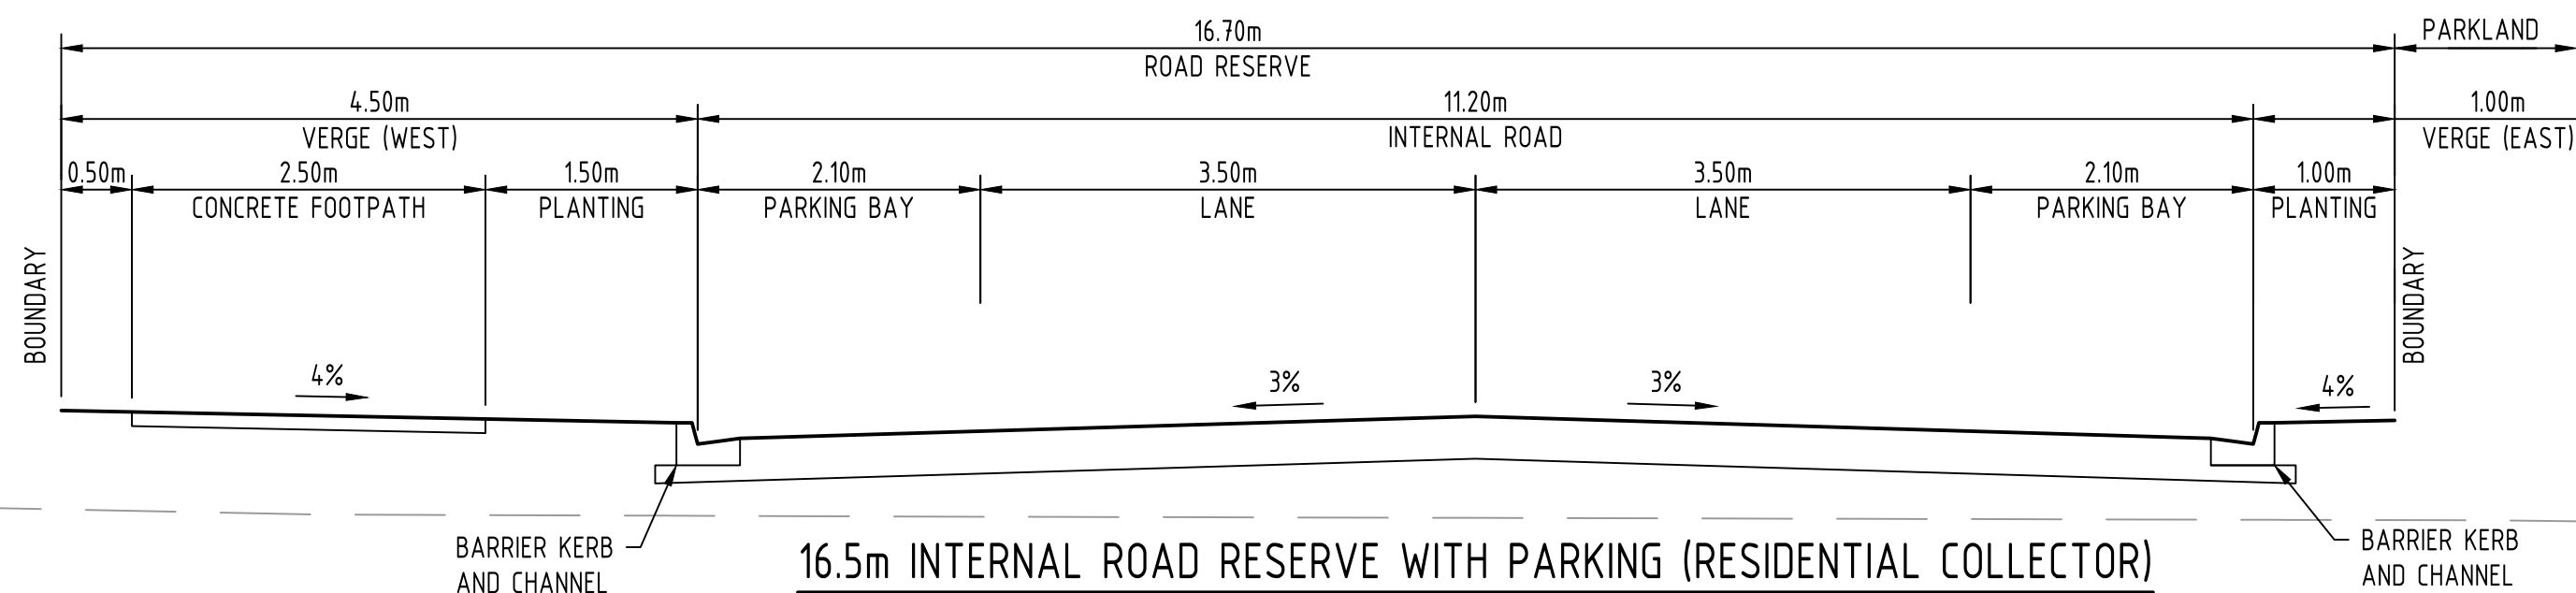

16.5m INTERNAL ROAD RESERVE WITH PARKING (RESIDENTIAL COLLECTOR)
ROAD 3 - TYPICAL SECTION

SCALE 1:50

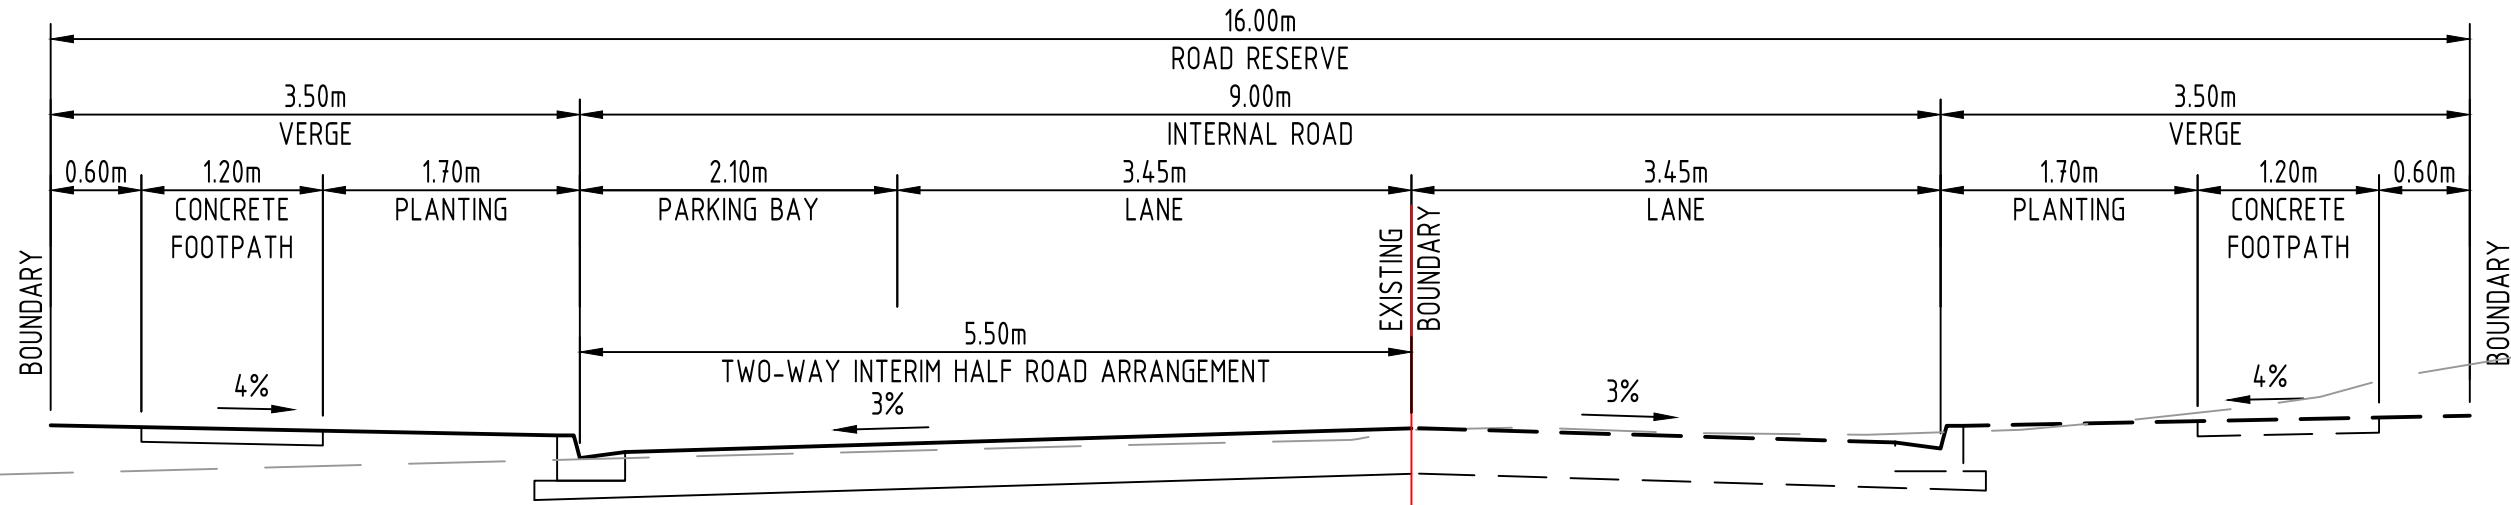

16m INTERNAL ROAD RESERVE WITH PARKING (LOCAL STREET)
ROAD 4 - ULTIMATE TYPICAL SECTION

(IN ACCORDANCE WITH CAMDEN GROWTH CENTRE PRECINCTS DCP FIGURE 3-14)

SCALE 1:50

NOTE

PUBLIC UTILITIES AND SERVICES HAVE BEEN LOCATED
WITHIN THE ROAD RESERVE CORRIDOR IN ACCORDANCE
WITH CAMDEN COUNCIL'S STANDARDS

ISSUED FOR
APPROVAL

J	14.05.20	Issued for Approval	AGC	ST
I	30.01.20	Issued for Approval	SF	JH
H	25.10.19	Issued for Approval	JH	SF
G	14.06.19	Issued for Approval	LS	TM
F	25.01.19	Issued for Approval	AP	CDM
E	14.12.18	Issued for Approval	LS	CDM
D	01.06.18	Issued for Approval	JRH	CDM
Rev	Date	Description	By	Chk




SCALE 1:50



Sydney Office
Suite 802, Level 8, 181 Miller Street
North Sydney, New South Wales 2060, Australia

T 1300 657 402 F +617 3871 2266
E info@adgce.com W www.adgce.com
BRISBANE / SYDNEY / MELBOURNE / GOLD COAST / SUNSHINE COAST / DARWIN / PERTH

Client NLI BYRON DEVELOPMENT PTY LTD	Discipline CIVIL	Status APPROVAL	Title ROADWORKS TYPICAL CROSS SECTIONS ULTIMATE CASE	
Project Name MULTI RESIDENTIAL DEVELOPMENT 202 BYRON ROAD, LEPPINGTON	Designed By CM	Checked By JN	Approved By JH	
	Project No. 18540	Drawn By LC	Scale at A1 1:50	
The concepts and information contained in this document are the copyright of ADG Engineers (Aust) Pty Ltd. Use or copying of the document in whole or in part without the written permission of ADG Engineers (Aust) Pty Ltd constitutes an infringement of copyright. Do not scale drawings. If in doubt, ask!				Drawing No. C131
				Revision J

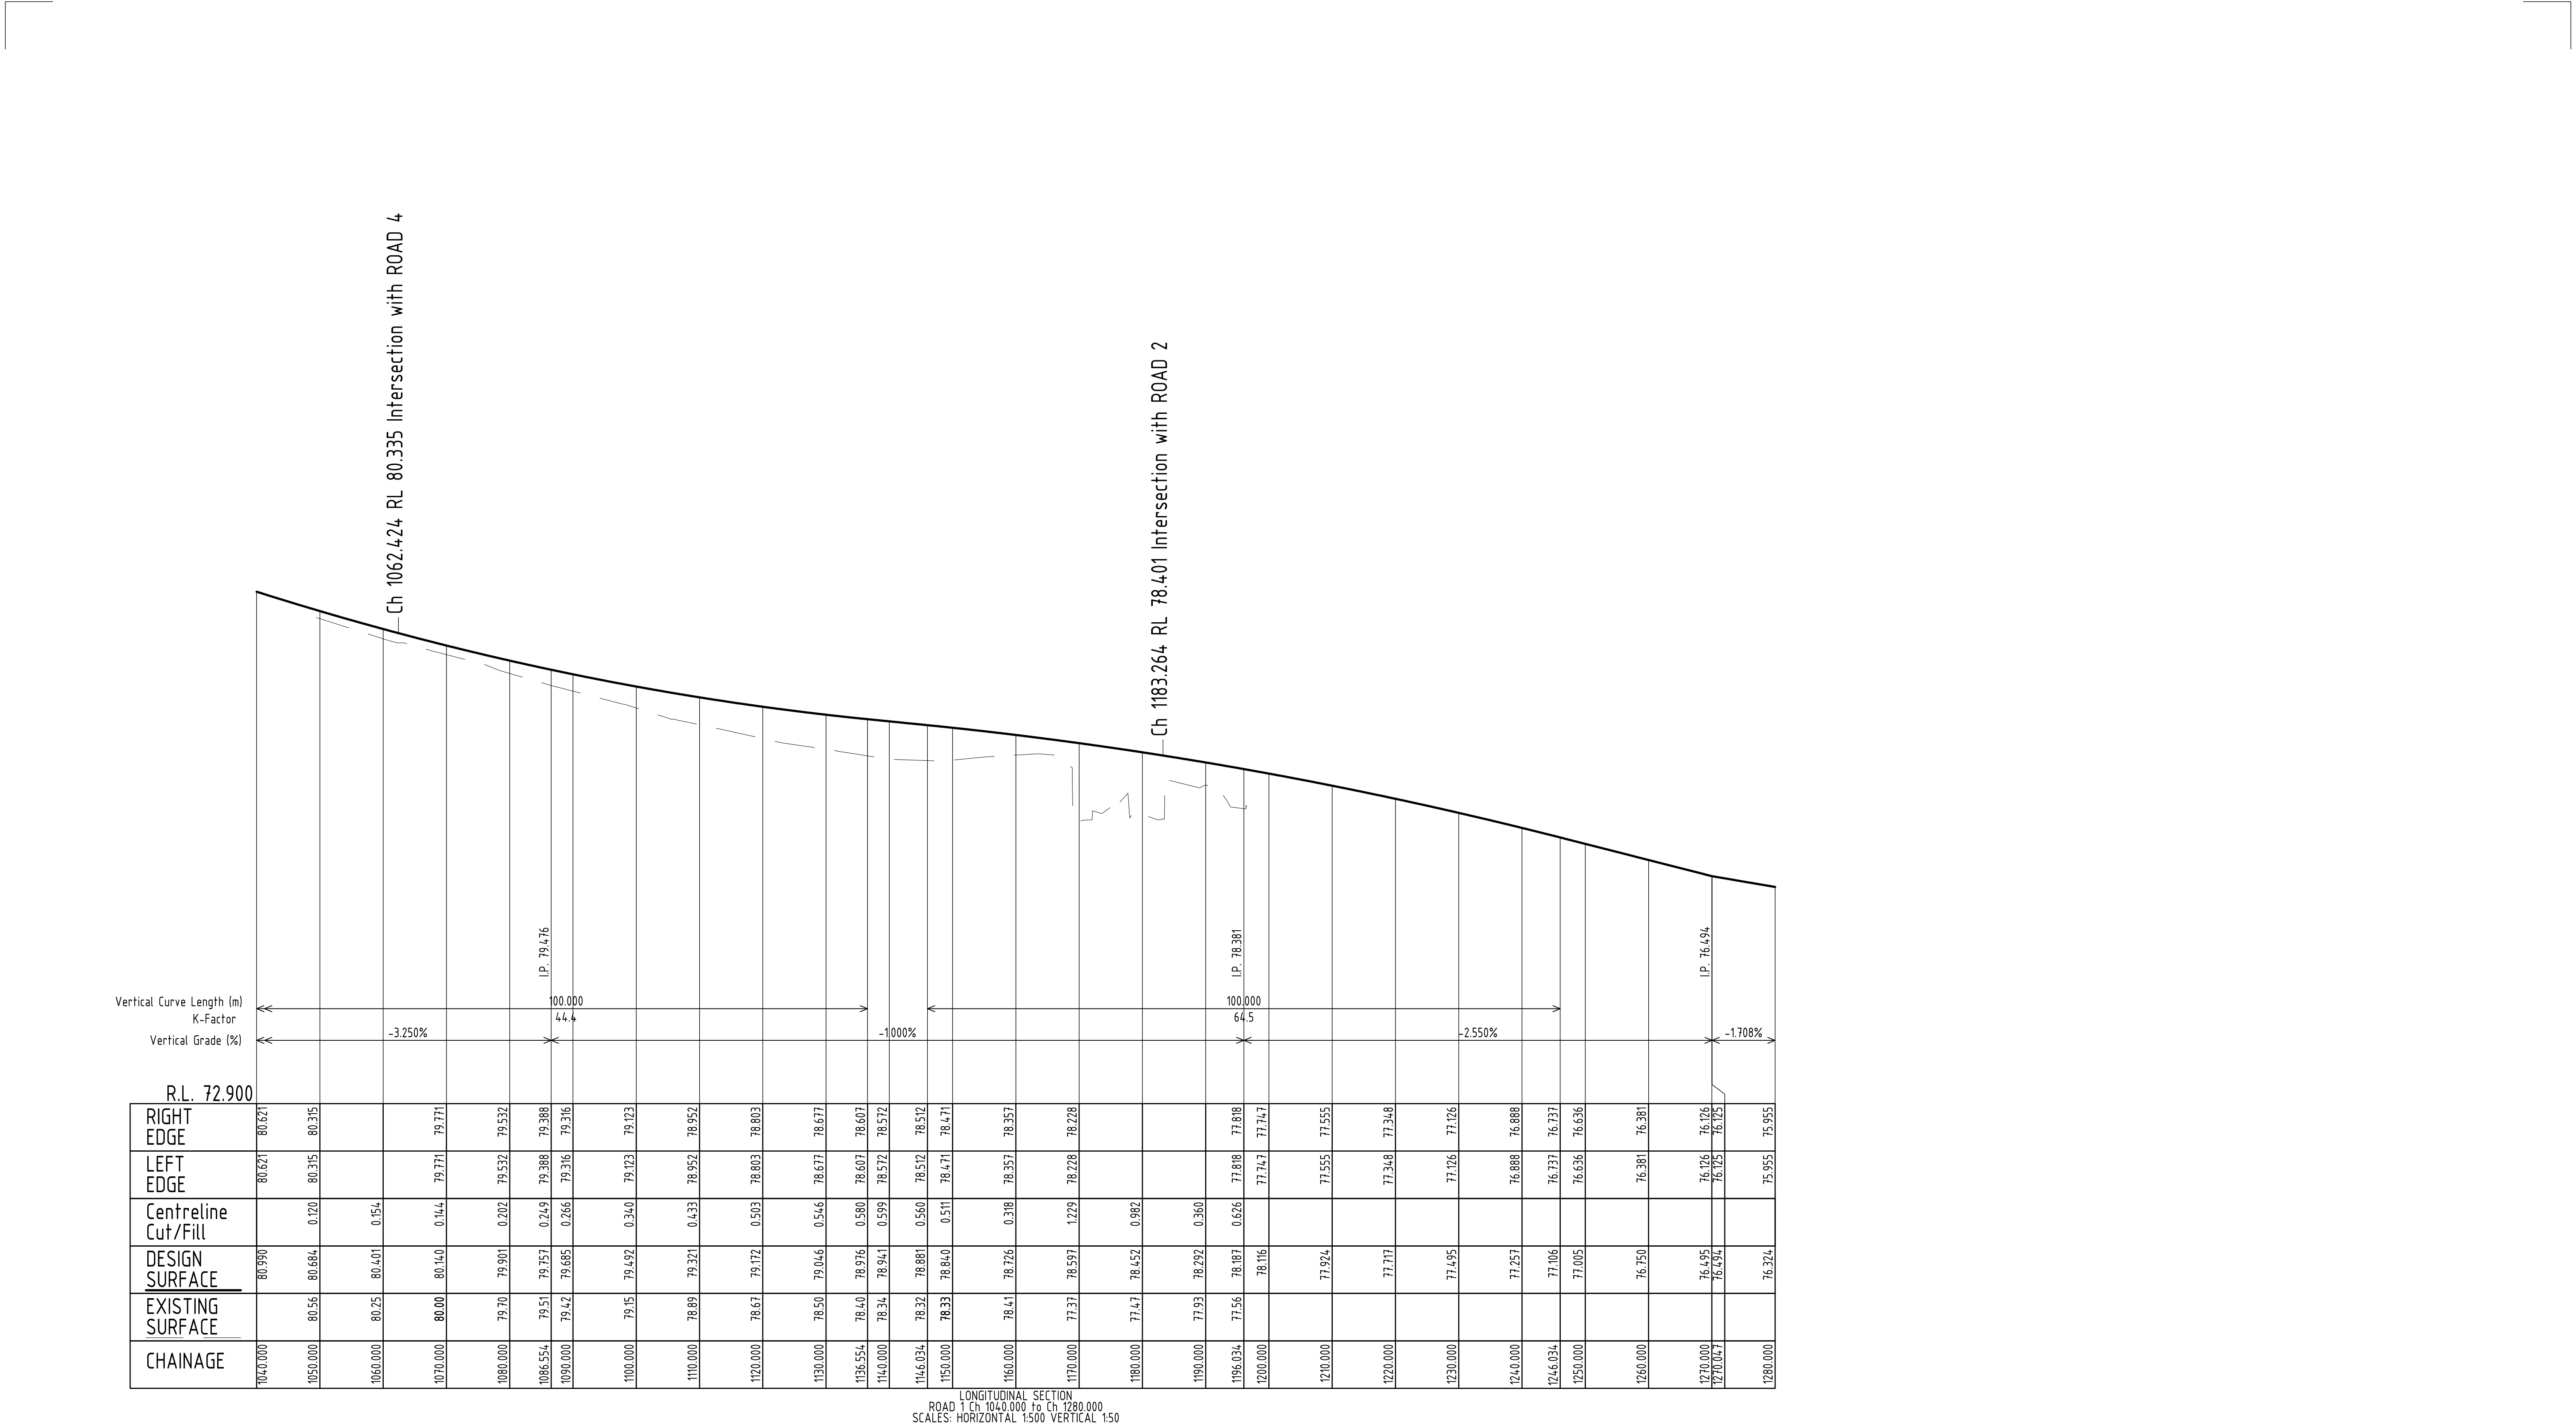

I	14.05.20	Issued for Approval	AGC	ST
H	30.01.20	Issued for Approval	SF	JH
G	25.10.19	Issued for Approval	JH	SF
F	24.07.19	Issued for Approval	LS	TM
E	24.01.19	Issued for Approval	AP	TM
D	14.12.18	Issued for Approval	LS	CDM
C	01.06.18	Issued for Approval	GC	CDM
Rev	Date	Description	By	Chk






Sydney Office
Suite 802, Level 8, 181 Miller Street
North Sydney, New South Wales 2060, Australia


T 1300 657 402 F +617 3871 2266
E info@adgce.com W www.adgce.com

BRISBANE / SYDNEY / MELBOURNE / GOLD COAST / SUNSHINE COAST / DARWIN / PERTH

Client	NLI BYRON DEVELOPMENT PTY LTD		Discipline	CIVIL	Status	APPROVAL	Title ROADWORKS LONGITUDINAL SECTION ROAD 1 - BYRON ROAD ULTIMATE CASE
Project Name MULTI RESIDENTIAL DEVELOPMENT 202 BYRON ROAD, LEPPINGTON	Designed By	CM	Checked By	JN	Approved By	JH	
	Project No.	18540	Drawn By	LC	Scale at A1	AS SHOWN	
	The concepts and information contained in this document are the copyright of ADG Engineers (Aust) Pty Ltd. Use or copying of the document in whole or in part without the written permission of ADG Engineers (Aust) Pty Ltd constitutes an infringement of copyright. Do not scale drawings. If in doubt, ask!						
Drawing No.							Revision
C132							I

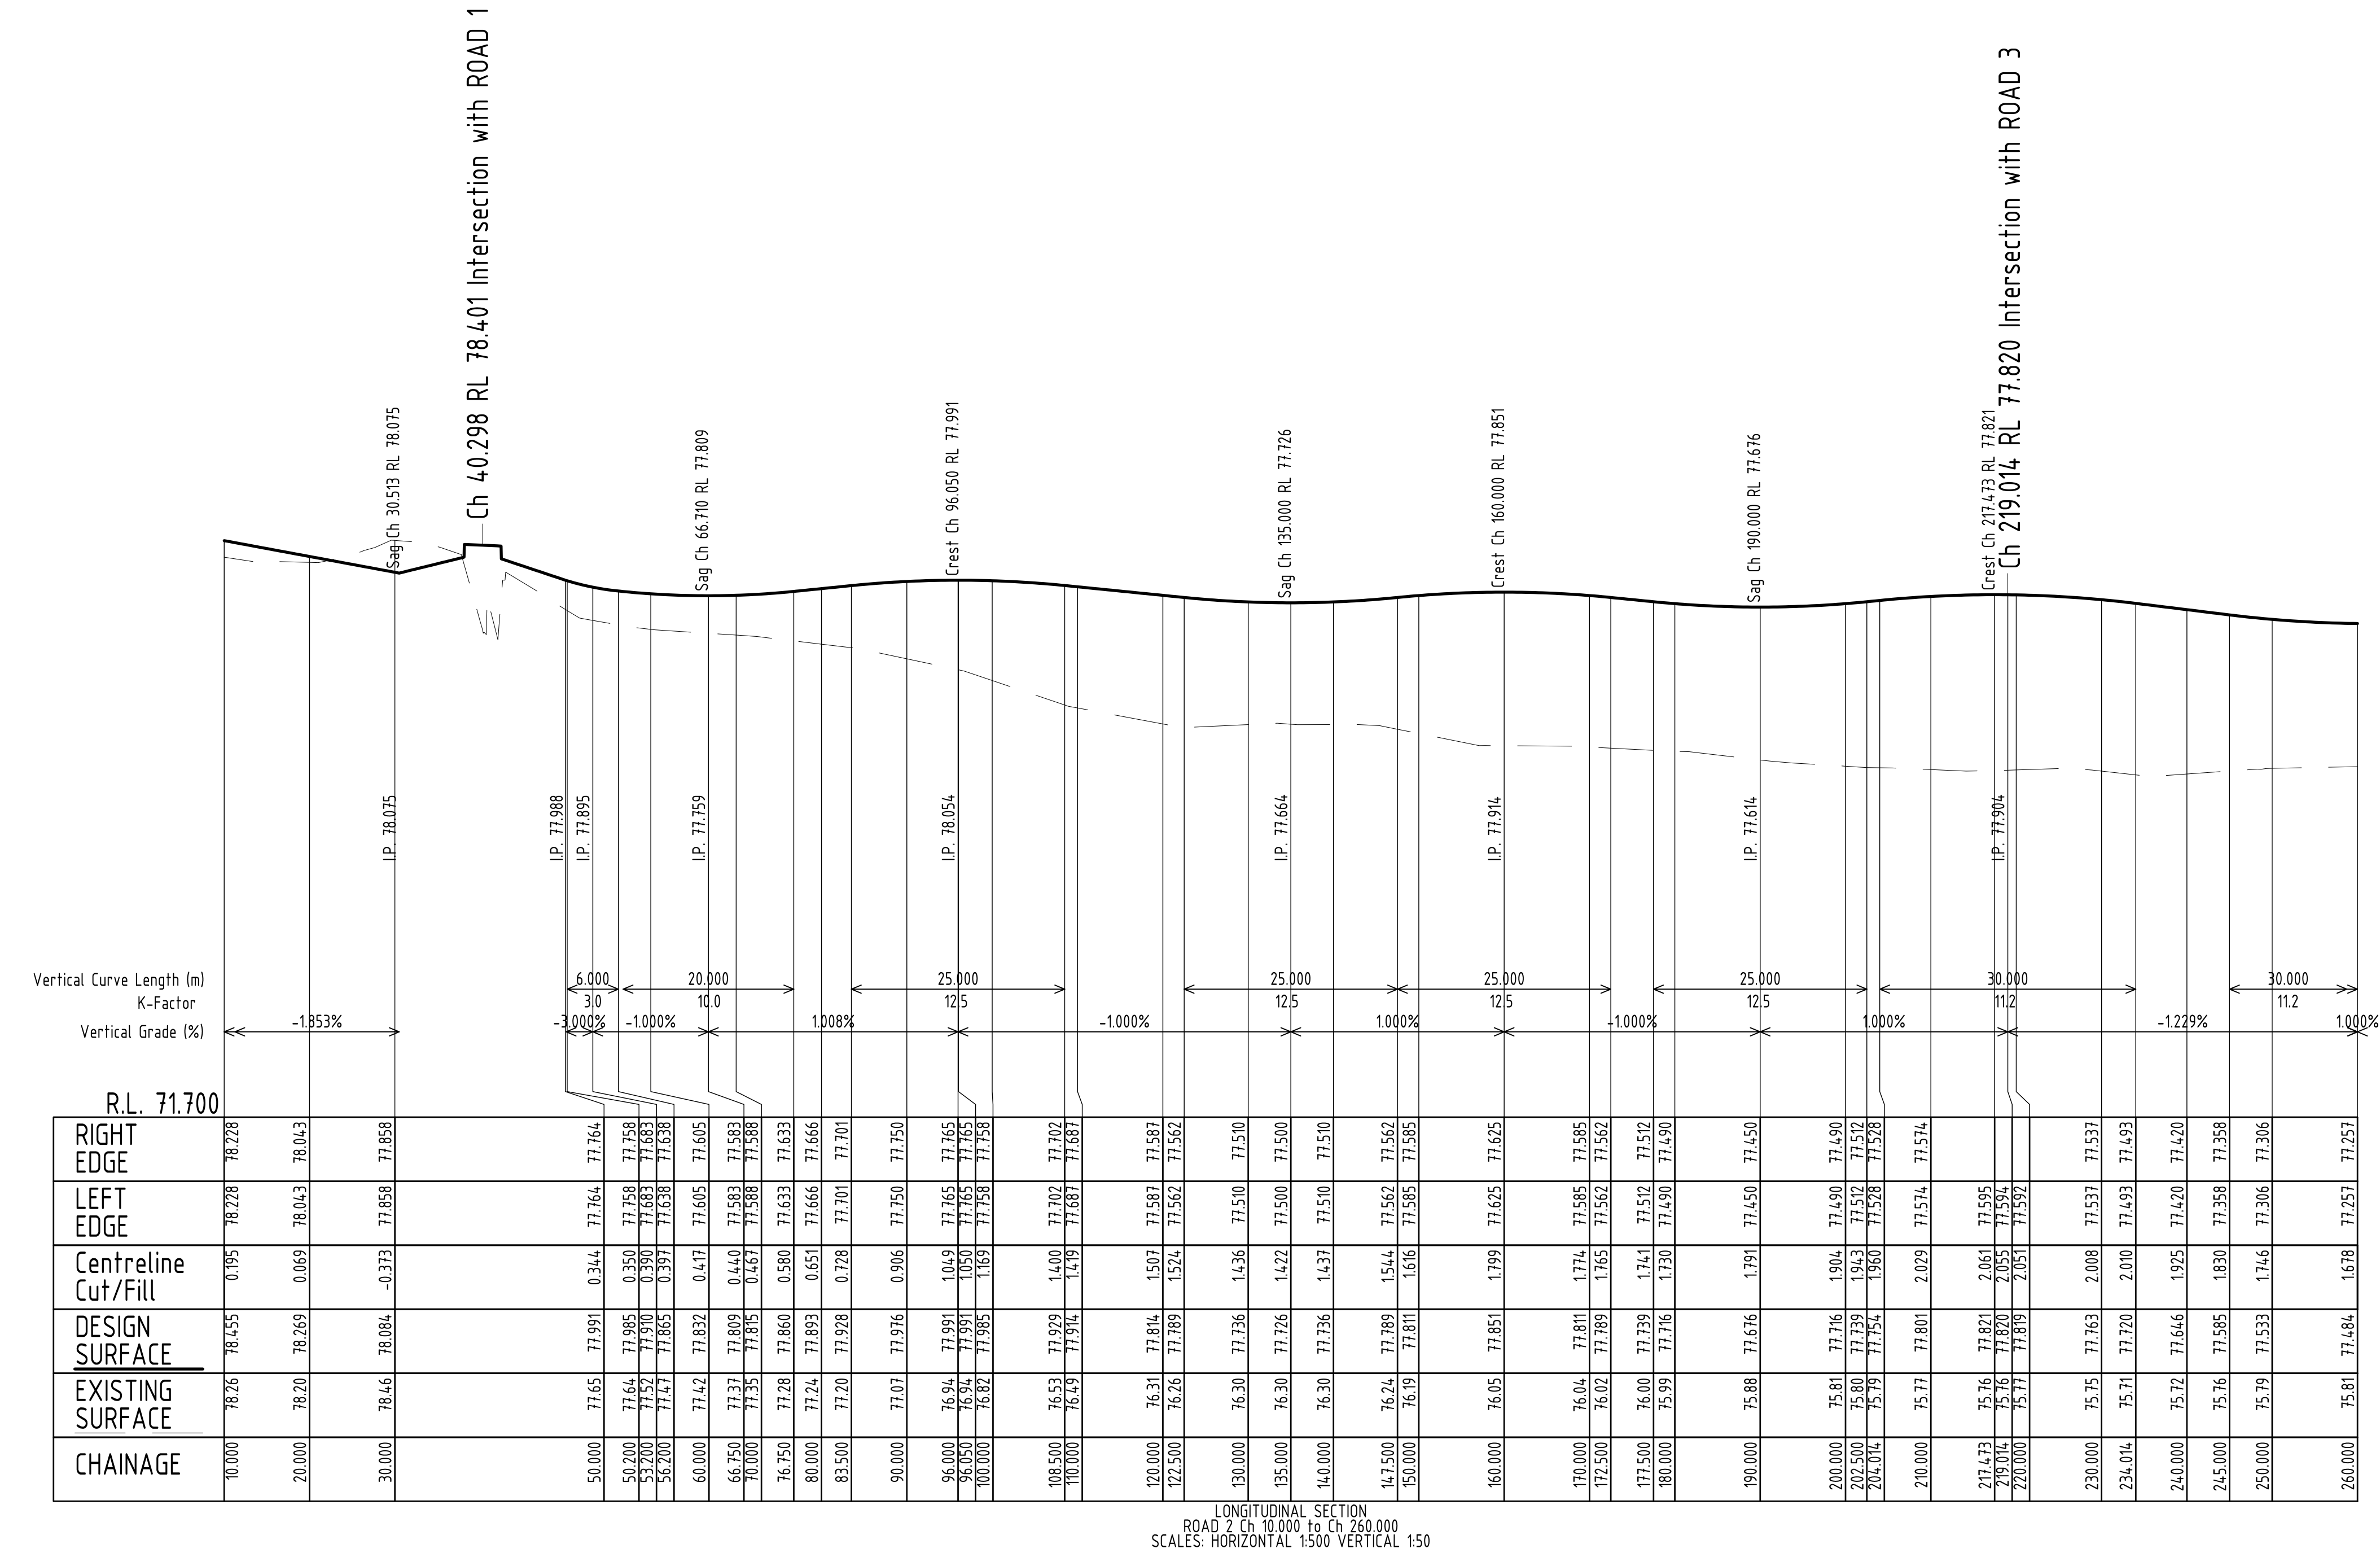

H	14.05.20	Issued for Approval	AGC	ST
G	30.01.20	Issued for Approval	SF	JH
F	25.10.19	Issued for Approval	JH	SF
E	24.07.19	Issued for Approval	LS	TM
D	14.12.18	Issued for Approval	LS	CDM
C	01.06.18	Issued for Approval	GC	CDM
B	27.10.17	Issued for Approval	GC	CDM
Rev	Date	Description	By	Chk

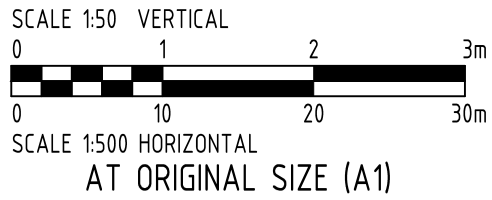




Sydney Office
Suite 802, Level 8, 181 Miller Street
North Sydney, New South Wales 2060, Australia

T 1300 657 402 F +617 3871 2266
E info@adgce.com W www.adgce.com


BRISBANE / SYDNEY / MELBOURNE / GOLD COAST / SUNSHINE COAST / DARWIN / PERTH

Client NLI BYRON DEVELOPMENT PTY LTD		Discipline CIVIL		Status APPROVAL	Title ROADWORKS LONGITUDINAL SECTION ROAD 2 - TOWN CENTRE ROAD ULTIMATE CASE
Project Name MULTI RESIDENTIAL DEVELOPMENT 202 BYRON ROAD, LEPPINGTON		Designed By CM	Checked By JN	Approved By JH	
		Project No. 18540	Drawn By LC	Scale at A1 AS SHOWN	
		The concepts and information contained in this document are the copyright of ADG Engineers (Aust) Pty Ltd. Use or copying of the document in whole or in part without the written permission of ADG Engineers (Aust) Pty Ltd constitutes an infringement of copyright. Do not scale drawings. If in doubt, ask!			
Drawing No. C133					Revision H

ISSUED FOR
APPROVAL

 

AGC	ST
SF	JH
JH	SF
LS	TM
LS	CDM
GC	CDM
GC	CDM
By	Chk

 

BRISBANE / SYDNEY / MELBOURNE / GOLD COAST / SUNSHINE COAST / DARWIN / PERTH

Project Name
MULTI RESIDENTIAL DEVELOPMENT
202 BYRON ROAD,
LEPPINGTON

Designed By CM	Checked By JN
Project No. 18540	Drawn By LC


The concepts and information contained in this document are the copyright of ADG Engineers (Aust) Pty Ltd. Use or copying of the document in whole or in part without the written permission of ADG Engineers (Aust) Pty Ltd constitutes an infringement of copyright. Do not scale drawings. If in doubt, ask!

Title ROADWORKS LONGITUDINAL SECTION ROAD 3 ULTIMATE CASE	
Drawing No. C134	Revision H

APPROVAL



AGC	ST
SF	JH
JH	SF
LS	TM
LS	CDM
GC	CDM
GC	CDM
By	Chk

 



BRISBANE / SYDNEY / MELBOURNE / GOLD COAST / SUNSHINE COAST / DARWIN / PERTH

Client	NLI BYRON DEVELOPMENT PTY LTD
Project Name	MULTI RESIDENTIAL DEVELOPMENT 202 BYRON ROAD, LEPPINGTON

Discipline CIVIL		Status APPROVAL
Designed By CM	Checked By JN	Approved By JH
Project No. 18540	Drawn By LC	Scale at A1 AS SHOWN
The concepts and information contained in this document are the copyright of ADG Engineers (Aust) Pty Ltd. Use or copying of the document in whole or in part without the written permission of ADG Engineers (Aust) Pty Ltd constitutes an infringement of copyright. Do not scale drawings. If in doubt, ask!		

Title ROADWORKS LONGITUDINAL SECTION ROAD 4 ULTIMATE CASE	
Drawing No. C135	Revision H

ISSUED FOR
APPROVAL

 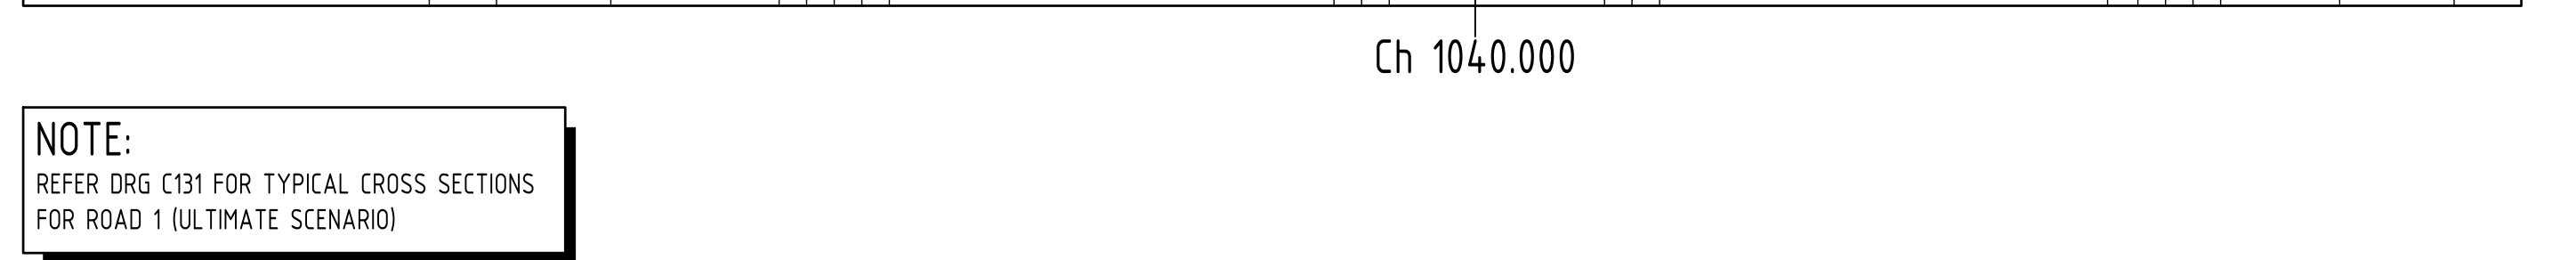

ISSUED FOR
APPROVAL

[illegible]

LEGEND

EXISTING SURFACE CONTOURS

SITE BOUNDARY

EXISTING PROPERTY BOUNDARY

EXISTING EASEMENT BOUNDARY

EXISTING NOMINAL KERB LINE

EXISTING STORMWATER

LIMIT OF WORKS

CATCHMENT BOUNDARY

CATCHMENT LABEL

CATCHMENT FLOW DIRECTION

CATCHMENT TABLE (PRE DEVELOPMENT)	
CATCHMENT NAME	AREA (ha)
EX1	3.730
EX2	11.164
EX3	4.301

ISSUED FOR
APPROVAL

G	14.05.20	Issued for Approval	AGC	ST
F	01.05.20	Issued for Approval	MRB	ST
E	30.01.20	Issued for Approval	SF	JH
D	25.10.19	Issued for Approval	SF	JH
C	14.12.18	Issued for Approval	LS	CDM
B	1.06.18	Issued for Approval	JH	CDM
A	20.10.17	Issued for Approval	GC	CDM
Rev	Date	Description	By	Chk

Sydney Office
Suite 802, Level 8, 181 Miller Street
North Sydney, New South Wales 2060, Australia

T 1300 657 402 F +617 3871 2266
E info@adgce.com W www.adgce.com
BRISBANE / SYDNEY / MELBOURNE / GOLD COAST / SUNSHINE COAST / DARWIN / PERTH

Client
NLI BYRON DEVELOPMENT PTY LTD
Project Name
MULTI RESIDENTIAL DEVELOPMENT
202 BYRON ROAD,
LEPPINGTON

Discipline CIVIL		Status APPROVAL
Designed By CM	Checked By JN	Approved By JH
Project No. 18540	Drawn By LC	Scale at A1 1:500
The concepts and information contained in this document are the copyright of ADG Engineers (Aust) Pty Ltd. Use or copying of the document in whole or in part without the written permission of ADG Engineers (Aust) Pty Ltd constitutes an infringement of copyright. Do not scale drawings. If in doubt, ask!		




Title
STORMWATER PRE-DEVELOPMENT
QUANTITY CATCHMENT PLAN

Drawing No. C140	Revision G
---------------------	---------------

PLOT DATE: 5/14/2020 4:51 PM FILENAME: \\192.168.8.4\085\18000\18540\CA\DWG\BYRON RD\18540-C140.DWG


FULL SIZE ON ORIGINAL 0 10 20 30 40 50 60 70 80 90 100mm

LEGEND

   - | | |
|---|--|
|  | EXISTING SURFACE CONTOURS |
|  | FINISHED SURFACE CONTOURS |
|  | LIMIT OF WORKS |
|  | SITE BOUNDARY |
|  | EXISTING PROPERTY BOUNDARY |
|  | EXISTING EASEMENT BOUNDARY |
|  | EXISTING NOMINAL KERB LINE |
|  | PROPOSED NOMINAL KERB LINE |
|  | EXISTING STORMWATER |
|  | PROPOSED STORMWATER DRAINAGE |
|  | CATCHMENT BOUNDARY |
|  | LOT CATCHMENT LABEL |
|  | CATCHMENT FLOW DIRECTION |
|  | MASTER PLANNED TRUNK DRAINAGE CORRIDOR |


CATCHMENT TABLE (POST DEVELOPMENT)

CATCHMENT NAME	AREA (ha)	FRACTION IMPERVIOUS
C1	0.621	0.000
C2	1.650	1.000
C3	0.707	0.80
C4	0.245	0.80
C5	0.170	0.80
C6	0.133	0.80
C7	1.184	0.191
C8	0.879	0.203
C9	0.342	0.037
C10	0.800	0.123
C11	1.013	0.146
EXT	11.276	0.034

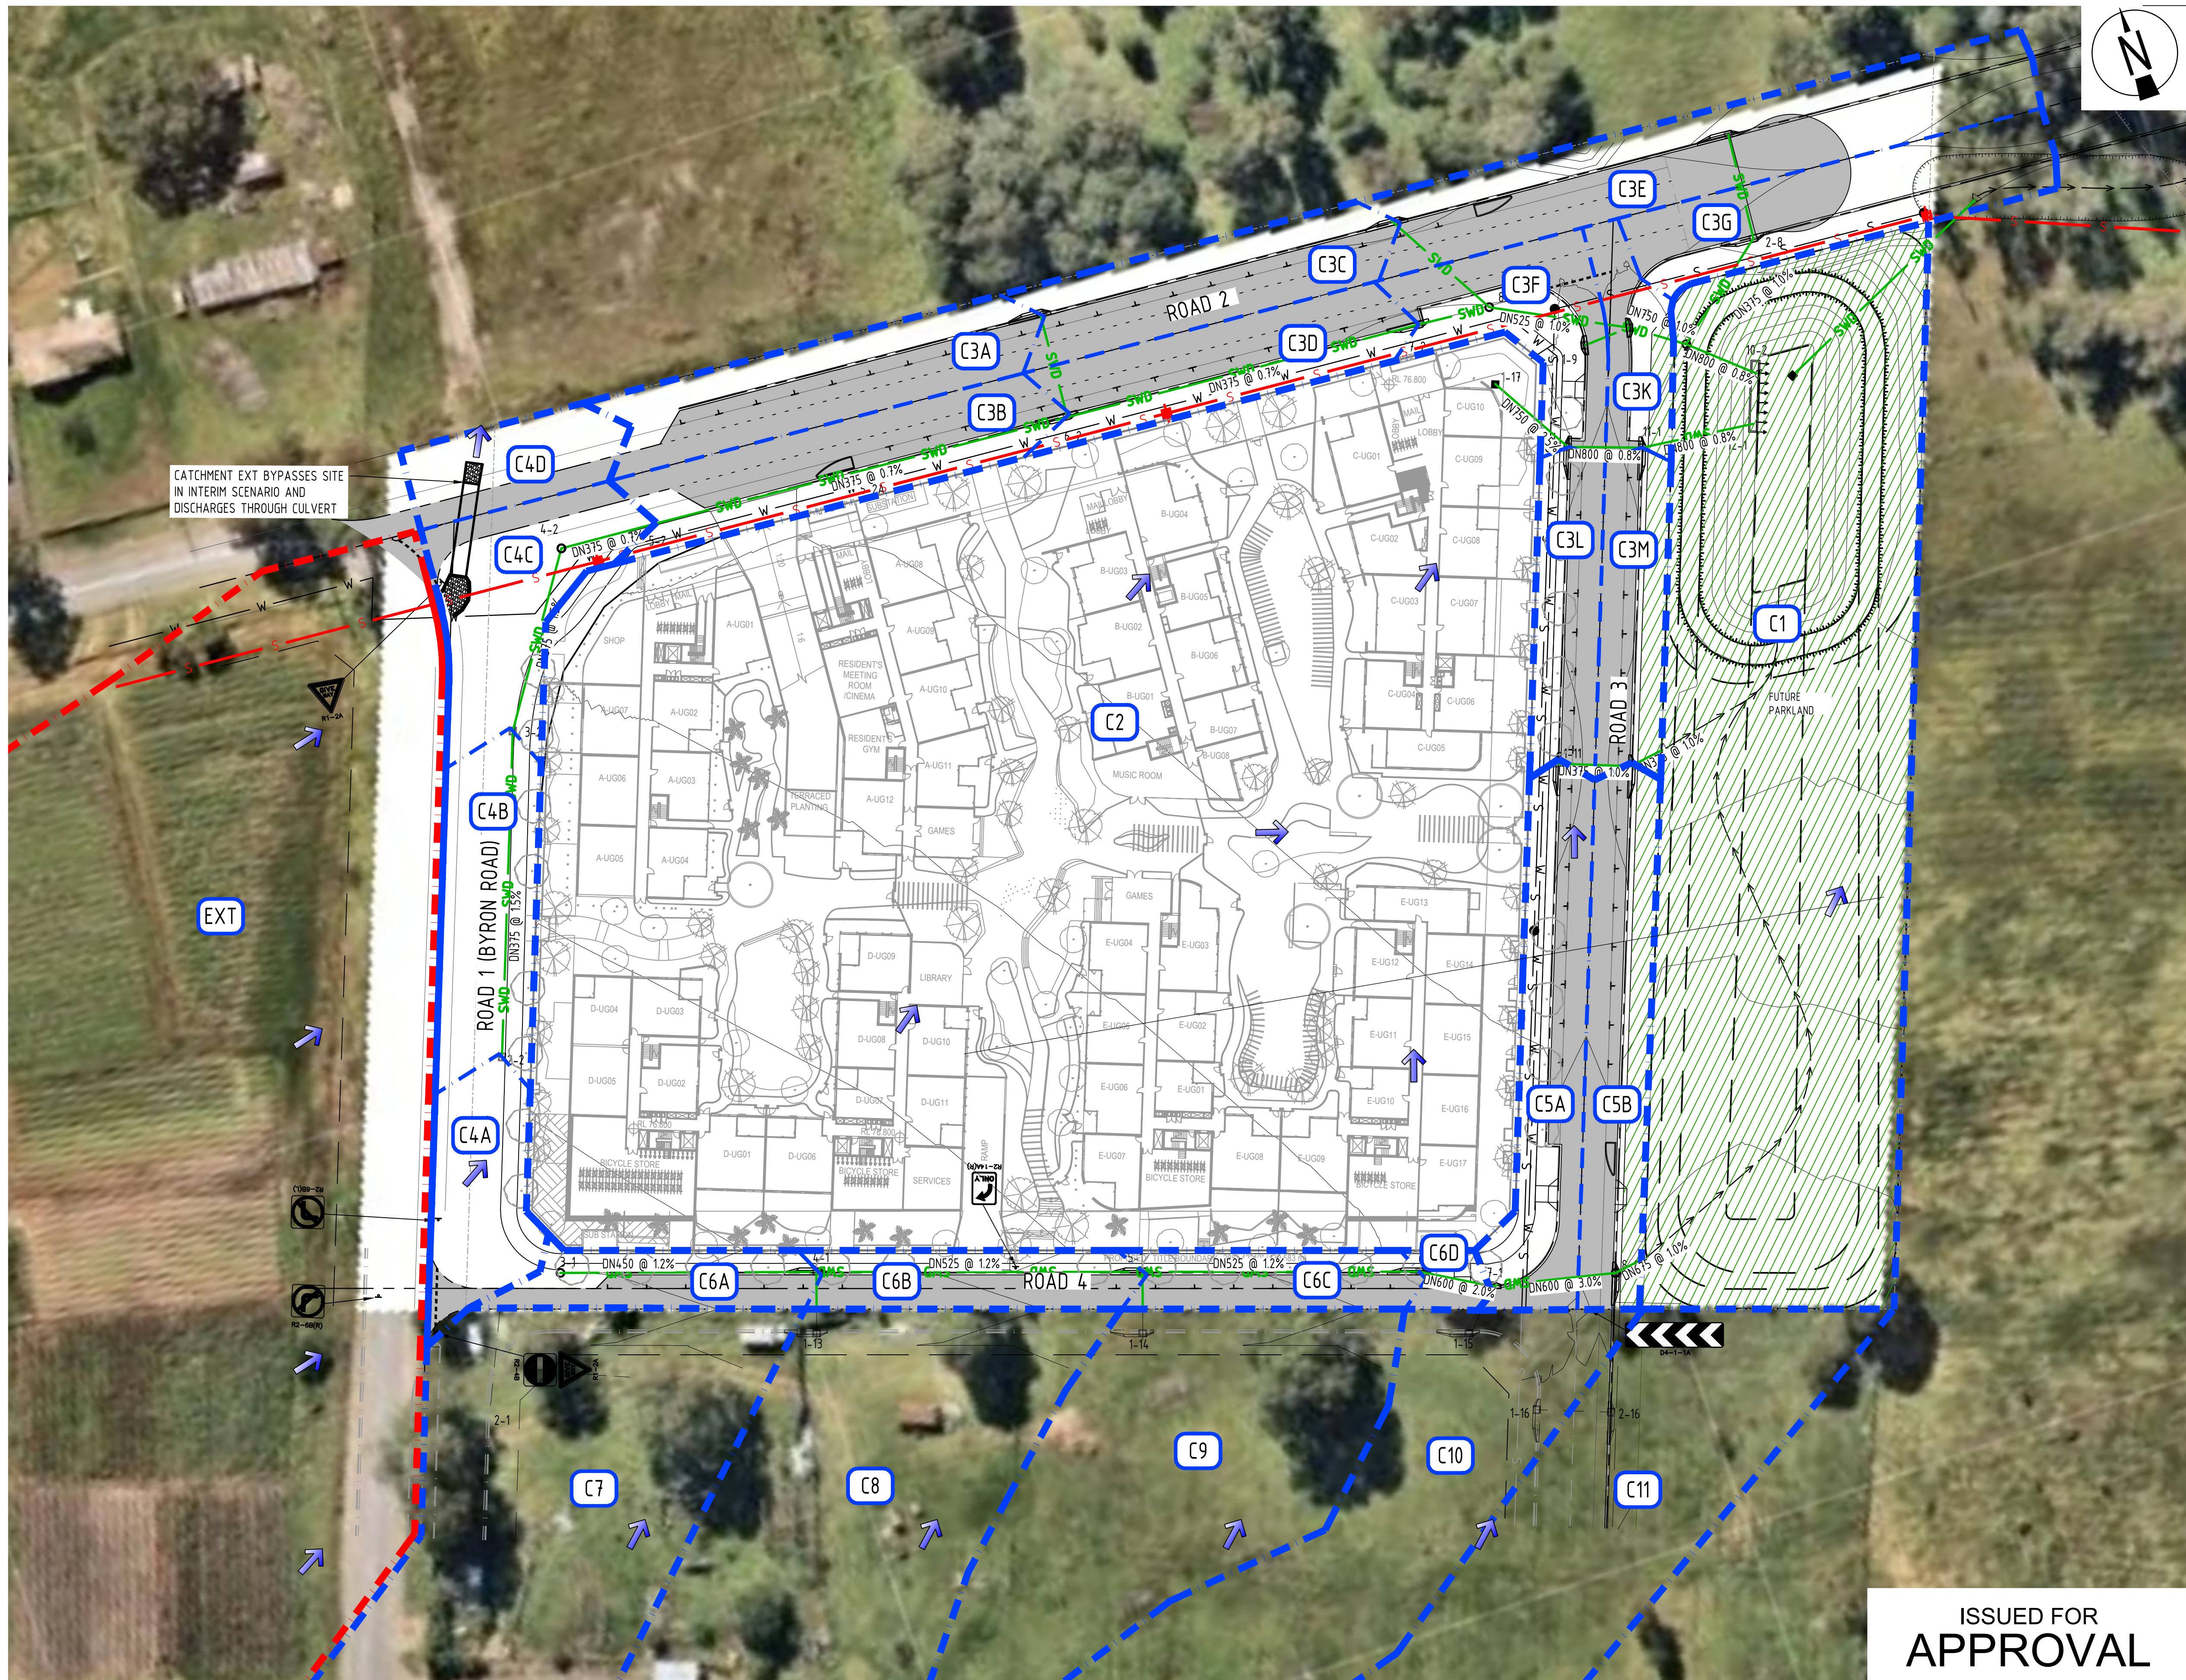

ISSUED FOR
APPROVAL

B	14.05.20	Issued for Approval		MRB	ST
A	01.05.20	Issued for Approval		MRB	ST
Rev	Date	Description		By	Chk

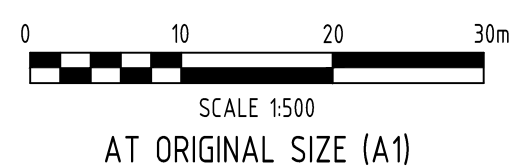

Sydney Office
Suite 802, Level 8, 181 Miller Street
North Sydney, New South Wales 2060, Australia

T 1300 657 402 F +617 3871 2266
E info@adgce.com W www.adgce.com
BRISBANE / SYDNEY / MELBOURNE / GOLD COAST / SUNSHINE COAST / DARWIN / PERTH

Client	NILBYRON DEVELOPMENT PTY LTD
--------	------------------------------

Project Name
MULTI RESIDENTIAL DEVELOPMENT
202 BYRON ROAD,
LEPPINGTON

Discipline	ON 11
------------	-------

	Designed By
	CM

Project No.	18540
-------------	-------

Status	APPROVAL
--------	----------

Approved By	JH
-------------	----

Scale at A1
1:500

Title
STORMWATER - INTERIM CASE
POST-DEVELOPMENT
QUANTITY CATCHMENT PLAN
SHEET 1 OF 2

Drawing No.	C141-1
-------------	--------


Revision	B
----------	---

PLOT DATE: 5/14/2020 4:54 PM FILENAME: \\192.168.8.4\JOBS\18000\18540\CVL\DWG\BYRON RD\18540-C141-1.DWG

FULL SIZE ON ORIGINAL 0 10 20 30 40 50 60 70 80 90 100mm


	EXISTING SURFACE CONTOURS
	FINISHED SURFACE CONTOURS
	LIMIT OF WORKS
	SITE BOUNDARY
	EXISTING PROPERTY BOUNDARY
	EXISTING EASEMENT BOUNDARY
	EXISTING NOMINAL KERB LINE
	PROPOSED NOMINAL KERB LINE
	EXISTING STORMWATER
	PROPOSED STORMWATER DRAINAGE
	CATCHMENT BOUNDARY
	LOT CATCHMENT LABEL
	CATCHMENT FLOW DIRECTION
	MODELLED CATCHMENT INLET
	MASTER PLANNED TRUNK DRAINAGE CORRIDOR

CATCHMENT NAME	AREA (ha)	FRACTION IMPERVIOUS
C1	0.621	0.000
C2	1.850	1.000
C3	0.707	0.80
C4	0.245	0.80
C5	0.170	0.80
C6	0.133	0.80
C7	1.184	0.191
C8	0.879	0.203
C9	0.342	0.037
C10	0.800	0.123
C11	1.013	0.146
EXT	11.276	0.034

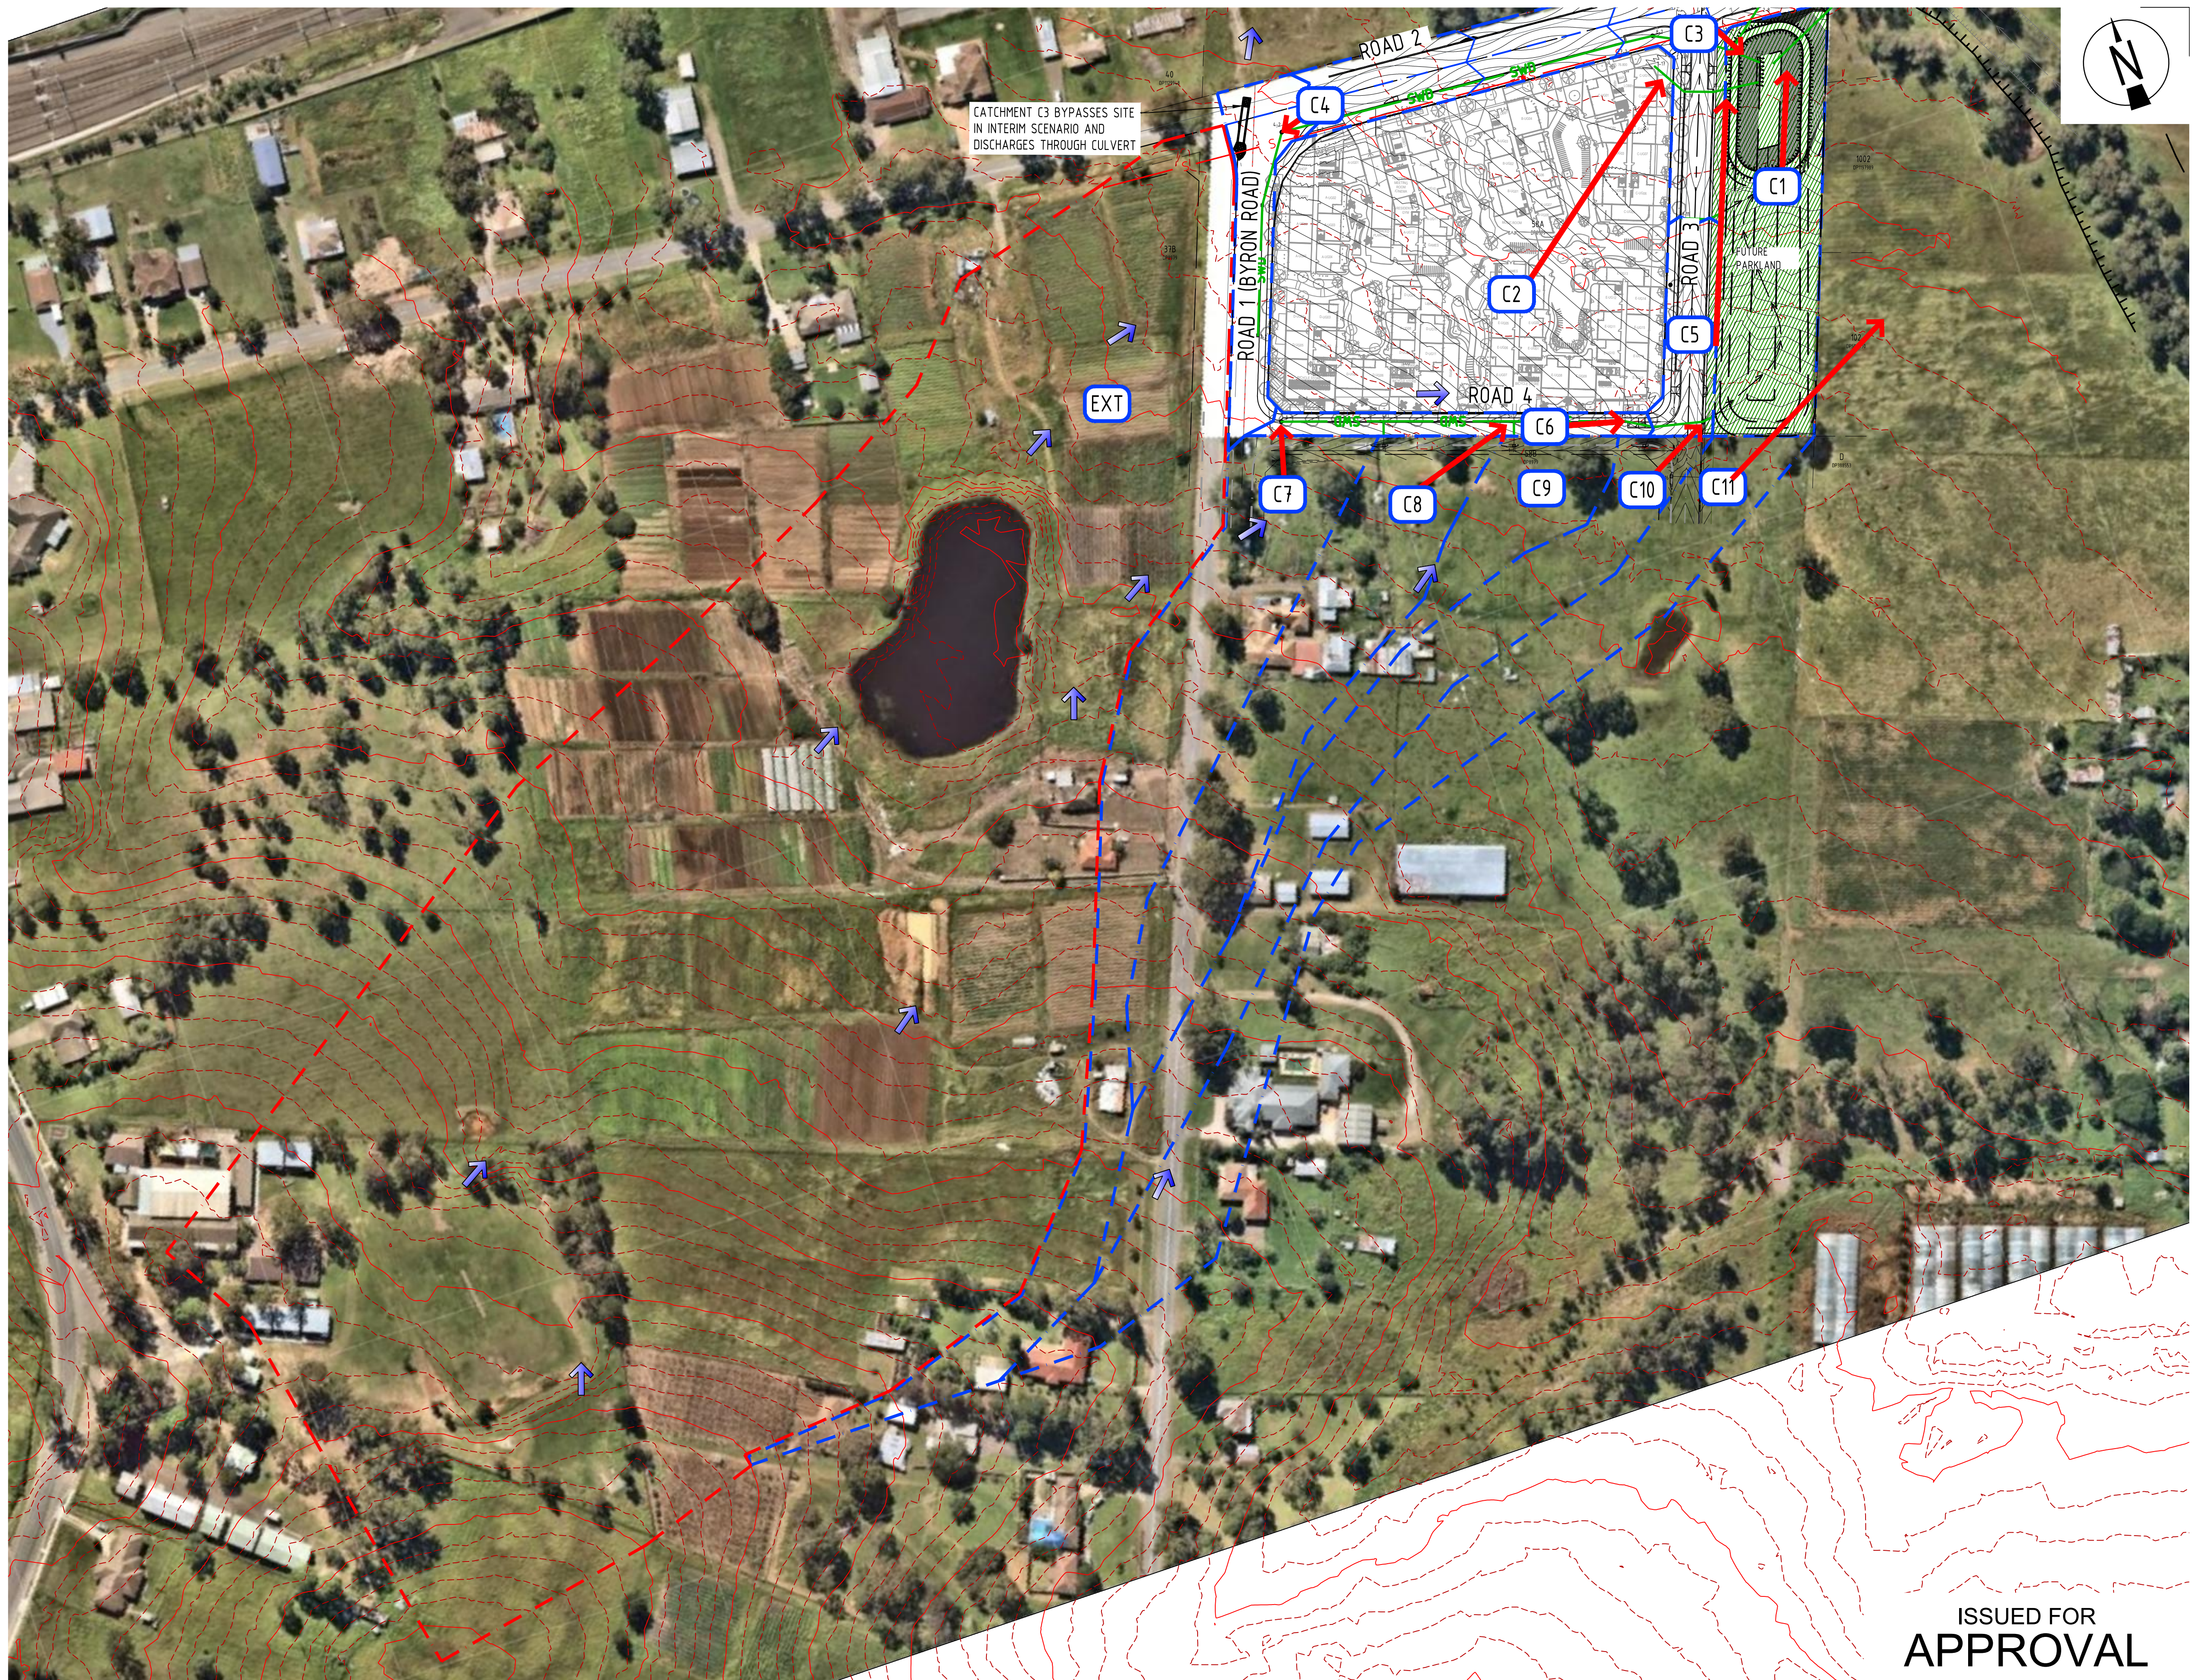

ISSUED FOR
APPROVAL

B	14.05.20	Issued for Approval		MRB	ST
A	01.05.20	Issued for Approval		MRB	ST
Rev	Date	Description		By	Chk

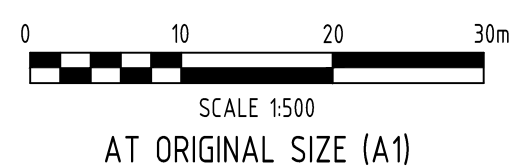

Sydney Office
Suite 802, Level 8, 181 Miller Street
North Sydney, New South Wales 2060, Australia

T 1300 657 402 F +617 3871 2266
E info@adgce.com W www.adgce.com

BRISBANE / SYDNEY / MELBOURNE / GOLD COAST / SUNSHINE COAST / DARWIN / PERTH


Client	Discipline		Status	Title STORMWATER - INTERIM CASE POST-DEVELOPMENT QUANTITY CATCHMENT PLAN SHEET 2 OF 2	
NLI BYRON DEVELOPMENT PTY LTD	CIVIL		APPROVAL		
Project Name MULTI RESIDENTIAL DEVELOPMENT 202 BYRON ROAD, LEPPINGTON	Designed By CM	Checked By JN	Approved By JH		
	Project No. 18540	Drawn By LC	Scale at A1 1:1250		
The concepts and information contained in this document are the copyright of ADG Engineers (Aust) Pty Ltd. Use or copying of the document in whole or in part without the written permission of ADG Engineers (Aust) Pty Ltd constitutes an infringement of copyright. Do not scale drawings, if in doubt, ask!				Drawing No. C141-2	Revision B

PLOT DATE: 5/14/2020 3:30 PM FILENAME: \\192.168.8.4\JOBS\18000\18540\CVL\DWG\BYRON RD\18540-C141-2.DWG

FULL SIZE ON ORIGINAL 0 10 20 30 40 50 60 70 80 90 100mm


	EXISTING SURFACE CONTOURS
	FINISHED SURFACE CONTOURS
	LIMIT OF WORKS
	SITE BOUNDARY
	EXISTING PROPERTY BOUNDARY
	EXISTING EASEMENT BOUNDARY
	EXISTING NOMINAL KERB LINE
	PROPOSED NOMINAL KERB LINE
	EXISTING STORMWATER
	PROPOSED STORMWATER DRAINAGE
	CATCHMENT BOUNDARY
	BYPASS CATCHMENT BOUNDARY
	LOT CATCHMENT LABEL
	CATCHMENT FLOW DIRECTION
	MASTER PLANNED TRUNK DRAINAGE CORRIDOR

CATCHMENT NAME	AREA (ha)	FRACTION IMPERVIOUS
C1	0.623	0.00
C2	1.850	1.00
C3	0.707	0.80
C4	0.245	0.80
C5	0.170	0.80
C6	0.133	0.80
C7	0.718	0.80
C8	0.408	0.80
C9	0.236	0.80
C10	0.911	0.80
EXT (BYPASS)	21602	0.80

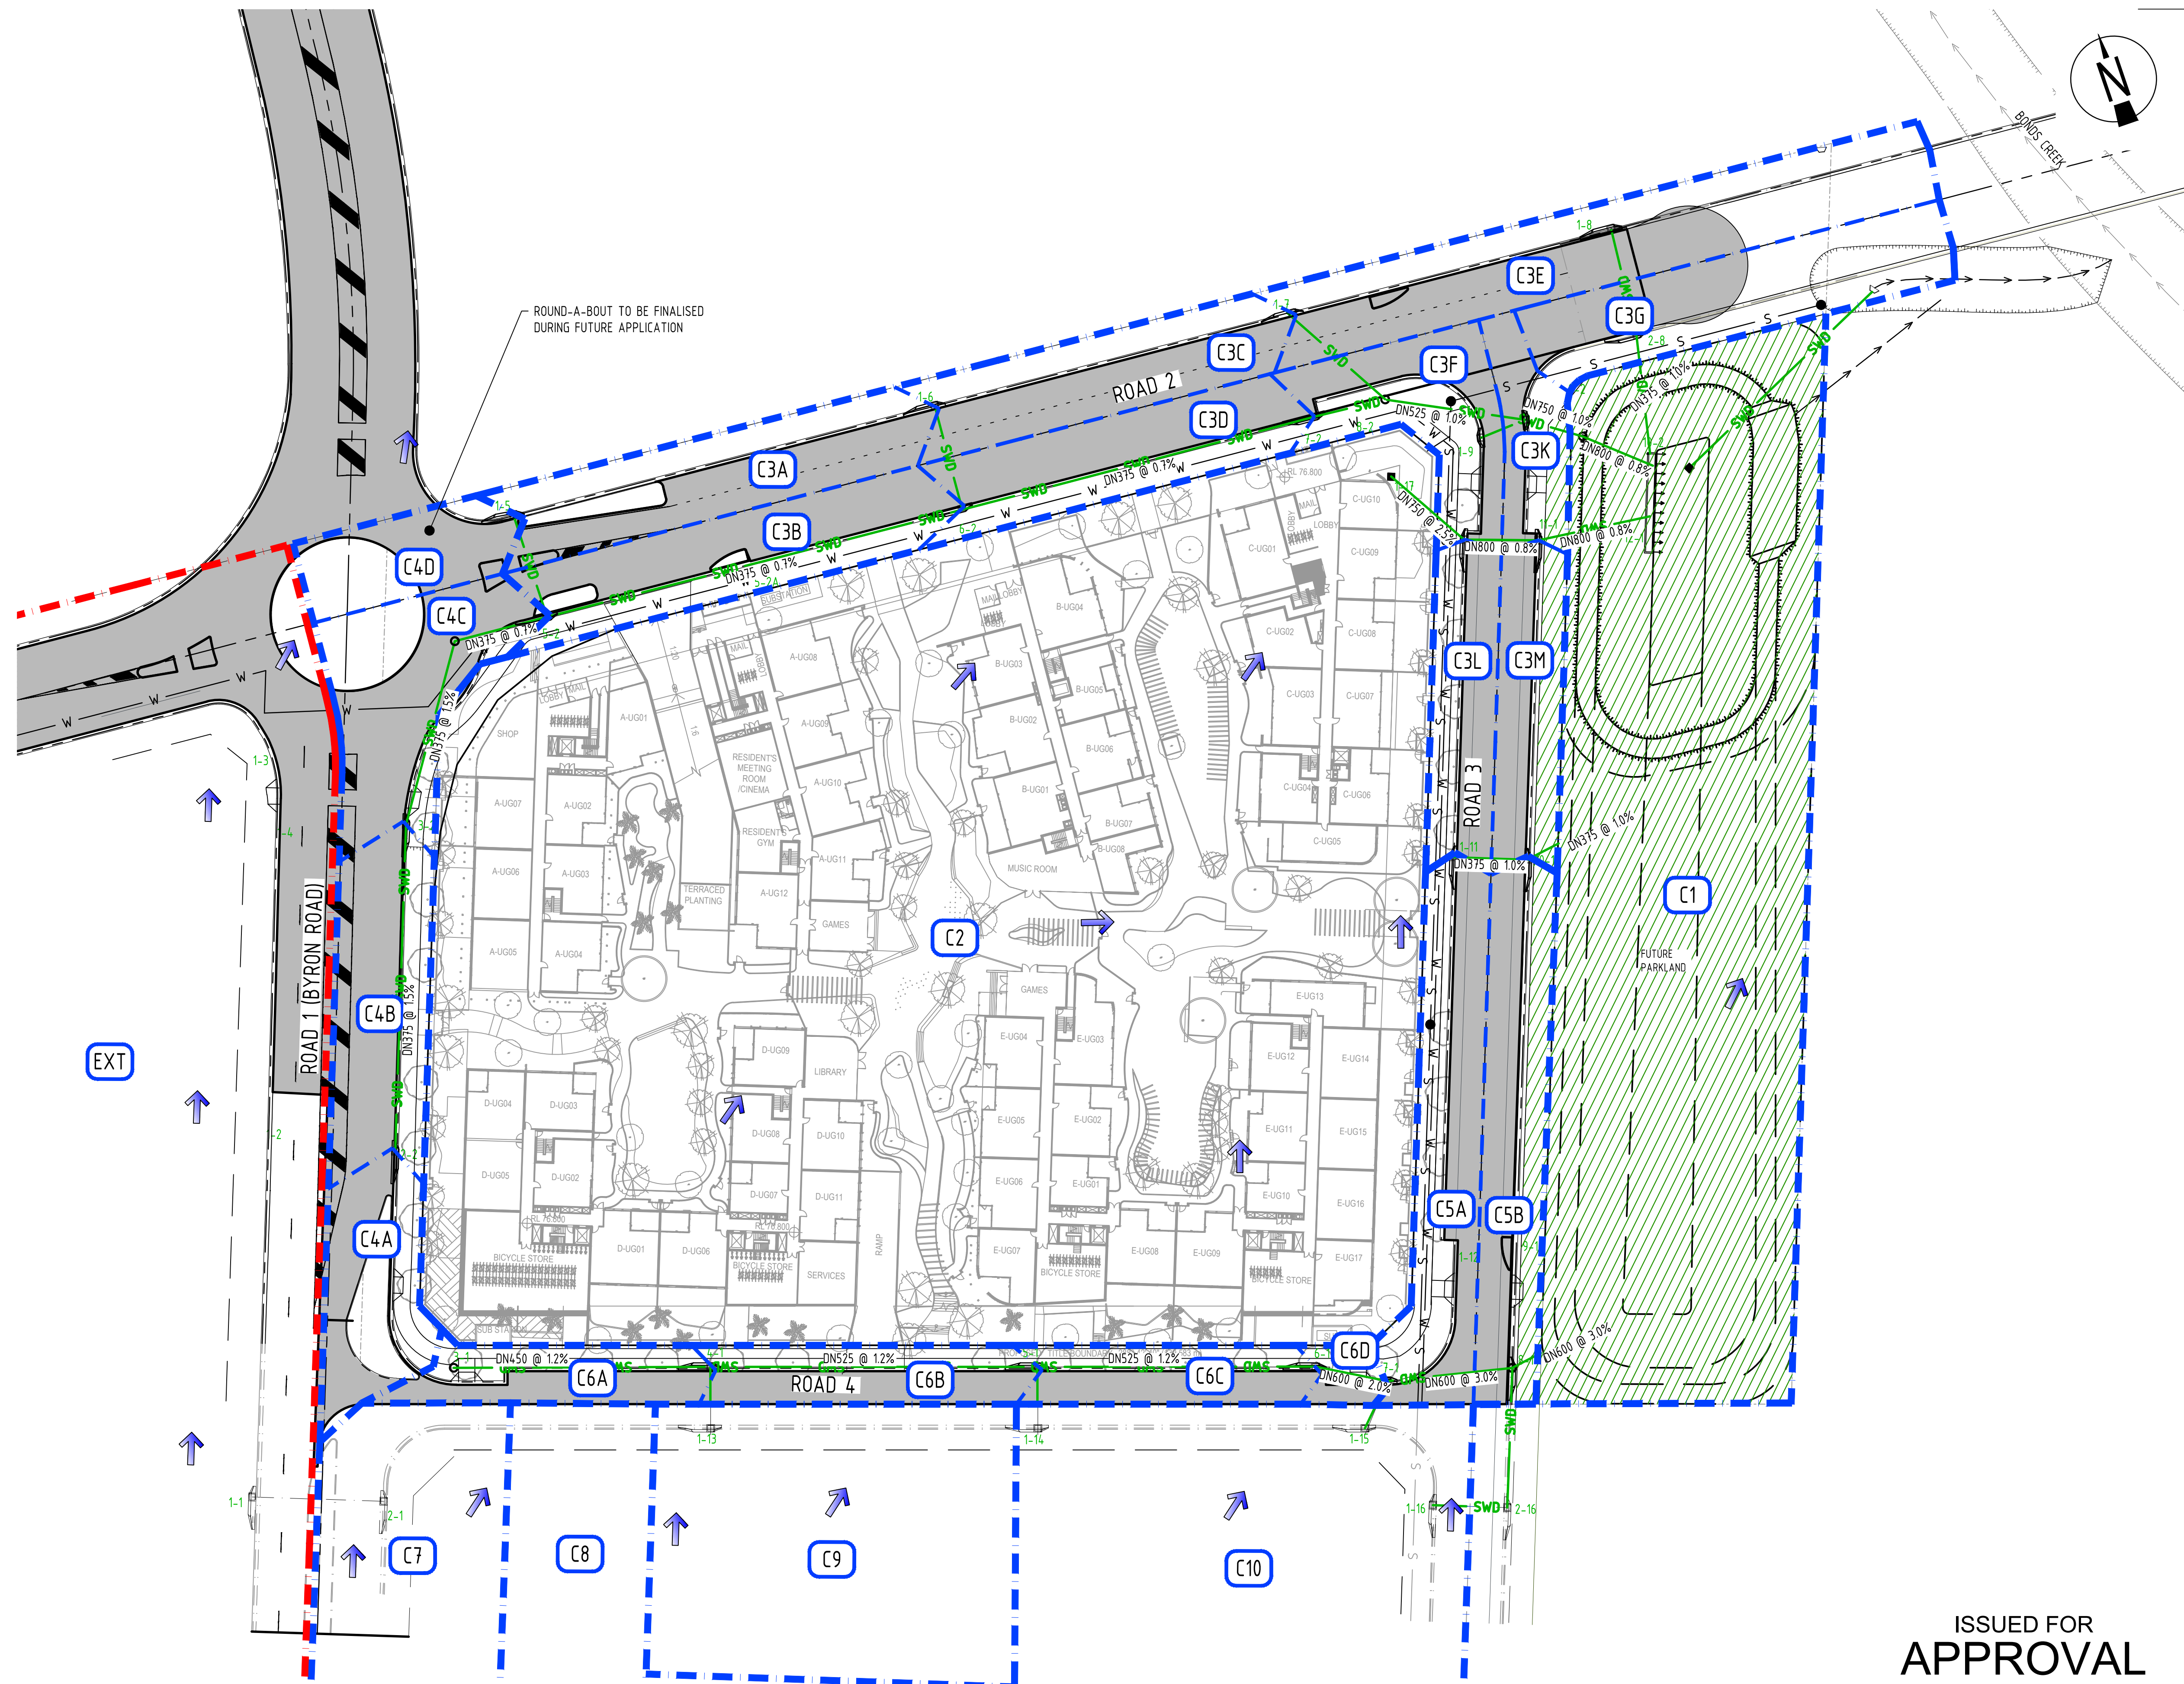

ISSUED FOR
APPROVAL

B	14.05.20	Issued for Approval		MRB	ST
A	01.05.20	Issued for Approval		MRB	ST
Rev	Date	Description		By	Chk

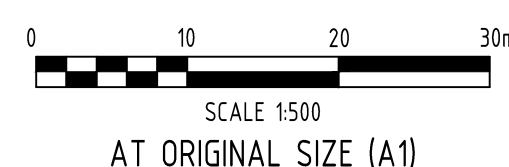

Sydney Office
Suite 802, Level 8, 181 Miller Street
North Sydney, New South Wales 2060, Australia

T 1300 657 402 F +617 3871 2266
E info@adgce.com W www.adgce.com

BRISBANE / SYDNEY / MELBOURNE / GOLD COAST / SUNSHINE COAST / DARWIN / PERTH

Project Name
MULTI RESIDENTIAL DEVELOPMENT
202 BYRON ROAD,
LEPPINGTON

Project No.	18540
-------------	-------

Scale at A1	1:500
-------------	-------


Title
STORMWATER - ULTIMATE CASE
POST-DEVELOPMENT
QUANTITY CATCHMENT PLAN
SHEET 1 OF 2

Drawing No.	Revision
C141-3	B

PLOT DATE: 5/14/2020 4:55 PM FILENAME: \\192.168.8.4\JOBS\18000\18540\CVL\DWG\BYRON RD\18540-C141-3.DWG


FULL SIZE ON ORIGINAL 0 10 20 30 40 50 60 70 80 90 100mm

LEGEND

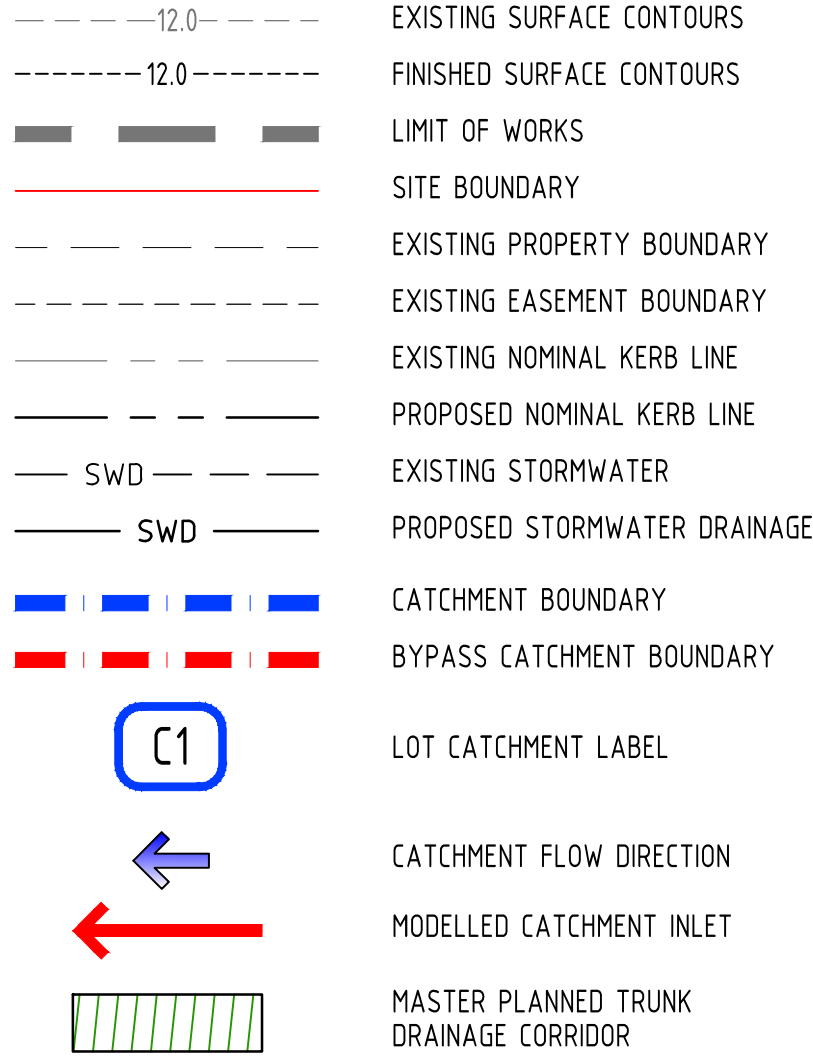


CATCHMENT TABLE (POST DEVELOPMENT)									
NO.	NAME	AREA (HA)	PERCENTAGE OF AREA	PERCENTAGE OF AREA	PERCENTAGE OF AREA	PERCENTAGE OF AREA	PERCENTAGE OF AREA	PERCENTAGE OF AREA	PERCENTAGE OF AREA
1	...	...	...	...	...	...	...	...	...
2	...	...	...	...	...	...	...	...	...
58	...	...							

CATCHMENT NAME	AREA (ha)	FRACTION IMPERVIOUS
C1	0.623	0.00
C2	1.850	1.00
C3	0.537	0.80
C4	0.325	0.80
C5	0.210	0.80
C6	0.133	0.80
C7	0.718	0.80
C8	0.408	0.80
C9	0.236	0.80
C10	0.911	0.80
EXT (BYPASS)	21.602	0.80

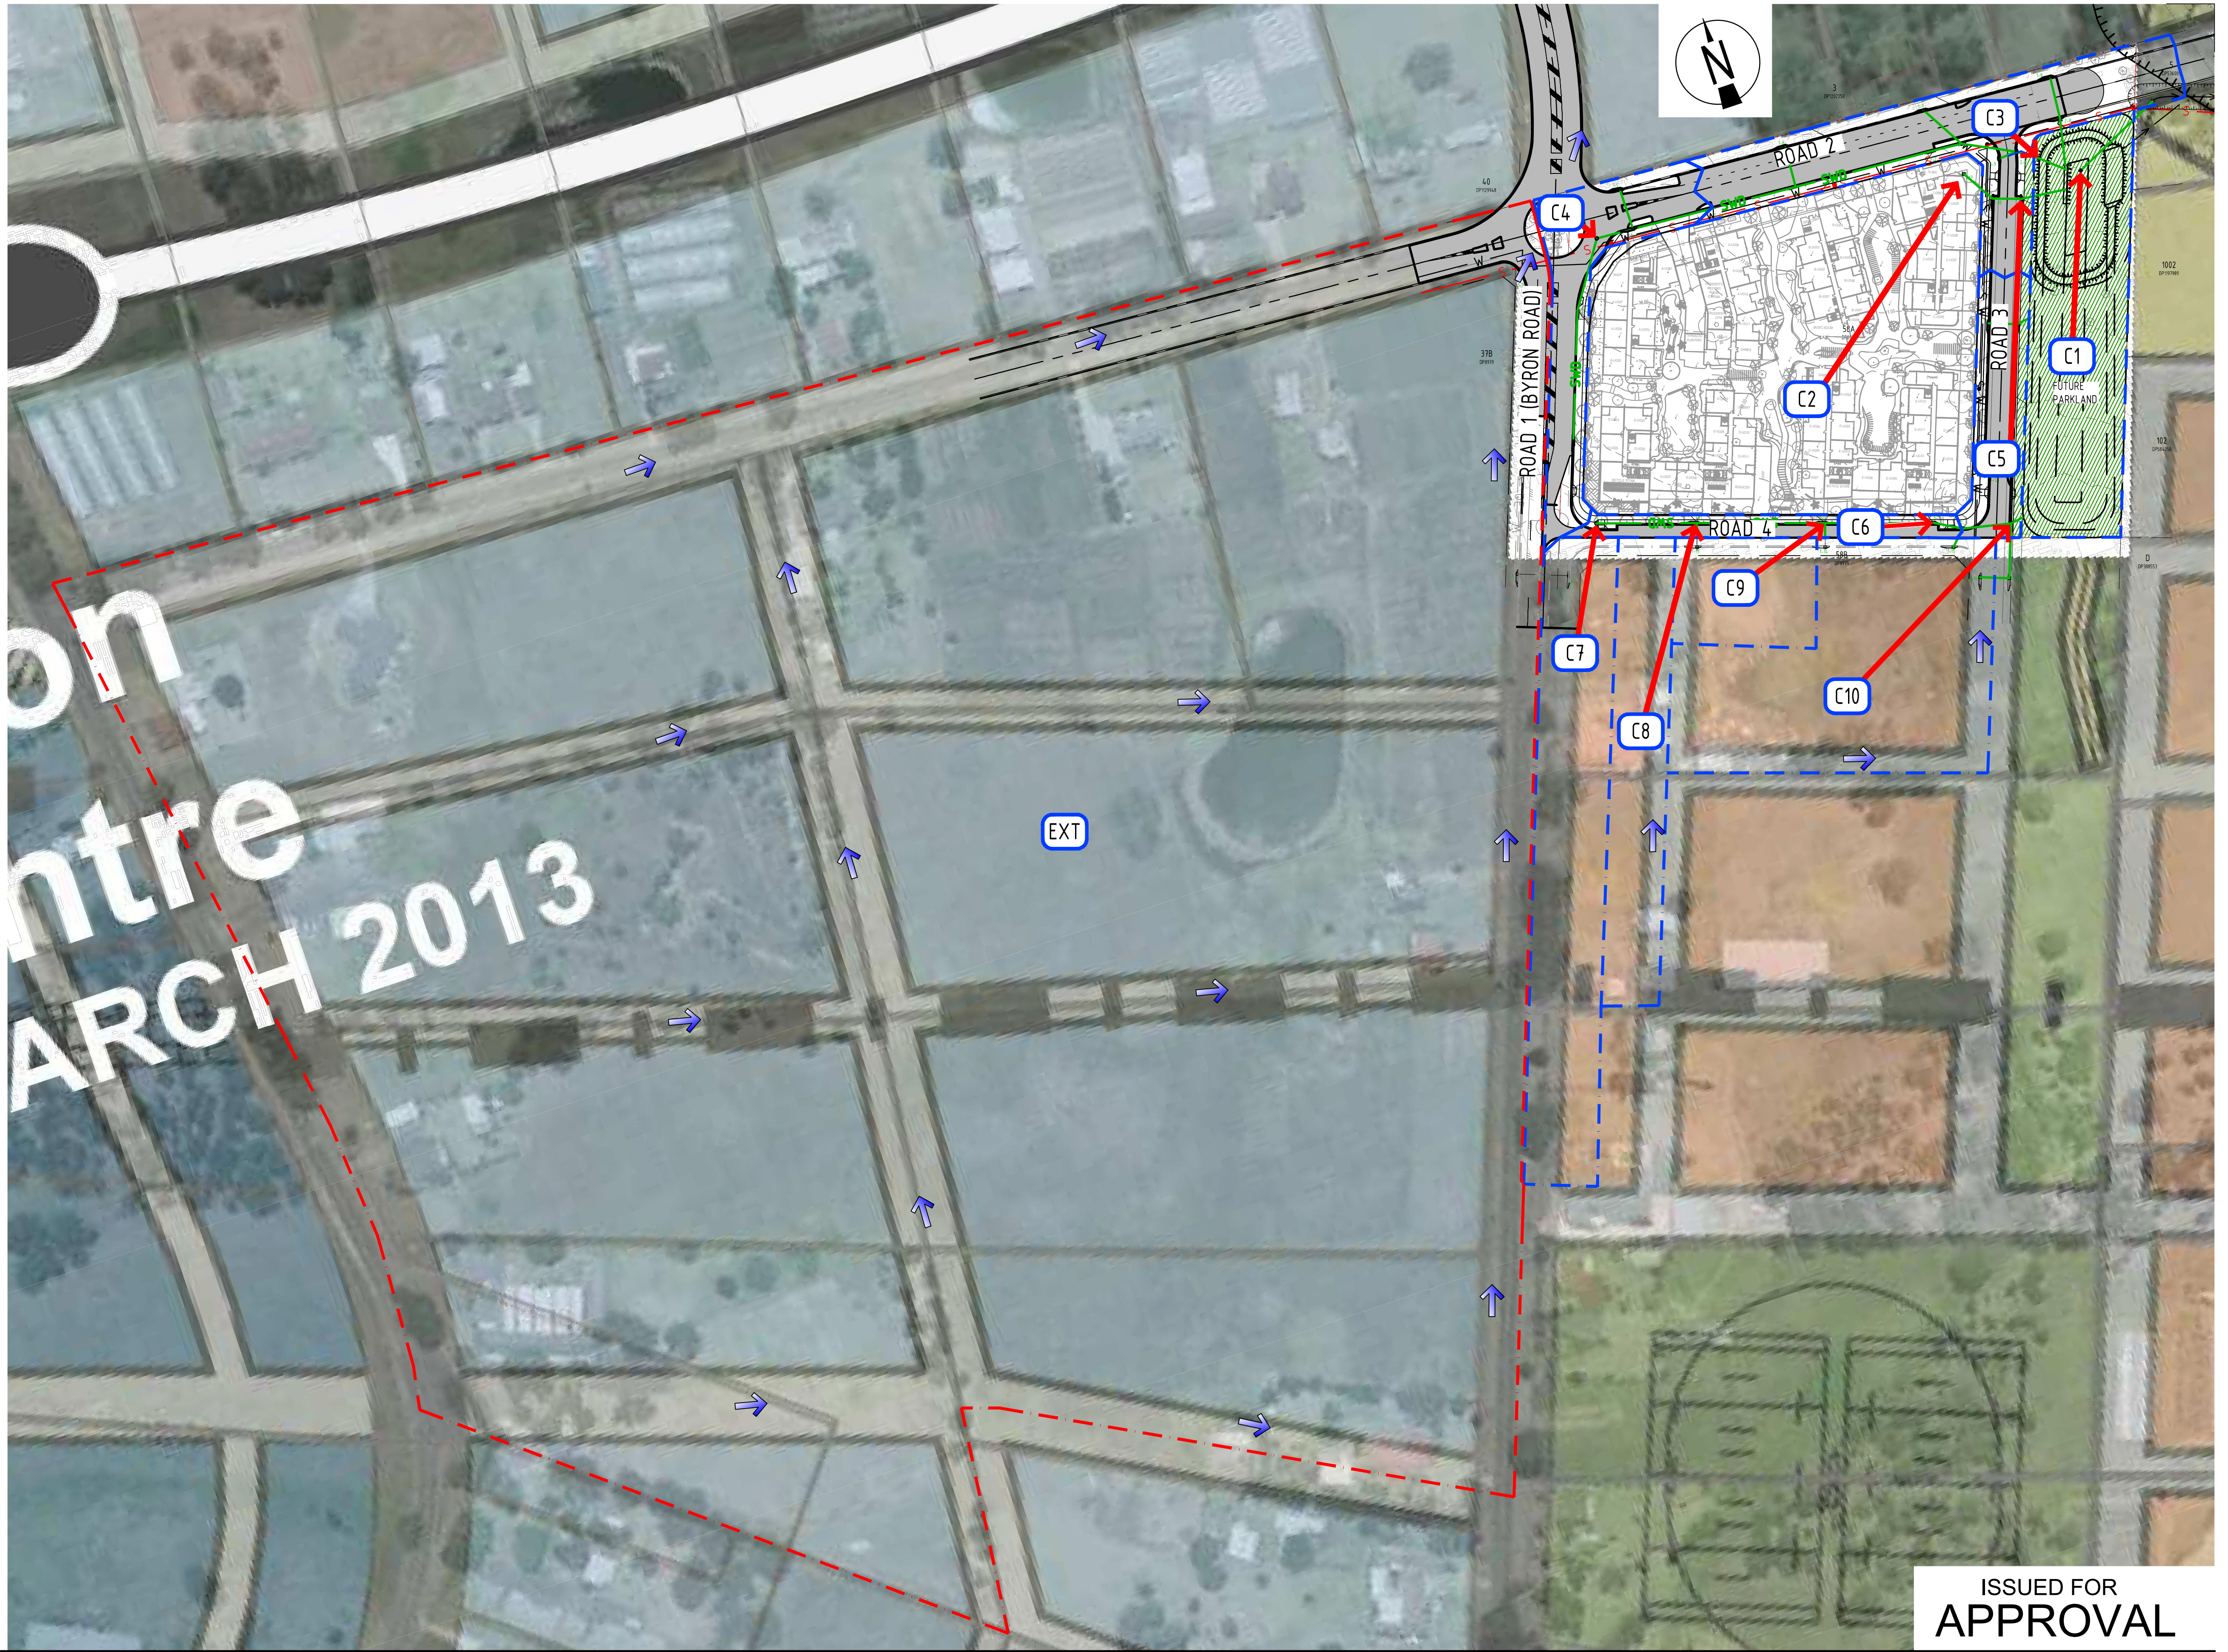

ISSUED FOR
APPROVAL

B	14.05.20	Issued for Approval		MRB	ST
A	01.05.20	Issued for Approval		MRB	ST
Rev	Date	Description		By	Chk

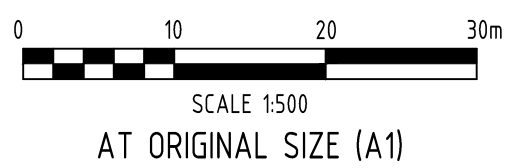

Sydney Office
Suite 802, Level 8, 181 Miller Street
North Sydney, New South Wales 2060, Australia

T 1300 657 402 F +617 3871 2266
E info@adgce.com W www.adgce.com
BRISBANE / SYDNEY / MELBOURNE / GOLD COAST / SUNSHINE COAST / DARWIN / PERTH

Client	NLI BYRON DEVELOPMENT PTY LTD
Project Name	MULTI RESIDENTIAL DEVELOPMENT 202 BYRON ROAD, LEPPINGTON

Discipline	CIVIL
------------	-------

Designed By	CM
-------------	----

Project No.	18540
-------------	-------

Status	APPROVAL
--------	----------

Approved By	JH
-------------	----

Scale at A1	1:1250
-------------	--------

Title

STORMWATER - ULTIMATE CASE
POST-DEVELOPMENT
QUANTITY CATCHMENT PLAN
SHEET 2 OF 2

Drawing No.
C141-4

B

PLOT DATE: 5/14/2020 5:13 PM FILENAME: \\192.168.8.4\JOBS\18000\18540\CVL\DWG\BYRON RD\18540-C141-4.DWG

FULL SIZE ON ORIGINAL 0 10 20 30 40 50 60 70 80 90 100mm

I	14.05.20	NO LONGER IN USE	AGC	ST	Sydney Office Suite 802, Level 8, 181 Miller Street North Sydney, New South Wales 2060, Australia T 1300 657 402 F +617 3871 2266 E info@adgce.com W www.adgce.com BRISBANE / SYDNEY / MELBOURNE / GOLD COAST / SUNSHINE COAST / DARWIN / PERTH	Client NLI BYRON DEVELOPMENT PTY LTD	Discipline CIVIL		Status NO LONGER IN USE	Title STORMWATER POST-DEVELOPMENT QUANTITY CATCHMENT PLAN		
H	30.01.20	Issued for Approval	SF	JH		Project Name MULTI RESIDENTIAL DEVELOPMENT 202 BYRON ROAD, LEPPINGTON	Designed By CM	Checked By JN	Approved By JH			
G	25.10.19	Issued for Approval	JH	AC			Project No. 18540	Drawn By LC	Scale at A1 1:500			
F	24.01.19	Issued for Approval	AP	TM		The concepts and information contained in this document are the copyright of ADG Engineers (Aust) Pty Ltd. Use or copying of the document in whole or in part without the written permission of ADG Engineers (Aust) Pty Ltd constitutes an infringement of copyright. Do not scale drawings. If in doubt, ask!						
E	14.12.18	Issued for Approval	LS	CDM								
D	01.06.18	Issued for Approval	JH	CDM								
C	02.11.17	Issued for Approval	GC	CDM								
Rev	Date	Description	By	Chk								

LEGEND


- | | |
|--|--|
| | EXISTING SURFACE CONTOURS |
| | FINISHED SURFACE CONTOURS |
| | LIMIT OF WORKS |
| | SITE BOUNDARY |
| | EXISTING PROPERTY BOUNDARY |
| | EXISTING EASEMENT BOUNDARY |
| | EXISTING NOMINAL KERB LINE |
| | PROPOSED NOMINAL KERB LINE |
| | EXISTING STORMWATER |
| | PROPOSED STORMWATER DRAINAGE |
| | CATCHMENT BOUNDARY |
| | LOT CATCHMENT LABEL |
| | MASTER PLANNED TRUNK DRAINAGE CORRIDOR |

<u>CATCHMENT NAME</u>	<u>AREA (ha)</u>	<u>FRACTION IMPERVIOUS</u>
R1	0.200	1.00
R2	0.249	1.00
R3	0.114	1.00
R4	0.127	1.00
R5	0.228	1.00
G1	0.946	0.70
E1	1.098	1.00



ISSUED FOR
APPROVAL

I	14.05.20	Issued for Approval	AGC	ST
H	30.01.20	Issued for Approval	SF	JH
G	25.10.19	Issued for Approval	JH	AC
F	24.01.19	Issued for Approval	AP	TM
E	14.12.18	Issued for Approval	LS	CDN
D	01.06.18	Issued for Approval	JH	CDN
C	02.11.17	Issued for Approval	GC	CDN
Rev	Date	Description	By	Chk

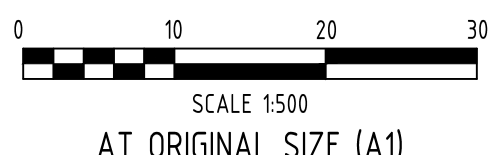

Sydney Office
Suite 802, Level 8, 181 Miller Street
North Sydney, New South Wales 2060, Australia

T 1300 657 402 F +617 3871 2266
E info@adgce.com W www.adgce.com
BRISBANE / SYDNEY / MELBOURNE / GOLD COAST / SUNSHINE COAST / DARWIN / PERTH

Client	ALLIED (DON) DEVELOPMENT PVT. LTD.
--------	------------------------------------

Project Name
MULTI RESIDENTIAL DEVELOPMENT
202 BYRON ROAD,
LEPPINGTON

Discipline	
------------	--

Designed By	
-------------	--

Project No. 12712

The concepts and information contained in this document are the copyright of ADG Engineers (Aust) Pty Ltd. Use or copying of the document in whole or in part without the written permission of ADG Engineers (Aust) Pty Ltd constitutes an infringement of copyright. Do not scale drawings. If in doubt, ask!

Status

Approved By	
-------------	--

Scale at A1	1.533
-------------	-------


STORMWATER QUALITY CATCHMENT PLAN

Drawing No.
C142

D
888553


PILOT DATE: 5/14/2020 3:21 PM FILENAME: \\192.168.8.4\JOBS\18000\18540\CM\DWG\BYRON RD\18540-C142.DWG

FULL SIZE ON ORIGINAL 0 10 20 30 40 50 60 70 80 90 100mm

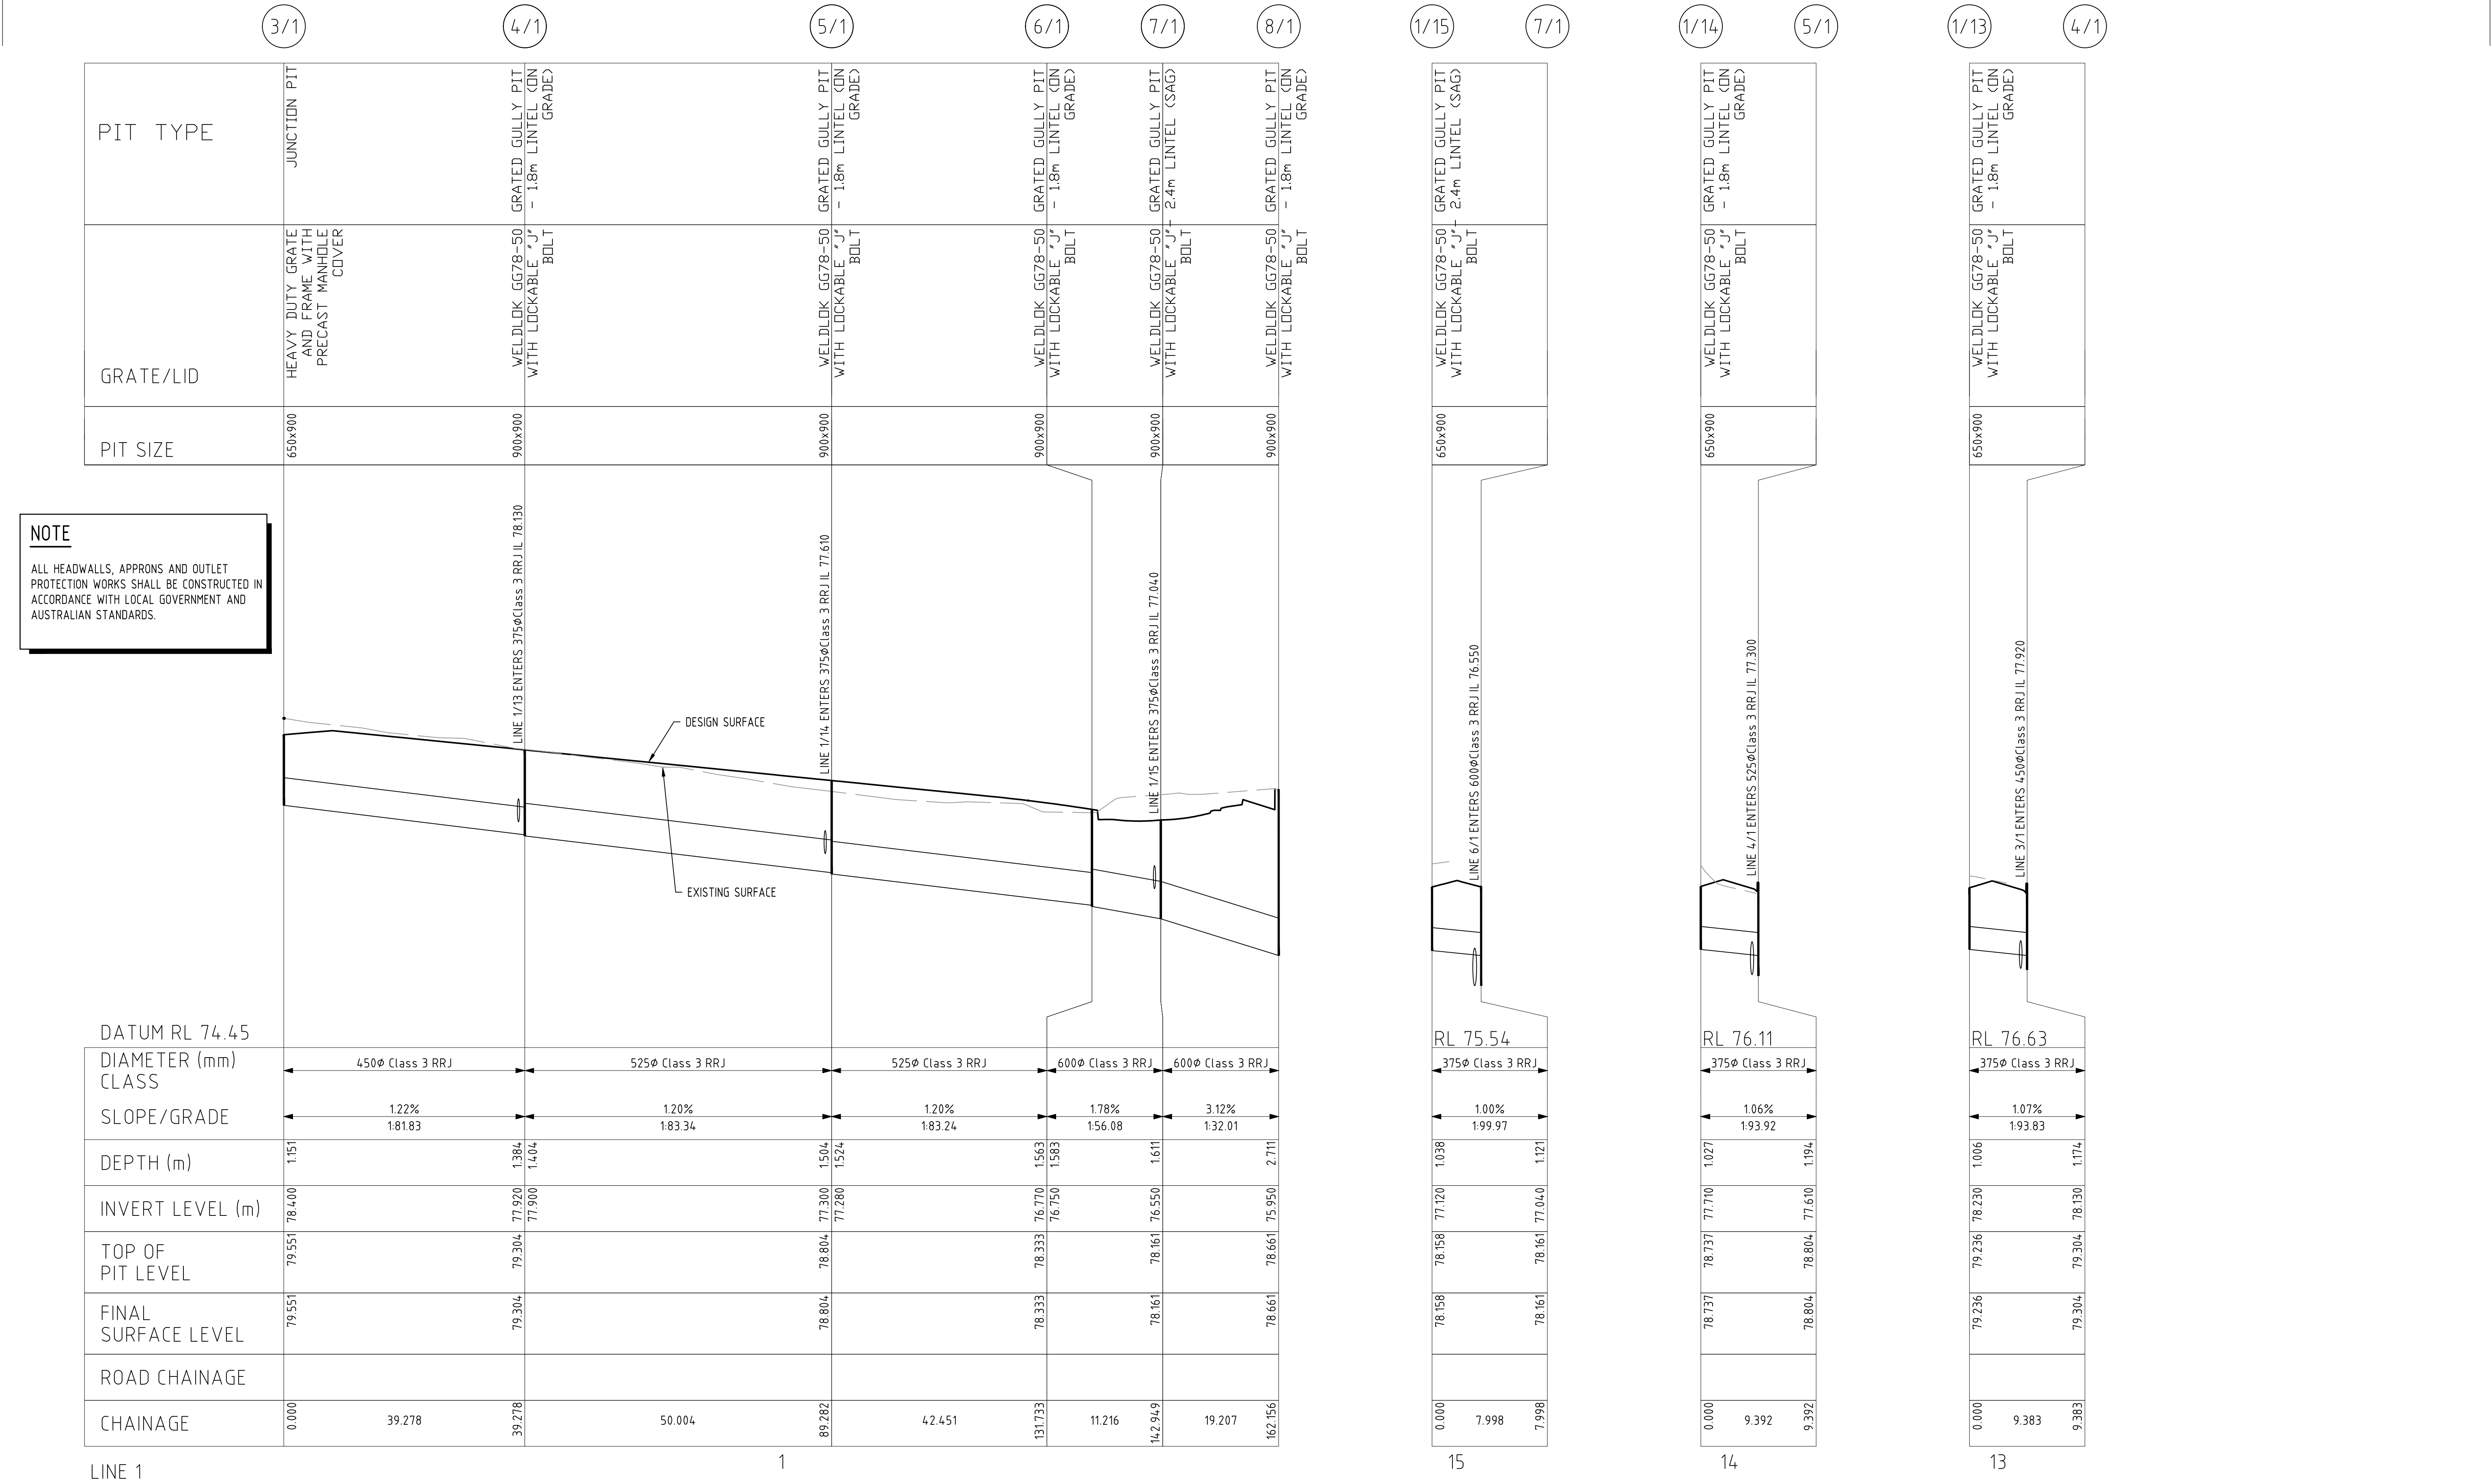

ISSUED FOR
APPROVAL

I	22.05.20	Issued for Approval	AGC	ST	SCALE 150 VERTICAL
---	----------	---------------------	-----	----	--

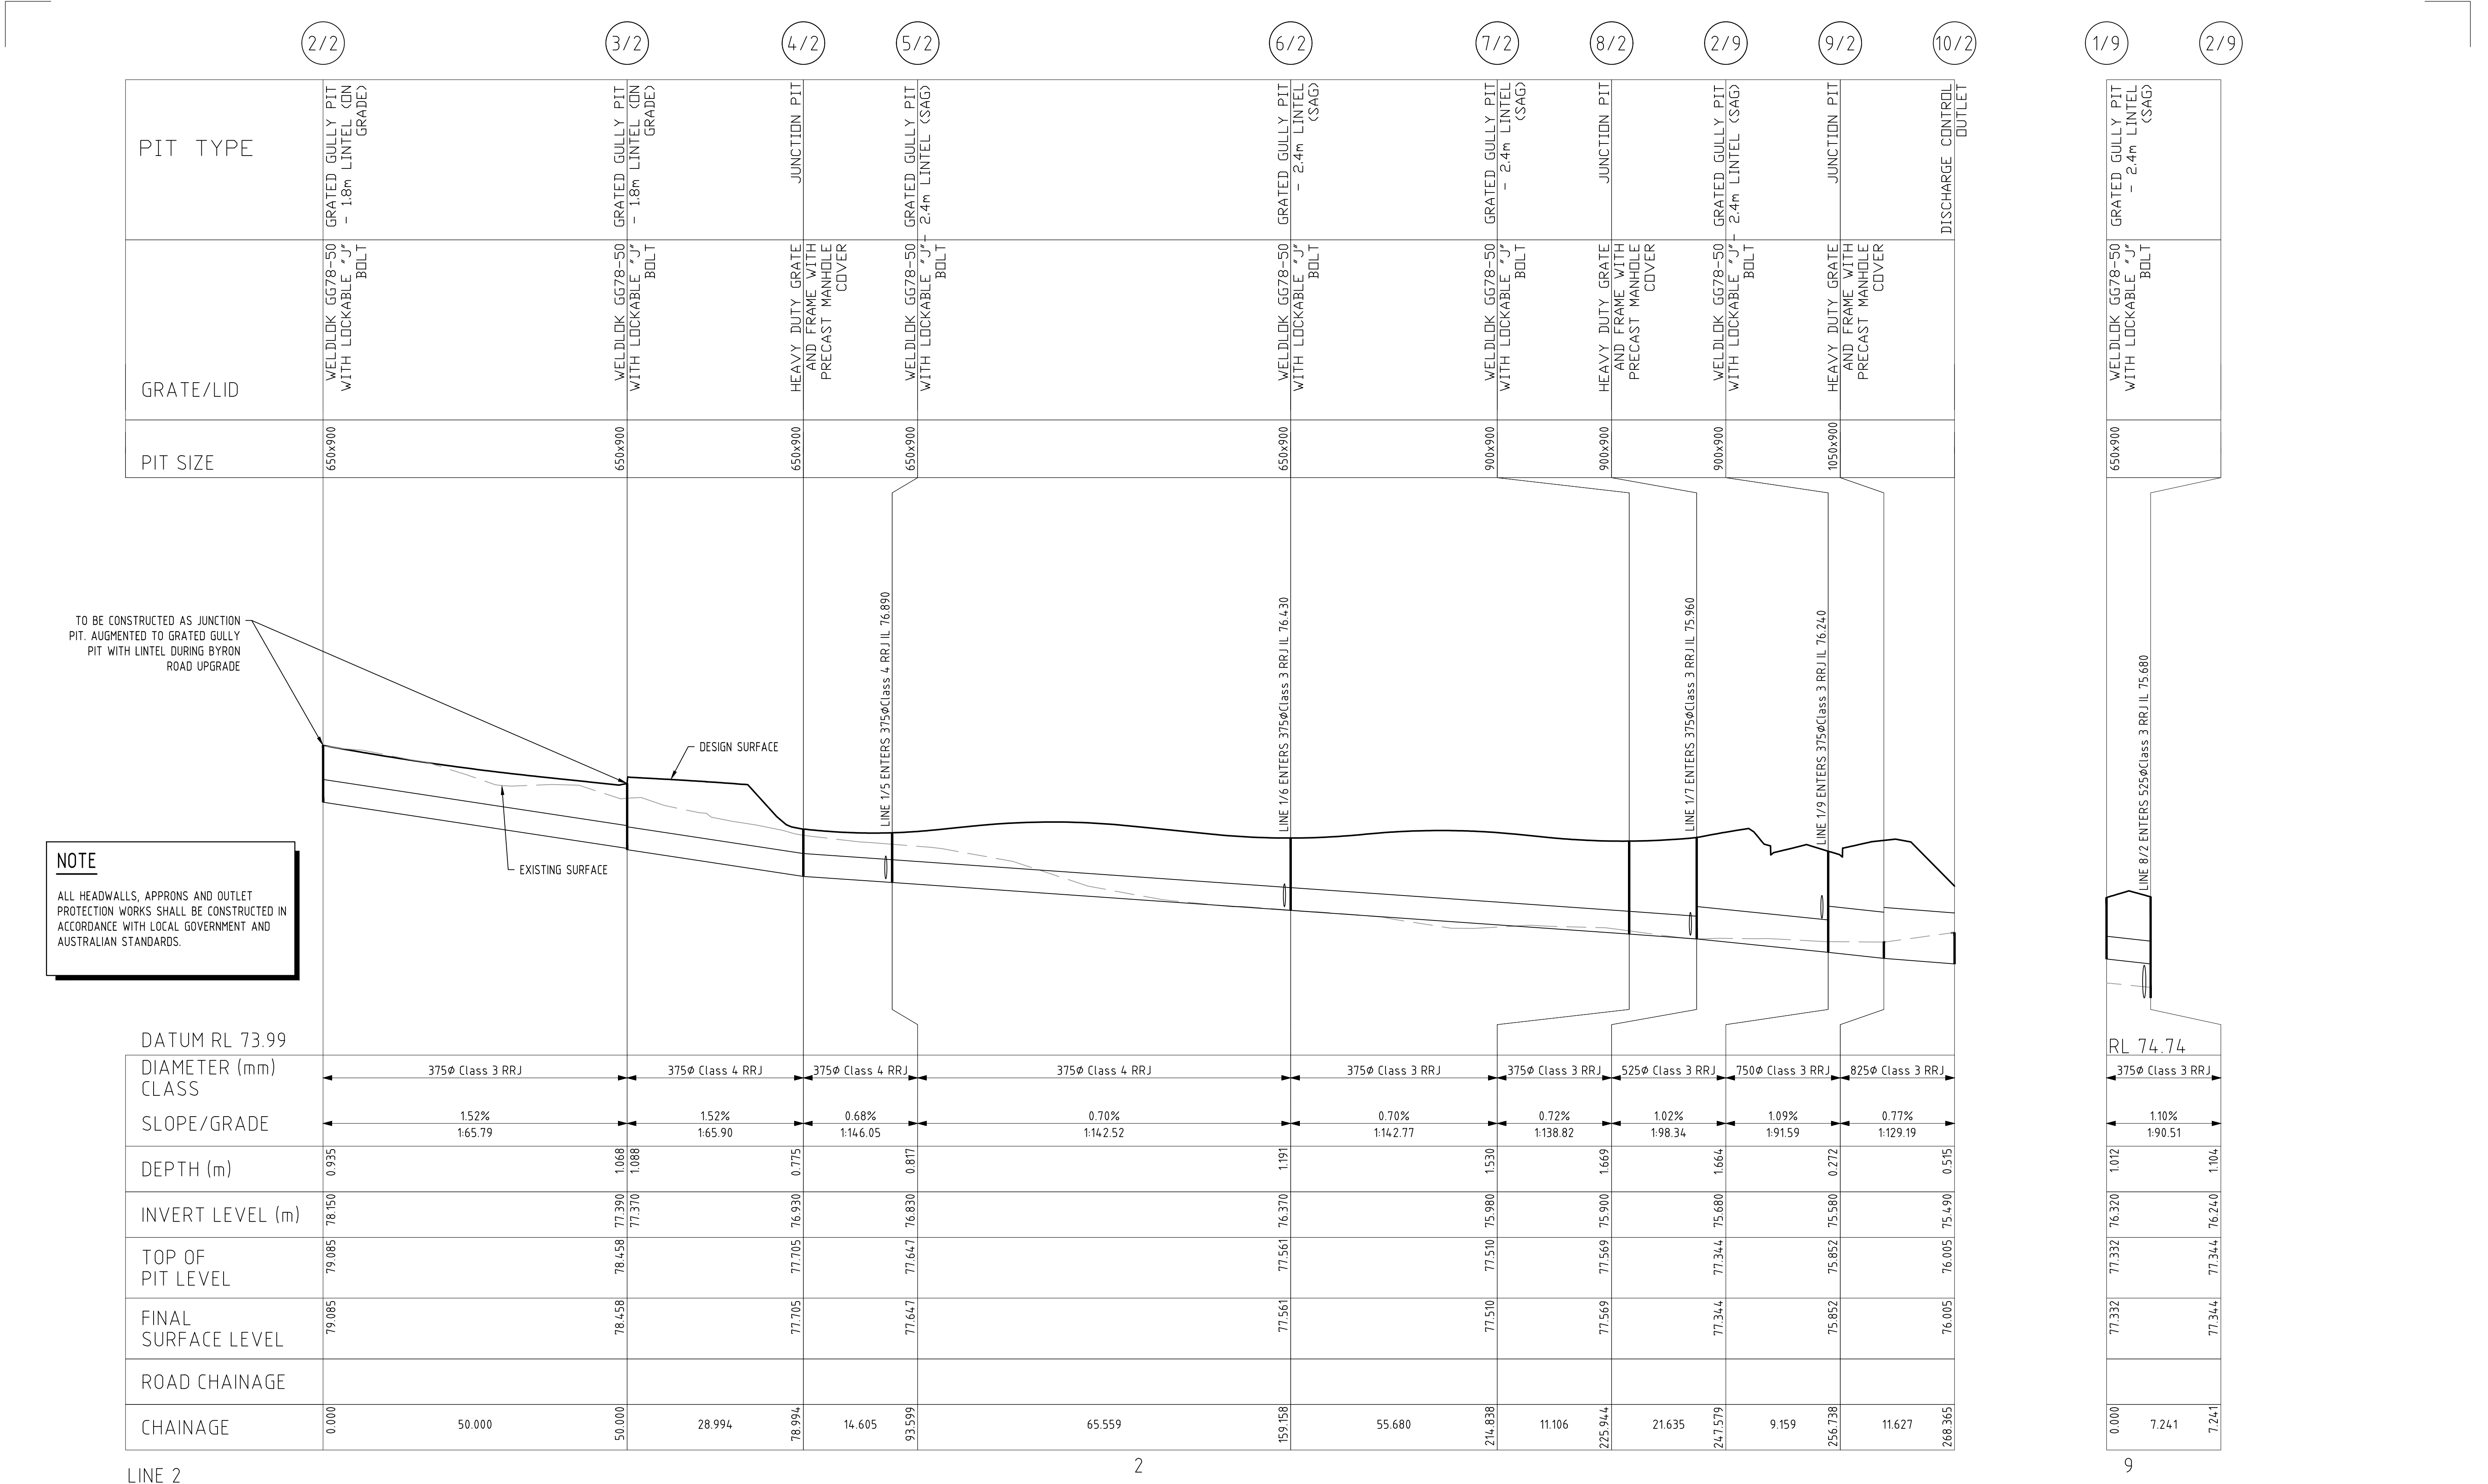

ISSUED FOR
APPROVAL


PIT TYPE	GRATED GULLY PIT 2.4m LINTEL (S&G)	
GRATE/LID	WELDLK GG78-50 WITH LOCKABLE "J" BOLT	
PIT SIZE	900x900	
S, APRONS AND OUTLET WORKS SHALL BE CONSTRUCTED IN WITH LOCAL GOVERNMENT AND STANDARDS. LINE 7/2 ENTERS 375øClass 3 RRJ @ RL 75.900		
DATUM RL 74.46		
DIAMETER (mm) CLASS	375ø Class 3 RRJ	
SLOPE/GRADE	1.00% 1:100.06	
DEPTH (m)	1.356	1.609
INVERT LEVEL (m)	76.160	75.960
TOP OF PIT LEVEL	77.516	77.569
FINAL SURFACE LEVEL	77.516	77.569
ROAD CHAINAGE		
CHAINAGE	0.000	20.011

LINE 5-7

7

1


ALL HEADWALLS, APRRONS AND OUTLET PROTECTION WORKS SHALL BE CONSTRUCTED IN ACCORDANCE WITH LOCAL GOVERNMENT AND AUSTRALIAN STANDARDS.

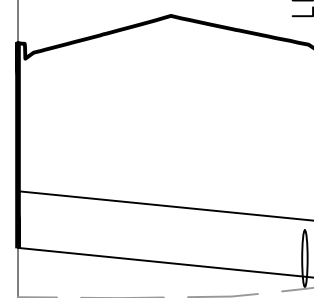

LINE 7/2 ENTERS 3750Class 3 RRJ IL 75.900

[illegible]


6

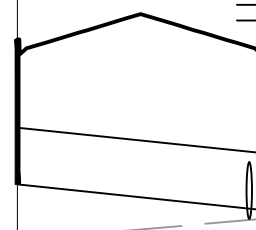

LINE 5/2 ENTERS 3750Class 3 RRJIL 76.370

0.000		77.645	77.645	77.010	0.635		650x900	WELDBLK GG78--50 WITH LOCKABLE "J" BOLT	GRATED GULLY PIT - 2.4m LINTEL (SAG)
16.347		77.647	77.647	76.890	0.757				
16.347		77.647	77.647	76.890	0.757				

5

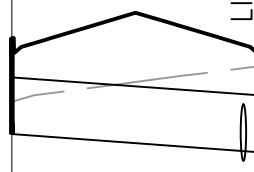

LINE 4/2 ENTERS 3750class 4 RRJIL 76.830


[illegible]

LINE 8

8

EXISTING SURFACE

DESIGN SURFACE

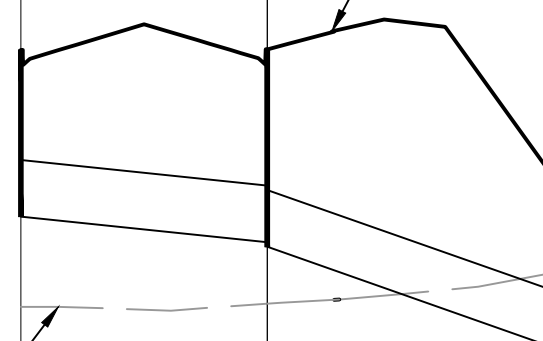

DATUM RL 74.00

Stationing	Profile	Grade	Notes
0.000	77.515	76.350	1.165
11.385	77.515	76.230	1.285

375Ø Class 3 RR

1.05%

1.94.88

DATUM RL 74.73

Stationing	Profile	Grade	Notes
0.000	77.515	76.350	1.165
11.385	77.515	76.230	1.285

LINE 11

$$\begin{matrix} & & 1 \\ & 1 & \\ 1 & 1 & \end{matrix}$$

DATUM RI 74 73

PROPERTY LAWFUL POINT OF DISCHARGE	WELDLK GG78-50 WITH LOCKABLE "J" BOLT	1050x900	GRATED GULLY PIT - 1.8m LINTEL (ON GRADE)
77.581	77.581	76.050	1.531
14.729	2.51%	1:39.81	
77.522	77.522	75.680	18.2
14.729	0.79%	1:126.78	
11.410	77.369	75.590	1.779
26.140	0.81%	1:124.13	
17.379	76.130	75.450	0.680
43.518	76.130		

LINE 17

1

DATUM RL 73.95


ISSUED FOR
APPROVAL

SECTIONS
SHEET 3 OF 3

Drawing No.
C145

Revision
H

H	22.05.20	Issued for Approval	AGC	ST
G	14.05.20	NO LONGER IN USE	AGC	ST
F	30.01.20	Issued for Approval	SF	JH
E	24.01.19	Issued for Approval	AP	TM
D	14.12.18	Issued for Approval	LS	CDM
C	01.06.18	Issued for Approval	GC	CDM
B	27.10.17	Issued for Approval	GC	CDM
Rev	Date	Description	By	Chk

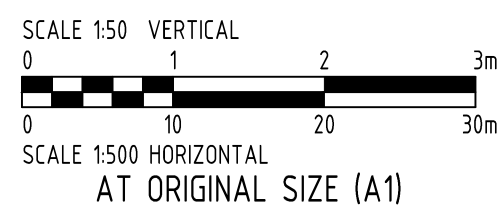

Sydney Office
Suite 802, Level 8, 181 Miller Street
North Sydney, New South Wales 2060, Australia

T 1300 657 402 F +617 3871 2266
E info@adgce.com W www.adgce.com
BRISBANE / SYDNEY / MELBOURNE / GOLD COAST / SUNSHINE COAST / DARWIN / PERTH

Client	NLI BYRON DEVELOPMENT PTY LTD
Project Name	MULTI RESIDENTIAL DEVELOPMENT 202 BYRON ROAD, LEPPINGTON

Discipline	CIVIL
------------	-------

	Status
	APPROVAL

Designed By CM
Project No. 18540

Checked By JN	Approved By JH
Drawn By LC	Scale at A1 AS SHOWN


The concepts and information contained in this document are the copyright of ADG Engineers (Aust) Pty Ltd. Use or copying of the document in whole or in part without the written permission of ADG Engineers (Aust) Pty Ltd constitutes an infringement of copyright.

Do not scale drawings. If in doubt, ask!

Drawing No.	Revision
C145	H

PLOT DATE: 5/22/2020 3:22 PM FILENAME: J:\18000\18540\CVL\DWG\BYRON RD\18540-C145.DWG

FULL SIZE ON ORIGINAL 0 10 20 30 40 50 60 70 80 90 100mm

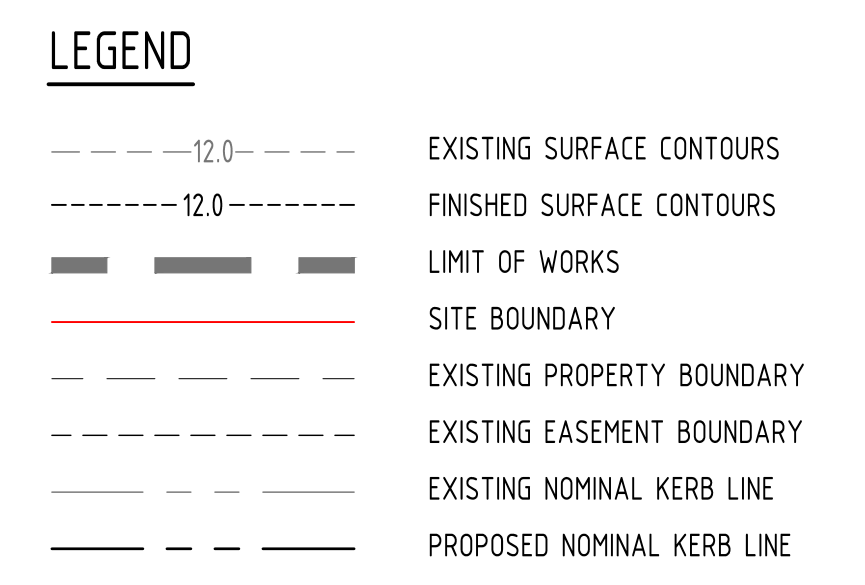

ADG 

Sydney Office
Suite 802, Level 8, 181 Miller Street
North Sydney, New South Wales 2060, Australia


T 1300 657 402 F +617 3871 2266
E info@adgce.com W www.adgce.com

BRISBANE / SYDNEY / MELBOURNE / GOLD COAST / SUNSHINE COAST

Client	NLI BYRON DEVELOPMENT PTY LTD		Discipline	CIVIL	Status	APPROVAL	Title	ON SITE DETENTION BASIN DETAILS - INTERIM CASE
Project Name	MULTI RESIDENTIAL DEVELOPMENT 202 BYRON ROAD, LEPPINGTON		Designed By	CM	Checked By	JN	Approved By	JH
			Project No.	18540	Drawn By	LC	Scale at A1	1:250
			The concepts and information contained in this document are the copyright of ADG Engineers (Aust) Pty Ltd. Use or copying of the document in whole or in part without the written permission of ADG Engineers (Aust) Pty Ltd constitutes an infringement of copyright. Do not scale drawings. If in doubt, ask!				Drawing No.	C148
							Revision	B

LEGEND

	LIMIT OF WORKS
	SITE BOUNDARY
	EXISTING PROPERTY BOUNDARY
	EXISTING EDGE OF ROAD
	PROPOSED NOMINAL KERB LINE
	EXISTING WATER
	EXISTING OVERHEAD ELECTRICITY
	PROPOSED STORMWATER DRAINAGE
	PROPOSED SEWER MAIN
	PROPOSED WATER MAIN. SIZE TO BE DETERMINED AS PART OF DETAIL DESIGN
	PROPOSED 375Ø PVC TRUNK SEWER (BY OTHERS)
	PROPOSED TRUNK WATER (BY OTHERS)
	EXISTING NATIVE VEGETATION AREA
	NATIVE VEGETATION RETENTION AREA

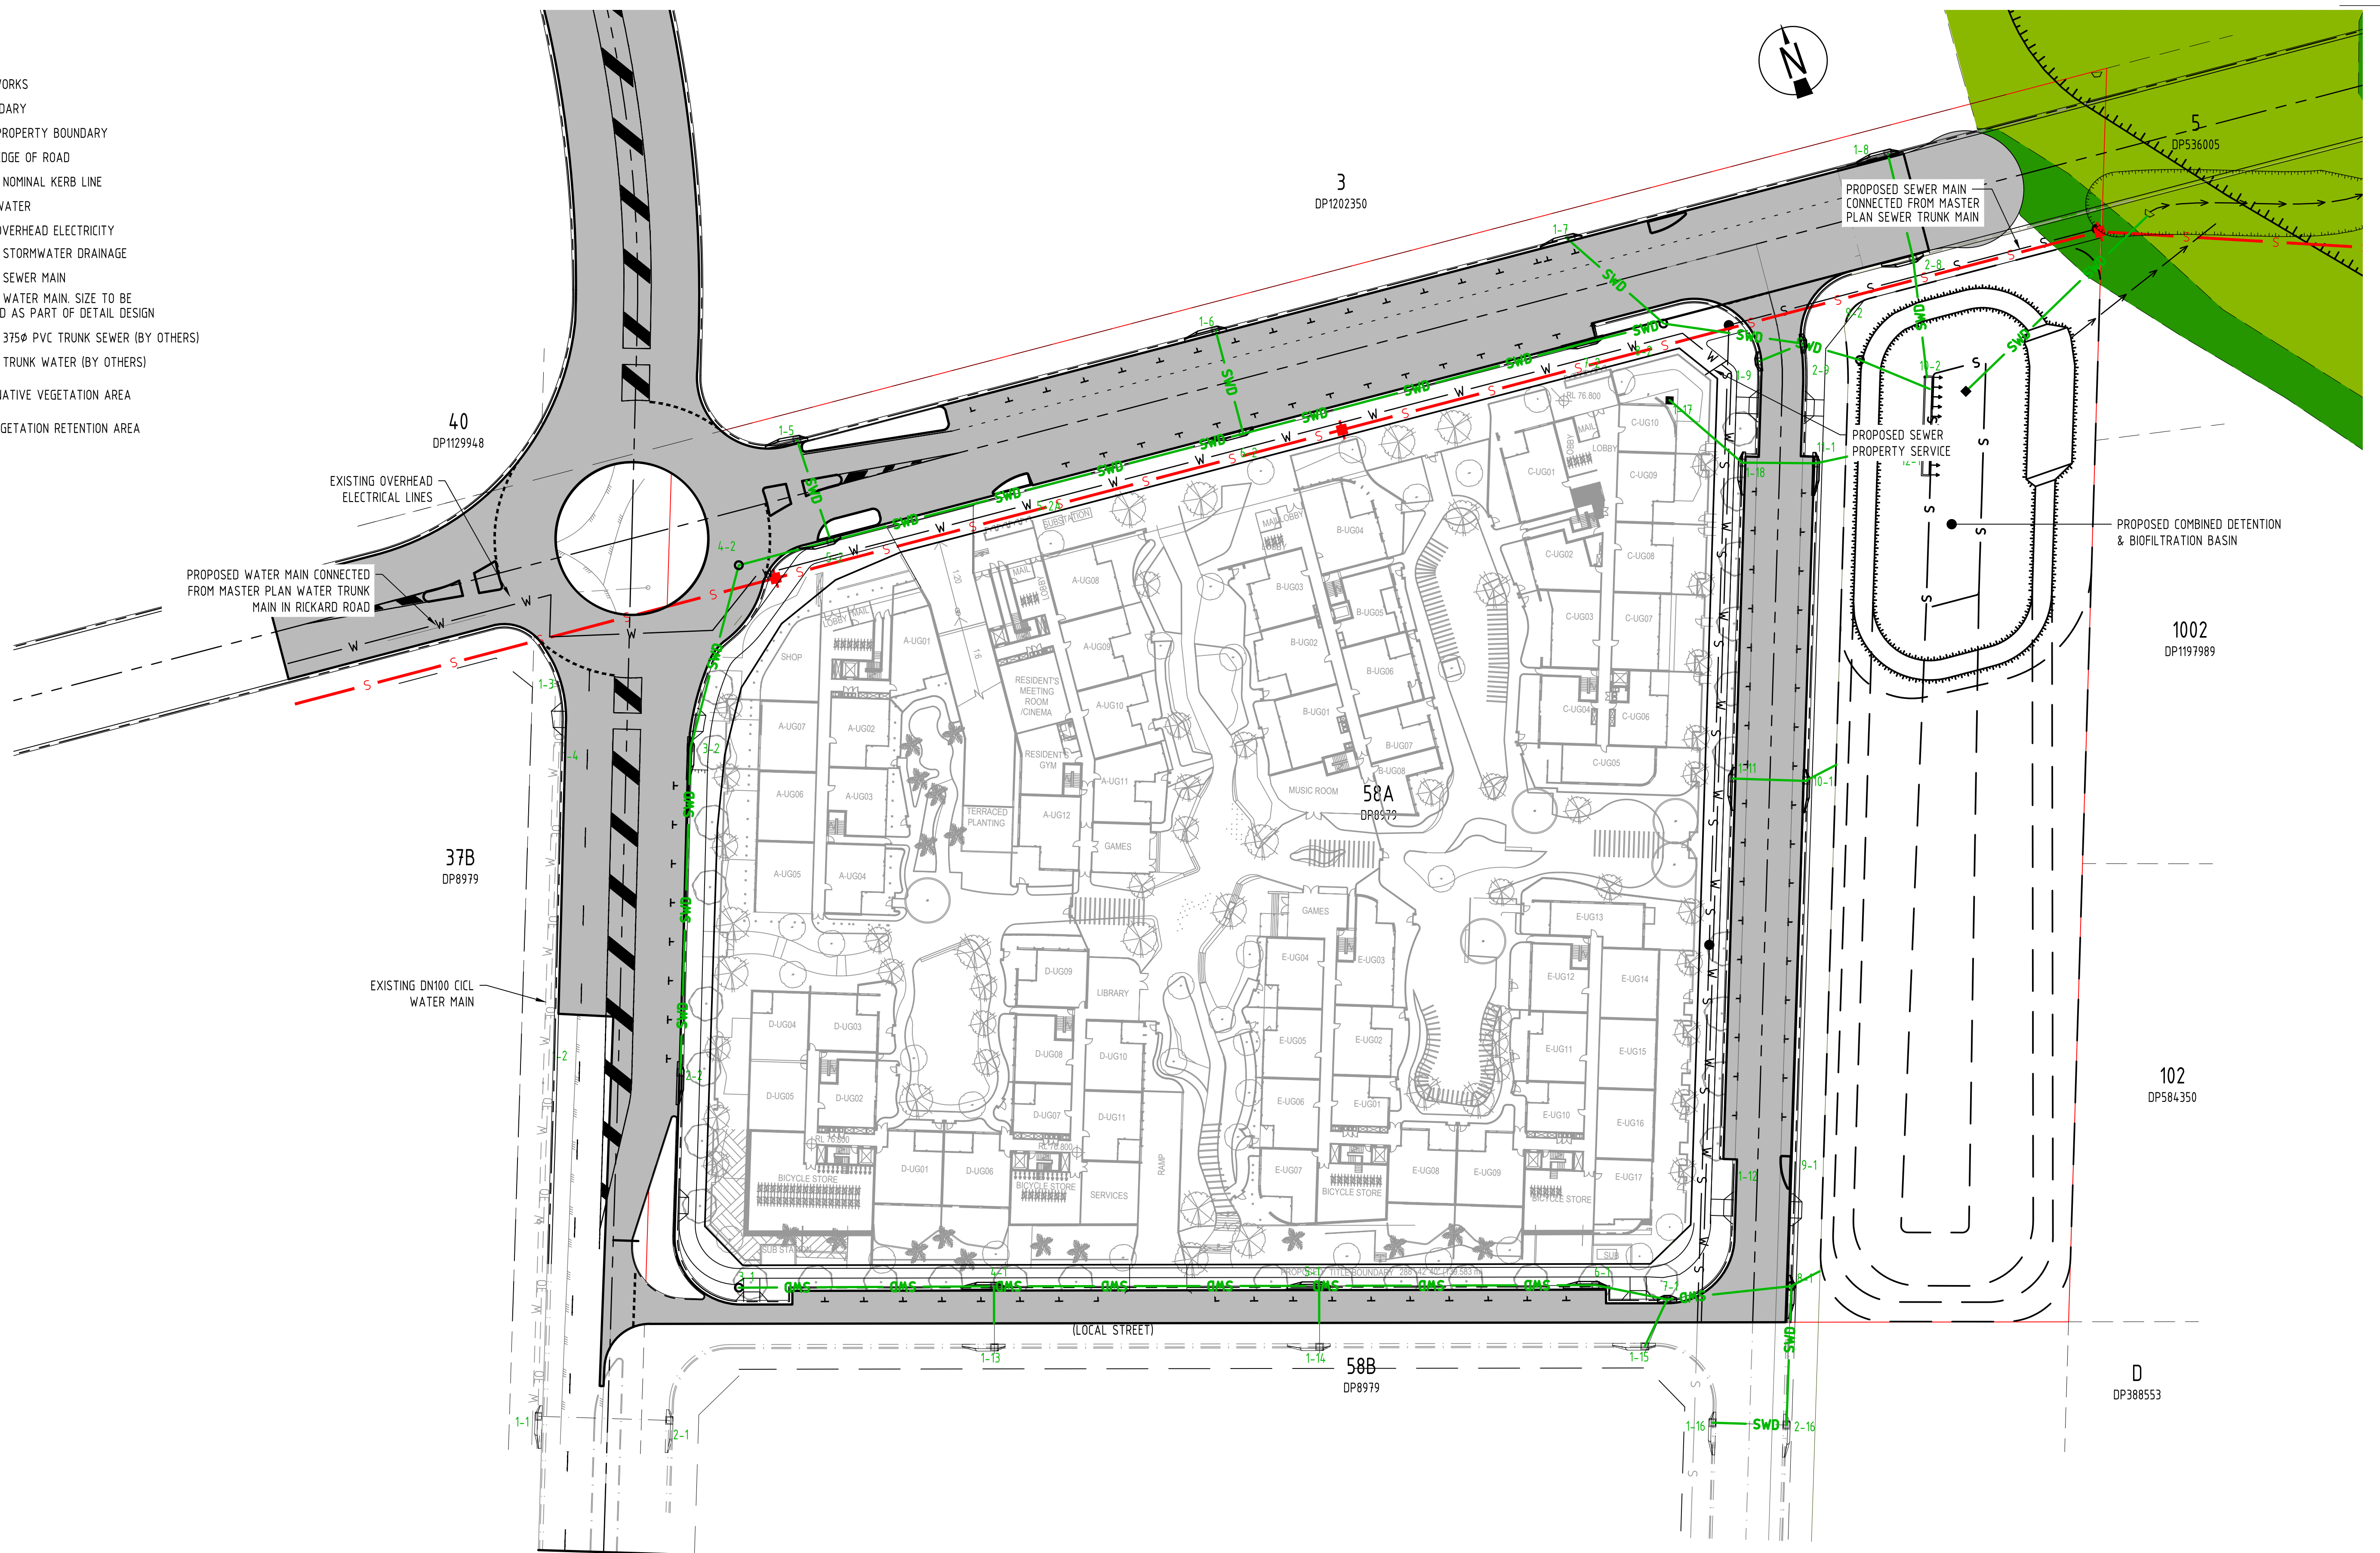

ISSUED FOR
APPROVAL

J	14.05.20	Issued for Approval	AGC	ST
I	20.30.20	Issued for Approval	LS	CDM
H	30.01.20	Issued for Approval	SF	JH
G	25.10.19	Issued for Approval	JH	AC
F	14.12.18	Issued for Approval	LS	CDM
E	01.06.18	Issued for Approval	JH	CDM
D	02.11.17	Issued for Approval	GC	CDM
Rev	Date	Description	By	Chk

0 10 20 30m
SCALE 1:500
AT ORIGINAL SIZE (A1)



Sydney Office
Suite 802, Level 8, 181 Miller Street
North Sydney, New South Wales 2060, Australia

T 1300 657 402 F +617 3871 2266
E info@adgce.com W www.adgce.com
BRISBANE / SYDNEY / MELBOURNE / GOLD COAST / SUNSHINE COAST / DARWIN / PERTH

Client:
NLI BYRON DEVELOPMENT PTY LTD


Project Name:
MULTI RESIDENTIAL DEVELOPMENT
202 BYRON ROAD,
LEPPINGTON

Discipline CIVIL	Checked By JN	Status APPROVAL
Designed By CM	Drawn By LC	Approved By JH
Project No. 18540		Scale at A1 1:500

The concepts and information contained in this document are the copyright of ADG Engineers (Aust) Pty Ltd. Use or copying of the document in whole or in part without the written permission of ADG Engineers (Aust) Pty Ltd constitutes an infringement of copyright. Do not scale drawings. If in doubt, ask!


Title
OVERALL SERVICES
LAYOUT PLAN
ULTIMATE CASE

Drawing No. C150	Revision J
---------------------	---------------

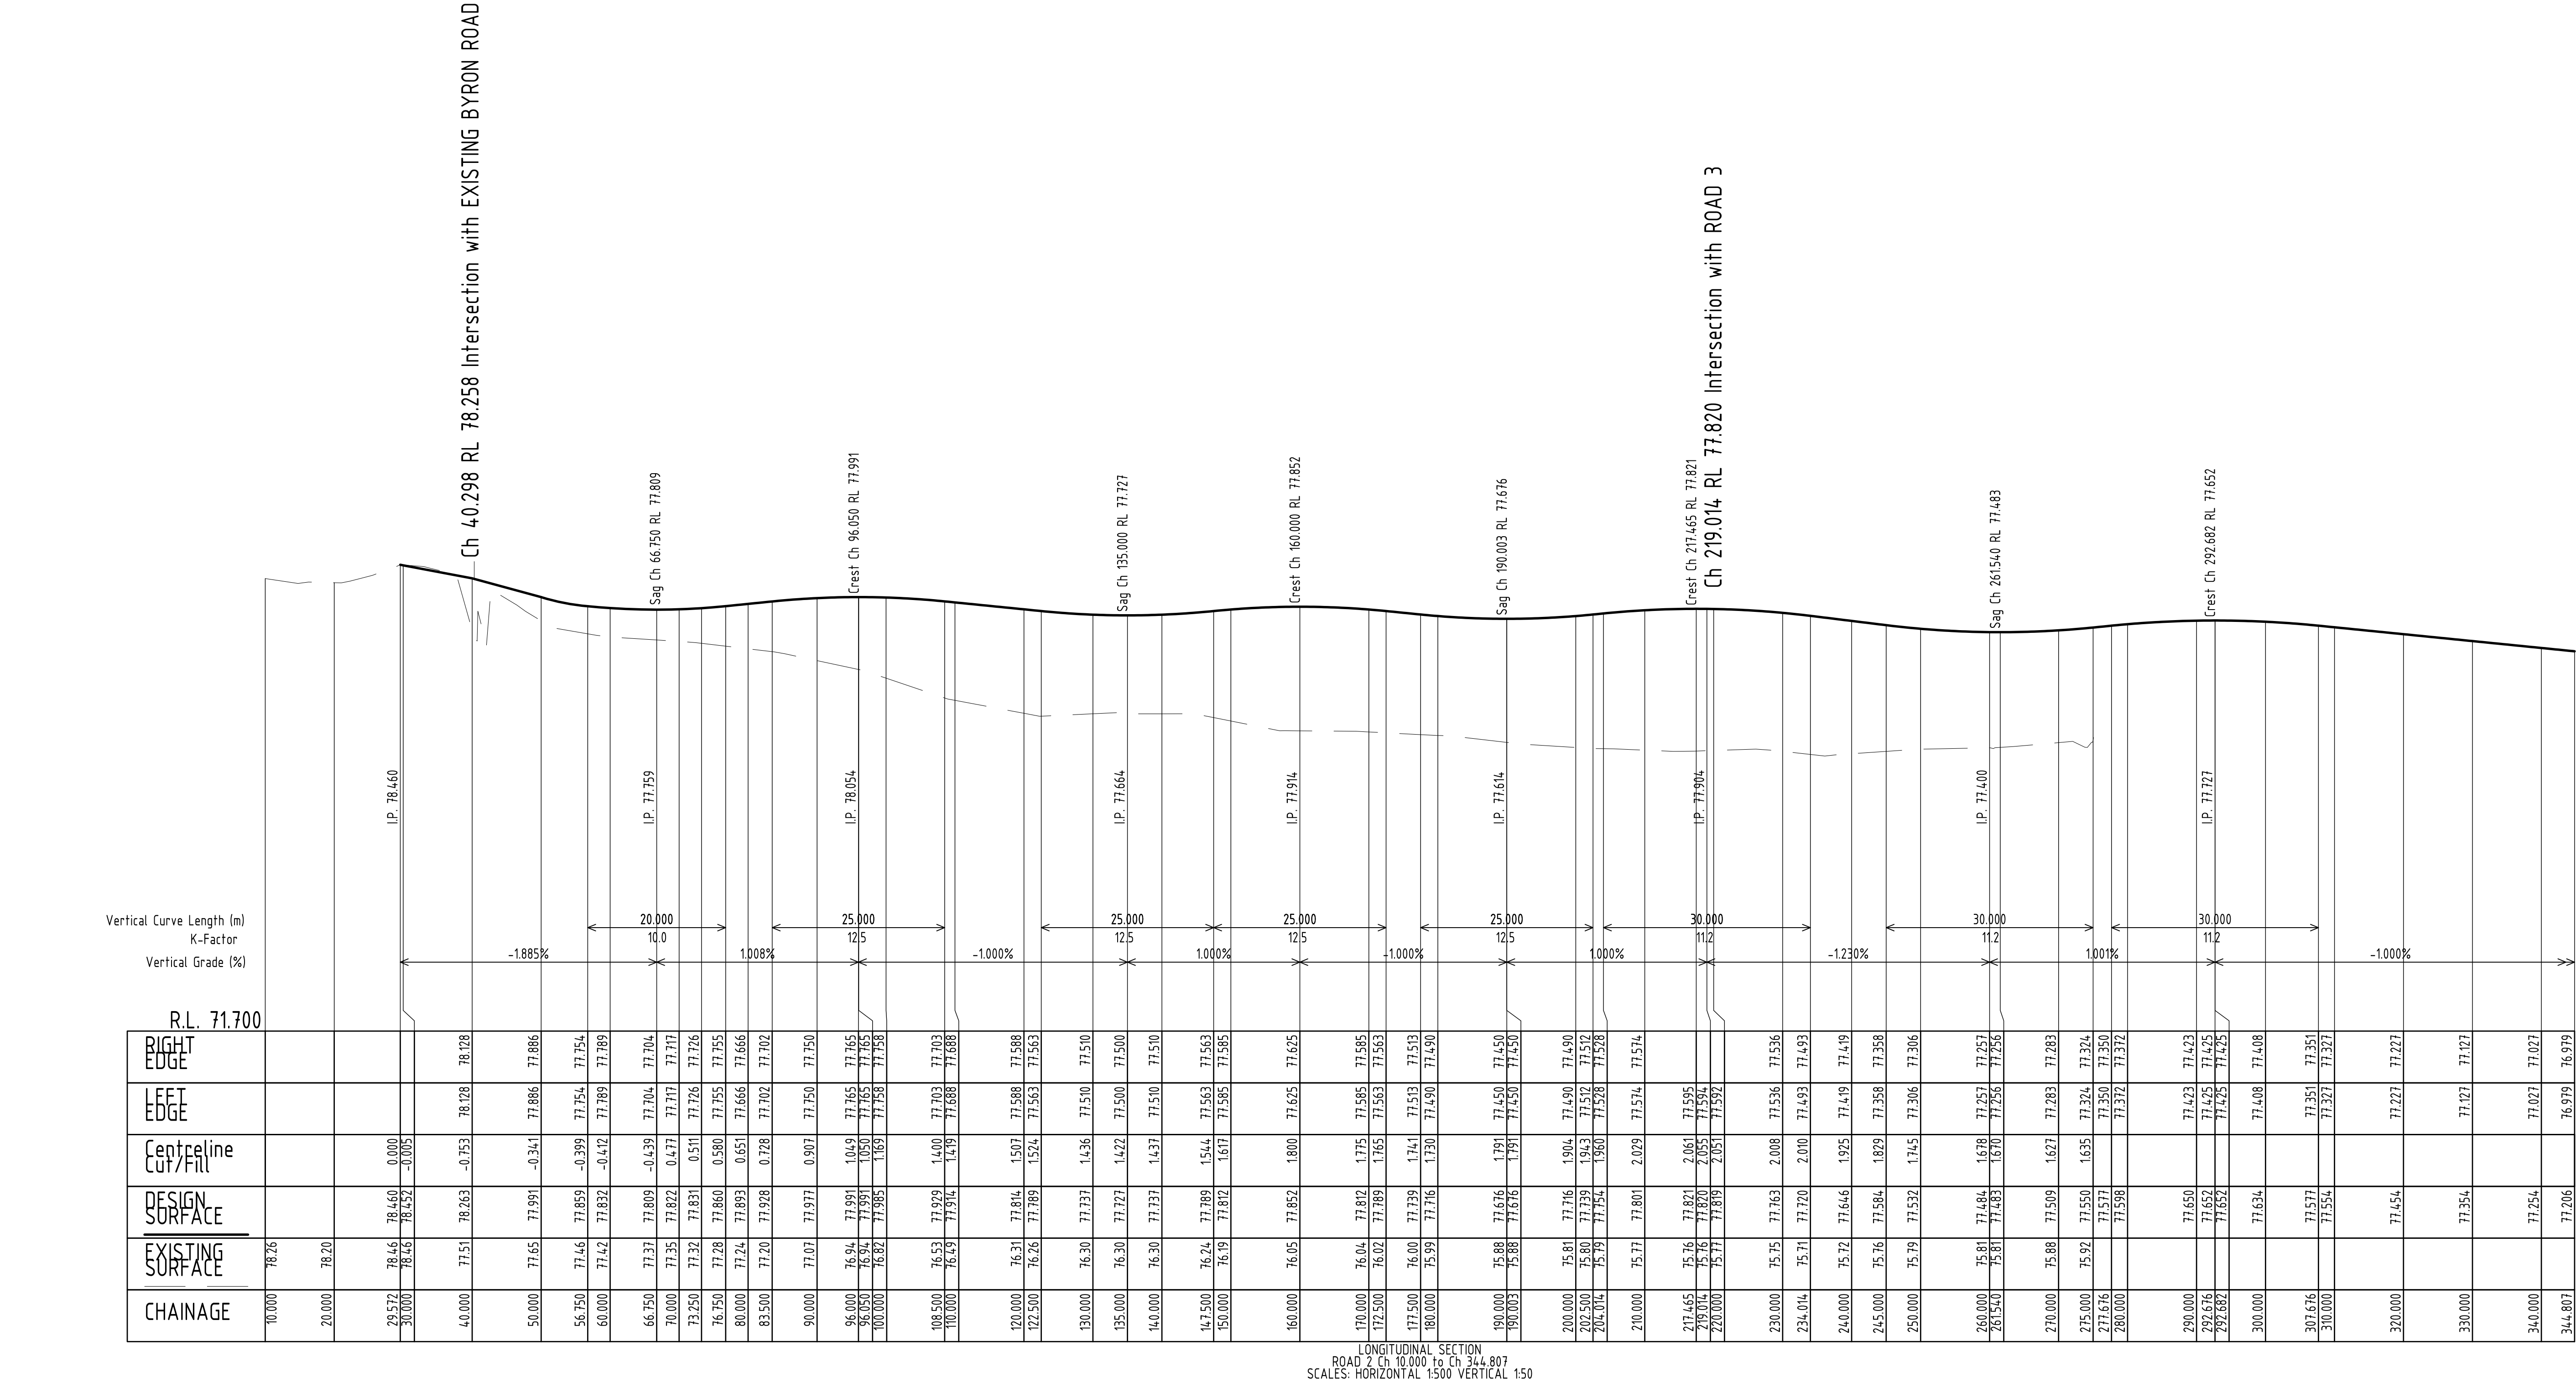

ISSUED FOR
APPROVAL

Rev	Date	Description	By	Chk
D	14.05.20	Issued for Approval	AGC	ST
C	15.04.20	Issued for Approval	LS	CDM
B	30.01.20	Issued for Approval	SF	JH
A	25.10.19	Issued for Approval	JH	AC

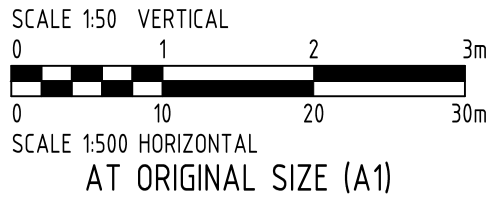

ADG

Sydney Office
Suite 802, Level 8, 181 Miller Street
North Sydney, New South Wales 2060, Australia








T 1300 657 402 F +617 3871 2266
E info@adgce.com W www.adgce.com

BRISBANE / SYDNEY / MELBOURNE / GOLD COAST / SUNSHINE COAST / DARWIN / PERTH

Client NLI BYRON DEVELOPMENT PTY LTD	Discipline CIVIL	Status APPROVAL	Title ROADWORKS LONGITUDINAL SECTION ROAD 2 - TOWN CENTRE ROAD INTERIM CASE
Project Name MULTI RESIDENTIAL DEVELOPMENT 202 BYRON ROAD, LEPPINGTON	Designed By CM	Checked By JN	Approved By JH
Project No. 18540	Drawn By LC	Scale at A1 AS SHOWN	
The concepts and information contained in this document are the copyright of ADG Engineers (Aust) Pty Ltd. Use or copying of the document in whole or in part without the written permission of ADG Engineers (Aust) Pty Ltd constitutes an infringement of copyright. Do not scale drawings. If in doubt, ask!			Drawing No. C165
			Revision D

LEGEND

- EXISTING PAVEMENT TO BE MAINTAINED UNTIL UPGRADE
- INTERIM SURFACE PROFILE
- ULTIMATE SURFACE PROFILE

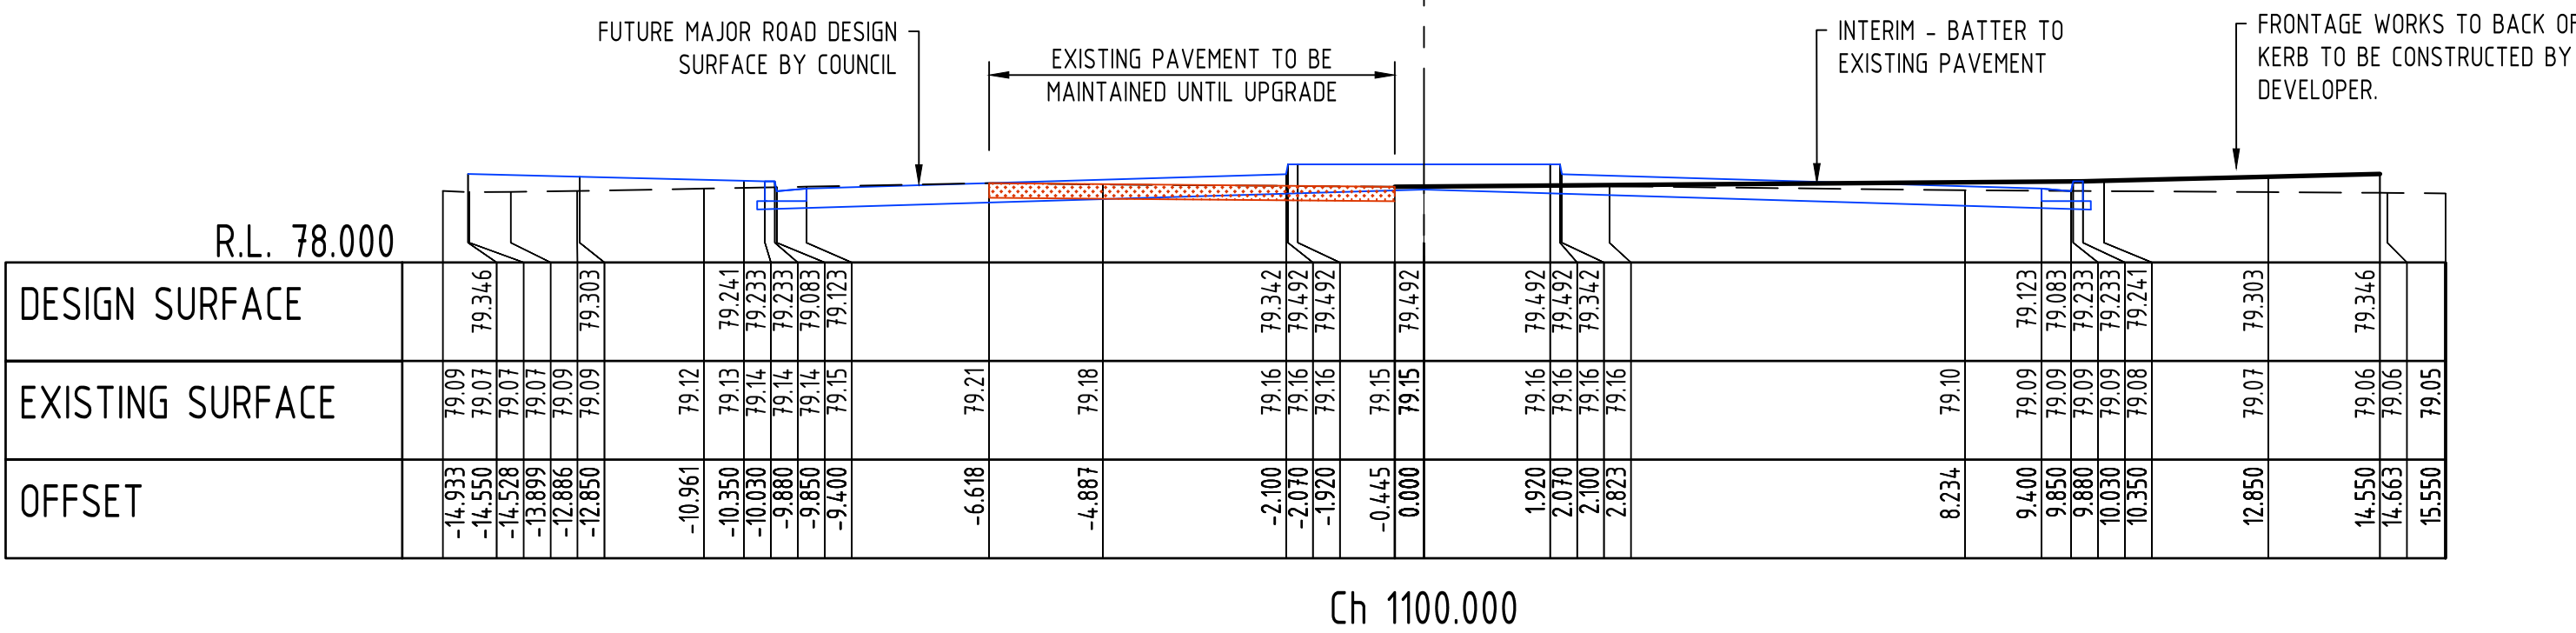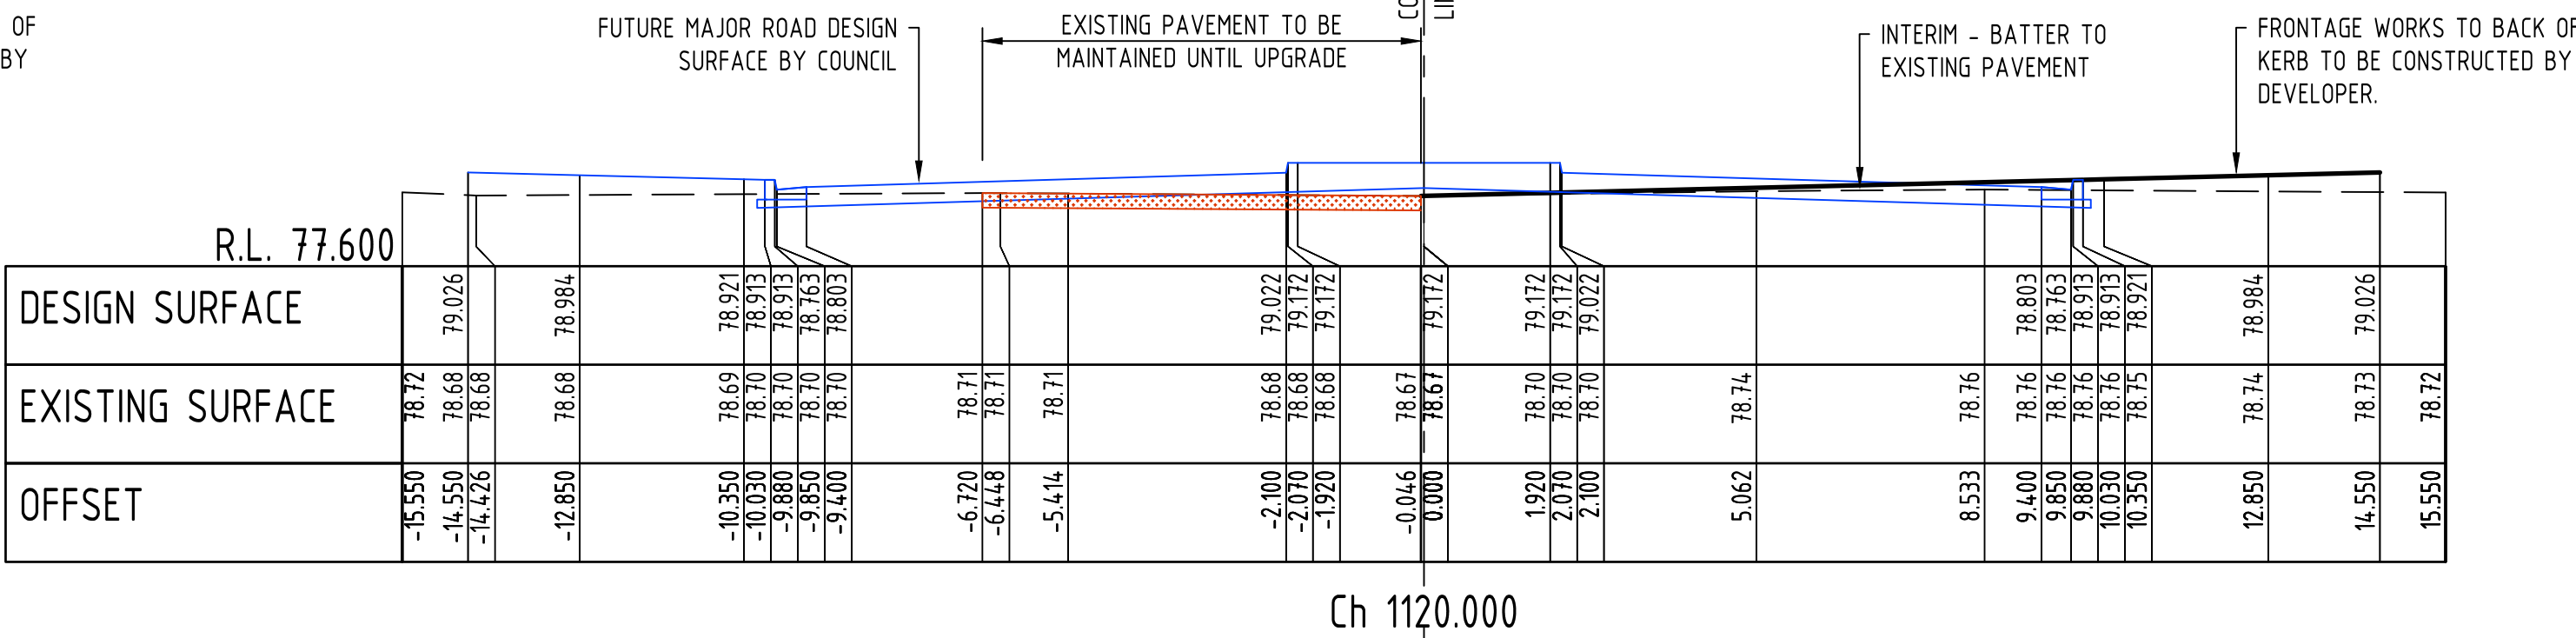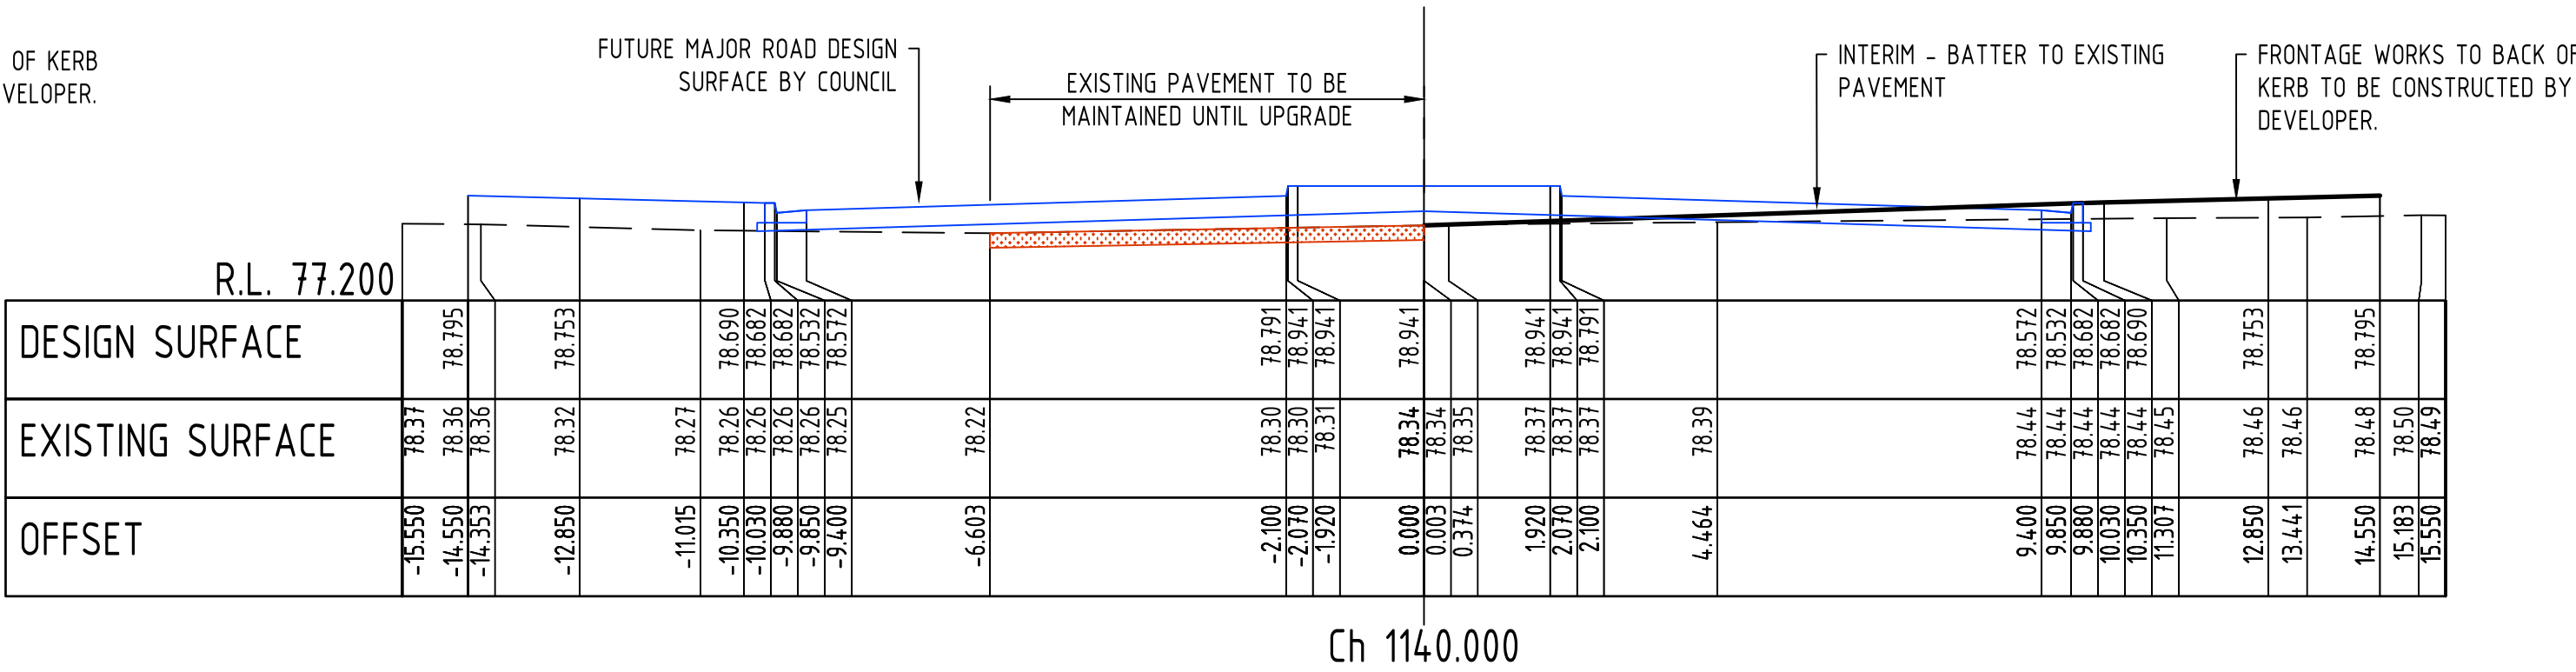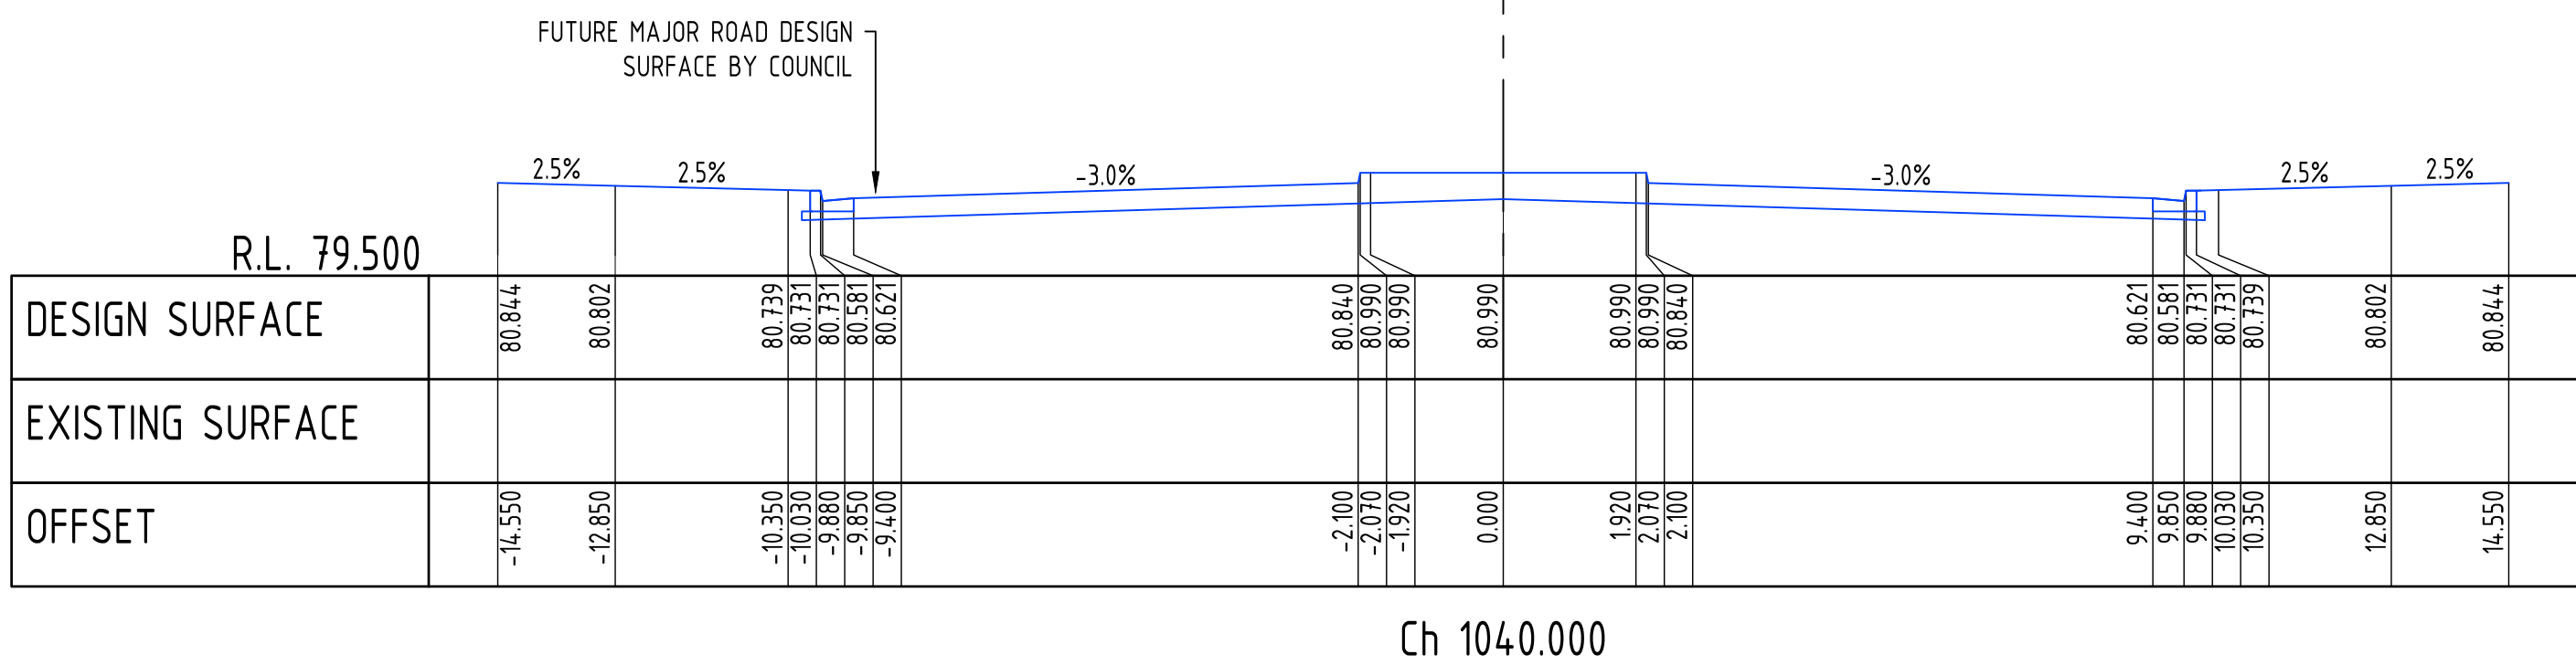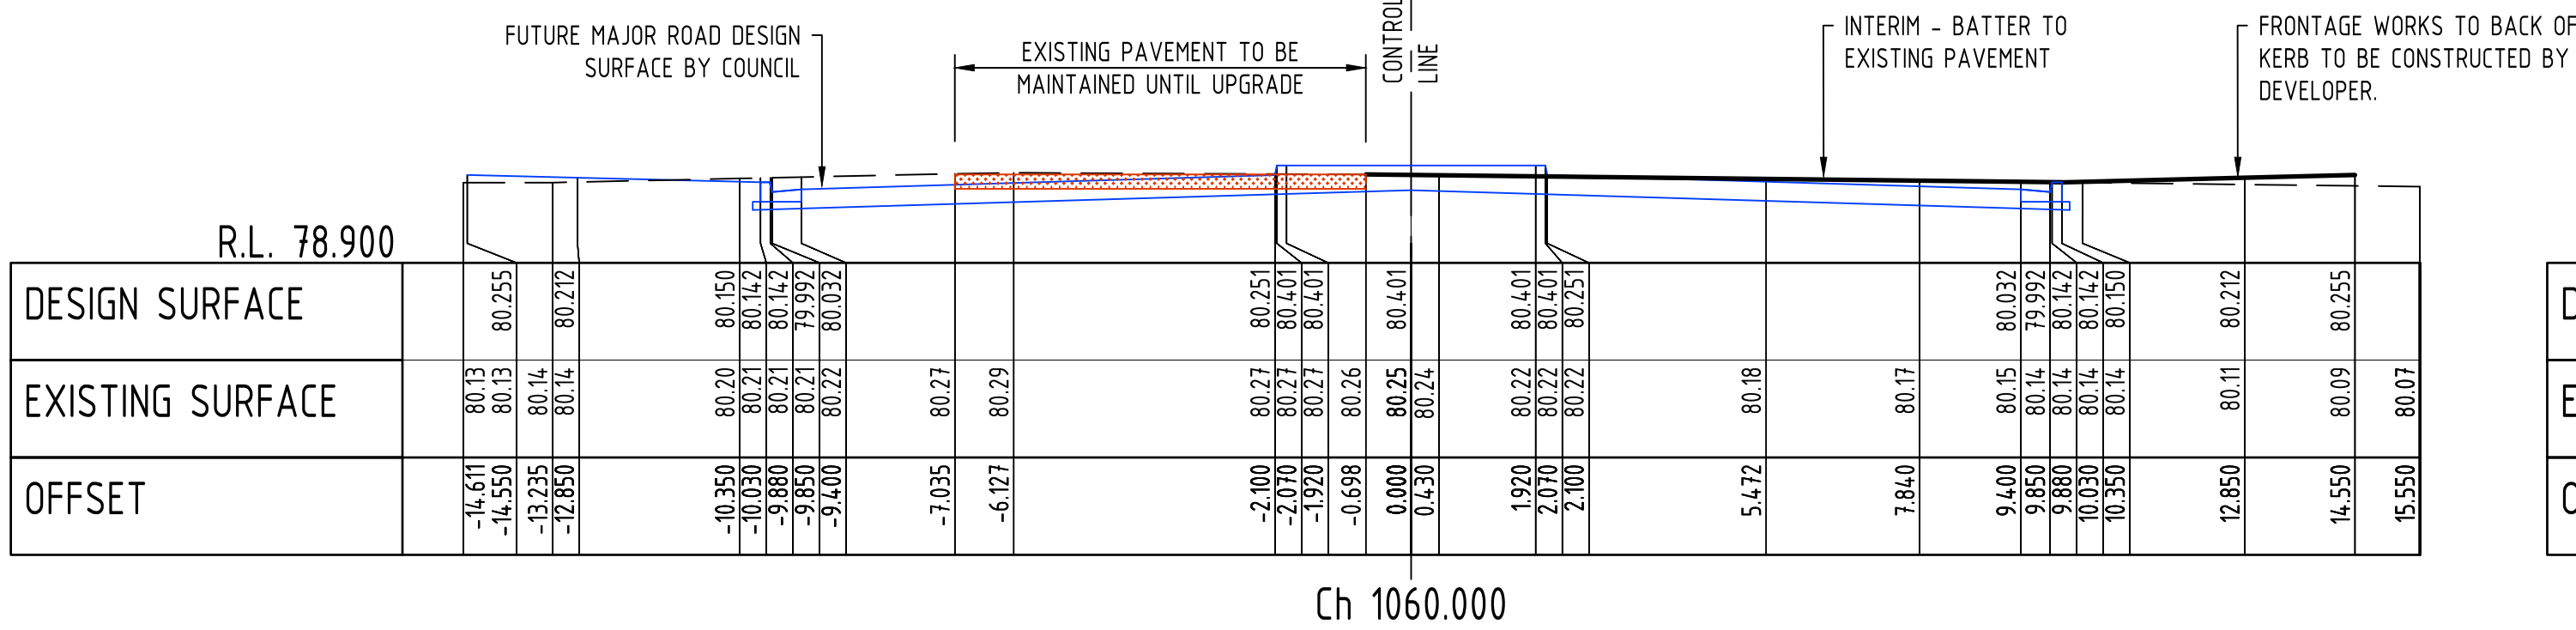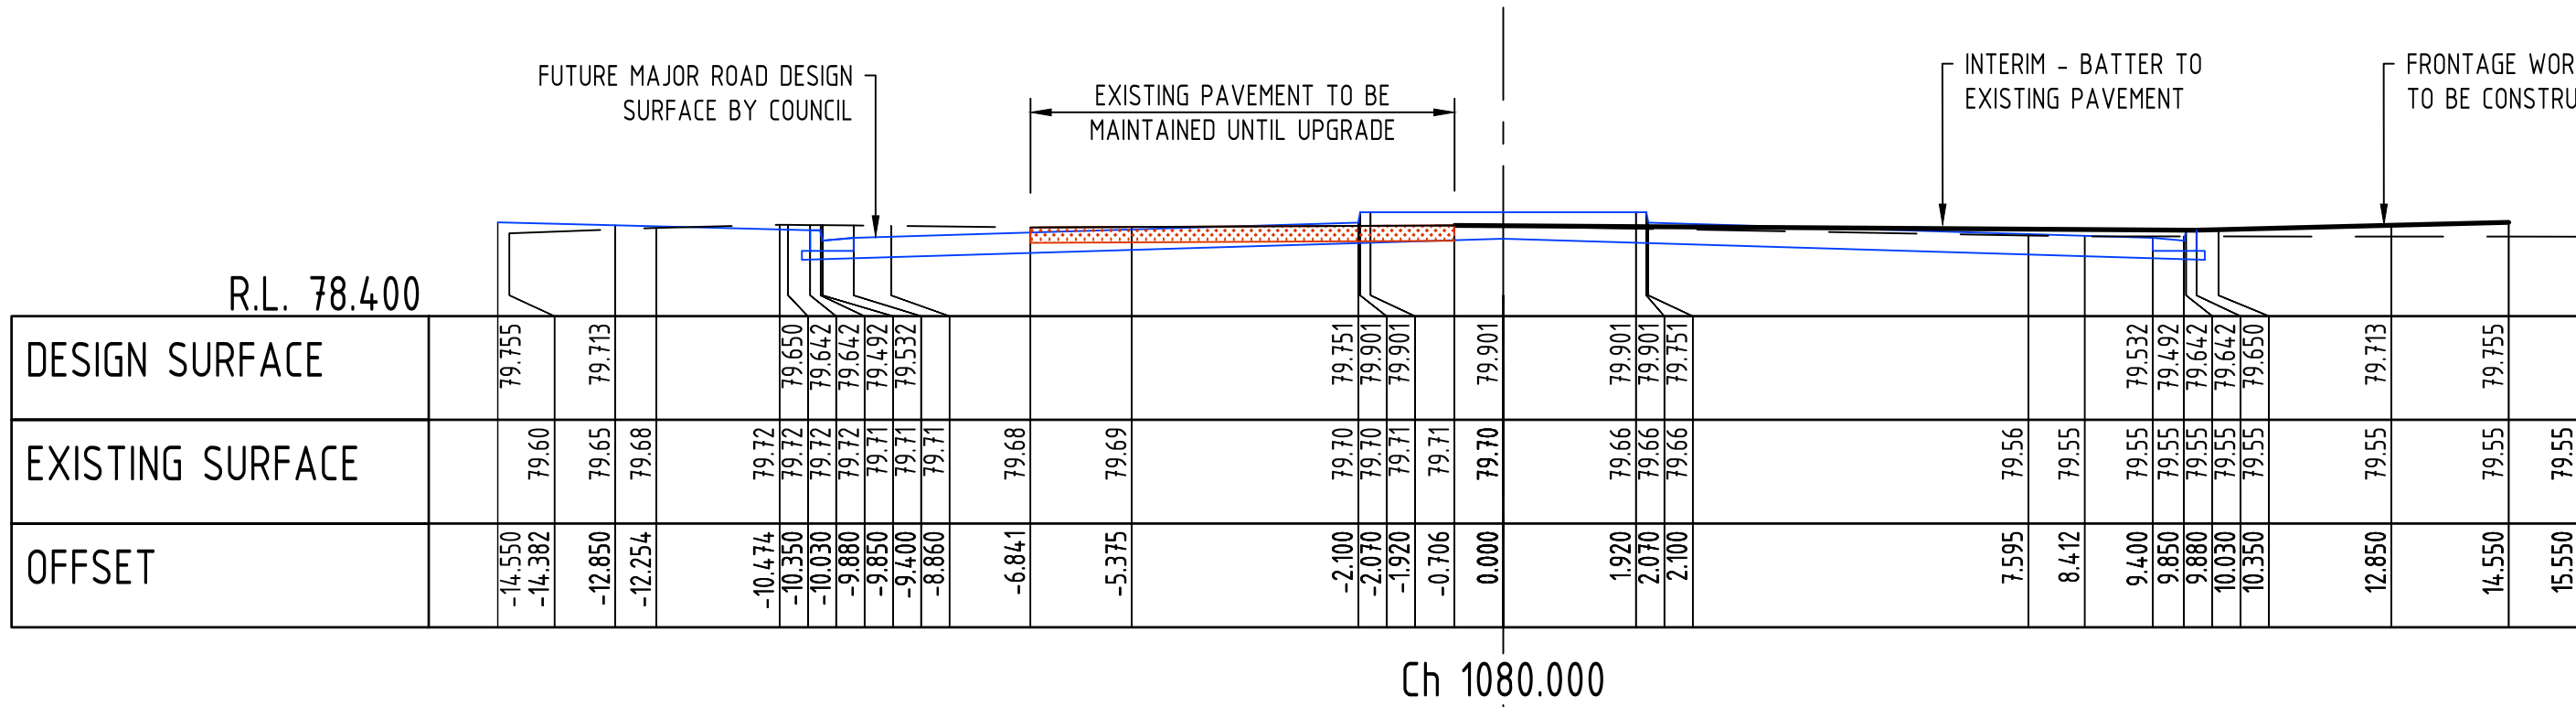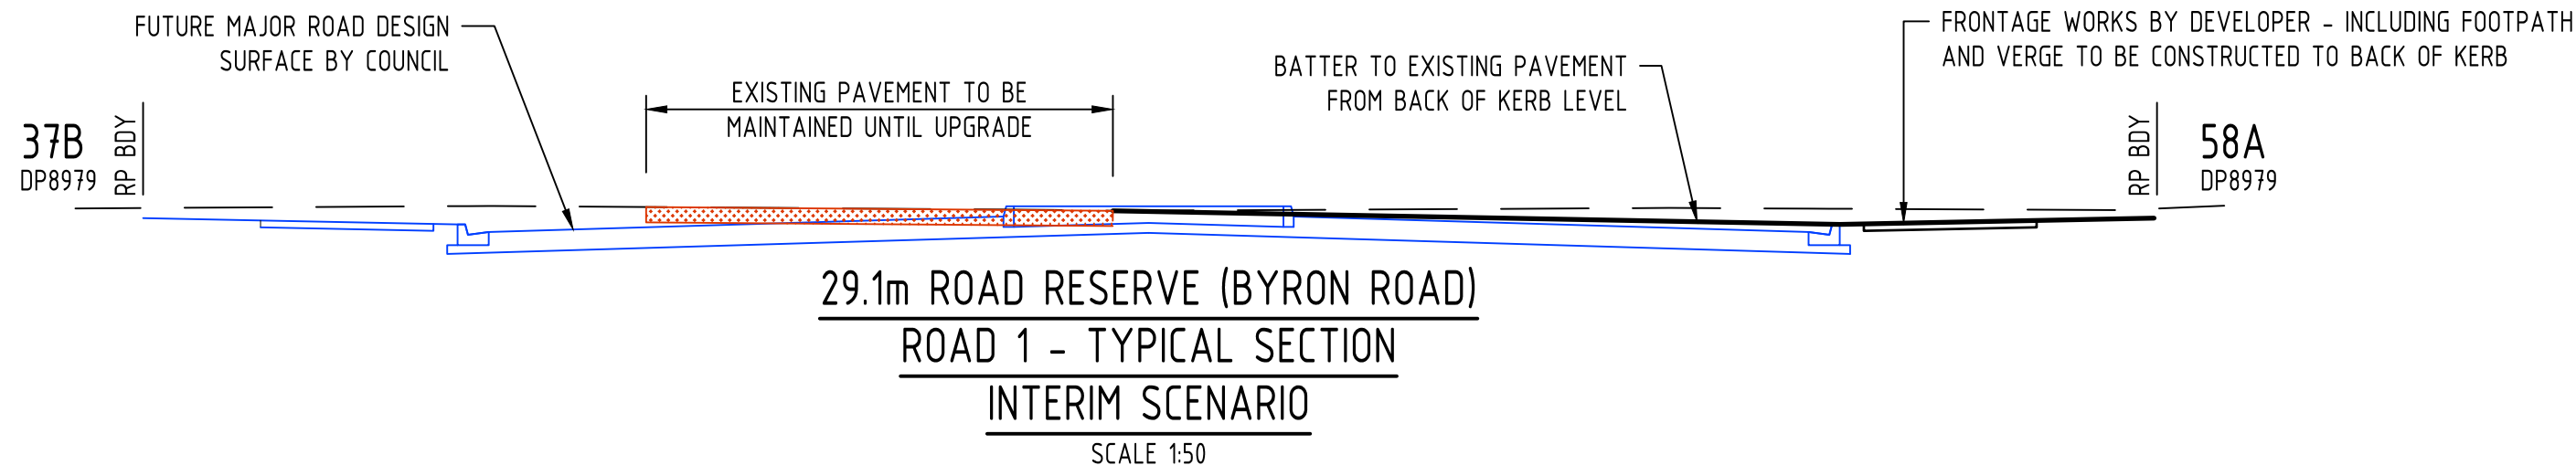


ISSUED FOR
APPROVAL

Rev	Date	Description	JH	SF	By	Chk
D	14.05.20	Issued for Approval	AGC	ST		
C	15.04.20	Issued for Approval	LS	CDM		
B	30.01.20	Issued for Approval	SF	JH		
A	25.10.19	Issued for Approval	JH	SF		

By

Chk

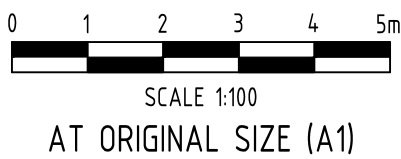

Sydney Office
Suite 802, Level 8, 181 Miller Street
North Sydney, New South Wales 2060, Australia

T 1300 657 402 F +617 3871 2266
E info@adgce.com W www.adgce.com
BRISBANE / SYDNEY / MELBOURNE / GOLD COAST / SUNSHINE COAST / DARWIN / PERTH

Client
NLI BYRON DEVELOPMENT PTY LTD

Project Name
MULTI RESIDENTIAL DEVELOPMENT
202 BYRON ROAD,
LEPPINGTON

Discipline
CIVIL

Designed By
CM

Project No.
18540

Checked By
JN

Drawn By
LC

Status
APPROVAL




Approved By
JH

Scale at A1
1:100

Title
ROADWORKS CROSS SECTIONS
ROAD 1 - FUTURE BYRON ROAD
INTERIM CASE

Drawing No.
C170

Revision
D

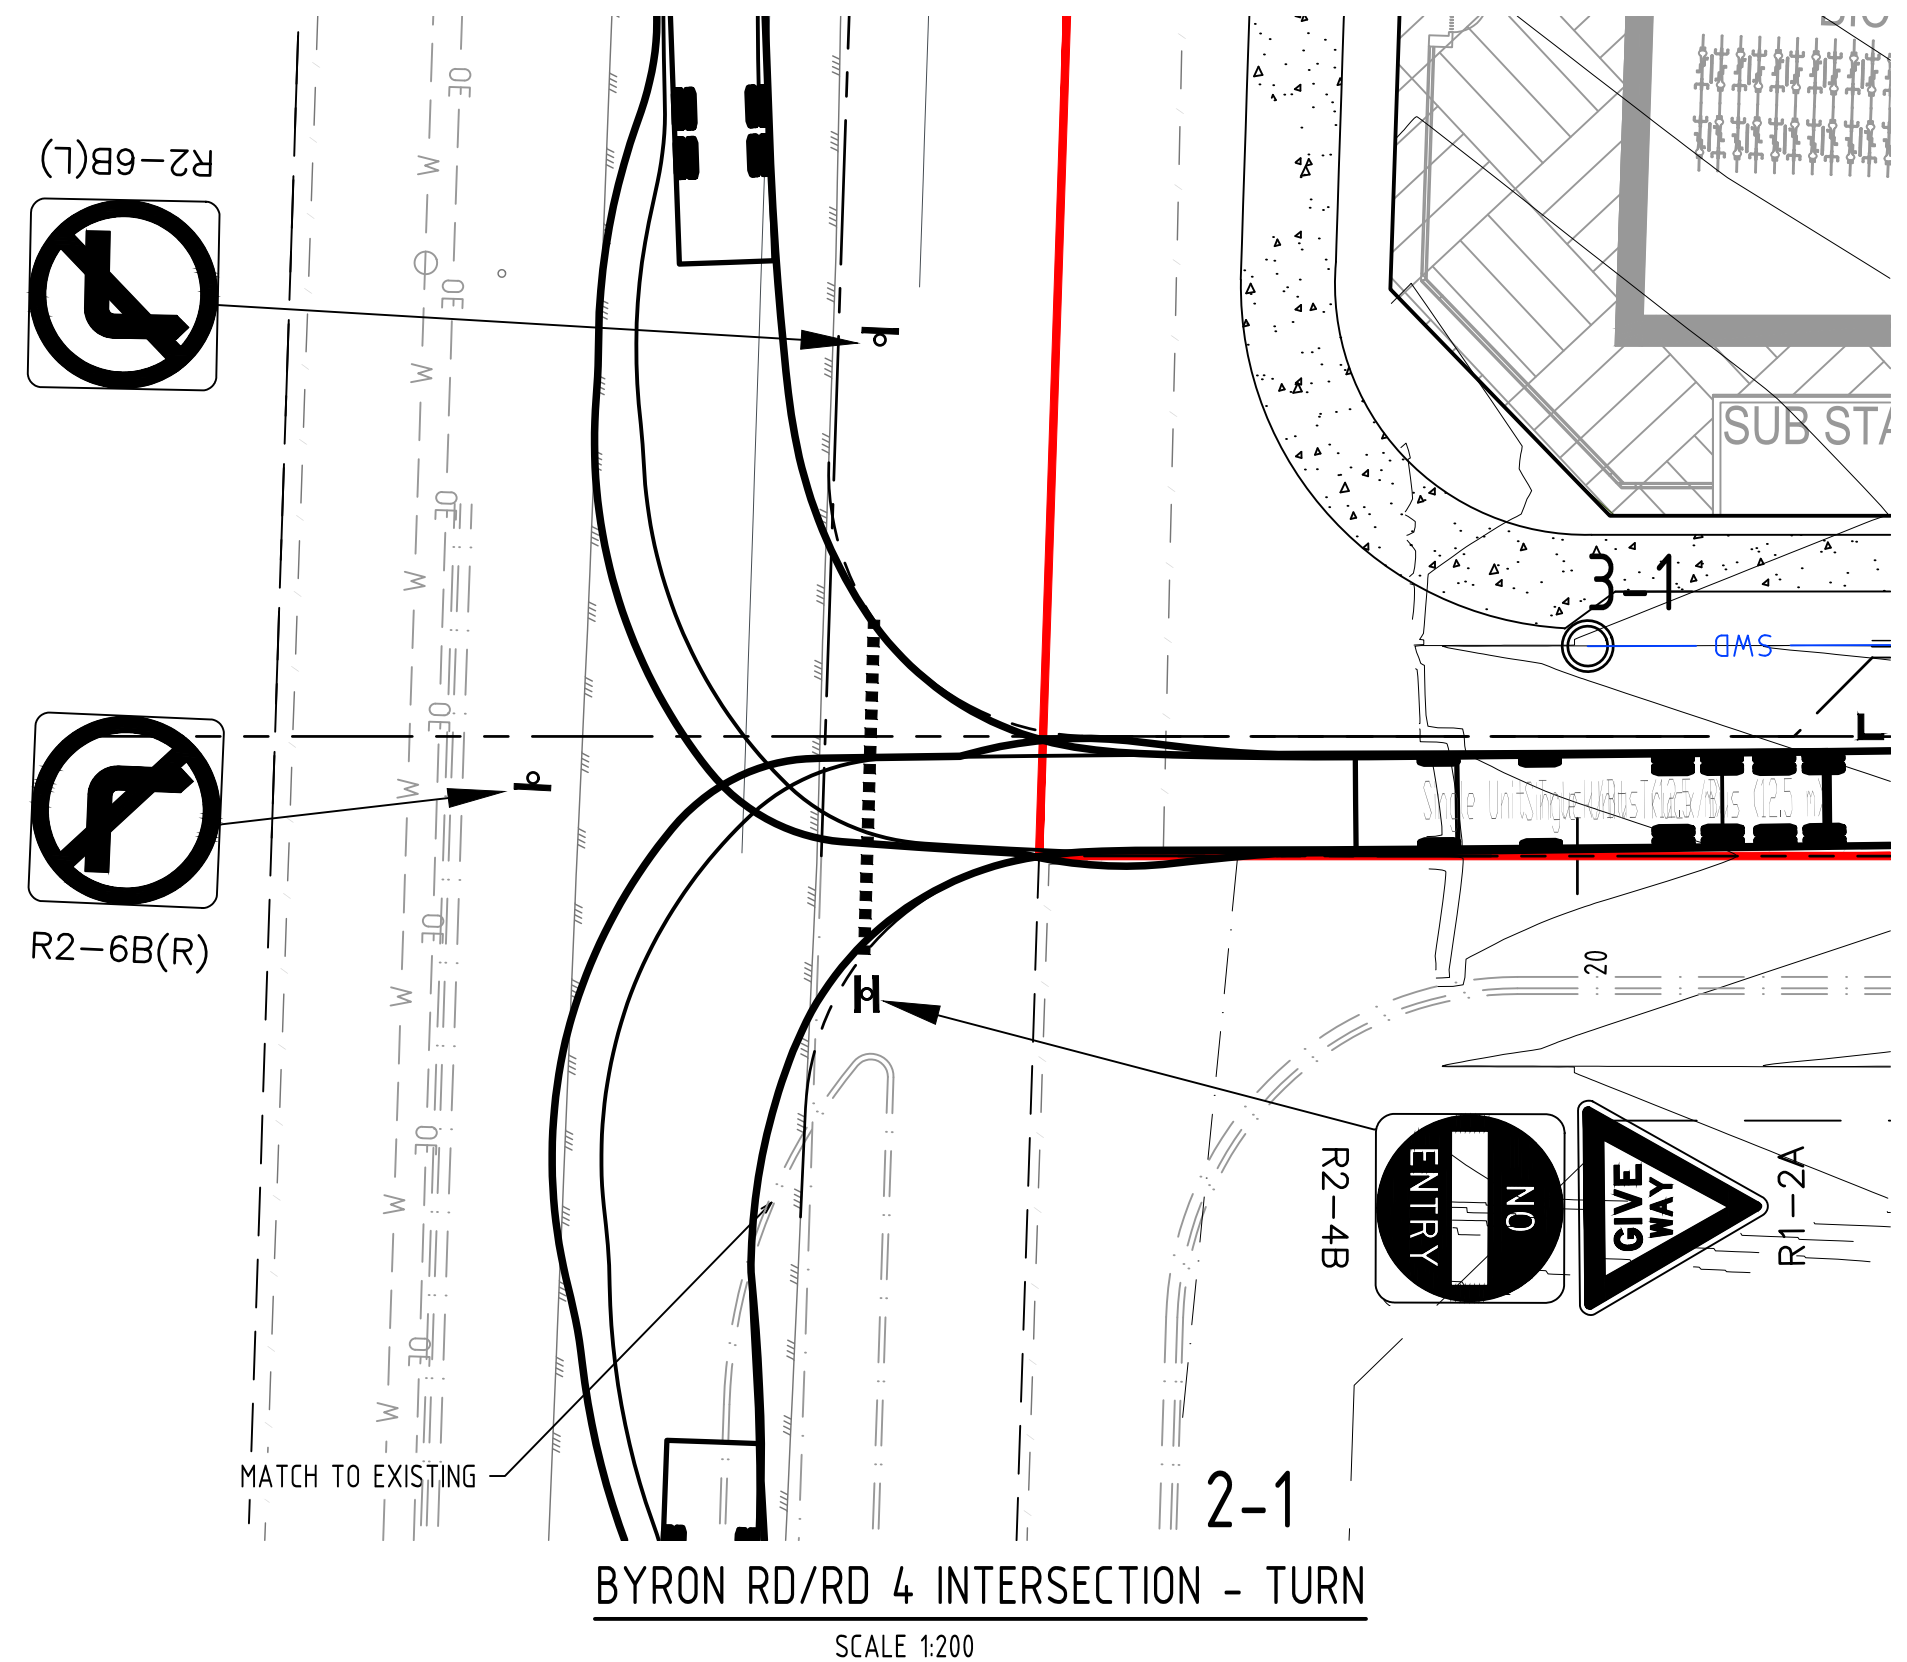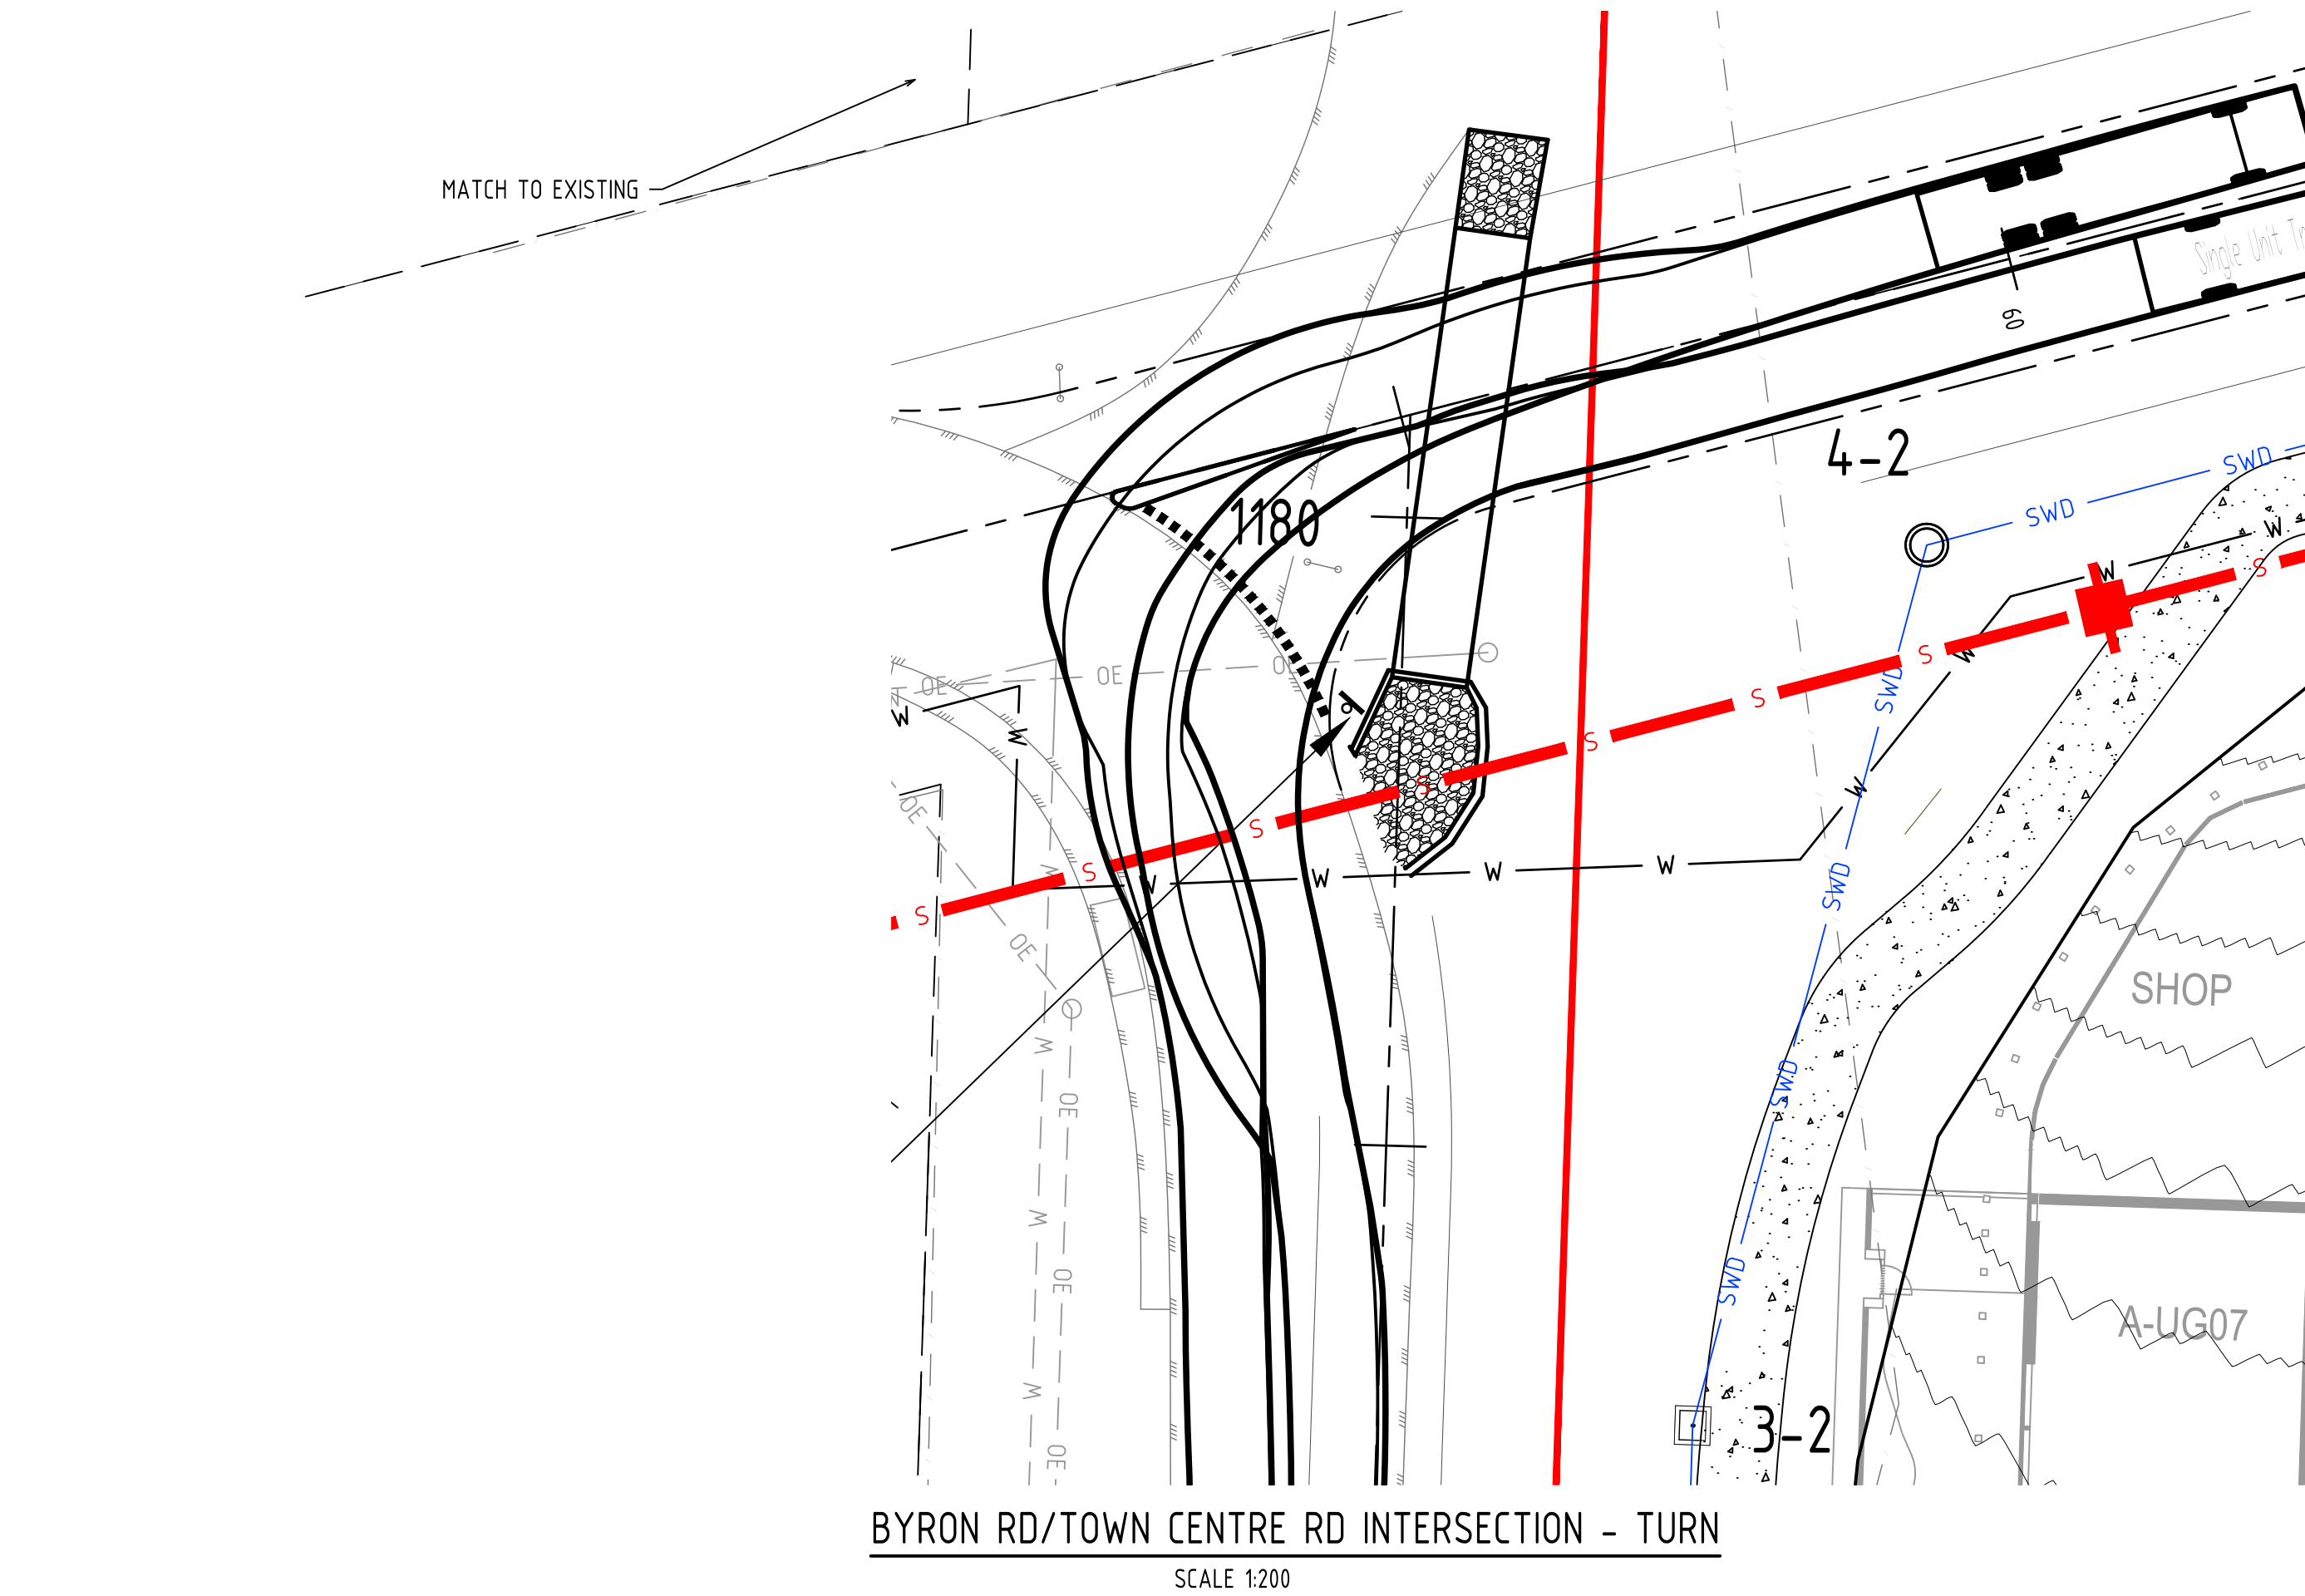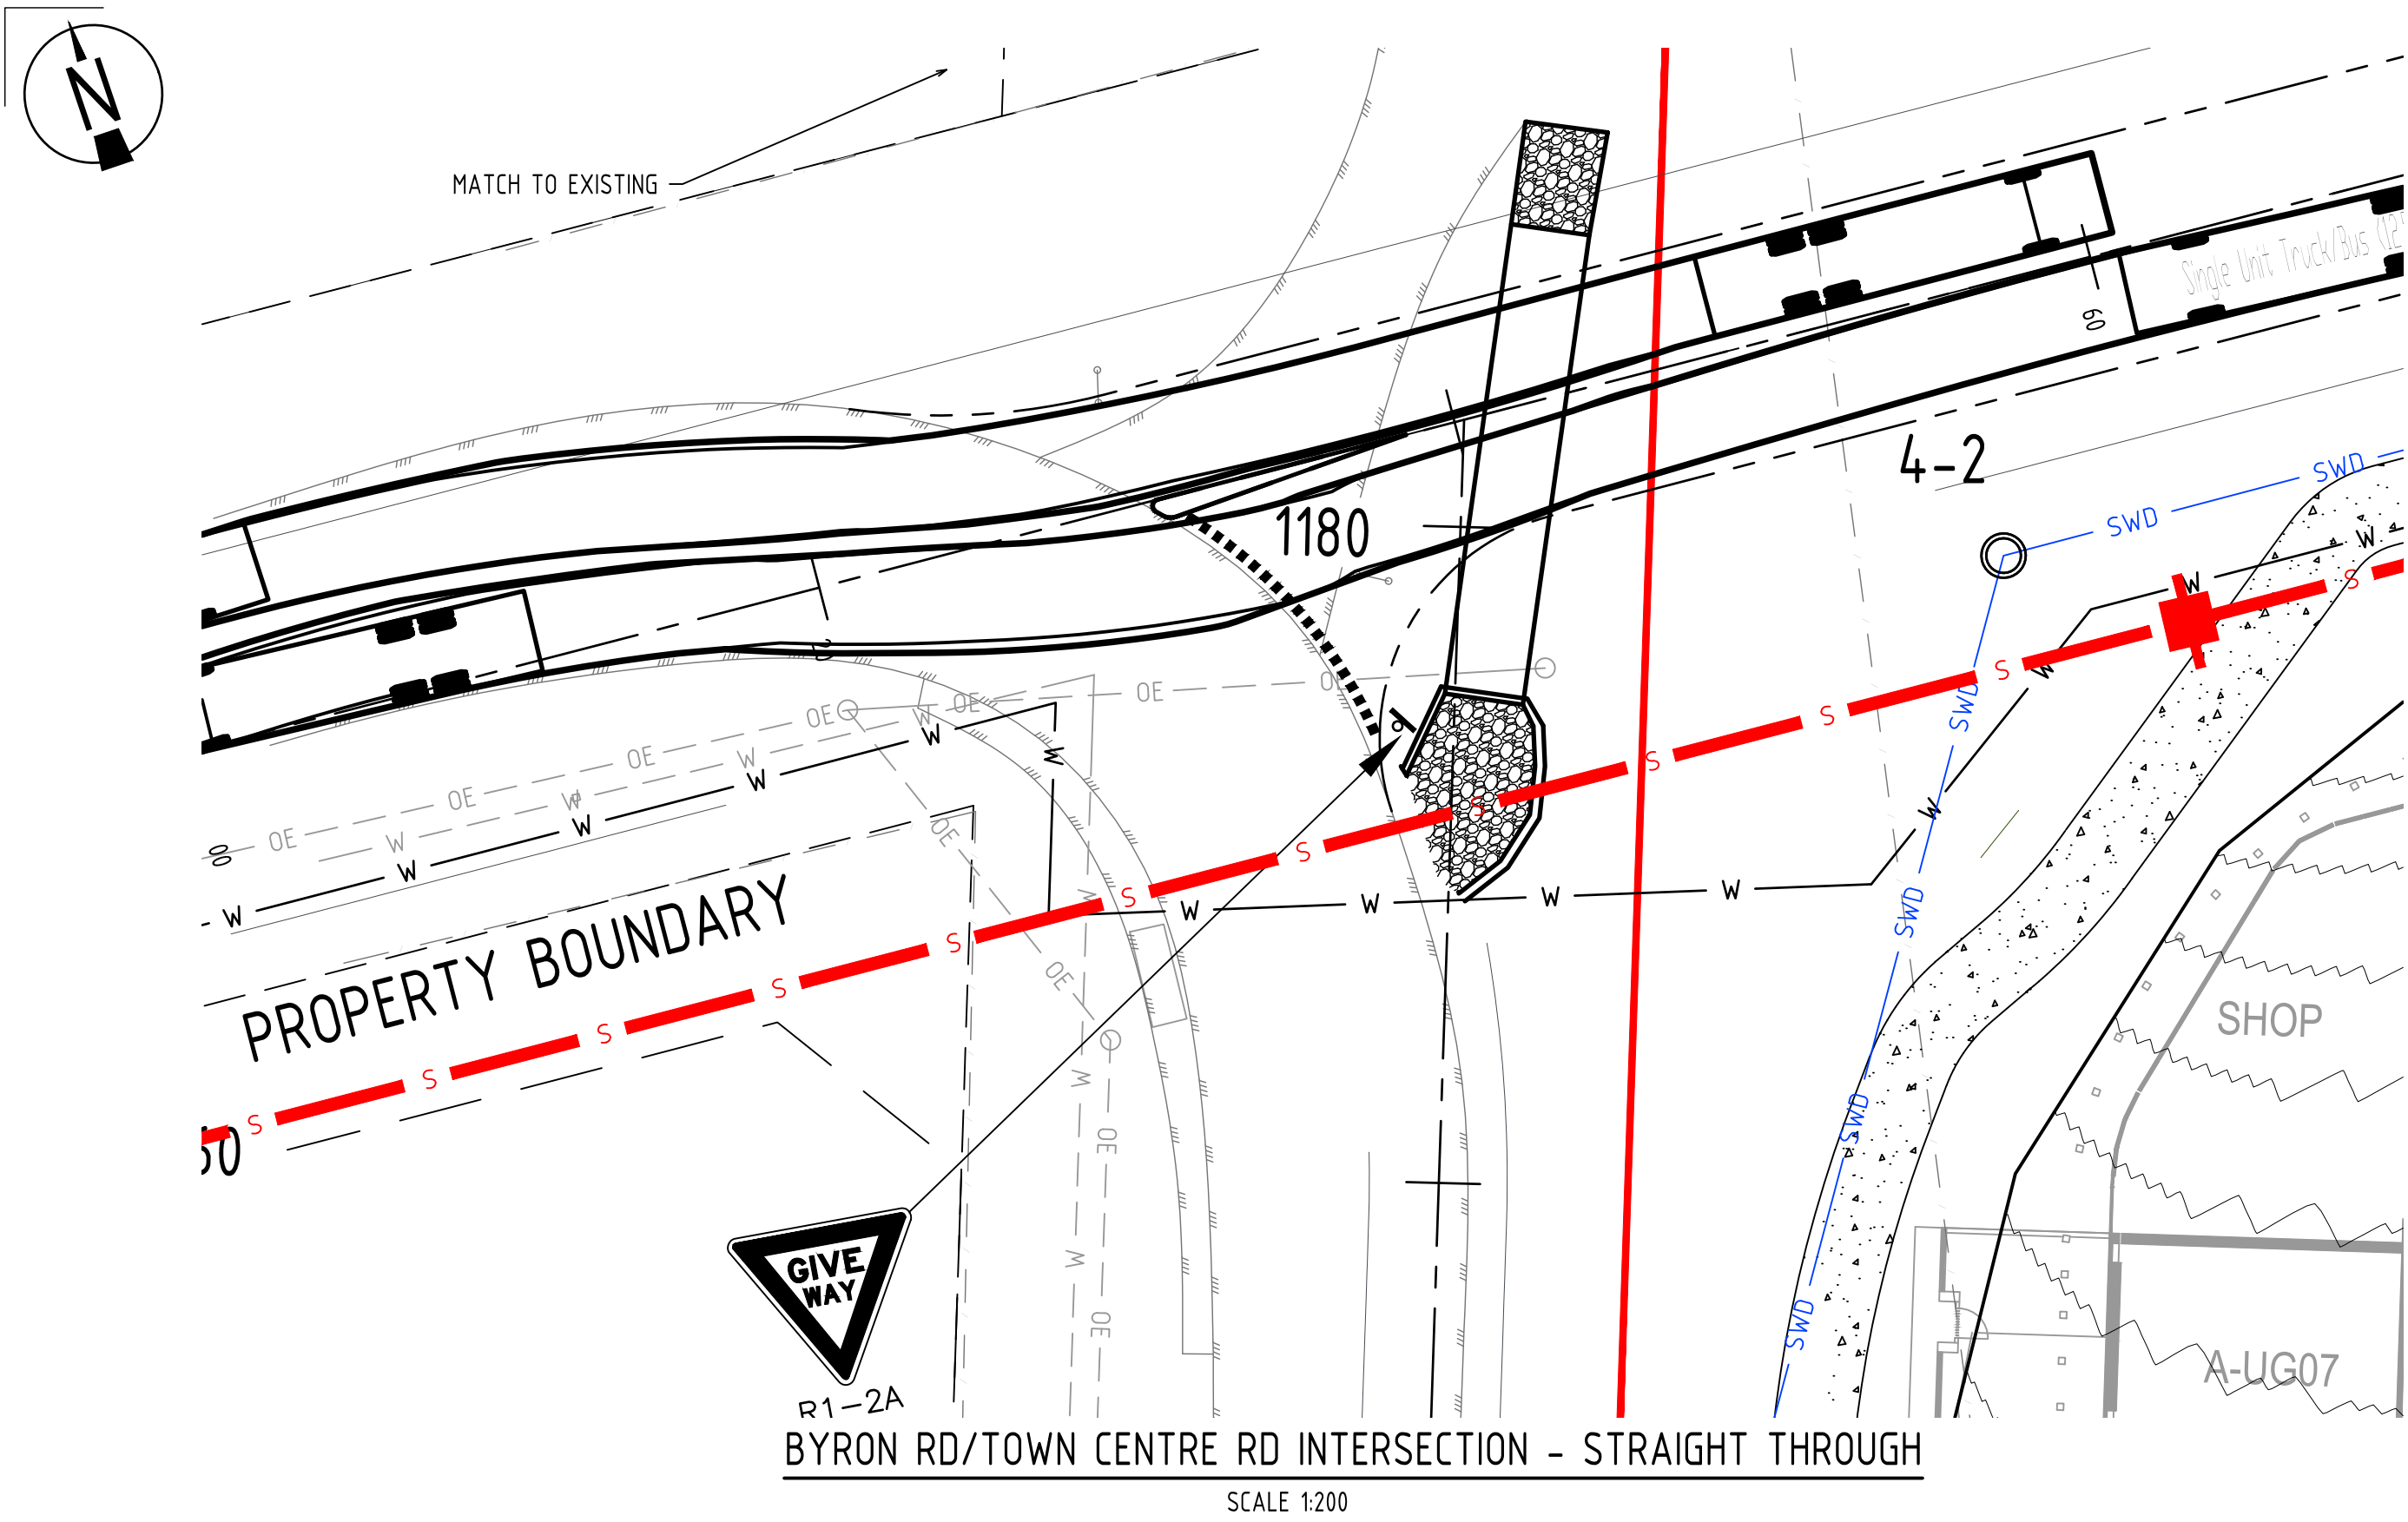

ISSUED FOR
APPROVAL

Rev	Date	Description	By	Chk
C	14.05.20	Issued for Approval	AGC	ST
B	30.01.20	Issued for Approval	SF	JH
A	25.10.10	Issued for Approval	JH	AC




Sydney Office
Suite 802, Level 8, 181 Miller Street
North Sydney, New South Wales 2060, Australia

T 1300 657 402 F +617 3871 2266
E info@adgce.com W www.adgce.com
BRISBANE / SYDNEY / MELBOURNE / GOLD COAST / SUNSHINE COAST / DARWIN / PERTH


Client NLI BYRON DEVELOPMENT PTY LTD	Discipline CIVIL	Status APPROVAL	Title INTERSECTION LAYOUTS TURNING PATHS INTERIM CASE
Project Name MULTI RESIDENTIAL DEVELOPMENT 202 BYRON ROAD, LEPPINGTON	Designed By CM	Checked By JN	Approved By JH
	Project No. 18540	Drawn By LC	Scale at A1 AS SHOWN
The concepts and information contained in this document are the copyright of ADG Engineers (Aust) Pty Ltd. Use or copying of the document in whole or in part without the written permission of ADG Engineers (Aust) Pty Ltd constitutes an infringement of copyright. Do not scale drawings. If in doubt, ask!			Drawing No. C180
			Revision C

NOTES:
1. REFER TO DRG 130 FOR OVERALL SITE LAYOUT

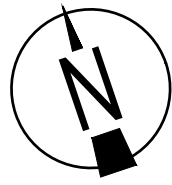

LEGEND


- SITE BOUNDARY
- PROPOSED NOMINAL KERB LINE

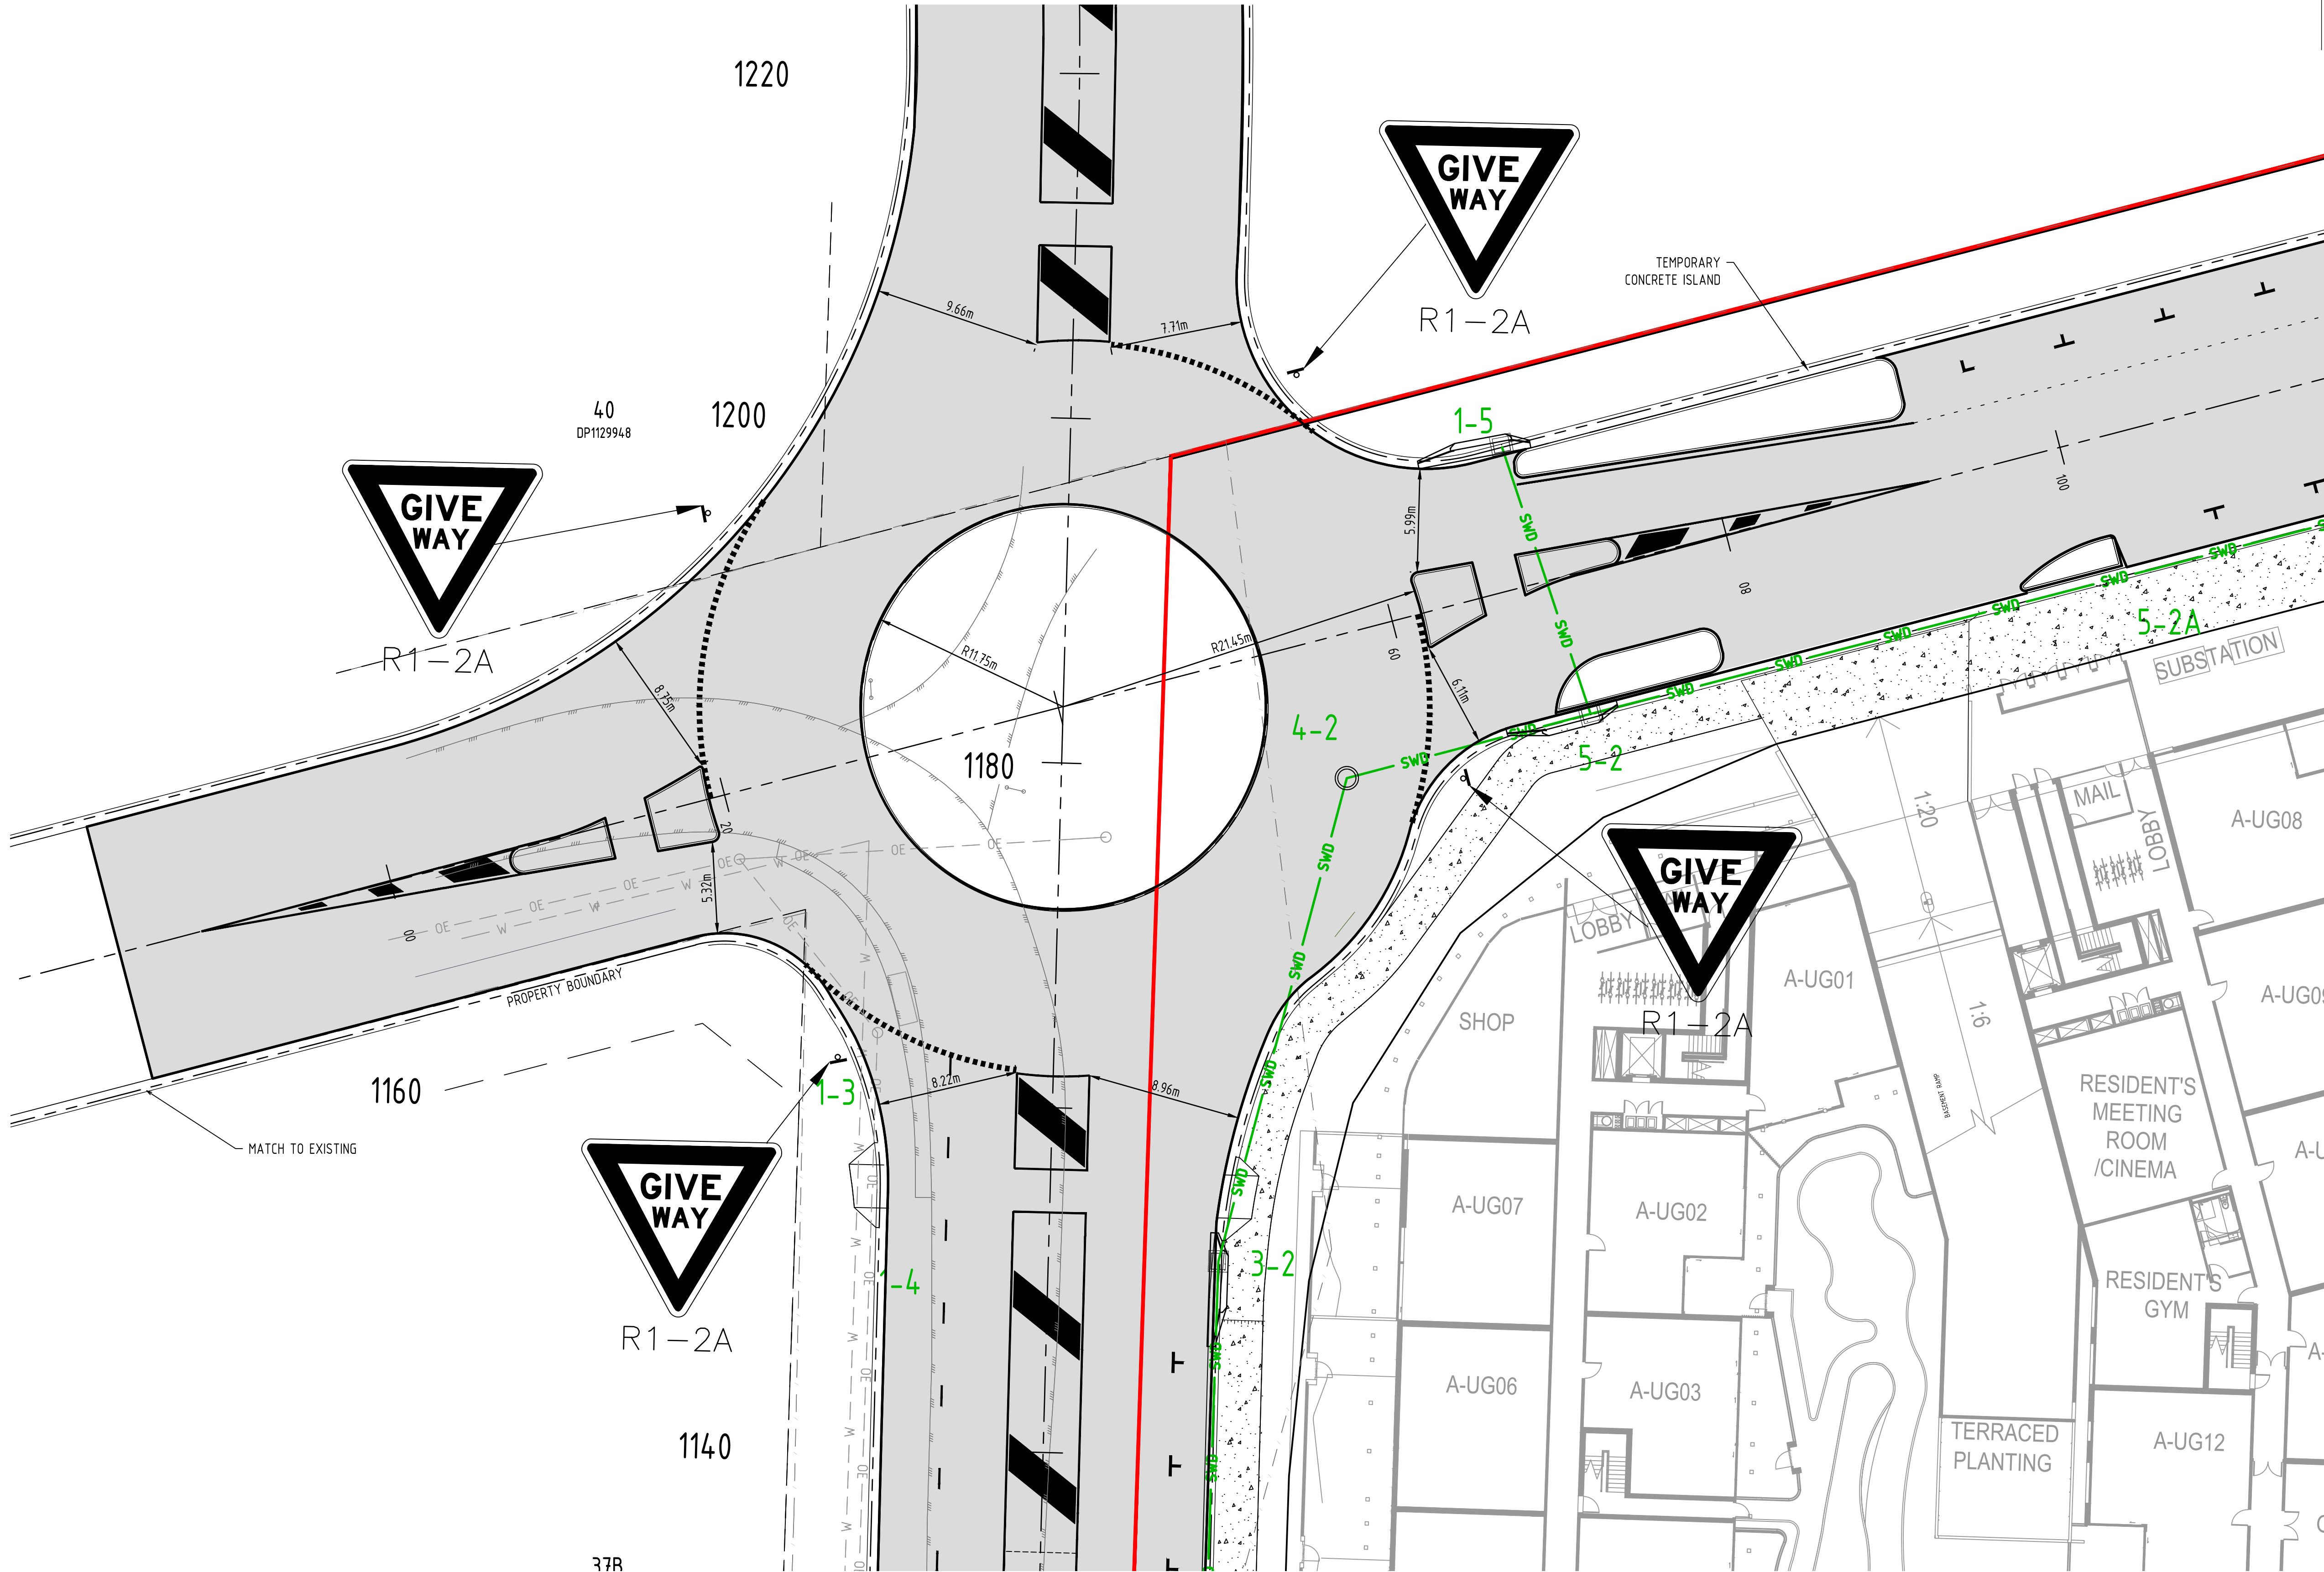

ROUNDAABOUT DETAIL LAYOUT
SCALE 1:200

ISSUED FOR
APPROVAL

B	14.05.20	Issued for Approval	AGC	ST	
A	30.01.20	Issued for Approval	SF	JH	
Rev	Date	Description	By	Chk	

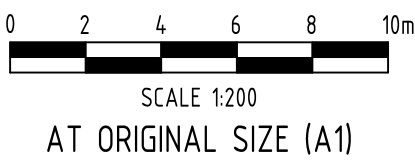

Sydney Office
Suite 802, Level 8, 181 Miller Street
North Sydney, New South Wales 2060, Australia

T 1300 657 402 F +617 3871 2266
E info@adgce.com W www.adgce.com
BRISBANE / SYDNEY / MELBOURNE / GOLD COAST / SUNSHINE COAST / DARWIN / PERTH

Client
NLI BYRON DEVELOPMENT PTY LTD
Project Name
MULTI RESIDENTIAL DEVELOPMENT
202 BYRON ROAD,
LEPPINGTON

Discipline
CIVIL
Designed By
CM
Project No.
18540

Checked By
JN
Drawn By
LC

Status
APPROVAL
Approved By
JH
Scale at A1
AS SHOWN

Title
ROUNDAABOUT DETAIL PLAN
INTERIM CASE

Drawing No.
C190

Revision
B