
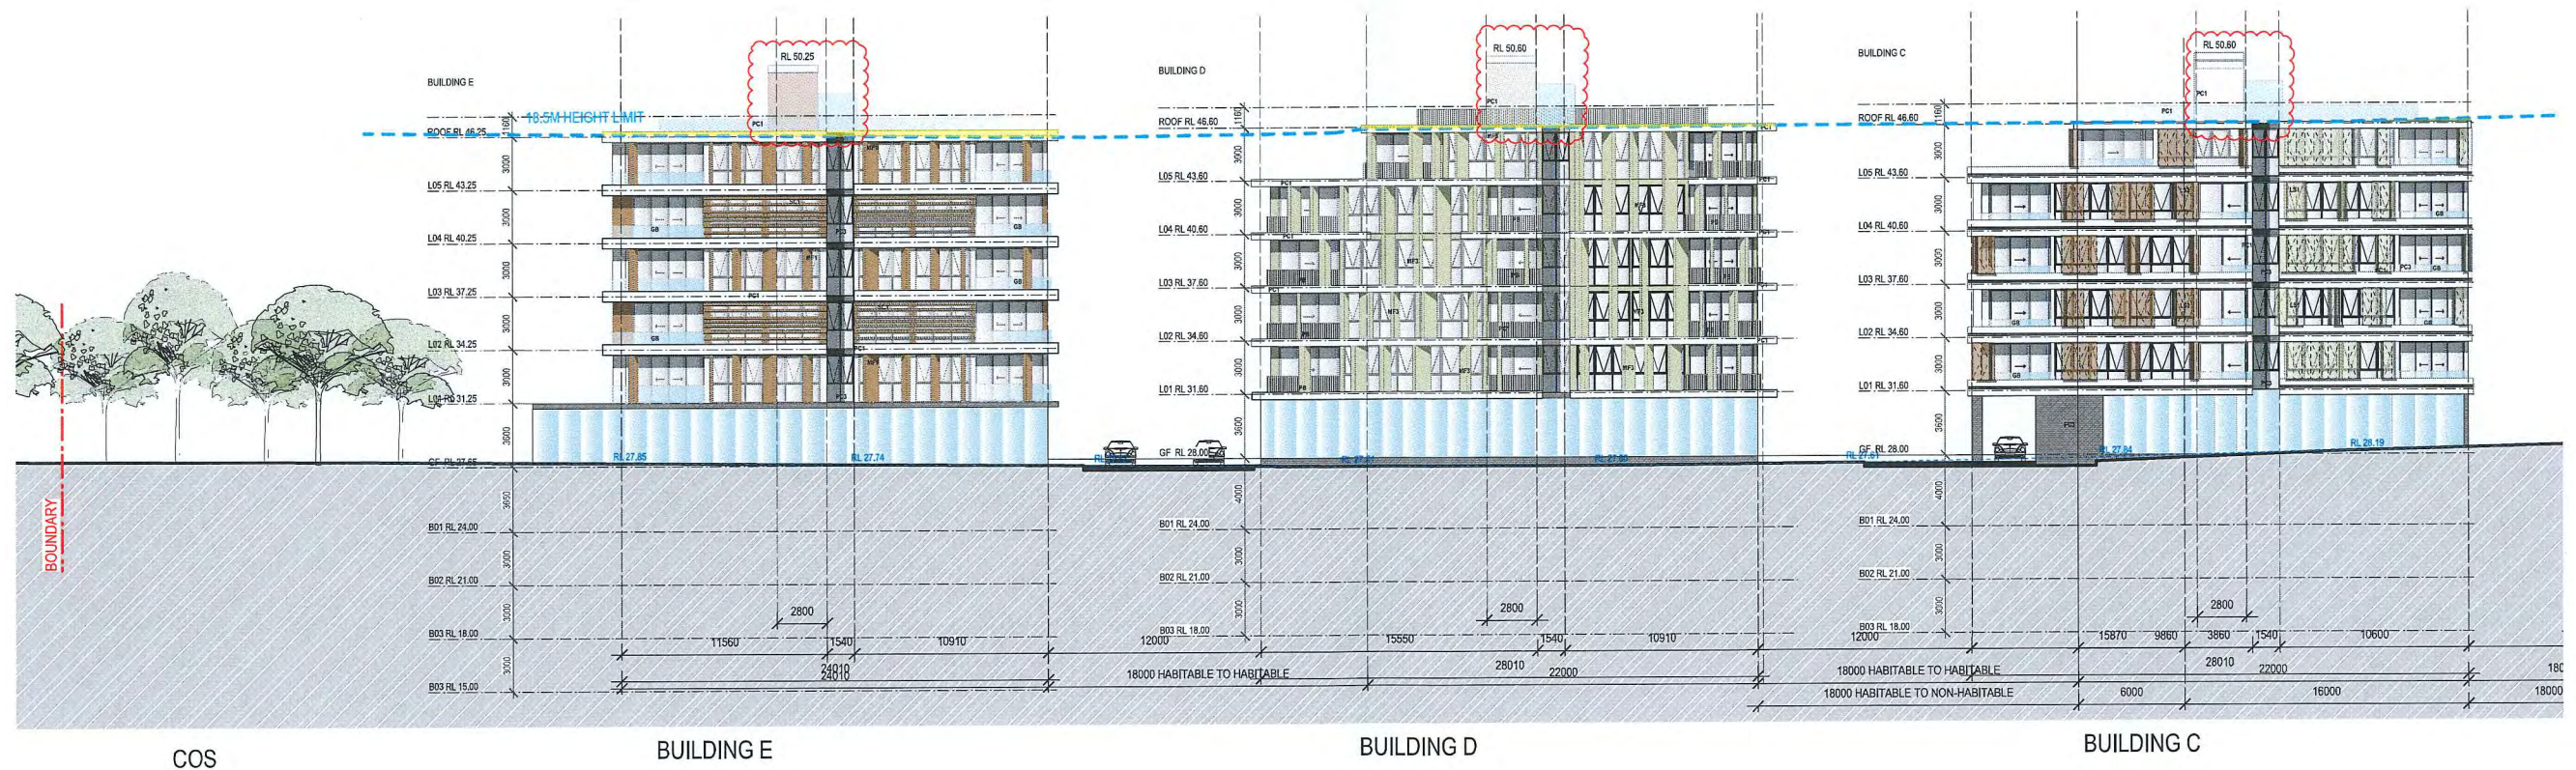


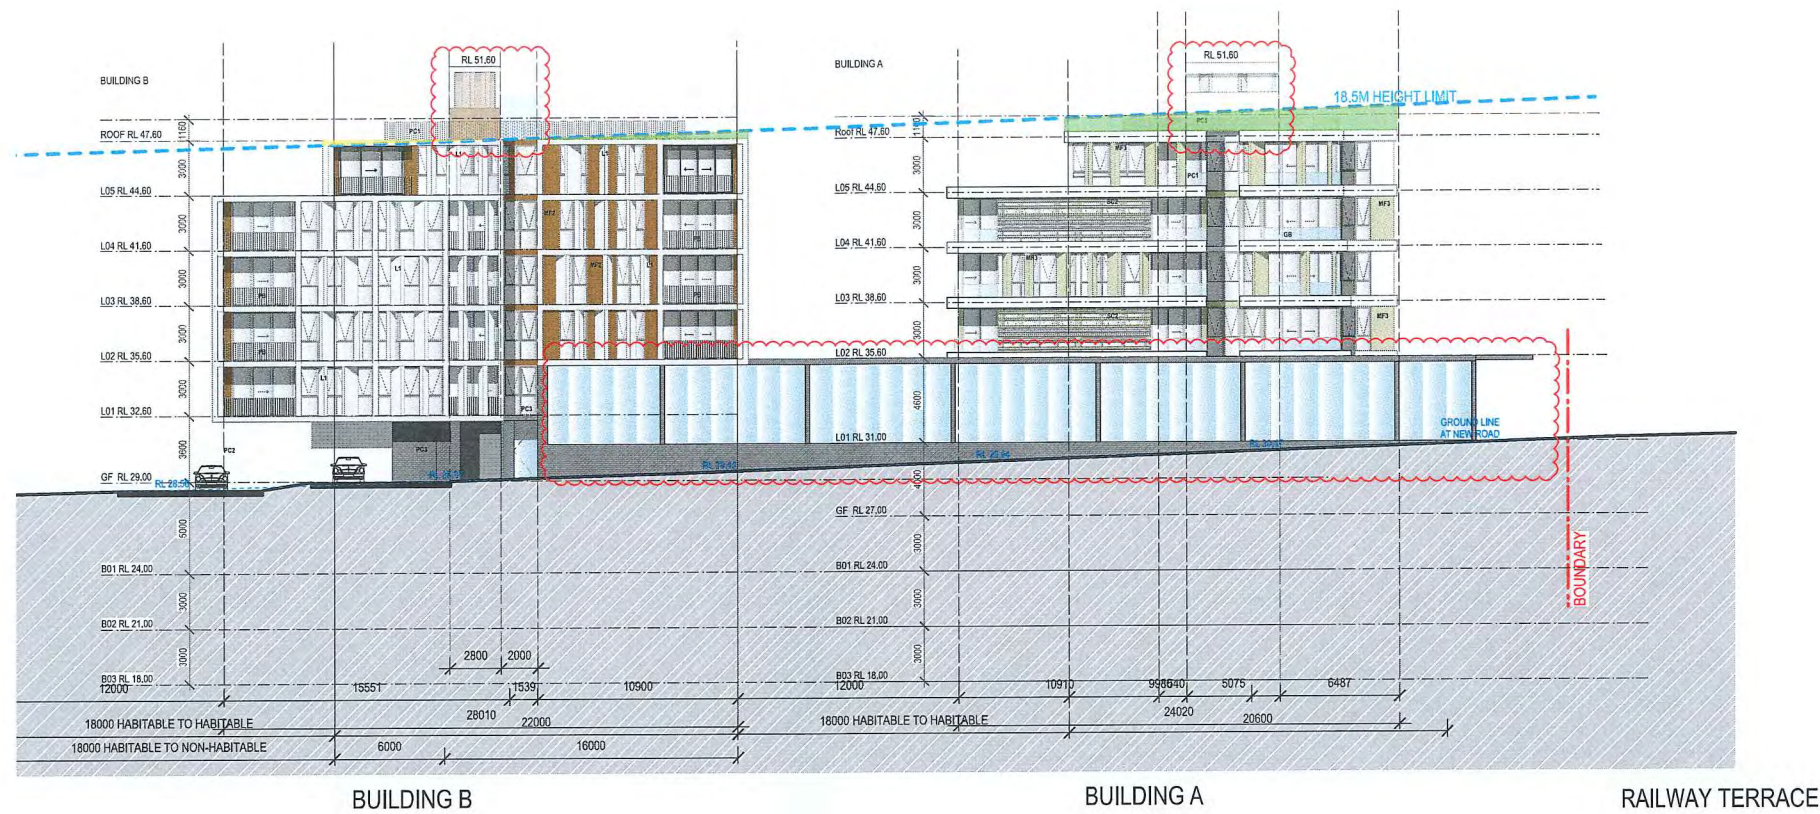

Architect
Aleksandar Design Group
41 Albion Avenue, Paddington NSW 2021
aleksandardesigngroup.com.au
nominated architect: aleksandar jelicic registration no. 7167
© copyright aleksandar design group pty ltd

Client
STATEWIDE PLANNING PTY LTD


Address
209 RAILWAY TERRACE
SCHOFIELDS

Revision
D FOR COUNCIL REVIEW 12/12/18
C AMENDED DA 13/6/17


Title
NORTH ELEVATION

Project No.
15047
Scale @ A1: 1:200
Drawing No.
DA 201 D
Revision
DA 201 D


This diagram is prepared for the information of the 'client' by Aleksandar Design Group Pty Ltd. No one other than the 'client' may rely on it and Aleksandar Design Group Pty Ltd does not accept responsibility to any other user. Potential areas of yield are approximate only and subject to site survey, detailed design, Apartment Design Guide compliance, overshadowing, consultant input and council approval.

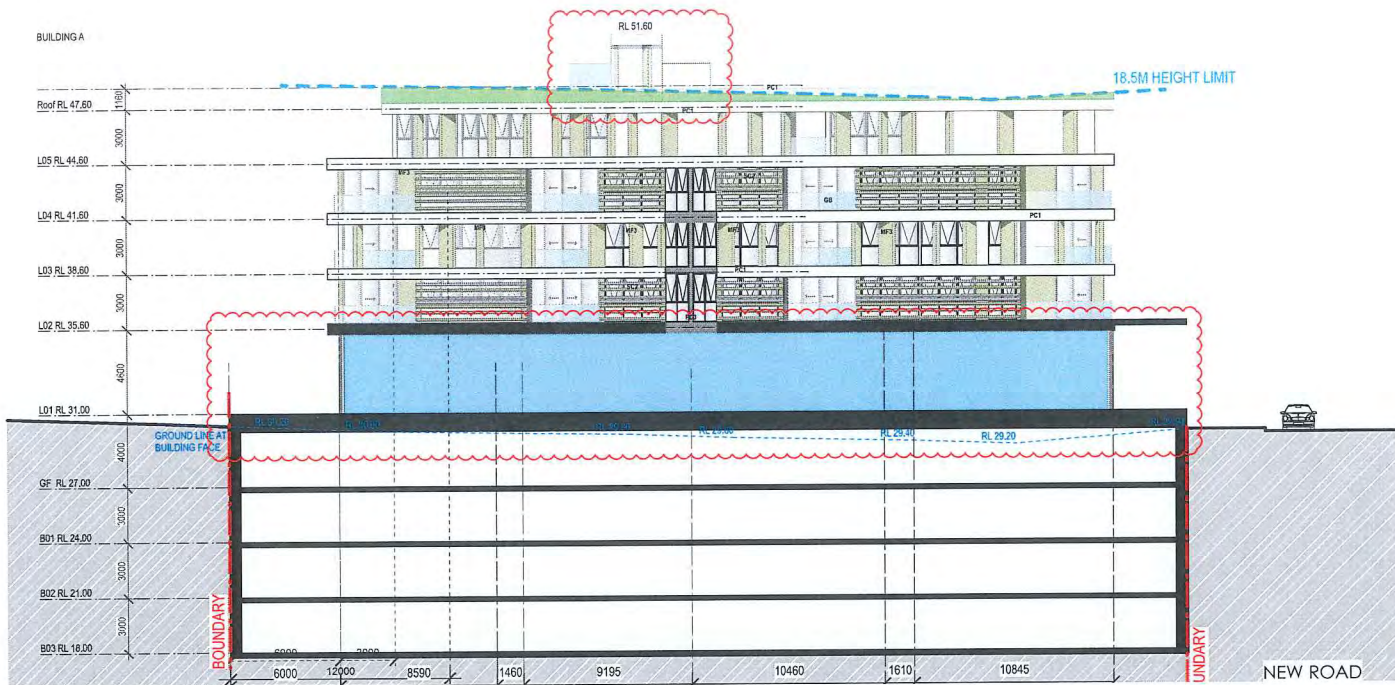

BUILDING A

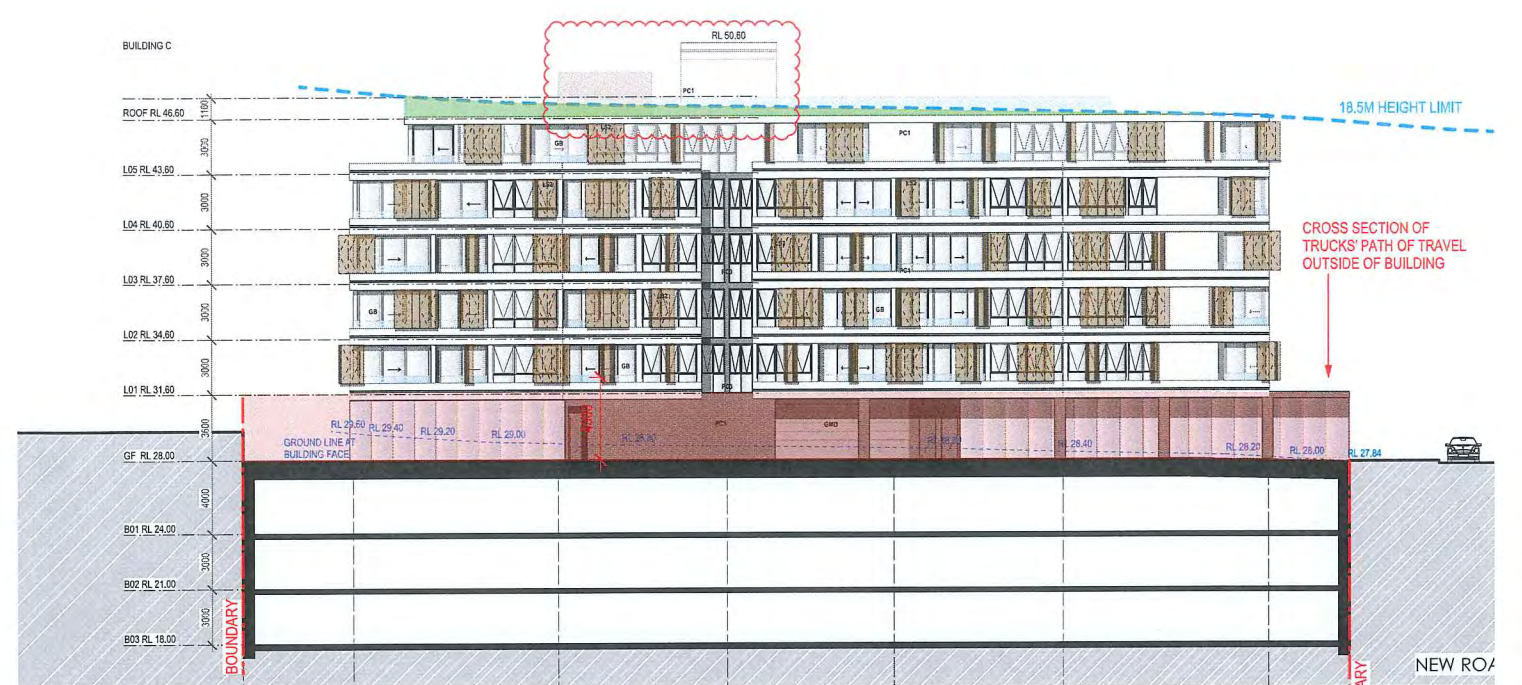


BUILDING C

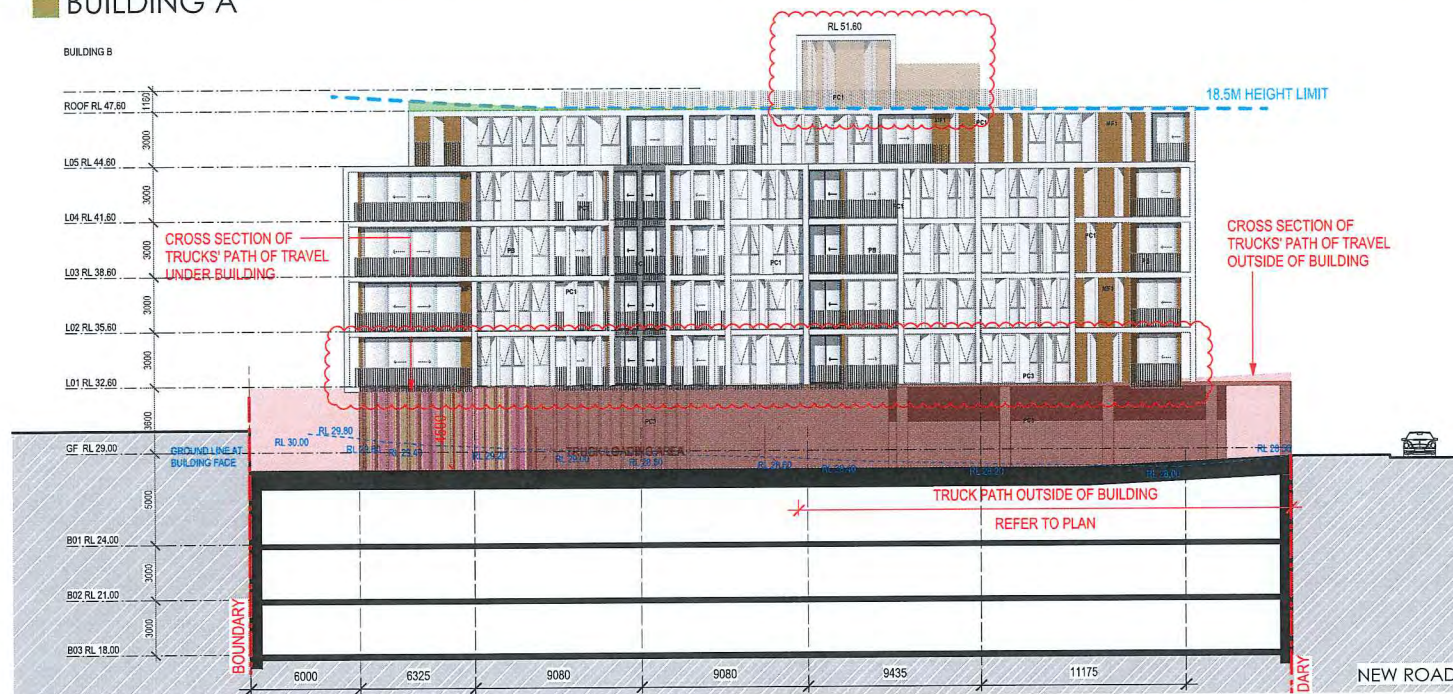

BUILDING B



BUILDING D

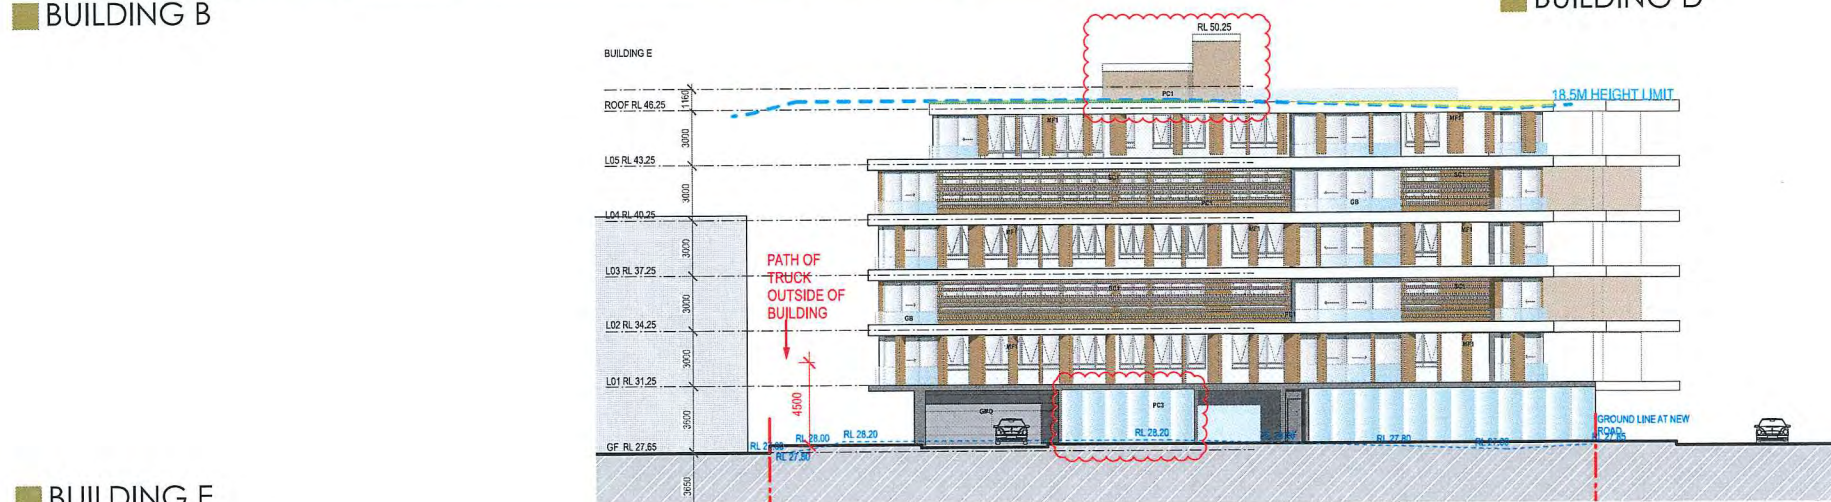

BUILDING E



Architect
Aleksandar Design Group
41 Albion Avenue, Paddington NSW 2021
aleksandar.designgroup.com.au
nominated architect: aleksandar jelicic registration no. 7167
© copyright aleksandar design group pty ltd

Client
STATEWIDE PLANNING PTY LTD



Address
209 RAILWAY TERRACE
SCHOFIELDS

Revision
F FOR COUNCIL REVIEW
E AMENDED DA
12/12/18
13/6/17

Title
EAST ELEVATION

Project No.
15047
Scale @ A1:
1:200
Drawing No.
DA 202 F
Revision
Checked By
AJ

This diagram is prepared for the information of the 'client' by Aleksandar Design Group Pty Ltd. No one other than the 'client' may rely on it and Aleksandar Design Group Pty Ltd does not accept responsibility to any other user. Potential areas of yield are approximate only and subject to the survey, detailed design, Apartment Design Guide compliance, overshadowing, consultant input and council approval.

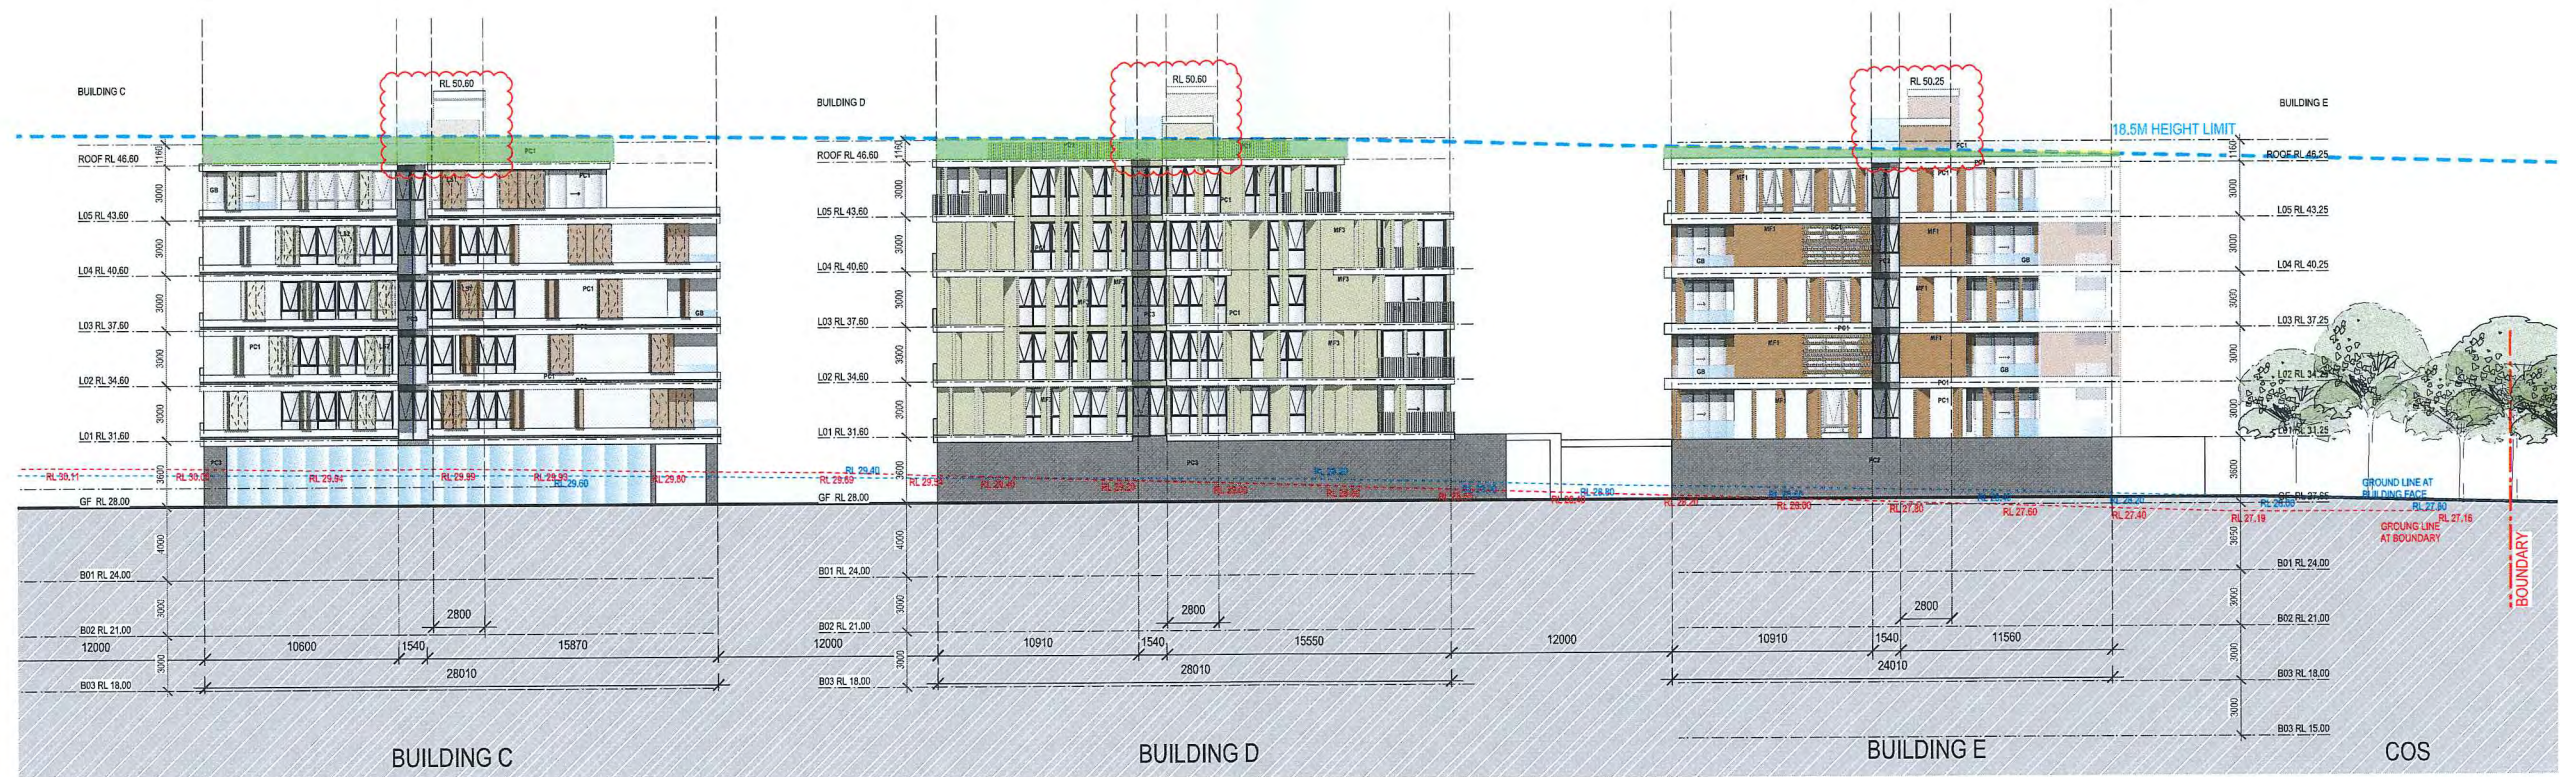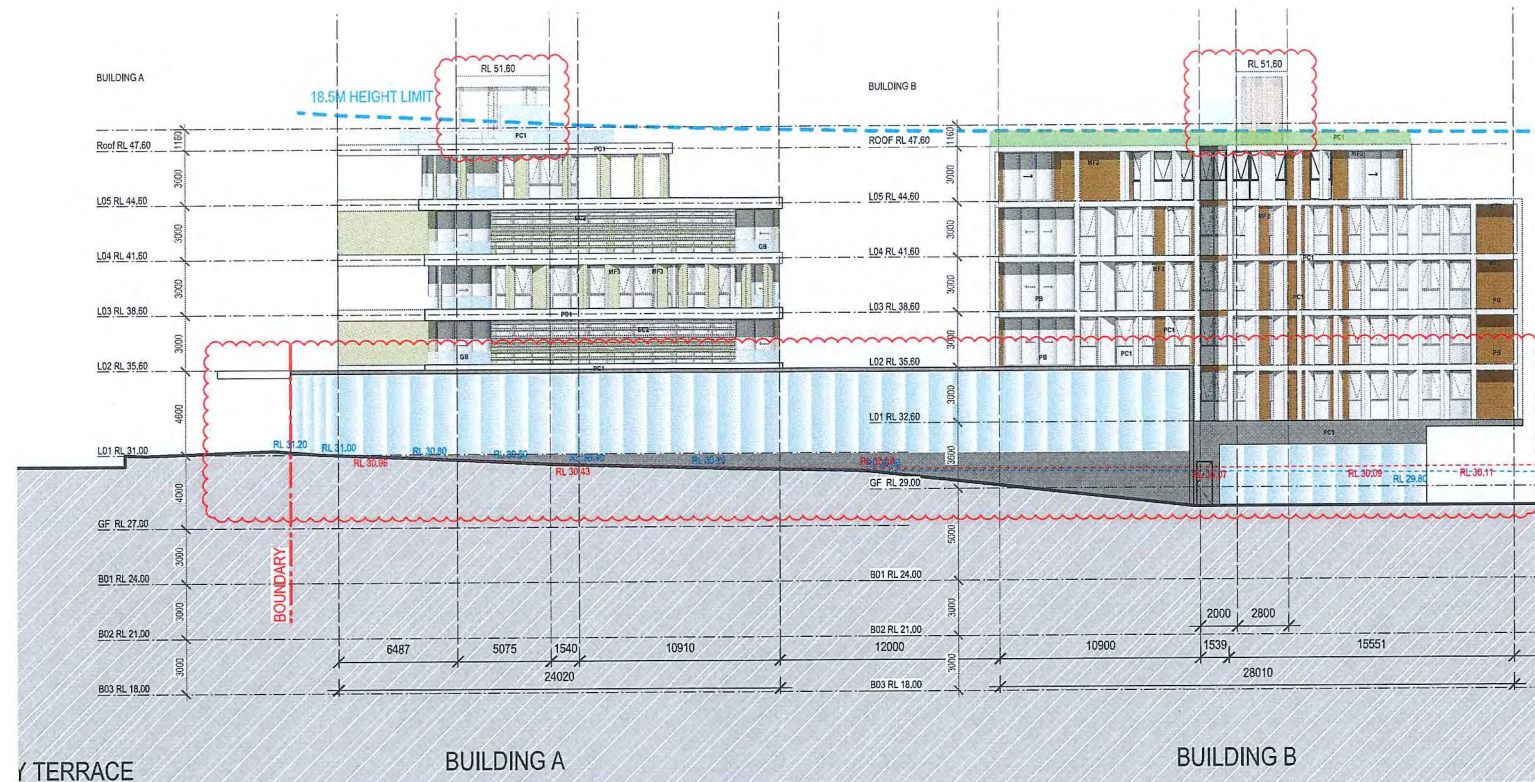

Architect
Aleksandar Design Group
 41 Albion Avenue, Paddington NSW 2021
aleksandardesigngroup.com.au
nominated architect: aleksandar jelicic registration no. 71167
 © copyright aleksandar design group pty ltd

Client
STATEWIDE PLANNING PTY LTD


Address
**209 RAILWAY TERRACE
 SCHOFIELDS**

Revision
 D FOR COUNCIL REVIEW 12/12/18
 C AMENDED DA 13/6/17


Title
SOUTH ELEVATION

Project No.
15047
 Scale @ A1: 1:200
 Drawing No. DA 203 D
 Revision
 Drawn By JL
 Checked By AJ


This diagram is prepared for the information of the client by Aleksandar Design Group Pty Ltd. No one other than the client may rely on it and Aleksandar Design Group Pty Ltd does not accept responsibility to any other user. Potential areas of yield are approximate only and subject to site survey, detailed design, Apartment Design Guide compliance, overshadowing, consultant input and council approval.

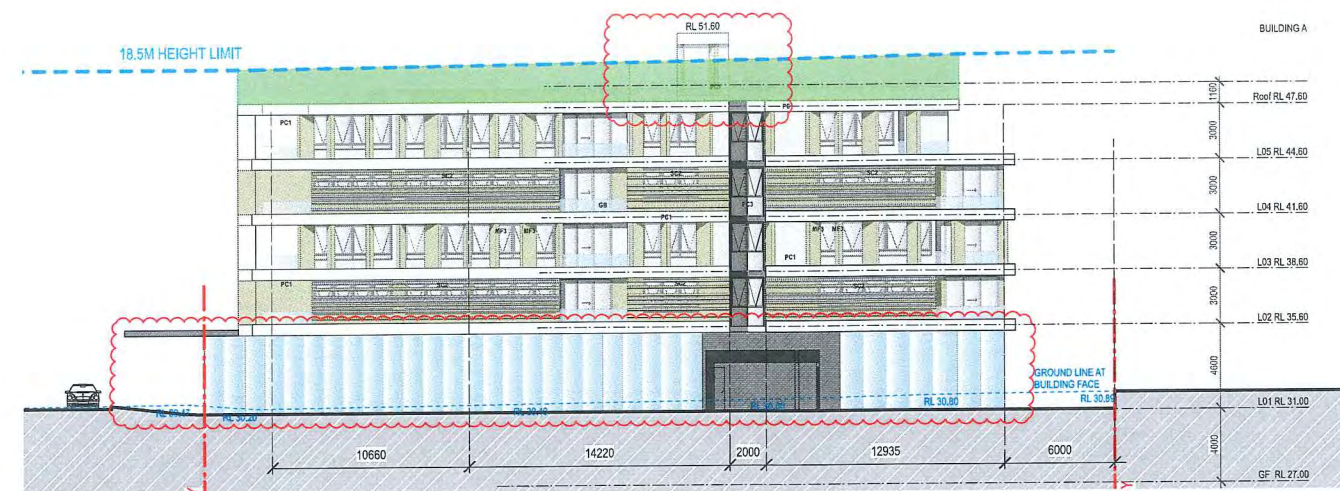


BUILDING A

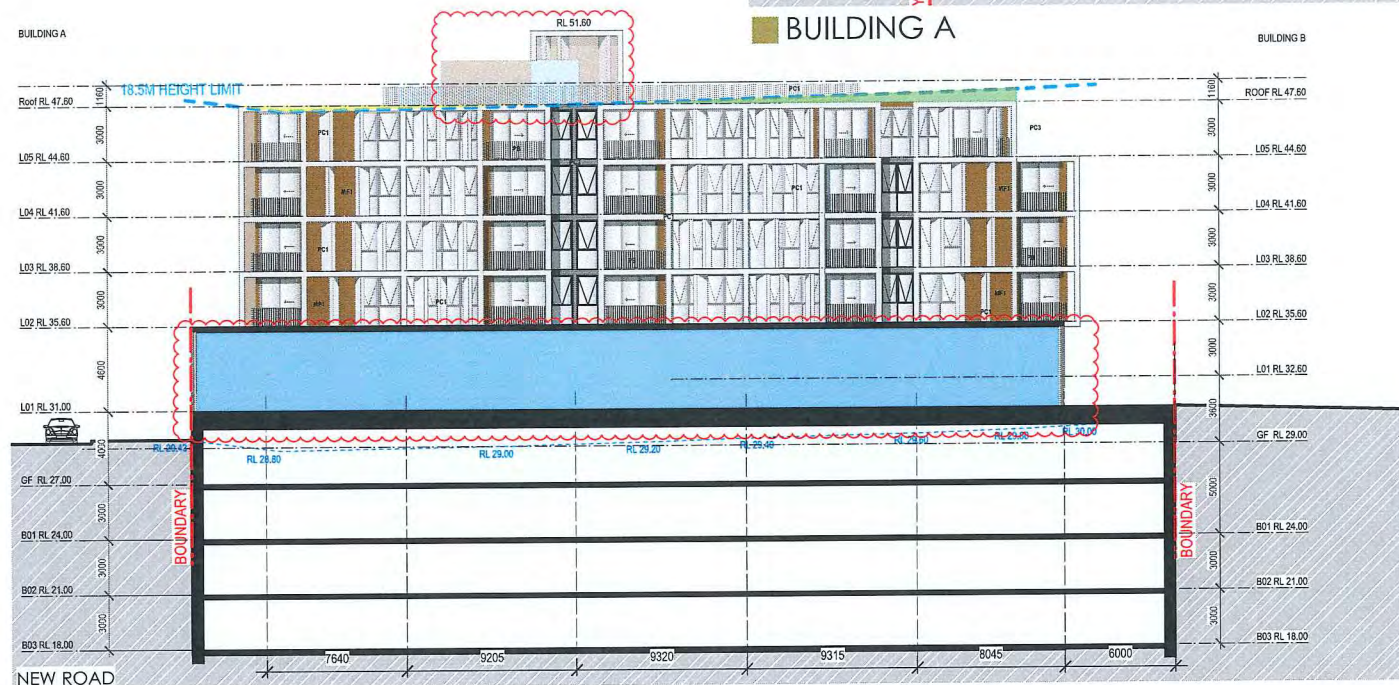

BUILDING B

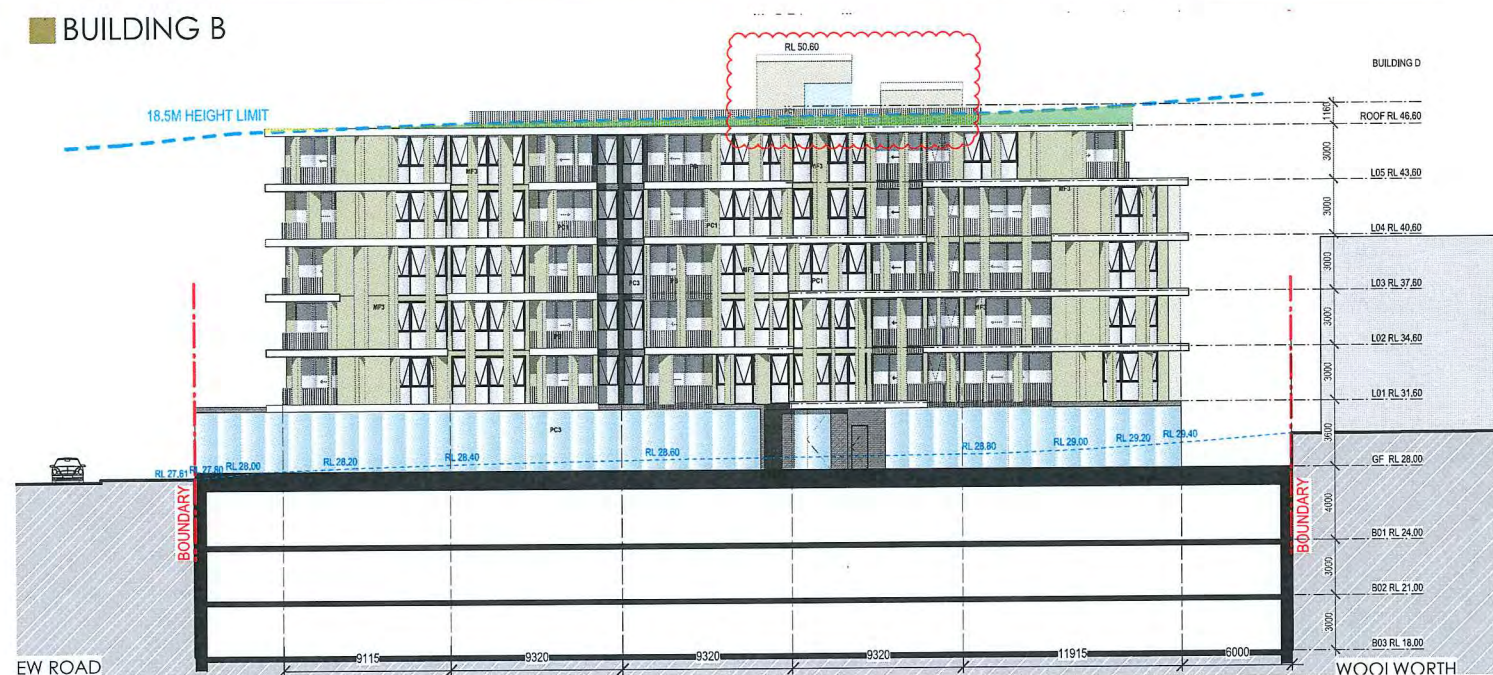

BUILDING D

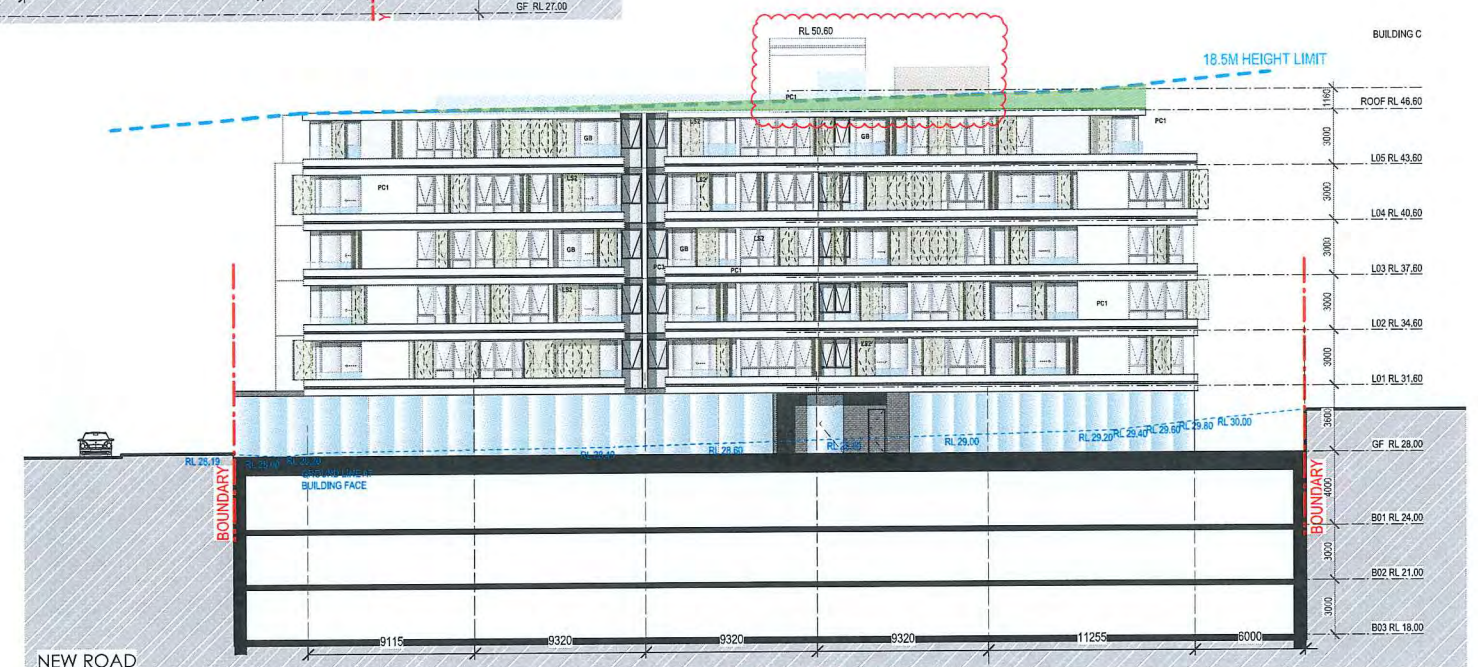

BUILDING C



BUILDING E



Architect
Aleksandar Design Group
41 Albion Avenue, Paddington NSW 2021
aleksandar.designgroup.com.au
nominated architect: aleksandar jelicic registration no. 7167
© copyright aleksandar design group pty ltd

Client
STATEWIDE PLANNING PTY LTD

Address
209 RAILWAY TERRACE
SCHOFIELDS



Revision
D FOR COUNCIL REVIEW
C AMENDED DA
12/12/18
13/6/17

Title
WEST ELEVATIONS


Project No.
15047
Scale @ A1: 1:200
Drawing No.
DA 204 D
Revision

This diagram is prepared for the information of the 'client' by Aleksandar Design Group Pty Ltd. No one other than the 'client' may rely on it and Aleksandar Design Group Pty Ltd does not accept responsibility to any other user. Potential areas of yield are approximate only and subject to site survey, detailed design, Apartment Design Guide compliance, overshadowing, consultant input and council approval.

SUPERSEDED

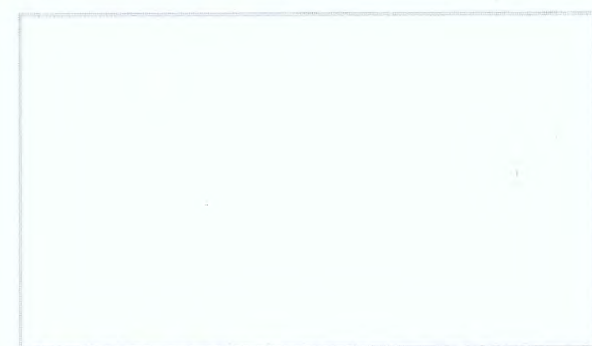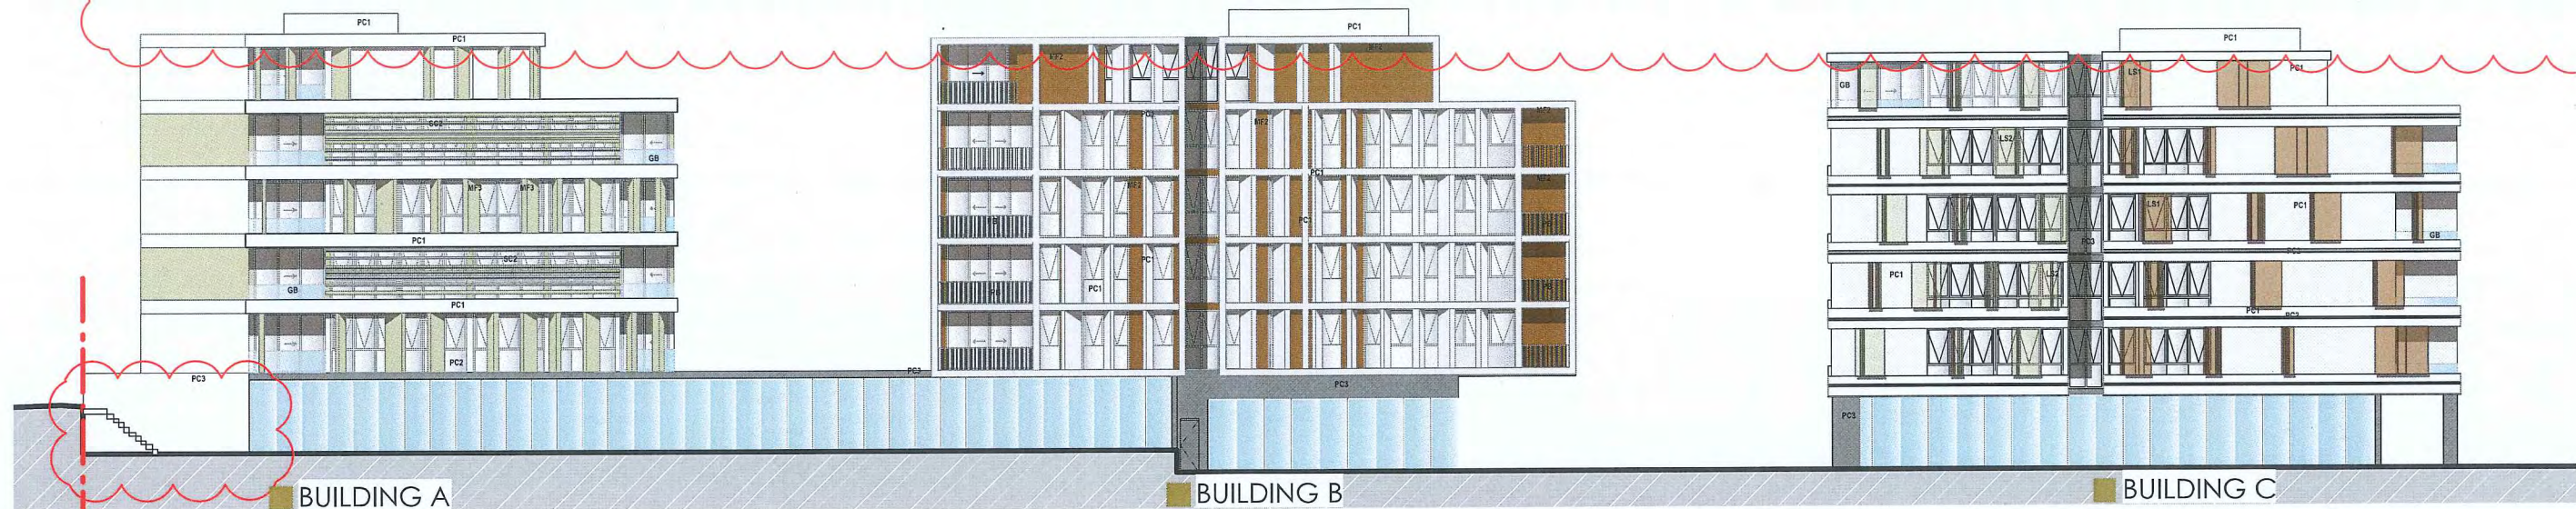


PC1 PAINTED RENDER WHITE DULUX LEXIKON
QUARTER OR SIMILAR

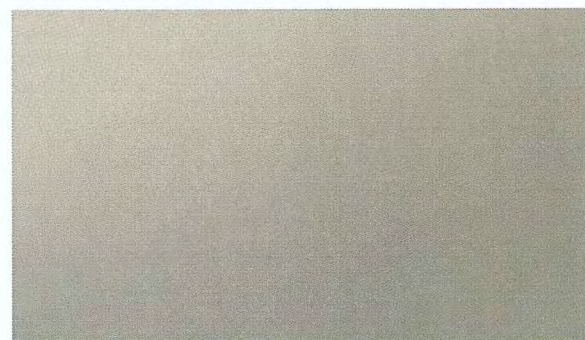


MF3 PERFORATED METAL CLADDING
ALUCOBOND ANODIZED LOOK C31



PC1 PAINTED RENDER WHITE DULUX LEXIKON
QUARTER OR SIMILAR

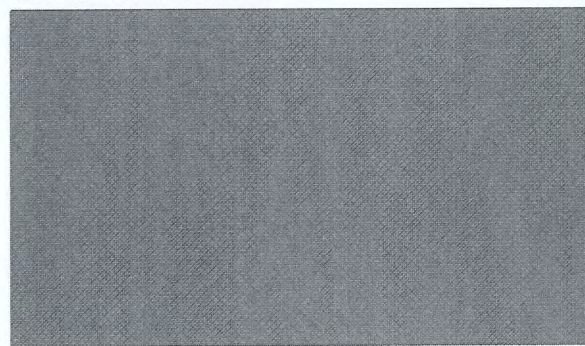


PC3 PAINTED RENDER IN DULUX 'MONK'
(DARK GREY)

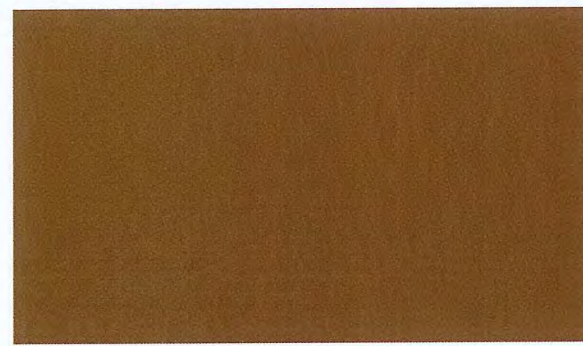

MF2 METAL CLADDING
ALUCOBOND NATURAL COPPER



PC1 PAINTED RENDER WHITE DULUX LEXIKON
QUARTER OR SIMILAR

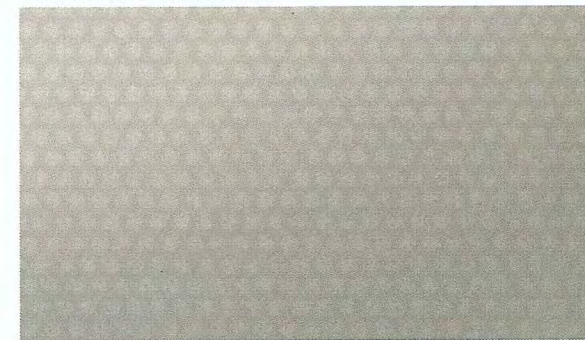

LS1 PERFORATED METAL CLADDING
ALUCOBOND ANODIZED LOOK C31



LS2 PERFORATED METAL CLADDING
ALUCOBOND INDIANA COPPER

FINISHES SCHEDULE

GB	GLASS BALUSTRADE
GMD	METAL DOOR FOR GARAGE TO MATCH 'PC2'
L1	EXTERNAL ALUMINIUM LOUVRES TO MATCH PC1
L2	EXTERNAL ALUMINIUM LOUVRES TO MATCH PC2
L3	EXTERNAL ALUMINIUM LOUVRES TO MATCH MF1
LS1	EXTERNAL PERFORATED SCREENS IN ALUCOBOND 'GOLD METALLIC' OR EQUIVALENT
LS2	EXTERNAL PERFORATED SCREENS IN ALUCOBOND 'INDIANA COPPER' OR EQUIVALENT
MF1	EXTERNAL FINISH IN ALUCOBOND 'INDIANA COPPER' OR EQUIVALENT
MF2	EXTERNAL FINISH IN ALUCOBOND 'NATURAL COPPER' OR EQUIVALENT
MF3	EXTERNAL FINISH IN ALUCOBOND 'ANODIZED LOOK C31' OR EQUIVALENT
PB	ALUMINIUM PALISADE BALUSTRADE IN 'DARK GREY'
PC1	MASONRY RENDERED IN DULUX 'LEXIKON QUARTER' OR SIMILAR
PC2	MASONRY RENDERED IN DULUX 'WAYWARD GREY' OR SIMILAR
PC3	MASONRY RENDERED IN DULUX 'MONK' OR SIMILAR
SC1	HORIZONTAL ALUMINIUM SCREENING TO MATCH MF1
SC2	HORIZONTAL ALUMINIUM SCREENING TO MATCH MF3



Architect
Aleksandar Design Group
41 Albion Avenue, Paddington NSW 2021
aleksandar.designgroup.com.au
nominated architect: aleksandar jelicic registration no. 7167
© copyright aleksandar design group pty ltd


Client
STATEWIDE PLANNING PTY LTD

Address
**209 RAILWAY TERRACE
SCHOFIELDS**

Revision
A AMENDED DA

Title
**FINISHES SCHEDULE BDG
A,B,C**

Project No.
15047
Scale @ A1: 1:200
Drawing No.
DA 205 A
Revision
DA 205 A

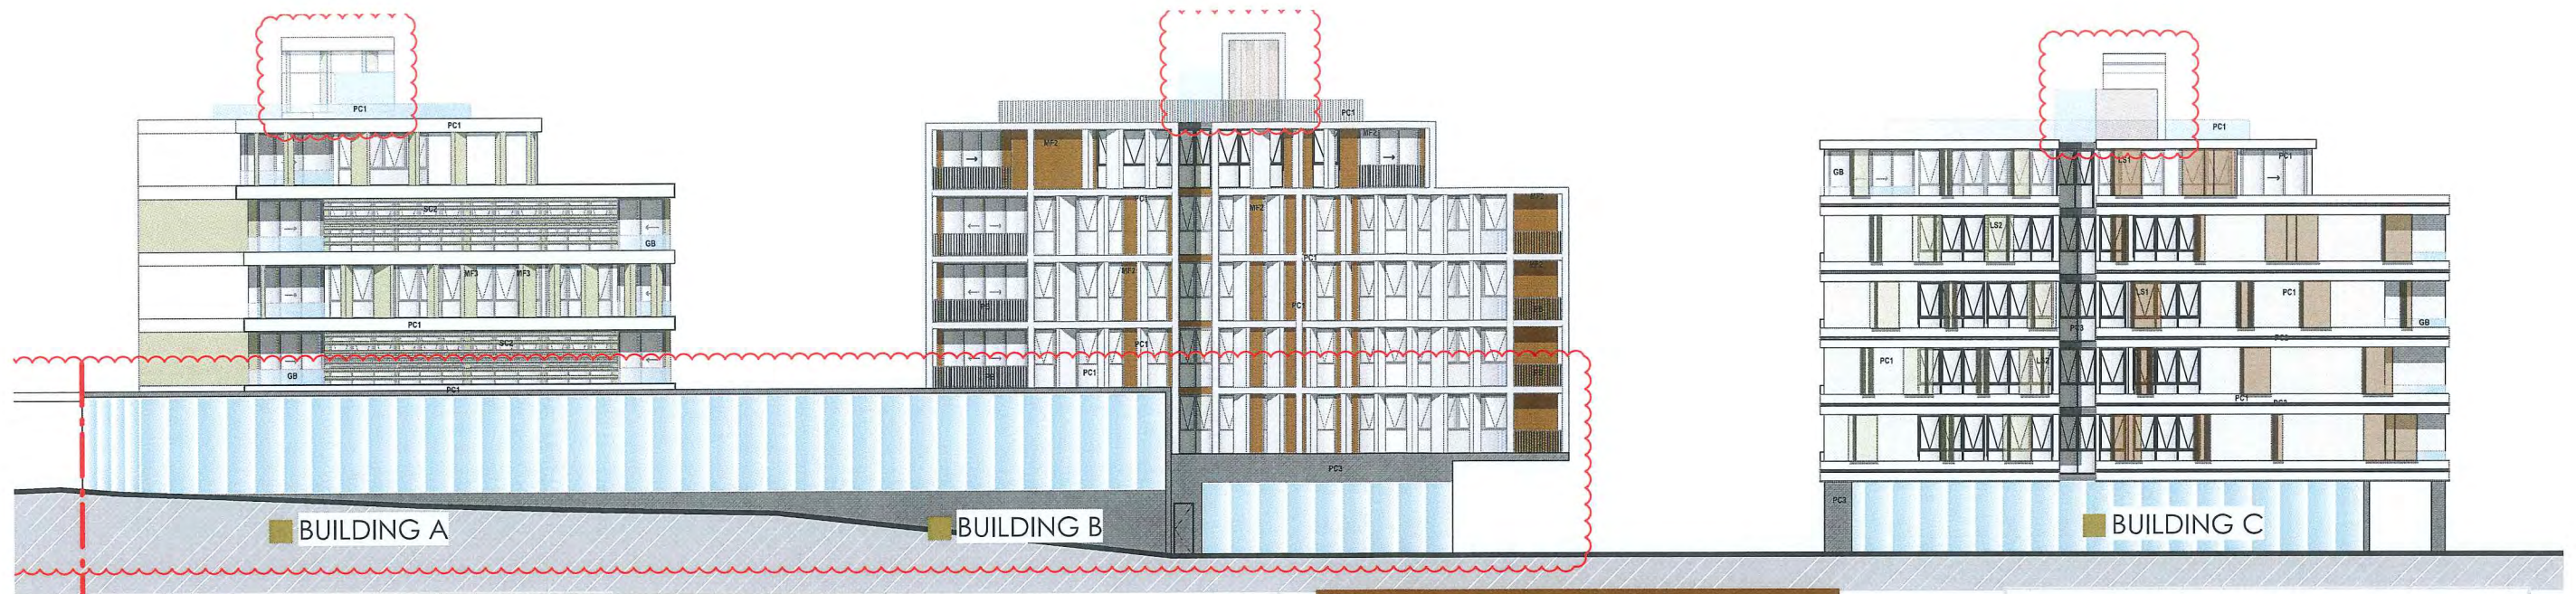


PC1 PAINTED RENDER WHITE DULUX LEXIKON
QUARTEROR SIMILIAR



MF3 PERFORATED METAL CLADDING
ANODIZED

PC1 PAINTED RENDER WHITE DULUX LEXIKON
QUARTEROR SIMILIAR

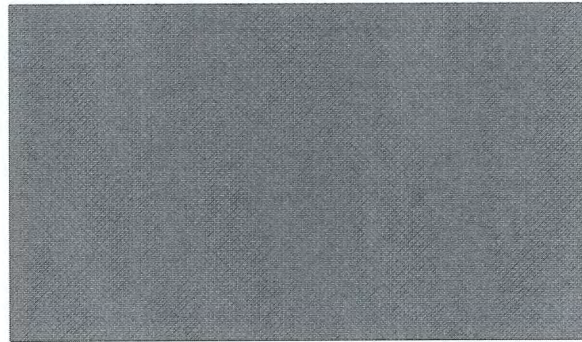

PC3 PAINTED RENDER IN DULUX 'MONK'
(DARK GREY)


MF2 METAL CLADDING
COPPER COLOUR



PC1 PAINTED RENDER WHITE DULUX LEXIKON
QUARTEROR SIMILIAR



LS1 PERFORATED METAL CLADDING
ANODIZED LOOK

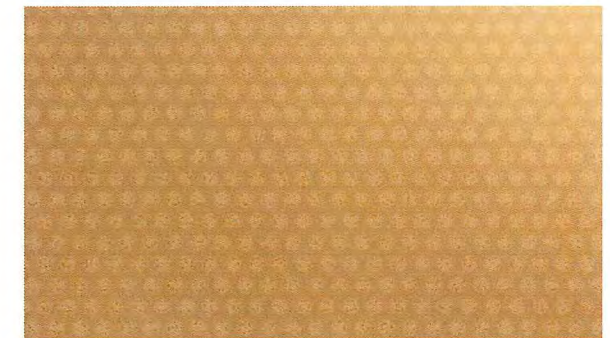

LS2 PERFORATED METAL CLADDING
INDIANA COLOUR

FINISHES SCHEDULE


GB	GLASS BALUSTRADE
GMD	METAL DOOR FOR GARAGE TO MATCH 'PC2'
L1	EXTERNAL ALUMINIUM LOUVRES TO MATCH PC1
L2	EXTERNAL ALUMINIUM LOUVRES TO MATCH PC2
L3	EXTERNAL ALUMINIUM LOUVRES TO MATCH MF1
LS1	EXTERNAL PERFORATED SCREENS IN 'GOLD METALLIC' OR EQUIVALENT
LS2	EXTERNAL PERFORATED SCREENS IN 'INDIANA COPPER' OR EQUIVALENT
MF1	EXTERNAL FINISH IN 'INDIANA COPPER' OR EQUIVALENT
MF2	EXTERNAL FINISH IN 'NATURAL COPPER' OR EQUIVALENT
MF3	EXTERNAL FINISH IN 'ANODIZED LOOK C31' OR EQUIVALENT
PB	ALUMINIUM PALISADE BALUSTRADE IN 'DARK GREY'
PC1	MASONRY RENDERED IN DULUX 'LEXIKON QUARTER' OR SIMILAR
PC2	MASONRY RENDERED IN DULUX 'WAYWARD GREY' OR SIMILAR
PC3	MASONRY RENDERED IN DULUX 'MONK' OR SIMILAR
SC1	HORIZONTAL ALUMINIUM SCREENING TO MATCH MF1
SC2	HORIZONTAL ALUMINIUM SCREENING TO MATCH MF3




PC1 PAINTED RENDER WHITE DULUX LEXIKON QUARTER OR SIMILAR



MF3 PERFORATED METAL CLADDING ALUCOBOND ANODIZED LOOK C31

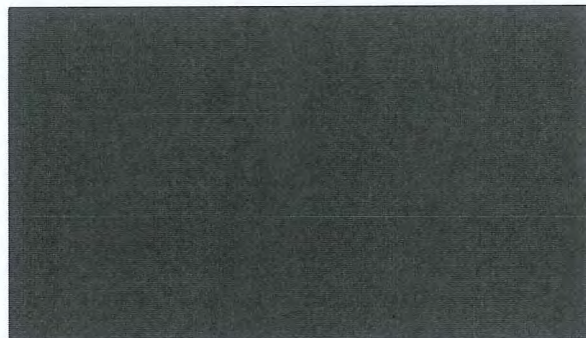


PC2 PAINTED RENDER IN DULUX 'WAYWARD GREY' (DARK GREY)

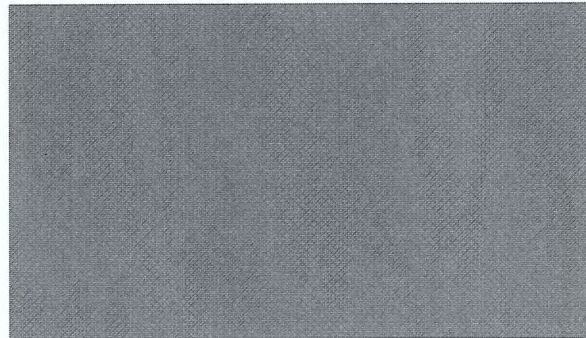


PC3 PAINTED RENDER IN DULUX 'MONK' (DARK GREY)



PC1 PAINTED RENDER WHITE DULUX LEXIKON QUARTER OR SIMILAR

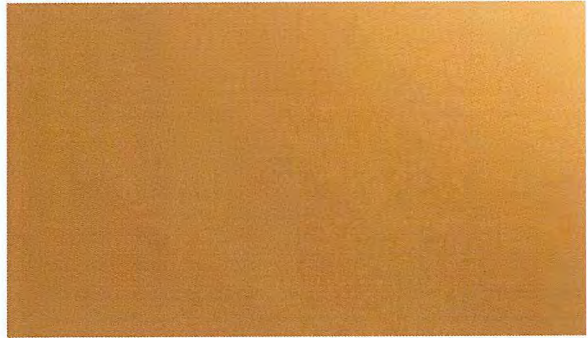

MF1 METAL CLADDING ALUCOBOND INDIANA COPPER

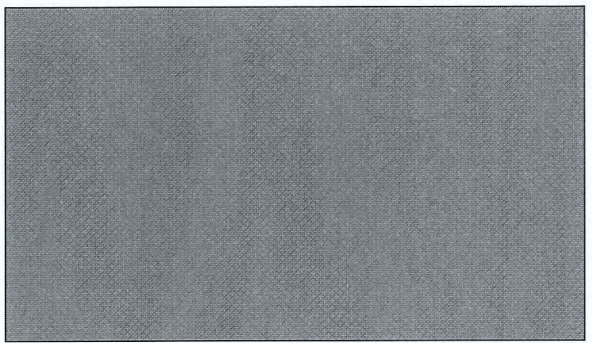

FINISHES SCHEDULE

- GB GLASS BALUSTRADE
- GMD METAL DOOR FOR GARAGE TO MATCH 'PC2'
- L1 EXTERNAL ALUMINIUM LOUVRES TO MATCH PC1
- L2 EXTERNAL ALUMINIUM LOUVRES TO MATCH PC2
- L3 EXTERNAL ALUMINIUM LOUVRES TO MATCH MF1
- LS1 EXTERNAL PERFORATED SCREENS IN ALUCOBOND 'GOLD METALLIC' OR EQUIVALENT
- LS2 EXTERNAL PERFORATED SCREENS IN ALUCOBOND 'INDIANA COPPER' OR EQUIVALENT
- MF1 EXTERNAL FINISH IN ALUCOBOND 'INDIANA COPPER' OR EQUIVALENT
- MF2 EXTERNAL FINISH IN ALUCOBOND 'NATURAL COPPER' OR EQUIVALENT
- MF3 EXTERNAL FINISH IN ALUCOBOND 'ANODIZED LOOK C31' OR EQUIVALENT
- PB ALUMINIUM PALISADE BALUSTRADE IN 'DARK GREY'
- PC1 MASONRY RENDERED IN DULUX 'LEXIKON QUARTER' OR SIMILAR
- PC2 MASONRY RENDERED IN DULUX 'WAYWARD GREY' OR SIMILAR
- PC3 MASONRY RENDERED IN DULUX 'MONK' OR SIMILAR
- SC1 HORIZONTAL ALUMINIUM SCREENING TO MATCH MF1
- SC2 HORIZONTAL ALUMINIUM SCREENING TO MATCH MF3



Architect
Aleksandar Design Group
41 Albion Avenue, Paddington NSW 2021
aleksandar.designgroup.com.au
nominated architect: aleksandar.jelicic registration no. 7167
© copyright aleksandar design group pty ltd

Client
STATEWIDE PLANNING PTY LTD

Address
209 RAILWAY TERRACE
SCHOFIELDS

Revision
A AMENDED DA
13/6/17

Title
FINISHES SCHEDULE BDG D,E

Project No.
15047
Scale @ A1: 1:200
Drawing No. DA 206 A
Checked By: AJ


This diagram is prepared for the information of the 'client' by Aleksandar Design Group Pty Ltd. No one other than the 'client' may rely on it and Aleksandar Design Group Pty Ltd does not accept responsibility to any other user. Potential areas of yield are approximate only and subject to site survey, detailed design, Apartment Design Guide compliance, overshadowing consultant input and council approval.




PC1 PAINTED RENDER WHITE DULUX LEXIKON QUARTER OR SIMILAR



MF3 PERFORATED METAL CLADDING ANODIZED LOOK

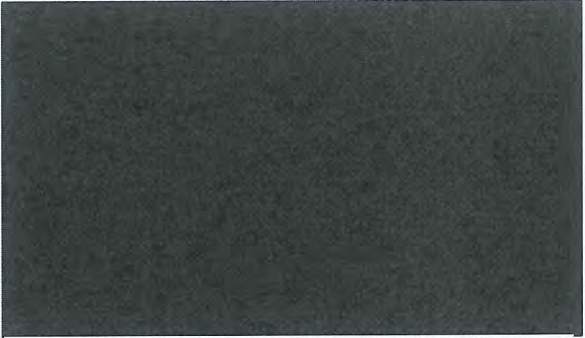

PC2 PAINTED RENDER IN DULUX 'WAYWARD GREY' (DARK GREY)

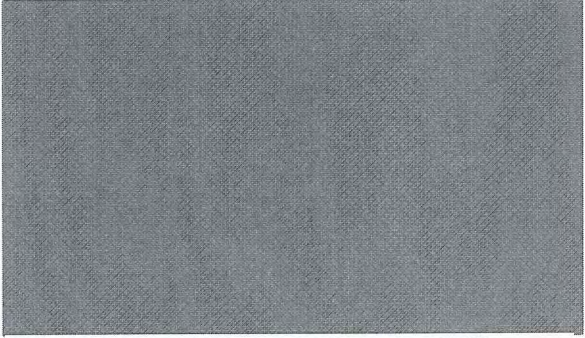

PC3 PAINTED RENDER IN DULUX 'MONK' (DARK GREY)



PC1 PAINTED RENDER WHITE DULUX LEXIKON QUARTER OR SIMILAR



MF1 METAL CLADDING COPPER COLOUR

FINISHES SCHEDULE	
GB	GLASS BALUSTRADE
GMD	METAL DOOR FOR GARAGE TO MATCH 'PC2'
L1	EXTERNAL ALUMINIUM LOUVRES TO MATCH PC1
L2	EXTERNAL ALUMINIUM LOUVRES TO MATCH PC2
L3	EXTERNAL ALUMINIUM LOUVRES TO MATCH MF1
LS1	EXTERNAL PERFORATED SCREENS IN 'GOLD METALLIC' OR EQUIVALENT
LS2	EXTERNAL PERFORATED SCREENS IN 'INDIANA COPPER' OR EQUIVALENT
MF1	EXTERNAL FINISH IN 'INDIANA COPPER' OR EQUIVALENT
MF2	EXTERNAL FINISH IN 'NATURAL COPPER' OR EQUIVALENT
MF3	EXTERNAL FINISH IN 'ANODIZED LOOK C31' OR EQUIVALENT
PB	ALUMINIUM PALISADE BALUSTRADE IN 'DARK GREY'
PC1	MASONRY RENDERED IN DULUX 'LEXIKON QUARTER' OR SIMILAR
PC2	MASONRY RENDERED IN DULUX 'WAYWARD GREY' OR SIMILAR
PC3	MASONRY RENDERED IN DULUX 'MONK' OR SIMILAR
SC1	HORIZONTAL ALUMINIUM SCREENING TO MATCH MF1
SC2	HORIZONTAL ALUMINIUM SCREENING TO MATCH MF3



Architect
Aleksandar Design Group
41 Albion Avenue, Paddington NSW 2021
aleksandar.designgroup.com.au
nominated architect: aleksandar jelicic registration no. 71167
© copyright aleksandar design group pty ltd

Client
STATEWIDE PLANNING PTY LTD

Address
209 RAILWAY TERRACE
SCHOFIELDS


Revision
B FOR COUNCIL REVIEW

Title
FINISHES SCHEDULE BDG D,E


Project No.
15047
Scale @ A1: 1:200
Drawing No. DA 206 B
Revision
Checked By: AJ

FINISHES SCHEDULE

GB	GLASS BALUSTRADE
GMD	METAL DOOR FOR GARAGE TO MATCH 'PC2'
L1	EXTERNAL ALUMINIUM LOUVRES TO MATCH PC1
L2	EXTERNAL ALUMINIUM LOUVRES TO MATCH PC2
L3	EXTERNAL ALUMINIUM LOUVRES TO MATCH MF1
LS1	EXTERNAL PERFORATED SCREENS IN ALUCOBOND 'GOLD METALLIC' OR EQUIVALENT
LS2	EXTERNAL PERFORATED SCREENS IN ALUCOBOND 'INDIANA COPPER' OR EQUIVALENT
MF1	EXTERNAL FINISH IN ALUCOBOND 'INDIANA COPPER' OR EQUIVALENT
MF2	EXTERNAL FINISH IN ALUCOBOND 'NATURAL COPPER' OR EQUIVALENT
MF3	EXTERNAL FINISH IN ALUCOBOND 'ANODIZED LOOK C31' OR EQUIVALENT
PB	ALUMINIUM PALISADE BALUSTRADE IN 'DARK GREY'
PC1	MASONRY RENDERED IN DULUX 'LEXIKON QUARTER' OR SIMILAR
PC2	MASONRY RENDERED IN DULUX 'WAYWARD GREY' OR SIMILAR
PC3	MASONRY RENDERED IN DULUX 'MONK' OR SIMILAR
SC1	HORIZONTAL ALUMINIUM SCREENING TO MATCH MF1
SC2	HORIZONTAL ALUMINIUM SCREENING TO MATCH MF3

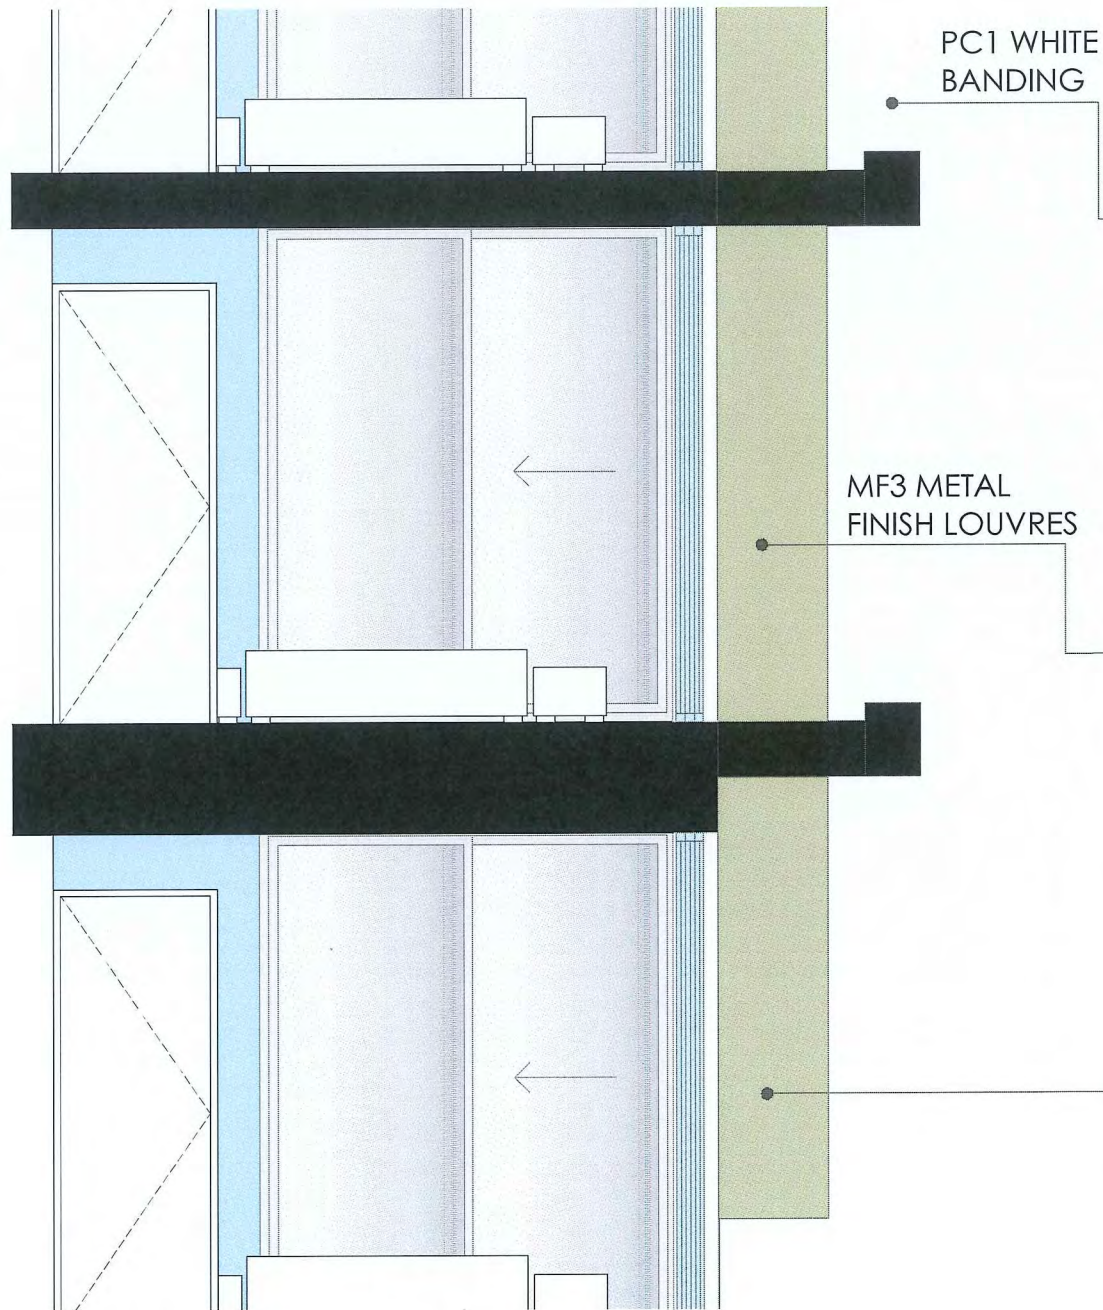

BUILDING B

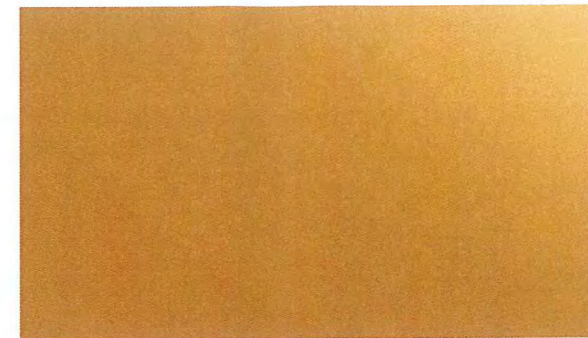


MF1 METAL CLADDING
ALUCOBOND INDIANA COPPER



PC1 PAINTED RENDER WHITE DULUX LEXIKON
QUARTER OR SIMILAR



L3 EXTERNAL ALUMINIUM LOUVRES TO
MATCH MF1/MF3

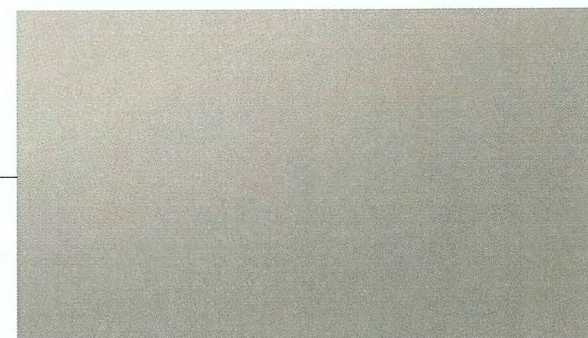

EXTERNAL FINISH IN ALUCOBOND 'ANODIZED
LOOK C31' OR EQUIVALENT


VERTICAL METAL
CLADDING

MF1 METAL
FINISH LOUVRES



GB GLASS BALUSTRADE

BUILDING E

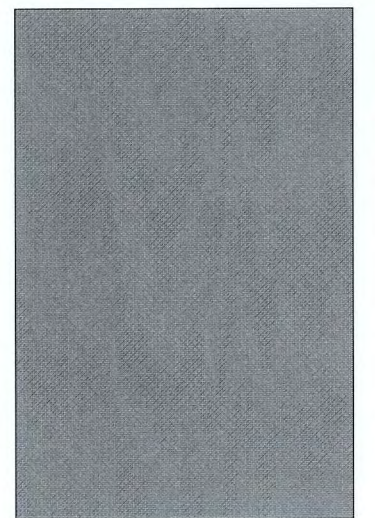

Architect
Aleksandar Design Group
41 Albion Avenue, Paddington NSW 2021
aleksandardesigngroup.com.au
nominated architect: aleksandar jelicic registration no. 7167
© copyright aleksandar design group pty ltd

Client
STATEWIDE PLANNING PTY LTD


Address
209 RAILWAY TERRACE
SCHOFIELDS

Revision
8 AMENDED DA

Title
FACADE SECTION

Project No.
15047
Scale @ A1: 1:200
Drawing No. DA 207 B
Revision
Drawn By JL
Checked By AJ

This diagram is prepared for the information of the 'client' by Aleksandar Design Group Pty Ltd. No one other than the 'client' may rely on it and Aleksandar Design Group Pty Ltd does not accept responsibility to any other user. Potential areas of yield are approximate only and subject to site survey, detailed design, Apartment Design Guide compliance, overshadowing, consultant input and council approval.

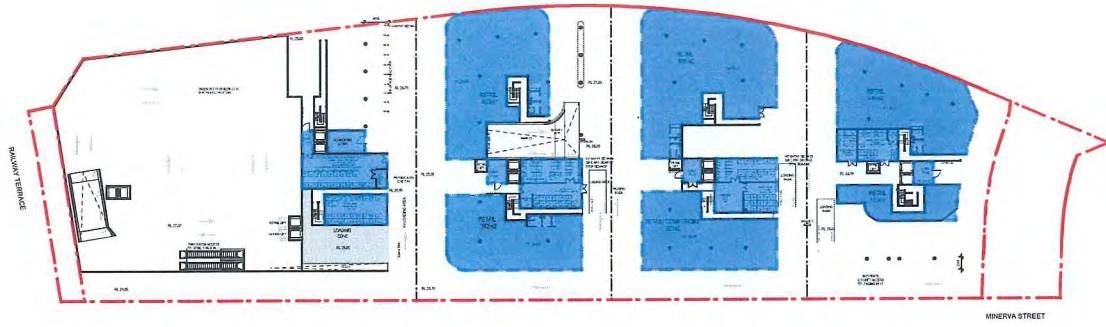

FSR GF

FSR 03/04



FSR L01

FSR L05



FSR 02


Areas: GFA		
Level 1 Building A+B	GFA per floor	GFA total (m²)
	245	245
Ground Floor Building C	GFA per floor	GFA total (m²)
	987	987
Ground Floor Building D	GFA per floor	GFA total (m²)
	1125	1125
Ground Floor Building E	GFA per floor	GFA total (m²)
	655	655
building A L1	no. of stores	GFA per floor
building A L2-L4	3	544
building A L5	1	440
building B L1	1	544
building B L2	1	911
building B L3-L4	2	920
building B L5	1	703
building C L1-L4	4	985
building C L5	1	780
building D L1-L4	4	947
building D L5	1	753
building E L1-L4	4	650
building E L5	1	604
sub total		20445 m²
Areas: Total		
total GFA		23,477 m²
FSR		2.29

GFA CALCULATION




ADAPTABLE APARTMENTS


9AM

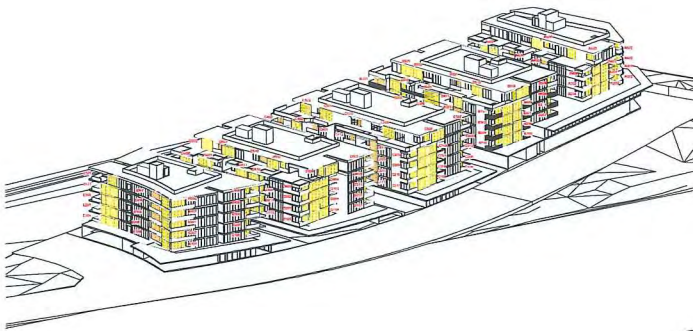


10AM

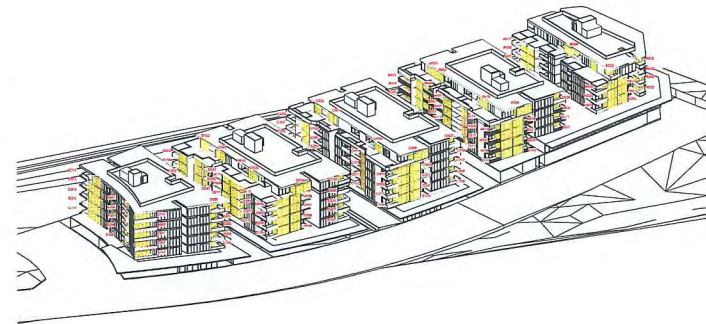


11AM

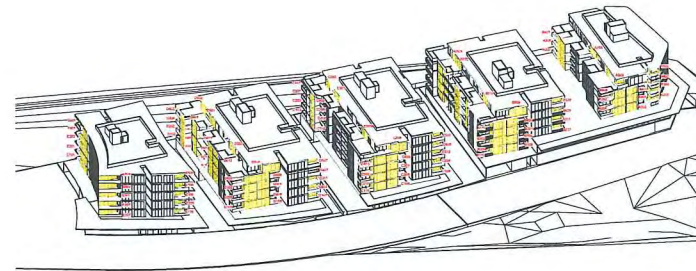


12PM

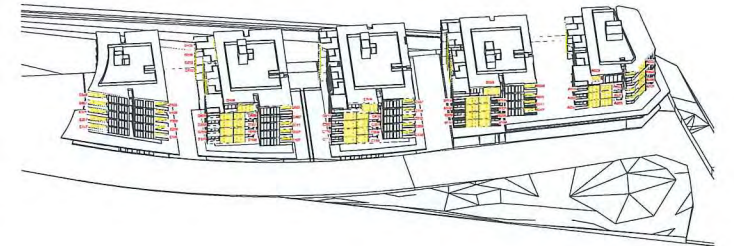


1PM

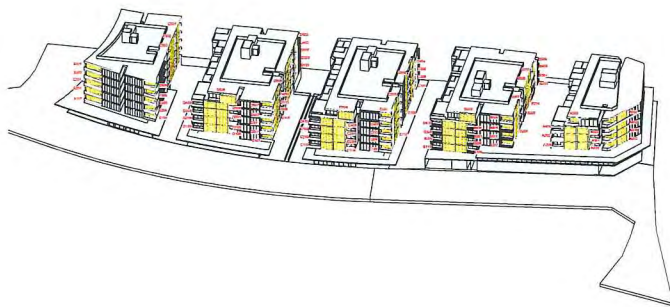

2PM

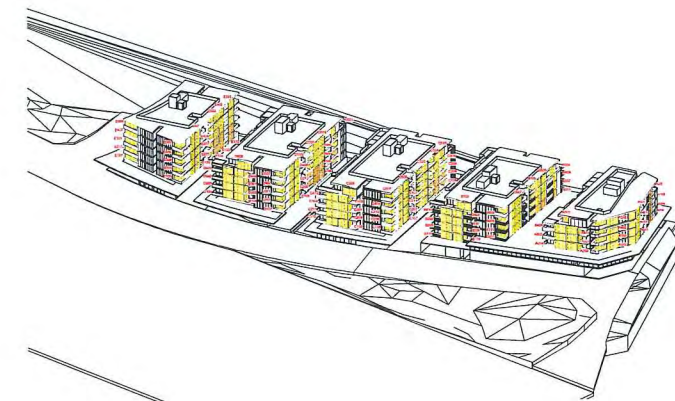

3PM

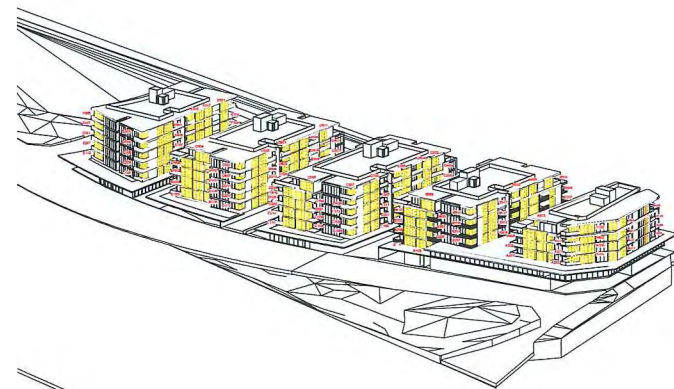

ADG COMPLIANCE

	no. of apt	2h daylight access	0hrs daylight access	notes	no. cross ventilated
Building A	LV 2	8	5	2	6
	LV 3	8	5	2	6
	LV 4	8	7	0	6
	LV 5	5	5	0	3
	sub total	29	22	4	21
percentage		76%	14%		
Building B	LV 1	6	2	1	4
	LV 2	11	6	0	8
	LV 3	11	9	0	8
	LV 4	11	11	0	8
	LV 5	10	10	0	5
	sub total	49	38	1	33
percentage		78%	2%		
Building C	LV 1	12	5	2	8
	LV 2	12	6	2	8
	LV 3	12	8	2	8
	LV 4	12	12	0	8
	LV 5	10	10	0	6
	sub total	58	41	6	38
percentage		71%	10%		
Building D	LV 1	11	5	0	8
	LV 2	11	10	0	8
	LV 3	11	11	0	8
	LV 4	11	10	0	8
	LV 5	10	10	0	6
	sub total	54	46	0	38
percentage		85%	0%		
Building E	LV 1	8	4	0	6
	LV 2	8	4	0	6
	LV 3	8	7	0	6
	LV 4	8	7	0	6
	LV 5	7	7	0	6
	sub total	39	29	0	30
percentage		74%	0%		
total		229	176	11	160
percentage			77%	5%	70%
min. compliance			70%		60%
max. compliance				15%	



Architect
Aleksandar Design Group
41 Albion Avenue, Paddington NSW 2021
aleksandardesigngroup.com.au
nominated architect: aleksandar jelicic registration no. 71167
© copyright aleksandar design group pty ltd

Client
STATEWIDE PLANNING PTY LTD


Address
209 RAILWAY TERRACE
SCHOFIELDS

Revision
A FOR COUNCIL REVIEW
12/12/18

Title
SOLAR CALCULATIONS

Project No.
15047
Scale @ A1: 1:200
Drawn By: PM
Checked By: AJ
Drawing No.
DA 303 A
Revision

This diagram is prepared for the information of the 'client' by Aleksandar Design Group Pty Ltd. No one other than the 'client' may rely on it and Aleksandar Design Group Pty Ltd does not accept responsibility to any other user. Potential areas of yield are approximate only and subject to site survey, detailed design, Apartment Design Guide compliance, overshadowing, consultant input and council approval.

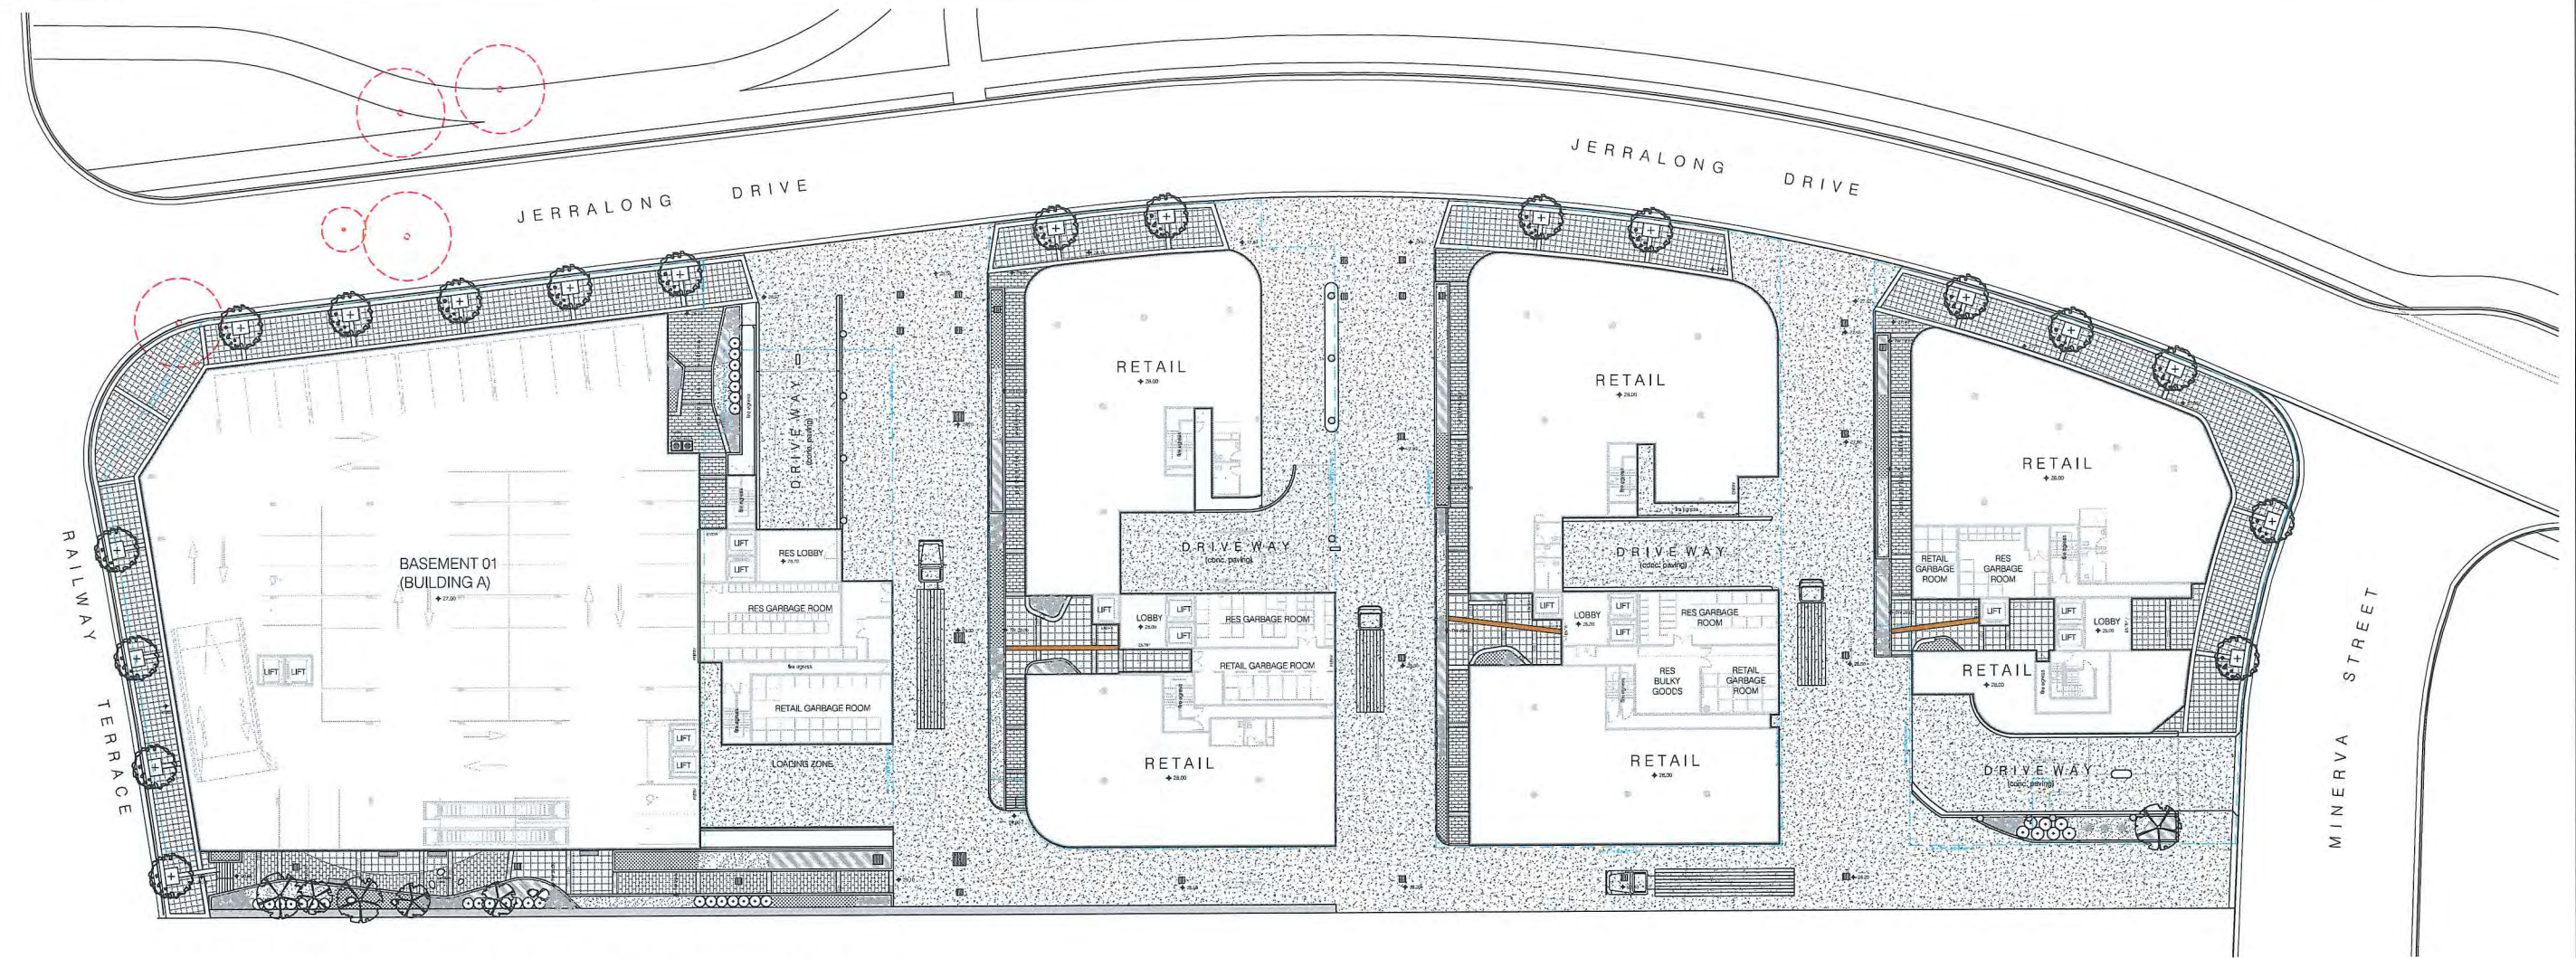

LANDSCAPE GENERAL ARRANGEMENT PLAN: ground floor

scale: 1:300

LEGEND

	Proposed street tree planting (refer to Council's specification)		Proposed conc. paving		Proposed timber deck
	Proposed large canopy tree planting (refer to indicative plant schedule)		Proposed feature banding		Proposed pebble seat
	Proposed small tree planting (refer to indicative plant schedule)		Proposed synthetic softfall on outdoor play area		Proposed elec. BBQ
	Proposed Palm tree planting (refer to indicative plant schedule)		Proposed metal edging		Proposed water feature pot
	Existing trees to be removed		Proposed timber + steel pergola		Proposed shade structure over play area
	Proposed shrub planting (refer to indicative plant schedule)		Proposed on-structure planter		Proposed grated drains to Hydraulic eng's detail
	Proposed groundcover planting (refer to indicative plant schedule)		Proposed feature sandstone boulders		Proposed underground stormwater filter tank / Bio-retention basin to Hydraulic Eng's details
	Proposed accent planting (refer to indicative plant schedule)		Proposed cast-in-situ conc. seat		Design levels
	Proposed turf area (refer to indicative plant schedule)		Proposed timber seat		Existing levels
	Proposed main entry walkway paving to Architect's detail		Proposed feature GRC pot with seating		Site boundary

PROPOSED INDICATIVE PLANT SCHEDULE

BOTANICAL NAME	COMMON NAME	POT SIZE	MATURE HEIGHT
TREES & PALM			
<i>Acmena smithii</i>	Lilly Pilly	45L	9m
<i>Callistemon viminalis</i>	Weeping Bottlebrush	45L	6m
<i>Corymbia maculata</i>	Spotted Gum	75L	20m
<i>Cupanopsis anacardioides</i>	Tuckeroo	200L	7m
<i>Elaeocarpus reticulatus</i>	Blue-berly Ash	45L	8m
<i>Eucalyptus cinerea</i>	Narrow-leaved ironbar	75L	20m
<i>Eucalyptus punctata</i>	Grey Gum	75L	20m
<i>Eucalyptus 'Summer Red'</i>	Flowering Gum	45L	6m
<i>Eucalyptus laetevirens</i>	Forest Red Gum	75L	20m
<i>Lagerstroemia indica</i>	Crepe Myrtle	45L	6m
<i>Livistona australis</i>	Cabbage Palm Tree	100L	20m
<i>Magnolia grandiflora 'Little Gem'</i>	Little Gem Magnolia	45L	5m
<i>Plumaria rubra</i>	Frangipani	45L	6m
<i>Pyrus calleryana 'Charitacea'</i>	Calleryana Pear	75L	10m
<i>Trestiaopsis laurina</i>	Water Gum	45L	8m
<i>Ulmus parvifolia</i>	Chinese Elm	45L	7m
SHRUBS			
<i>Callistemon 'Great Balls of Fire'</i>	Great Balls of Fire Bottlebrush	200mm	1.5m
<i>Callistemon viminalis 'Cap'n Cook'</i>	Drawl Bottlebrush	200mm	1.5m
<i>Duranta 'Sheena's Gold'</i>	Golden Dew Drop (Hedge)	300mm	2m
<i>Gardenia augusta 'Picta'</i>	Gardenia Florida	200mm	1.5m
<i>Grevillea 'Robyn Gordon'</i>	Robyn Gordon Grevillea	200mm	1.5m
<i>Philotheca myoporoides</i>	Wax Flower	200mm	1.5m
<i>Photinia glabra 'Rubens'</i>	25L	2m	
<i>Rhapis excelsa</i>	Lady Palm	25L	2m
<i>Syzygium australe 'Aussie Southern'</i>	Aussie Southern	5L	2m
<i>Syzygium australe 'Tiny Trev'</i>	Tiny Trev Lilly Pilly	25L	1.5m
<i>Westringia Aussie Box</i>	Westringia	200mm	0.4m

BOTANICAL NAME	COMMON NAME	POT SIZE	MATURE HEIGHT
GROUND COVERS			
<i>Carex appressa</i>	Tall Sedge	200mm	0.75m
<i>Oliva miniata</i>	Kaffir Lily	150mm	0.4m
<i>Croton Codiaeum</i>	Croton	200mm	1.2m
<i>Dianella caerulea 'Little Jess'</i>	Flax Lily	150mm	0.4m
<i>Dianella revoluta</i>	Black Anther Flax Lily	150mm	0.8m
<i>Dianella Silver Streak</i>	Silver Streak Flax Lily	150mm	0.4m
<i>Duranta Mini Gold</i>	Dwarf Golden Dew Drop	200mm	0.5m
<i>Liloe muscari</i>	Lily Turf	150mm	0.3m
<i>Lomandra longifolia 'Katrinas'</i>	Spiry-headed Mat-rush 'Katrinas'	150mm	0.7m
<i>Pennisetum advena 'Rubrum'</i>	Purple Fountain Grass	150mm	1.5m
<i>Pennisetum alopecuroides 'cultur'</i>	Black Lea	150mm	0.8m
<i>Phloxendron Xanadu</i>	Xanadu	200mm	0.8m
<i>Poa labillardieri</i>	Tussock Grass	150mm	0.8m
<i>Scaevola aemula</i>	Fan Flower	300mm	0.3m
<i>Themeda australis</i>	Kangaroo Grass	200mm	0.8m
<i>Trachelospermum jasminoides 'Tricolour'</i>	Variegated Jasmine	200mm	0.3m
ACCENT PLANTS			
<i>Alpinia caerulea 'Athena form'</i>	Red back Australian ginger	200mm	2m
<i>Agave attenuata</i>	Century Plant	200mm	1.5m
<i>Cordyline australis 'Cabernet'</i>	Cordyline Cabernet	200mm	1.5m
<i>Cordyline terminalis 'Tricolor'</i>	Ti Plant	300mm	2m
<i>Dorstenia excelsa</i>	Gymea Lily	5L	2m
<i>Dracaena Marginata</i>	Dragon Tree	250mm	2m
<i>Phormium 'Bronze Baby'</i>	Bronze Baby Flax	200mm	0.8m
<i>Schizola reginae dwarf</i>	Dwarf Bird-of-Paradise	200mm	0.6m
<i>Yucca elephantipes</i>	Yucca	200mm	2m
TURF GRASS			
<i>Stenotaphrum secundatum</i>	Sir Walter Buffalo	N/A	

MAINTENANCE PROGRAM

The typical range of maintenance tasks required over a 12 month period is summarised in the table. Any information provided in the table must be assessed in the light of the weather and general site conditions. For example, watering frequency depends on the soil drainage and rainfall; fertiliser type and frequency needs to be adjusted to suit the plant requirements and the soil fertility and pH.


MULCH
Mulch will need to be topped up periodically to maintain a min. depth of 75mm. Mulch should be kept at least 50mm away from plant stems to reduce the risk of collar rot.

WEEDS
Weeds in mulched beds will need to be controlled by hand pulling or by the use of non residual herbicides. When using herbicides be very careful to avoid spray drifting onto valuable plants. The smallest contact with the chemicals can cause damage.


PLANT MAINTENANCE
Deep watering once or twice a week is more beneficial to plants than frequent light watering. Frequent watering will produce shallow roots and make the plant less stable and susceptible to drought. Maintain moisture to the bottom of the rootball for the first 3 months. To help safeguard plants remove labels immediately after planting. Where plants are susceptible to damage by vehicles to pedestrians, maintain protective fences until plants are well established. Replace dead plants fortnightly until such time as alternative maintenance procedures are in place.

LAWN MAINTENANCE
Once lawn has been established, carry out watering and fertilising as suggested in the typical maintenance program. In summer, through watering, two or three times each week will encourage roots to go deeper in search of water. Mow grass as required to maintain an even tidy appearance.

Maintenance Task	Frequency											
	January	February	March	April	May	June	July	August	September	October	November	December
Grass												
Mowing lawn	WEEKLY	WEEKLY	WEEKLY	WEEKLY	WEEKLY	WEEKLY	WEEKLY	WEEKLY	WEEKLY	WEEKLY	WEEKLY	WEEKLY
Watering lawn	WEEKLY	WEEKLY	WEEKLY	WEEKLY	WEEKLY	WEEKLY	WEEKLY	WEEKLY	WEEKLY	WEEKLY	WEEKLY	WEEKLY
Fertilising lawn	AS REQUIRED	AS REQUIRED	AS REQUIRED	AS REQUIRED	AS REQUIRED	AS REQUIRED	AS REQUIRED	AS REQUIRED	AS REQUIRED	AS REQUIRED	AS REQUIRED	AS REQUIRED
Weed control	WEEKLY	WEEKLY	WEEKLY	WEEKLY	WEEKLY	WEEKLY	WEEKLY	WEEKLY	WEEKLY	WEEKLY	WEEKLY	WEEKLY
Top dressing	WEEKLY	WEEKLY	WEEKLY	WEEKLY	WEEKLY	WEEKLY	WEEKLY	WEEKLY	WEEKLY	WEEKLY	WEEKLY	WEEKLY
Aerating	WEEKLY	WEEKLY	WEEKLY	WEEKLY	WEEKLY	WEEKLY	WEEKLY	WEEKLY	WEEKLY	WEEKLY	WEEKLY	WEEKLY
Reseeding	WEEKLY	WEEKLY	WEEKLY	WEEKLY	WEEKLY	WEEKLY	WEEKLY	WEEKLY	WEEKLY	WEEKLY	WEEKLY	WEEKLY
Trees & Shrubs												
Watering	WEEKLY	WEEKLY	WEEKLY	WEEKLY	WEEKLY	WEEKLY	WEEKLY	WEEKLY	WEEKLY	WEEKLY	WEEKLY	WEEKLY
Fertilising	AS REQUIRED	AS REQUIRED	AS REQUIRED	AS REQUIRED	AS REQUIRED	AS REQUIRED	AS REQUIRED	AS REQUIRED	AS REQUIRED	AS REQUIRED	AS REQUIRED	AS REQUIRED
Pruning	WEEKLY	WEEKLY	WEEKLY	WEEKLY	WEEKLY	WEEKLY	WEEKLY	WEEKLY	WEEKLY	WEEKLY	WEEKLY	WEEKLY
Mulching	WEEKLY	WEEKLY	WEEKLY	WEEKLY	WEEKLY	WEEKLY	WEEKLY	WEEKLY	WEEKLY	WEEKLY	WEEKLY	WEEKLY
Weed control	WEEKLY	WEEKLY	WEEKLY	WEEKLY	WEEKLY	WEEKLY	WEEKLY	WEEKLY	WEEKLY	WEEKLY	WEEKLY	WEEKLY
Thinning	WEEKLY	WEEKLY	WEEKLY	WEEKLY	WEEKLY	WEEKLY	WEEKLY	WEEKLY	WEEKLY	WEEKLY	WEEKLY	WEEKLY
Insect & disease control	WEEKLY	WEEKLY	WEEKLY	WEEKLY	WEEKLY	WEEKLY	WEEKLY	WEEKLY	WEEKLY	WEEKLY	WEEKLY	WEEKLY

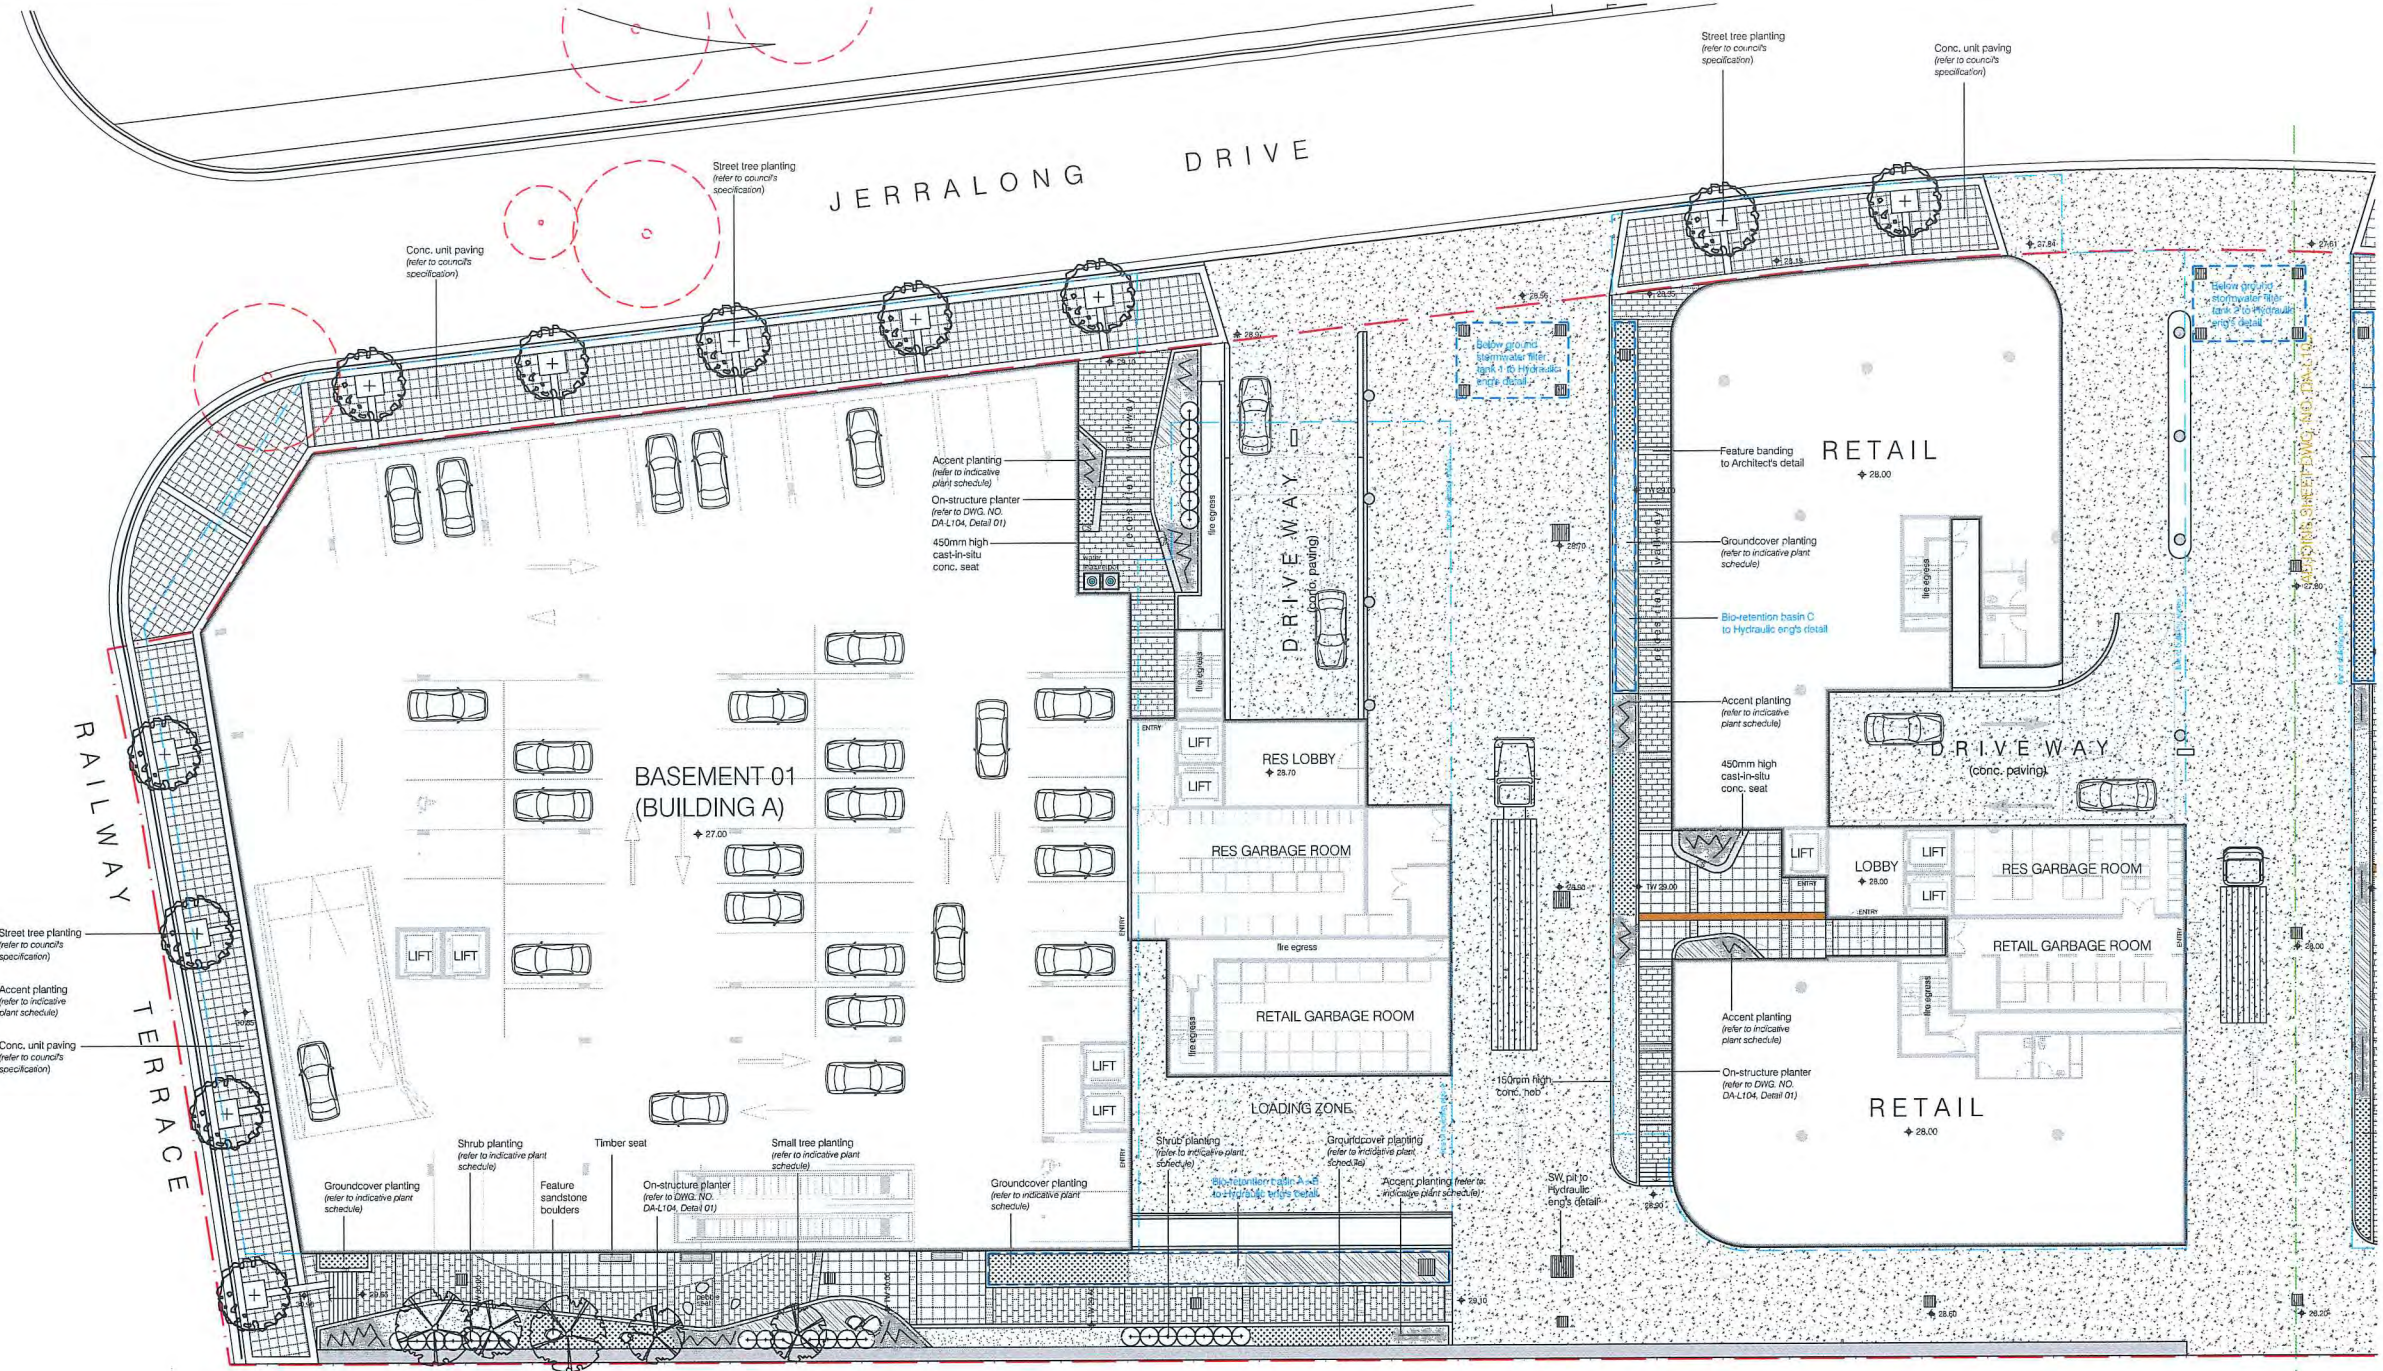

LANDSCAPE CONCEPT PLAN: ground floor - east scale: 1:200

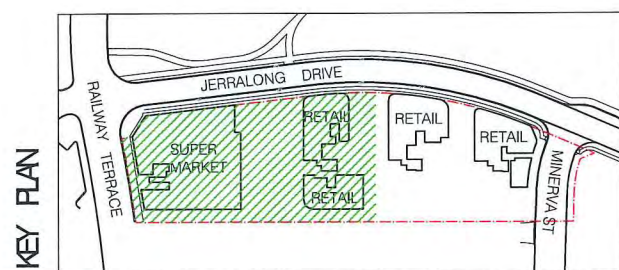

PROPOSED PLANTING & LANDSCAPE ELEMENT PALETTE



- LEGEND
- Proposed street tree planting (refer to Council's specification)
 - Proposed large canopy tree planting (refer to indicative plant schedule)
 - Proposed small tree planting (refer to indicative plant schedule)
 - Proposed Palm tree planting (refer to indicative plant schedule)
 - Existing trees to be removed
 - Proposed shrub planting (refer to indicative plant schedule)
 - Proposed groundcover planting (refer to indicative plant schedule)
 - Proposed accent planting (refer to indicative plant schedule)
 - Proposed turf area (refer to indicative plant schedule)
 - Proposed main entry walkway paving to Architect's detail
 - Proposed conc. paving
 - Proposed feature banding
 - Proposed synthetic softfall on outdoor play area
 - Proposed metal edging
 - Proposed timber + steel pergola
 - Proposed on-structure planter
 - Proposed feature sandstone boulders
 - Proposed cast-in-situ conc. seat
 - Proposed timber seat
 - Proposed feature GRC pot with seating
 - Proposed timber deck
 - Proposed pebble seat
 - Proposed elec. BBQ
 - Proposed water feature pot
 - Proposed shade structure over play area
 - Proposed grated drains to Hydraulic eng's detail
 - Proposed underground stormwater filter tank / Bio-retention basin to Hydraulic Eng's details
 - Design levels
 - Existing levels
 - Site boundary




209 Railway Terrace, SCHOFIELDS NSW



dwg title	scale: 1:200 @a1	revision	date
landscape concept plan:	dwg no.: DA-L102	P client review	02/05/16
ground fr-west	Client: Statewide Planning Pty Ltd	A da submission	14/06/16
		B da amendments	04/04/19

Do not scale off this drawing. Use figured dimensions only. Resolve discrepancies with The Landscape Architect before proceeding. Copyright of this drawing and designs executed remains vested in CANVAS landscape architects. Copyright remains with the Landscape Architects. Reproduction of this document is not permitted without the approval of the Landscape Architect. Contractors to verify site conditions and dimensions

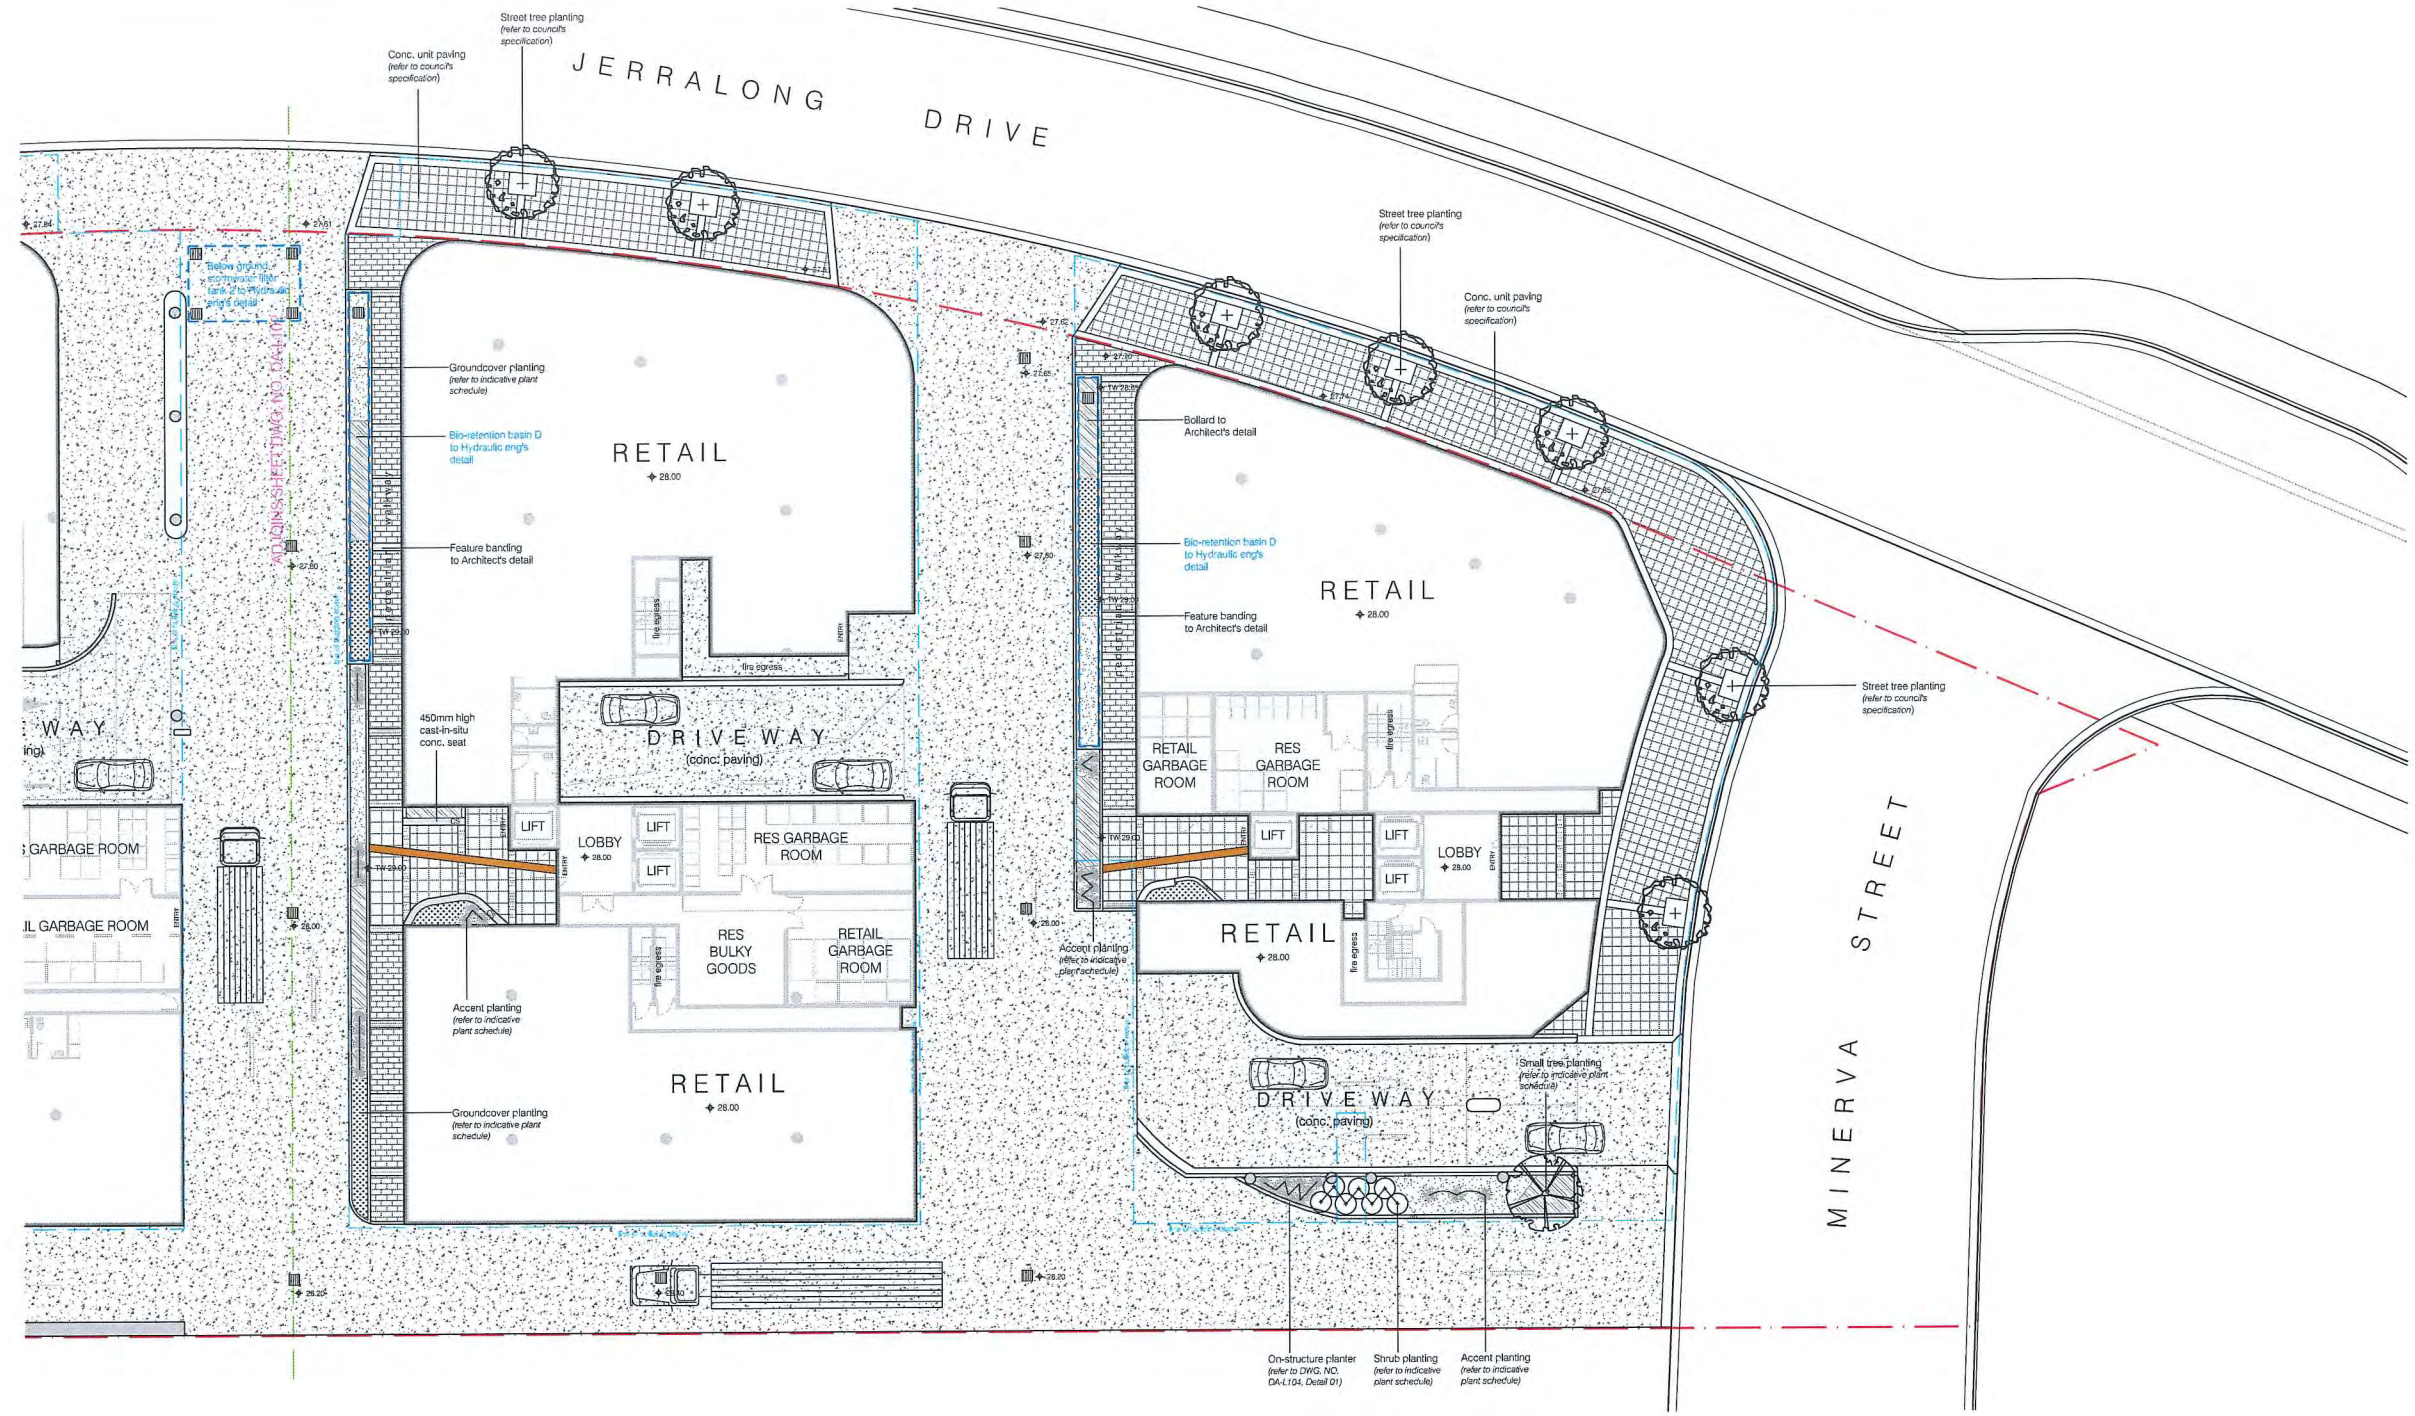

LANDSCAPE CONCEPT PLAN: ground floor - east scale: 1:200

LEGEND

Proposed street tree planting
(refer to Council's specification)

Proposed large canopy tree planting
(refer to indicative plant schedule)

Proposed small tree planting
(refer to indicative plant schedule)

Proposed Palm tree planting
(refer to indicative plant schedule)

Existing trees to be removed

Proposed shrub planting
(refer to indicative plant schedule)

Proposed groundcover planting
(refer to indicative plant schedule)

Proposed accent planting
(refer to indicative plant schedule)

Proposed turf area
(refer to indicative plant schedule)

Proposed main entry walkway
paving to Architect's detail

Proposed conc. paving

Proposed feature banding

Proposed synthetic softfall
on outdoor play area

Proposed metal edging

Proposed timber
+ steel pergola

Proposed on-structure planter

Proposed feature
sandstone boulders

Proposed cast-in-situ
conc. seat

Proposed timber seat

Proposed feature GRC pot
with seating

Proposed timber deck

Proposed pebble seat

Proposed elec. BBQ

Proposed water feature pot

Proposed shade structure
over play area


Proposed grated drains
to Hydraulic eng's detail

Proposed underground stormwater filter
tank / Bio-retention basin to Hydraulic
Eng's details

Design levels


Existing levels

Site boundary

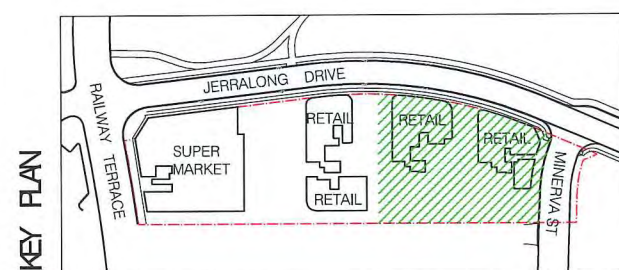

PROPOSED PLANTING & LANDSCAPE ELEMENT PALETTE



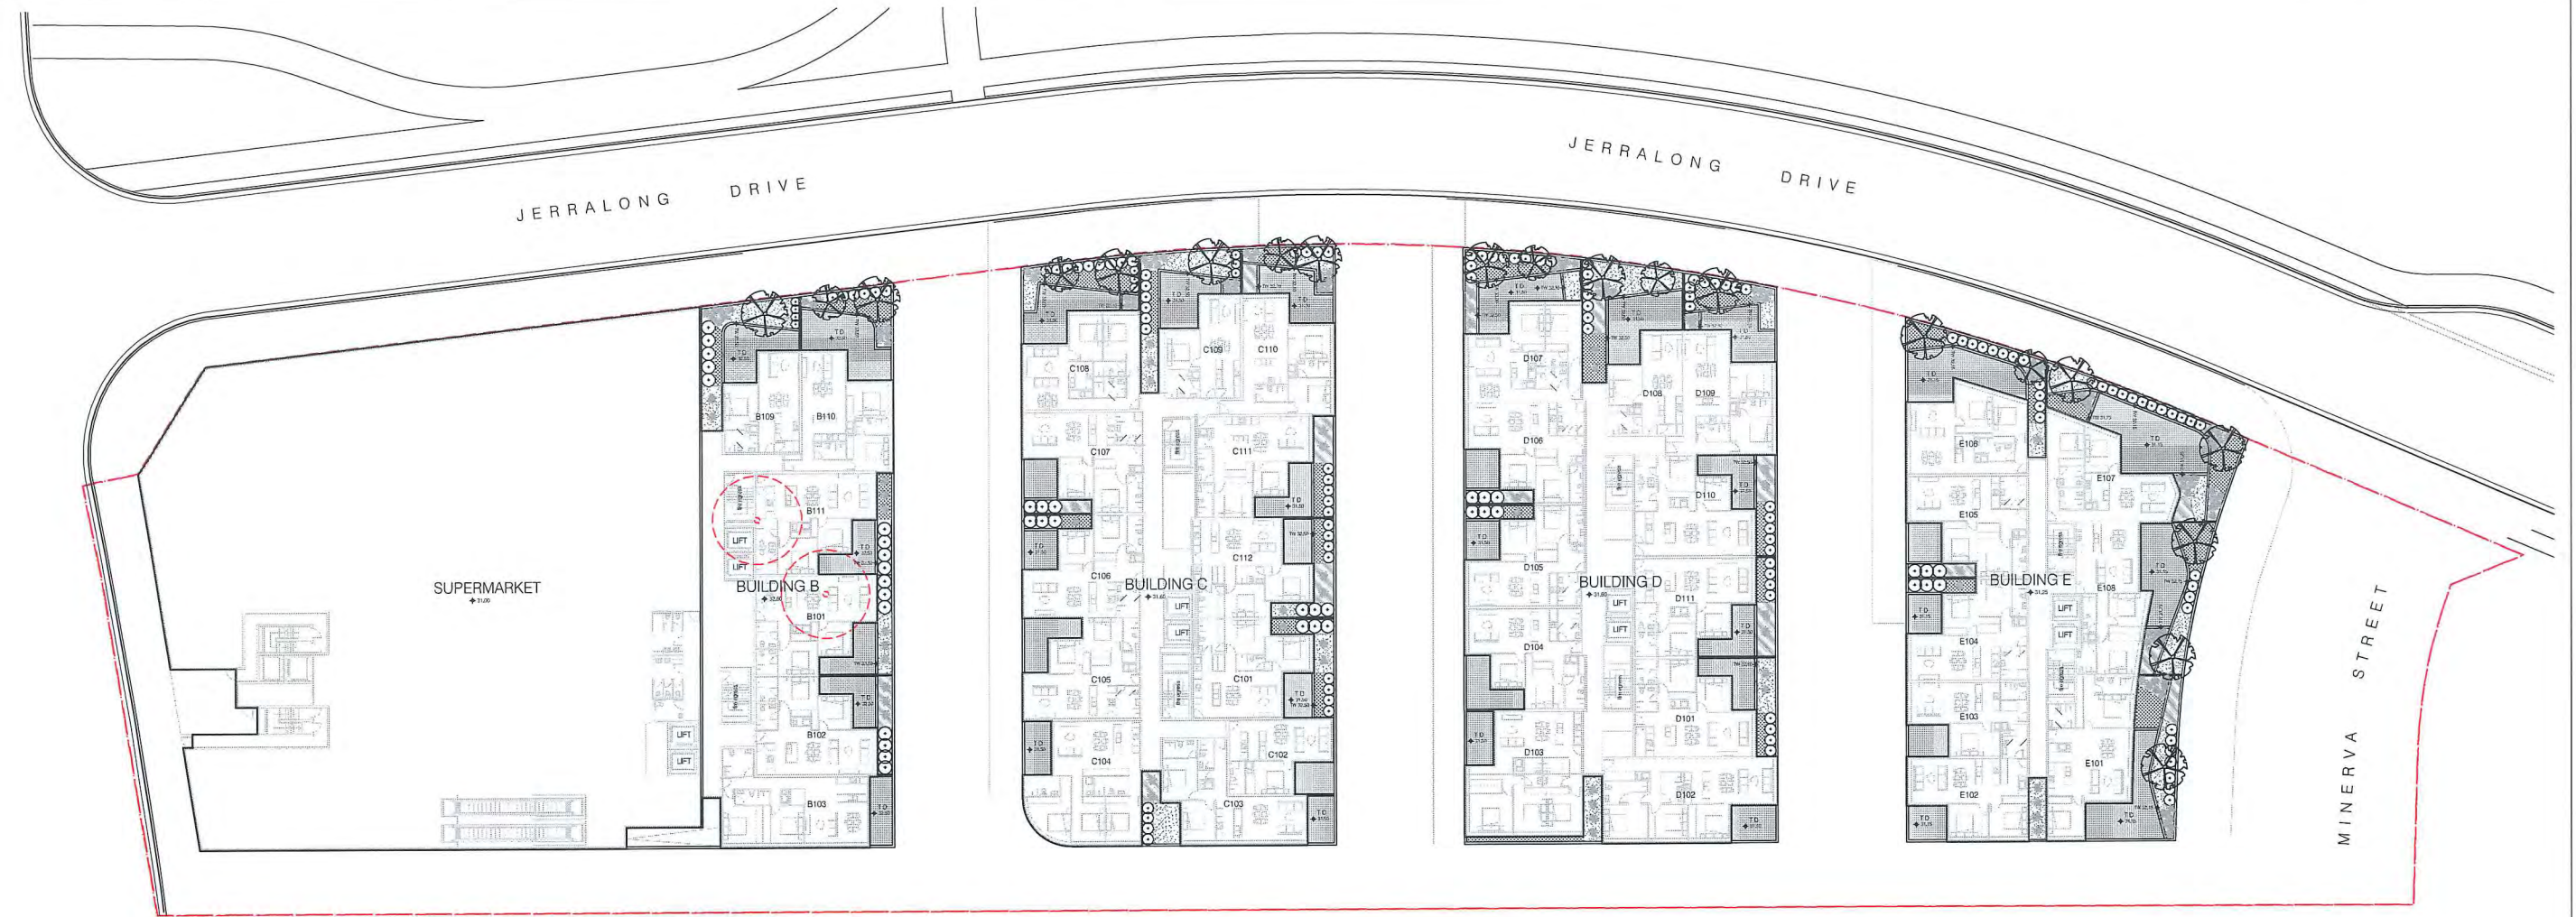

LANDSCAPE GENERAL ARRANGEMENT PLAN: level 01

scale: 1:300


LEGEND

	Proposed street tree planting (refer to Council's specification)		Proposed conc. paving		Proposed timber deck
	Proposed large canopy tree planting (refer to indicative plant schedule)		Proposed feature banding		Proposed pebble seat
	Proposed small tree planting (refer to indicative plant schedule)		Proposed synthetic softfall on outdoor play area		Proposed elec. BBQ
	Proposed Palm tree planting (refer to indicative plant schedule)		Proposed metal edging		Proposed water feature pot
	Existing trees to be removed		Proposed timber + steel pergola		Proposed shade structure over play area
	Proposed shrub planting (refer to indicative plant schedule)		Proposed on-structure planter		Proposed grated drains to Hydraulic eng's detail
	Proposed groundcover planting (refer to indicative plant schedule)		Proposed feature sandstone boulders		Design levels
	Proposed accent planting (refer to indicative plant schedule)		Proposed cast-in-situ conc. seat		Existing levels
	Proposed turf area (refer to indicative plant schedule)		Proposed timber seat		Site boundary
	Proposed main entry walkway paving to Architect's detail		Proposed feature GRC pot with seating		

PROPOSED INDICATIVE PLANT SCHEDULE


BOTANICAL NAME	COMMON NAME	POT SIZE	MATURE HEIGHT
TREES & PALM			
<i>Acmena smithii</i>	Lilly Pilly	45L	9m
<i>Callistemon viminalis</i>	Weeping Bottlebrush	45L	6m
<i>Corymbia maculata</i>	Spotted Gum	75L	20m
<i>Cupaniopsis anacardioides</i>	Tuckeroo	200L	7m
<i>Elaeocarpus reticulatus</i>	Blue-berry Ash	45L	8m
<i>Eucalyptus crebra</i>	Narrow-leaved ironbar	75L	20m
<i>Eucalyptus punctata</i>	Grey Gum	75L	20m
<i>Eucalyptus Summer Red</i>	Flowering Gum	45L	6m
<i>Eucalyptus torresianus</i>	Forest Red Gum	75L	20m
<i>Lagerstroemia indica</i>	Crepe Myrtle	45L	6m
<i>Leistonia australis</i>	Cabbage Palm Tree	100L	20m
<i>Magnolia grandiflora 'Little Gem'</i>	Little Gem Magnolia	45L	5m
<i>Plumeria rubra</i>	Frangipani	45L	6m
<i>Pyrus calleryana 'Chanticleer'</i>	Calleryana Pear	75L	10m
<i>Tristanopsis laurina</i>	Water Gum	45L	8m
<i>Ulmus parvifolia</i>	Chrisme Elm	45L	7m
SHRUBS			
<i>Callistemon 'Great Balls of Fire'</i>	Great Balls of Fire Bottlebrush	200mm	1.5m
<i>Callistemon viminalis 'Capit Cook'</i>	Drawf Bottlebrush	200mm	1.5m
<i>Duranta 'Sheena's Gold'</i>	Golden Dew Drop (Hedge)	300mm	2m
<i>Gardenia augusta Florida</i>	Gardenia Florida	200mm	1.5m
<i>Grevillea 'Robyn Gordon'</i>	Robyn Gordon Grevillea	200mm	1.5m
<i>Phallicha myoporoides</i>	Wax Flower	200mm	1.5m
<i>Phorbia glabra 'Rubens'</i>	Phorbia	25L	2m
<i>Rhapis excelsa</i>	Lady Palm	25L	2m
<i>Syzygium australe 'Aussie Southern'</i>	Syzygium 'Aussie Southern	5L	2m
<i>Syzygium australe 'Tiny Trev'</i>	Tiny Trev Lilly Pilly	25L	1.5m
<i>Westringia Aussie Box</i>	Westringia	200mm	0.4m

BOTANICAL NAME	COMMON NAME	POT SIZE	MATURE HEIGHT
GROUND COVERS			
<i>Carex appressa</i>	Tall Sedge	200mm	0.75m
<i>Civla miniata</i>	Kaffir Lily	150mm	0.4m
<i>Croton Cordatum</i>	Croton	200mm	1.2m
<i>Dianella caerulea 'Little Jess'</i>	Flax Lily	150mm	0.4m
<i>Dianella revoluta</i>	Black Anther Flax Lily	150mm	0.8m
<i>Dianella Silver Streak</i>	Silver Streak Flax Lily	150mm	0.4m
<i>Duranta Mini Gold</i>	Dwarf Golden Dew Drop	200mm	0.5m
<i>Liriope muscad</i>	Lily Turf	150mm	0.3m
<i>Lomandra longifolia 'Kaitius'</i>	Spry-headed Mat-rush Kaitius	150mm	0.7m
<i>Pennisetum advena 'Rubrum'</i>	Purple Fountain Grass	150mm	1.5m
<i>Pennisetum alopecuroides 'cultur'</i>	Black Lea	150mm	0.8m
<i>Phalodendron Xanadu</i>	Xanadu	200mm	0.8m
<i>Poa labillardieri</i>	Tussock Grass	150mm	0.8m
<i>Scabiosa aemula</i>	Fan Flower	300mm	0.3m
<i>Themedia australis</i>	Kangaroo Grass	200mm	0.8m
<i>Trachelospermum jasminoides 'Tricolor'</i>	Variegated Jasmine	200mm	0.3m
ACCENT PLANTS			
<i>Alpinia caerulea 'Athenion form'</i>	Red back australian ginger	200mm	2m
<i>Anave attenuata</i>	Century Plant	200mm	1.5m
<i>Cordyline australis 'Cabernet'</i>	Cordyline Cabernet	200mm	1.5m
<i>Cordyline terminalis 'Tricolor'</i>	Ti Plant	300mm	2m
<i>Coryanthus excelsa</i>	Gymea Lily	5L	2m
<i>Crataegus Marginalia</i>	Dragon Tree	200mm	0.8m
<i>Phormium 'Bronze Baby'</i>	Bronze Baby Flax	200mm	0.8m
<i>Strophia reginae dwarf</i>	Dwarf Bird-of-Paradise	200mm	0.8m
<i>Yucca elephantipes</i>	Yucca	200mm	2m
TURF GRASS			
<i>Stenotaphrum secundatum</i>	Sir Walter Buffalo	N/A	

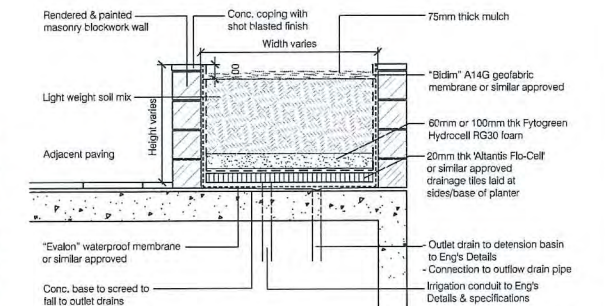

scale: 1:25

TYPICAL DETAIL 01: on-structure planter

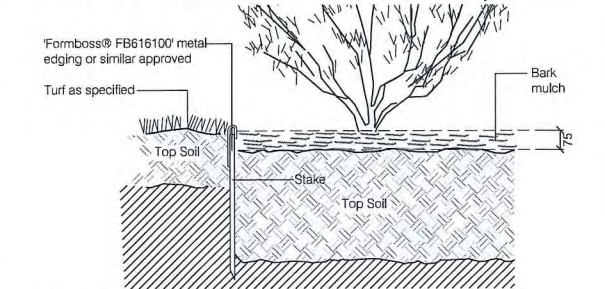


scale: 1:10

TYPICAL DETAIL 02: metal edging



209 Railway Terrace, SCHOFIELDS NSW

0 1 2 5 10 20 30 scale @1:300A1 @1:600A3

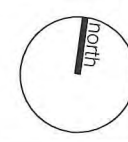


dwg title
landscape general
arrangement plan:
level 01
& typical details

scale: 1:300 & as shown @a1
dwg no.: DA-L104
Client:
Statewide Planning Pty Ltd

revision	date
P client review	02/05/16
A da submission	14/06/16
B da amendments	04/04/19


Do not scale off this drawing. Use figured dimensions only. Resolve discrepancies with The Landscape Architect before proceeding. Copyright of this drawing and designs executed remains vested in CANVAS landscape architects. Copyright remains with the Landscape Architects. Reproduction of this document is not permitted without the approval of the Landscape Architect. Contractors to verify site conditions and dimensions

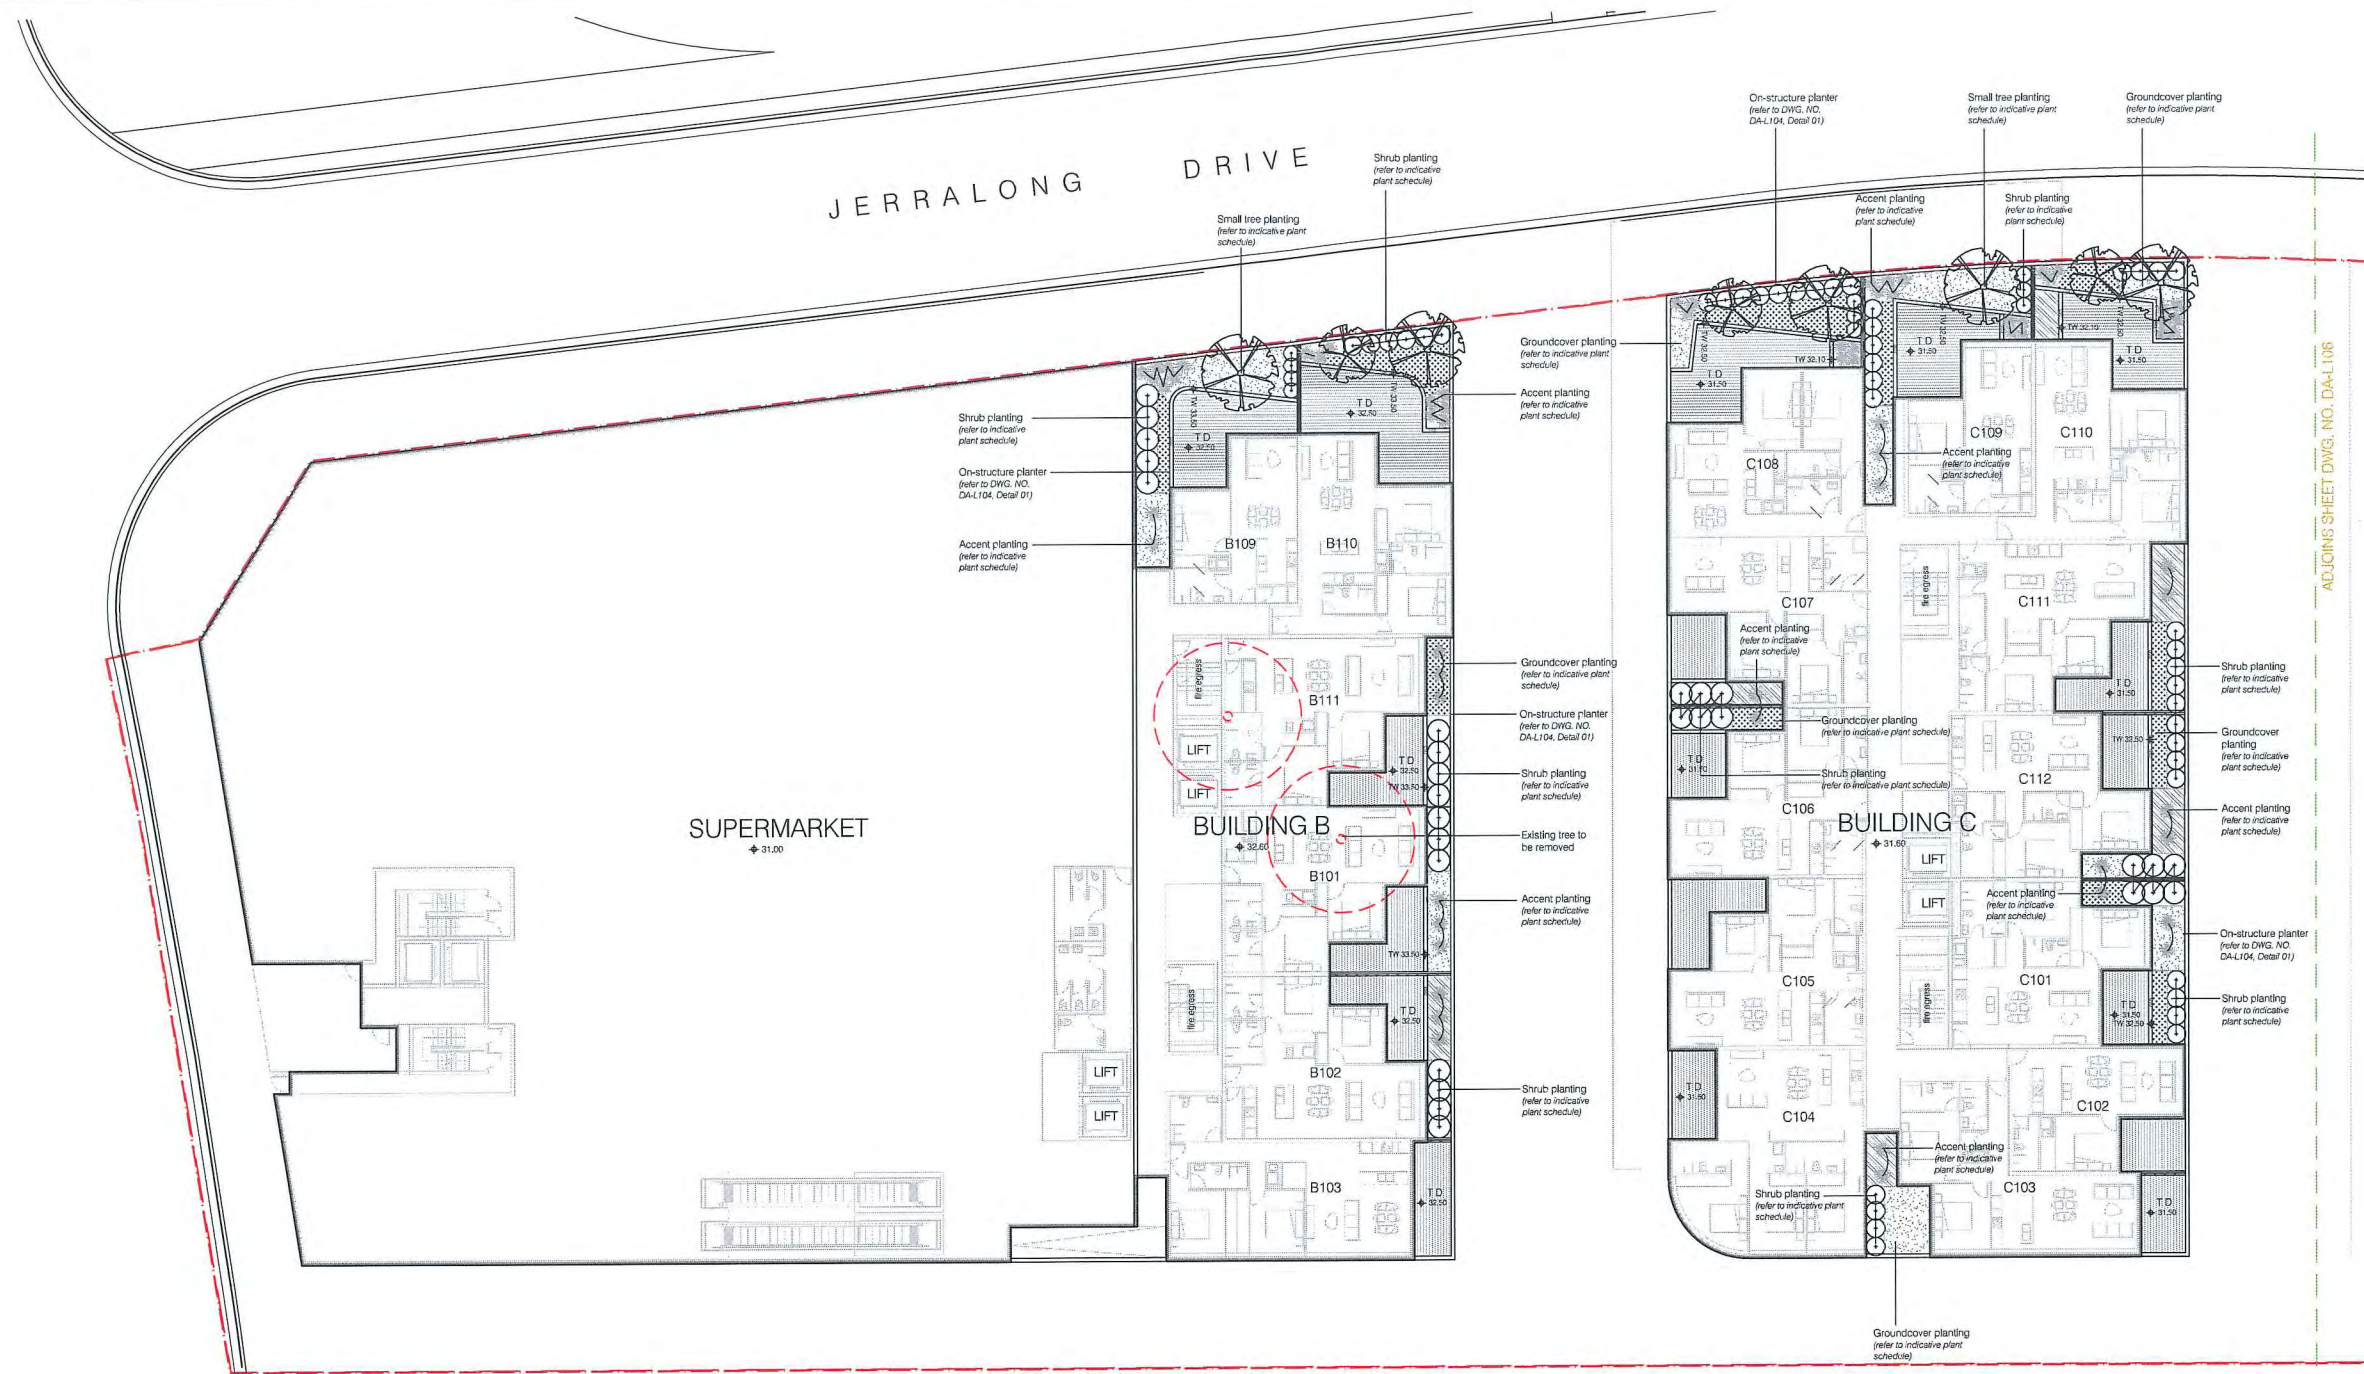

- ### LEGEND
- Proposed street tree planting (refer to Council's specification)
 - Proposed large canopy tree planting (refer to indicative plant schedule)
 - Proposed small tree planting (refer to indicative plant schedule)
 - Proposed Palm tree planting (refer to indicative plant schedule)
 - Existing trees to be removed
 - Proposed shrub planting (refer to indicative plant schedule)
 - Proposed groundcover planting (refer to indicative plant schedule)
 - Proposed accent planting (refer to indicative plant schedule)
 - Proposed turf area (refer to indicative plant schedule)
 - Proposed main entry walkway paving to Architect's detail
 - Proposed conc. paving
 - Proposed feature banding
 - Proposed synthetic softfall on outdoor play area
 - Proposed metal edging
 - Proposed timber + steel pergola
 - Proposed on-structure planter
 - Proposed feature sandstone boulders
 - Proposed cast-in-situ conc. seat
 - Proposed timber seat
 - Proposed feature GRC pot with seating
 - Proposed timber deck
 - Proposed pebble seat
 - Proposed elec. BBQ
 - Proposed water feature pot
 - Proposed shade structure over play area
 - Proposed grated drains to Hydraulic eng's detail
 - Proposed underground stormwater filter tank / Bio-retention basin to Hydraulic Eng's details
 - Design levels
 - Existing levels
 - Site boundary

LANDSCAPE CONCEPT PLAN: level 01-building A, B & C

scale: 1:200

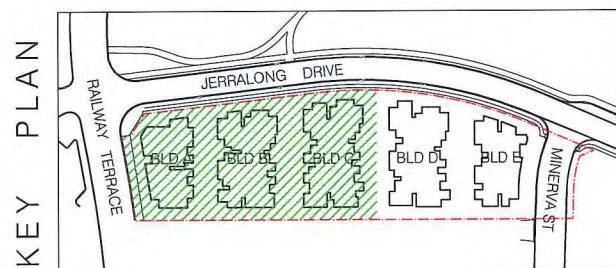

PROPOSED PLANTING & LANDSCAPE ELEMENT PALETTE




209 Railway Terrace, SCHOFIELDS NSW

0 1 2 5 10 20 scale @1:200A1
@1:400A3




dwg title	scale: 1:200 @a1	revision	date
landscape concept plan:	dwg no.: DA-L105	P client review	02/05/16
level 01-	Client:	A da submission	14/06/16
building A, B & C	Statewide Planning Pty Ltd	B da amendments	04/04/19

Do not scale off this drawing. Use figured dimensions only. Resolve discrepancies with The Landscape Architect before proceeding. Copyright of this drawing and designs executed remains vested in CANVAS landscape architects. Copyright remains with the Landscape Architects. Reproduction of this document is not permitted without the approval of the Landscape Architect. Contractors to verify site conditions and dimensions

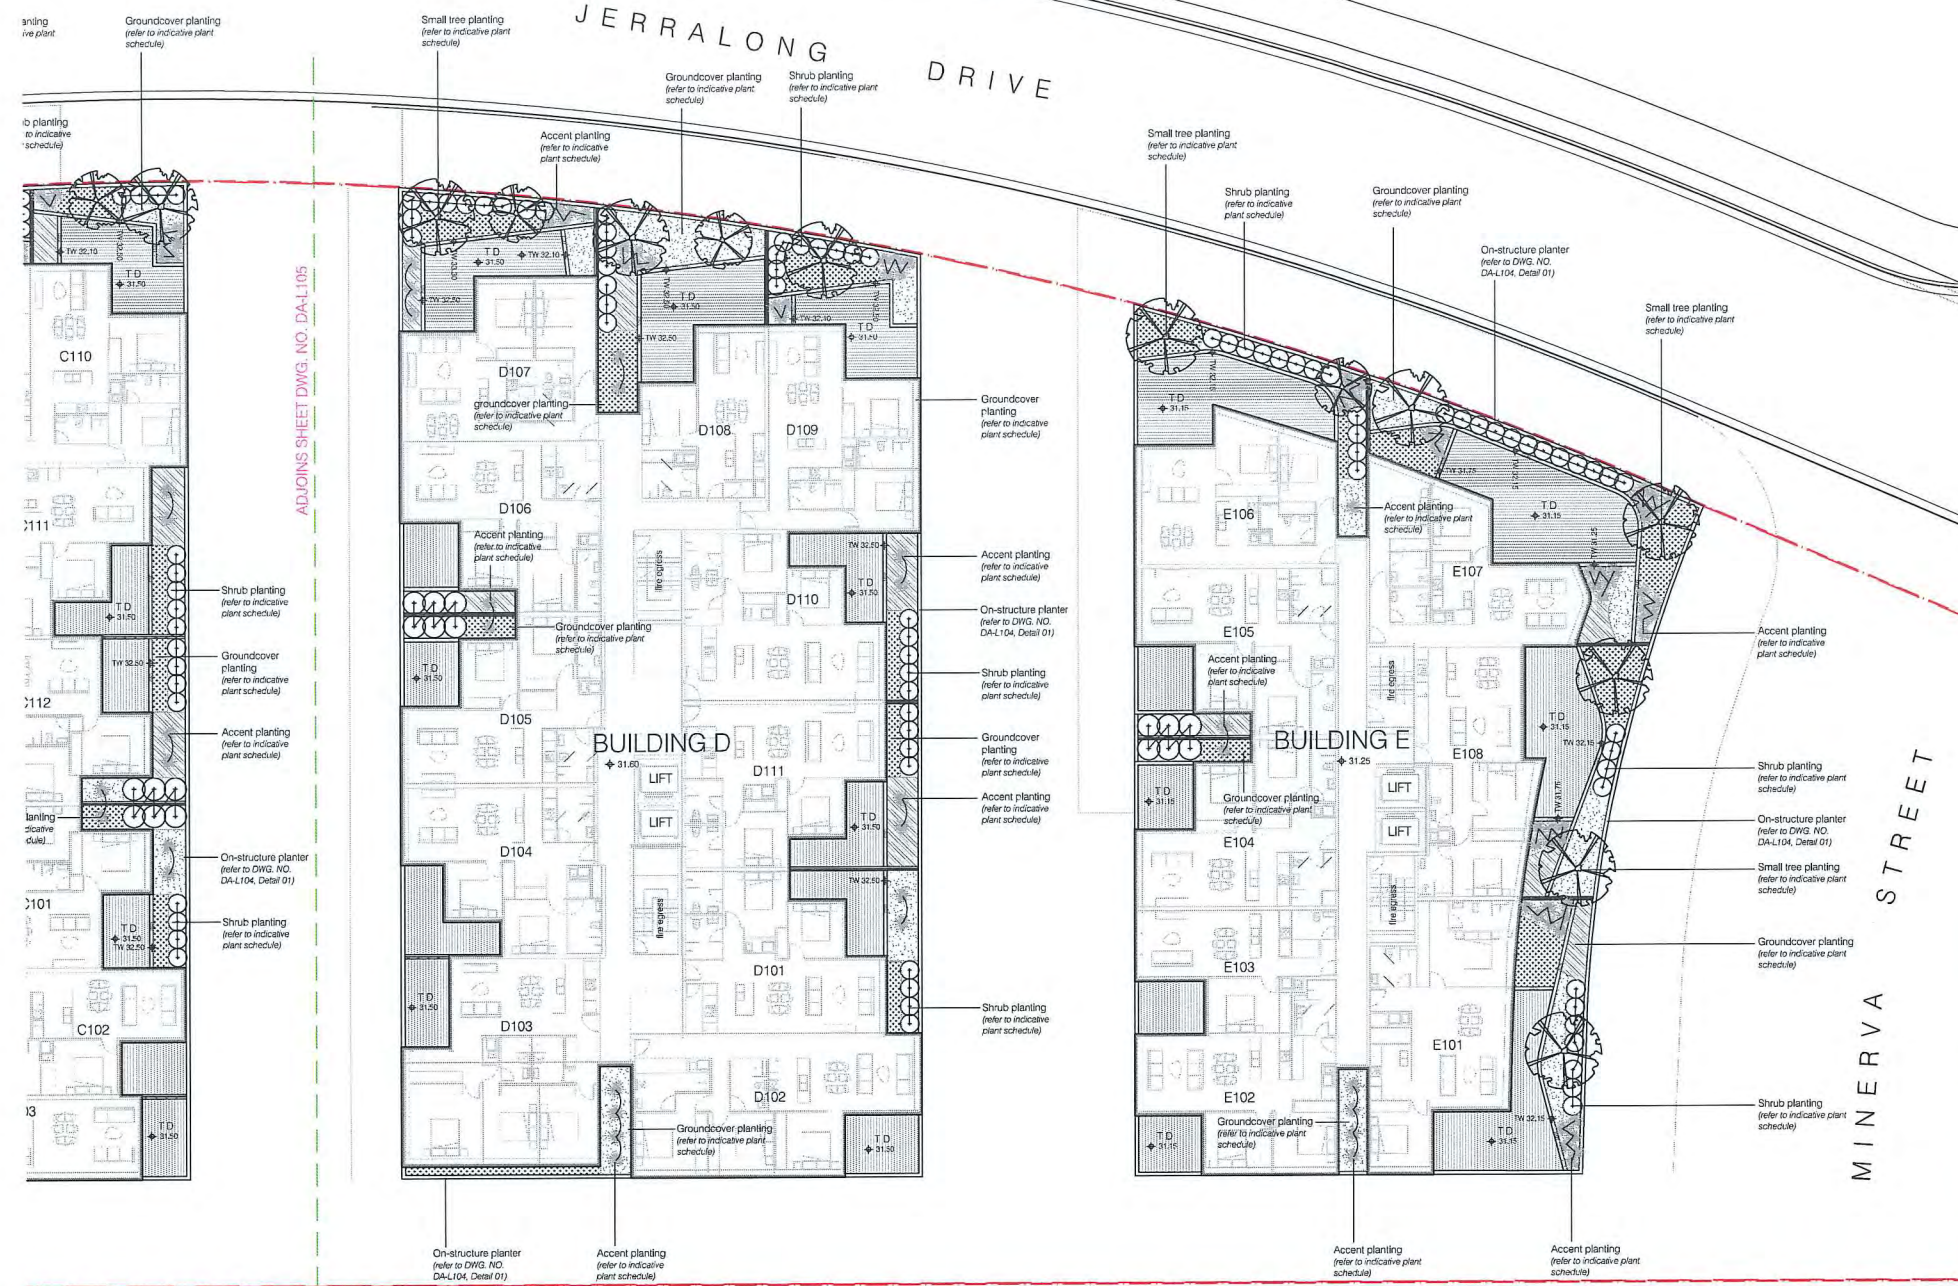

LANDSCAPE CONCEPT PLAN: level 01-building D & E

scale: 1:200

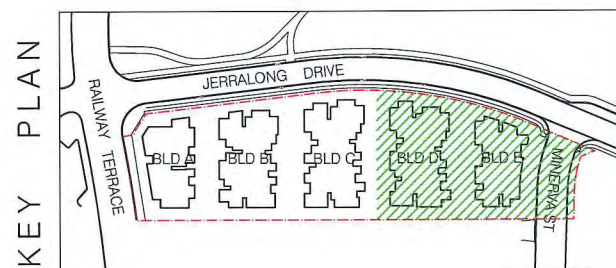

PROPOSED PLANTING & LANDSCAPE ELEMENT PALETTE



LEGEND			
	Proposed street tree planting	(refer to Council's specification)	
	Proposed large canopy tree planting	(refer to indicative plant schedule)	
	Proposed small tree planting	(refer to indicative plant schedule)	
	Proposed Palm tree planting	(refer to indicative plant schedule)	
	Existing trees to be removed		
	Proposed shrub planting	(refer to indicative plant schedule)	
	Proposed groundcover planting	(refer to indicative plant schedule)	
	Proposed accent planting	(refer to indicative plant schedule)	
	Proposed turf area	(refer to indicative plant schedule)	
	Proposed main entry walkway paving	to Architect's detail	
	Proposed conc. paving		
	Proposed feature banding		
	Proposed synthetic softfall	on outdoor play area	
	Proposed metal edging		
	Proposed timber + steel pergola		
	Proposed on-structure planter		
	Proposed feature sandstone boulders		
	Proposed cast-in-situ conc. seat		
	Proposed timber seat		
	Proposed feature GRC pot with seating		
	Proposed timber deck		
	Proposed pebble seat		
	Proposed elec. BBQ		
	Proposed water feature pot		
	Proposed shade structure over play area		
	Proposed grated drains to Hydraulic eng's detail		
	Design levels		
	Existing levels		
	Site boundary		




209 Railway Terrace, SCHOFIELDS NSW

0 1 2 5 10 20 scale @1:200A1 @1:400A3




dwg title	scale: 1:200 @a1	revision	date
landscape concept plan:	dwg no.: DA-L106	P client review	02/05/16
level 01-	Client:	A da submission	14/06/16
building D & E	Statewide Planning Pty Ltd	B da amendments	04/04/19

Do not scale off this drawing. Use figured dimensions only. Resolve discrepancies with The Landscape Architect before proceeding. Copyright of this drawing and designs executed remains vested in CANVAS landscape architects. Copyright remains with the Landscape Architect. Reproduction of this document is not permitted without the approval of the Landscape Architect. Contractors to verify site conditions and dimensions

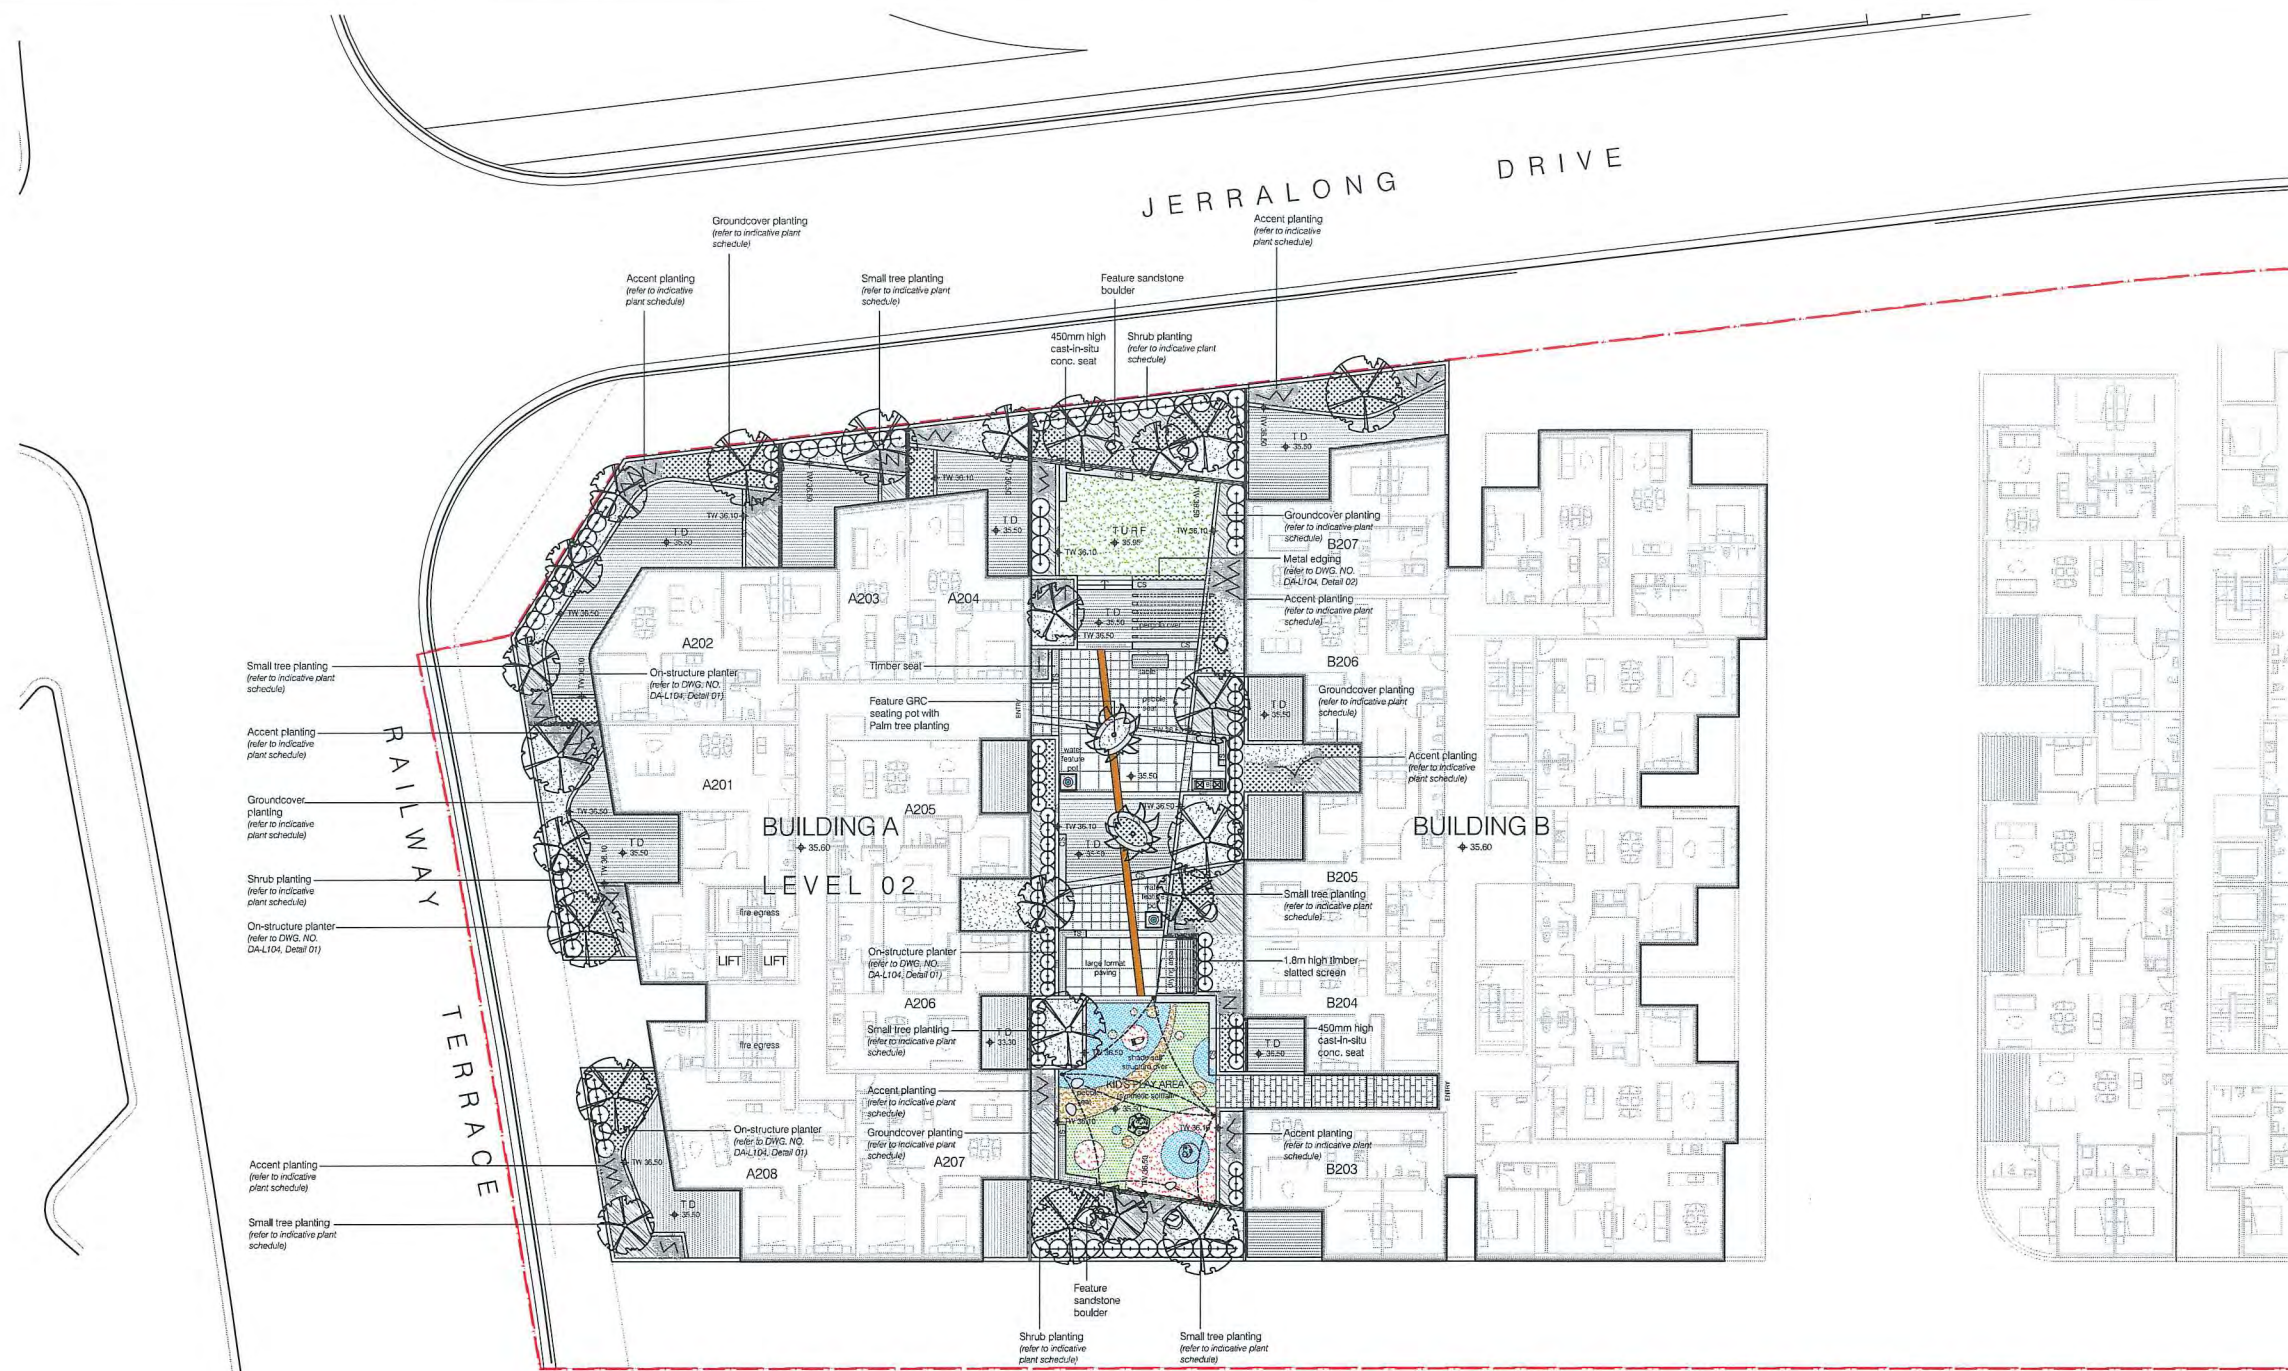

LANDSCAPE CONCEPT PLAN: level 01-building A & B

scale: 1:200

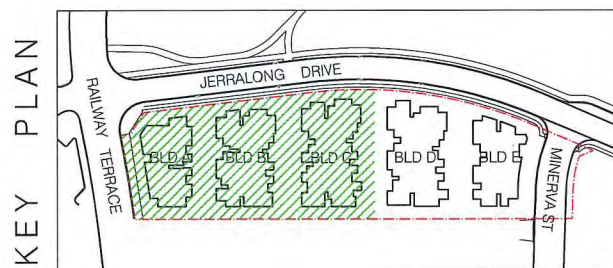

PROPOSED PLANTING & LANDSCAPE ELEMENT PALETTE




LEGEND			
	Proposed street tree planting	(refer to Council's specification)	
	Proposed large canopy tree planting	(refer to indicative plant schedule)	
	Proposed small tree planting	(refer to indicative plant schedule)	
	Proposed Palm tree planting	(refer to indicative plant schedule)	
	Existing trees to be removed		
	Proposed shrub planting	(refer to indicative plant schedule)	
	Proposed groundcover planting	(refer to indicative plant schedule)	
	Proposed accent planting	(refer to indicative plant schedule)	
	Proposed turf area	(refer to indicative plant schedule)	
	Proposed main entry walkway paving to Architect's detail		
	Proposed conc. paving		
	Proposed feature banding		
	Proposed synthetic softfall on outdoor play area		
	Proposed metal edging		
	Proposed timber + steel pergola		
	Proposed on-structure planter		
	Proposed feature sandstone boulders		
	Proposed cast-in-situ conc. seat		
	Proposed timber seat		
	Proposed feature GRC pot with seating		
	Proposed timber deck		
	Proposed pebble seat		
	Proposed elec. BBQ		
	Proposed water feature pot		
	Proposed shade structure over play area		
	Proposed grated drains to Hydraulic eng's detail		
	Design levels		
	Existing levels		
	Site boundary		




209 Railway Terrace, SCHOFIELDS NSW

0 1 2 5 10 20 scale @1:200A1 @1:400A3

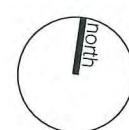

dwg title	scale: 1:200 @a1	revision	date
landscape concept plan:	dwg no.: DA-L107	P client review	02/05/16
level 02-	Client:	A da submission	14/06/16
building A & B	Statewide Planning Pty Ltd	B da amendments	04/04/19

Do not scale off this drawing. Use figured dimensions only. Resolve discrepancies with The Landscape Architect before proceeding. Copyright of this drawing and designs executed remains vested in CANVAS landscape architects. Copyright remains with the Landscape Architects. Reproduction of this document is not permitted without the approval of the Landscape Architect. Contractors to verify site conditions and dimensions

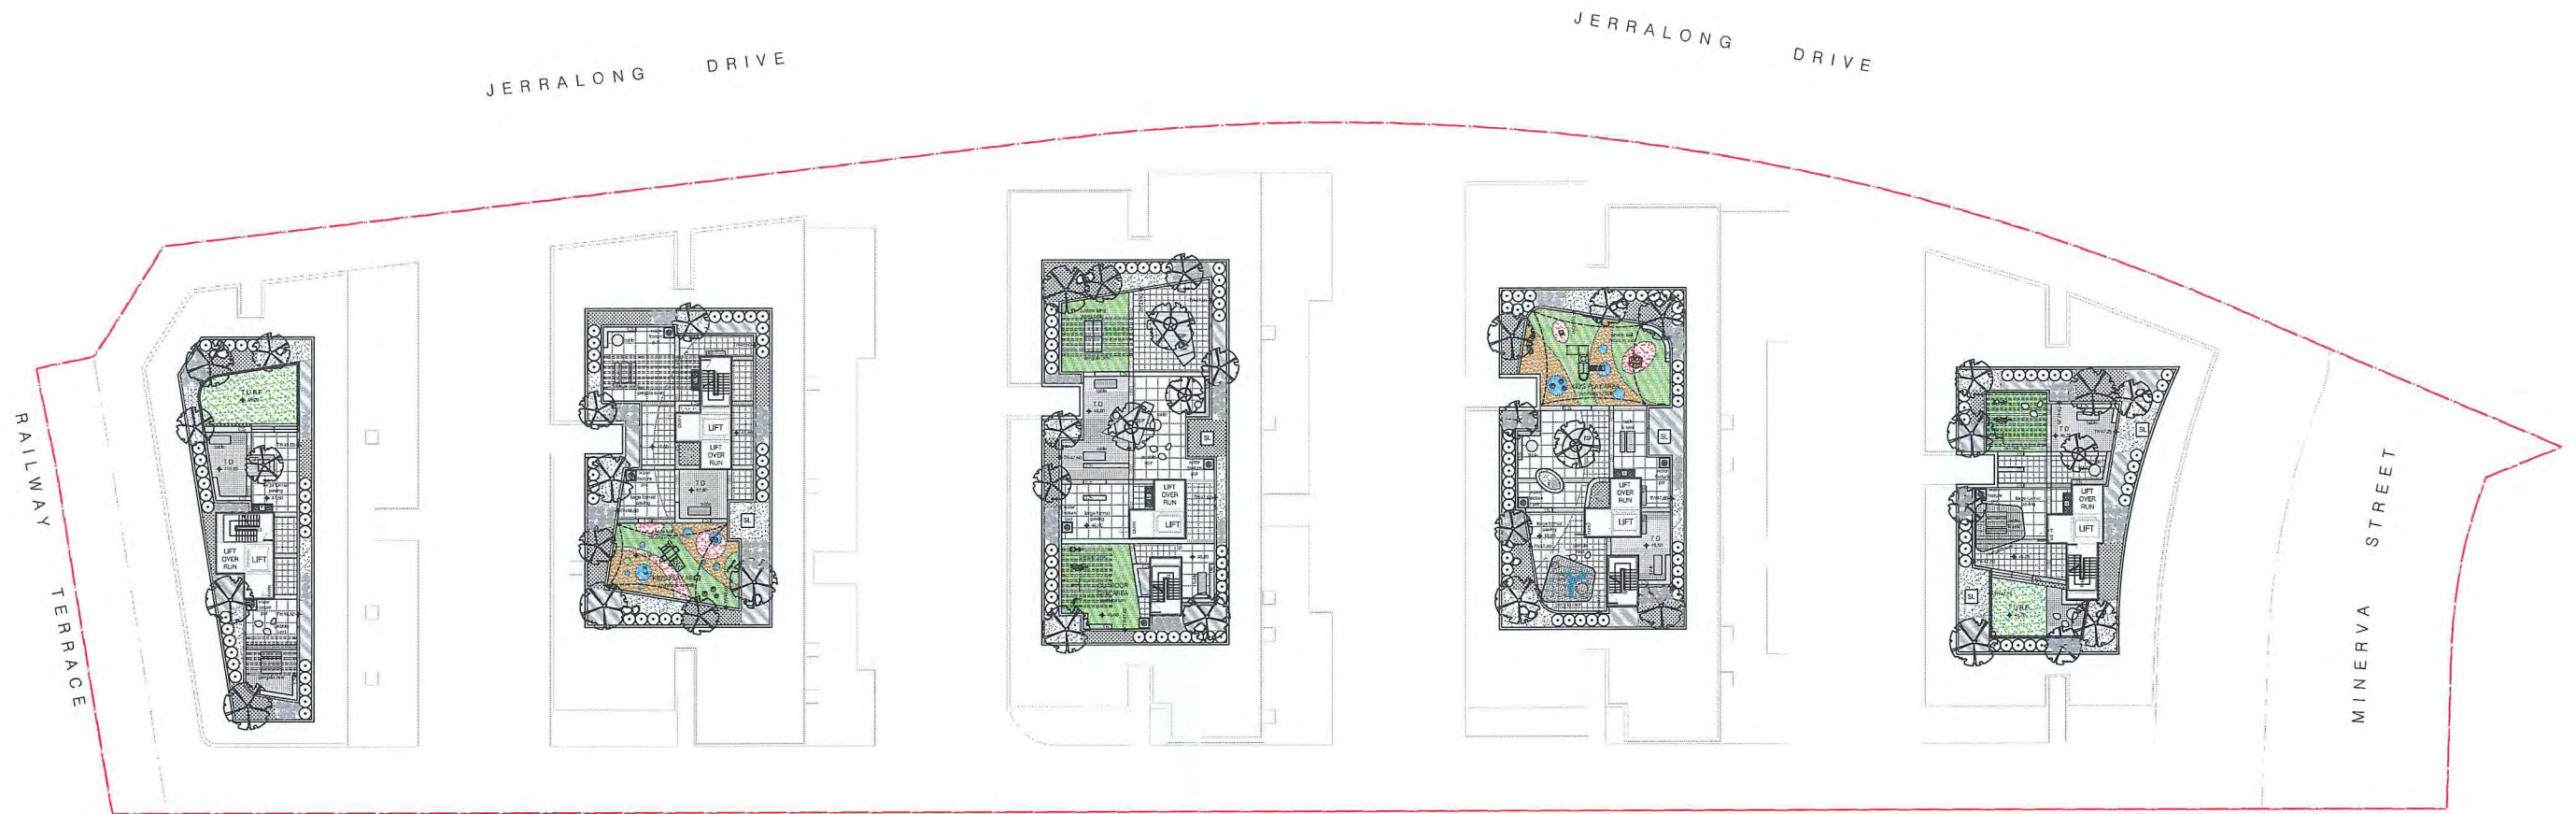

LANDSCAPE GENERAL ARRANGEMENT PLAN: roof terrace

scale: 1:300

LEGEND

	Proposed street tree planting (refer to Council's specification)		Proposed conc. paving		Proposed timber deck
	Proposed large canopy tree planting (refer to indicative plant schedule)		Proposed feature banding		Proposed pebble seat
	Proposed small tree planting (refer to indicative plant schedule)		Proposed synthetic softfall on outdoor play area		Proposed elec. BBQ
	Proposed Palm tree planting (refer to indicative plant schedule)		Proposed metal edging		Proposed water feature pot
	Existing trees to be removed		Proposed timber + steel pergola		Proposed shade structure over play area
	Proposed shrub planting (refer to indicative plant schedule)		Proposed on-structure planter		Proposed grated drains to Hydraulic eng's detail
	Proposed groundcover planting (refer to indicative plant schedule)		Proposed feature sandstone boulders		Design levels
	Proposed accent planting (refer to indicative plant schedule)		Proposed cast-in-situ conc. seat		Existing levels
	Proposed turf area (refer to indicative plant schedule)		Proposed timber seat		Site boundary
	Proposed main entry walkway paving to Architect's detail		Proposed feature GRC pot with seating		

PROPOSED INDICATIVE PLANT SCHEDULE

BOTANICAL NAME	COMMON NAME	POT SIZE	MATURE HEIGHT
TREES & PALM			
<i>Acmena smithii</i>	Lily Pilly	45L	9m
<i>Callistemon viminalis</i>	Weeping Bottlebrush	45L	6m
<i>Corymbia maculata</i>	Spotted Gum	75L	20m
<i>Cupaniopsis anacardioides</i>	Tuckeroo	200L	7m
<i>Elaeocarpus reticulatus</i>	Blue-berry Ash	45L	8m
<i>Eucalyptus crebra</i>	Narrow-leaved ironbar	75L	20m
<i>Eucalyptus punctata</i>	Grey Gum	75L	20m
<i>Eucalyptus 'Summer Red'</i>	Flowering Gum	45L	6m
<i>Eucalyptus tereticornis</i>	Forest Red Gum	75L	20m
<i>Lagotisroemia indica</i>	Crepe Myrtle	45L	6m
<i>Livistona australis</i>	Cabbage Palm Tree	100L	20m
<i>Magnolia gracillima 'Little Gem'</i>	Little Gem Magnolia	45L	5m
<i>Plumaria rubra</i>	Frangipani	45L	6m
<i>Pyrus calleryana 'Chanticleer'</i>	Calleryana Pear	75L	10m
<i>Tristaphosia laurina</i>	Water Gum	45L	8m
<i>Ulmus parvifolia</i>	Chinese Elm	45L	7m
SHRUBS			
<i>Callistemon 'Great Balls of Fire'</i>	Great Balls of Fire Bottlebrush	200mm	1.5m
<i>Callistemon viminalis 'Caplin Cook'</i>	Drawl Bottlebrush	200mm	1.5m
<i>Duranta 'Sheena's Gold'</i>	Golden Dew Drop (Hedge)	300mm	2m
<i>Gardenia augusta 'Florida'</i>	Gardenia Florida	200mm	1.5m
<i>Grevillea 'Robyn Gordon'</i>	Robyn Gordon Grevillea	200mm	1.5m
<i>Phalotheca myoporoides</i>	Wax Flower	200mm	1.5m
<i>Proelia glabra 'Rubens'</i>	Proelia	25L	2m
<i>Rhapis excelsa</i>	Lady Palm	25L	2m
<i>Syzygium australe 'Aussie Southern'</i>	Syzygium 'Aussie Southern	SL	2m
<i>Syzygium australe 'Tiny Trev'</i>	Tiny Trev Lily Pilly	25L	1.5m
<i>Westringia 'Aussie Box'</i>	Westringia	200mm	0.4m

BOTANICAL NAME	COMMON NAME	POT SIZE	MATURE HEIGHT
GROUND COVERS			
<i>Carex appressa</i>	Tall Sedge	200mm	0.75m
<i>Olivia miniata</i>	Kaffir Lily	150mm	0.4m
<i>Croton Codaeum</i>	Croton	200mm	1.2m
<i>Dianella caerulea 'Little Jess'</i>	Flax Lily	150mm	0.4m
<i>Dianella revoluta</i>	Black Anther Flax Lily	150mm	0.8m
<i>Dianella Silver Streak</i>	Silver Streak Flax Lily	150mm	0.4m
<i>Duranta Mini Gold</i>	Dwarf Golden Dew Drop	200mm	0.5m
<i>Liriope muscadi</i>	Lily Turf	150mm	0.3m
<i>Lomandra longifolia 'Katrinus'</i>	Spiry-headed Mat-rush 'Katrinus'	150mm	0.7m
<i>Pennisetum advena 'Rubrum'</i>	Purple Fountain Grass	150mm	1.5m
<i>Pennisetum abopocroites 'cultur'</i>	Black Lea	150mm	0.8m
<i>Philodendron Xanadu</i>	Xanadu	200mm	0.8m
<i>Poa habitudin</i>	Tussock Grass	150mm	0.8m
<i>Scabovola aemula</i>	Fan Flower	300mm	0.3m
<i>Themeda australis</i>	Kangaroo Grass	200mm	0.8m
<i>Tracholopium asminoides 'Tricolor'</i>	Variegated Jasmine	200mm	0.3m
ACCENT PLANTS			
<i>Alpinia caerulea 'Attention form'</i>	Red back australian ginger	200mm	2m
<i>Agave attenuata</i>	Century Plant	200mm	1.5m
<i>Cordyline australis 'Cabernet'</i>	Cordyline Cabernet	200mm	1.5m
<i>Cordyline terminalis 'Tricolor'</i>	Ti Plant	300mm	2m
<i>Doranthus excelsa</i>	Gymea Lily	5L	2m
<i>Dracaena Marginata</i>	Dragon Tree	250mm	2m
<i>Phormium 'Bronze Baby'</i>	Bronze Baby Flax	200mm	0.8m
<i>Sheila ragnae dwarf</i>	Dwarf Bird-of-Paradise	200mm	0.6m
<i>Yucca elephantipes</i>	Yucca	200mm	2m
TURF GRASS			
<i>Stenotaphrum secundatum</i>	Sir Walter Buffalo	N/A	

JERRALONG DRIVE

RAILWAY TERRACE


ADDITIONAL SHEET DWG. NO. DA-L110

LEGEND

- Proposed street tree planting (refer to Council's specification)
- Proposed large canopy tree planting (refer to indicative plant schedule)
- Proposed small tree planting (refer to indicative plant schedule)
- Proposed Palm tree planting (refer to indicative plant schedule)
- Existing trees to be removed
- Proposed shrub planting (refer to indicative plant schedule)
- Proposed groundcover planting (refer to indicative plant schedule)
- Proposed accent planting (refer to indicative plant schedule)
- Proposed turf area (refer to indicative plant schedule)
- Proposed main entry walkway paving to Architect's detail
- Proposed conc. paving
- Proposed feature banding
- Proposed synthetic softfall on outdoor play area
- Proposed metal edging
- Proposed timber + steel pergola
- Proposed on-structure planter
- Proposed feature sandstone boulders
- Proposed cast-in-situ conc. seat
- Proposed timber seat
- Proposed feature GRC pot with seating
- Proposed timber deck
- Proposed pebble seat
- Proposed elec. BBQ
- Proposed water feature pot
- Proposed shade structure over play area
- Proposed grated drains to Hydraulic eng's detail
- Design levels
- Existing levels
- Site boundary

LANDSCAPE CONCEPT PLAN: roof terrace-building A, B & C

scale: 1:200

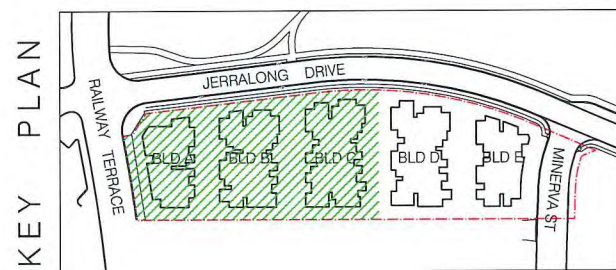

PROPOSED PLANTING & LANDSCAPE ELEMENT PALETTE



209 Railway Terrace, SCHOFIELDS NSW

0 1 2 5 10 20 scale @1:200A1 @1:400A3



dwg title	scale: 1:200 @a1	revision	date
landscape concept plan:	dwg no.: DA-L109	P client review	02/05/16
roof terrace -	Client:	A da submission	14/06/16
building A, B & C	Statewide Planning Pty Ltd	B da amendments	04/04/19

Do not scale off this drawing. Use figured dimensions only. Resolve discrepancies with The Landscape Architect before proceeding. Copyright of this drawing and designs executed remains vested in CANVAS landscape architects. Copyright remains with the Landscape Architects. Reproduction of this document is not permitted without the approval of the Landscape Architect. Contractors to verify site conditions and dimensions

JERRALONG DRIVE

MINERVA STREET


LEGEND

- Proposed street tree planting (refer to Council's specification)
- Proposed large canopy tree planting (refer to indicative plant schedule)
- Proposed small tree planting (refer to indicative plant schedule)
- Proposed Palm tree planting (refer to indicative plant schedule)
- Existing trees to be removed
- Proposed shrub planting (refer to indicative plant schedule)
- Proposed groundcover planting (refer to indicative plant schedule)
- Proposed accent planting (refer to indicative plant schedule)
- Proposed turf area (refer to indicative plant schedule)
- Proposed main entry walkway paving to Architect's detail
- Proposed conc. paving
- Proposed feature banding
- Proposed synthetic softfall on outdoor play area
- Proposed metal edging
- Proposed timber + steel pergola
- Proposed on-structure planter
- Proposed feature sandstone boulders
- Proposed cast-in-situ conc. seat
- Proposed timber seat
- Proposed feature GRC pot with seating
- Proposed timber deck
- Proposed pebble seat
- Proposed elec. BBQ
- Proposed water feature pot
- Proposed shade structure over play area
- Proposed grated drains to Hydraulic eng's detail
- Design levels
- Existing levels
- Site boundary

LANDSCAPE CONCEPT PLAN: roof terrace-building D & E

scale: 1:200

KEY PLAN

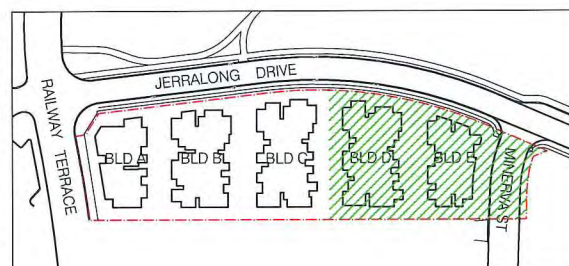

PROPOSED PLANTING & LANDSCAPE ELEMENT PALETTE




209 Railway Terrace, SCHOFIELDS NSW

0 1 2 5 10 20 scale @1:200A1
@1:400A3




dwg title	scale: 1:200 @a1	revision	date
landscape concept plan:	dwg no.: DA-L110	P client review	02/05/16
roof terrace -	Client:	A da submission	14/06/16
building D & E	Statewide Planning Pty Ltd	B da amendments	04/04/19


Do not scale off this drawing. Use figured dimensions only. Resolve discrepancies with The Landscape Architect before proceeding. Copyright of this drawing and designs executed remains vested in CANVAS landscape architects. Copyright remains with the Landscape Architects. Reproduction of this document is not permitted without the approval of the Landscape Architect. Contractors to verify site conditions and dimensions

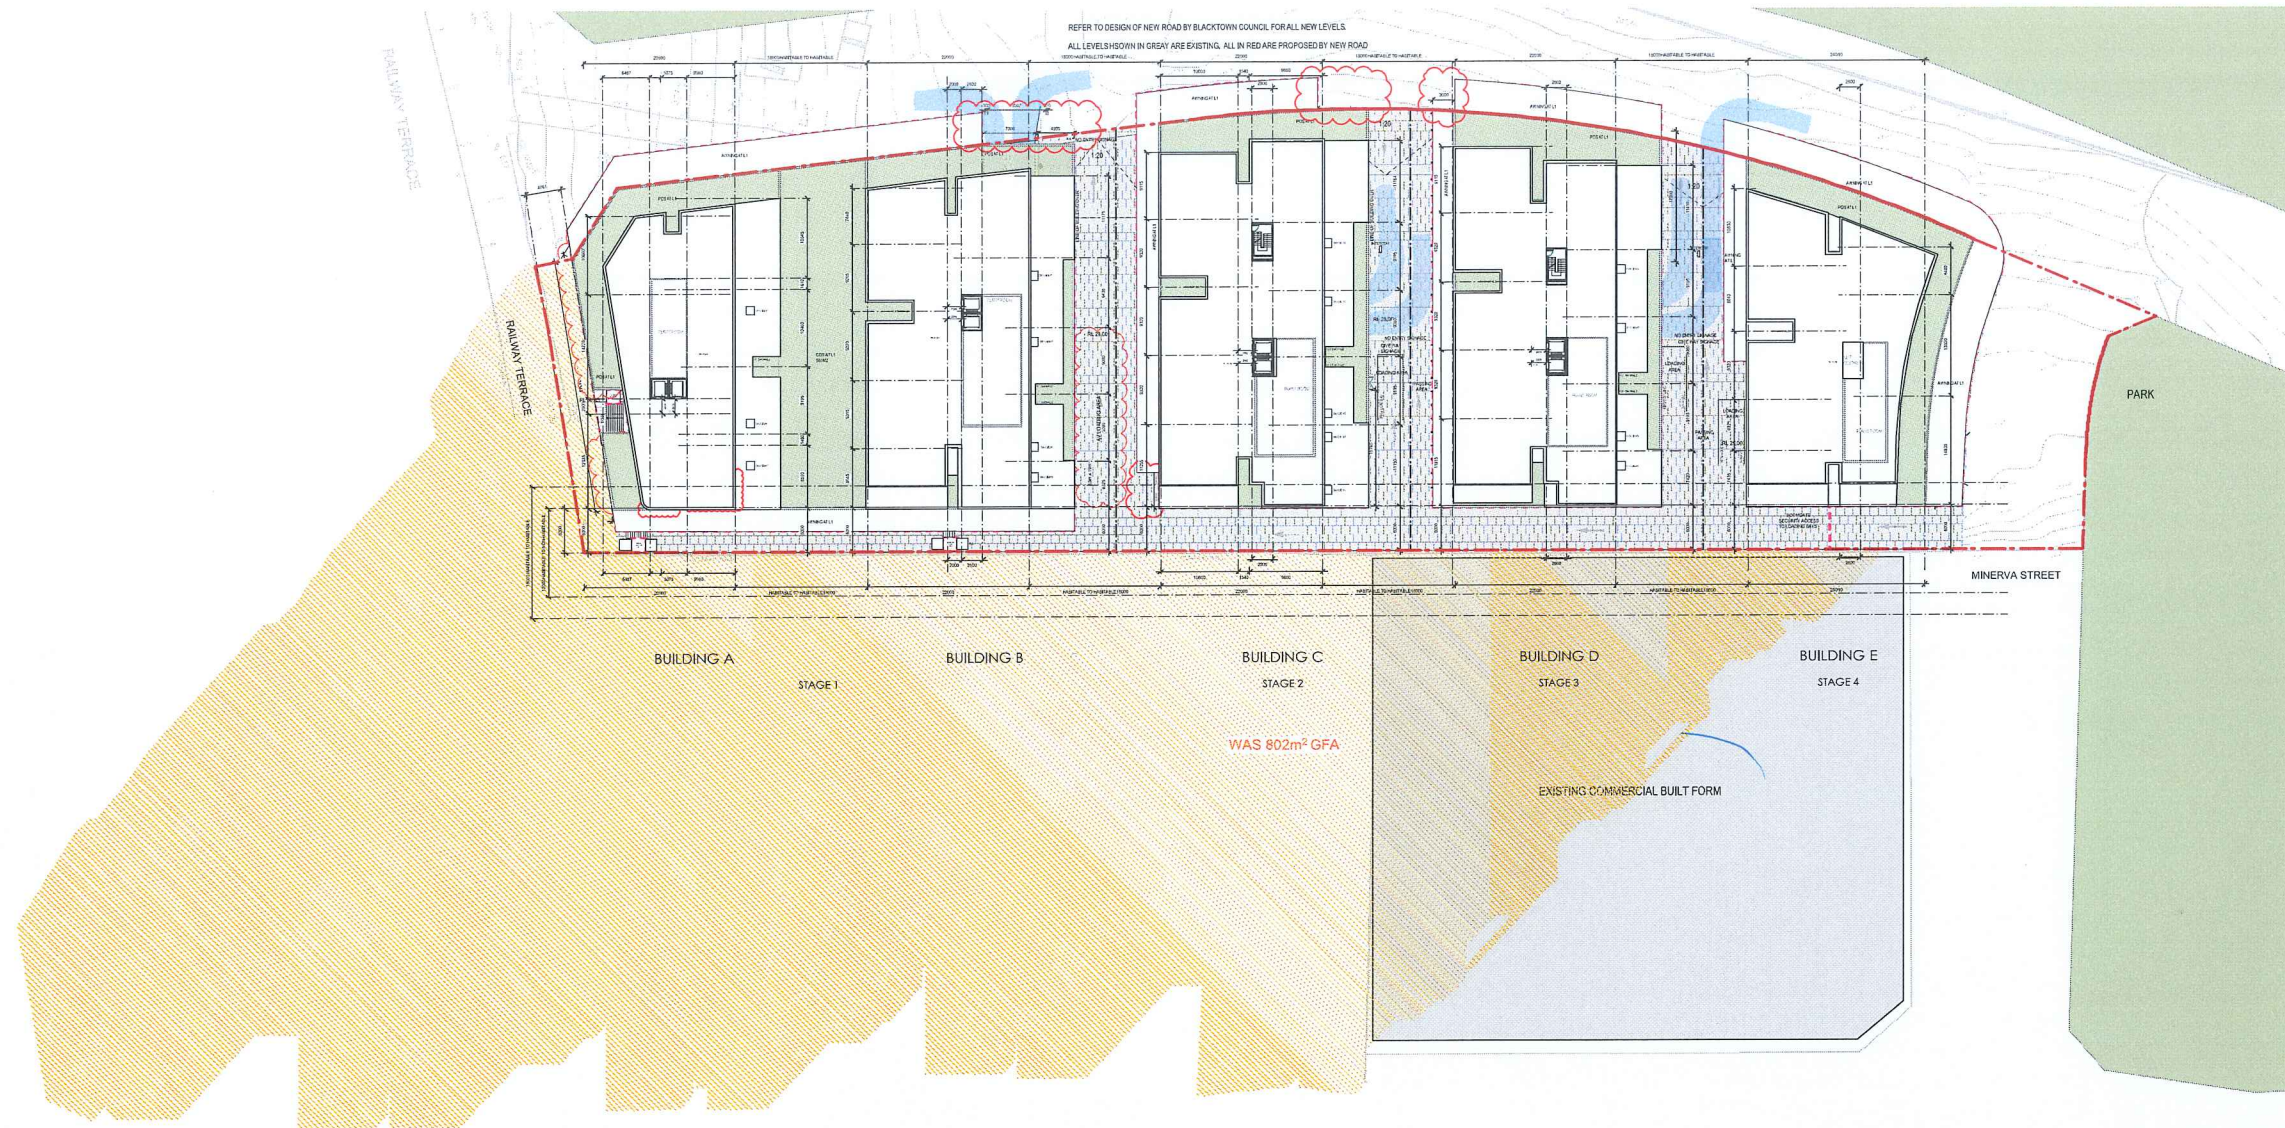

SHADOW CAST 21/06 09:00

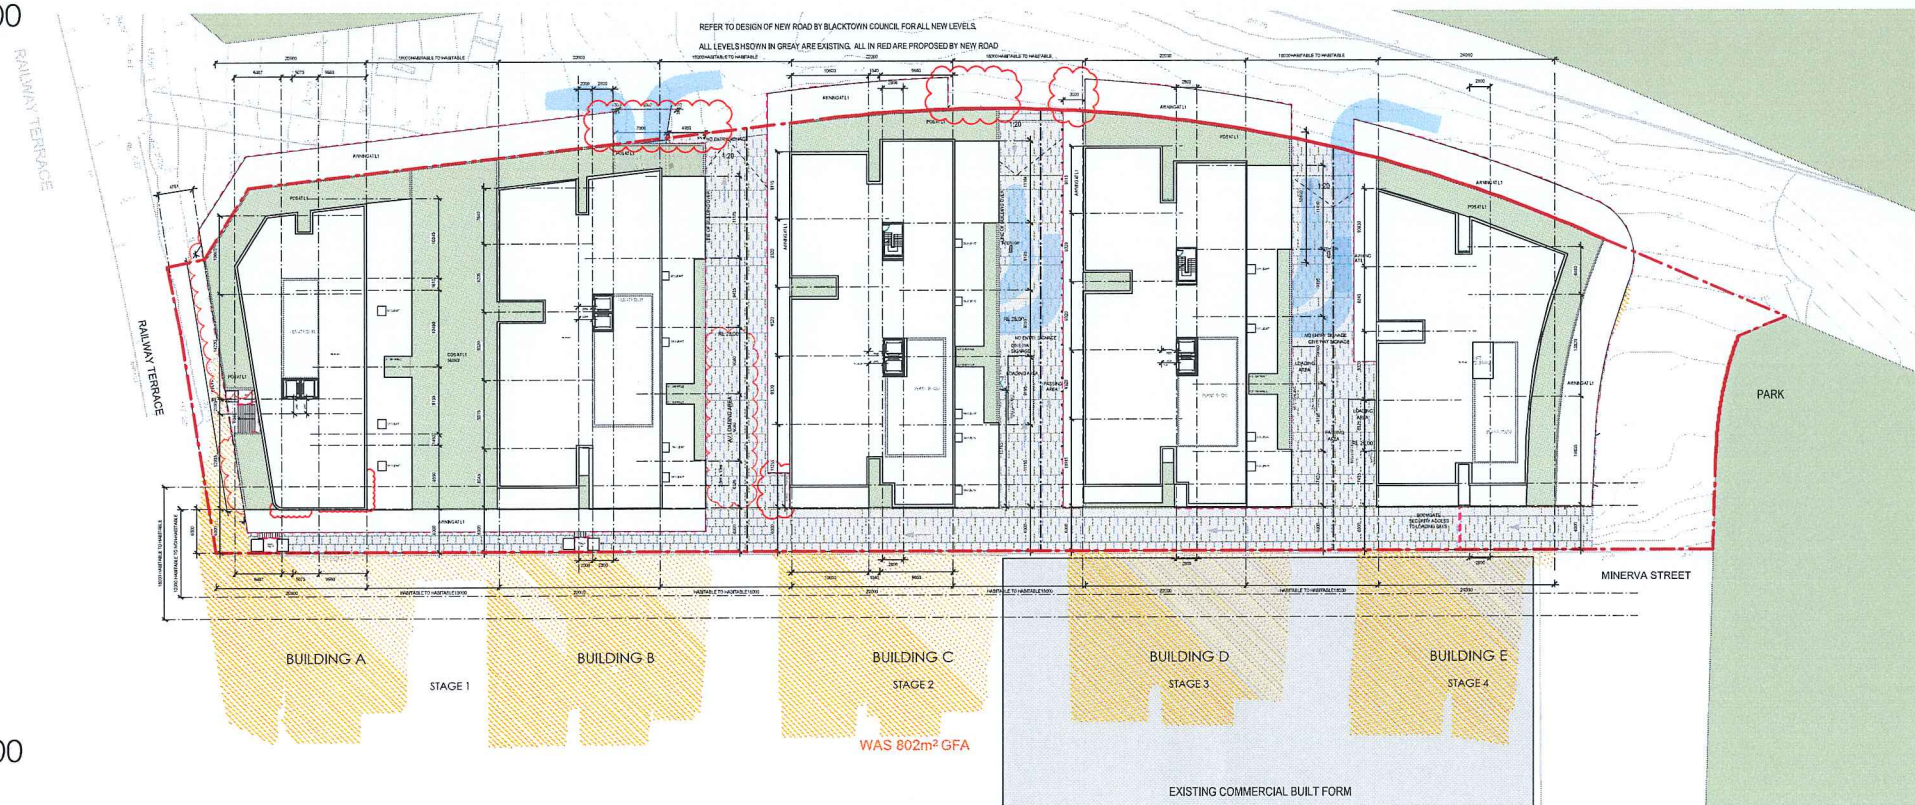

SHADOW CAST 21/06 12:00

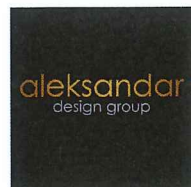

Architect
Aleksandar Design Group
41 Albion Avenue, Paddington NSW 2021
aleksandar.designgroup.com.au
nominated architect: aleksandar jelicic registration no. 7167
© copyright aleksandar design group pty ltd

Client
STATEWIDE PLANNING PTY LTD

Address
209 RAILWAY TERRACE
SCHOFIELDS


Revision
P3 FOR COORDINATION 8/4/16
P2 FOR INFORMATION 24/3/16
P1 FOR INFORMATION 10/3/16

Title
SHADOW DIAGRAM 21/06
09:00, 12:00

Scale @ A1:
1:500
Drawn By
PM
Checked By
AJ

Project No.
15047
Drawing No.
DA 301 P3
Revision

This diagram is prepared for the information of the 'client' by Aleksandar Design Group Pty Ltd. No one other than the 'client' may rely on it and Aleksandar Design Group Pty Ltd does not accept responsibility to any other user. Potential areas of yield are approximate only and subject to site survey, detailed design, Apartment Design Guide compliance, overshadowing, consultant input and council approval.

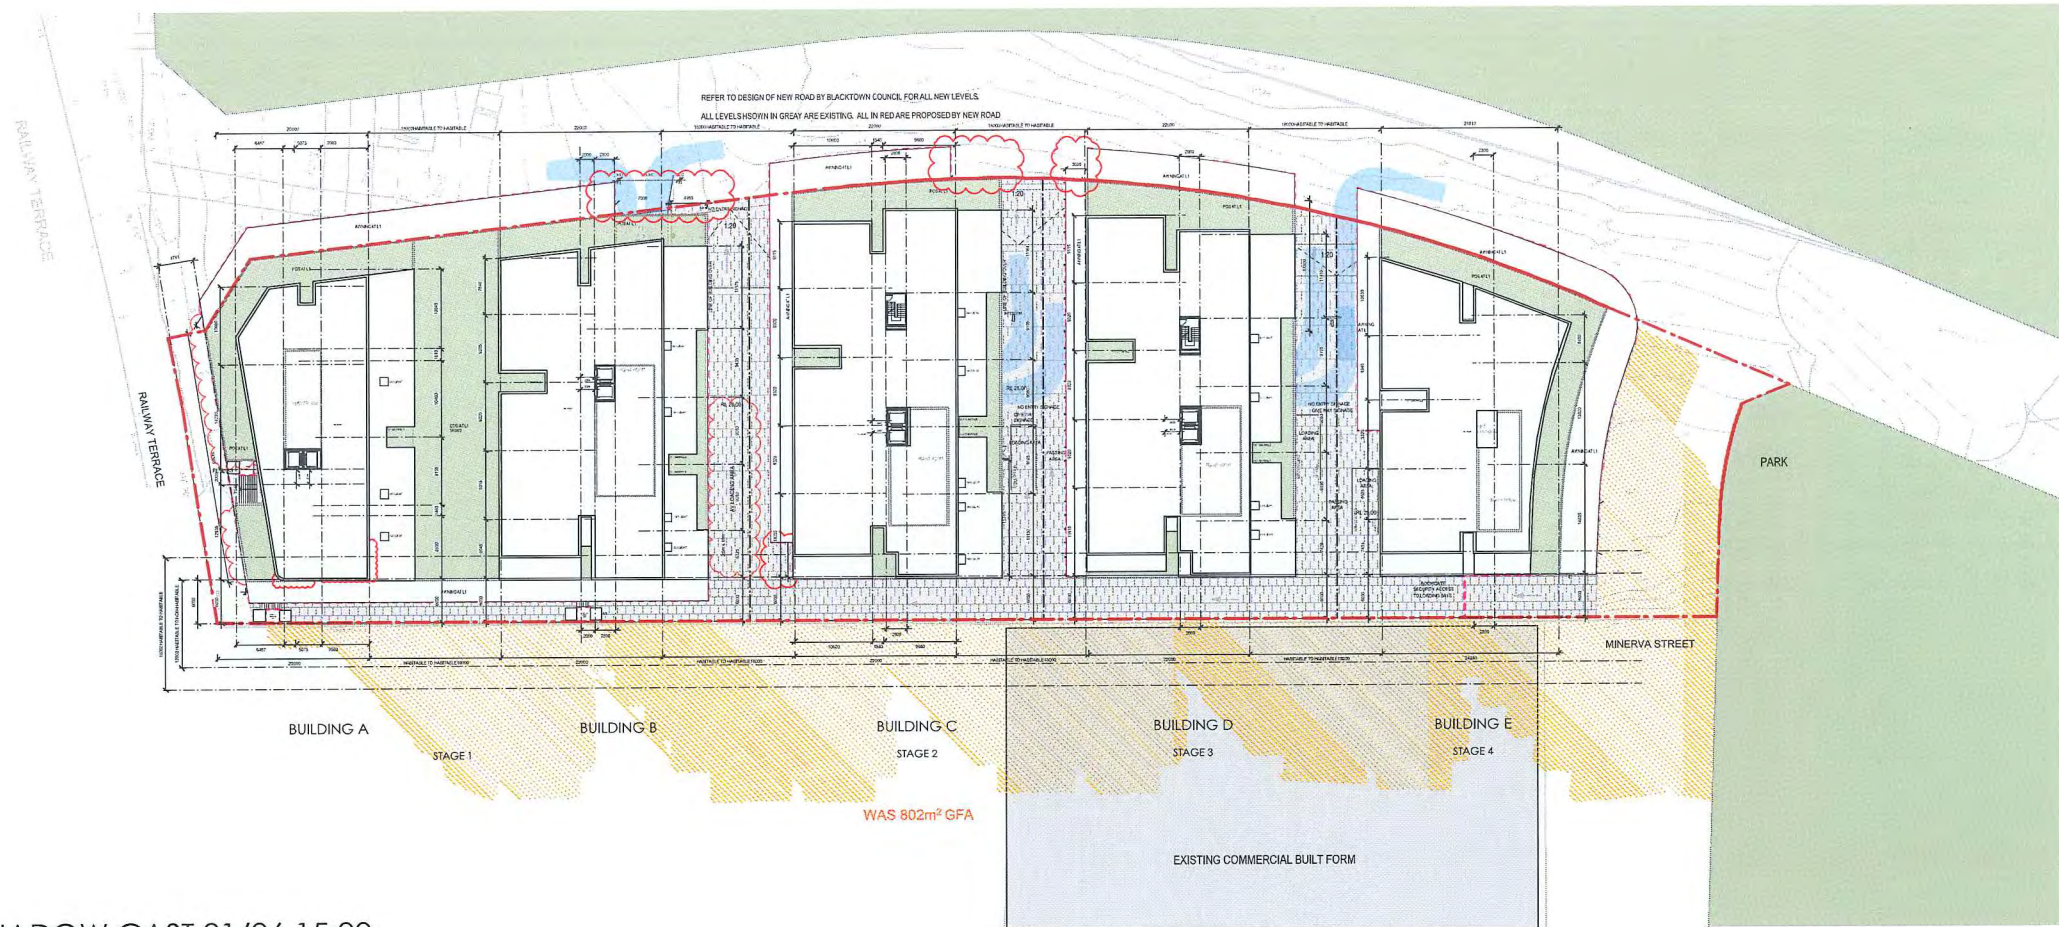

■ SHADOW CAST 21/06 15:00




Architect
Aleksandar Design Group
41 Albion Avenue, Paddington NSW 2021
aleksandar.designgroup.com.au
nominated architect: aleksandar jelić registration no. 7167
© copyright aleksandar design group pty ltd

Client
STATEWIDE PLANNING PTY LTD

Address
209 RAILWAY TERRACE
SCHOFIELDS

Revision		
P3	FOR COORDINATION	8/4/16
P2	FOR INFORMATION	24/3/16
P1	FOR INFORMATION	10/3/16

Title
SHADOW DIAGRAM 21/06
15:00

 

Project No.
15047

AS REDUCED SIZE
Drawing No.
DA 302 P3

Revision
PM
AJ

This diagram is prepared for the information of the 'client' by Aleksandar Design Group Pty Ltd. No one other than the 'client' may rely on it and Aleksandar Design Group Pty Ltd does not accept responsibility to any other user. Potential areas of yield are approximate only and subject to site survey, detailed design, Apartment Design Guide compliance, overshadowing, consultant input and council approval.