

BATHURST AGED CARE
DEVELOPMENT APPLICATION FOR LOT 2-5/DP 1089380, STANLEY STREET, BATHURST NSW



LOCATION PLAN

Sheet List Table		
Sheet Number	Sheet Title	Rev
DA-0001	TITLE SHEET & LOCATION PLAN	C
DA-0100	PERSPECTIVES	B
DA-0200	SURVEY PLAN	A
DA-1100	SITE EXISTING + ANALYSIS	B
DA-1110	PROPOSED SITE PLAN	D
DA-1200	SHADOW DIAGRAM	A
DA-2000	GROUND FLOOR PLAN	D
DA-2001	LEVEL1 FLOOR PLAN	B
DA-2002	ROOF PLAN	C
DA-3000	ELEVATIONS	B
DA-3001	ELEVATIONS	C
DA-3100	SECTIONS	B
DA-8400	EXTERNAL FINISHES SCHEDULE	B

Amendments	
Issue	Description Date
A	PRELIMINARY 11/12/2015
B	PRELIMINARY 17/12/2015
C	DA SUBMISSION 15/01/2016
Landscape	
TAYLOR BRAMMER 218 Oxford St Woolahra NSW 2025 www.taylorbrammer.com.au/	
Tel. 02 9387 8655 dmtaylor@taylorbrammer.com.au	
Cost Consultant	
WILDE AND WOOLLARD Level 1, 915 Pacific Hwy Chatswood NSW 2067 www.wildeandwoollard.com/	
Tel. 02 9411 2777 Mob. 0422 880 982 william@wrsydney.com	
Hydraulic Engineers	
EWWF Level 4, 362 Kent St SYDNEY NSW 2000 www.ewfw.com.au/	
Tel. 02 5732 7896 Mob. 0431 574 899 ewfw@ewfw.com.au	
Civil Engineers	
Henry & Hymas Level 5, 79 Victoria Ave CHATSWOOD NSW 2067 www.henryandhymas.com.au/	
Tel. 02 9417 8400 Mob. 0423 222 338 afancis@hthconsult.com.au	
Planners	
BBC CONSULTING PLANNERS Level 2, 55 Mountain Street BROADWAY NSW 2007 www.bbcplanners.com.au/	
Tel. 02 9211 4099 Fax. 02 9211 2740 bbc.administration@bbcplanners.com.au	
Structure Engineers	
NORTHROP Level 11, 345 George Street SYDNEY NSW 2000 www.northrop.com.au/	
Tel. 02 9241 4188 Mob. 0412 772 839 craig.furness@northrop.com.au	
Elect. + Mech. Engineers	
Wood & Grieve Engineers Level 6, Building 5, 207 Pacific Hwy ST LEONARDS NSW 2065 www.wge.com.au/	
Tel. 02 8484 7000 Mob. 0401 702 351 nicolas.johnson@wge.com.au	
BCA Consultant	
Blackett Maguire + Goldsmith Suite 2.01, 22-38 Mairdian St ULTIMO NSW 2007 www.bmplus.com.au/	
Tel. 02 9211 7777 mob. 0417 247 344 david@bmplus.com.au	
Project Manager	
ALIGN PROJECTS Level 1, 258 Stanmore Rd STANMORE NSW 2048 www.alignprojects.com.au/	
Tel. 0405 565 640 alex@alignprojects.com.au	
Client	
OPAL AGED CARE Level 27, 135 King St SYDNEY NSW 2000 www.opalagedcare.com.au/	
Tel. 02 8241 1000 Fax. 08 8241 1690 communications@opalagedcare.com.au	



Group GSA Pty Ltd ABN 76 002 113 779
Level 7, 80 William St East Sydney NSW
Australia 2011 www.groupgsa.com
T +612 9361 4144 F +612 9332 3458
architecture interior design urban design landscape
nom architect M. Sheldon 3990

Project Title
BATHURST AGED CARE
Stanley St, Bathurst NSW

Drawing Title
**TITLE SHEET & LOCATION
PLAN**
DEVELOPMENT APPLICATION
Scale NTS @A1

Drawing created (date) 16/12/2015

By BP

Plotted and checked by BP

Verified MZ

Approved MZ

Drawing No Issue
15491 - DA-0001 C

Revised by Plot Date
M2uella 29/01/2016

This drawing is the copyright of Group GSA Pty Ltd and may not be altered, reproduced or transmitted in any form or by any means in part or in whole without the written permission of Group GSA Pty Ltd.
All levels and dimensions are to be checked and verified on site prior to the commencement of any work, making of shop drawings or fabrication of components.
Do not scale drawings. Use figured Dimensions.



01 MAIN ENTRY PERSPECTIVE
NTS



02 MAIN ENTRY PERSPECTIVE
NTS



03 WING 4 PERSPECTIVE
NTS



04 REAR BALCONY PERSPECTIVE
NTS



05 WING 1 PERSPECTIVE
NTS

Amendments		Date
Issue	Description	
A	PRELIMINARY	11/12/2015
B	DA SUBMISSION	17/12/2015

Landscape

TAYLOR BRAMMER
218 Oxford St
Woolahra NSW 2025
www.taylorbrammer.com.au/
Tel. 02 9387 8655
dntaylor@taylorbrammer.com.au

Cost Consultant

WILDE AND WOOLLARD
Level 1, 915 Pacific Hwy
Chatswood NSW 2067
www.wildeandwoollard.com/
Tel. 02 9411 2777
Mob. 0422 880 982
william@wvsydney.com

Hydraulic Engineers

EWFW
Level 4, 362 Kent St
SYDNEY NSW 2000
www.ewfw.com.au/
Tel. 02 5732 7896
Mob. 0431 574 899
ewfw@ewfw.com.au

Civil Engineers

Henry & Hymas
Level 5, 79 Victoria Ave
CHATSWOOD NSW 2067
www.henryandhymas.com.au/
Tel. 02 9417 8400
Mob. 0423 222 338
afancis@hiconsult.com.au

Planners

BBC CONSULTING PLANNERS
Level 2, 55 Mountain Street
BROADWAY NSW 2007
www.bbcplanners.com.au/
Tel. 02 9211 4099
Fax. 02 9211 2740
bbc.administration@bbcplanners.com.au

Structure Engineers

NORTHROP
Level 11, 345 George Street
SYDNEY NSW 2000
www.northrop.com.au/
Tel. 02 9241 4188
Mob. 0412 772 839
craig.furness@northrop.com.au

Elect. & Mech. Engineers

Wood & Grieve Engineers
Level 6, Building 5, 207 Pacific Hwy
ST LEONARDS NSW 2055
www.wge.com.au/
Tel. 02 8484 7000
Mob. 0401 702 351
nicolas.johnson@wge.com.au

BCA Consultant

Blackett Maguire + Goldsmith
Suite 2.01, 22-38 Mountian St
ULTIMO NSW 2007
www.bmplus.com.au/
Tel. 02 9211 7777
mob. 0417 247 344
david@bmplus.com.au

Project Manager

ALIGN PROJECTS
Level 1, 258 Stanmore Rd
STANMORE NSW 2048
www.alignprojects.com.au/
Tel. 0405 565 640
alex@alignprojects.com.au

Client

OPAL AGED CARE
Level 27, 135 King St
SYDNEY NSW 2000
www.opalagedcare.com.au/
Tel. 02 8241 1000
Fax. 08 8241 1690
communications@opalagedcare.com.au



GROUP GSA

Group GSA Pty Ltd ABN 76 002 113 779
Level 7, 80 William St East Sydney NSW
Australia 2011 www.groupgsa.com

T +612 9361 4144 F +612 9332 3458

architecture interior design urban design landscape
nom architect M. Sheldon 3990

Project Title

BATHURST AGED CARE
Stanley St, Bathurst NSW

Drawing Title

PERSPECTIVES

-

DEVELOPMENT APPLICATION

Scale NTS @A1

Drawing created (date) 17/12/2015

By MZ

Plotted and checked by MZ

Verified MZ

Approved MZ

Drawing No Issue


15491 - DA-0100 B

Revised by Plot Date


MZwela 28/01/2016


This drawing is the copyright of Group GSA Pty Ltd and may not be altered, reproduced or transmitted in any form or by any means in part or in whole without the written permission of Group GSA Pty Ltd. All levels and dimensions are to be checked and verified on site prior to the commencement of any work, making of shop drawings or fabrication of components. Do not scale drawings. Use figured Dimensions.



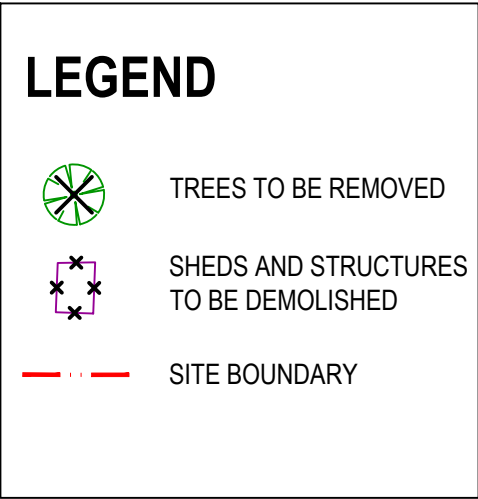

This drawing is the copyright of Group GSA Pty Ltd and may not be altered, reproduced or transmitted in any form or by any means in part or in whole without the written permission of Group GSA Pty Ltd.
All levels and dimensions are to be checked and verified on site prior to the commencement of any work, making of shop drawings or fabrication of components.
Do not scale drawings. Use figured Dimensions.

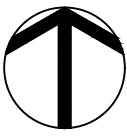

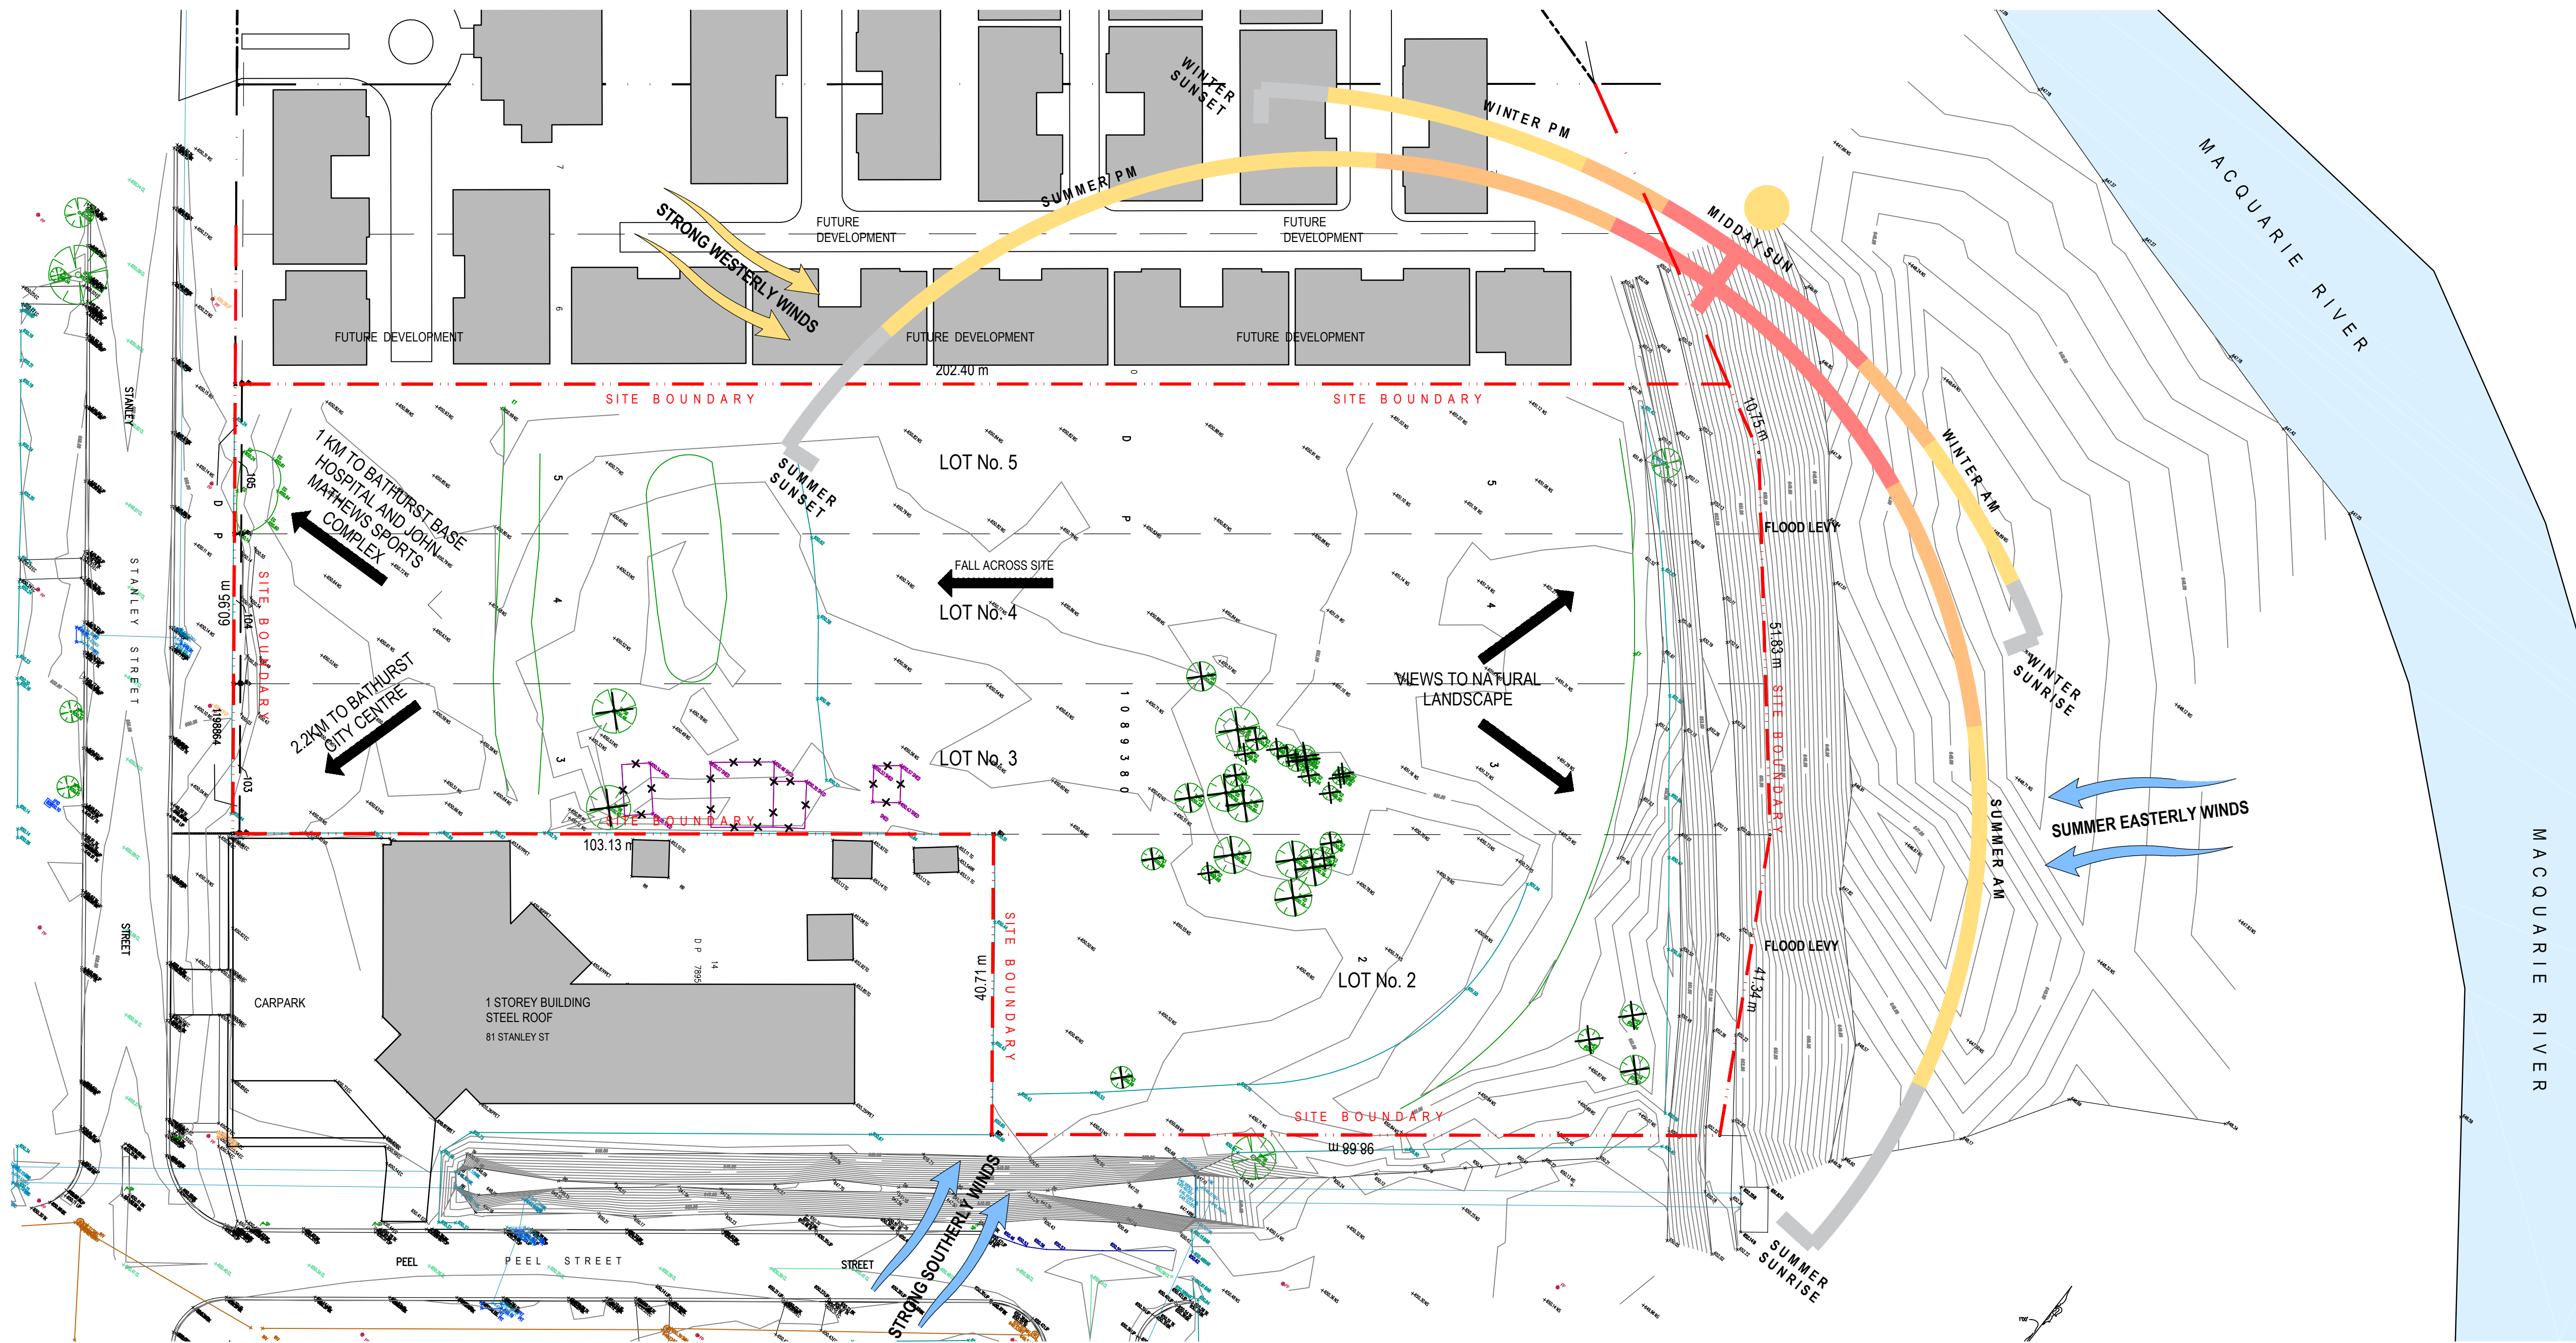

01 SITE PLAN
1:500 @ A1

- LEGEND**
- TREES TO BE REMOVED
 - SHEDS AND STRUCTURES TO BE DEMOLISHED
 - SITE BOUNDARY

Amendments	Date
Issue Description	
A DA SUBMISSION	17/12/2015

Landscape

TAYLOR BRAMMER
218 Oxford St
Woolahra NSW 2025
www.taylorbrammer.com.au/
Cost Consultant

WILDE AND WOOLLARD
Level 1, 915 Pacific Hwy
Chatswood NSW 2067
www.wildeandwoollard.com/
Hydraulic Engineers

EWFW
Level 4, 362 Kent St
SYDNEY NSW 2000
www.ewfw.com.au/
Civil Engineers

Henry & Hymas
Level 5, 79 Victoria Ave
CHATSWOOD NSW 2067
www.henryandhymas.com.au/
Planners

BBC CONSULTING PLANNERS
Level 2, 55 Mountain Street
BROADWAY NSW 2007
www.bbcplanners.com.au/
Structure Engineers

NORTHROP
Level 11, 345 George Street
SYDNEY NSW 2000
www.northrop.com.au/
Elect. & Mech. Engineers

Wood & Grieve Engineers
Level 6, Building 5, 207 Pacific Hwy
ST LEONARDS NSW 2065
www.wge.com.au/
BCA Consultant

Blackett Maguire + Goldsmith
Suite 2.01, 22-38 Mountain St
ULTIMO NSW 2007
www.bmplus.com.au/
Project Manager

ALIGN PROJECTS
Level 1, 258 Stanmore Rd
STANMORE NSW 2048
www.alignprojects.com.au/
Client

OPAL AGED CARE
Level 27, 135 King St
SYDNEY NSW 2000
www.opalagedcare.com.au/
Client

Opal specialist aged care

GROUP GSA
Group GSA Pty Ltd ABN 76 002 113 779
Level 7, 80 William St East Sydney NSW
Australia 2011 www.groupgsa.com
T +612 9361 4144 F +612 9332 3458
architecture interior design urban design landscape
nom architect M. Sheldon 3990

BATHURST AGED CARE
Stanley St, Bathurst NSW

SITE EXISTING + ANALYSIS

DEVELOPMENT APPLICATION
Scale 1:500 @ A1

Drawing created (date) 17/12/2015

By BP

Plotted and checked by BP

Verified MZ

Approved MZ




Drawing No Issue

15491 - DA-1100 A

Revised by Plot Date

MZuvels 28/01/2016

This drawing is the copyright of Group GSA Pty Ltd and may not be altered, reproduced or transmitted in any form or by any means in part or in whole without the written permission of Group GSA Pty Ltd. All levels and dimensions are to be checked and verified on site prior to the commencement of any work, making of shop drawings or fabrication of components. Do not scale drawings. Use figured Dimensions.

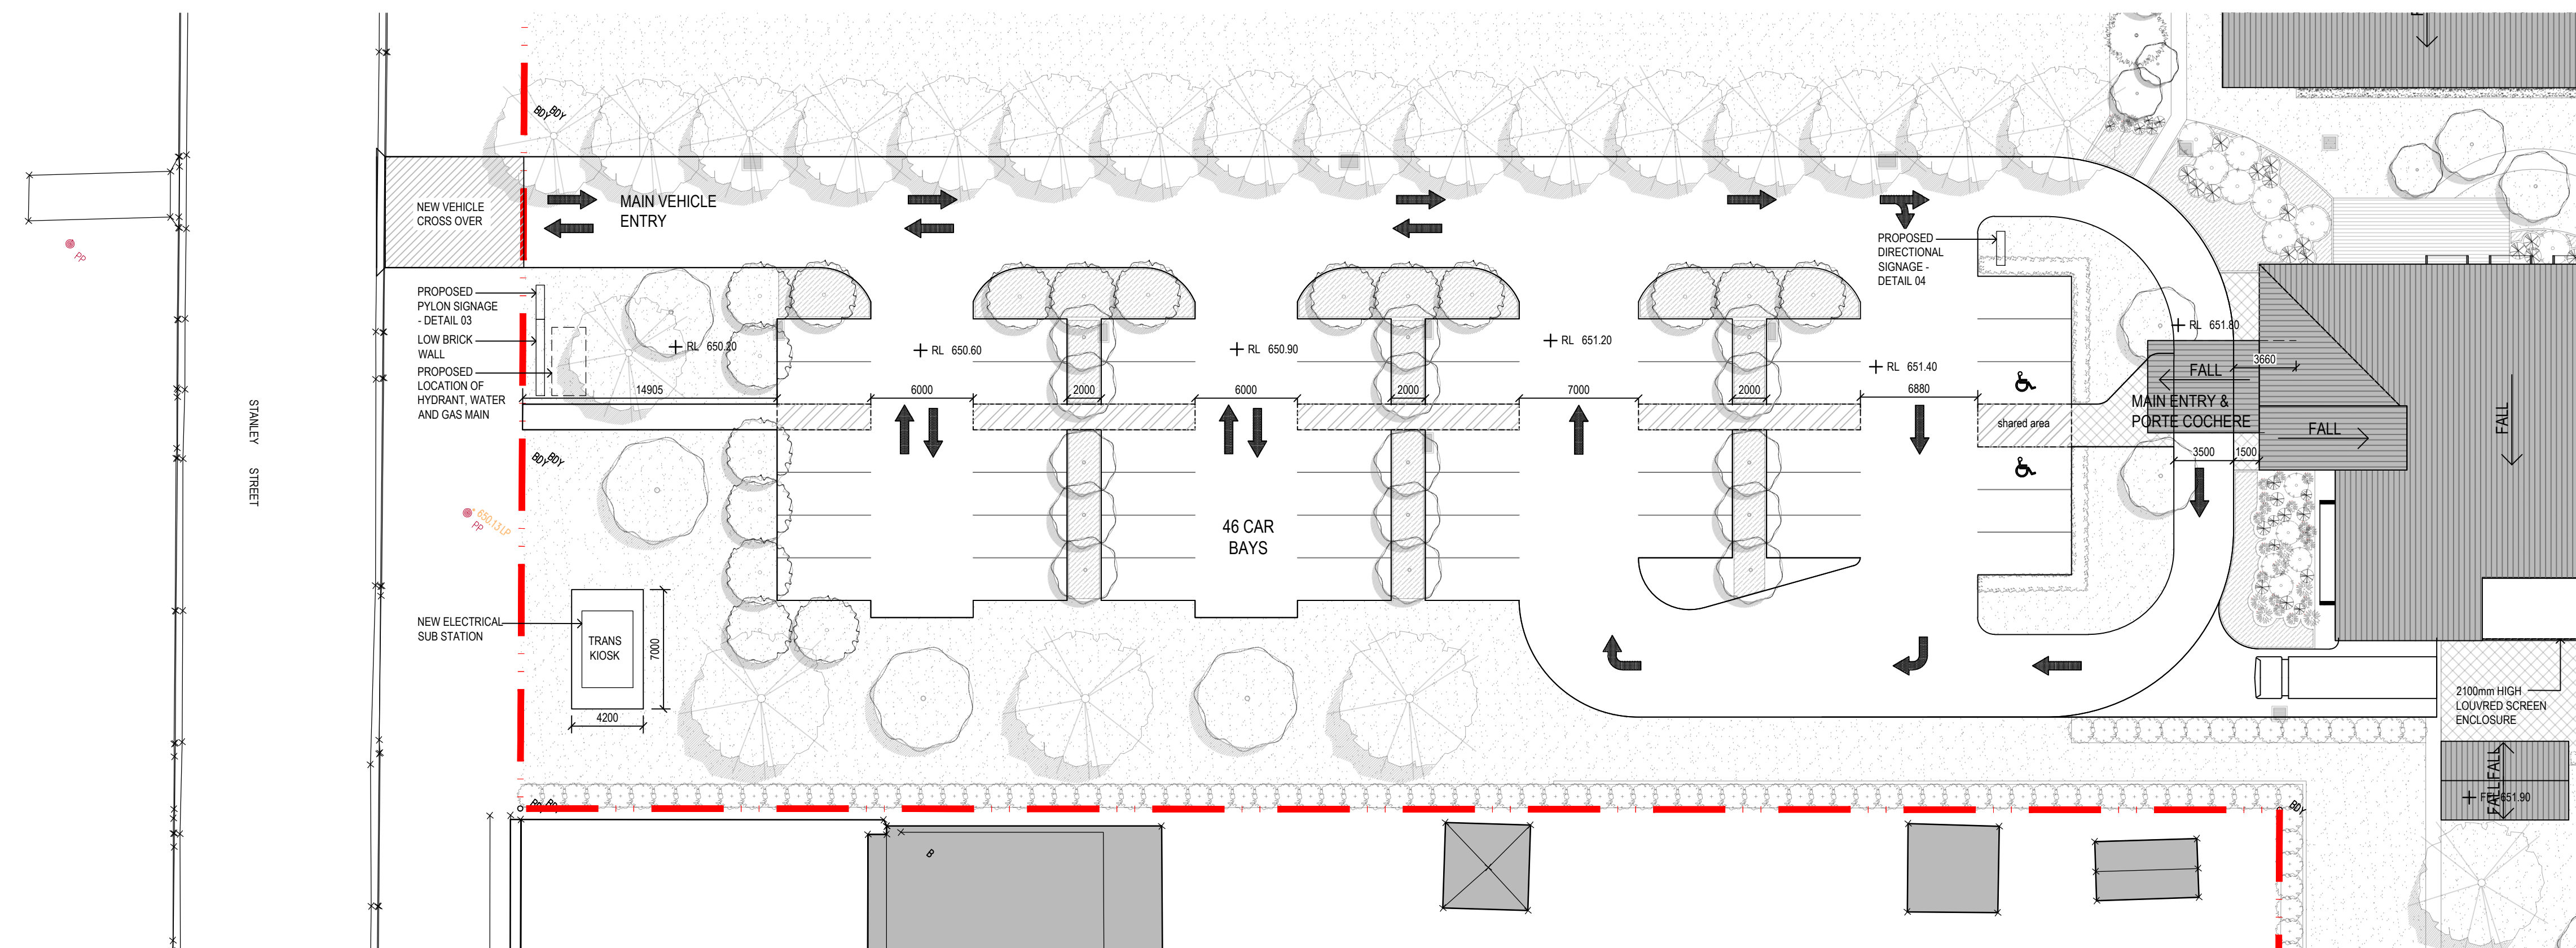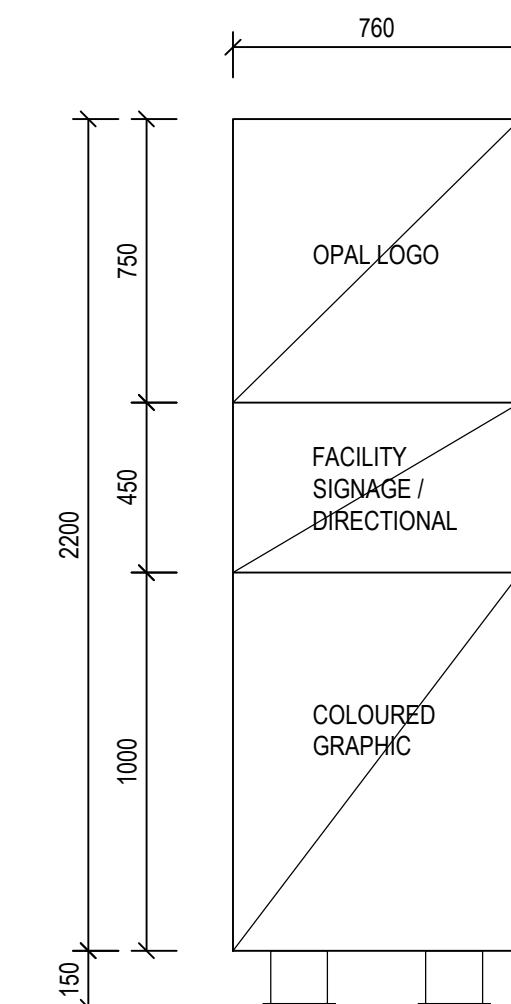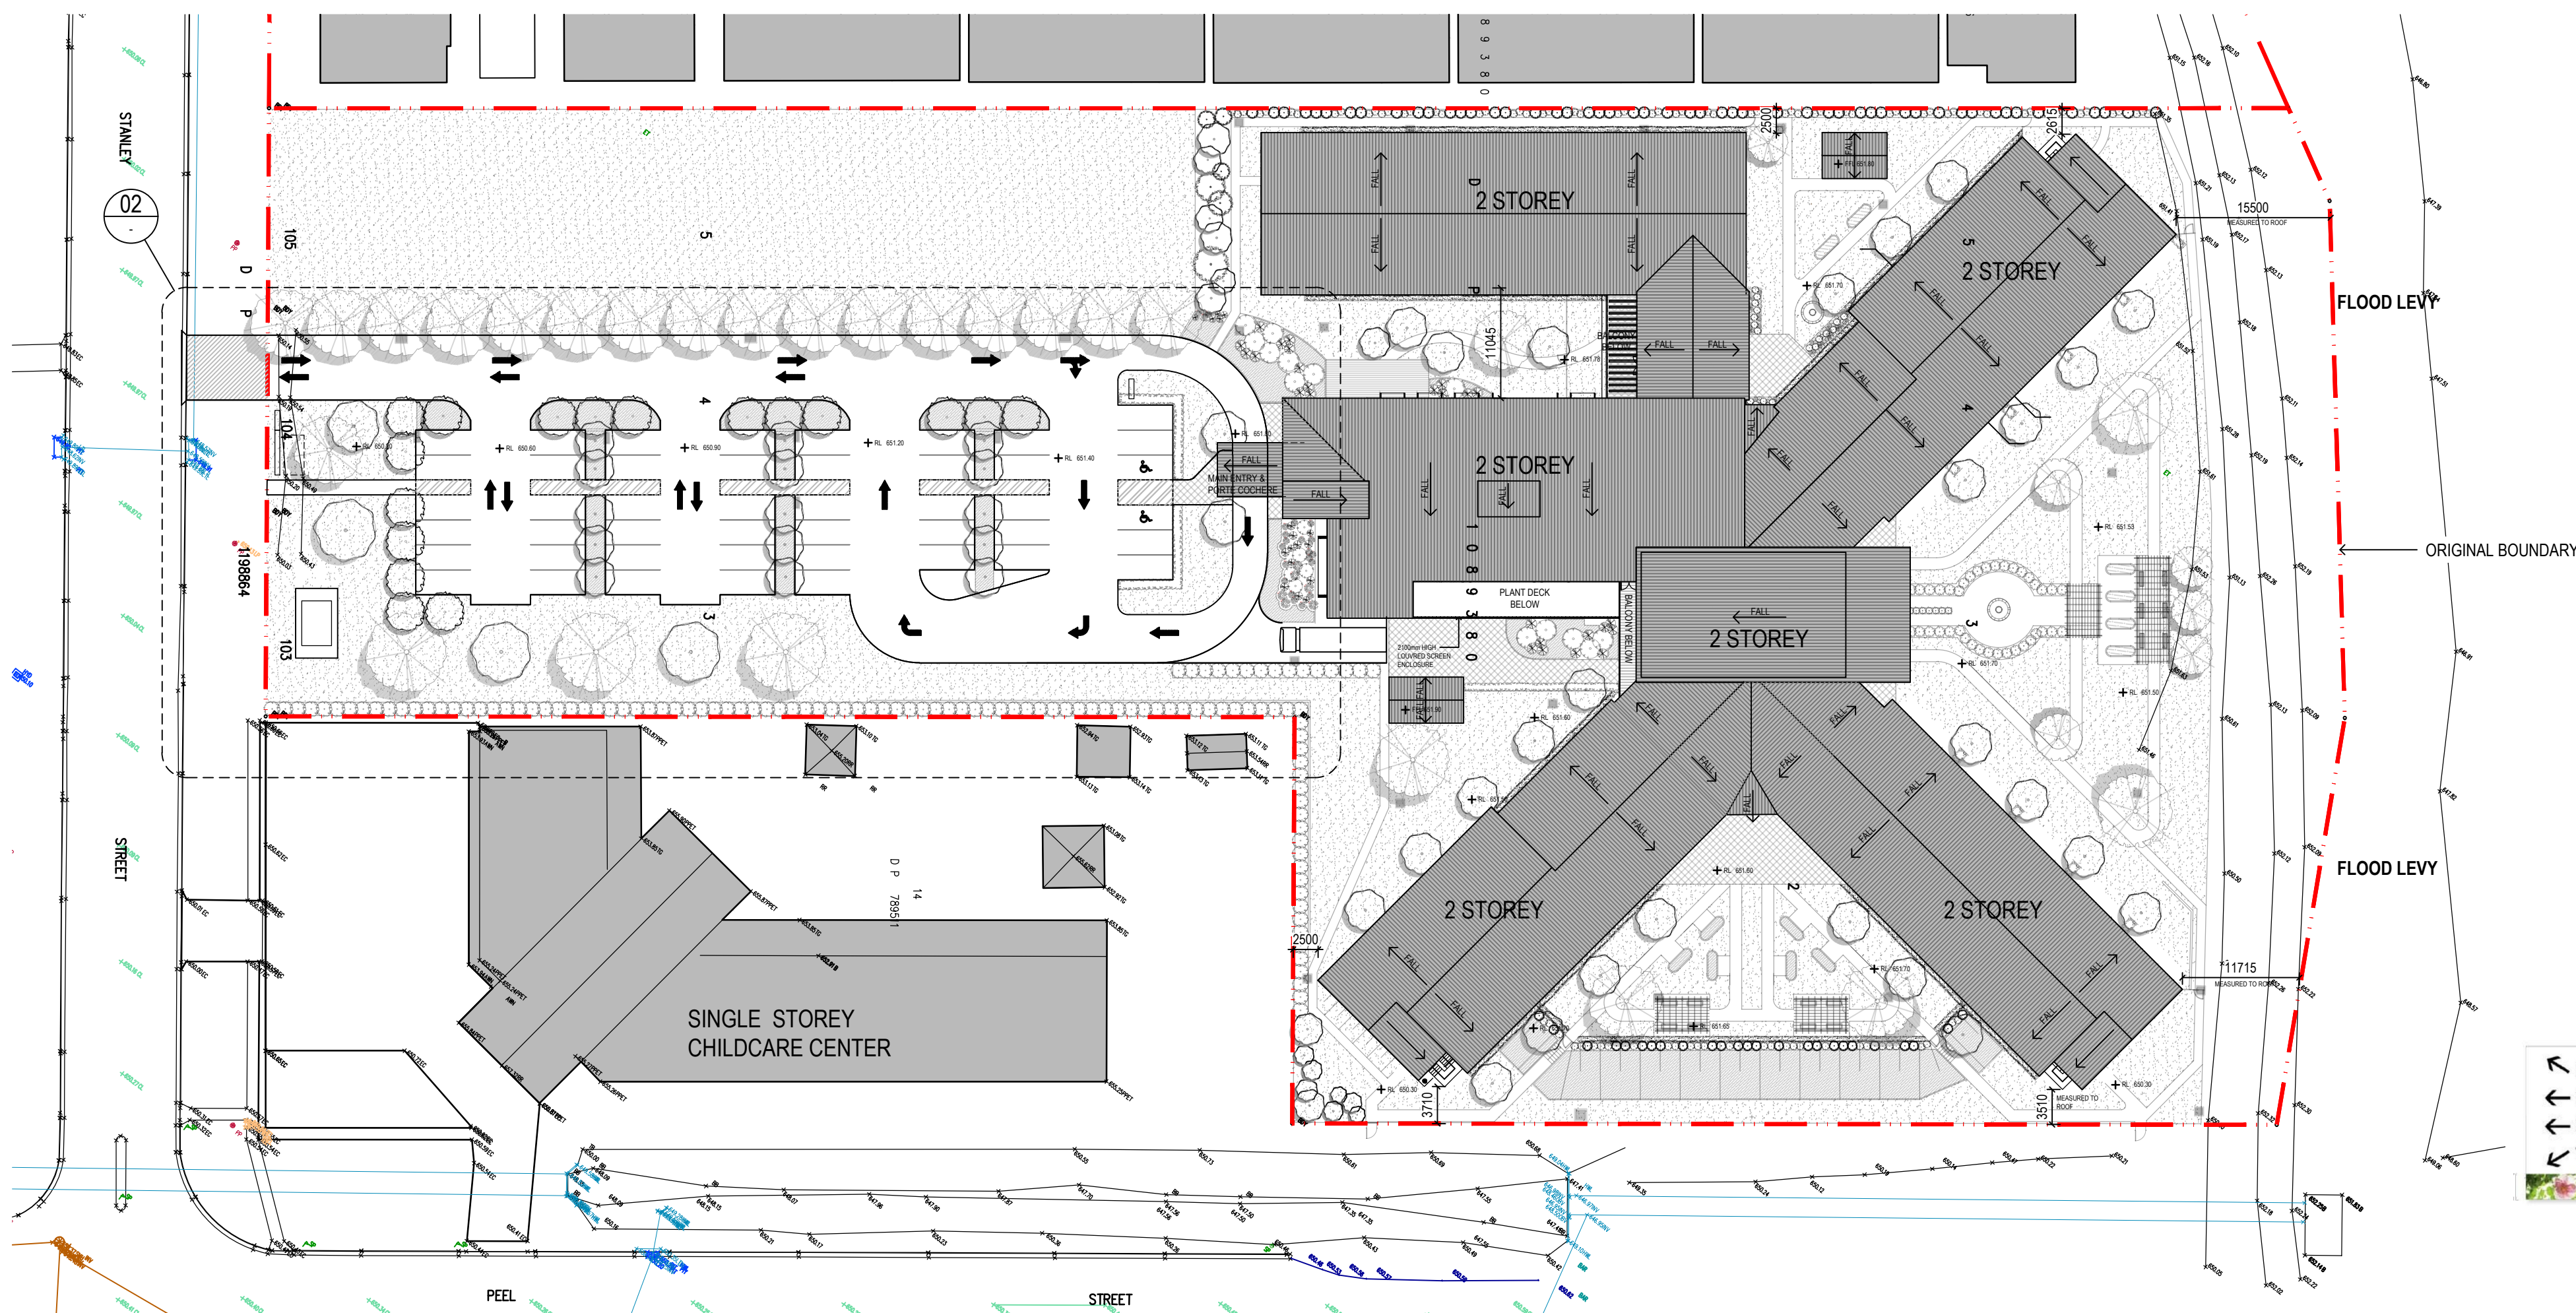

Amendments	Issue	Description	Date
A	PRELIMINARY		08/12/2015
B	REVISED BOUNDARY		15/12/2015
C	PRELIMINARY		17/12/2015
D	DA SUBMISSION		15/01/2016

Landscape

TAYLOR BRAMMER
218 Oxford St
Woolahra NSW 2025
www.taylorbrammer.com.au/
Cost Consultant

WILDE AND WOOLLARD
Level 1, 915 Pacific Hwy
Chatswood NSW 2067
www.wildeandwoollard.com/
Hydraulic Engineers

EWFW
Level 4, 362 Kent St
SYDNEY NSW 2000
www.ewfw.com.au/
Civil Engineers

Henry & Hymas
Level 5, 79 Victoria Ave
CHATSWOOD NSW 2067
www.henryandhymas.com.au/
Planners

BBC CONSULTING PLANNERS
Level 2, 55 Mountain Street
BROADWAY NSW 2007
www.bbcplanners.com.au/
Structure Engineers

NORTHROP
Level 11, 345 George Street
SYDNEY NSW 2000
www.northrop.com.au/
Elect. & Mech. Engineers

Wood & Grieve Engineers
Level 6, Building 5, 207 Pacific Hwy
ST LEONARDS NSW 2055
www.wge.com.au/
BCA Consultant

Blackett Maguire & Goldsmith
Suite 2/11, 22-38 Mountain St
ULTIMO NSW 2007
www.bmplus.com.au/
Project Manager

ALIGN PROJECTS
Level 1, 258 Stanmore Rd
STANMORE NSW 2048
www.alignprojects.com.au/
Client

OPAL AGED CARE
Level 27, 135 King St
SYDNEY NSW 2000
www.opalagedcare.com.au/
Client

GROUP GSA
Group GSA Pty Ltd ABN 76 002 113 779
Level 7, 80 William St East Sydney NSW
Australia 2011 www.groupgsa.com
T +612 9361 4144 F +612 9332 3458
architecture interior design urban design landscape
nom architect M. Sheldon 3990

Project Title
BATHURST AGED CARE
Stanley St, Bathurst NSW

Drawing Title
PROPOSED SITE PLAN


DEVELOPMENT APPLICATION
Scale AS SHOWN @ A1

Drawing created (date) XX/12/2015
By BP
Plotted and checked by BP
Verified MZ
Approved MZ


Drawing No 15491 - DA-1110
Issue D
Revised by Plot Date
M2uvela 29/01/2016

This drawing is the copyright of Group GSA Pty Ltd and may not be altered, reproduced or transmitted in any form or by any means in part or in whole without the written permission of Group GSA Pty Ltd. All levels and dimensions are to be checked and verified on site prior to the commencement of any work, making of shop drawings or fabrication of components. Do not scale drawings. Use figured Dimensions.




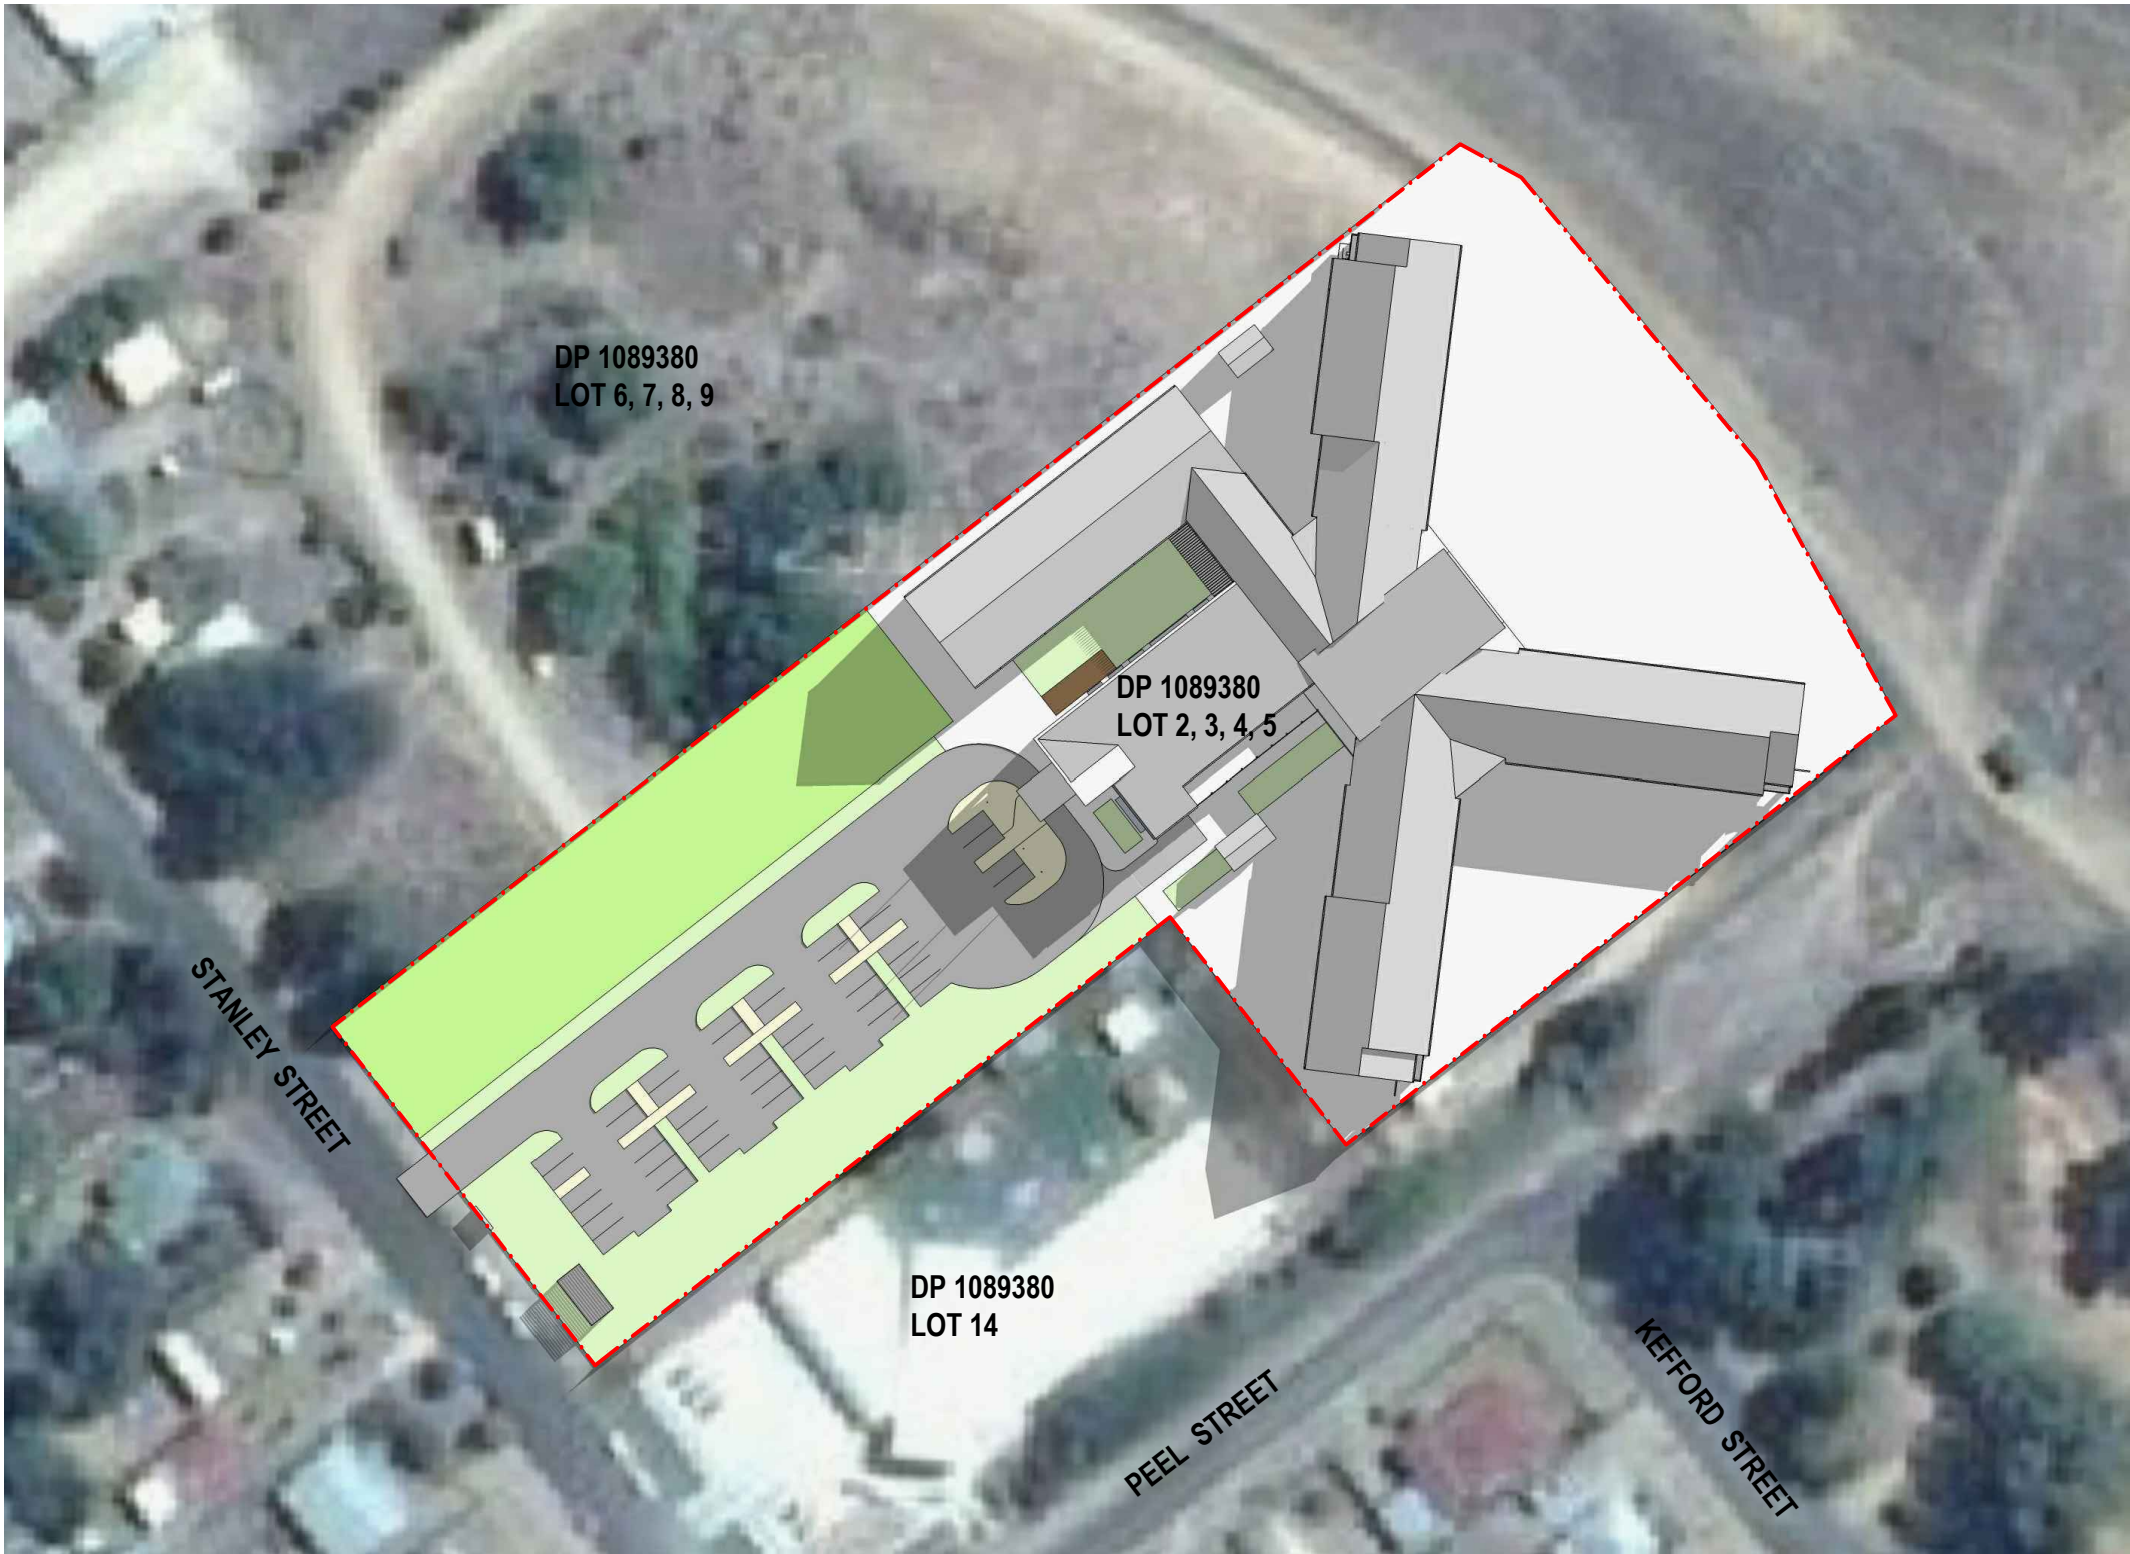

01 21 JUNE - 0900
NTS

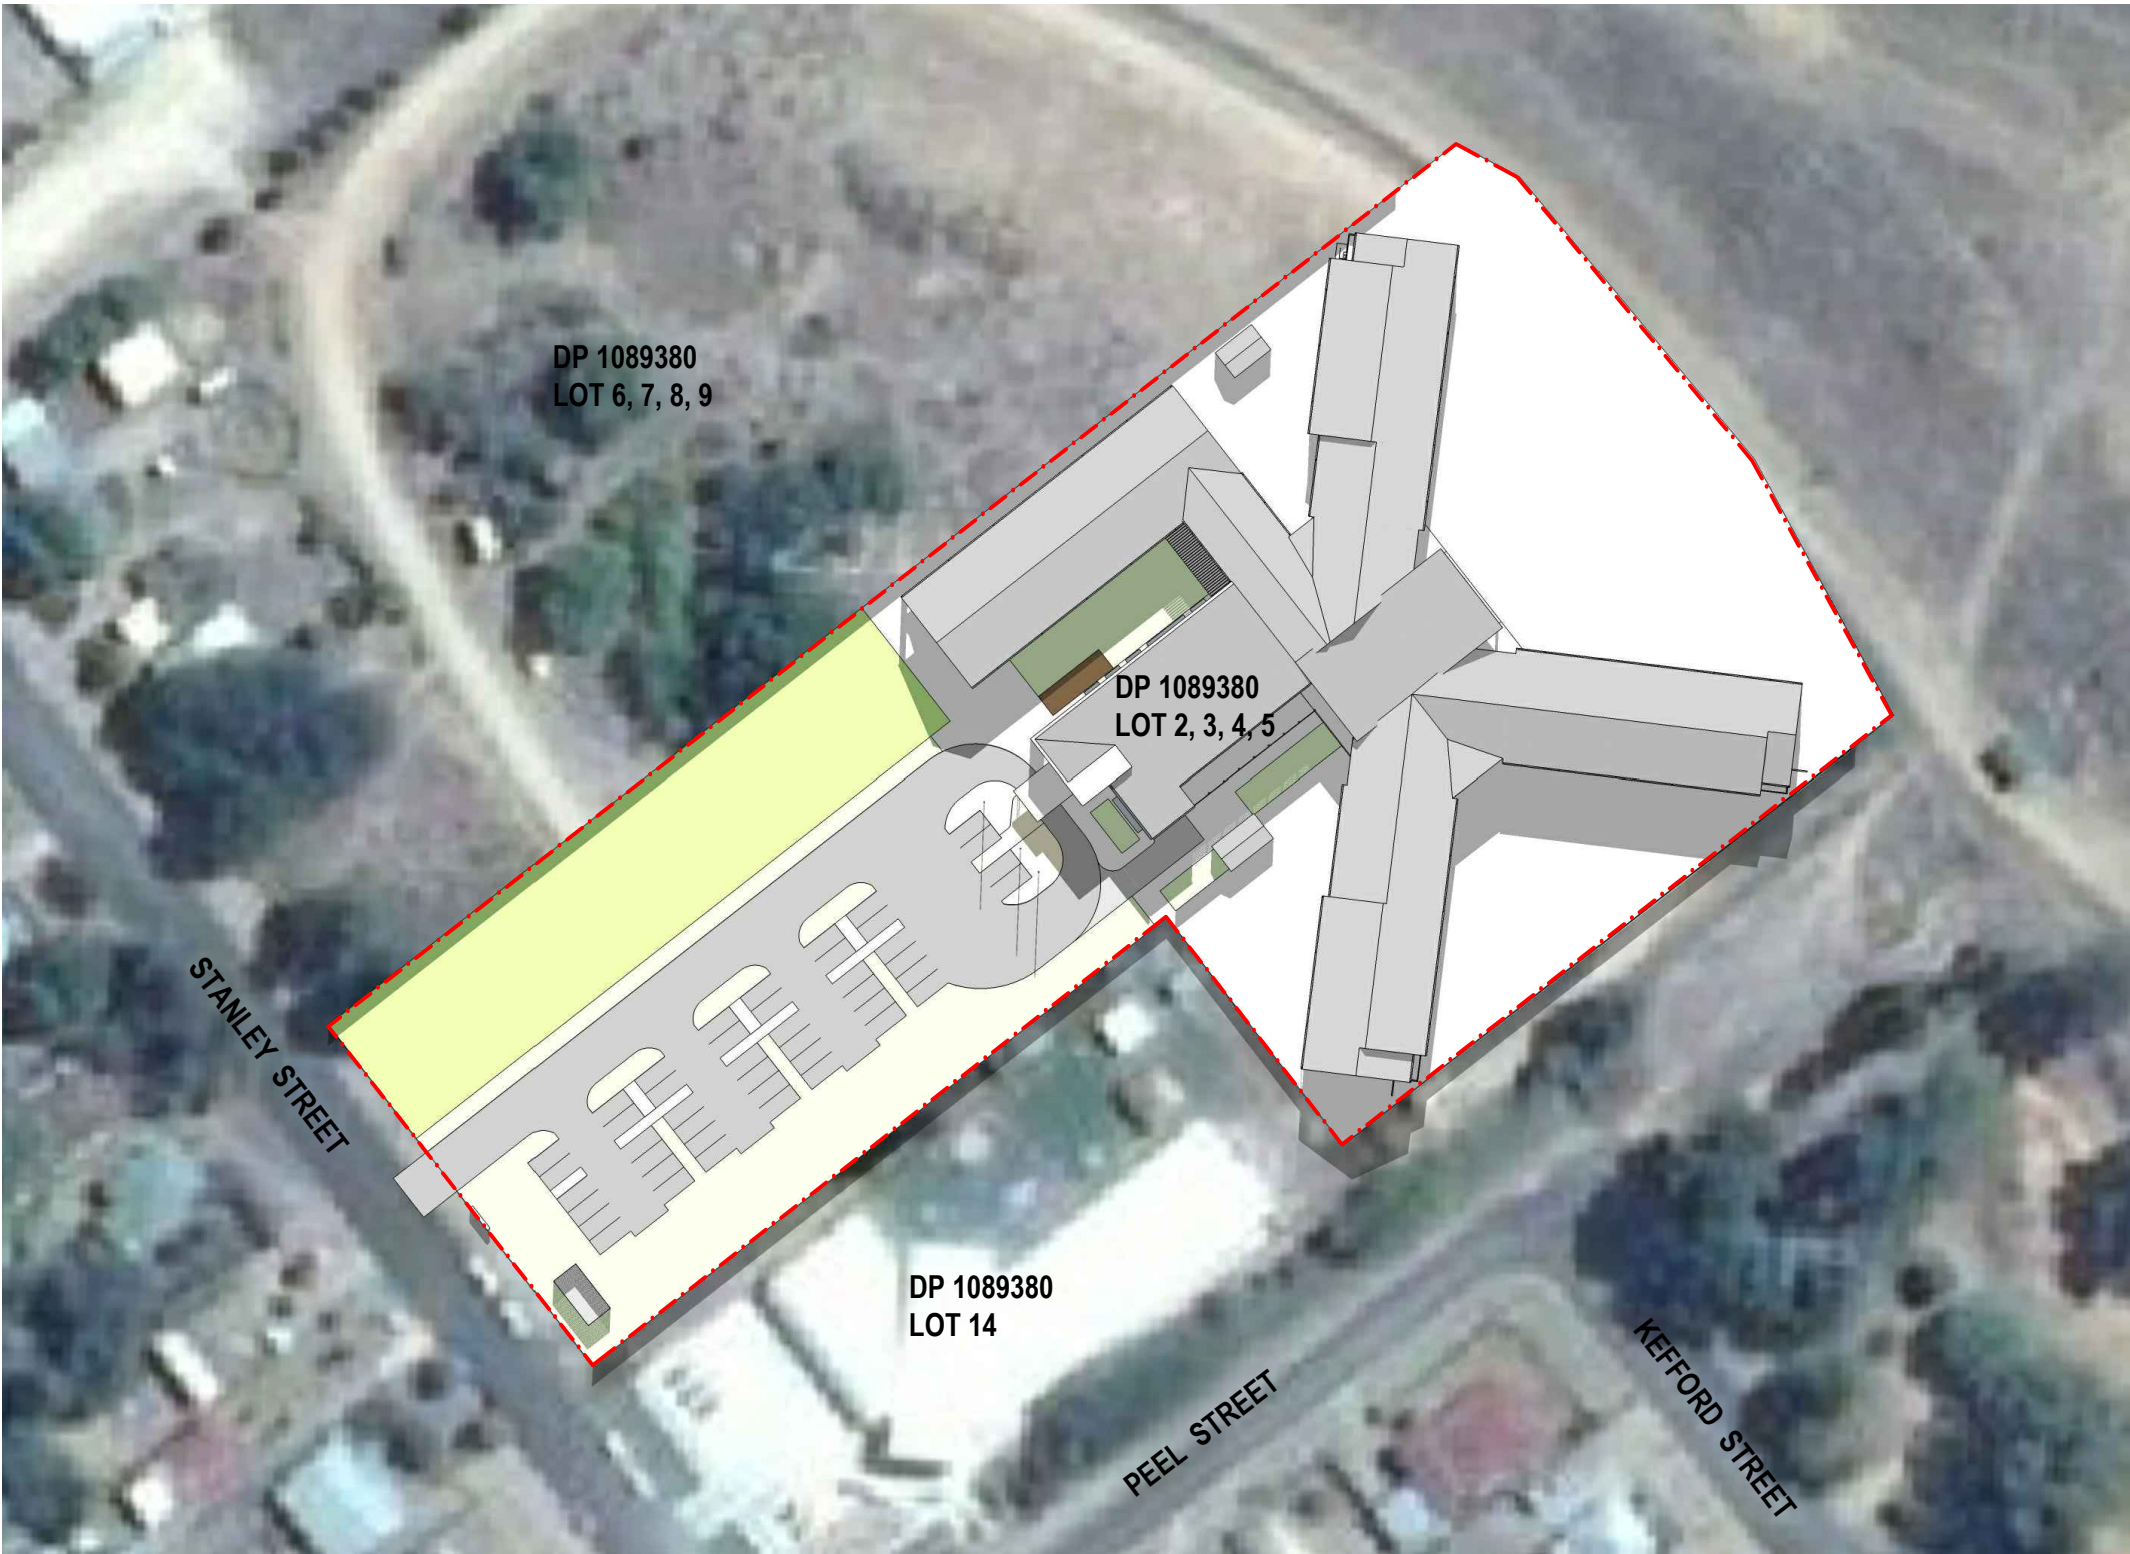

02 21 JUNE - 1200
NTS

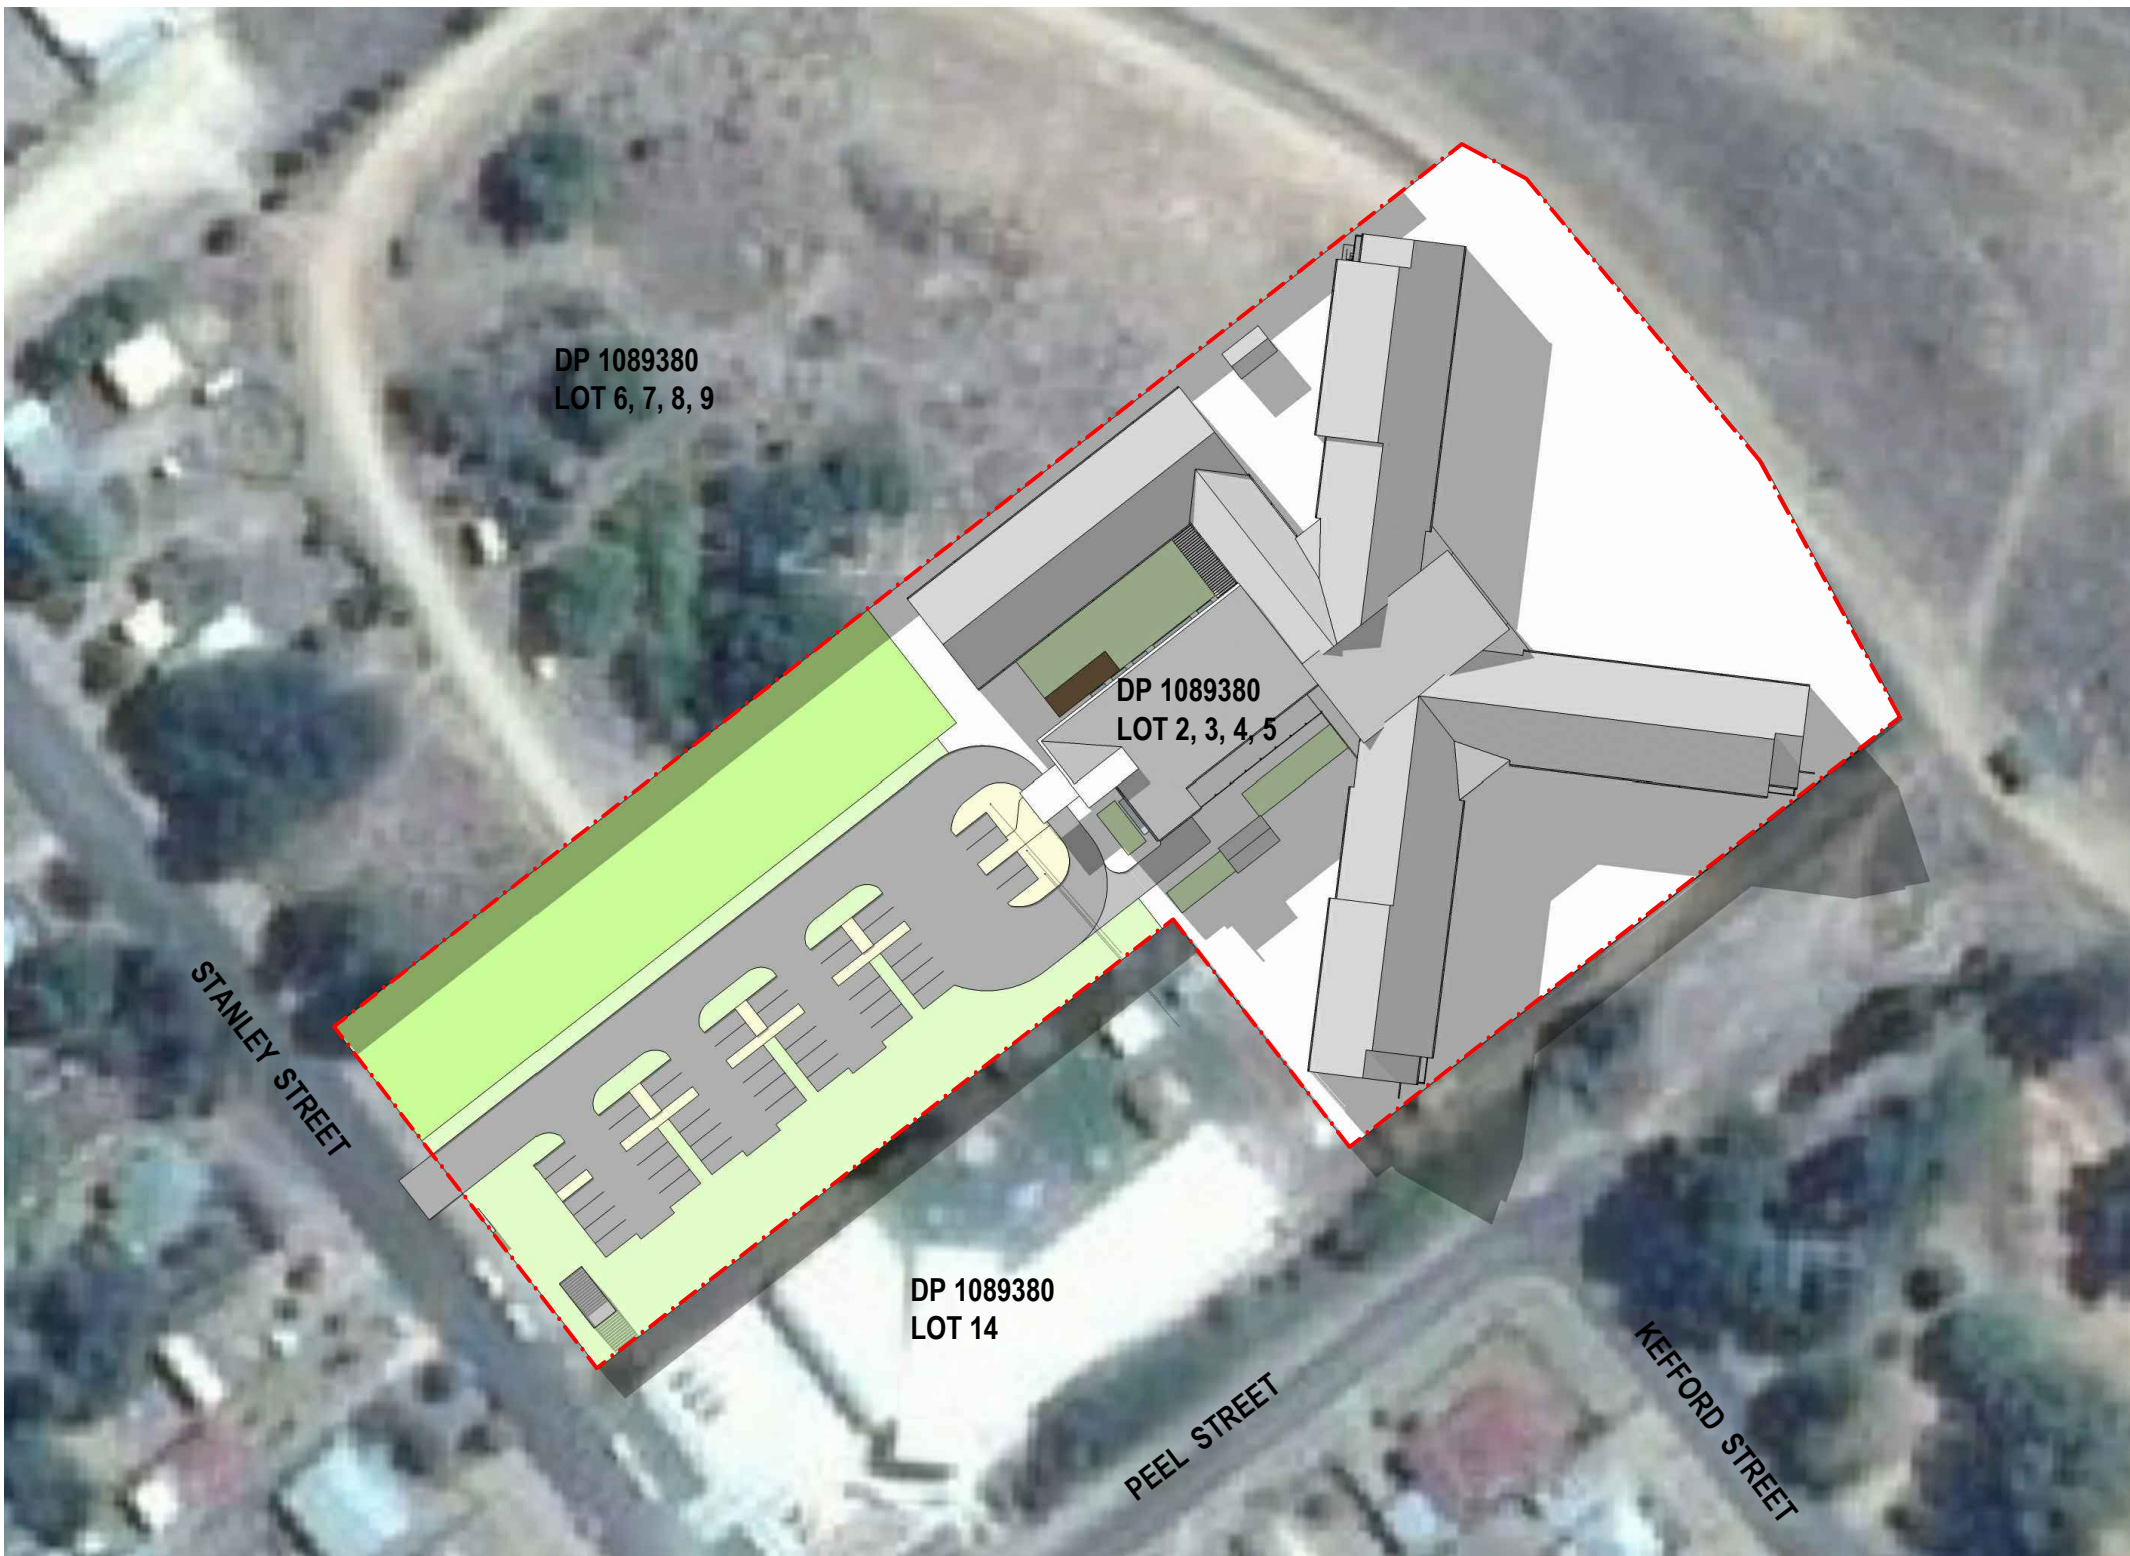

03 21 JUNE - 1500
NTS

Amendments	
Issue	Date
A	11/12/2015

Landscape

TAYLOR BRAMMER
218 Oxford St
Woolahra NSW 2025
www.taylorbrammer.com.au/
Cost Consultant

WILDE AND WOOLLARD
Level 1, 815 Pacific Hwy
Chatswood NSW 2067
www.wildeandwoollard.com/
Hydraulic Engineers

EWFW
Level 4, 362 Kent St
SYDNEY NSW 2000
www.ewfw.com.au/
Civil Engineers

Henry & Hymas
Level 5, 79 Victoria Ave
CHATSWOOD NSW 2067
www.henryandhymas.com.au/
Planners

BBC CONSULTING PLANNERS
Level 2, 55 Mountain Street
BROADWAY NSW 2007
www.bbcplanners.com.au/
Structure Engineers

NORTHROP
Level 11, 345 George Street
SYDNEY NSW 2000
www.northrop.com.au/
Elect. + Mech. Engineers

Wood & Grieve Engineers
Level 6, Building 5, 207 Pacific Hwy
ST LEONARDS NSW 2055
www.wge.com.au/
BCA Consultant

Blackett Maguire + Goldsmith
Suite 2.01, 22-38 Maudslayi St
ULTIMO NSW 2007
www.bmplus.com.au/
Project Manager

ALIGN PROJECTS
Level 1, 258 Stanmore Rd
STANMORE NSW 2048
www.alignprojects.com.au/
Client

OPAL AGED CARE
Level 27, 135 King St
SYDNEY NSW 2000
www.opalagedcare.com.au/
specialist aged care

GROUP GSA
Group GSA Pty Ltd ABN 76 002 113 779
Level 7, 80 William St East Sydney NSW
Australia 2011 www.groupgsa.com
T +612 9361 4144 F +612 9332 3458
architecture interior design urban design landscape
nom architect M. Sheldon 3990

Project Title
BATHURST AGED CARE
Stanley St, Bathurst NSW

Drawing Title
SHADOW DIAGRAM

DEVELOPMENT APPLICATION
Scale NTS @A1

Drawing created (date) 11/12/2015

By MZ

Plotted and checked by MZ


Verified MZ


Approved XX

Drawing No 15491 - DA-1200 A

Revised by MZwela **Plot Date** 28/01/2016

This drawing is the copyright of Group GSA Pty Ltd and may not be altered, reproduced or transmitted in any form or by any means in part or in whole without the written permission of Group GSA Pty Ltd. All levels and dimensions are to be checked and verified on site prior to the commencement of any work, making of shop drawings or fabrication of components. Do not scale drawings. Use figured Dimensions.

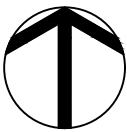

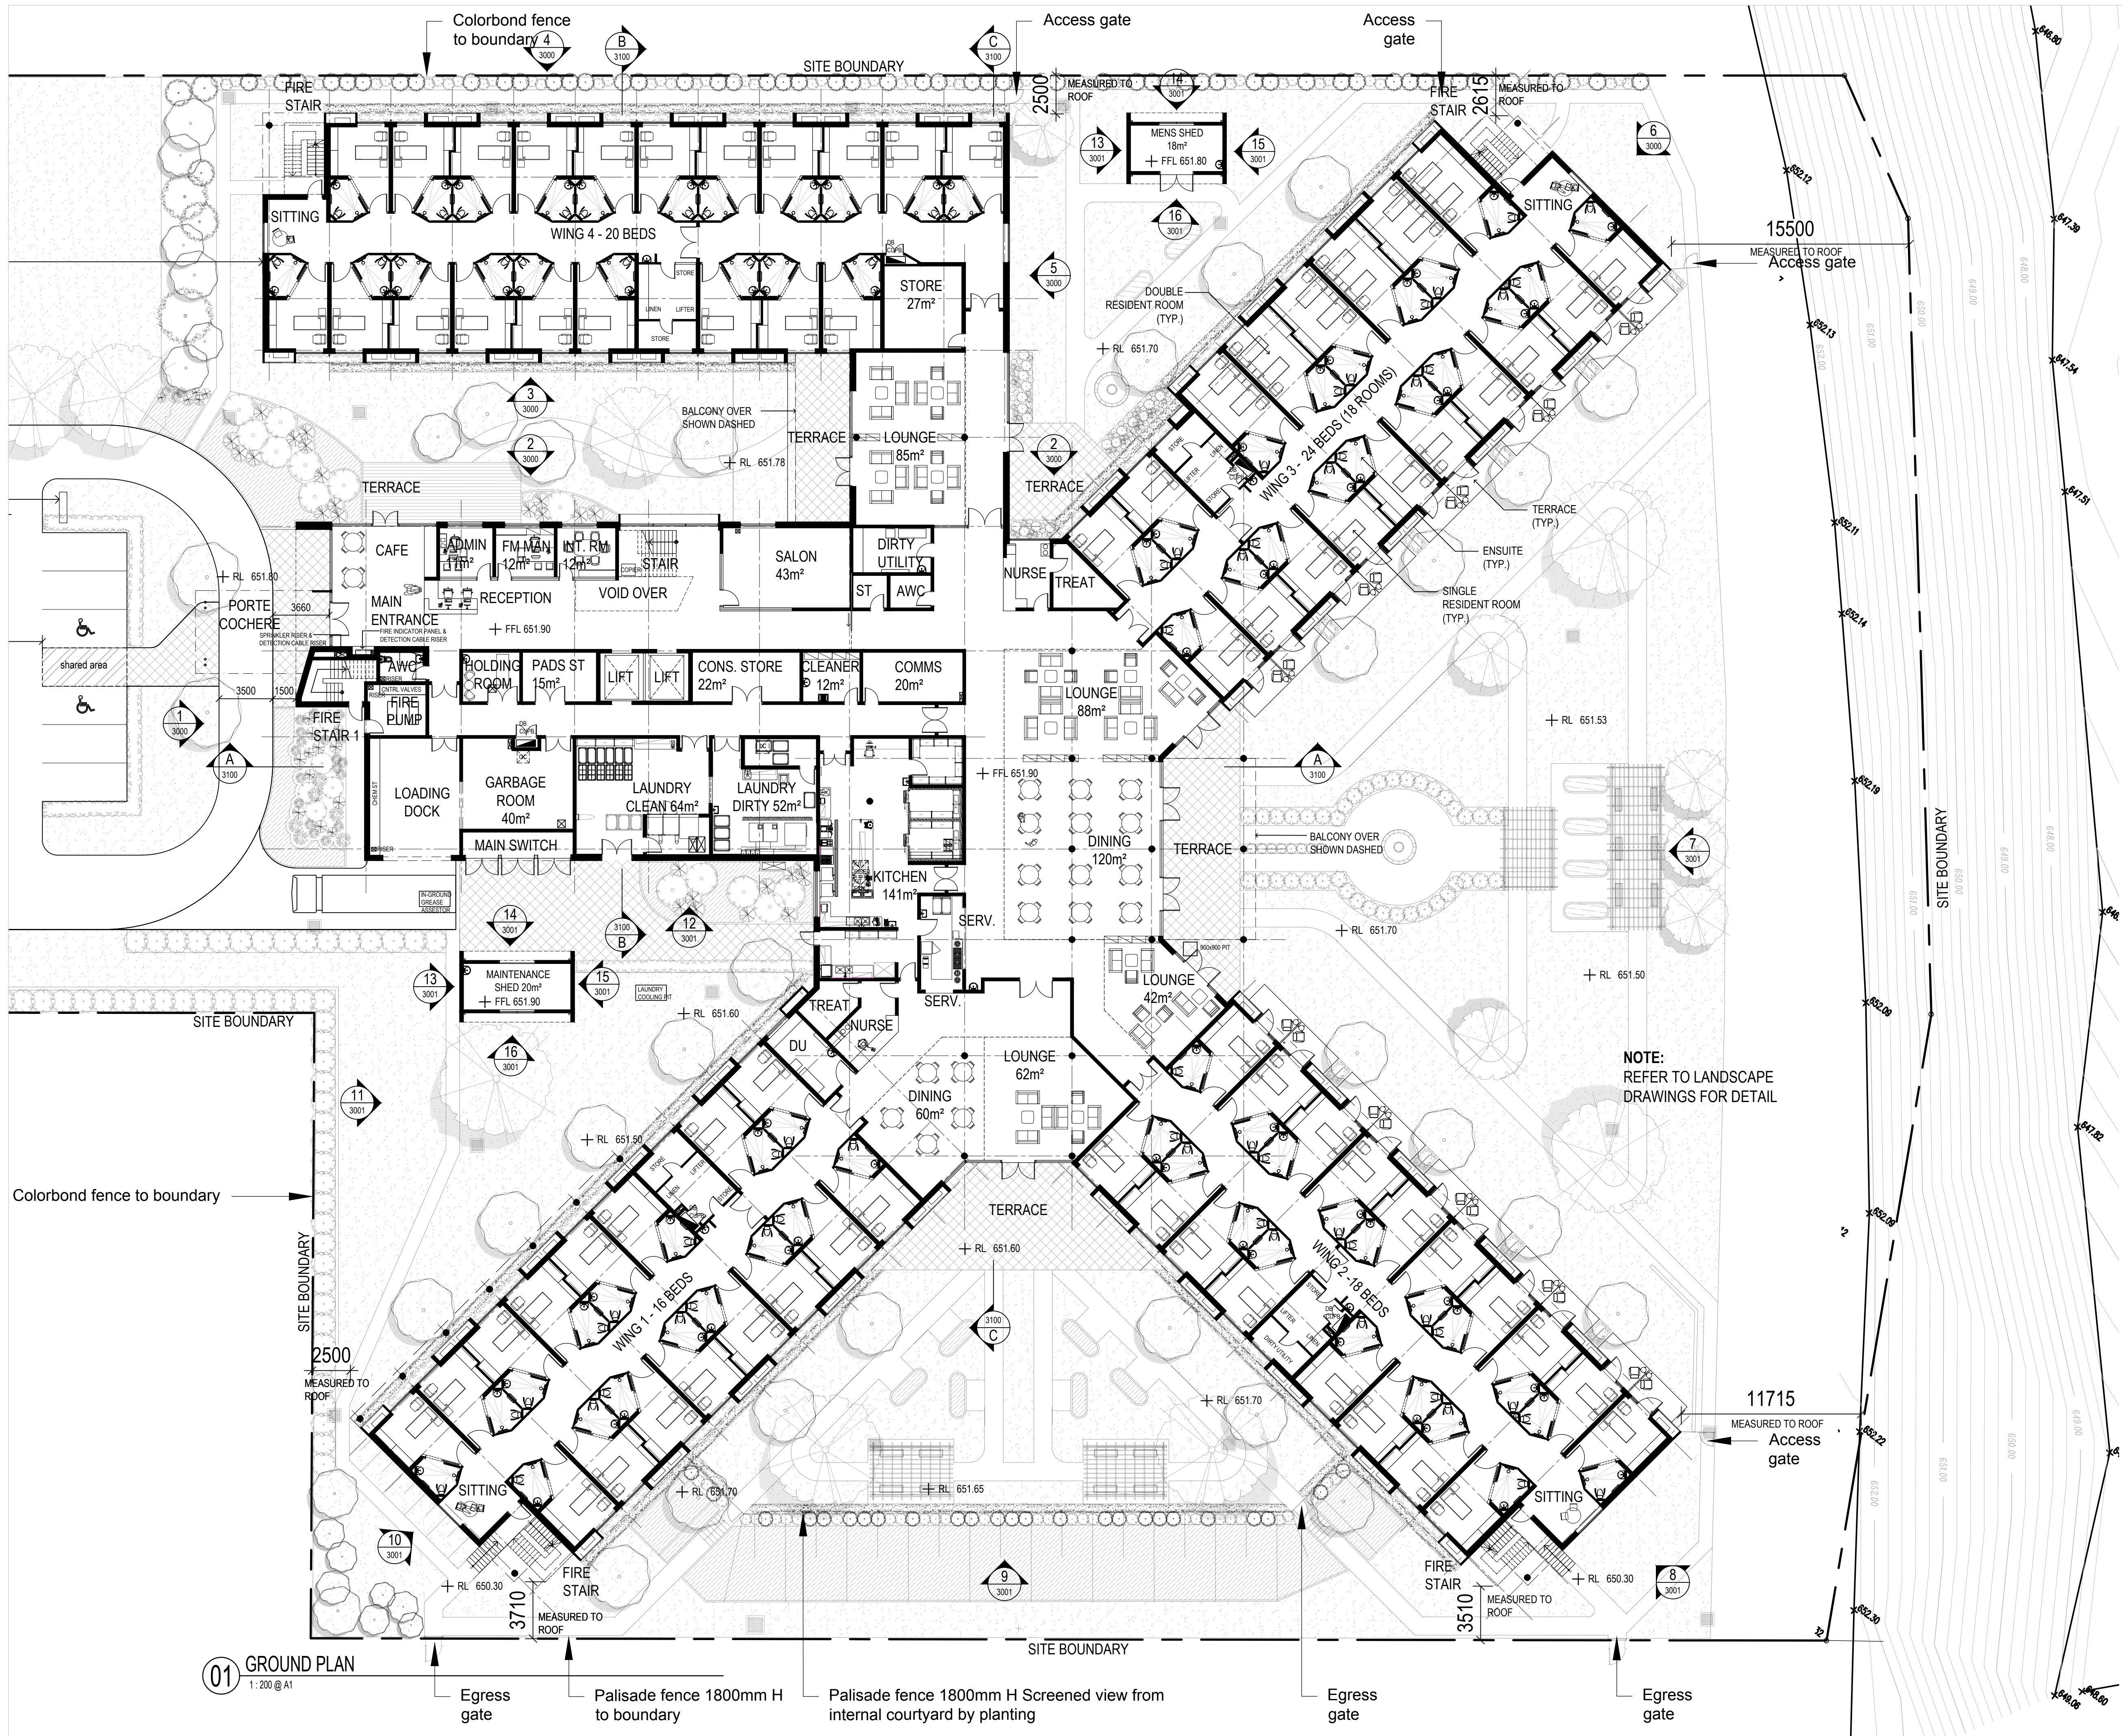

Amendments	Issue Description	Date
A	PRELIMINARY	11/12/2015
B	REVISED SETBACKS	15/12/2015
C	PRELIMINARY	17/12/2015
D	DA SUBMISSION	15/01/2016

No. OF RESIDENT ROOMS	
LEVEL	No.
GROUND	72
LEVEL 1	74
TOTAL	146

GROSS FLOOR AREA (GFA)	
LEVEL	AREA (m²)
GROUND	4005.00
LEVEL 1	3920.22
TOTAL	7925.22

Landscape
TAYLOR BRAMMER
218 Oxford St
Woolahra NSW 2025
www.taylorbrammer.com.au/
Cost Consultant
WILDE AND WOOLLARD
Level 1, 915 Pacific Hwy
Chatswood NSW 2067
www.wildeandwoollard.com/
Hydraulic Engineers
EWFW
Level 4, 362 Kent St
SYDNEY NSW 2000
www.ewfw.com.au/
Civil Engineers
Henry & Hymas
Level 5, 79 Victoria Ave
CHATSWOOD NSW 2067
www.henryandhymas.com.au/
Planners
BBC CONSULTING PLANNERS
Level 2, 55 Mountain Street
BROADWAY NSW 2007
www.bbcplanners.com.au/
Structure Engineers
NORTHROP
Level 11, 345 George Street
SYDNEY NSW 2000
www.northrop.com.au/
Elect. & Mech. Engineers
Wood & Grieve Engineers
Level 6, Building 5, 207 Pacific Hwy
ST LEONARDS NSW 2055
www.wge.com.au/
BCA Consultant
Blackett Maguire & Goldsmith
Suite 2/11, 22-38 Mountain St
ULTIMO NSW 2007
www.bmplus.com.au/
Project Manager
ALIGN PROJECTS
Level 1, 258 Stanmore Rd
STANMORE NSW 2048
www.alignprojects.com.au/
Client
OPAL AGED CARE
Level 27, 135 King St
SYDNEY NSW 2000
www.opalagedcare.com.au/
Tel: 02 9387 8655
dntaylor@taylorbrammer.com.au
Tel: 02 9411 2777
Mob: 0422 880 982
william@wvsydney.com
Tel: 02 5732 7896
Mob: 0431 574 899
ewfw@ewfw.com.au
Tel: 02 9417 8400
Mob: 0423 222 338
afancis@hthconsult.com.au
Tel: 02 9211 4099
Fax: 02 9211 2740
bbc.administration@bbcplanners.com.au
Tel: 02 9241 4188
Mob: 0412 772 839
craig.furness@northrop.com.au
Tel: 02 8484 7000
Mob: 0401 702 351
nicolas.johnson@wge.com.au
Tel: 02 9211 7777
mob: 0417 247 344
david@bmplus.com.au
Tel: 0405 565 640
alex@alignprojects.com.au
Tel: 02 8241 1900
Fax: 08 8241 1690
communications@opalagedcare.com.au



GROUP GSA
Group GSA Pty Ltd ABN 76 002 113 779
Level 7, 80 William St East Sydney NSW
Australia 2011 www.groupgsa.com
T +612 9361 4144 F +612 9332 3458
architecture interior design urban design landscape
nom architect M. Sheldon 3990

Project Title
BATHURST AGED CARE
Stanley St, Bathurst NSW

Drawing Title
GROUND FLOOR PLAN

DEVELOPMENT APPLICATION
Scale 1:200 @A1

Drawing created (date) 17/12/2015

By BP

Plotted and checked by BP

Verified MZ


Approved MZ

Drawing No 15491 - DA-2000 Issue D

Revised by Plot Date

MZuvels 29/01/2016

This drawing is the copyright of Group GSA Pty Ltd and may not be altered, reproduced or transmitted in any form or by any means in part or in whole without the written permission of Group GSA Pty Ltd. All levels and dimensions are to be checked and verified on site prior to the commencement of any work, making of shop drawings or fabrication of components. Do not scale drawings. Use figured Dimensions.

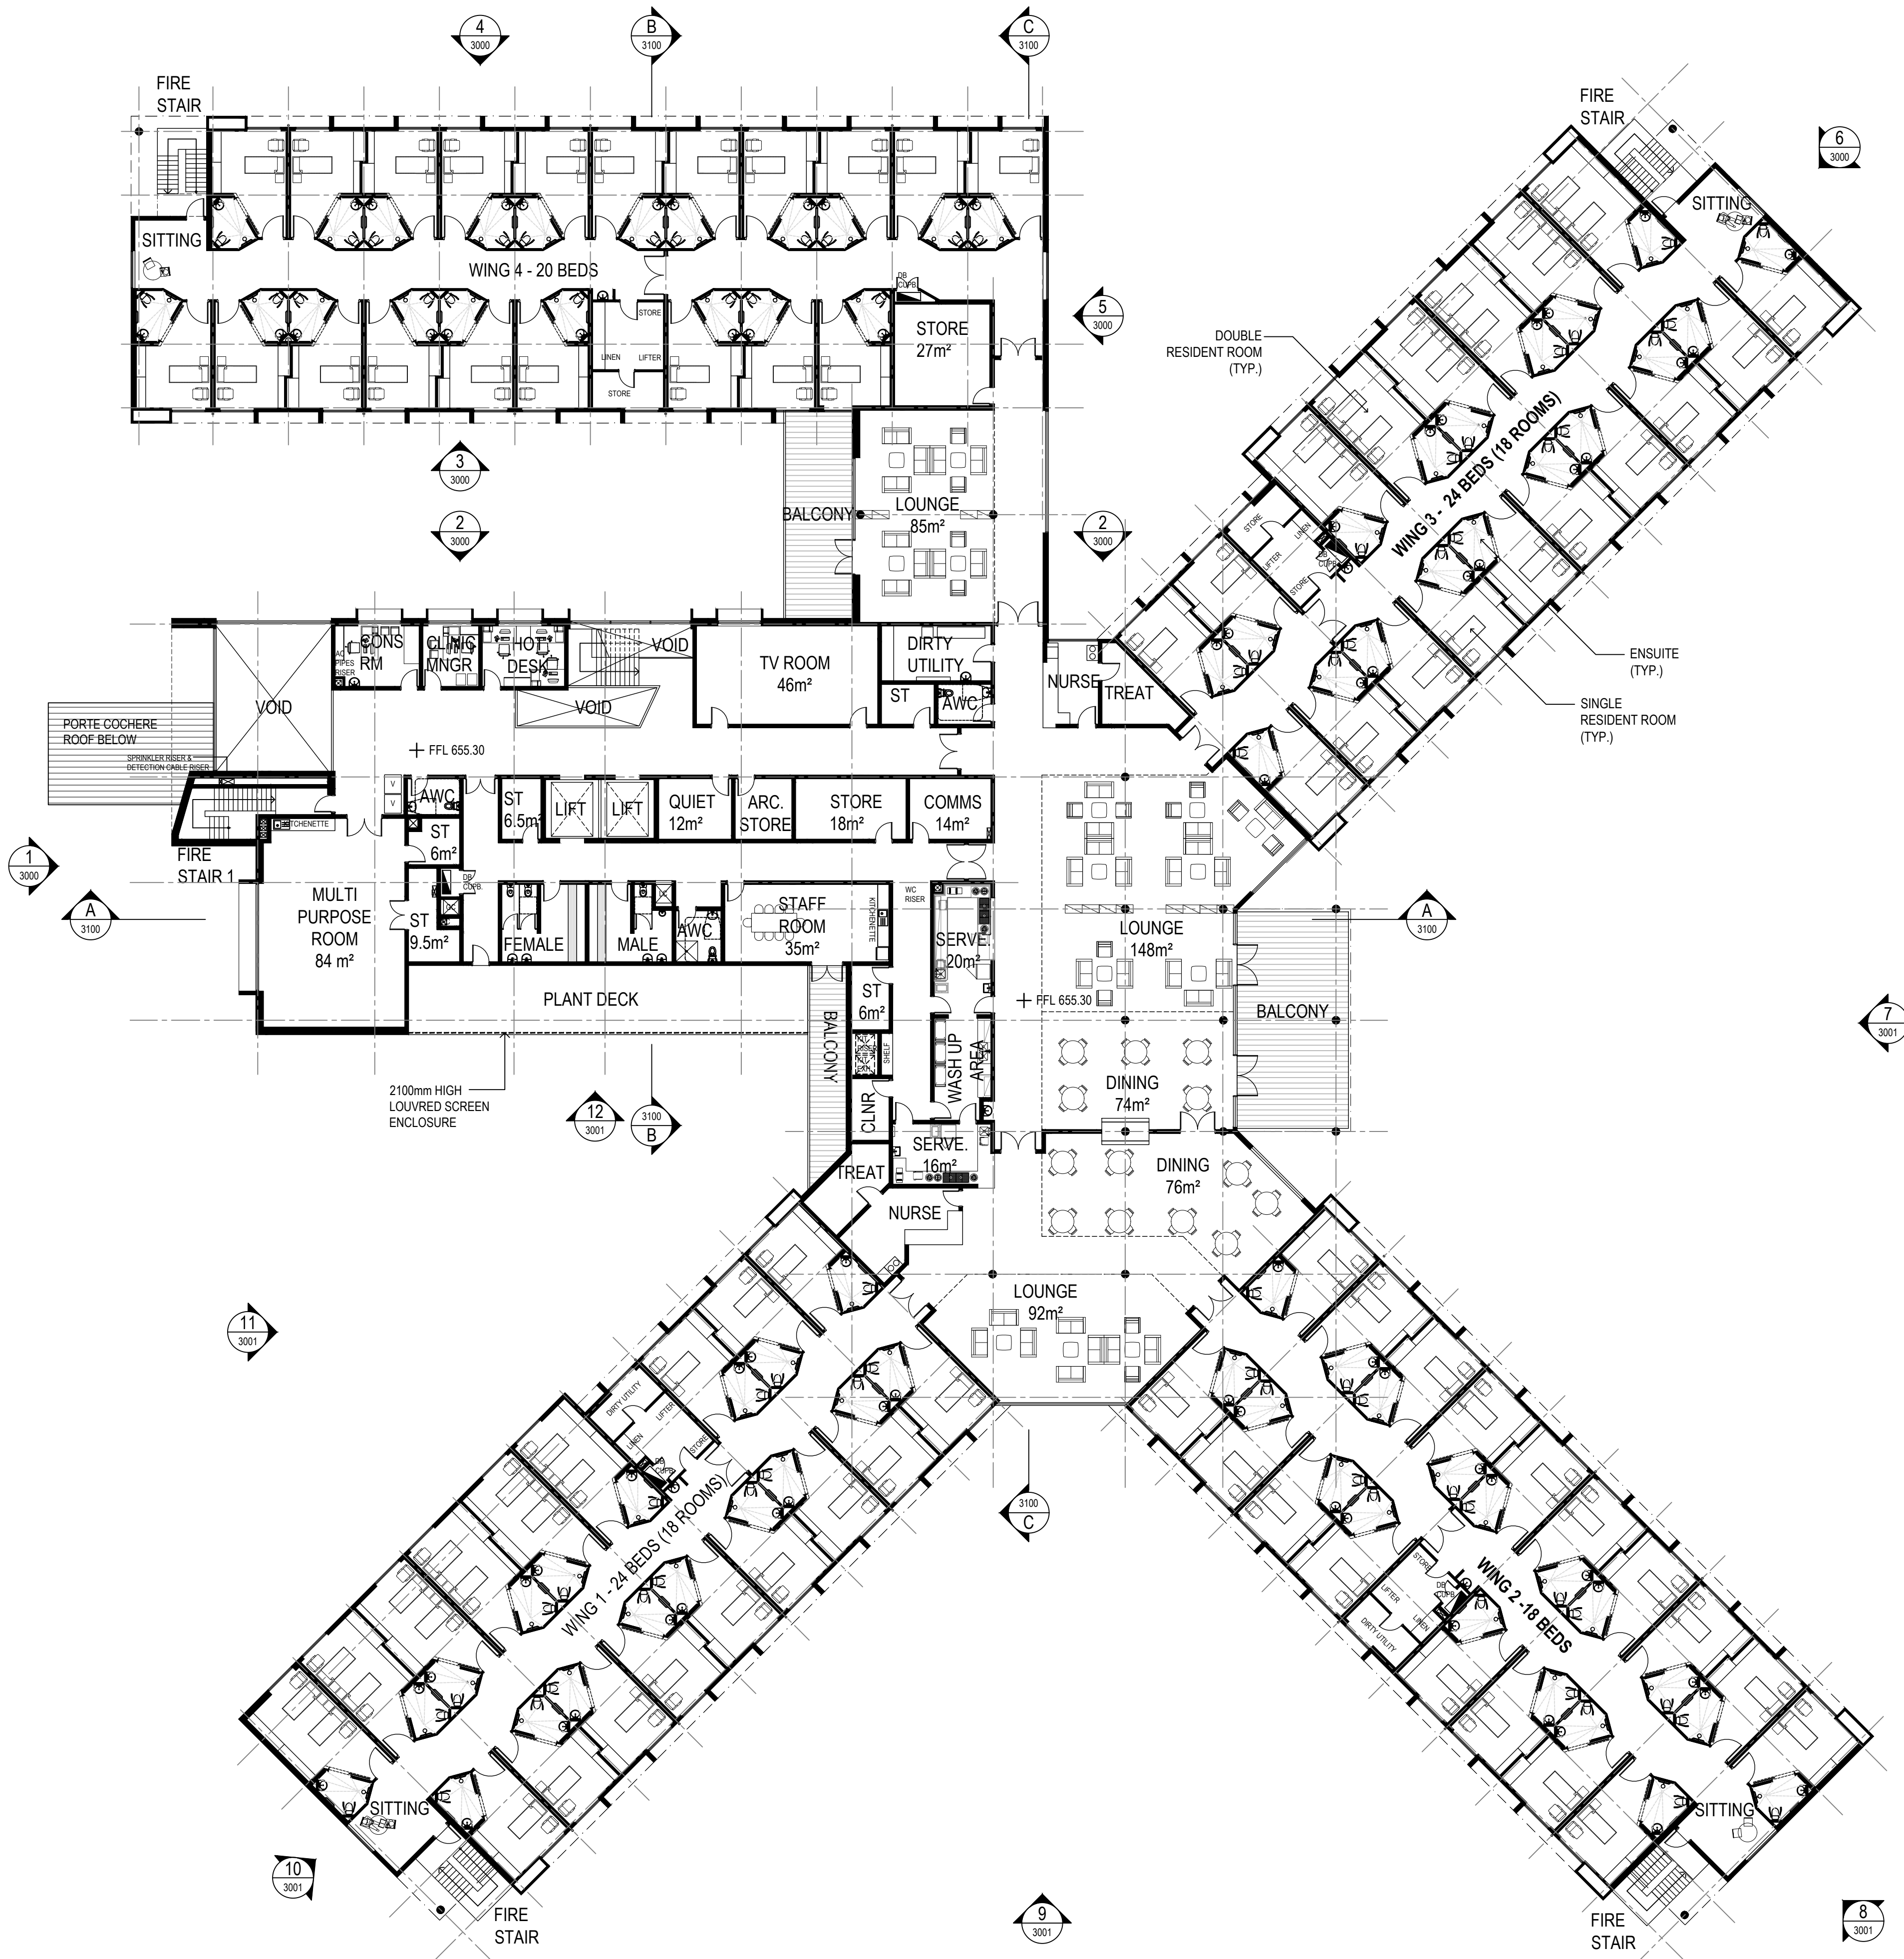

01 LEVEL 1 PLAN
1:200 @A1

Amendments		Date
Issue	Description	
A	PRELIMINARY	11/12/2015
B	DA SUBMISSION	17/12/2015

No. OF RESIDENT ROOMS	
LEVEL	No.
GROUND	72
LEVEL 1	74
TOTAL	146

GROSS FLOOR AREA (GFA)	
LEVEL	AREA (m²)
GROUND	4005.00
LEVEL 1	3920.22
TOTAL	7925.22

Landscape

TAYLOR BRAMMER
218 Oxford St
Woolahra NSW 2025
www.taylorbrammer.com.au/
Tel: 02 9387 8655
dmtaylor@taylorbrammer.com.au

Cost Consultant

WILDE AND WOOLLARD
Level 1, 915 Pacific Hwy
Chatswood NSW 2067
www.wildeandwoollard.com/
Hydraulic Engineers
Tel: 02 9411 2777
Mob: 0422 880 982
william@wysydney.com

EWFW
Level 4, 362 Kent St
SYDNEY NSW 2000
www.ewfw.com.au/
Tel: 02 5732 7896
Mob: 0431 574 899
ewfw@ewfw.com.au

Civil Engineers

Henry & Hymas
Level 5, 79 Victoria Ave
CHATSWOOD NSW 2067
www.henryandhymas.com.au/
Tel: 02 9417 8400
Mob: 0423 222 338
afancis@hthconsult.com.au

Planners

BBC CONSULTING PLANNERS
Level 2, 55 Mountain Street
BROADWAY NSW 2007
www.bbcplanners.com.au/
Tel: 02 9211 4099
Fax: 02 9211 2740
bbc.administration@bbcplanners.com.au

Structure Engineers

NORTHROP
Level 11, 345 George Street
SYDNEY NSW 2000
www.northrop.com.au/
Tel: 02 9241 4188
Mob: 0412 772 839
craig.furness@northrop.com.au

Elect. + Mech. Engineers

Wood & Grieve Engineers
Level 6, Building B, 207 Pacific Hwy
ST LEONARDS NSW 2055
www.wge.com.au/
Tel: 02 8484 7000
Mob: 0401 702 351
nicolas.johnson@wge.com.au

BCA Consultant

Blackett Maguire + Goldsmith
Suite 2.01, 22-38 Murrumbidgee St
ULTIMO NSW 2007
www.bmplus.com.au/
Tel: 02 9211 7777
mob: 0417 247 344
david@bmplus.com.au

Project Manager

ALIGN PROJECTS
Level 1, 258 Stanmore Rd
STANMORE NSW 2048
www.alignprojects.com.au/
Tel: 0405 565 640
alex@alignprojects.com.au

Client

OPAL AGED CARE
Level 27, 135 King St
SYDNEY NSW 2000
www.opalagedcare.com.au/
Tel: 02 8241 1000
Fax: 08 8241 1690
communications@opalagedcare.com.au



GROUP GSA

Group GSA Pty Ltd ABN 76 002 113 779
Level 7, 80 William St East Sydney NSW
Australia 2011 www.groupgsa.com

T +612 9361 4144 F +612 9332 3458

architecture interior design urban design landscape
nom architect M. Sheldon 3990

Project Title

BATHURST AGED CARE
Stanley St, Bathurst NSW

Drawing Title

LEVEL1 FLOOR PLAN

DEVELOPMENT APPLICATION

Scale 1:200 @A1

Drawing created (date) 17/12/2015

By BP

Plotted and checked by BP

Verified MZ

Approved XX

Drawing No Issue


15491 - DA-2001 B

Revised by Plot Date

MZwela 28/01/2016

This drawing is the copyright of Group GSA Pty Ltd and may not be altered, reproduced or transmitted in any form or by any means in part or in whole without the written permission of Group GSA Pty Ltd.
All levels and dimensions are to be checked and verified on site prior to the commencement of any work, making of shop drawings or fabrication of components.
Do not scale drawings. Use figured Dimensions.



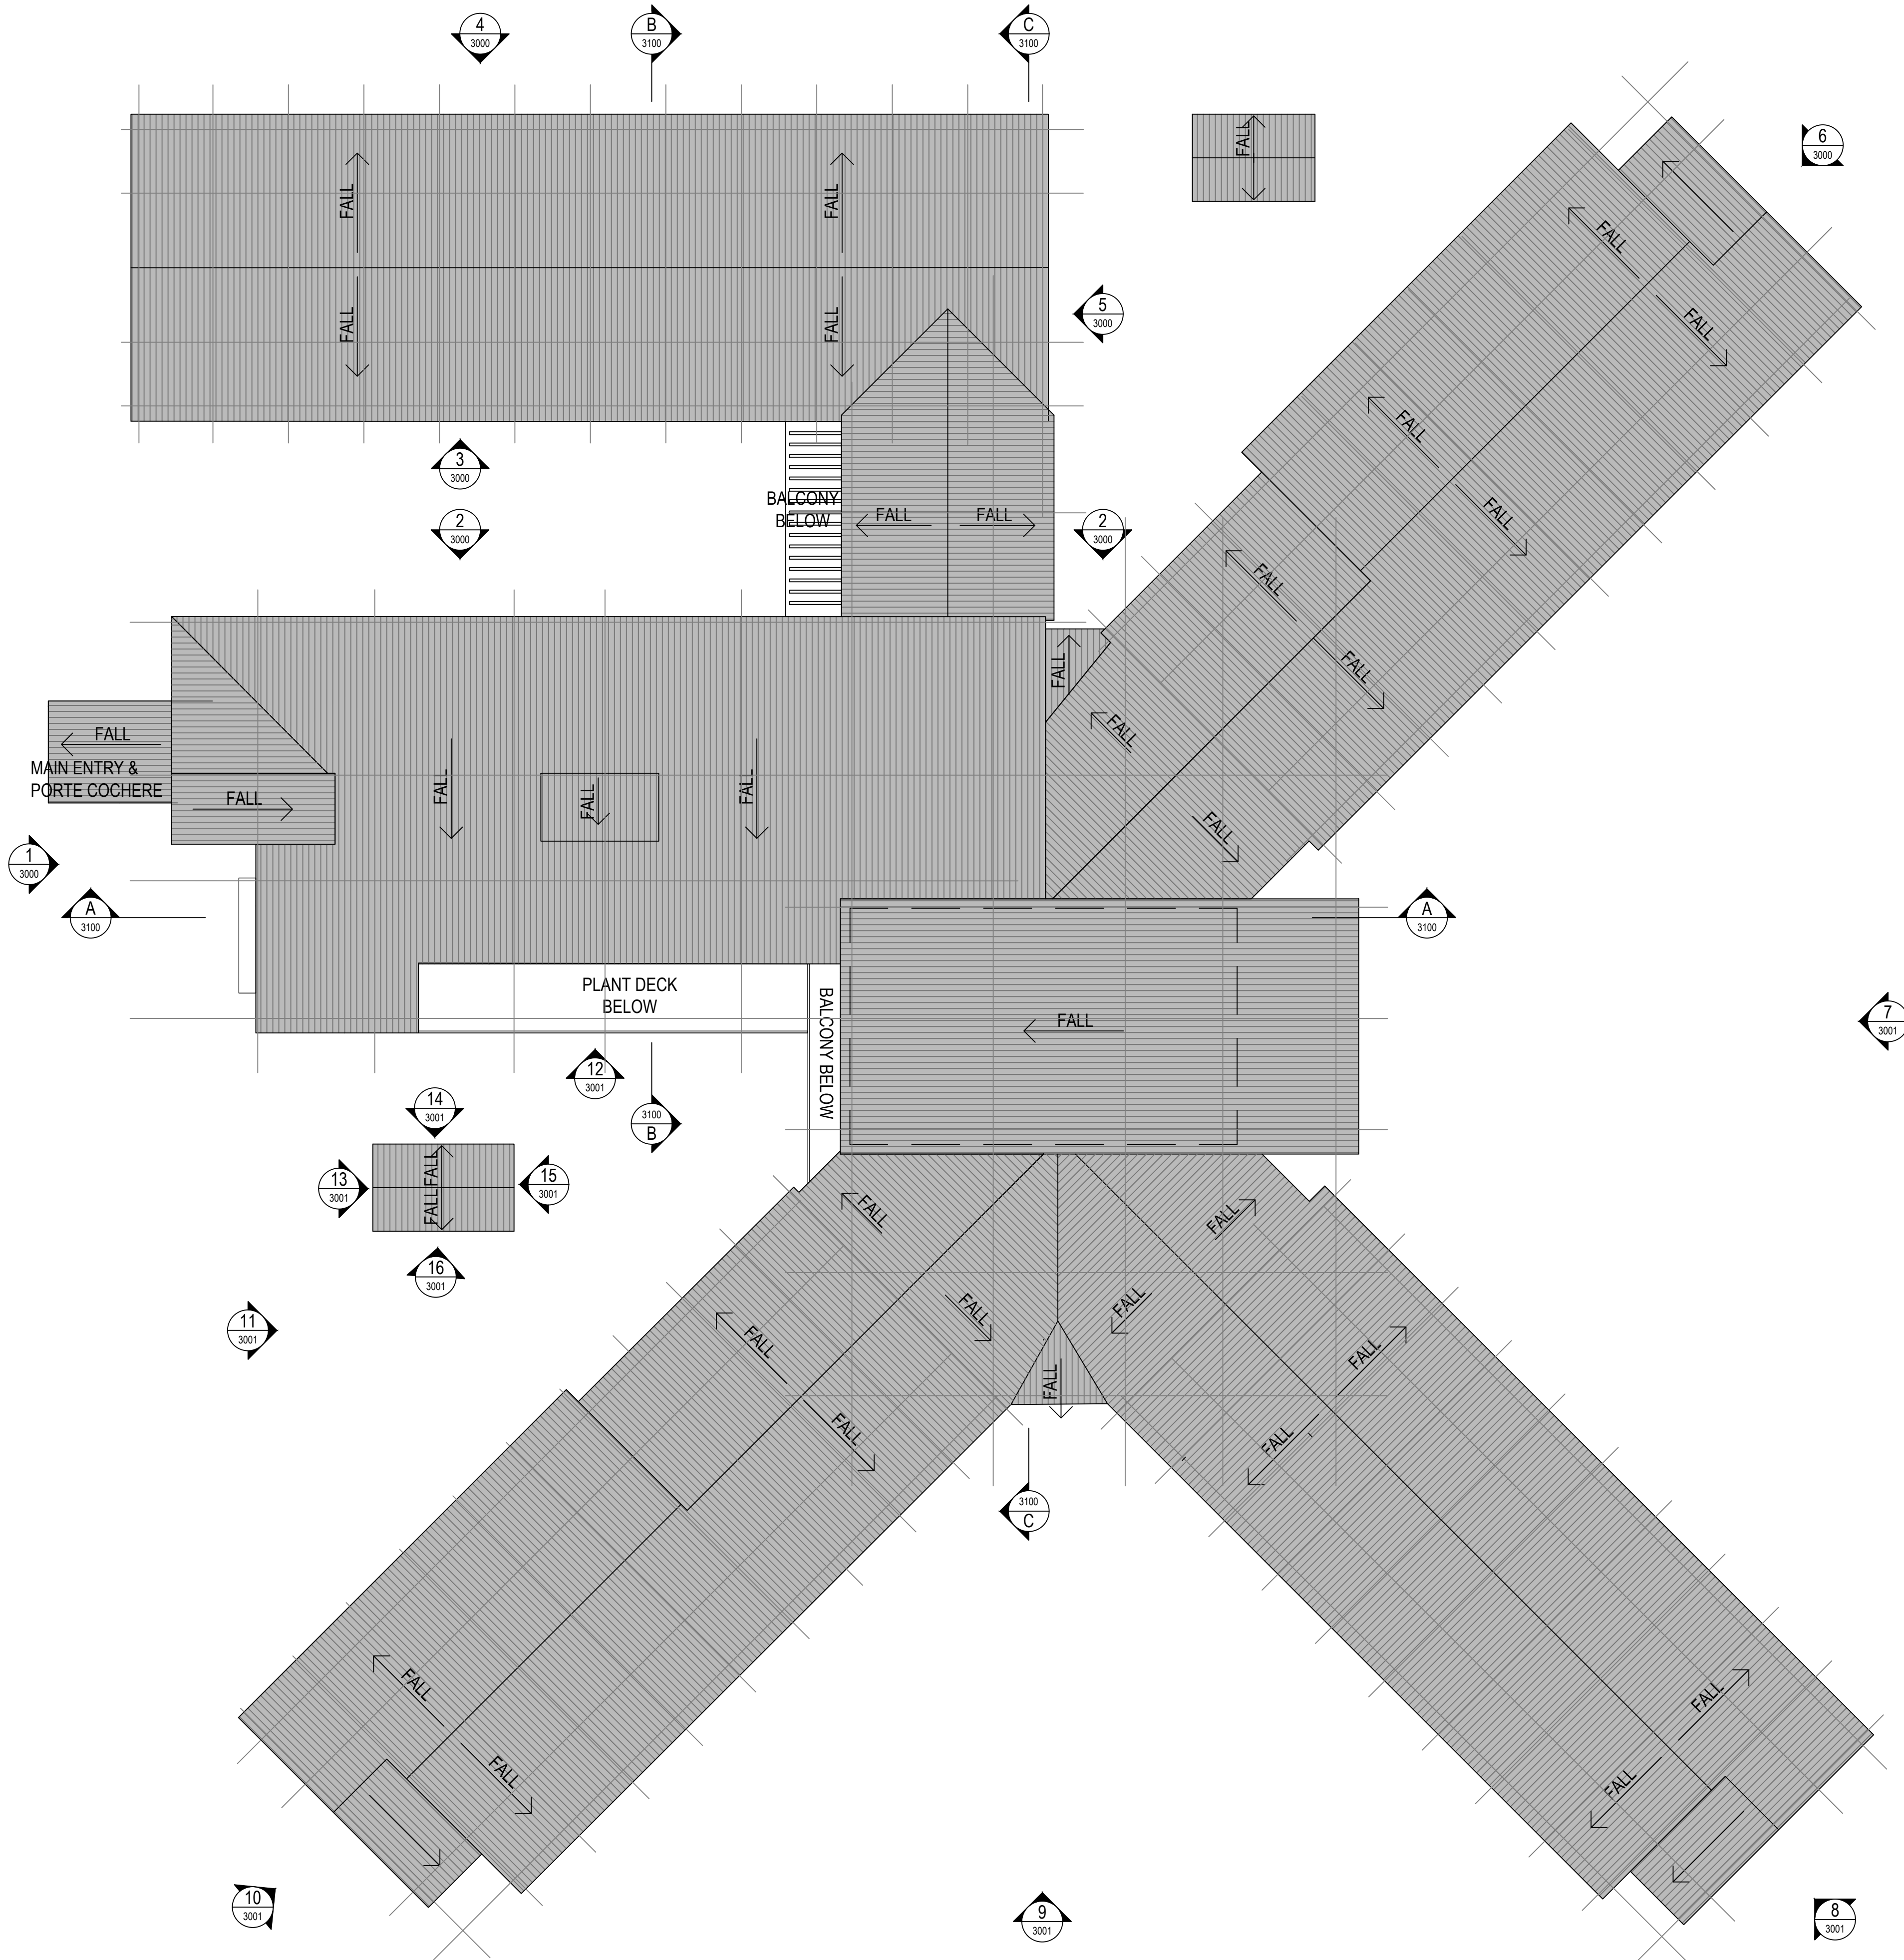

01 ROOF 1 PLAN
1:200 @A1

Amendments		
Issue	Description	Date
A	PRELIMINARY	11/12/2015
B	PRELIMINARY	17/12/2015
C	DA SUBMISSION	15/01/2016

Landscape

TAYLOR BRAMMER
218 Oxford St
Woolahra NSW 2025
www.taylorbrammer.com.au/
Tel. 02 9387 8655
dmtaylor@taylorbrammer.com.au

Cost Consultant

WILDE AND WOOLLARD
Level 1, 915 Pacific Hwy
Chatswood NSW 2067
www.wildeandwoollard.com/
Tel. 02 9411 2777
Mob. 0422 880 982
william@wvsydney.com

Hydraulic Engineers

EWFW
Level 4, 362 Kent St
SYDNEY NSW 2000
www.ewfw.com.au/
Tel. 02 5732 7896
Mob. 0431 574 899
ewfw@ewfw.com.au

Civil Engineers

Henry & Hymas
Level 5, 79 Victoria Ave
CHATSWOOD NSW 2067
www.henryandhymas.com.au/
Tel. 02 9417 8400
Mob. 0423 222 338
ahandis@hthconsult.com.au

Planners

BBC CONSULTING PLANNERS
Level 2, 55 Mountain Street
BROADWAY NSW 2007
www.bbcplanners.com.au/
Tel. 02 9211 4099
Fax. 02 9211 2740
bbc.administration@bbcplanners.com.au

Structure Engineers

NORTHROP
Level 11, 345 George Street
SYDNEY NSW 2000
www.northrop.com.au/
Tel. 02 9241 4188
Mob. 0412 772 839
craig.furness@northrop.com.au

Elect. + Mech. Engineers

Wood & Grieve Engineers
Level 6, Building 5, 207 Pacific Hwy
ST LEONARDS NSW 2055
www.wge.com.au/
Tel. 02 8484 7000
Mob. 0401 702 351
nicolas.johnson@wge.com.au

BCA Consultant

Blackett Maguire + Goldsmith
Suite 2.01, 22-38 Mairdian St
ULTIMO NSW 2007
www.bmplus.com.au/
Tel. 02 9211 7777
mob. 0417 247 344
david@bmplus.com.au

Project Manager

ALIGN PROJECTS
Level 1, 258 Stanmore Rd
STANMORE NSW 2048
www.alignprojects.com.au/
Tel. 0405 565 640
alex@alignprojects.com.au

Client

OPAL AGED CARE
Level 27, 135 King St
SYDNEY NSW 2000
www.opalagedcare.com.au/
Tel. 02 8241 1000
Fax. 08 8241 1690
communications@opalagedcare.com.au



Group GSA Pty Ltd ABN 76 002 113 779
Level 7, 80 William St East Sydney NSW
Australia 2011 www.groupgsa.com

T +612 9361 4144 F +612 9332 3458

architecture interior design urban design landscape
nom architect M. Sheldon 3990

Project Title

BATHURST AGED CARE
Stanley St, Bathurst NSW

Drawing Title

ROOF PLAN

-

DEVELOPMENT APPLICATION

Scale 1:200 @A1

Drawing created (date) 17/12/2015

By BP

Plotted and checked by BP

Verified JC

Approved JC

Drawing No Issue

15491 - DA-2002 C

Revised by Plot Date


MZwela 28/01/2016

This drawing is the copyright of Group GSA Pty Ltd and may not be altered, reproduced or transmitted in any form or by any means in part or in whole without the written permission of Group GSA Pty Ltd.


All levels and dimensions are to be checked and verified on site prior to the commencement of any work, making of shop drawings or fabrication of components.

Do not scale drawings. Use figured Dimensions.



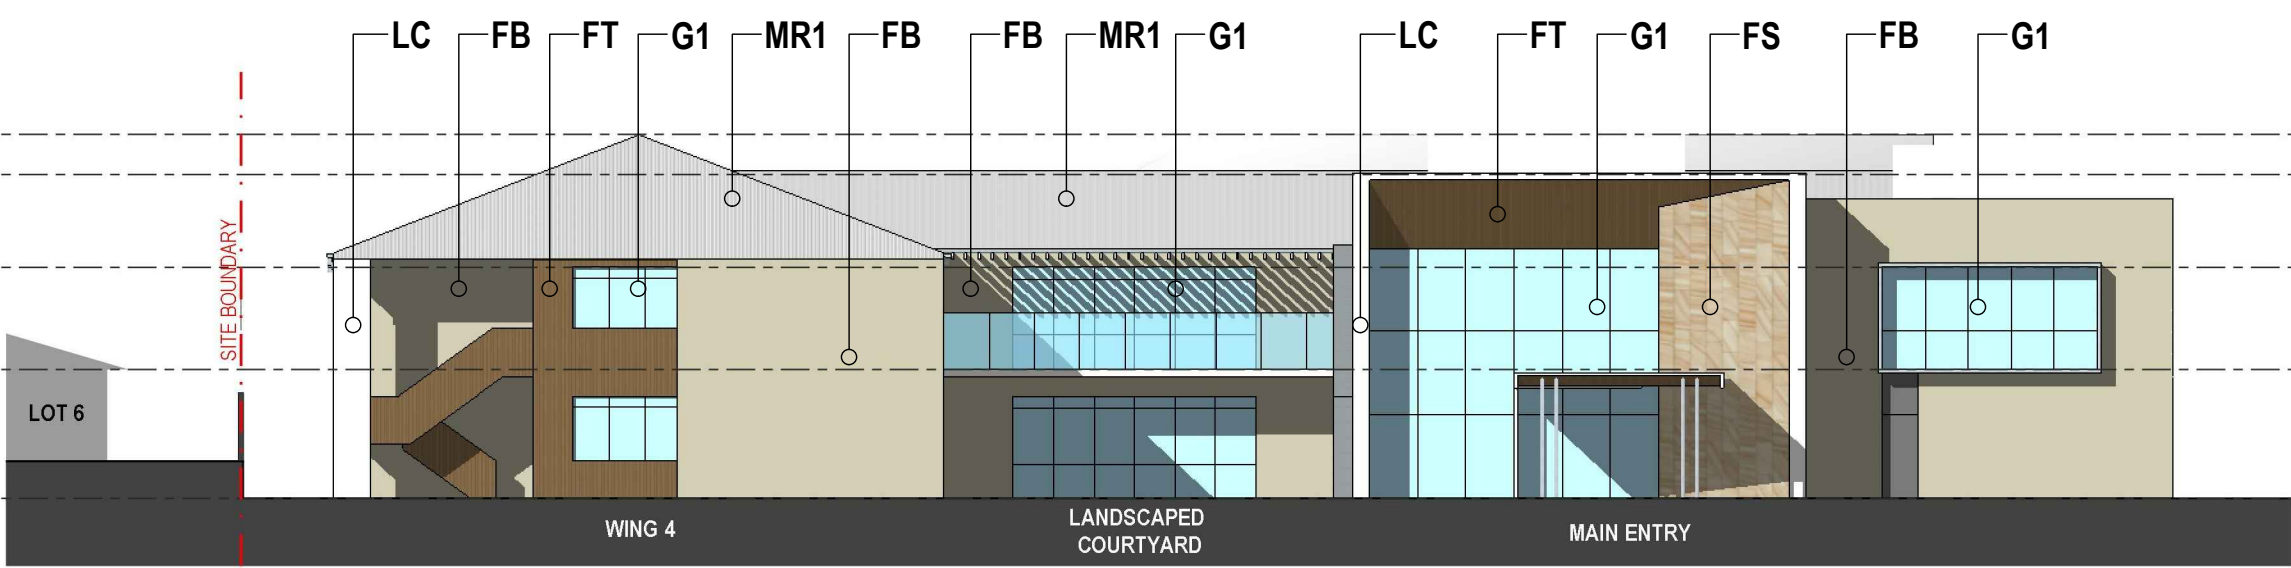

01 SOUTH WEST ELEVATION
1:200

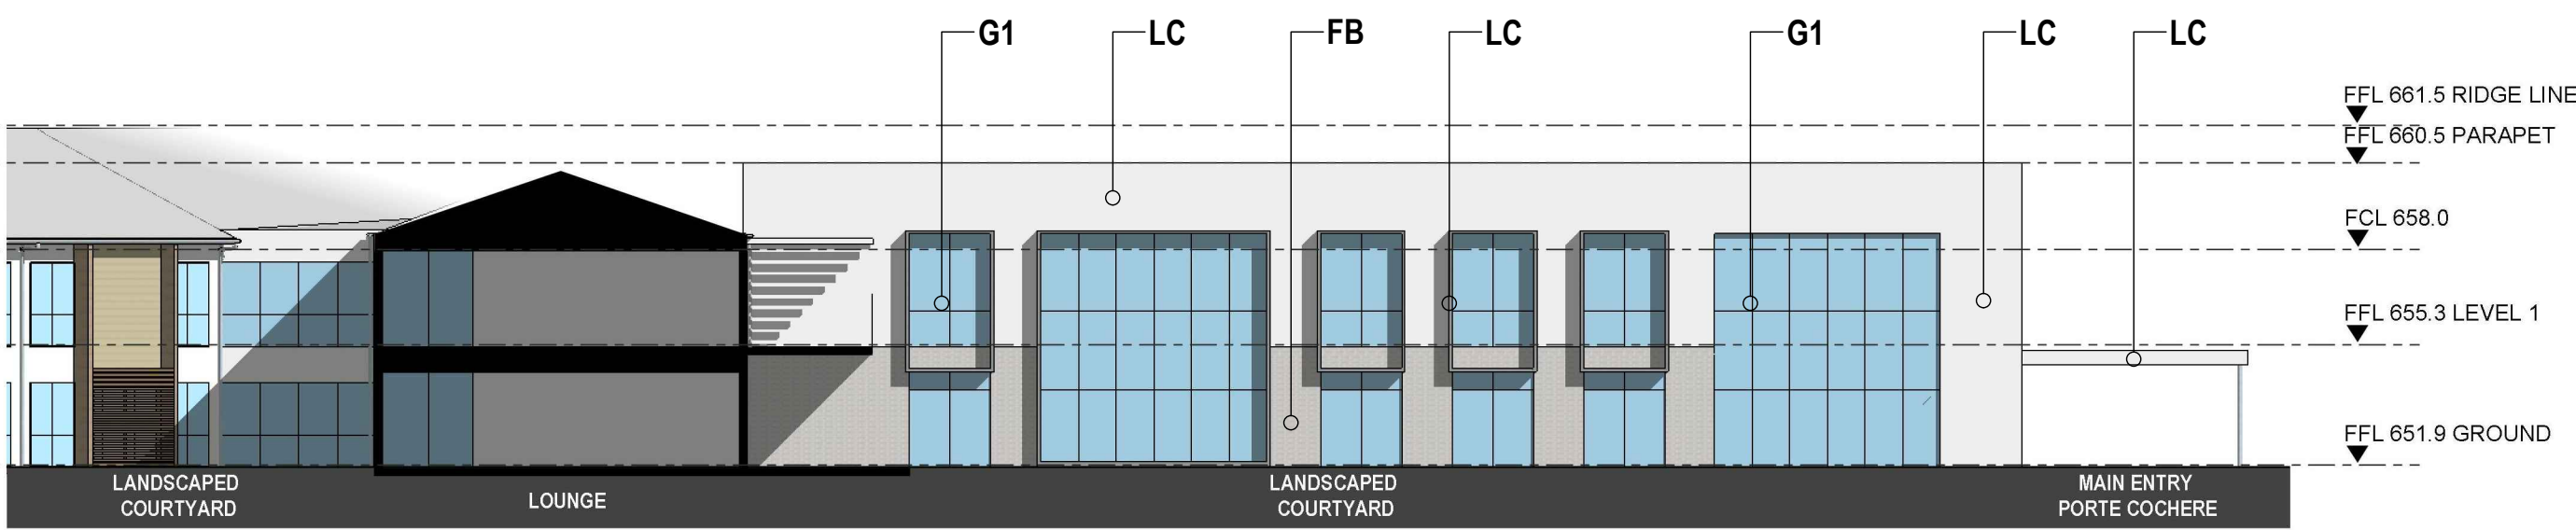


02 SOUTH EAST ELEVATION
1:200




03 SOUTH EAST ELEVATION
1:200



04 NORTH WEST ELEVATION
1:200

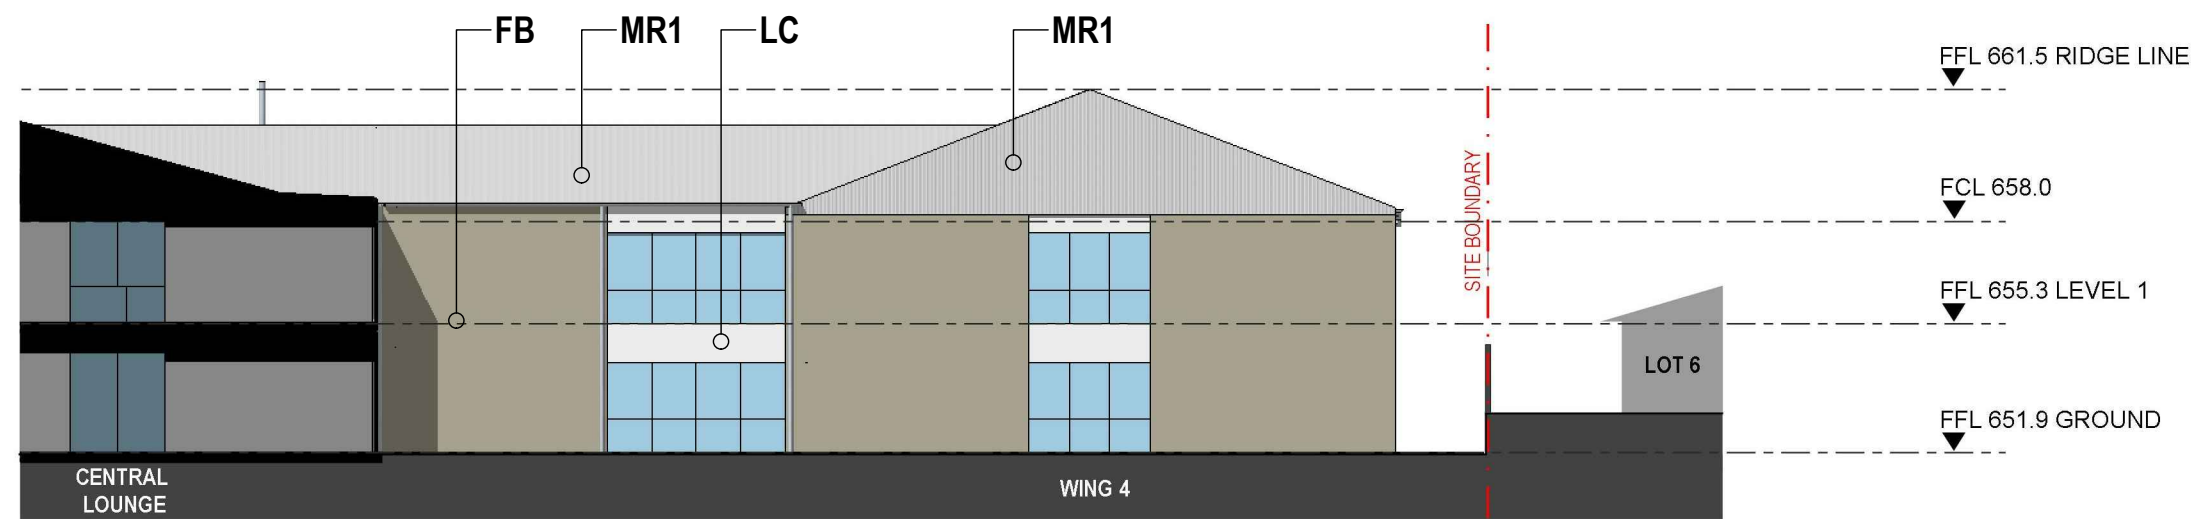

05 NORTH EAST ELEVATION
1:200

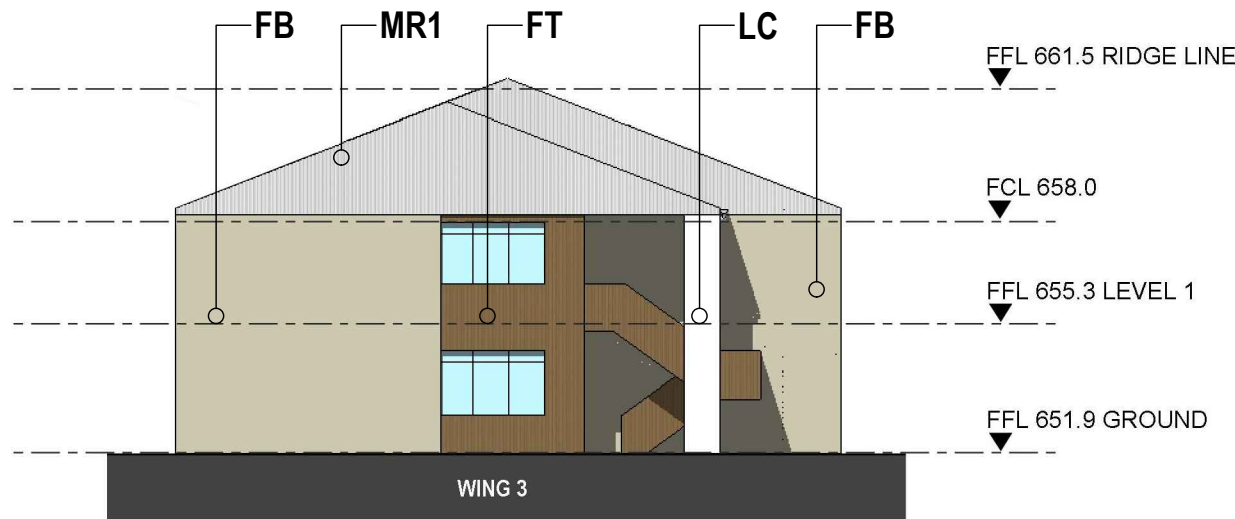

06 NORTH ELEVATION
1:200

Amendments		
Issue	Description	Date
A	PRELIMINARY	09/12/2015
B	DA SUBMISSION	17/12/2015

Landscape

TAYLOR BRAMMER
218 Oxford St
Woolahra NSW 2025
www.taylorbrammer.com.au/
Tel. 02 9387 8655
dmtaylor@taylorbrammer.com.au

Cost Consultant

WILDE AND WOOLLARD
Level 1, 815 Pacific Hwy
Chatswood NSW 2067
www.wildeandwoollard.com/
Tel. 02 9411 2777
Mob. 0422 880 982
william@wswsydney.com

Hydraulic Engineers

EWFW
Level 4, 362 Kent St
SYDNEY NSW 2000
www.ewfw.com.au/
Tel. 02 5732 7896
Mob. 0431 574 899
ewfw@ewfw.com.au

Civil Engineers

Henry & Hymas
Level 5, 79 Victoria Ave
CHATSWOOD NSW 2067
www.henryandhymas.com.au/
Tel. 02 9417 8400
Mob. 0423 222 338
afandis@hthconsult.com.au

Planners

BBC CONSULTING PLANNERS
Level 2, 55 Mountain Street
BROADWAY NSW 2007
www.bbcplanners.com.au/
Tel. 02 9211 4099
Fax. 02 9211 2740
bbc.administration@bbcplanners.com.au

Structure Engineers

NORTHROP
Level 11, 345 George Street
SYDNEY NSW 2000
www.northrop.com.au/
Tel. 02 9241 4188
Mob. 0412 772 839
craig.furness@northrop.com.au

Elect. + Mech. Engineers

Wood & Grieve Engineers
Level 6, Building 5, 207 Pacific Hwy
ST LEONARDS NSW 2065
www.wge.com.au/
Tel. 02 8484 7000
Mob. 0401 702 351
nicolas.johnson@wge.com.au

BCA Consultant

Blackett Maguire + Goldsmith
Suite 2.01, 22-38 Mountain St
ULTIMO NSW 2007
www.bmplus.com.au/
Tel. 02 9211 7777
mob. 0417 247 344
david@bmplus.com.au

Project Manager

ALIGN PROJECTS
Level 1, 258 Stannmore Rd
STANNMORE NSW 2048
www.alignprojects.com.au/
Tel. 0405 565 640
alex@alignprojects.com.au

Client

OPAL AGED CARE
Level 27, 135 King St
SYDNEY NSW 2000
www.opalagedcare.com.au/
Tel. 02 8241 1000
Fax. 08 8241 1690
communications@opalagedcare.com.au



specialist aged care

GROUP GSA

Group GSA Pty Ltd ABN 76 002 113 779
Level 7, 80 William St East Sydney NSW
Australia 2011 www.groupgsa.com

T +612 9361 4144 F +612 9332 3458

architecture interior design urban design landscape
nom architect M. Sheldon 3990

Project Title

BATHURST AGED CARE
Stanley St, Bathurst NSW

Drawing Title

ELEVATIONS

DEVELOPMENT APPLICATION

Scale 1:200 @A1

Drawing created (date) 09/12/2015

By SC

Plotted and checked by SC

Verified MZ

Approved JC



Drawing No Issue

15491 - DA-3000 B

Revised by Plot Date

MZwela 28/01/2016

This drawing is the copyright of Group GSA Pty Ltd and may not be altered, reproduced or transmitted in any form or by any means in part or in whole without the written permission of Group GSA Pty Ltd.
All levels and dimensions are to be checked and verified on site prior to the commencement of any work, making of shop drawings or fabrication of components.
Do not scale drawings. Use figured Dimensions.

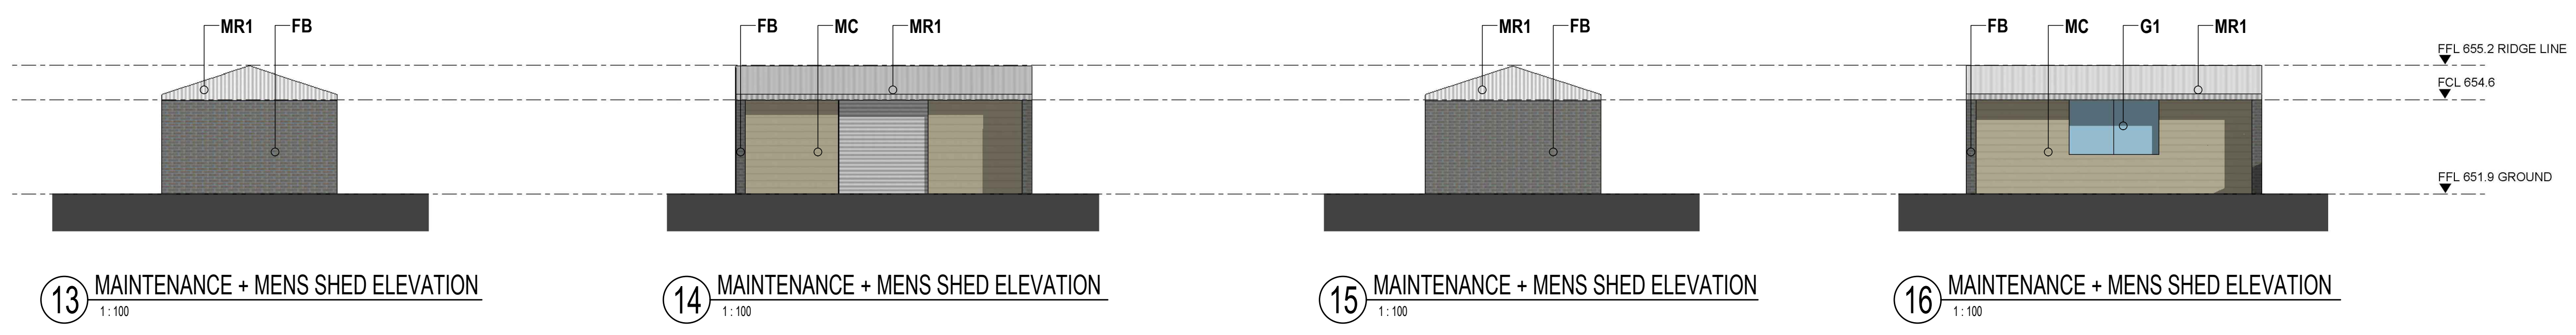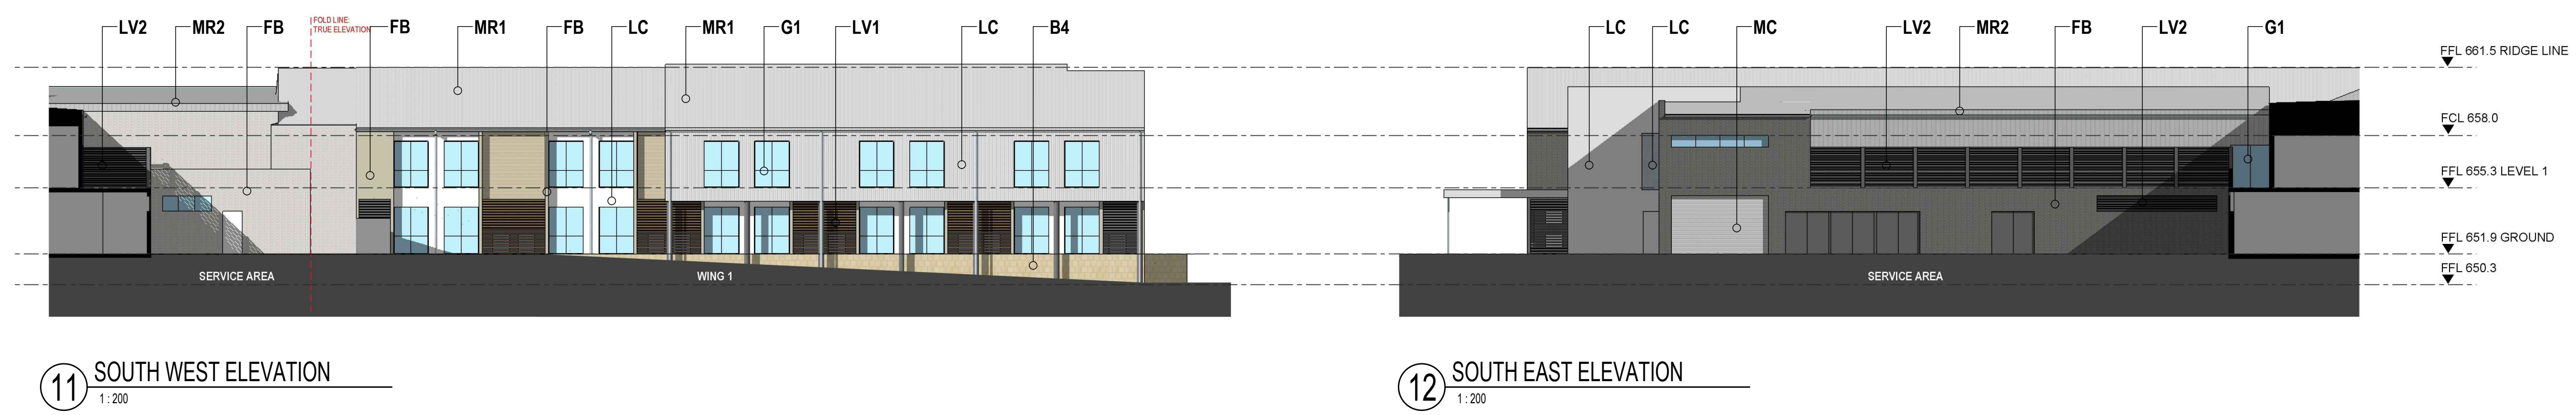

Amendments		
Issue	Description	Date
A	PRELIMINARY	09/12/2015
B	PRELIMINARY	17/12/2015
C	DA SUBMISSION	15/01/2016

Landscape

TAYLOR BRAMMER
218 Oxford St
Woolahra NSW 2025
www.taylorbrammer.com.au/
Tel. 02 9387 8655
dntaylor@taylorbrammer.com.au

Cost Consultant

WILDE AND WOOLLARD
Level 1, 915 Pacific Hwy
Chatswood NSW 2067
www.wildeandwoollard.com/
Hydraulic Engineers
Tel. 02 9411 2777
Mob. 0422 880 982
william@wvsydney.com

EWFW
Level 4, 362 Kent St
SYDNEY NSW 2000
www.ewfw.com.au/
Civil Engineers
Tel. 02 5732 7896
Mob. 0431 574 899
ewfw@ewfw.com.au

Henry & Hymas
Level 5, 79 Victoria Ave
CHATSWOOD NSW 2067
www.henryandhymas.com.au/
Planners
Tel. 02 9417 8400
Mob. 0423 222 338
ahfancis@hthconsult.com.au

BBC CONSULTING PLANNERS
Level 2, 55 Mountain Street
BROADWAY NSW 2007
www.bbcplanners.com.au/
Structure Engineers
Tel. 02 9211 4099
Fax. 02 9211 2740
bbc.administration@bbcplanners.com.au

NORTHROP
Level 11, 345 George Street
SYDNEY NSW 2000
www.northrop.com.au/
Elect. + Mech. Engineers
Tel. 02 9241 4188
Mob. 0412 772 839
craig.furness@northrop.com.au

Wood & Grieve Engineers
Level 6, Building 5, 207 Pacific Hwy
ST LEONARDS NSW 2065
www.wge.com.au/
BCA Consultant
Tel. 02 9211 7777
mob. 0417 247 344
david@bmplusg.com.au

Blackett Maguire + Goldsmith
Suite 2.01, 22-38 Mountain St
ULTIMO NSW 2007
www.bmplusg.com.au/
Project Manager
Tel. 02 9211 7777
mob. 0417 247 344
david@bmplusg.com.au

ALIGN PROJECTS
Level 1, 258 Stanmore Rd
STANMORE NSW 2048
www.alignprojects.com.au/
Client
Tel. 0405 565 640
alex@alignprojects.com.au

OPAL AGED CARE
Level 27, 135 King St
SYDNEY NSW 2000
www.opalagedcare.com.au/
Tel. 02 8241 1000
Fax. 08 8241 1690
communications@opalagedcare.com.au

 specialist aged care

GROUP GSA

Group GSA Pty Ltd ABN 76 002 113 779
Level 7, 80 William St East Sydney NSW
Australia 2011 www.groupgsa.com

T +612 9361 4144 F +612 9332 3458
architecture interior design urban design landscape
nom architect M. Sheldon 3990

Project Title
BATHURST AGED CARE
Stanley St, Bathurst NSW

Drawing Title
ELEVATIONS

DEVELOPMENT APPLICATION
Scale 1:200@A1

Drawing created (date) 17/12/2015

By SC

Plotted and checked by SC


Verified MZ

Approved JC


Drawing No Issue
15491 - DA-3001 C

Revised by Plot Date
M2uvela 29/01/2016


This drawing is the copyright of Group GSA Pty Ltd and may not be altered, reproduced or transmitted in any form or by any means in part or in whole without the written permission of Group GSA Pty Ltd.
All levels and dimensions are to be checked and verified on site prior to the commencement of any work, making of shop drawings or fabrication of components.
Do not scale drawings. Use figured Dimensions.

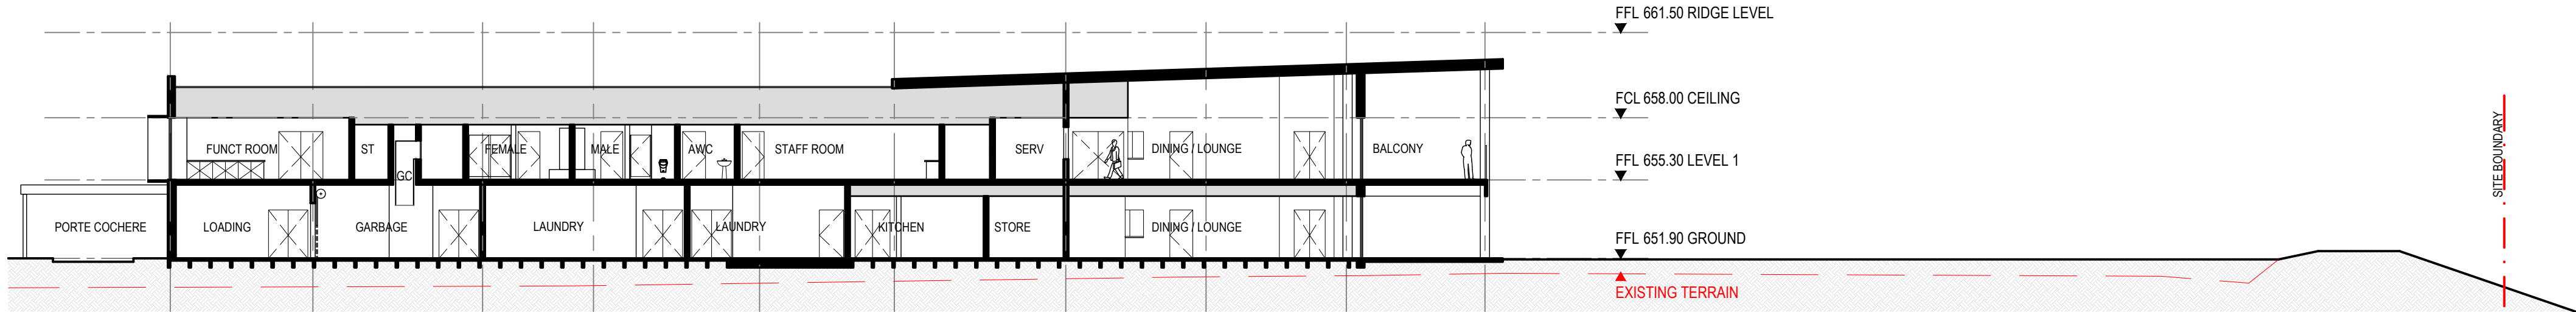

01 SECTION A-A
1:200

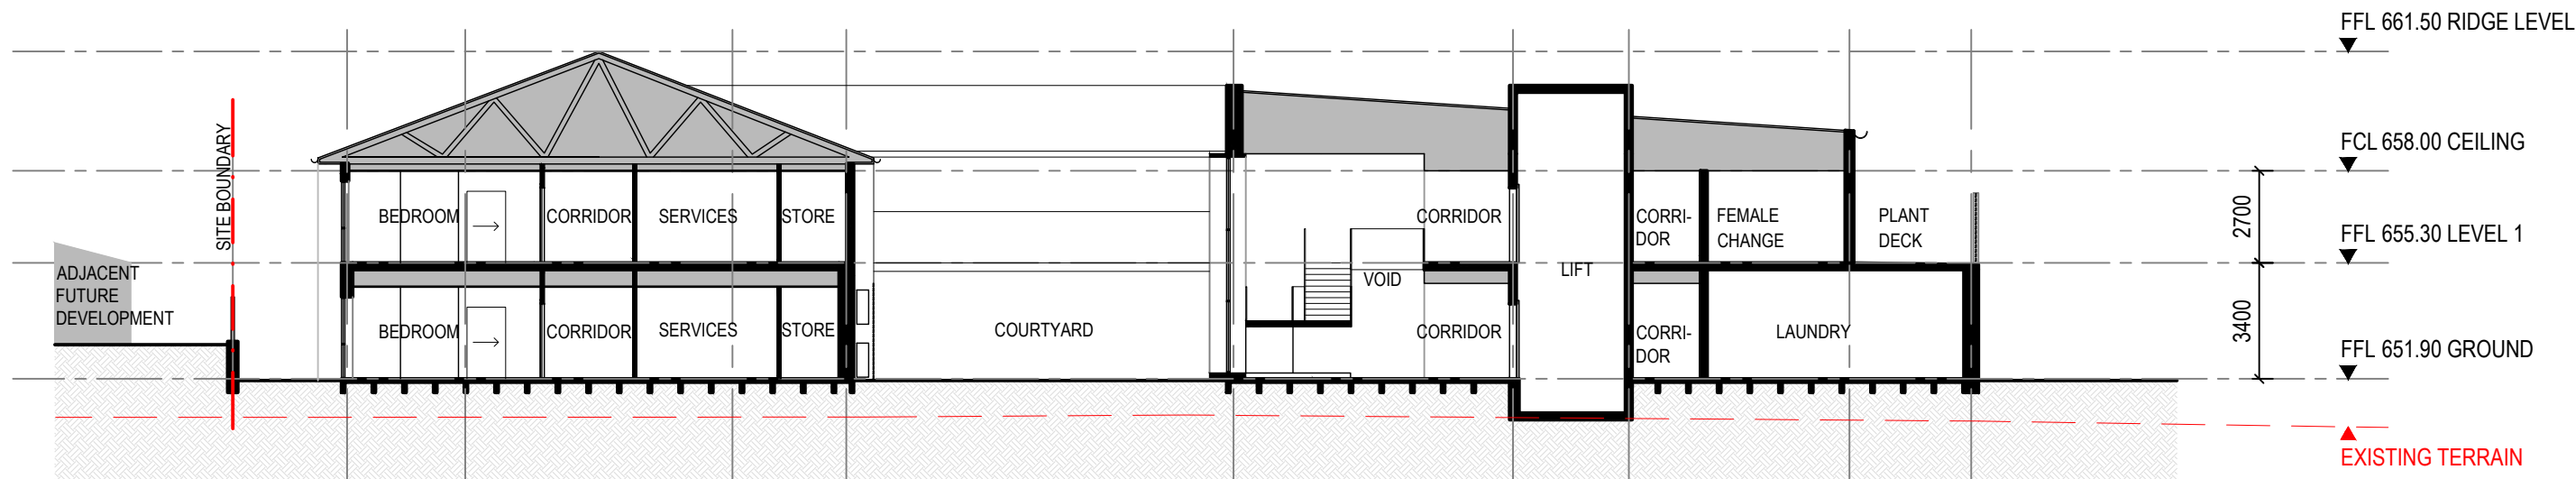

02 SECTION B-B
1:200

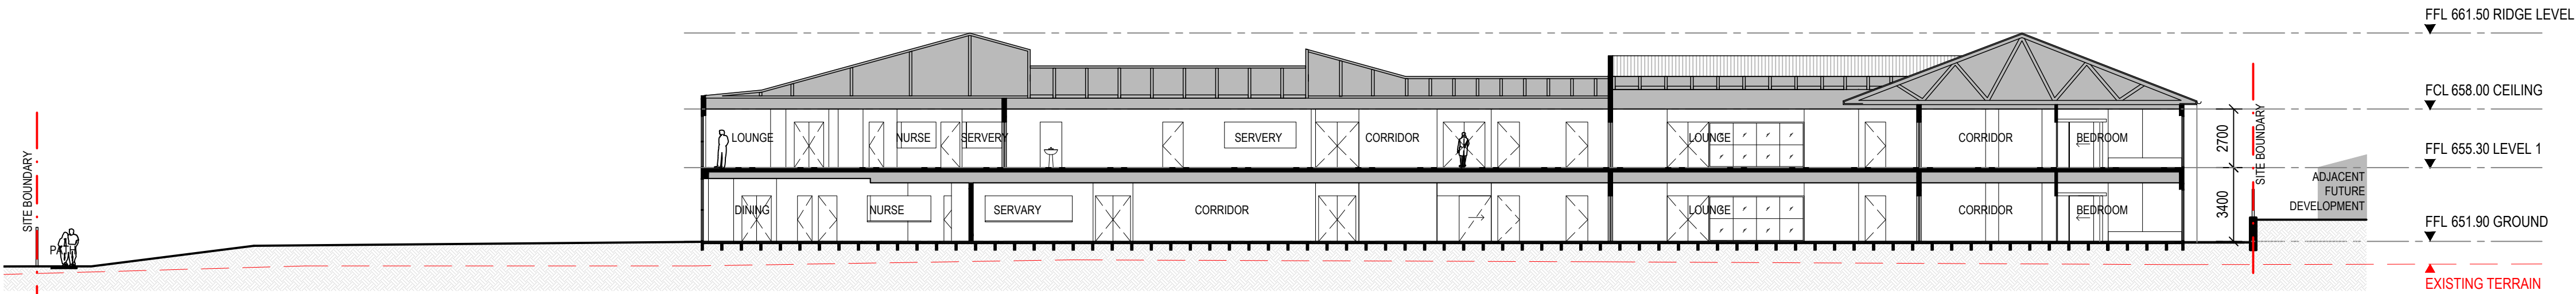

03 SECTION C-C
1:200

Amendments		Date
Issue	Description	
A	PRELIMINARY	11/12/2015
B	DA SUBMISSION	17/12/2015

Landscape

TAYLOR BRAMMER
218 Oxford St
Woolahra NSW 2025
www.taylorbrammer.com.au/
Tel. 02 9387 8655
dmtaylor@taylorbrammer.com.au

Cost Consultant

WILDE AND WOOLLARD
Level 1, 915 Pacific Hwy
Chatswood NSW 2067
www.wildeandwoollard.com/
Tel. 02 9411 2777
Mob. 0422 880 982
william@wvsydney.com

Hydraulic Engineers

EWFW
Level 4, 362 Kent St
SYDNEY NSW 2000
www.ewfw.com.au/
Tel. 02 5732 7896
Mob. 0431 574 899
ewfw@ewfw.com.au

Civil Engineers

Henry & Hymas
Level 5, 79 Victoria Ave
CHATSWOOD NSW 2067
www.henryandhymas.com.au/
Tel. 02 9417 8400
Mob. 0423 222 338
afancis@hiconsult.com.au

Planners

BBC CONSULTING PLANNERS
Level 2, 55 Mountain Street
BROADWAY NSW 2007
www.bbcplanners.com.au/
Tel. 02 9211 4099
Fax. 02 9211 2740
bbc.administration@bbcplanners.com.au

Structure Engineers

NORTHROP
Level 11, 345 George Street
SYDNEY NSW 2000
www.northrop.com.au/
Tel. 02 9241 4188
Mob. 0412 772 839
craig.furness@northrop.com.au

Elect. + Mech. Engineers

Wood & Grieve Engineers
Level 6, Building B, 207 Pacific Hwy
ST LEONARDS NSW 2055
www.wge.com.au/
Tel. 02 8484 7000
Mob. 0401 702 351
nicolas.johnson@wge.com.au

BCA Consultant

Blackett Maguire + Goldsmith
Suite 2.01, 22-38 Mountian St
ULTIMO NSW 2007
www.bmplus.com.au/
Tel. 02 9211 7777
mob. 0417 247 344
david@bmplus.com.au

Project Manager

ALIGN PROJECTS
Level 1, 258 Stanmore Rd
STANMORE NSW 2048
www.alignprojects.com.au/
Tel. 0405 565 640
alex@alignprojects.com.au

Client

OPAL AGED CARE
Level 27, 135 King St
SYDNEY NSW 2000
www.opalagedcare.com.au/
Tel. 02 8241 1000
Fax. 08 8241 1690
communications@opalagedcare.com.au



specialist aged care



Group GSA Pty Ltd ABN 76 002 113 779
Level 7, 80 William St East Sydney NSW
Australia 2011 www.groupgsa.com

T +612 9361 4144 F +612 9332 3458

architecture interior design urban design landscape
nom architect M. Sheldon 3990

Project Title

BATHURST AGED CARE
Stanley St, Bathurst NSW

Drawing Title

SECTIONS

DEVELOPMENT APPLICATION

Scale 1:200 @A1

Drawing created (date) 17/12/2015

By SC/MZ

Plotted and checked by BP

Verified MZ

Approved MZ

Drawing No Issue

15491 - DA-3100 B

Revised by Plot Date

MZwela 28/01/2016

This drawing is the copyright of Group GSA Pty Ltd and may not be altered, reproduced or transmitted in any form or by any means in part or in whole without the written permission of Group GSA Pty Ltd.
All levels and dimensions are to be checked and verified on site prior to the commencement of any work, making of shop drawings or fabrication of components.
Do not scale drawings. Use figured Dimensions.


FACE BRICK (FB)



FB
FACE BRICK
[DARK]



FB
FACE BRICK
[LIGHT]

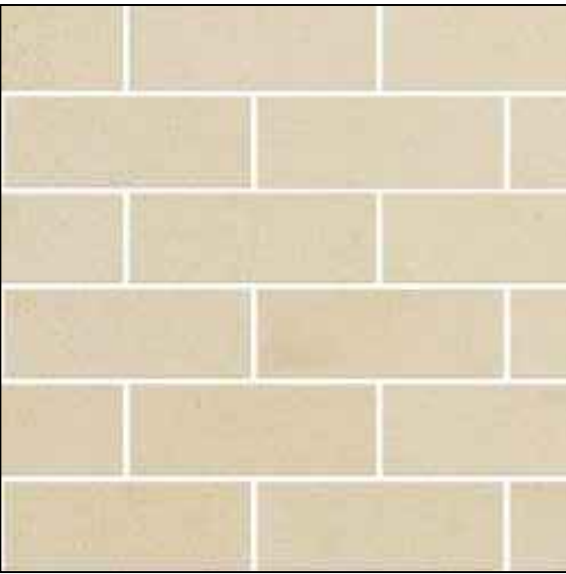


FB
FACE BRICK
[LIGHTEST]




BW
RETAINING WALL BLOCKWORK
LIMESTONE COLOUR CONCRETE BLOCK

METAL CLADDING (MC)

 

MC
METAL CLADDING
[COLORBOND - DARK]

 

MC
METAL CLADDING
[COLORBOND - LIGHT]

LOUVRES (LV)



LV 1
TIMBER EFFECT A/C SCREEN




LV 2
PLANT DECK SCREEN
LOUVRED COLORBOND (SAME AS MC)

METAL ROOFING (MR)




MR 1
METAL ROOF TYPE 1
COLORBOND

 

MC 2
METAL ROOF TYPE 2
COLORBOND

LIGHTWEIGHT CLADDING (LC)

 


LC
LIGHTWEIGHT CLADDING
[LIGHT]



LC
LIGHTWEIGHT CLADDING

GLAZING (G)

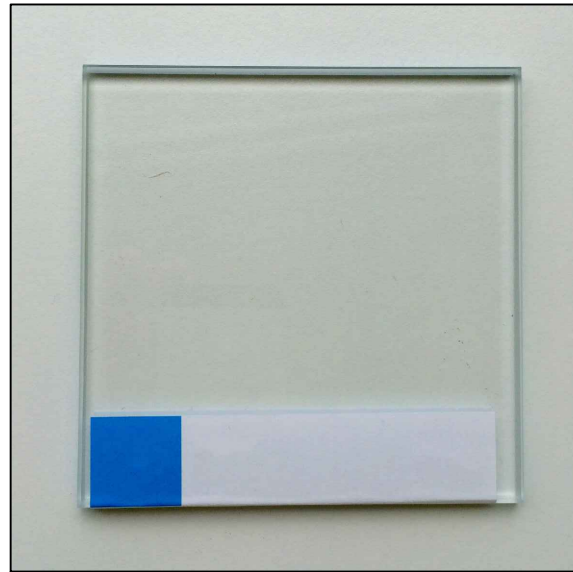

G1
GLASS TYPE 1
CLEAR

FEATURE FINISHES



FT
FEATURE TIMBER



FS
FEATURE STONE
SANDSTONE

Amendments		
Issue	Description	Date
A	PRELIMINARY	15/12/2015
B	DA SUBMISSION	17/12/2015

Landscape

TAYLOR BRAMMER
218 Oxford St
Woolahra NSW 2025
www.taylorbrammer.com.au/
Tel. 02 9387 8655
dmtaylor@taylorbrammer.com.au

Cost Consultant

WILDE AND WOOLLARD
Level 1, 815 Pacific Hwy
Chatswood NSW 2067
www.wildeandwoollard.com/
Tel. 02 9411 2777
Mob. 0422 880 982
william@wvsydney.com

Hydraulic Engineers

EWFW
Level 4, 362 Kent St
SYDNEY NSW 2000
www.ewfw.com.au/
Tel. 02 5732 7896
Mob. 0431 574 899
ewfw@ewfw.com.au

Civil Engineers

Henry & Hymas
Level 5, 79 Victoria Ave
CHATSWOOD NSW 2067
www.henryandhymas.com.au/
Tel. 02 9417 8400
Mob. 0423 222 338
afandis@hthconsult.com.au

Planners

BBC CONSULTING PLANNERS
Level 2, 55 Mountain Street
BROADWAY NSW 2007
www.bbcplanners.com.au/
Tel. 02 9211 4099
Fax. 02 9211 2740
bbc.administration@bbcplanners.com.au

Structure Engineers

NORTHROP
Level 11, 345 George Street
SYDNEY NSW 2000
www.northrop.com.au/
Tel. 02 9241 4188
Mob. 0412 772 839
craig.furness@northrop.com.au

Elect. + Mech. Engineers

Wood & Grieve Engineers
Level 6, Building 5, 207 Pacific Hwy
ST LEONARDS NSW 2065
www.wge.com.au/
Tel. 02 8484 7000
Mob. 0401 702 351
nicolas.johnson@wge.com.au

B C A Consultant

Blackett Maguire + Goldsmith
Suite 2/01, 22-38 Mountain St
ULTIMO NSW 2007
www.bmplus.com.au/
Tel. 02 9211 7777
mob. 0417 247 344
david@bmplus.com.au

Project Manager

ALIGN PROJECTS
Level 1, 258 Stanmore Rd
STANMORE NSW 2048
www.alignprojects.com.au/
Tel. 0405 565 640
alex@alignprojects.com.au

Client

OPAL AGED CARE
Level 27, 135 King St
STONEY NSW 2000
www.opalagedcare.com.au/
Tel. 02 8241 1600
Fax. 08 8241 1690
communications@opalagedcare.com.au



GROUP GSA

Group GSA Pty Ltd ABN 76 002 113 779
Level 7, 80 William St East Sydney NSW
Australia 2011 www.groupgsa.com

T +612 9361 4144 F +612 9332 3458

architecture interior design urban design landscape
nom architect M. Sheldon 3990

Project Title

BATHURST AGED CARE
Stanley St, Bathurst NSW

Drawing Title

**EXTERNAL FINISHES
SCHEDULE
DEVELOPMENT APPLICATION**
Scale NTS@A1

Drawing created (date) 10/12/2015

By BP

Plotted and checked by MZ

Verified XX

Approved XX

Drawing No Issue

15491 - DA-8400 B

Revised by Plot Date

MZuvela 28/01/2016

This drawing is the copyright of Group GSA Pty Ltd and may not be altered, reproduced or transmitted in any form or by any means in part or in whole without the written permission of Group GSA Pty Ltd.
All levels and dimensions are to be checked and verified on site prior to the commencement of any work, making of shop drawings or fabrication of components.
Do not scale drawings. Use figured Dimensions.