



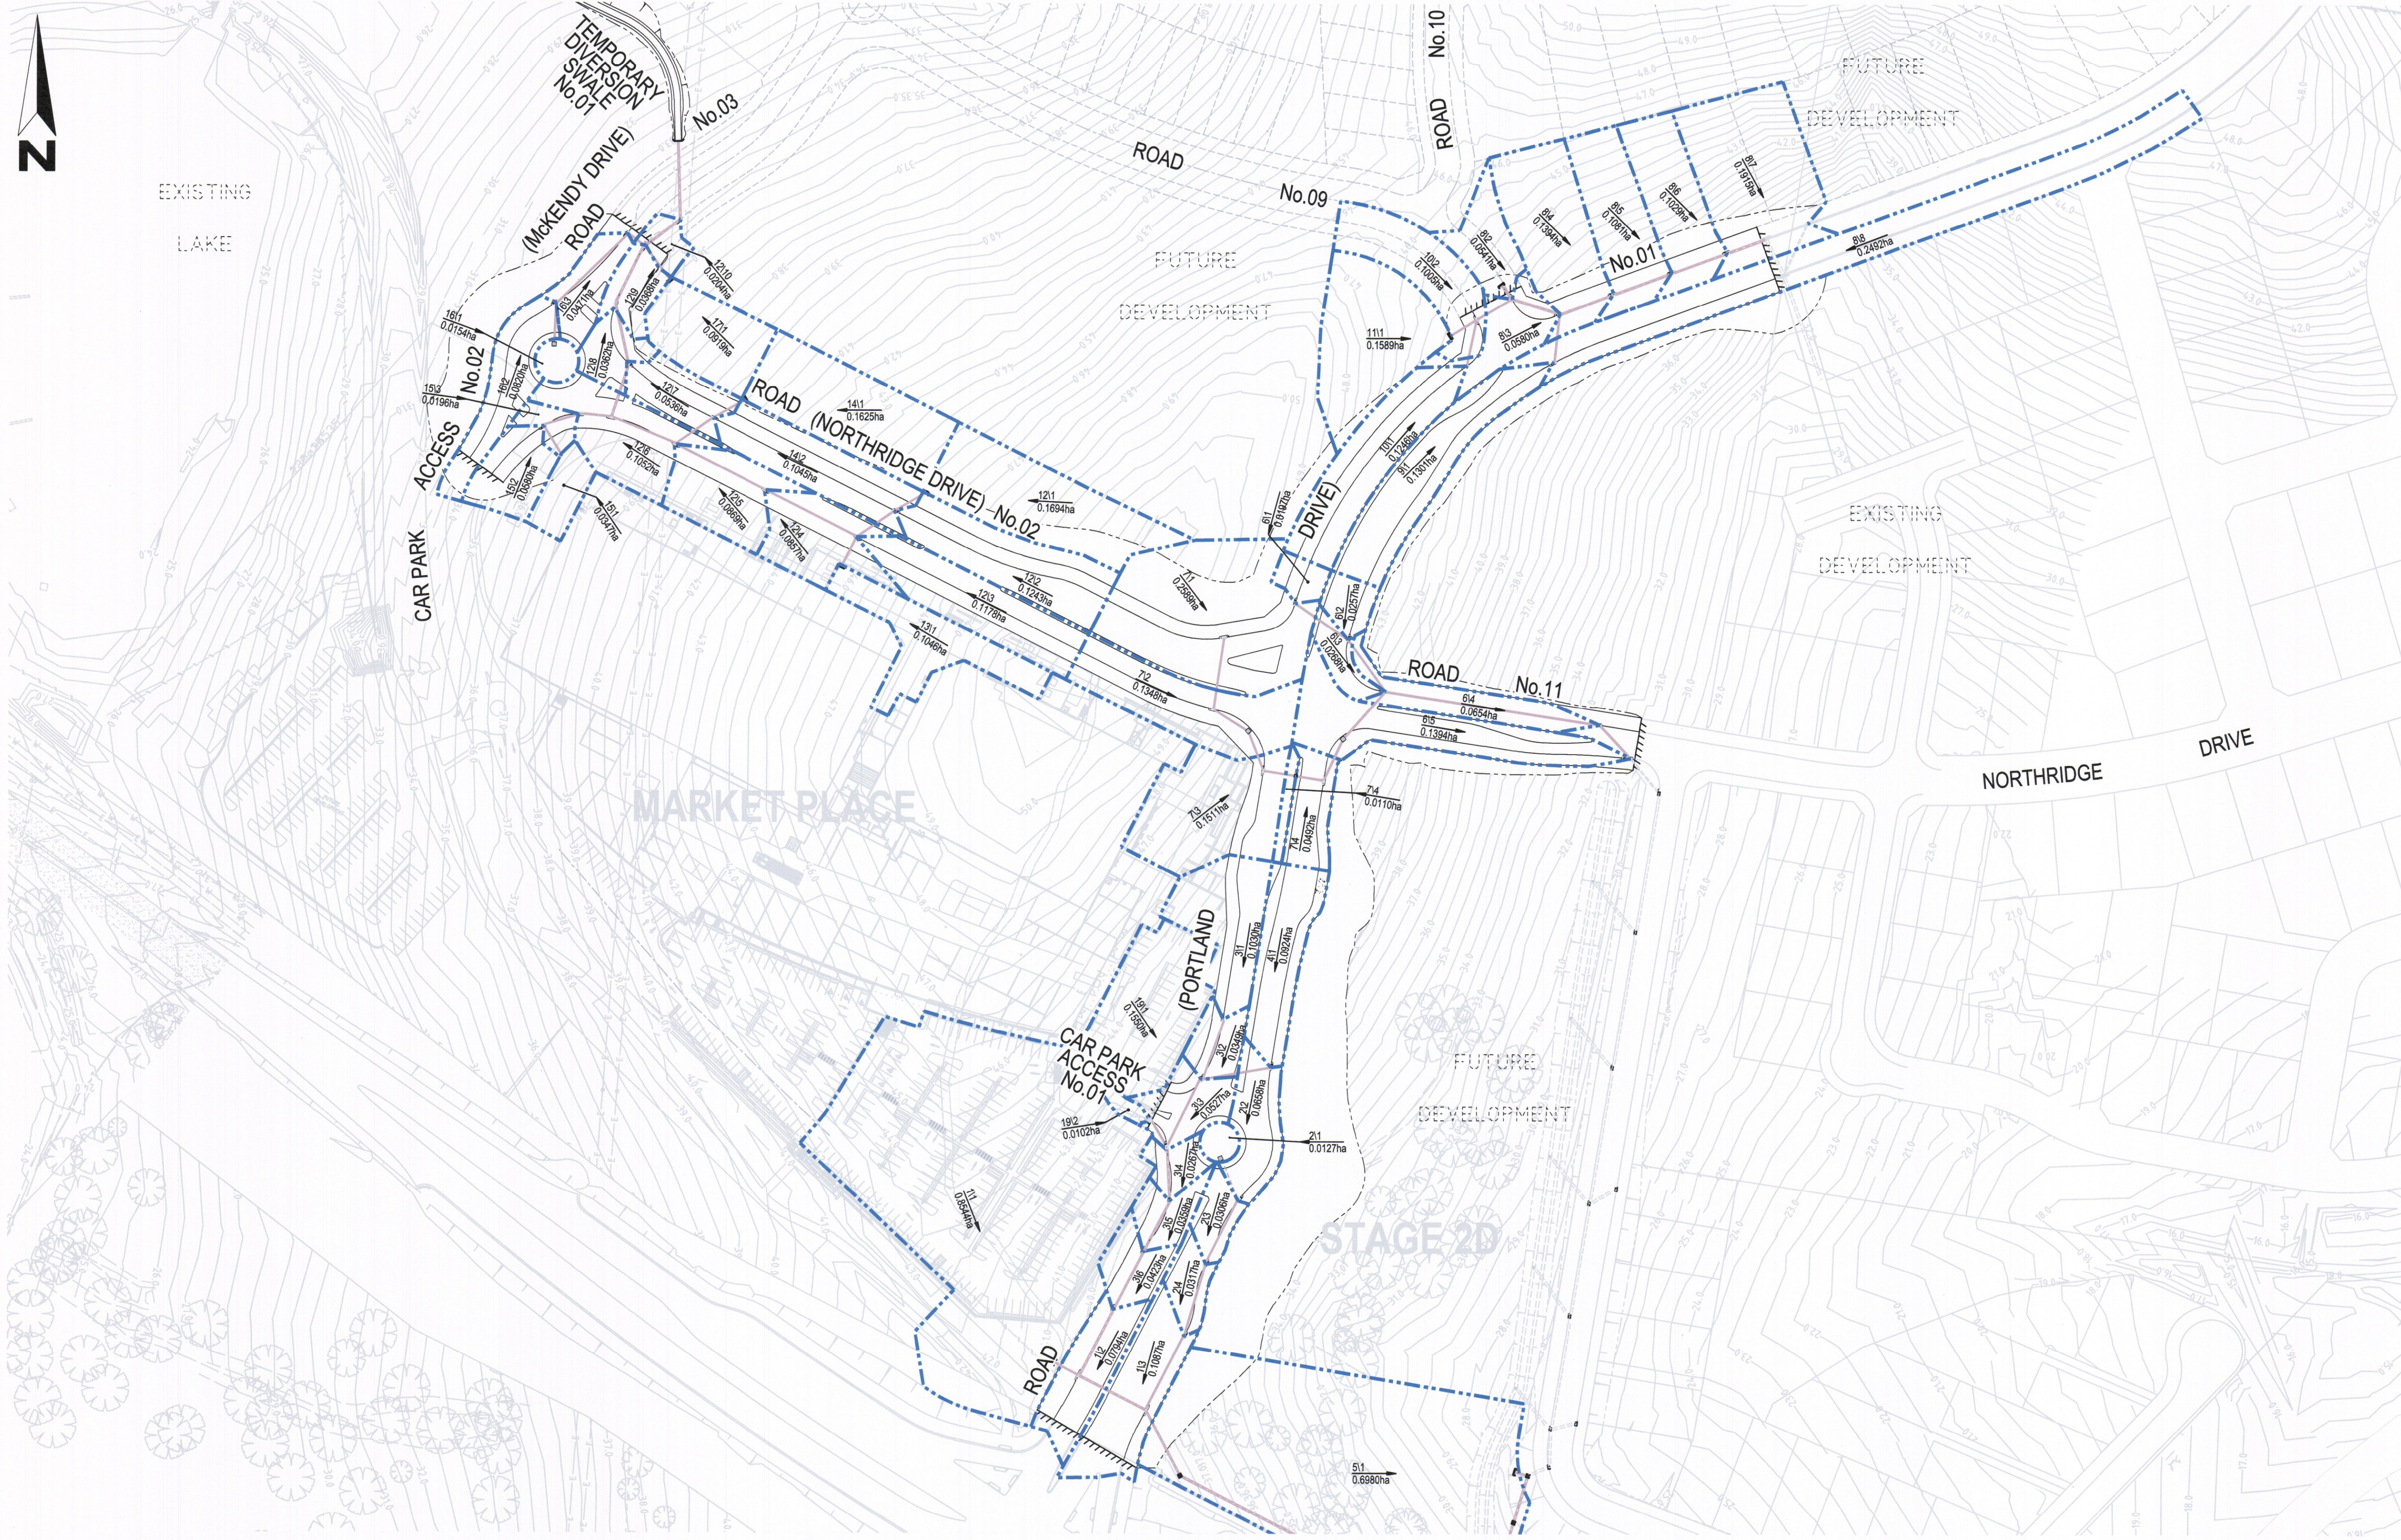

FOR CONSTRUCTION CERTIFICATE

REVISIONS	00	AW	DD	CB	TT	12/04/13	ISSUED FOR 80% REVIEW
	01	AW	DD	CB	SG	21/10/13	ISSUED FOR CONSTRUCTION CERTIFICATE
	02	VP	JP	SG		16/07/14	ISSUED WITH COUNCIL AMENDMENTS
	03	BL	BL	PF	SAG	25/05/15	UPDATED TO COUNCIL COMMENTS
	04	BL	BL	PF	SAG	5/08/15	NOTE ADDED TO RIGID PAVEMENT PLAN REGARDING SURFACE FINISH
	05	BL	BL	PF		02/09/15	UPDATED TO REFLECT COMMENTS BY GEOTECHNICAL ENGINEER
First Issue	AW	DD	CB	TT		12/04/13	
Drawn							
Design							
Check							
Appd.							
Date							
Revision Details							

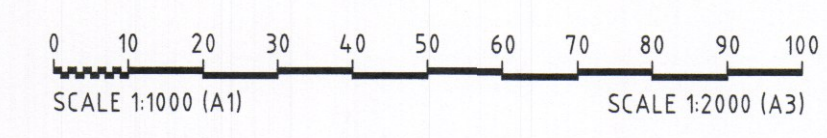

Disclaimer and Copyright:
ALL DIMENSIONS TO BE CHECKED ON SITE BY
SUPERINTENDENT PRIOR TO CONSTRUCTION.
USE WRITTEN DIMENSIONS ONLY, DO NOT
SCALE.

CONSULT AUSTRALIA
Member Firm

Quality
Endorsed
Company


Approval:
By: **STUART GREEN**
FIEAust. CPEng.
Manager - Urban Development
SIGN:
DATE:

Client:
HAMMERSMITH MANAGEMENT PTY LTD



Project:
**CAMERON GROVE - LINK ROAD
ROAD & DRAINAGE DESIGN**



Drawing Title: CATCHMENT PLAN				
Project No.: L05016.014	Stage: CC	Milestone: 501	Dwg No.: 05	Revision: 05

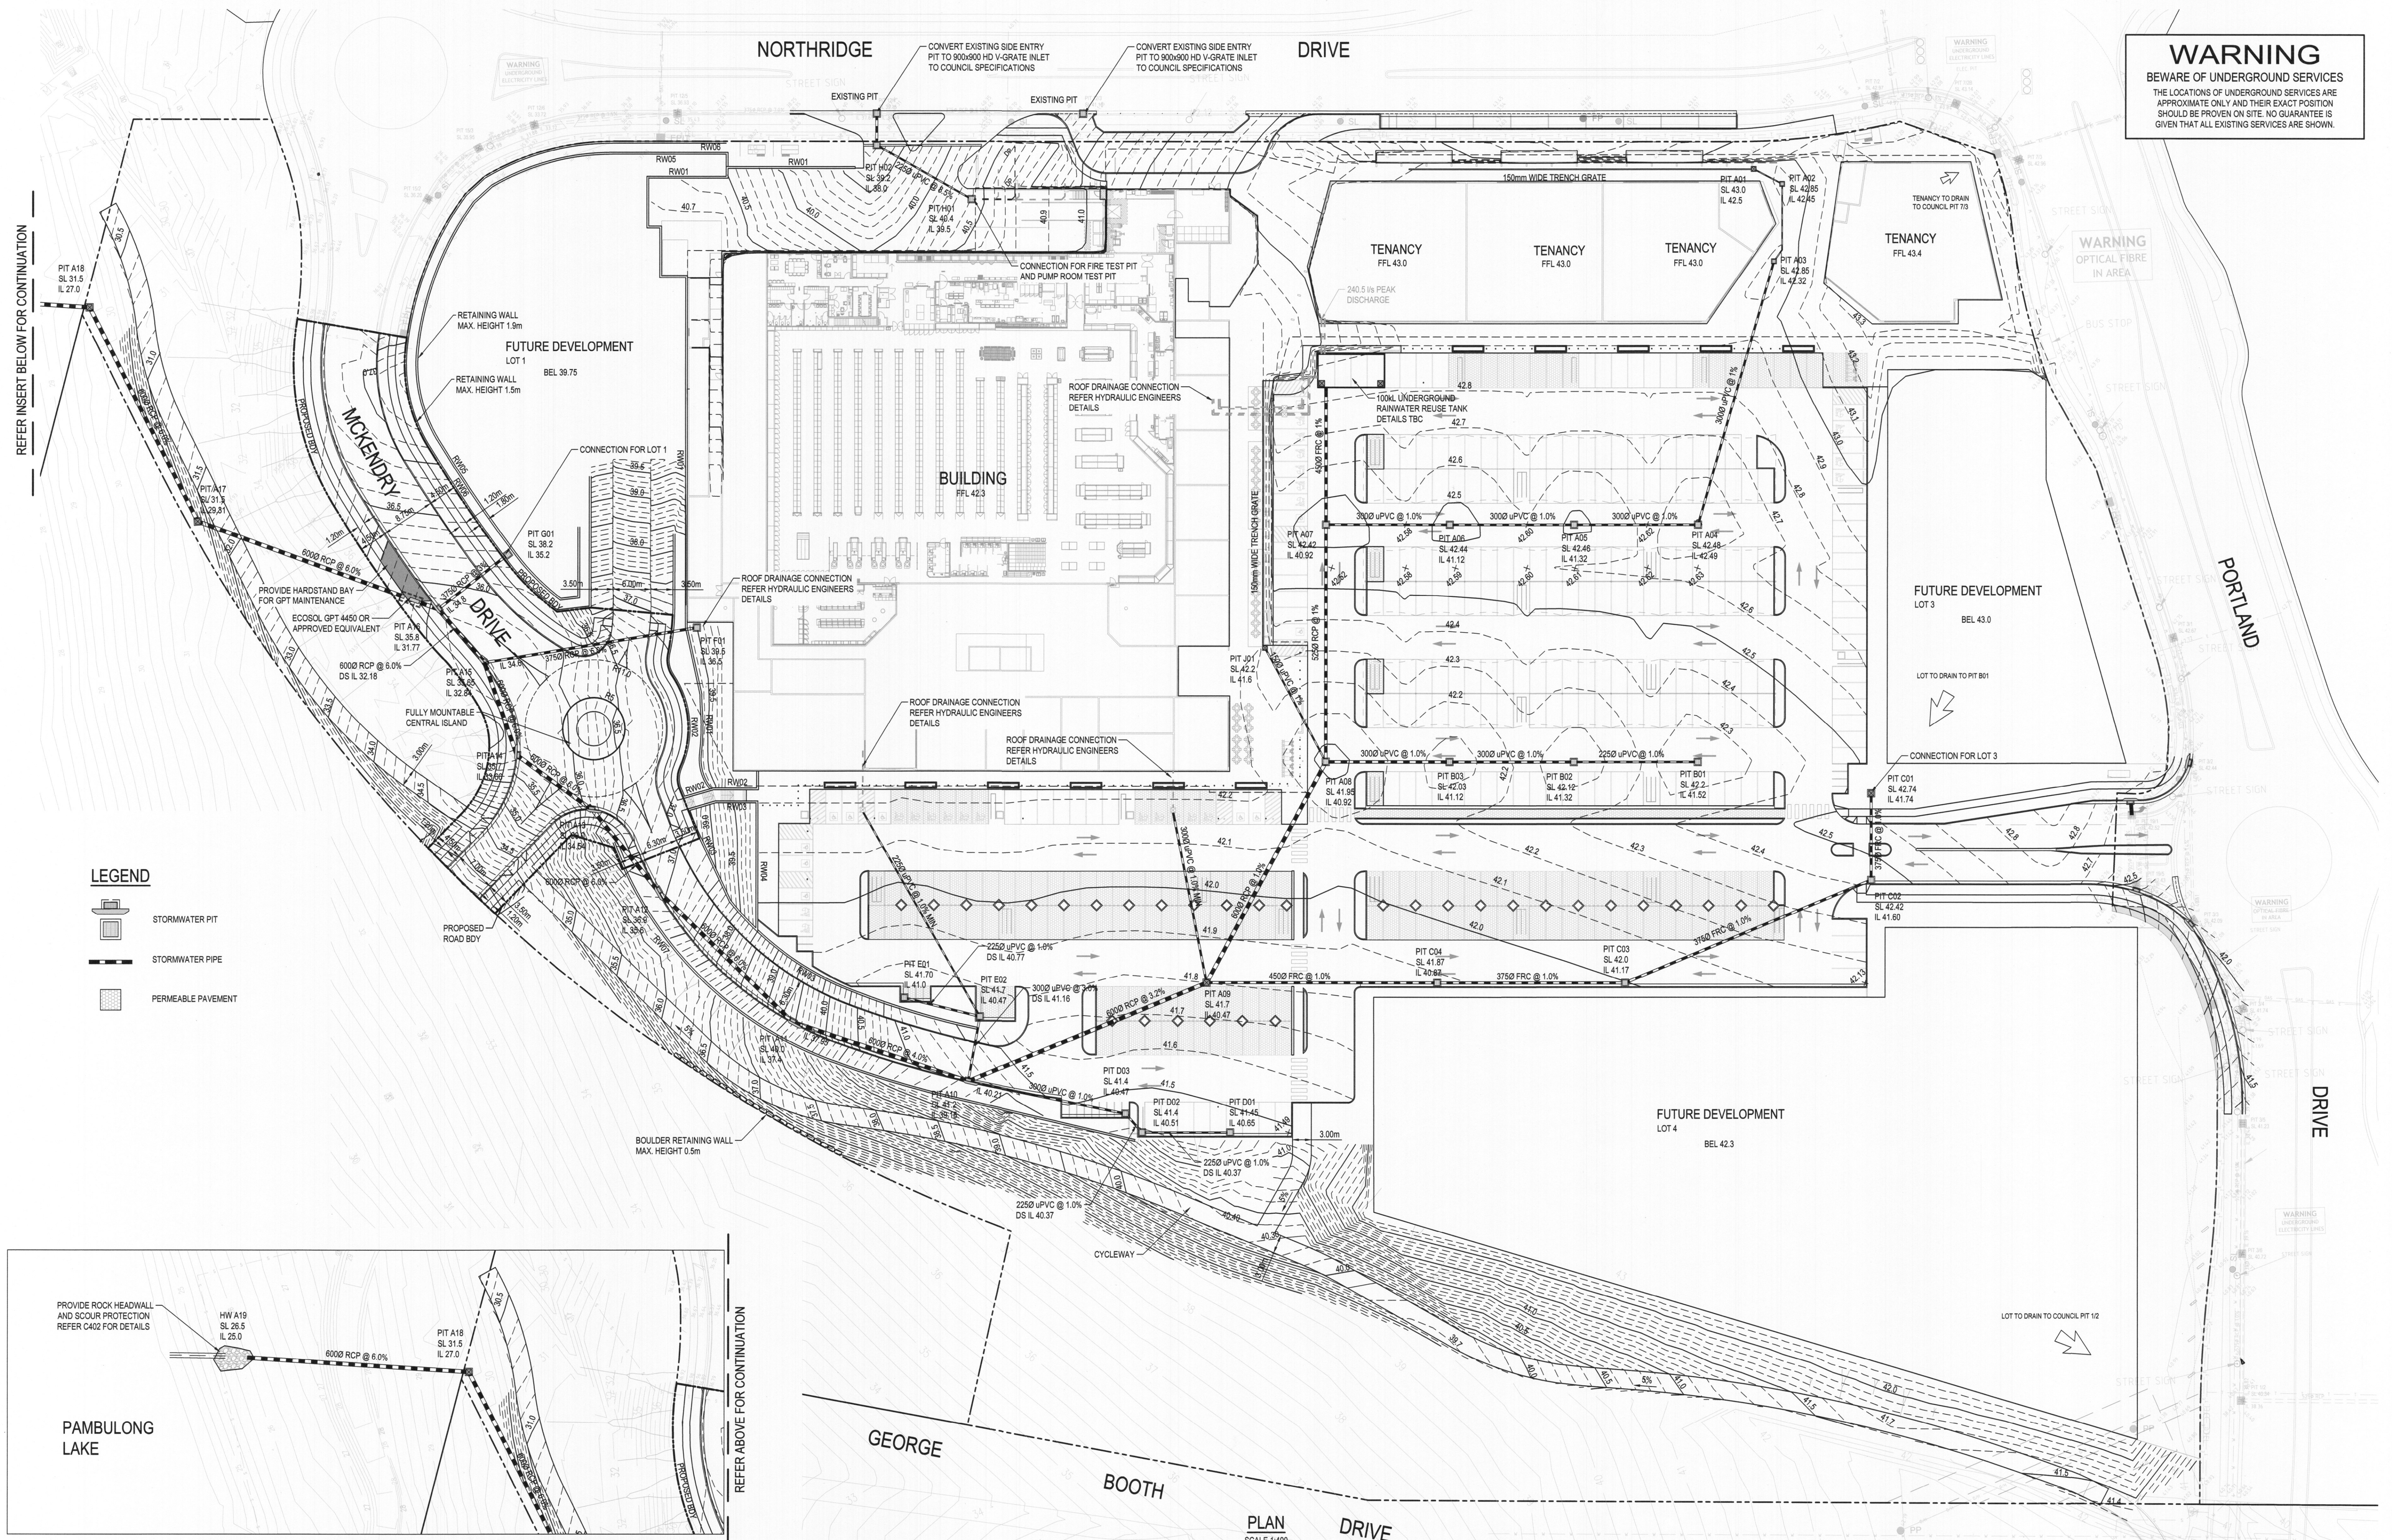

REVISIONS:			
E	APPROVAL ISSUE	NT	18.07.18
D	APPROVAL ISSUE	NT	17.07.18
C	APPROVAL ISSUE	NT	09.07.18
B	APPROVAL ISSUE	NT	05.07.18
A	PRELIMINARY	NT	29.06.18
NO.	REVISION DESCRIPTION	DATE	DRAWN

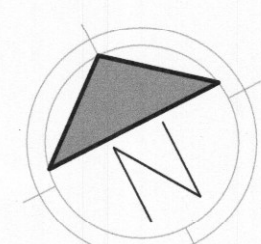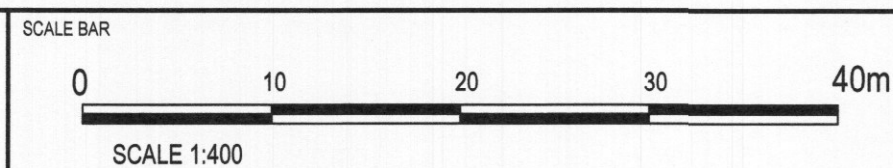

LEVEL 3, 39 CHANDOS STREET
ST LEONARDS NSW 2065
Telephone 61-2-9436 0433 Fax 61-2-9436 1370
www.vandermeer.com.au
van der Meer (NSW) Pty Ltd
A.B.N. 56 158 266 301

CLIENT
FABCOT PTY LTD
1 WOOLWORTHS WAY
BELLA VISTA, NSW 2153

ARCHITECT
NETTLETON TRIBE ARCHITECTS
117 WILLOUGHBY ROAD, CROWS NEST, NSW 2065

PROJECT TITLE
CAMERON PARK PLAZA
309 GEORGE BOOTH DRIVE
CAMERON PARK, NSW 2285

DRAWING TITLE	DRAINAGE LAYOUT

DRAWING STATUS			
APPROVAL ISSUE			
NOT TO BE USED FOR CONSTRUCTION			
PROJECT LEADER RJB	DESIGNER NT	SIGNATURE	
DRAFTSPERSON NT	SCALE AS SHOWN	DATE MARCH 2018	SHEET SIZE B1
JOB NO. SY182-016		DRAWING NO. DAC401	REVISION E

