


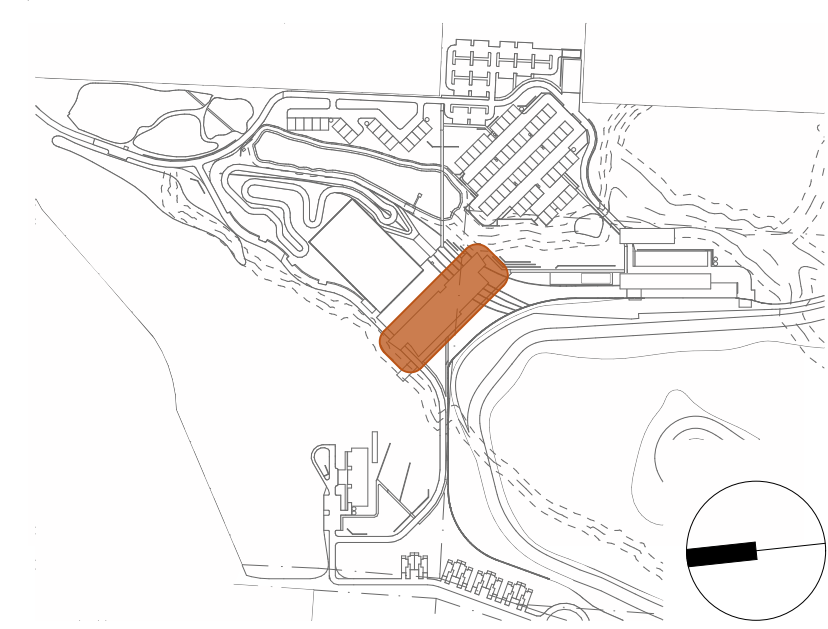

BAL	BALUSTRADE
EX	EXISTING
B	BOLLARD
BRK	BRICKWORK
BM	BATTEN METTAL
CMF	CLADDING METAL PANEL
CN	CONCRETE
CPC	CLADDING PRE CAST CONCRETE
DP	DOWNPINE
FG	FIXED GLASS
GUB	GUTTERS BOX
GUE	GUTTERS EAVE
LV	LOUVRE
PAV	PAVING
PF	PAINT FINISH
PV	PHOTOVOLTAIC SOLAR PANEL
TMB	TIMBER
RS	ROLLER SHUTTER
RMS	ROOF METAL SHEET
SDT	SIGNAGE & DISPLAY
SKY	SKYLIGHT

Number	Room Name	Area
B001	Exhibition	352
B002	Store	43
B003	Store	10
B004	Reception	90
B005	Foyer	191
B006	Kitchen Stores	16
B007	Female WC	23
B008	ACC WC	8
B009	Hall	10
B010	Exhibition	150
B011	ACC WC	8
B012	Male WC	23
B013	Retail Stores	16
B014	Retail	74
B015	Store	13
B016	Performance Gallery - Cars	861
B017	Male WC	23
B018	Acc WC	8
B019	Acc WC	8
B020	Female WC	23
B021	Kitchen	84
B022	Corns	9
B023	Corns	9
B024	Bar Store	18
B025	Bar	47
B026	Fire Stair	21
B027	Fire Stair	21
B028	Lounge / Bar	334

Number	Room Name	Area
B100	Typical Room Type A	41
B100	Typical Room Type C	79
B100	Typical Room Type B	85
B100	Typical Room Type D	97
B101	Hall	382
B102	Dining	45
B	GFA - Ground Floor	2,499
B	GFA - First Floor	2,878
		5,377 m²

Number	Room Name	Area
BA01	WC	10
BA02	Hall	7
BA03	Living	21
BA04	Deck	7

Number	Room Name	Area
BA11	WC	10
BA12	Living	7
BA13	Living	21
BA14	Deck	7

Number	Room Name	Area
BB01	Living	36
BB02	Deck	8
BB03	Bed	16
BB04	WC	6
BB05	Bed	15
BB06	WC	8

Number	Room Name	Area
BC01	Living	33
BC02	Deck	8
BC03	Bed	16
BC04	WC	6
BC05	Bed	15

Number	Room Name	Area
BD01	Living	48
BD02	WC	5
BD03	Bed	10
BD04	Bed	9
BD05	WC	5
BD06	WC	6
BD06	Bed	16
BD07	Deck	28




CONSULTANTS							
 BARR PROPERTY & PLANNING <i>Coastal Planning</i>	 NORTHROP	 moir <i>LANDSCAPE ARCHITECTURE</i>	 GHD	 MJD Environmental <i>ENVIRONMENTAL</i>	 RPS	 SECA solution	 EP RISK
TOWN PLANNING Barr Property & Planning <i>Coastal Planning</i>	CIVIL ENGINEER Northrop Consulting Engineers <i>Coastal Planning</i>	LANDSCAPE ARCHITECT Moir Landscape Architecture <i>Coastal Planning</i>	GEOTECHNICAL ENGINEER GHD Australia <i>Coastal Planning</i>	ENVIRONMENTAL ENGINEER MJD Environmental <i>Coastal Planning</i>	HERITAGE CONSULTANT RPS Group <i>Coastal Planning</i>	TRAFFIC ENGINEER SECA Solution <i>Coastal Planning</i>	RISK ASSESSMENT EP Risk <i>Coastal Planning</i>

AMENDMENTS						
No.	Dtn	Chk	Date	Comment		
01	TG	JH	10.08.17	For DA LMCC		
02	TG	JH	22.08.17	For DA		
03	TG	MY	01.05.18	Clean Meeting		
04	TG	MY	07.06.18	Coordination Meeting		
05	TG	MY	06.07.18	Draft DA		
06	TG	MY	19.07.18	FCR DA		
07	TG	MY	19.10.18	Amended Plans		

NOTES

1. Dimensions are in millimeters unless otherwise shown.
2. Work to given dimensions. Do not scale from drawing
3. Check all dimensions on site prior to construction and fabrication.
4. Bring any discrepancies to the attention of the proprietor & architect.

CLIENT NAME
PALMER GROUP

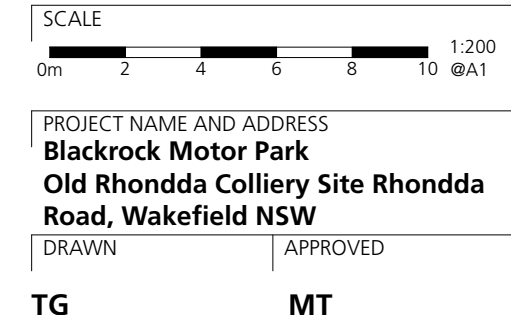


STATUS		
DEVELOPMENT APPLICATION		
DRAWING TITLE		
Area B Visitor Centre - Floor Plans		
PROJECT NO.	DRAWING NO.	REV.
3606	DA2201	07

A circle with a shaded sector. A radius line is drawn from the center to the arc of the shaded sector.

SHA C

T +61 2 4961 5888 224 Maitland Road Nominated Architect
F +61 2 4962 2577 Islington NSW 2296 Justin Hamilton (6160)
E info@shac.com.au Australia ABN 32 131 584 846

KEY PLAN

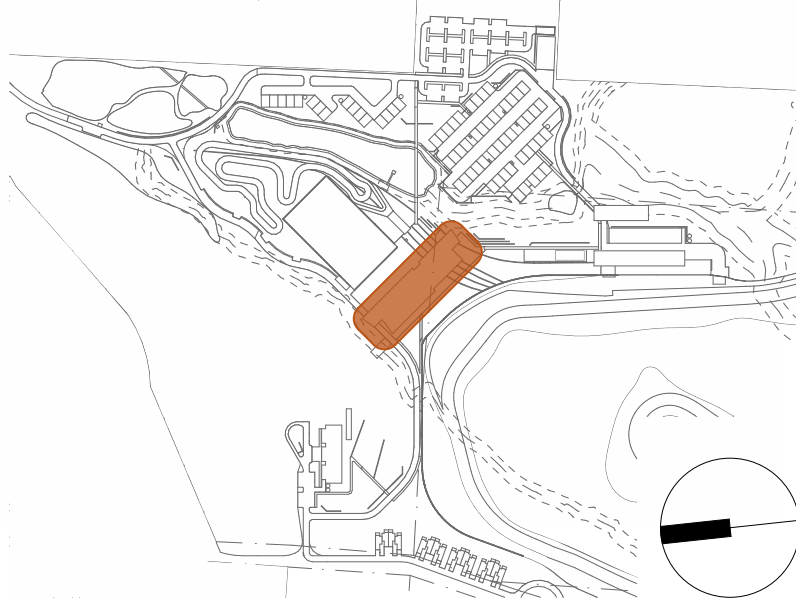

Legend

BAL	BALUSTRADE
EX	EXISTING
B	BOLLARD
BRK	BRICKWORK
BM	BATTEN METAL
CMP	CLADDING METAL PANEL
CON	CONCRETE
CPC	CLADDING PRE-CAST CONCRETE
DP	DOWNPIPE
FG	FIXED GLASS
GUB	GUTTERS BOX
GUE	GUTTERS EAVE
LV	LUVER
PAV	PAVING
PF	PAINT FINISH
PV	PHOTOVOLTAIC SOLAR PANEL
TMB	TIMBER
RS	ROLLER SHUTTER
RMS	ROOF METAL SHEET
SDT	SIGNAGE & DISPLAY
SKY	SKYLIGHT

Section B

Section C

Section A

Roof Plan - Visitor Centre

AMENDMENTS

No	Dr	Chk	Date	Comment
01	TG	JH	10.08.17	For DA IMCC
02	TG	JH	22.08.17	For DA
03	TG	MT	06.07.18	Draft DA
04	TG	MT	19.07.18	FOR DA
05	TG	MT	19.10.18	Amended Plans

No	Dr	Chk	Date	Comment

NOTES

- Dimensions are in millimeters unless otherwise shown.
- Work to given dimensions. Do not scale from drawing.
- Check all dimensions on site prior to construction and fabrication.
- Bring any discrepancies to the attention of the proprietor & architect.

CLIENT NAME

PALMER GROUP

SCALE

0m 2 4 6 8 10 @A1

PROJECT NAME AND ADDRESS
Blackrock Motor Park
Old Rhondha Colliery Site Rhondha
Road, Wakefield NSW

DRAWN

APPROVED

STATUS

DEVELOPMENT APPLICATION

DRAWING TITLE

Area B Visitor Centre - Roof Plan +
Sections

PROJECT NO

3606

DRAWING NO

DA2202 05

REV

SHAC

T +61 2 4961 5888
F +61 2 4962 2577
E info@shac.com.au


224 Maitland Road
Bilginton NSW 2296
Australia

Nominated Architect
Justin Hamilton (6160)
ABN 32 131 584 846

CONSULTANTS



KEY PLAN

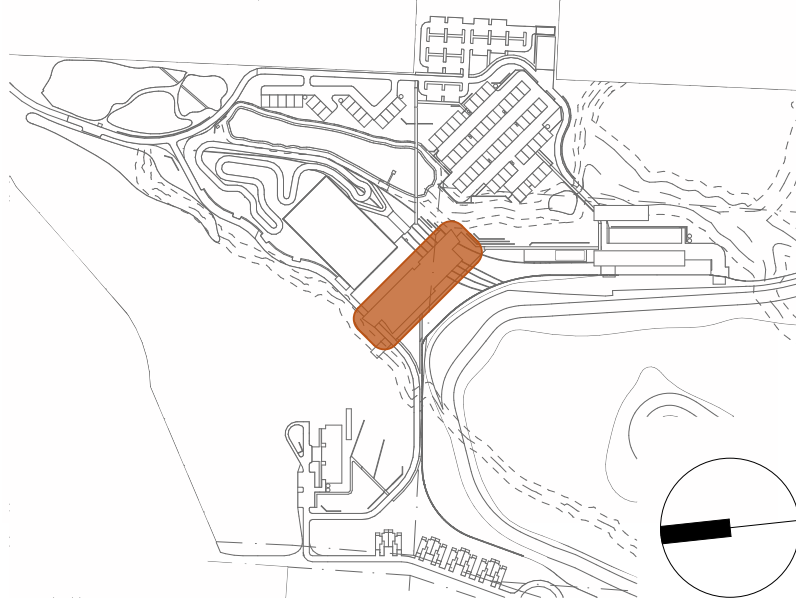

Legend

BAL	BALUSTRADE
EX	EXISTING
B	BOLLARD
BRK	BRICKWORK
BM	BATTEN METAL
CMP	CLADDING METAL PANEL
CON	CONCRETE
CPC	CLADDING PRE-CAST CONCRETE
DP	DOWNPIPE
FG	FIXED GLASS
GUB	GUTTERS BOX
GUE	GUTTERS EAVE
LV	LUVER
PAV	PAVING
PF	PAINT FINISH
PV	PHOTOVOLTAIC SOLAR PANEL
TMB	TIMBER
RS	ROLLER SHUTTER
RMS	ROOF METAL SHEET
SDT	SIGNAGE & DISPLAY

SHAC A3 SK Cover Page

South Elevation

North Elevation

East Elevation

West Elevation

CONSULTANTS

TOWN PLANNING Barr Property & Planning T 0403 093 664	CIVIL ENGINEER Northrop Consulting Engineers T 4943 1777	LANDSCAPE ARCHITECT Moir Landscape Architecture T 4965 3500	GEOTECHNICAL ENGINEER GHD Australia T 4979 9983	ENVIRONMENTAL ENGINEER MJD Environmental T 0416 208 684	HERITAGE CONSULTANT RPS Group T 4940 4200	TRAFFIC ENGINEER SECA Solution T 4032 7979	RISK ASSESSMENT EP Risk T 4048 2845
--	---	--	--	--	--	---	--

AMENDMENTS

No	Dr	Chk	Date	Comment	No	Dr	Chk	Date	Comment
01	YG	JH	10.08.17	For DA IMCC					
02	YG	JH	22.06.17	For DA					
03	YG	MT	06.07.18	Draft DA					
04	YG	MT	19.07.18	FOR DA					
05	YG	MT	19.10.18	Amended Plans					

NOTES

- Dimensions are in millimeters unless otherwise shown.
- Work to given dimensions. Do not scale from drawing.
- Check all dimensions on site prior to construction and fabrication.
- Bring any discrepancies to the attention of the proprietor & architect.

CLIENT NAME

PALMER GROUP

SCALE

0m 2 4 6 8 10 @A1

PROJECT NAME AND ADDRESS
Blackrock Motor Park
Old Rhondda Colliery Site Rhondda
Road, Wakefield NSW

DRAWN

APPROVED

STATUS

DEVELOPMENT APPLICATION

DRAWING TITLE

Area B Visitor Centre - Elevations

PROJECT NO

3606

DRAWING NO

DA2203 05

REV


SHAC

T +61 2 4961 5888
F +61 2 4962 2577
E info@shac.com.au

224 Maitland Road
Bilington NSW 2296
Australia

Nominated Architect
Justin Hamilton (6160)
ABN 32 131 584 846

KEY PLAN

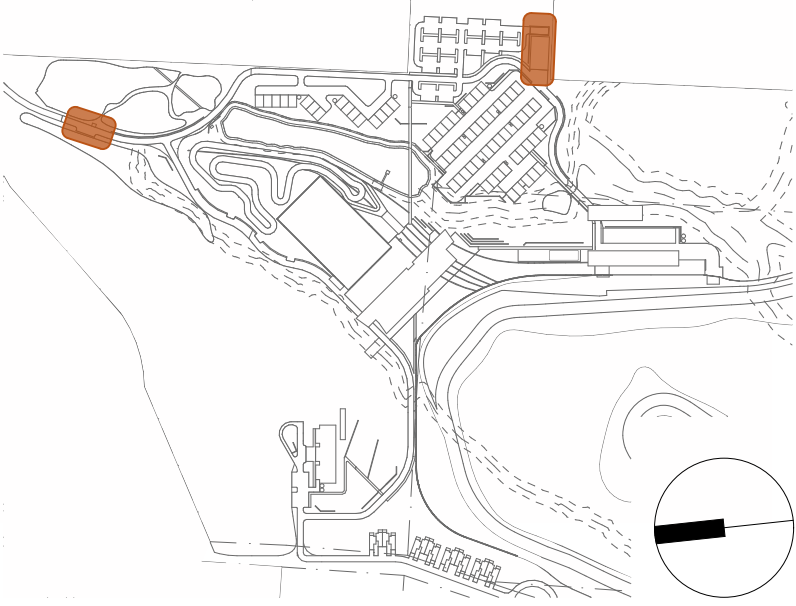

Legend
















BAL	BALUSTRADE
EX	EXISTING
B	BOLLARD
BRK	BRICKWORK
BM	BATTEN METAL
CMP	CLADDING METAL PANEL
CON	CONCRETE
CPC	CLADDING PRE-CAST CONCRETE
DP	DOWNPIPE
FG	FIXED GLASS
GUB	GUTTERS BOX
GUE	GUTTERS EAVE
LV	LUIVER
PAV	PAVING
PF	PAINT FINISH
PV	PHOTOVOLTAIC SOLAR PANEL
TMB	TIMBER
RS	ROLLER SHUTTER
RMS	ROOF METAL SHEET
SDT	SIGNAGE & DISPLAY
SKY	SKYLIGHT


BUILDING P - COVERED PARKING

Number	Room Name	Area
P001	Covered Parking	605

BUILDING A - GATEHOUSE

Number	Room Name	Area
A001	Gatehouse	12

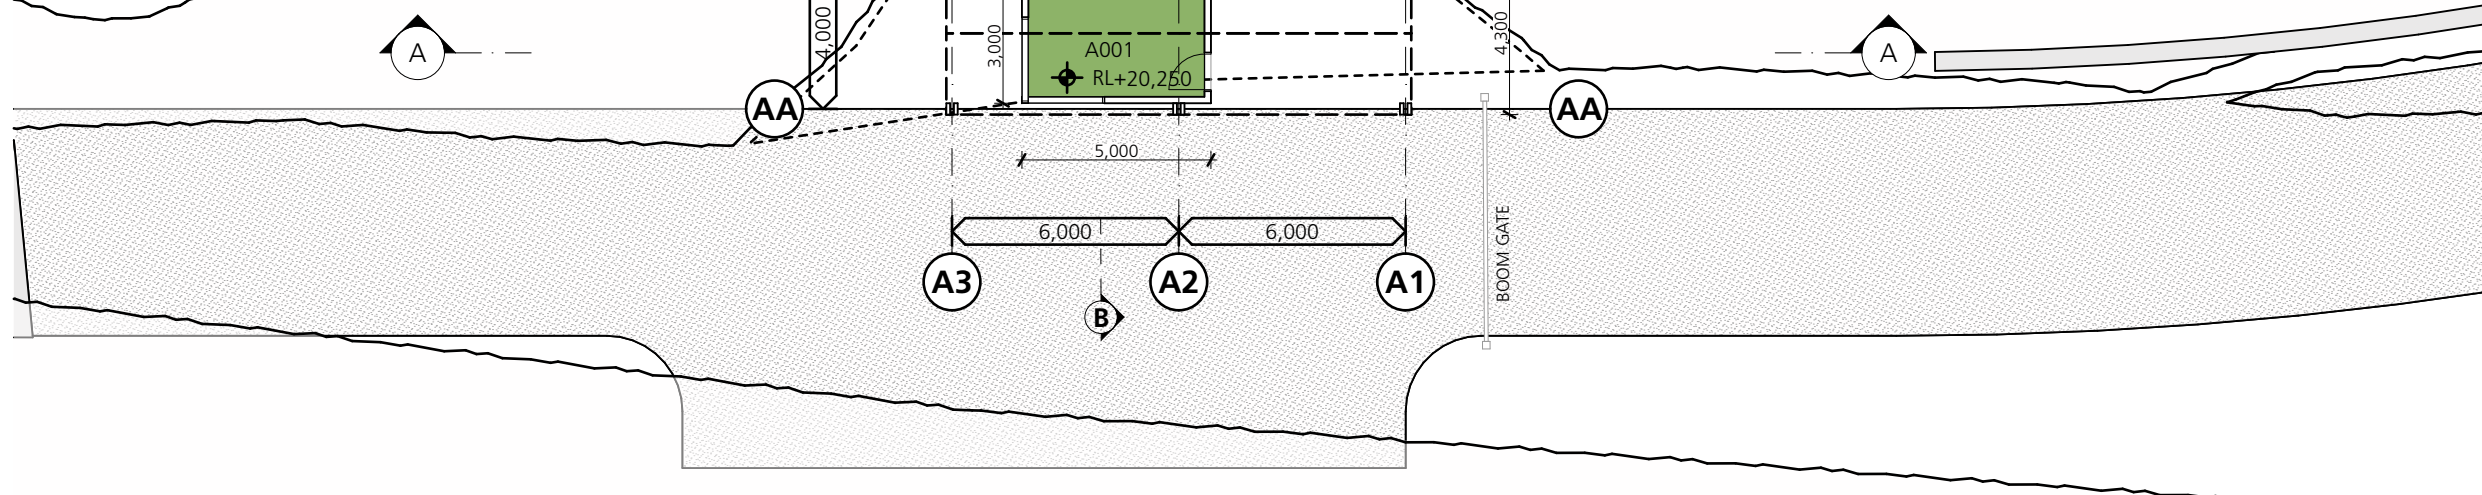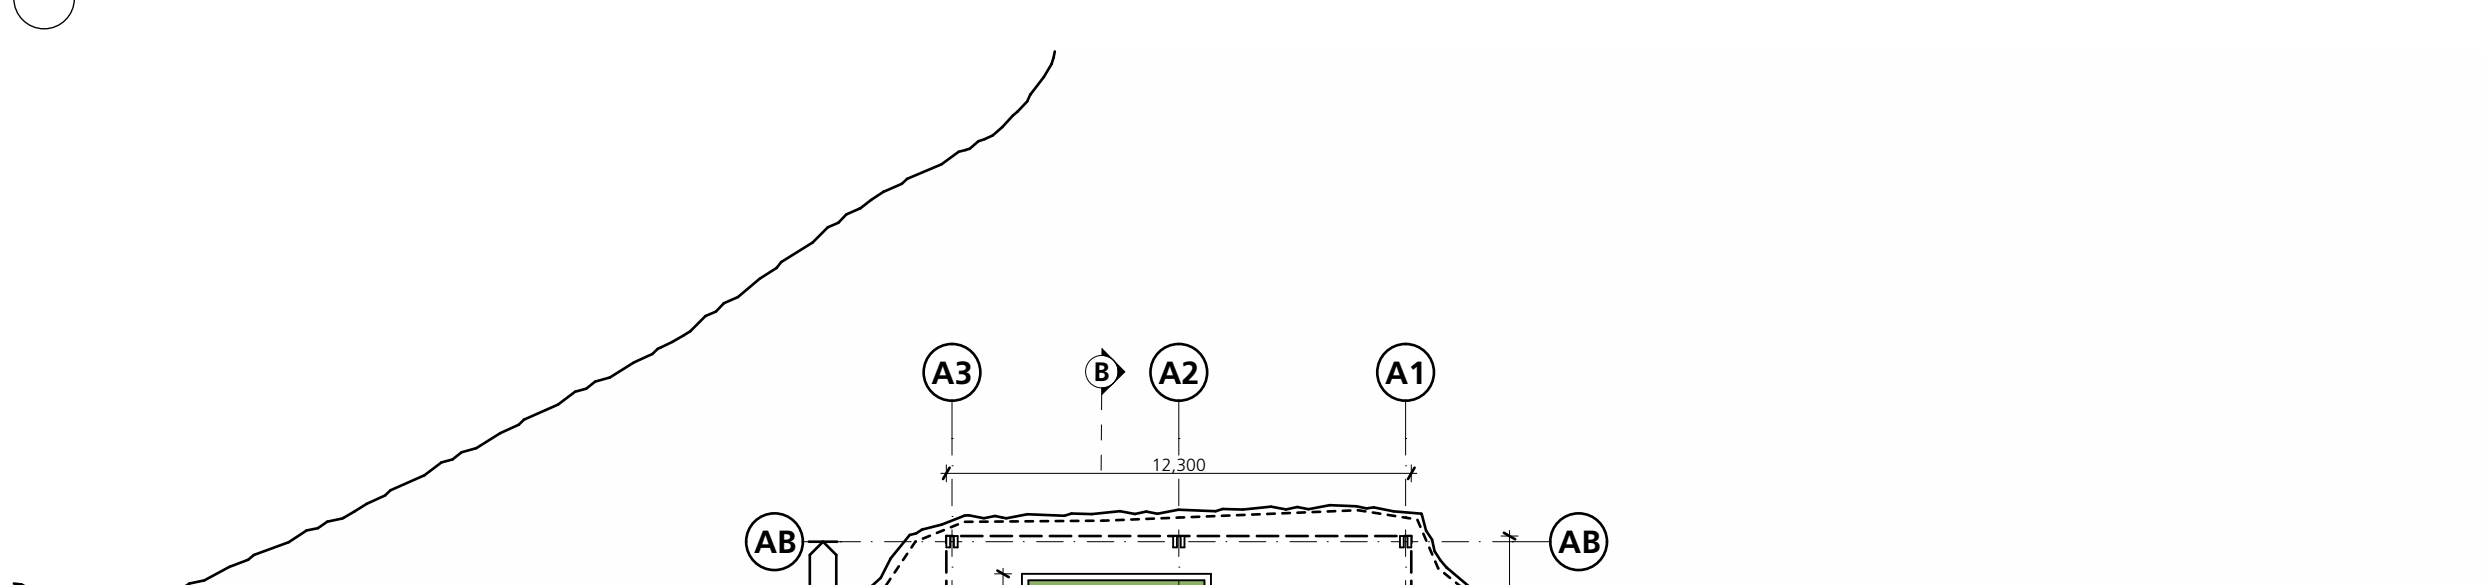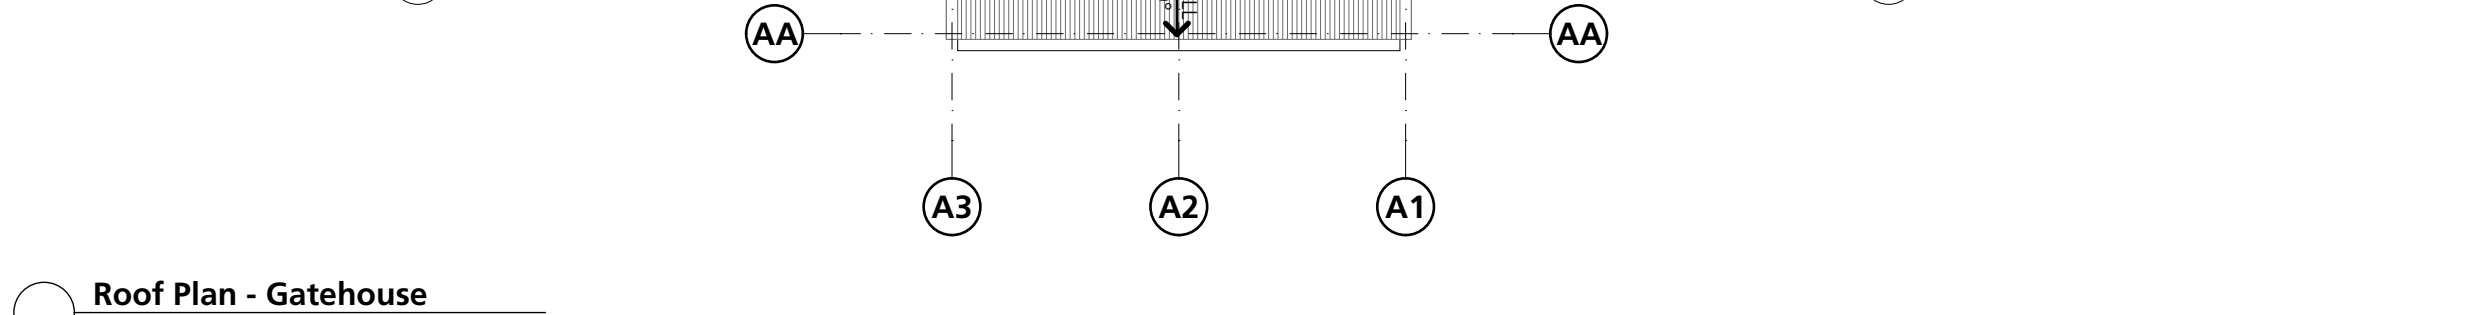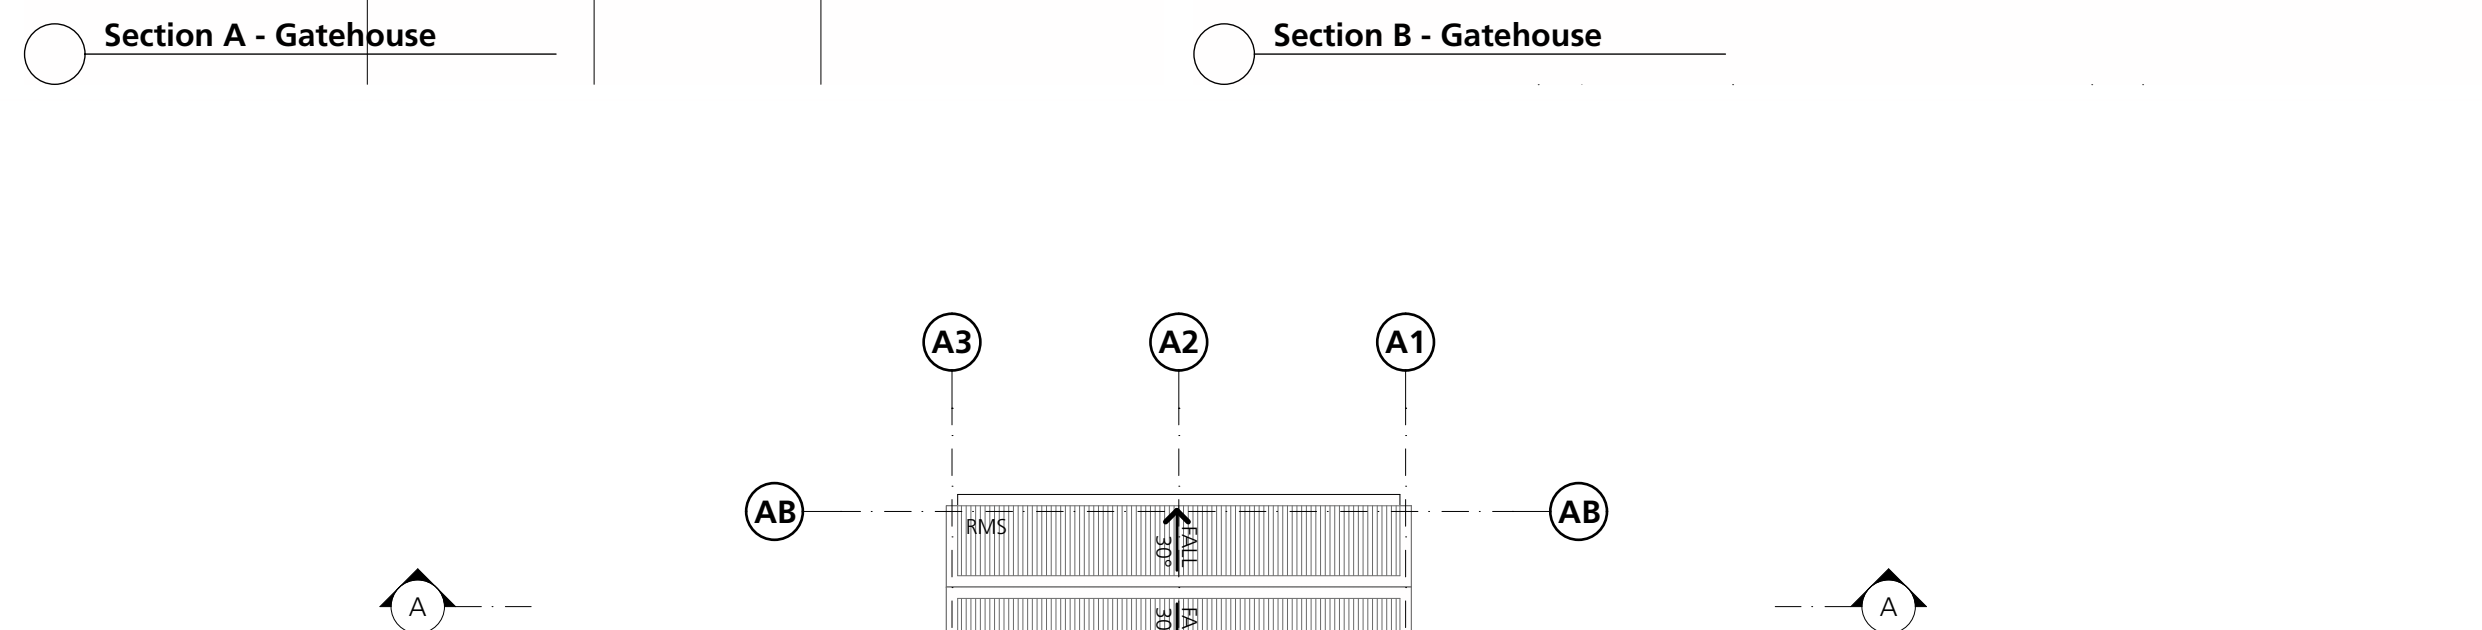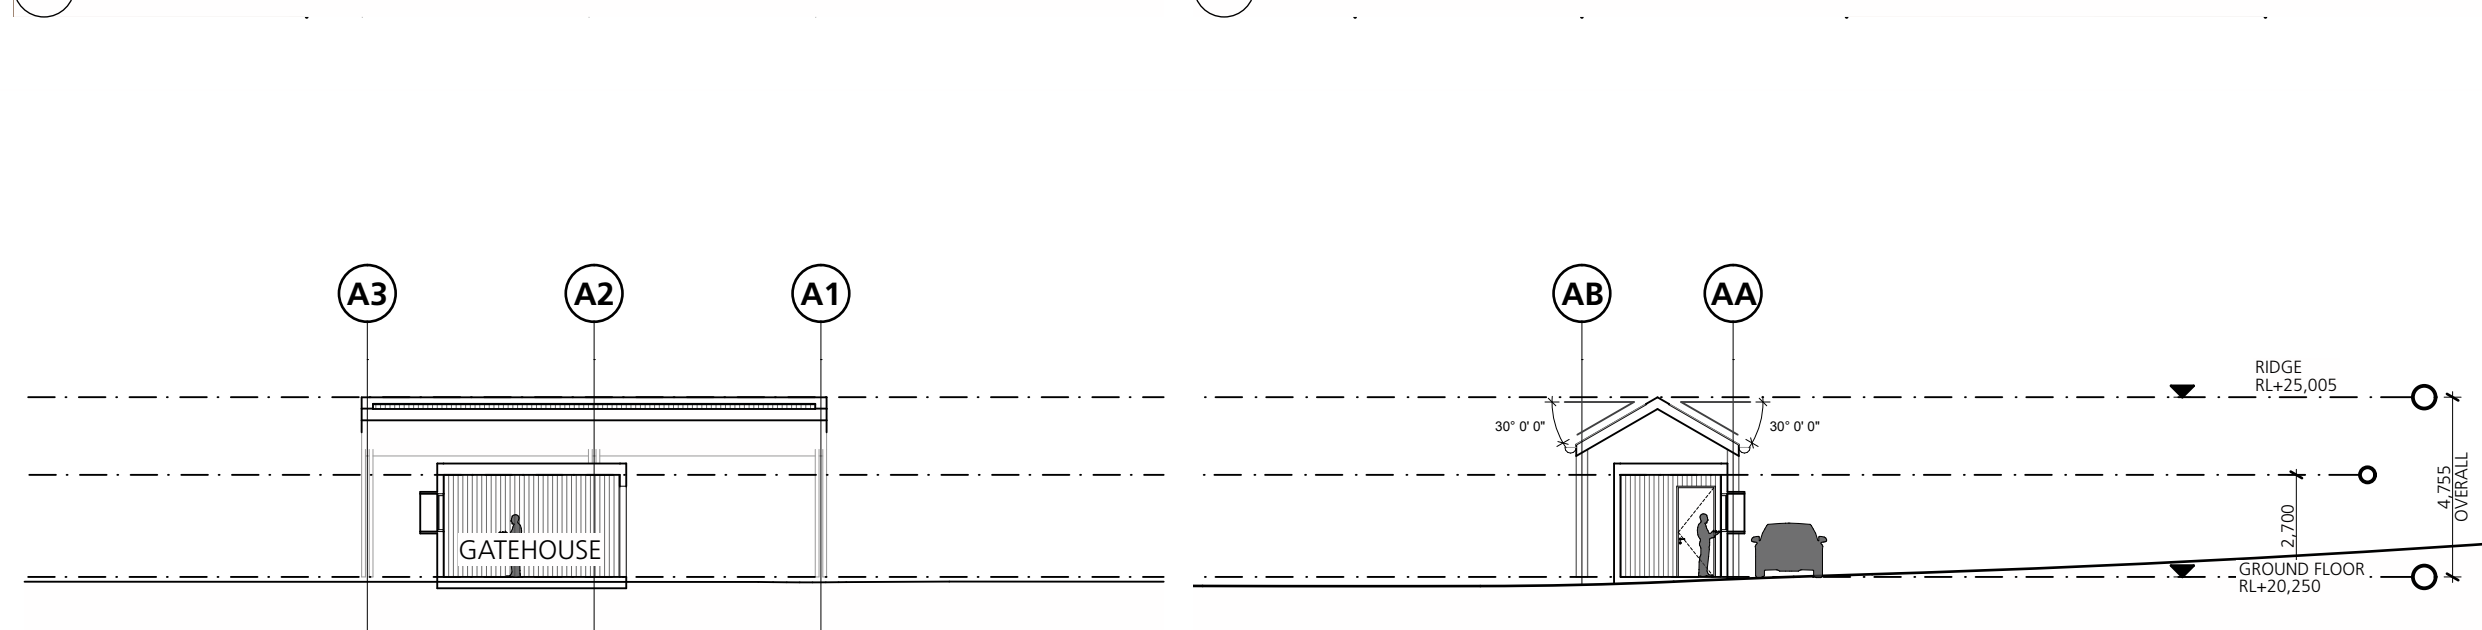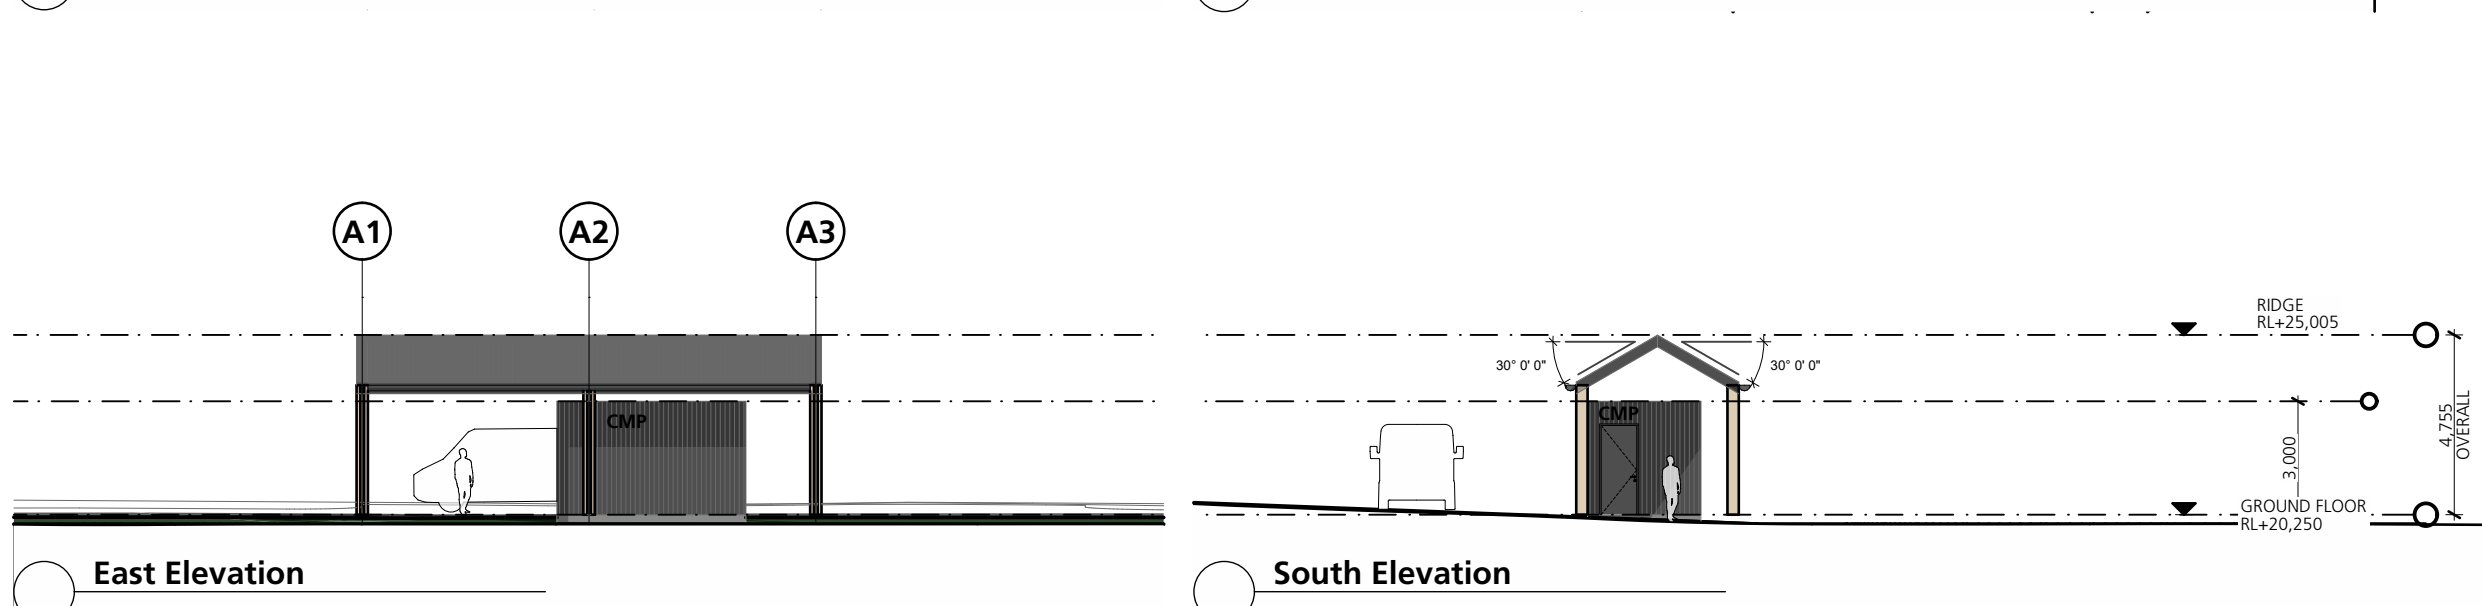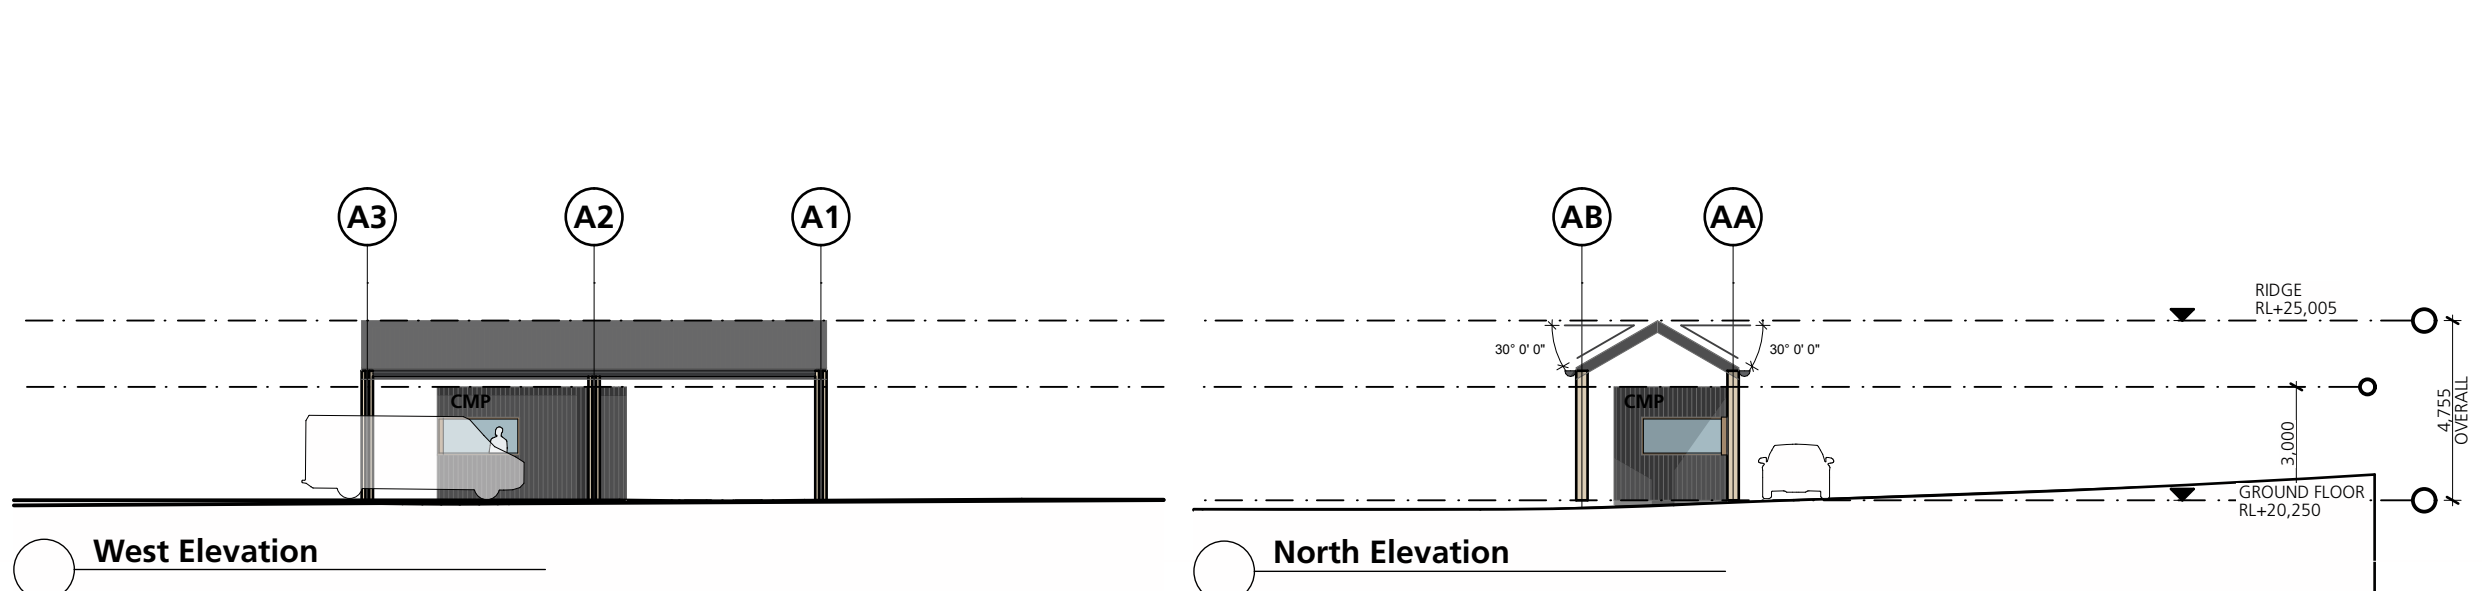 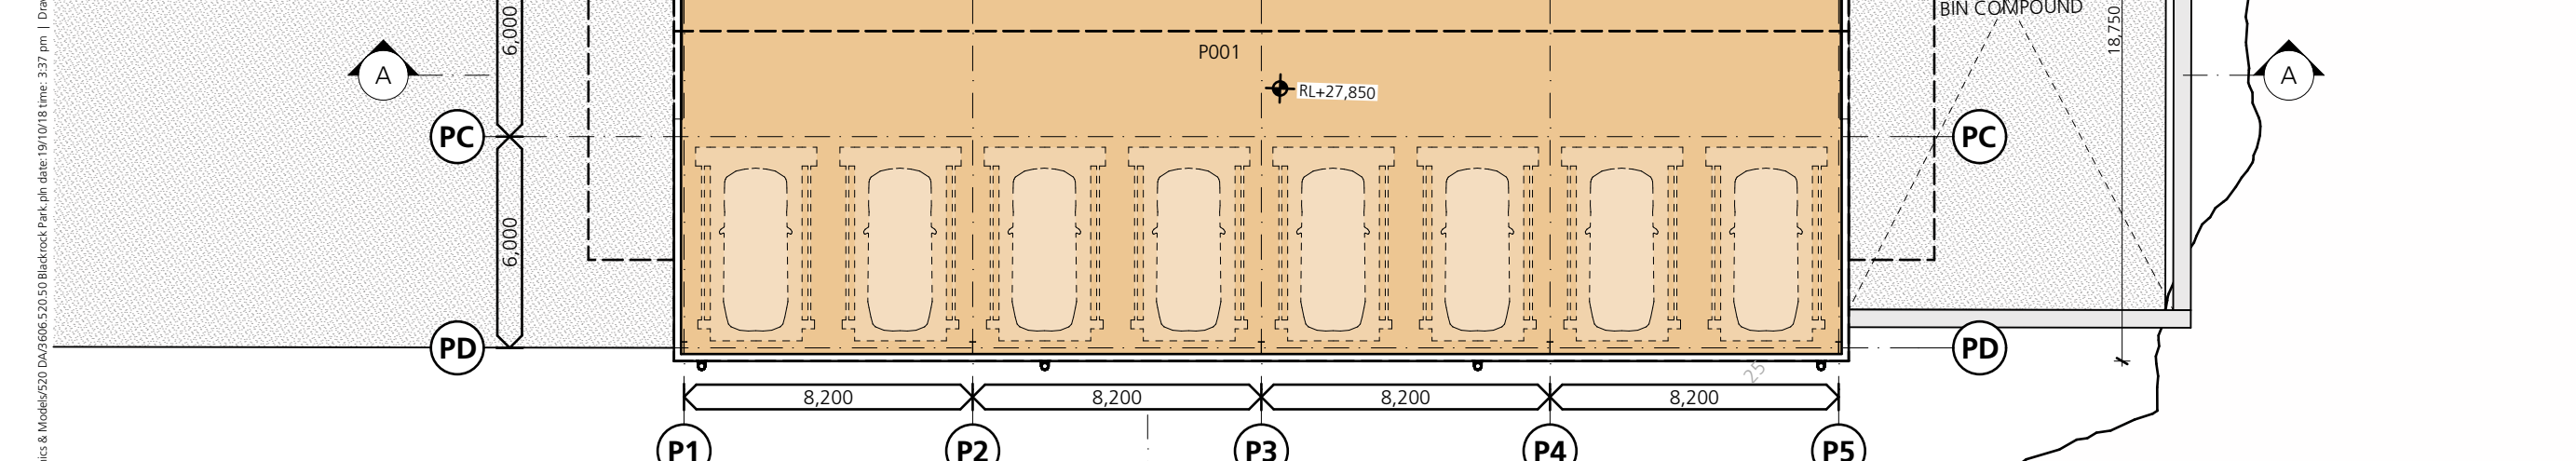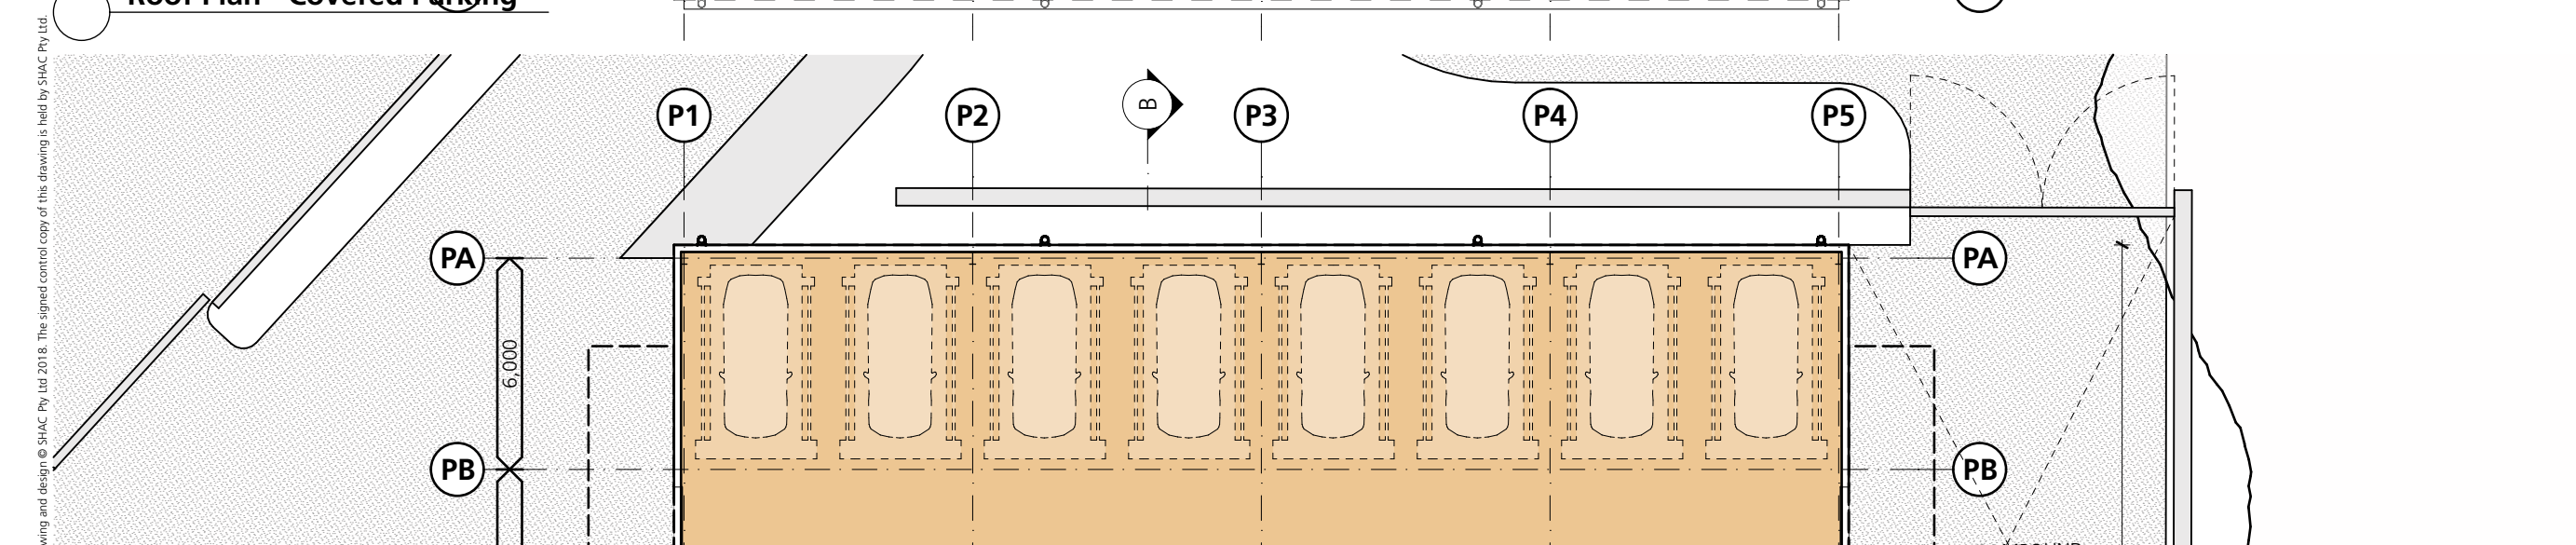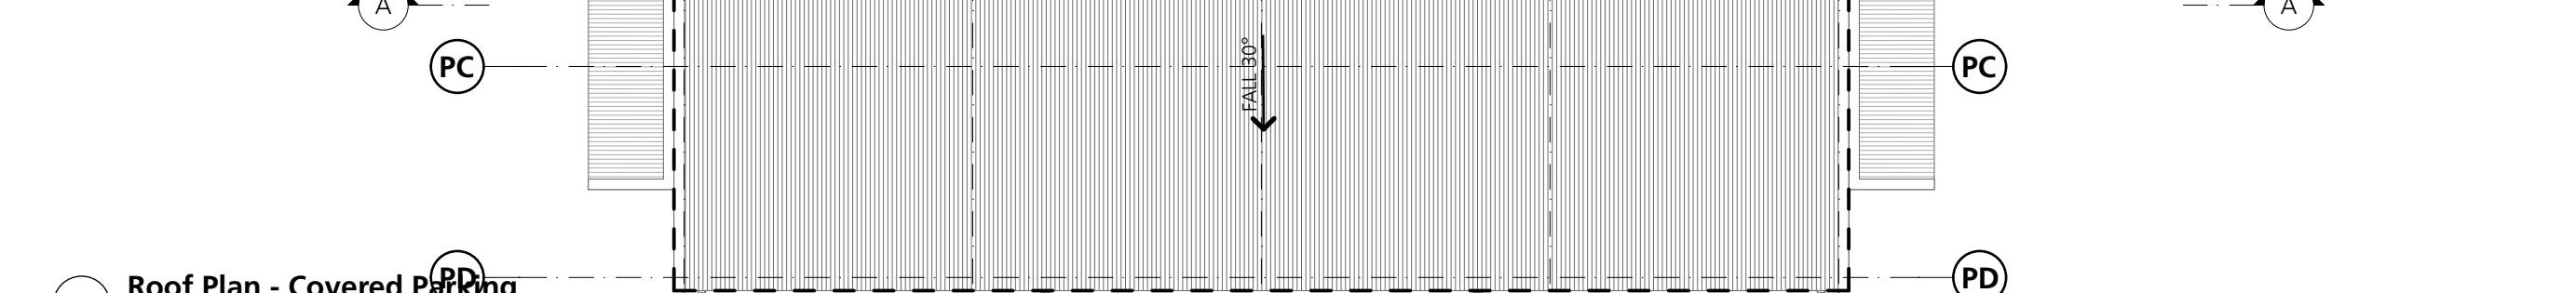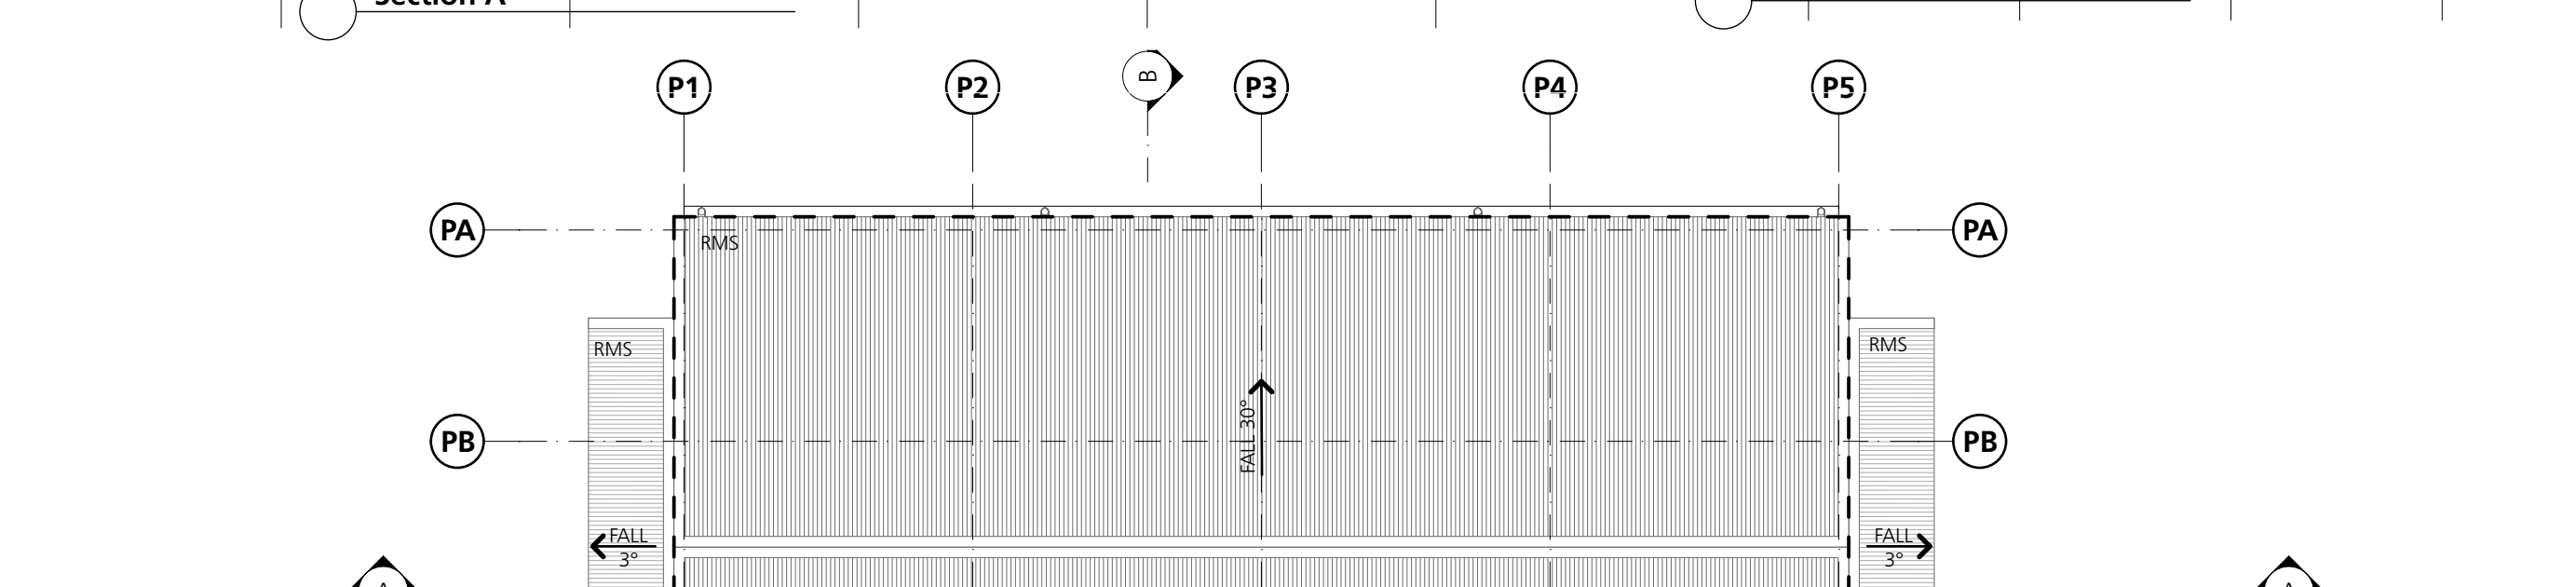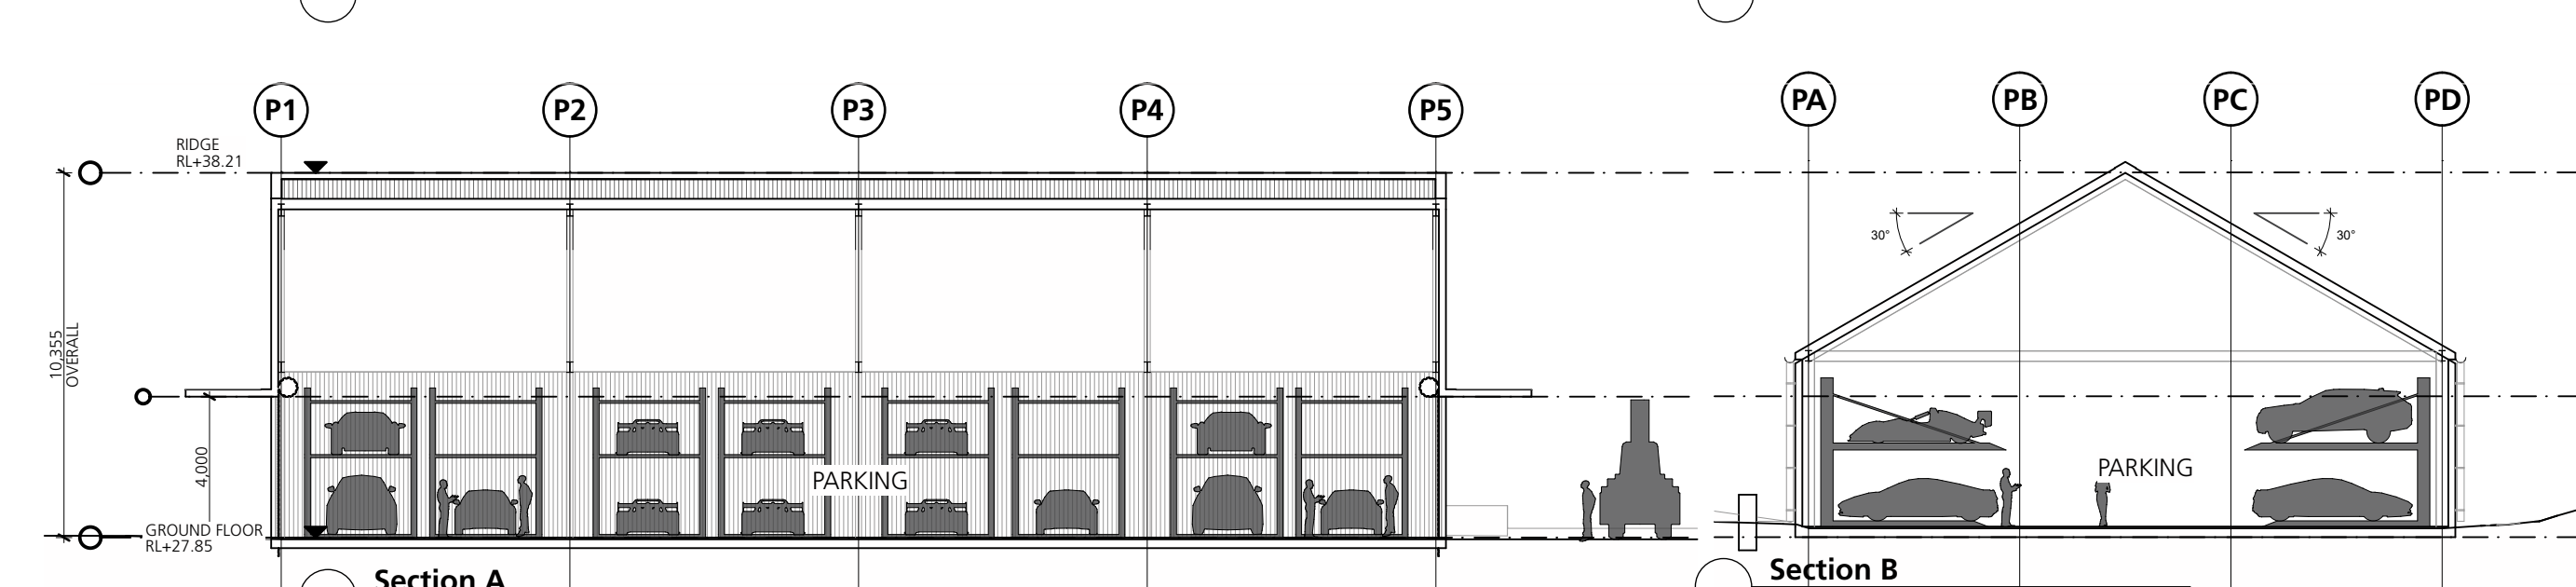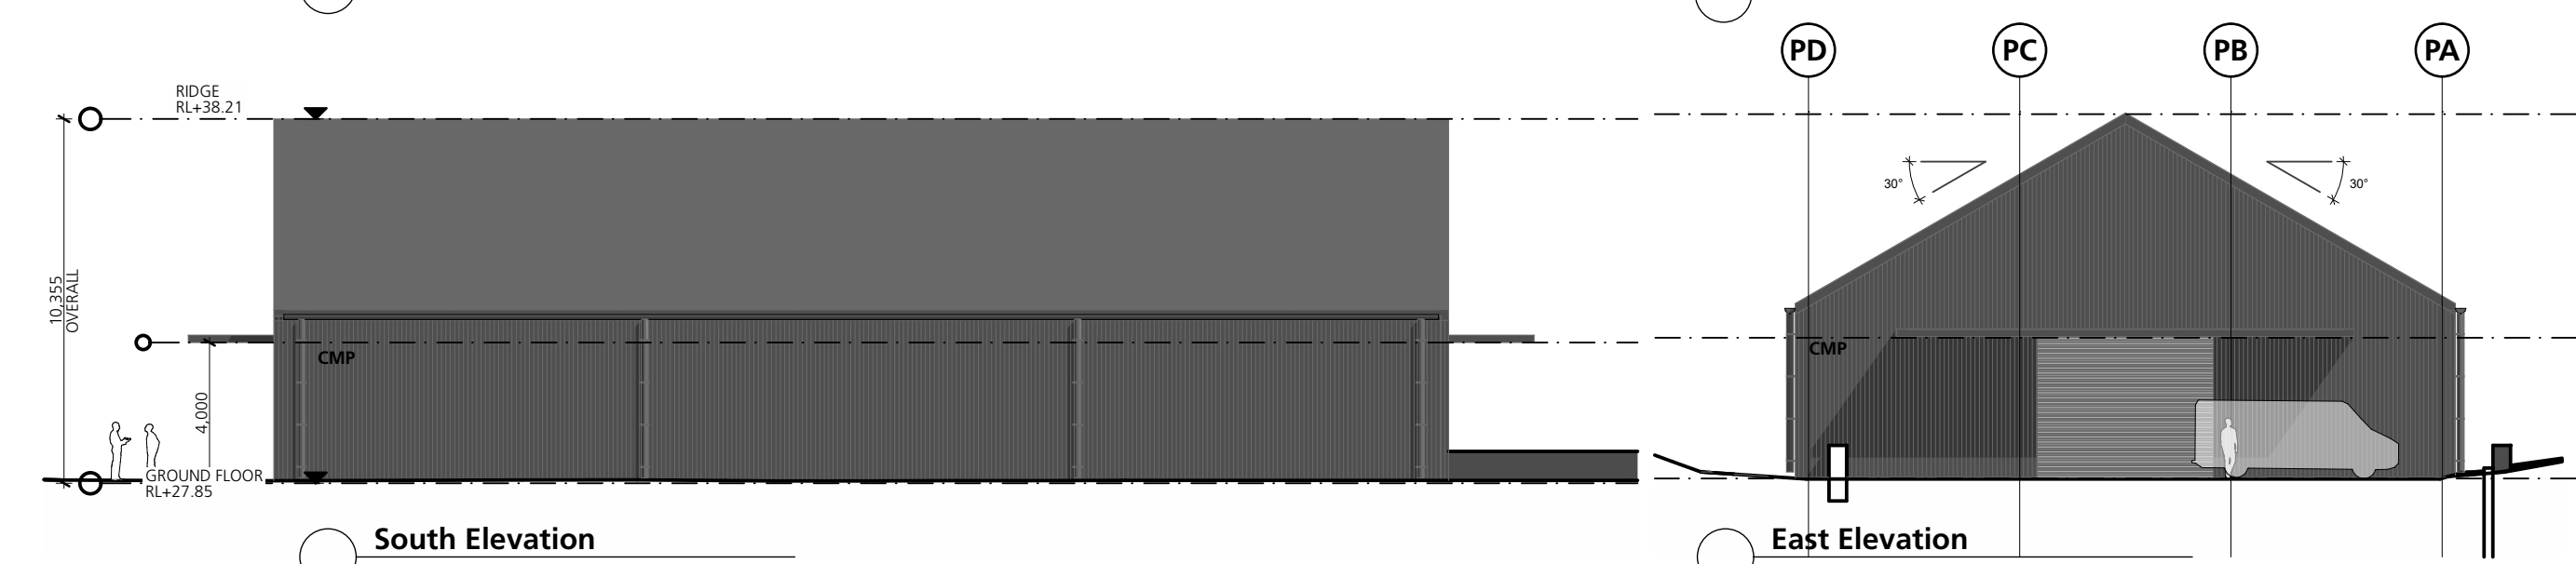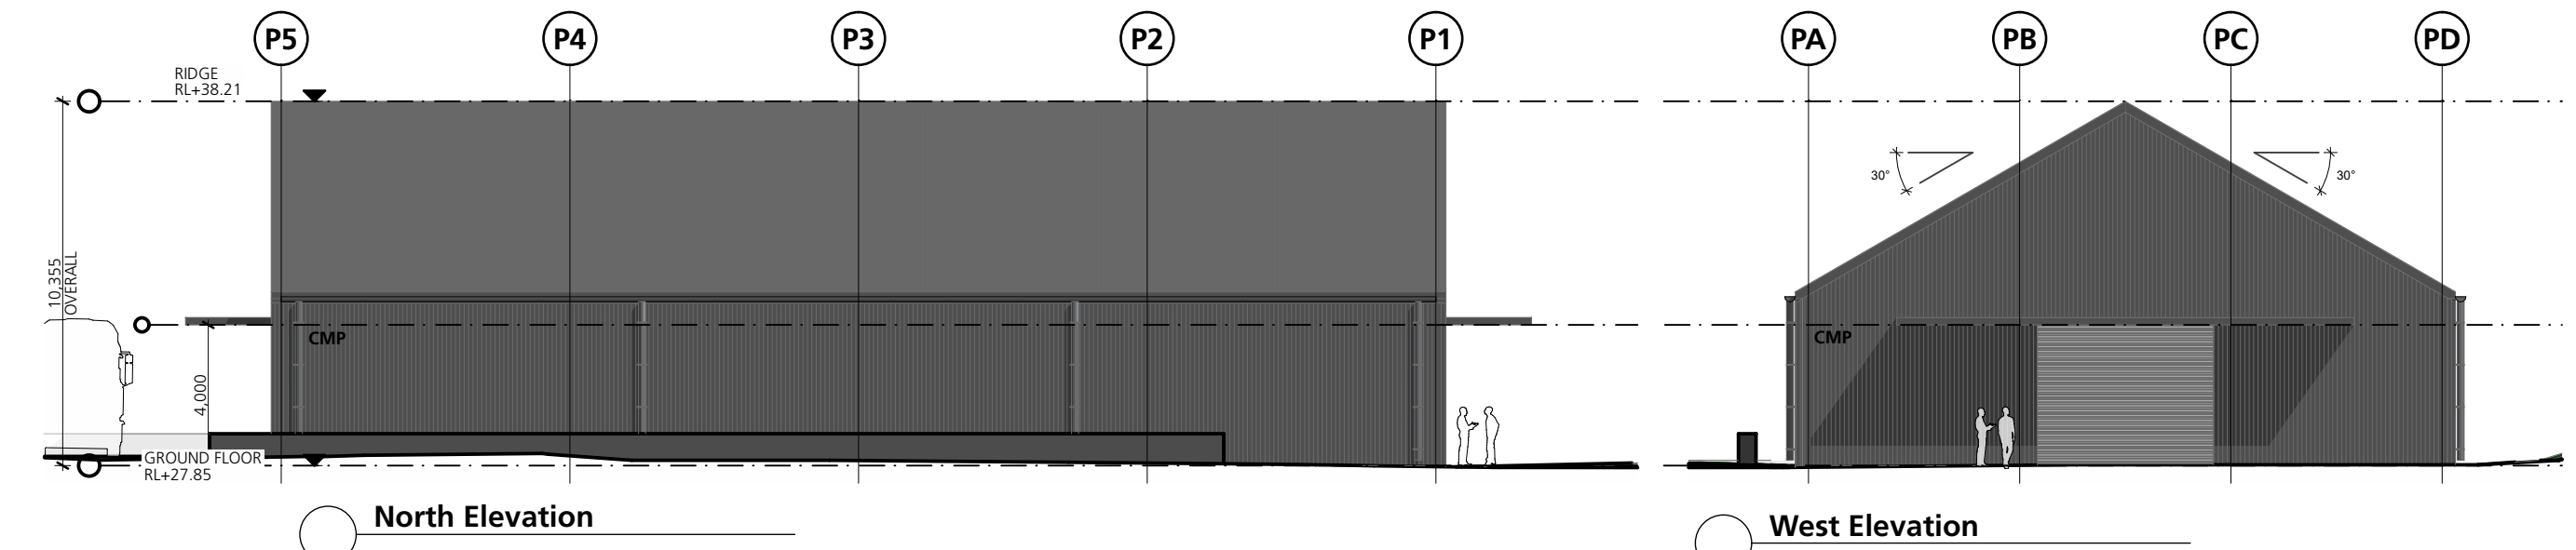

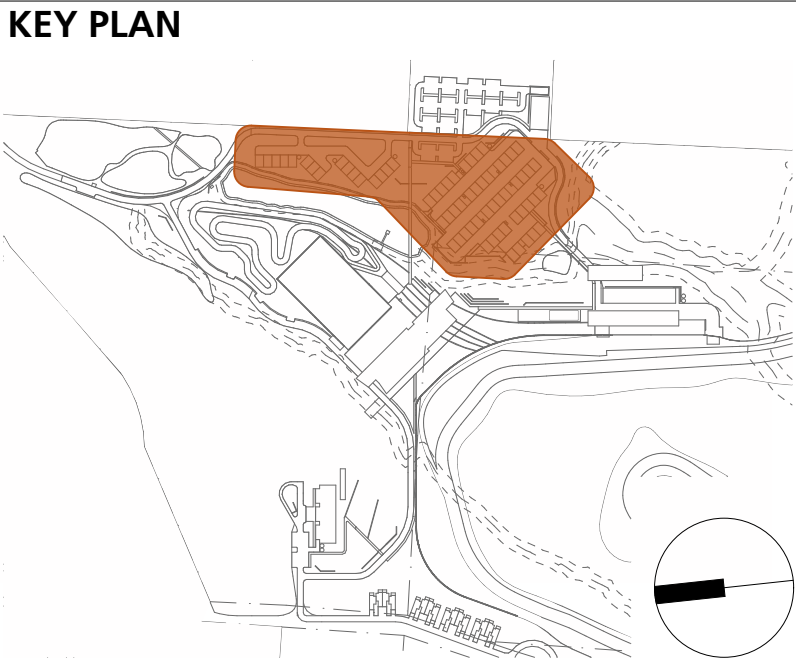

Legend	
BAL	BALUSTRADE
EX	EXISTING
B	BOLLARD
BRK	BRICKWORK
BM	BATTEN METAL
CMP	CLADDING METAL PANEL
CON	CONCRETE
CPC	CLADDING PRE-CAST CONCRETE
DP	DOWNPipe
FG	FIXED GLASS
GUB	GUTTERS BOX
GUE	GUTTERS EAVE
LV	LUVER
PAV	PAVING
PF	PAINT FINISH
PV	PHOTOVOLTAIC SOLAR PANEL
TMB	TIMBER
RS	ROLLER SHUTTER
RMS	ROOF METAL SHEET
SDT	SIGNAGE & DISPLAY
SKY	SKYLIGHT

AREA N - BLACKROCK VILLAGE		
Number	Room Name	Area
N1	N1 First Floor	441
N1	N1 Ground Floor	476
N2	N2 First Floor	263
N2	N2 Ground Floor	284
N3	N3 First Floor	352
N3	N3 Ground Floor	380
N4	N4 First Floor	352
N4	N4 Ground Floor	380
N5	N5 First Floor	441
N5	N5 Ground Floor	476
N6	N6 First Floor	352
N6	N6 Ground Floor	380
N7	N7 First Floor	352
N7	N7 Ground Floor	380
N8	N8 First Floor	352
N8	N8 Ground Floor	380
N9	N9 First Floor	352
N9	N9 Ground Floor	380
N10	N10 First Floor	441
N10	N10 Ground Floor	476
N11	N11 First Floor	352
N11	N11 Ground Floor	380
N12	N12 First Floor	352
N12	N12 Ground Floor	380
N13	N13 First Floor	441
N13	N13 Ground Floor	476
N14	N14 First Floor	352
N14	N14 Ground Floor	380
N15	N15 First Floor	174
N15	N15 Ground Floor	188
N16	N16 First Floor	263
N16	N16 Ground Floor	284
		11,712 m ²

KEY - Village Site Plan	
Block Type	
	TYPE A
	TYPE B
	TYPE C
	TYPE D

CONSULTANTS

BARR PROPERTY & PLANNING
Barr Property & Planning
T 0403 093 664

NORTHROP
Northrop Consulting Engineers
T 4943 1777

moir
Moir Landscape Architecture
T 4965 3500

GHD
GHD Australia
T 4979 9983

MJD Environmental
MJD Environmental
T 0416 208 684

RPS
RPS Group
T 4940 4200

SECA solution
SECA Solution
T 4032 7979

EP RISK
EP Risk
T 4048 2845

AMENDMENTS

No	Dm	Chk	Date	Comment
01	YG	MT	01.05.18	Client Meeting
02	YG	MT	07.06.18	Coordination Meeting
03	YG	MT	06.07.18	Draft DA
04	YG	MT	19.07.18	FOR DA
05	YG	MT	19.10.18	Amended Plans

No	Dm	Chk	Date	Comment

NOTES

1. Dimensions are in millimeters unless otherwise shown.
2. Work to given dimensions. Do not scale from drawing.
3. Check all dimensions on site prior to construction and fabrication.
4. Bring any discrepancies to the attention of the proprietor & architect.

CLIENT NAME

PALMER GROUP

SCALE

0m 5 10 15 20 25 @A1

1:500

PROJECT NAME AND ADDRESS

Blackrock Motor Park
Old Rhondda Colliery Site Rhondda
Road, Wakefield NSW

DRAWN

TG

APPROVED

MT

STATUS

DEVELOPMENT APPLICATION

DRAWING TITLE

Blackrock Village - Precinct Site Plan

PROJECT NO

3606

DRAWING NO

DA2701 05

REV

TOWN PLANNING

CIVIL ENGINEER

LANDSCAPE ARCHITECT

GEOTECHNICAL ENGINEER

ENVIRONMENTAL ENGINEER

HERITAGE CONSULTANT

TRAFFIC ENGINEER

RISK ASSESSMENT

T 4943 093 664

T 4943 1777

T 4965 3500

T 4979 9983

T 0416 208 684

T 4940 4200

T 4032 7979

T 4048 2845


T 4612 4961 5898

T 4612 4962 2577

E info@shac.com.au

224 Maitland Road
Bilginton NSW 2296
Australia

Nominated Architect
Justin Hamilton (6160)
ABN 32 131 584 946

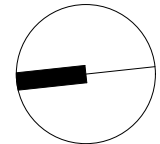

SHAC

Drawing and design © Shac Pty Ltd 2018. The signed control copy of this drawing is held by Shac Pty Ltd. | Ref: Volumes/Projects/3606/3606 Sugarloaf Park Adventure Centre/500 CAD Graphics & Models/520 DA/3606 520 50 Blackrock Park.pln date: 19/10/18 time: 3:37 pm

DEVELOPMENT APPLICATION

1. Dimensions are in millimeters unless otherwise shown.

2. Work to given dimensions. Do not scale from drawing.
3. Check all dimensions on site prior to construction and fabrication.

4. Bring any discrepancies to the attention of the proprietor & architect.

No	Drn	Chk	Date	Content
01	TG	JH	19/10/18	Amended Plans



STREETSCAPE KEY

THE FOLLOWING PALETTE OUTLINES THE PRIMARY ARCHITECTURAL MATERIALITY & CHARACTERISTICS OF THE BLACKROCK VILLAGE STREETSCAPE, THE GROUNDSCAPE IS DESIGNED AS A LOW SPEED MIXED USE SPACE CONSISTING OF DEEP SOIL PLANTING ZONES, A VARIETY OF PAVEMENTS AND OUTDOOR GATHERING SPACES THAT EXTEND THE SOCIAL FUNCTIONALITY OF EACH CLUSTER OF BUILDINGS AND ENCOURAGE COMMUNITY INTERACTION IN THE LANDSCAPE. ITS INTENDED THAT THE BLACKROCK VILLAGE NOT ONLY ASSIST THE ECONOMIC VIABILITY OF THE PROJECT, BUT ALSO ENABLE ITS SOCIAL VIABILITY, A TEXTURED AND UNIQUE STREETSCAPE PROMOTES SOCIAL INVESTMENT IN AN EXCITING NEW COMMUNITY FOR LAKE MACQUARIE AND THE BROADER VALLEY.


PRECEDENTS FOR THIS TYPE OF PROJECT ARE SOURCED FROM LEADING AUSTRALIAN LANDSCAPE ARCHITECTURE INCLUDING THE MAITLAND LEVEE AND KENSINGTON STREET, SYDNEY, ITS INTENDED THIS PROJECT NOT ONLY MEETS THIS STANDARD OF URBAN GROUNDSCAPES BUT ALSO BECOMES A LEADER IN COMMUNITY FOCUSED LANDSCAPE ARCHITECTURE.

3606
DA9101
Rev01 19.10.18

Precedents - Blackrock Village

Blackrock Motor Park
Old Rhondda Colliery Site Rhondda Road, Wakefield NSW

NTS
@A3

 

SHAC

Nominated Architect Justin Hamilton (6160) | ABN 32 131 584 846

KEY PLAN




Legend


BAL	BALLUSTRADE
EX	EXISTING
B	BOLLARD
BRK	BRICKWORK
BM	BATTEN METTAL
CMP	CLADDING METAL PANEL
CON	CONCRETE
CPC	CLADDING PRE CAST CONCRETE
DP	DOWNPINE
FG	FIXED GLASS
GUB	GUTTERS BOX
GUE	GUTTERS EAVE
LV	LUVER
PAV	PAVING
PF	PAINT FINISH
PV	PHOTOVOLTAIC SOLAR PANEL
TMB	TIMBER
RS	ROLLER SHUTTER
RMS	ROOF METAL SHEET
SDT	SIGNAGE & DISPLAY
SKY	SKYLIGHT



Streetscape Section - Village

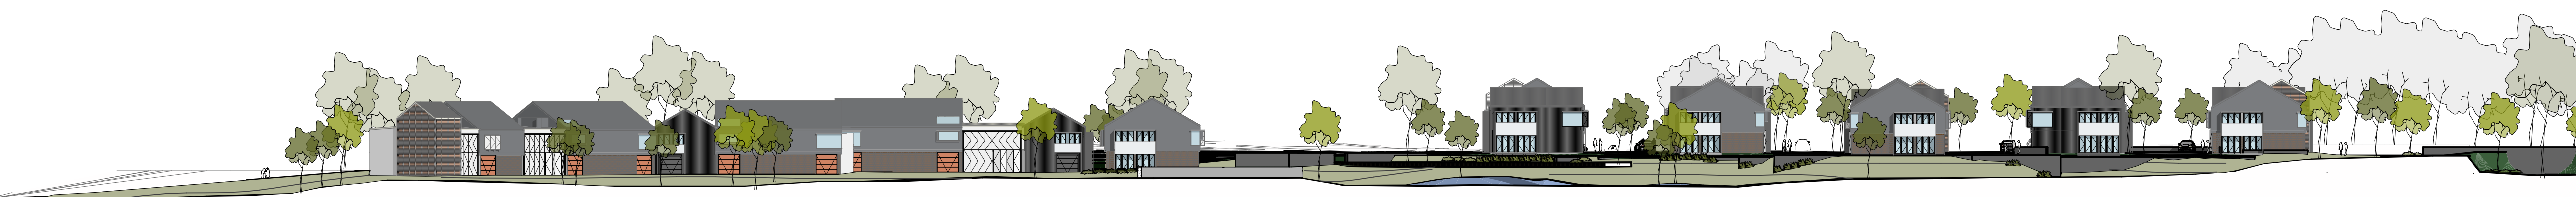

West Elevation - Looking From Welcome Centre

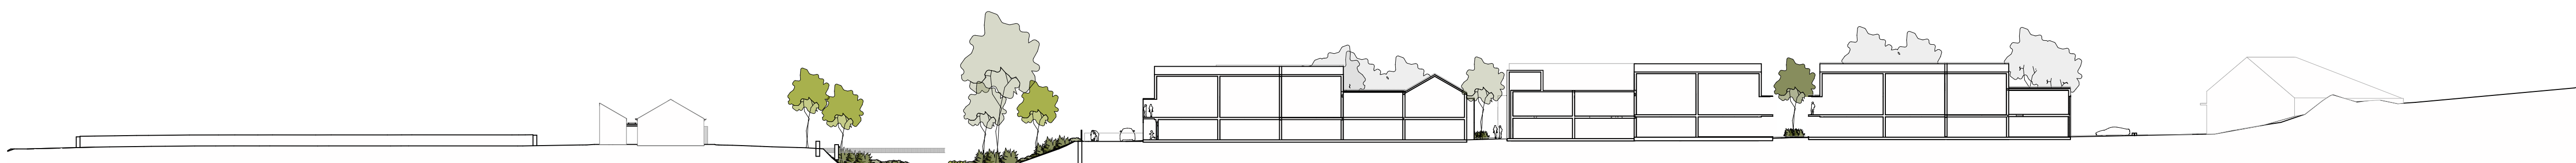

Section A - Blackrock Village



Section B - Blackrock Village

CONSULTANTS							
 BARR PROPERTY & PLANNING <i>Continual Progress</i>	 NORTHROP <i>Consulting Engineers</i>	 moir <i>landscape architecture</i>	 GHD	 MJD Environmental <i>environmental</i>	 RPS	 SECA solution	 EP RISK
TOWN PLANNING	CIVIL ENGINEER	LANDSCAPE ARCHITECT	GEOTECHNICAL ENGINEER	ENVIRONMENTAL ENGINEER	HERITAGE CONSULTANT	TRAFFIC ENGINEER	RISK ASSESSMENT
Barr Property & Planning T: 0843 096 664	Northrop Consulting Engineers T: 0843 1777	Moir Landscape Architecture T: 0862 3500	GHD Australia T: 0979 1981	MJD Environmental T: 0410 201 684	RPS Group T: 09400 4200	SECA Solution T: 0512 7973	EP Risk T: 04018 2945

[illegible]

NOTES

1. Dimensions are in millimeters unless otherwise shown.
2. Work to given dimensions. Do not scale from drawing
3. Check all dimensions on site prior to construction and fabrication.
4. Bring any discrepancies to the attention of the proprietor & architect.

CLIENT NAME

PALMER GROUP



PROJECT NAME AND ADDRESS
Blackrock Motor Park
Old Rhondra Colliery Site Rhondra
Road, Wakefield NSW


DRAWN TG	APPROVED MT
-------------	----------------

STATUS

DEVELOPMENT APPLICATION


DRAWING TITLE
**Blackrock Village - Precinct Elevations
+ Sections**

PROJECT NO.	DRAWING NO.	REV.
3606	DA2702	03

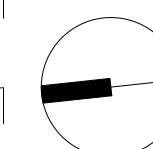


SHAC


T +61 2 4961 5888 224 Maitland Road Nominated Architect
F +61 2 4962 2577 Islington NSW 2296 Justin Hamilton (6160)
E info@shac.com.au Australia ABN 32 131 584 846

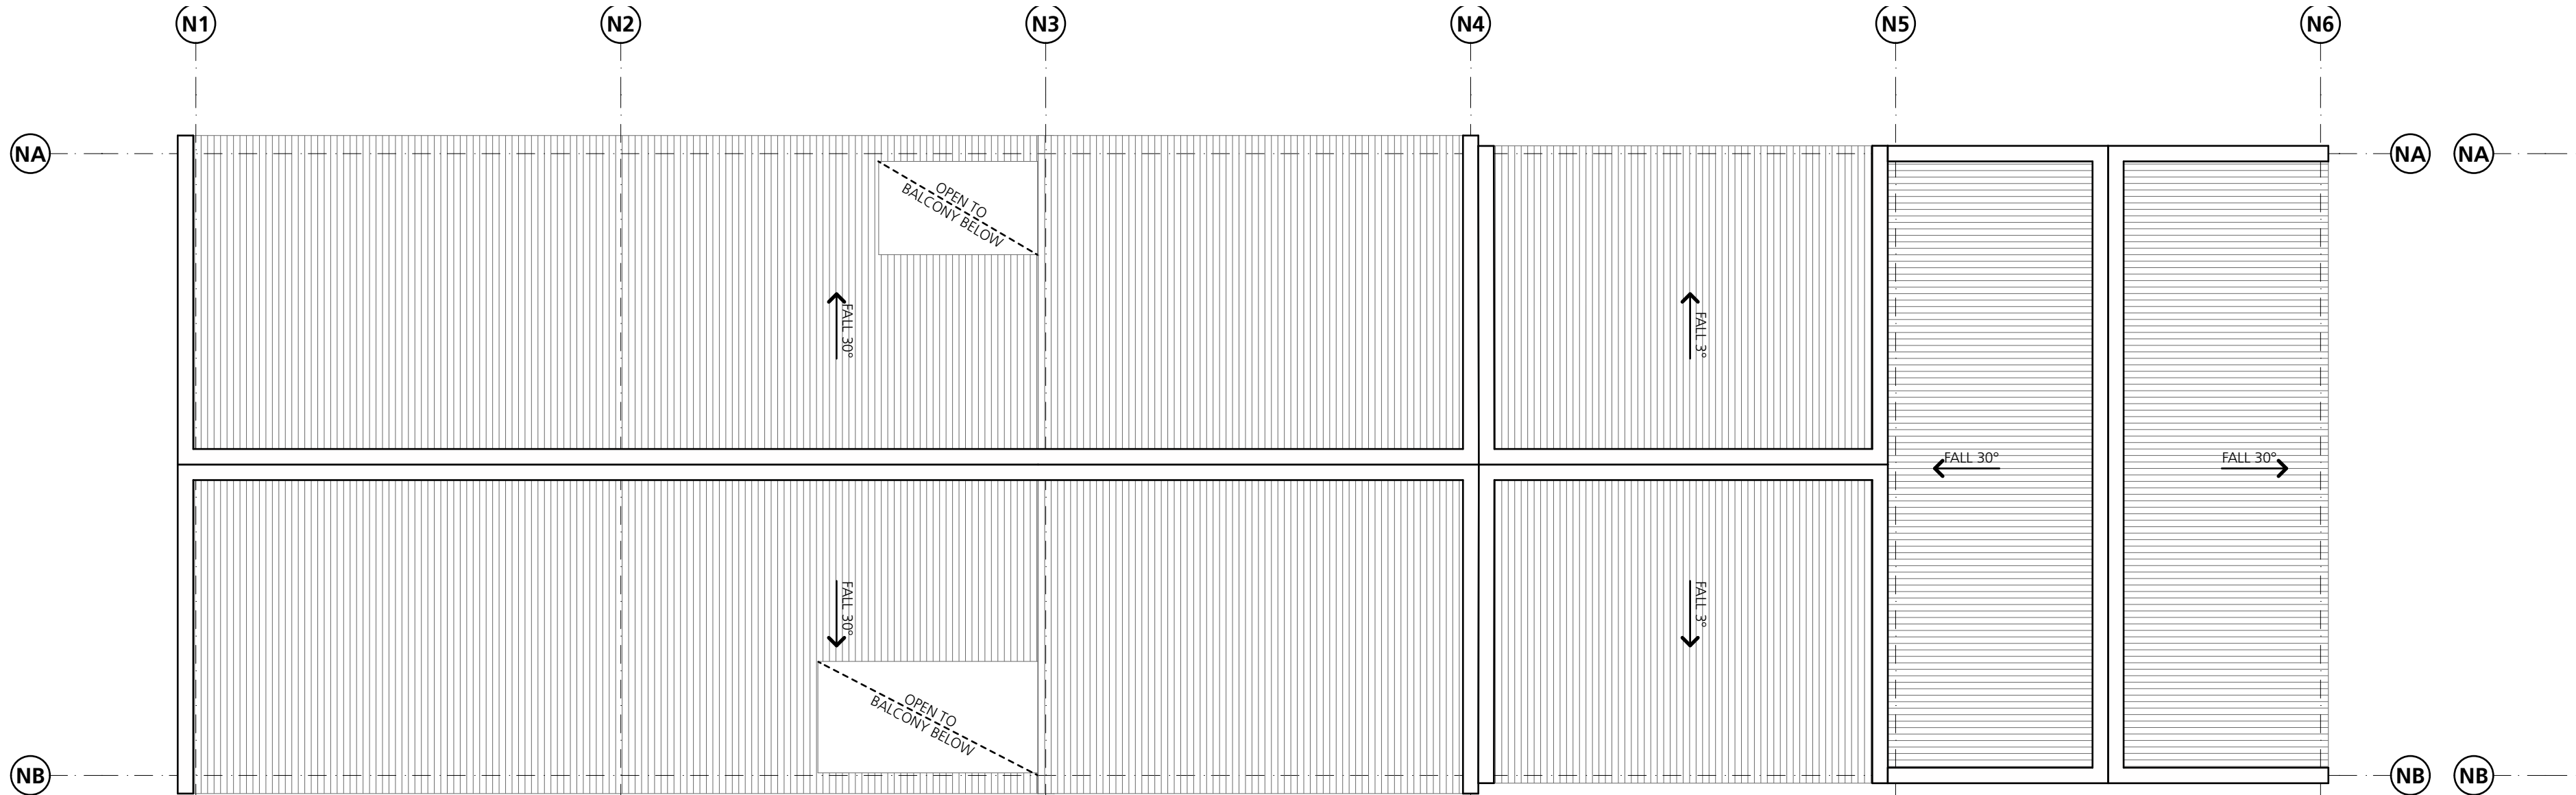


Roof Plan - Typical Cluster

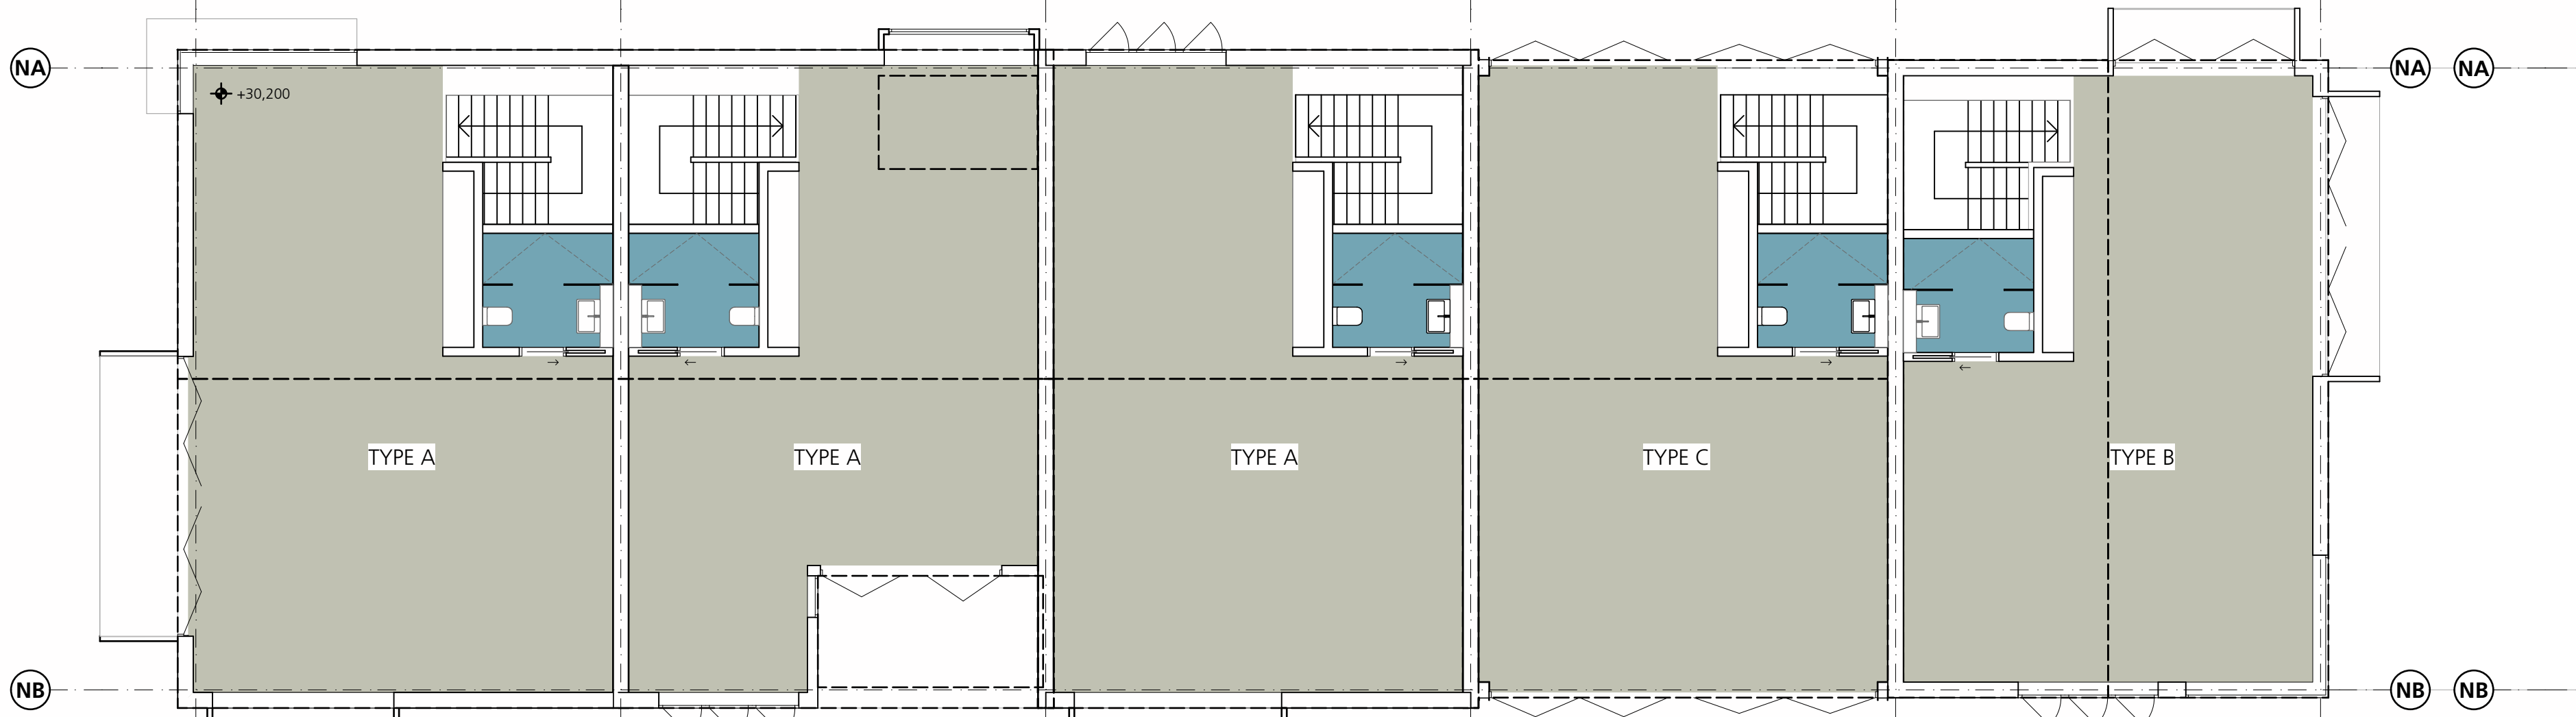

First Floor Plan - Typical Cluster

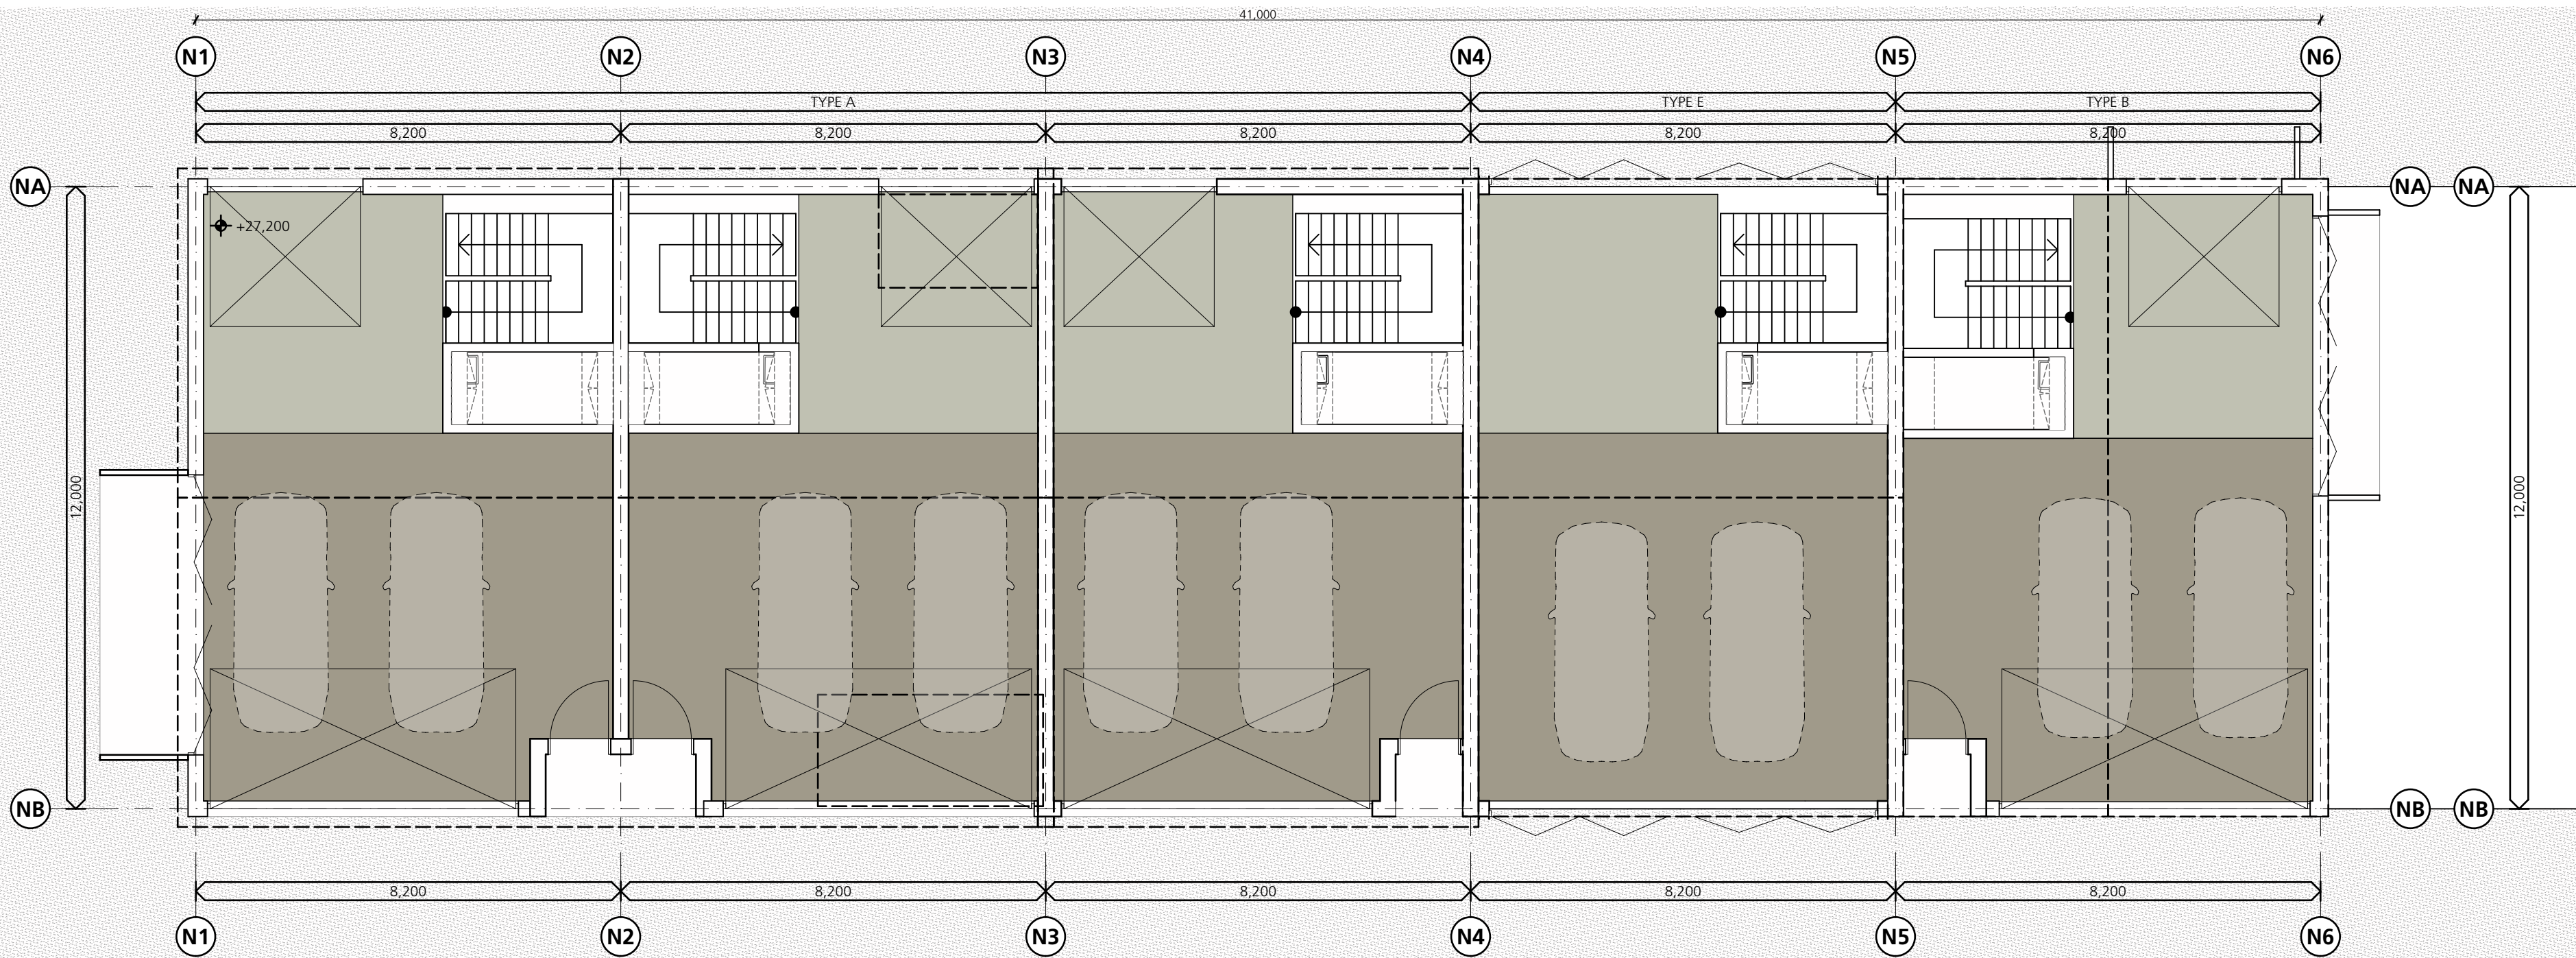

Ground Floor Plan - Typical Cluster

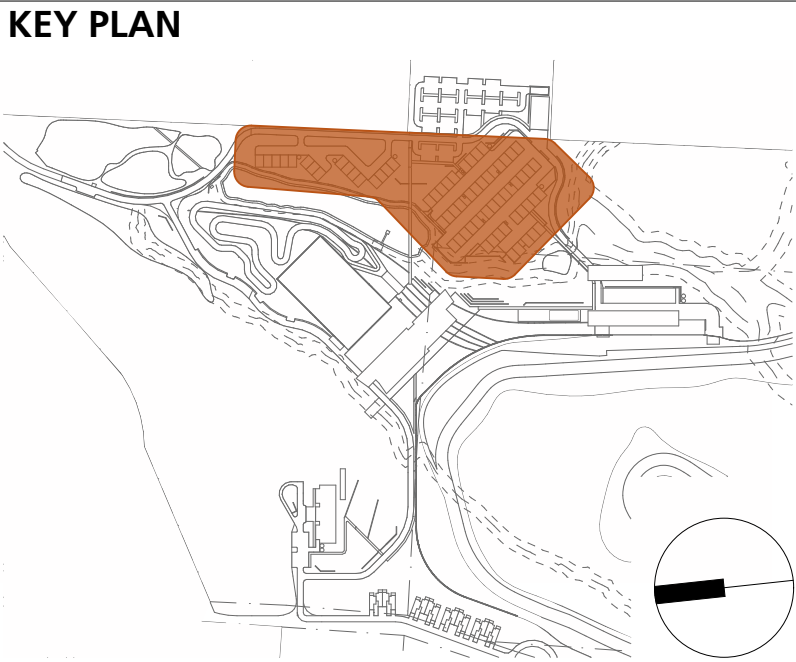

Legend	
BAL	BALUSTRADE
EX	EXISTING
B	BOLLARD
BRK	BRICKWORK
BM	BATTEN METAL
CMP	CLADDING METAL PANEL
CON	CONCRETE
CPC	CLADDING PRE-CAST CONCRETE
DP	DOWNPIPE
FG	FIXED GLASS
GUB	GUTTERS BOX
GUE	GUTTERS EAVE
LV	LOUVRE
PAV	PAVING
PF	PAINT FINISH
PV	PHOTOVOLTAIC SOLAR PANEL
TMB	TIMBER
RS	ROLLER SHUTTER
RMS	ROOF METAL SHEET
SDT	SIGNAGE & DISPLAY
SKY	SKYLIGHT

AREA N - BLACKROCK VILLAGE TYPICAL LOFT

Number	Room Name	Area
N001	Entry	1
N002	Garage	75
N003	Laundry	4
N101	Loft	77
N102	WC	6
		163 m²

CONSULTANTS

TOWN PLANNING
Barr Property & Planning
T 0403 093 664

CIVIL ENGINEER
Northrop Consulting Engineers
T 4943 1777

LANDSCAPE ARCHITECT
Moir Landscape Architecture
T 4965 3500

GEOTECHNICAL ENGINEER
GHD Australia
T 4979 9983

ENVIRONMENTAL ENGINEER
MJD Environmental
T 0416 208 684

HERITAGE CONSULTANT
RPS Group
T 4940 4200

TRAFFIC ENGINEER
SECA Solution
T 4032 7979

RISK ASSESSMENT
EP Risk
T 4048 2845

AMENDMENTS					
No	Drn	Chk	Date	Comment	
01	TG	MT	01.05.18	Client Meeting	
02	TG	MT	07.06.18	Coordination Meeting	
03	TG	MT	06.07.18	Draft DA	
04	TG	MT	19.07.18	FOR DA	
05	TG	MT	19.10.18	Amended Plans	

- NOTES
- Dimensions are in millimeters unless otherwise shown.
 - Work to given dimensions. Do not scale from drawing.
 - Check all dimensions on site prior to construction and fabrication.
 - Bring any discrepancies to the attention of the proprietor & architect.

CLIENT NAME
PALMER GROUP

SCALE
0m 2 4 6 8 10 @A1

PROJECT NAME AND ADDRESS
**Blackrock Motor Park
Old Rhondha Colliery Site Rhondha
Road, Wakefield NSW**

DRAWN
TG

APPROVED
MT


STATUS
DEVELOPMENT APPLICATION

DRAWING TITLE
**Blackrock Village - Typical Cluster
Floor Plans**

PROJECT NO
3606

DRAWING NO
DA2703 05

REV

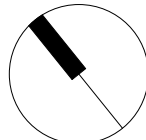

SHAC

T +61 2 4961 5888
F +61 2 4962 2577
E info@shac.com.au

224 Maitland Road
Bilginton NSW 2296
Australia

Nominated Architect
Justin Hamilton (6160)
ABN 32 131 584 846


BAL	BALUSTRADE
EX	EXISTING
B	BOLLARD
BRK	BRICKWORK
BM	BATTEN METTAL
CMP	CLADDING METAL PANEL
CON	CONCRETE
CPC	CLADDING PRE CAST CONCRETE
DP	DOWNPIPE
FG	FIXED GLASS
GUB	GUTTERS BOX
GUE	GUTTERS EAVE
LV	LOUVRE
PAV	PAVING
PF	PAINT FINISH
PV	PHOTOVOLTAIC SOLAR PANEL
TMB	TIMBER
RS	ROLLER SHUTTER
RMS	ROOF METAL SHEET
SDT	SIGNAGE & DISPLAY
SKY	SKYLIGHT

[illegible]

NOTES


1. Dimensions are in millimeters unless otherwise shown.
2. Work to given dimensions. Do not scale from drawing
3. Check all dimensions on site prior to construction and fabrication.
4. Bring any discrepancies to the attention of the proprietor & architect.

CLIENT NAME
PALMER GROUP

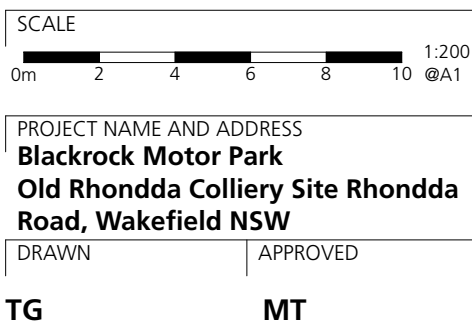


STATUS
DEVELOPMENT APPLICATION

DRAWING TITLE		
Blackrock Village - Typical Elevations + Sections		
PROJECT NO.	DRAWING NO.	REV.
3606	DA2704	03

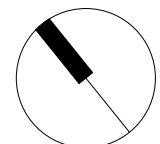


S H A C

T +61 2 4961 5888	224 Maitland Road	Nominated Architect
F +61 2 4962 2577	Islington NSW 2296	Justin Hamilton (6160)
E info@shac.com.au	Australia	ABN 32 131 584 846

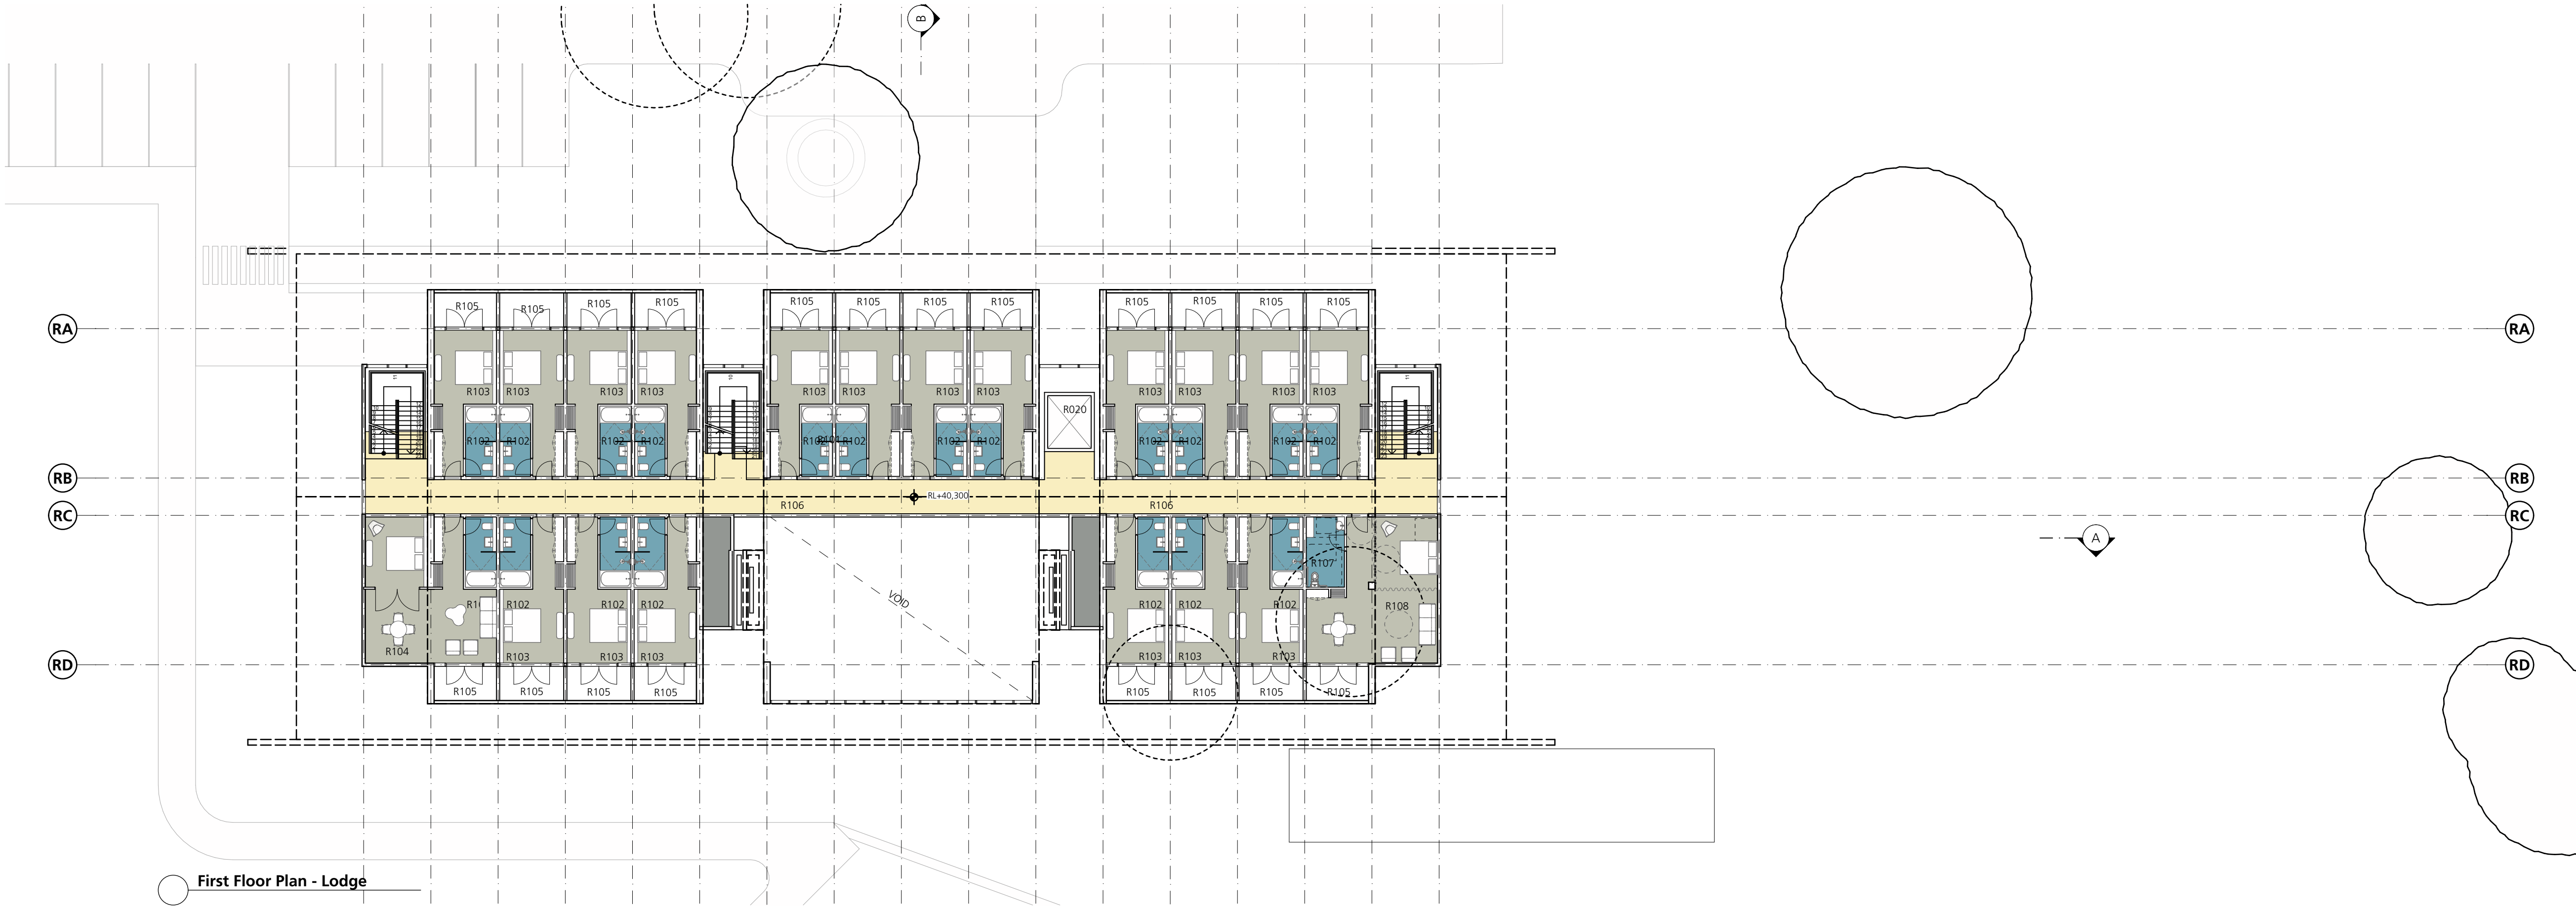


First Floor Plan - Lodge

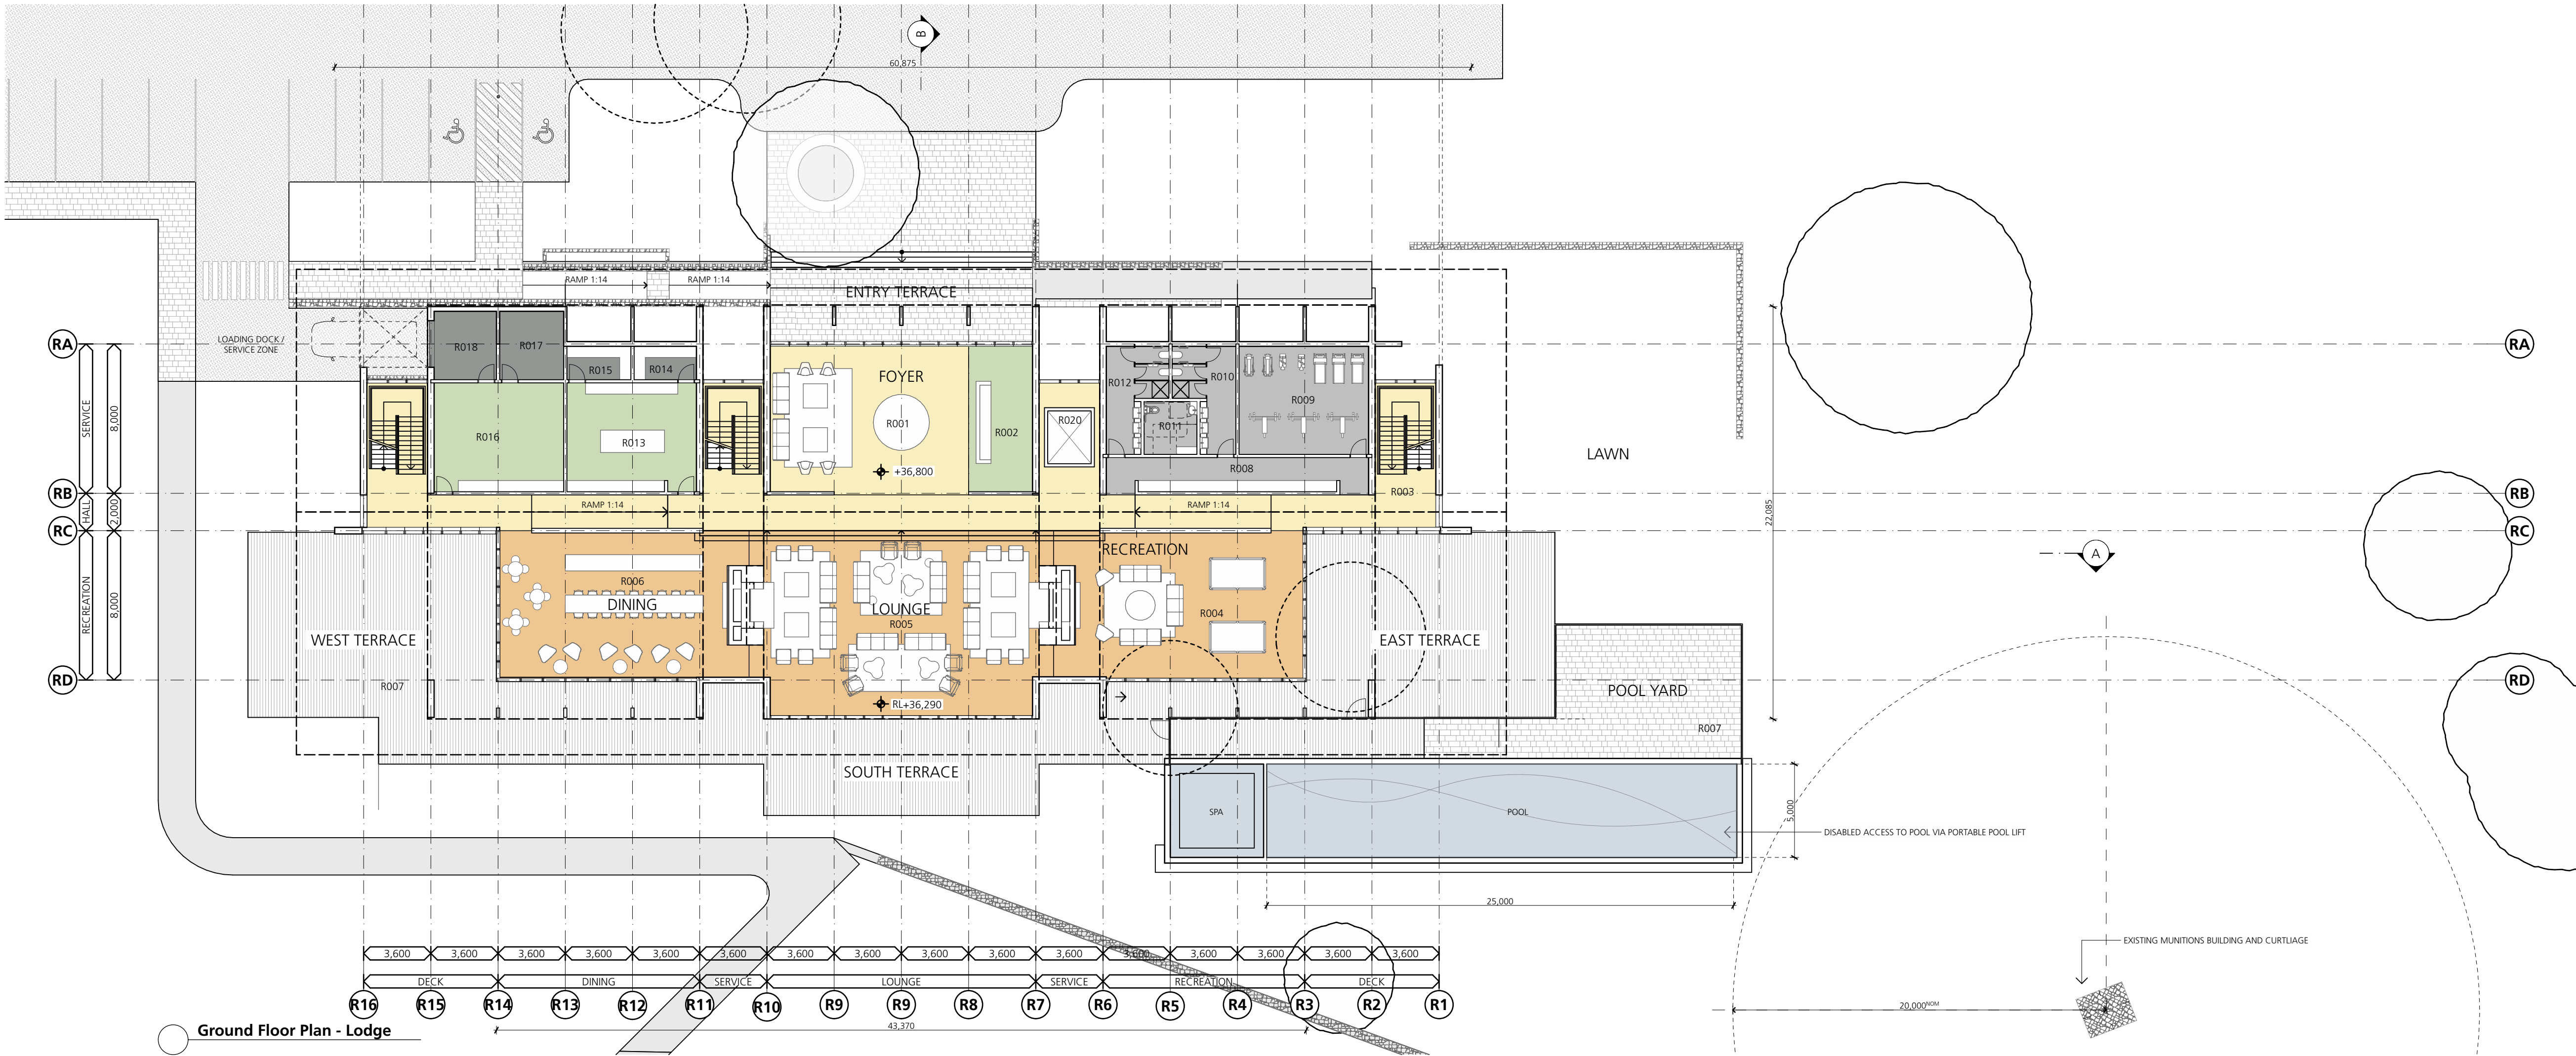

Ground Floor Plan - Lodge

KEY PLAN

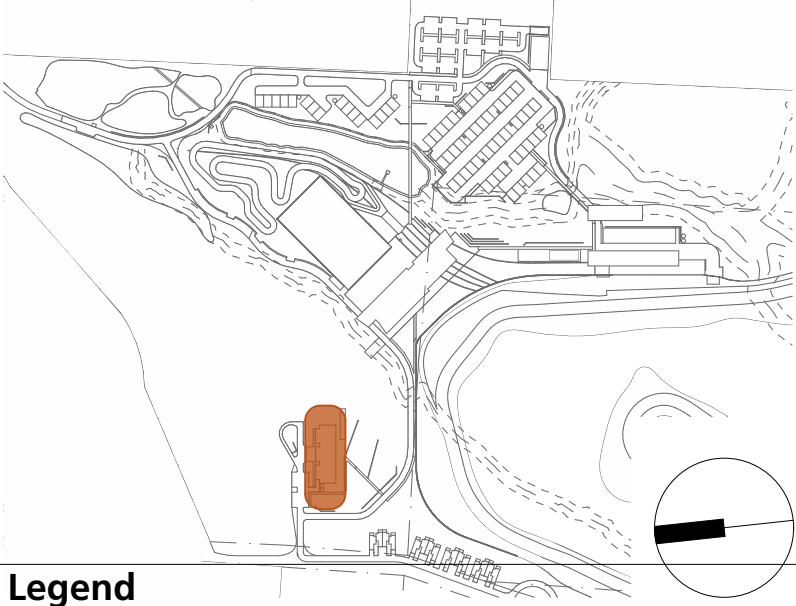

Legend

BAL	BALUSTRADE
EX	EXISTING
B	BOLLARD
BRK	BRICKWORK
BM	BATTEN METAL
CMP	CLADDING METAL PANEL
CON	CONCRETE
CPC	CLADDING PRE CAST CONCRETE
DP	DOWNPIPE
FG	FIXED GLASS
GUB	GUTTERS BOX
GUE	GUTTERS EAVE
LV	LIVER
PAV	PAVING
PF	PAINT FINISH
PV	PHOTOVOLTAIC SOLAR PANEL
TMB	TIMBER
RS	ROLLER SHUTTER
RMS	ROOF METAL SHEET
SDT	SIGNAGE & DISPLAY
SKY	SKYLIGHT

BUILDING R - BLACKROCK LODGE GROUND

Number	Room Name	Area
R001	Entry + Foyer	85
R002	Reception	27
R003	Hall	179
R004	Garnies	104
R005	Lounge	150
R006	Bar	101
R007	Pool Yard	92
R007	Deck	470
R008	Hall	26
R009	Gym	40
R010	Female WC	15
R011	ACC WC	8
R012	Male WC	15
R013	Kitchen	40
R014	Store	6
R015	Store	6
R016	Staff	40
R017	Store	13
R018	Store	13
R020	Male WC	7

BUILDING R - BLACKROCK LODGE FIRST

Number	Room Name	Area
R101	Hall	131
R102	Bathroom Typical	6
R103	Room Type A Typical	19
R104	Room Type B Typical	47
R105	Deck Typical	6
R106	Cleaner Typical	9
R107	ACC Bathroom Typical	8
R108	Room Type C Typical	47

R	GFA - Ground Floor	915
R	GFA - First Floor	768
		1,683 m²

CONSULTANTS		TOWN PLANNING		CIVIL ENGINEER		LANDSCAPE ARCHITECT		GEOTECHNICAL ENGINEER		ENVIRONMENTAL ENGINEER		HERITAGE CONSULTANT		TRAFFIC ENGINEER		RISK ASSESSMENT	
	BARR PROPERTY & PLANNING		NORTHROP		MOIR		GHD		MJD		RPS		SECA		EP		
Barr Property & Planning Barr Property & Planning T 0403 093 664		Northrop Consulting Engineers Northrop Consulting Engineers T 4943 1777		Moir Landscape Architecture Moir Landscape Architecture T 4965 3500		GHD Australia GHD Australia T 4979 9983		MJD Environmental MJD Environmental T 0416 208 684		RPS Group RPS Group T 4940 4200		SECA Solution SECA Solution T 4032 7979		EP Risk EP Risk T 4048 2845			

AMENDMENTS				AMENDMENTS			
No	Dr	Chk	Date	No	Dr	Chk	Date
01	YG	JH	10.08.17				
02	YG	JH	22.08.17				
03	YG	JH	06.07.18				
04	YG	JH	19.10.18				
Comment: For DA LMCC				Comment: For DA			
Comment: Draft DA				Comment: Amended Plans			

- NOTES
- Dimensions are in millimeters unless otherwise shown.
 - Work to given dimensions. Do not scale from drawing.
 - Check all dimensions on site prior to construction and fabrication.
 - Bring any discrepancies to the attention of the proprietor & architect.


CLIENT NAME
PALMER GROUP

SCALE		PROJECT NAME AND ADDRESS	
0m	1:200	Blackrock Motor Park Old Rhondda Colliery Site Rhondda Road, Wakefield NSW	
2	4	DRAWN	APPROVED
4	6	TG	JH
6	8		
8	10		
10	1:200		

STATUS
DEVELOPMENT APPLICATION

DRAWING TITLE
Area R Lodge - Plans

PROJECT NO	DRAWING NO	REV
3606	DA2901 04	

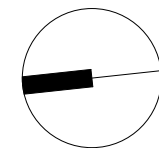


SHAC

T +61 2 4961 5888
F +61 2 4962 2577
E info@shac.com.au

224 Maitland Road
Bilginton NSW 2296
Australia




Nominated Architect
Justin Hamilton (6160)
ABN 32 131 584 846

KEY PLAN

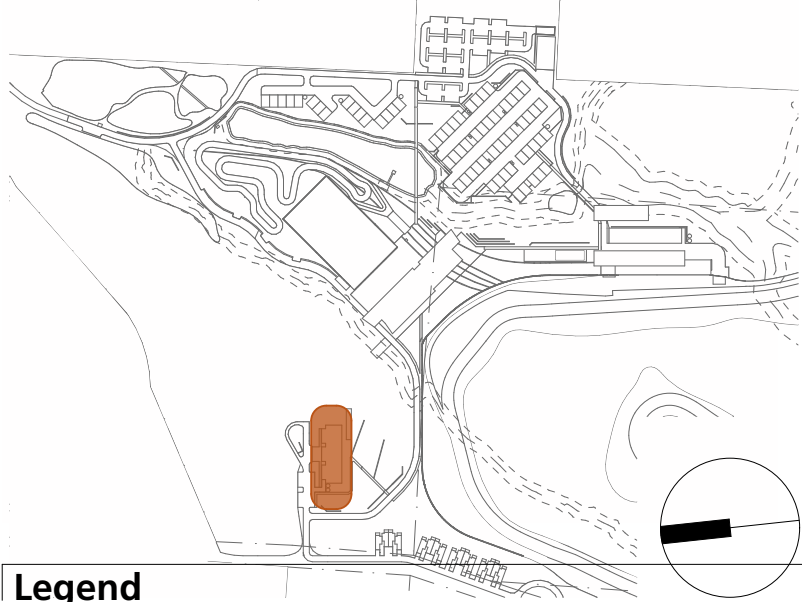

Legend

- BAL BALUSTRADE
- EX EXISTING
- B BOLLARD
- BRK BRICKWORK
- BM BATTEN METAL
- CMP CLADDING METAL PANEL
- CON CONCRETE
- CPC CLADDING PRE CAST CONCRETE
- DP DOWNPIPE
- FG FIXED GLASS
- GUB GUTTERS BOX
- GUE GUTTERS EAVE
- LV LUIVER
- PAV PAVING
- PF PAINT FINISH
- PV PHOTOVOLTAIC SOLAR PANEL
- TMB TIMBER
- RS ROLLER SHUTTER
- RMS ROOF METAL SHEET
- SDT SIGNAGE & DISPLAY
- SKY SKYLIGHT

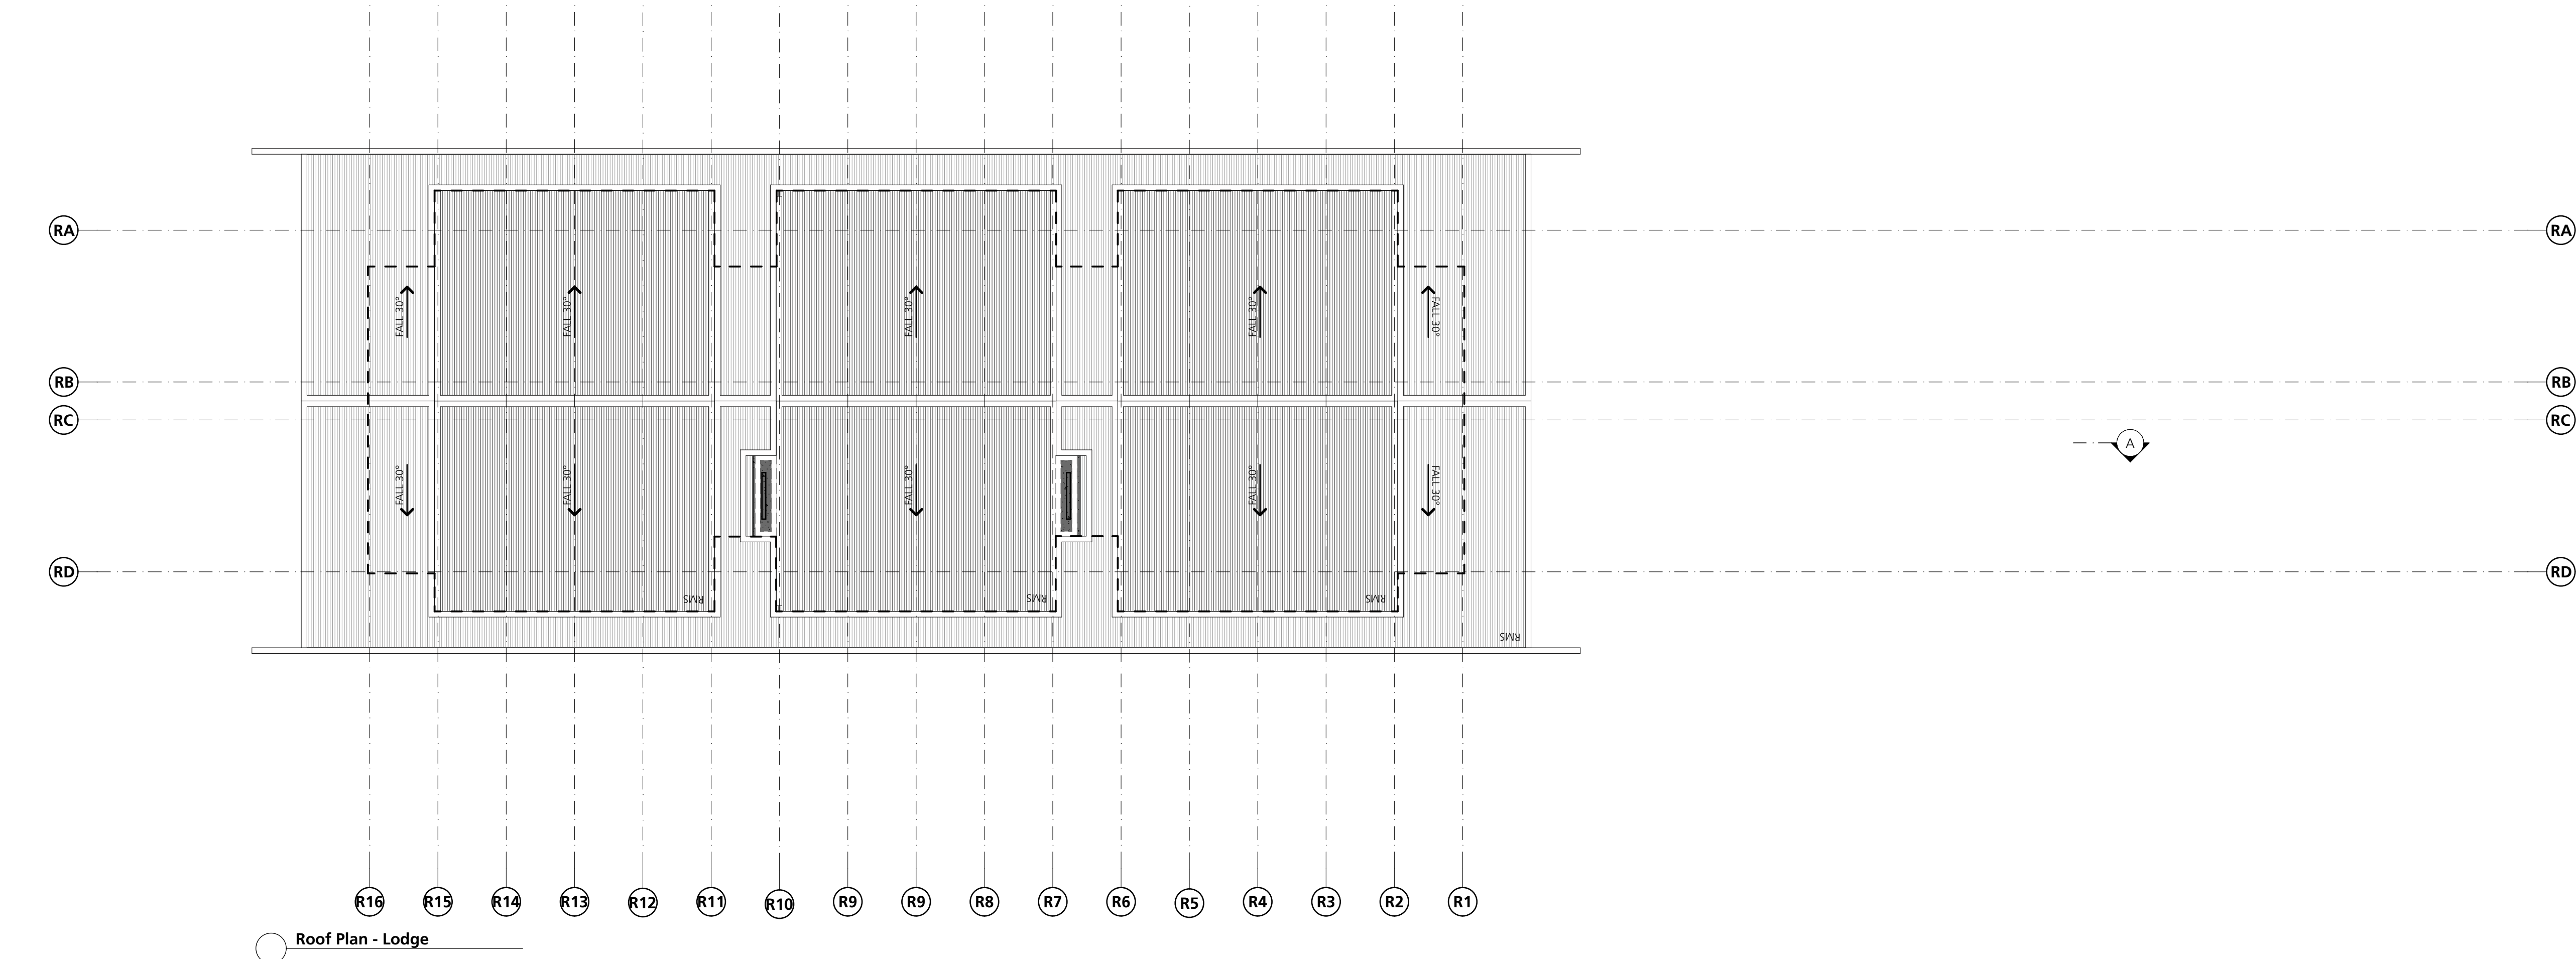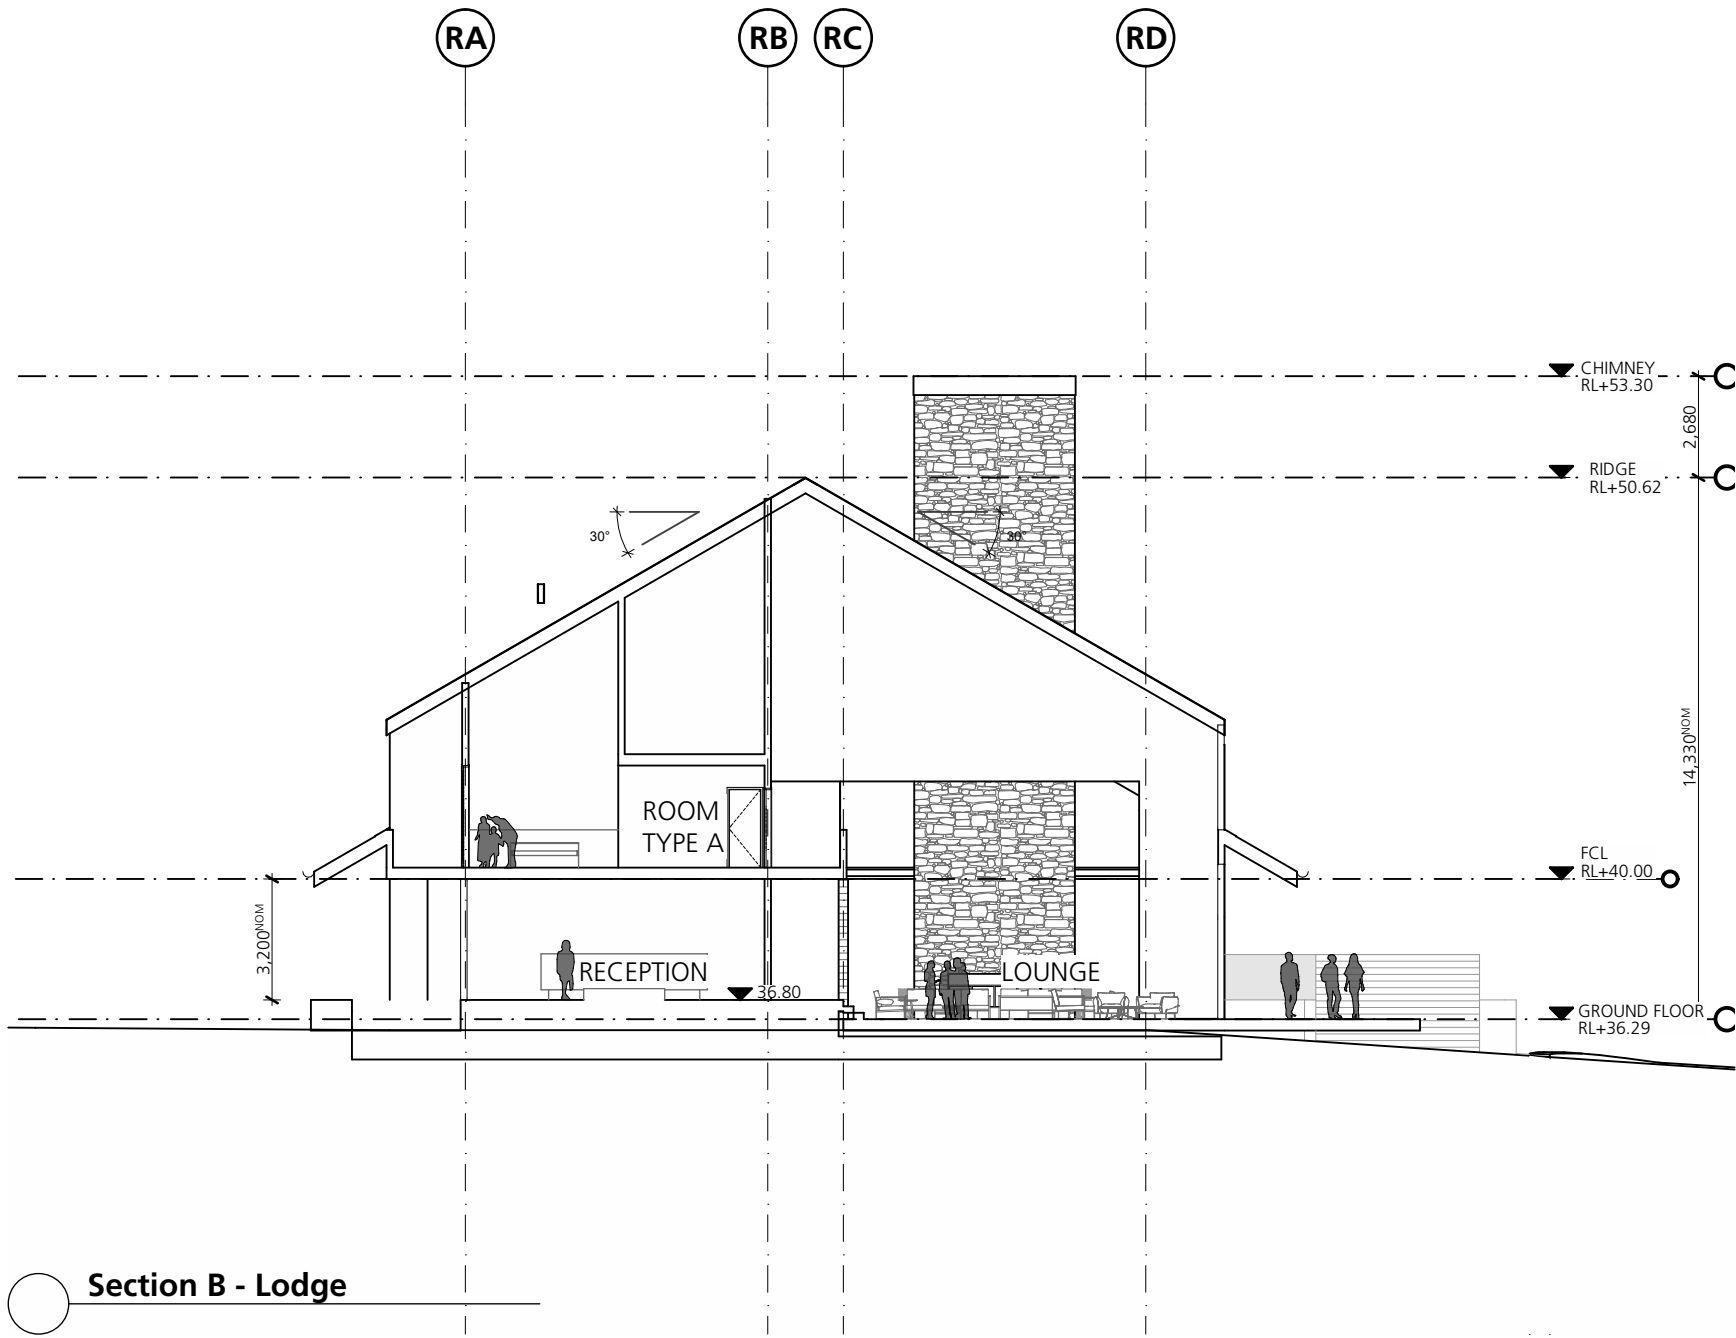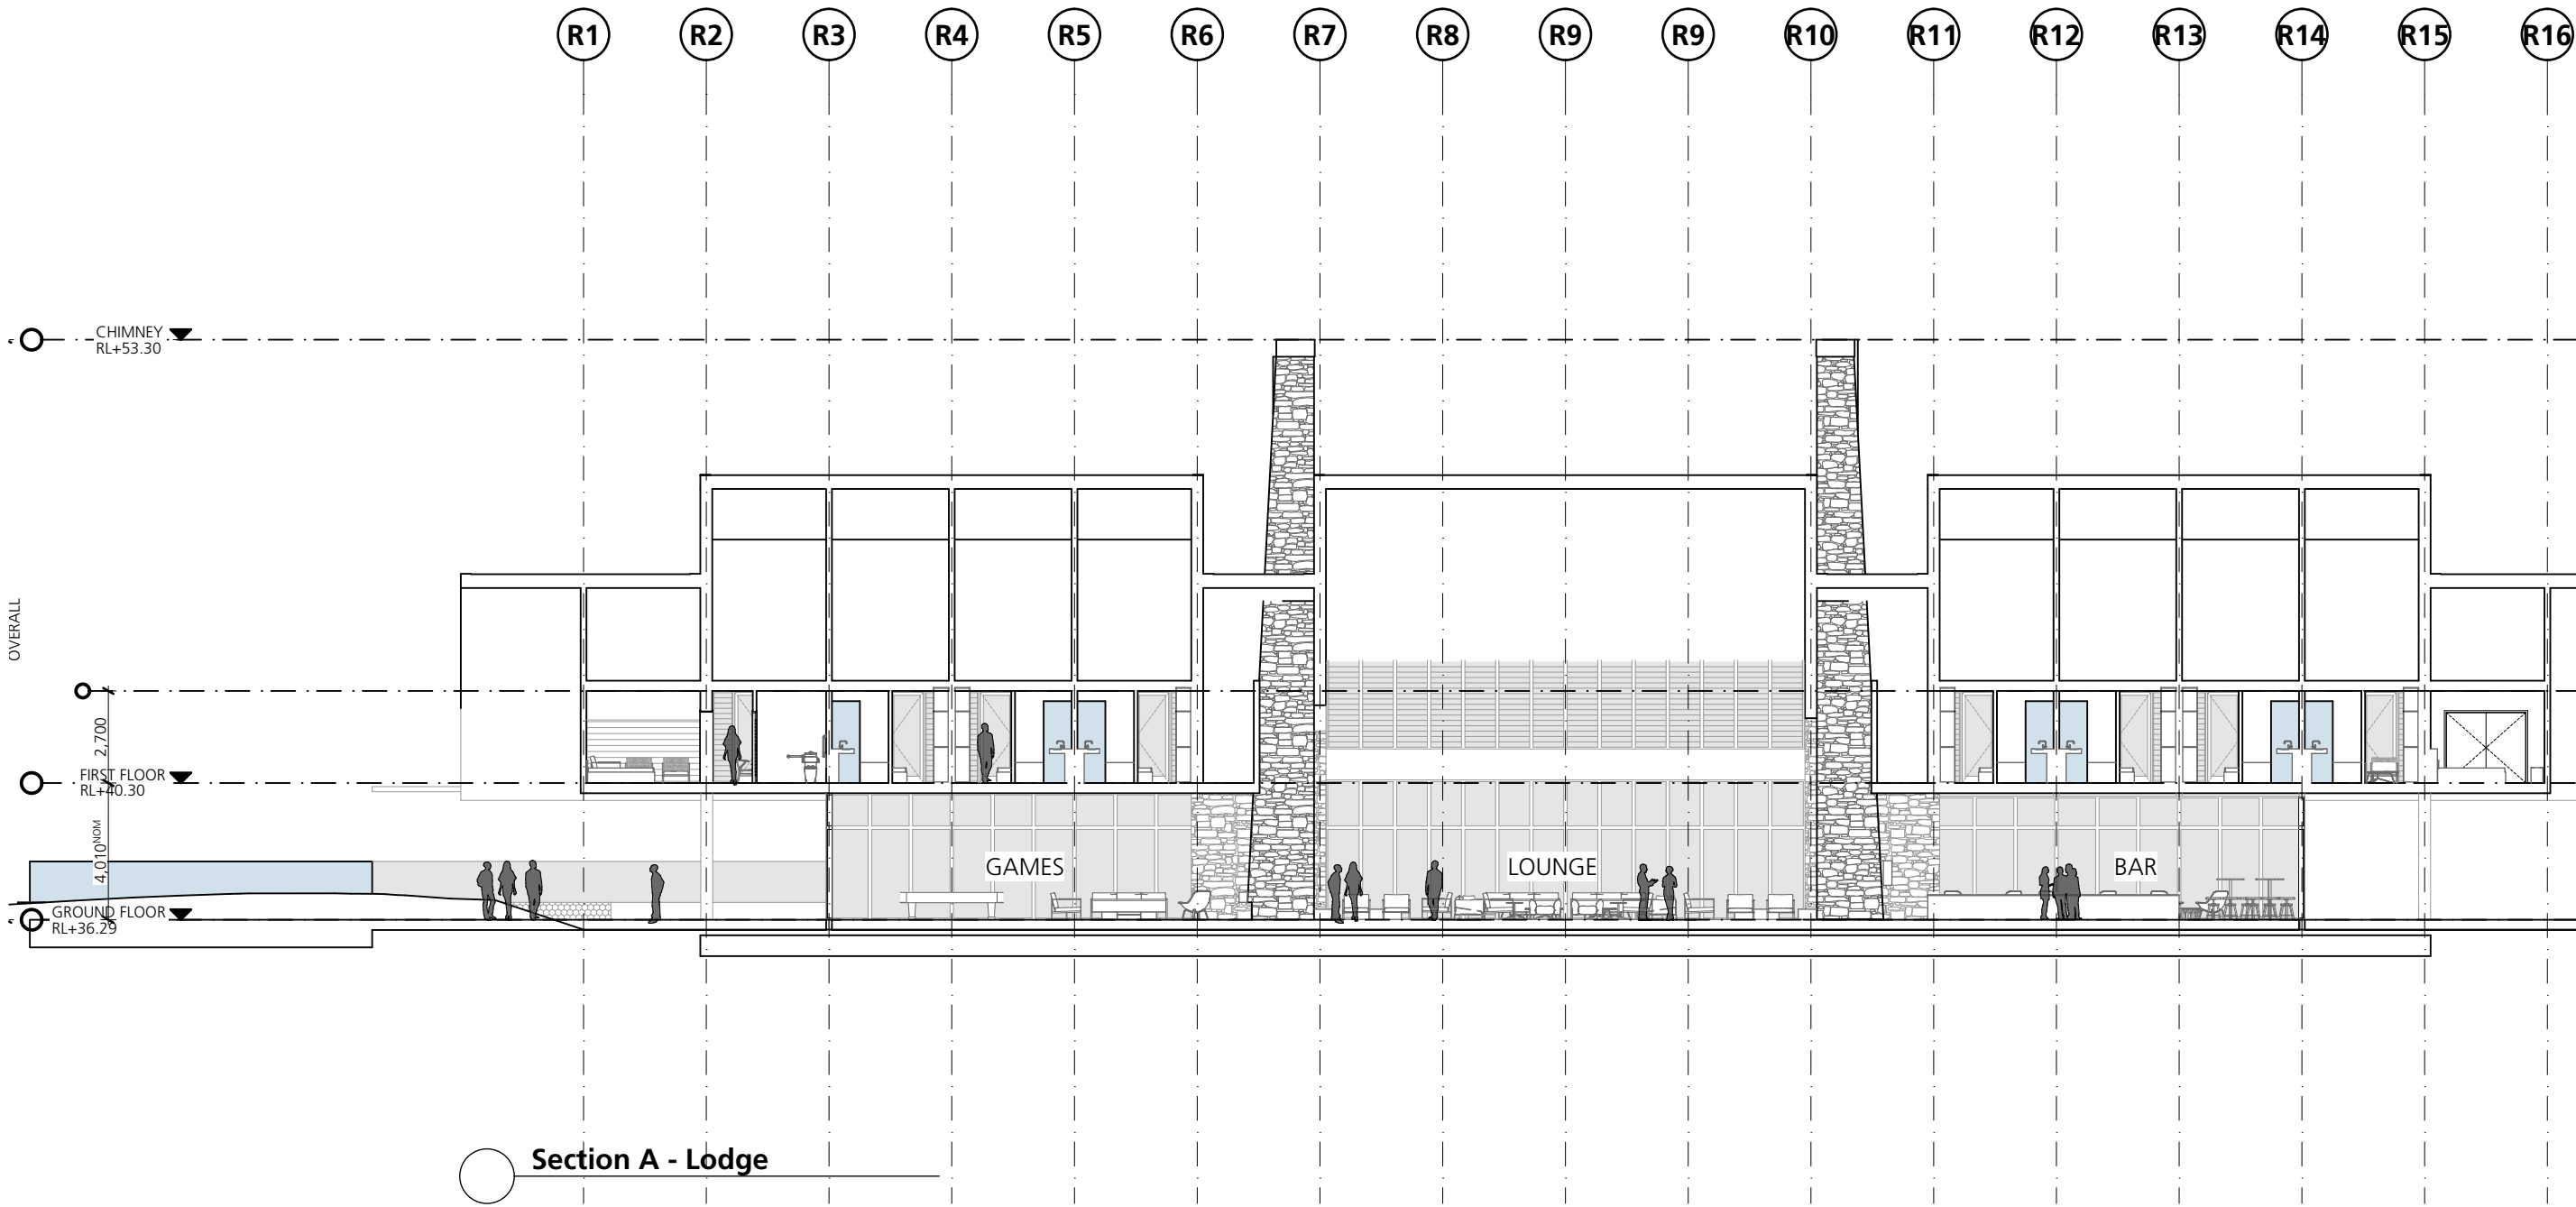

PRECEDENTS (BY OTHERS)

CONSULTANTS					
TOWN PLANNING Barr Property & Planning T 0403 093 664	CIVIL ENGINEER Northrop Consulting Engineers T 4943 1777	LANDSCAPE ARCHITECT Moir Landscape Architecture T 4965 3500	GEOTECHNICAL ENGINEER GHD Australia T 4979 9983	ENVIRONMENTAL ENGINEER MJD Environmental T 0416 208 684	HERITAGE CONSULTANT RPS Group T 4940 4200
	TRAFFIC ENGINEER SECA Solution T 4032 7979	RISK ASSESSMENT EP Risk T 4048 2845			

AMENDMENTS					
No	Dr	Chk	Date	Comment	
01	TG	JH	10.08.17	For DA LMCC	
02	TG	JH	22.06.17	For DA	
03	TG	JH	06.07.18	Draft DA	
04	TG	JH	19.10.18	Amended Plans	

NOTES

- Dimensions are in millimeters unless otherwise shown.
- Work to given dimensions. Do not scale from drawing.
- Check all dimensions on site prior to construction and fabrication.
- Bring any discrepancies to the attention of the proprietor & architect.

CLIENT NAME
PALMER GROUP

SCALE
0m 2 4 6 8 10 @A1

PROJECT NAME AND ADDRESS
**Blackrock Motor Park
Old Rhondda Colliery Site Rhondda
Road, Wakefield NSW**

DRAWN
TG

APPROVED
JH


STATUS
DEVELOPMENT APPLICATION

DRAWING TITLE
Area R Lodge - Roof Plan + Sections

PROJECT NO
3606

DRAWING NO
DA2902 04


REV

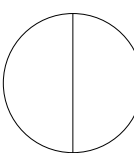

SHAC

T +61 2 4961 5888 224 Maitland Road Nominated Architect
F +61 2 4962 2577 Inlington NSW 2296 Justin Hamilton (6160)
E info@shac.com.au Australia ABN 32 131 584 846

KEY PLAN

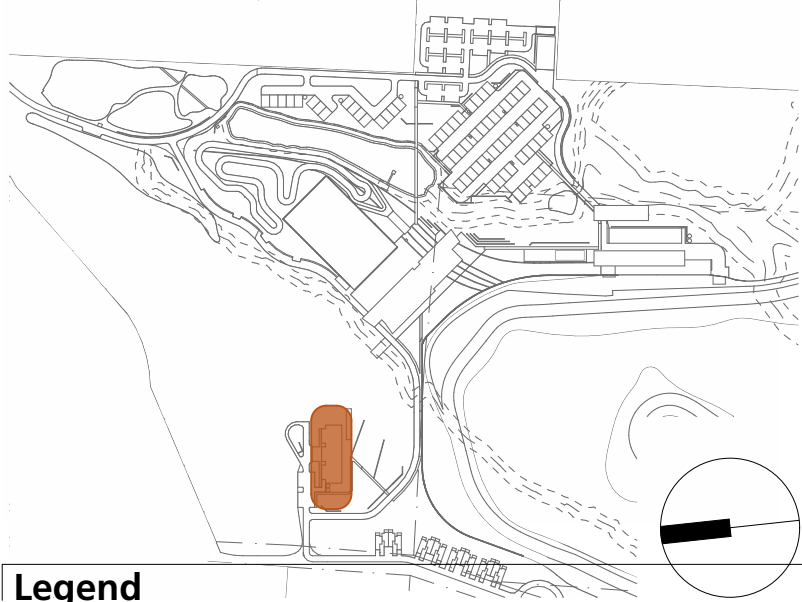

Legend


- BAL BALUSTRADE
- EX EXISTING
- B BOLLARD
- BRK BRICKWORK
- BM BATTEN METAL
- CMP CLADDING METAL PANEL
- CON CONCRETE
- CPC CLADDING PRE CAST CONCRETE
- DP DOWNPIPE
- FG FIXED GLASS
- GUB GUTTERS BOX
- GUE GUTTERS EAVE
- LV LIVER
- PAV PAVING
- PF PAINT FINISH
- PV PHOTOVOLTAIC SOLAR PANEL
- TMB TIMBER
- RS ROLLER SHUTTER
- RMS ROOF METAL SHEET
- SDT SIGNAGE & DISPLAY
- SKY SKYLIGHT

R1 R2 R3 R4 R5 R6 R7 R8 R9 R9 R10 R11 R12 R13 R14 R15 R16

RD RC RB RA




North Elevation

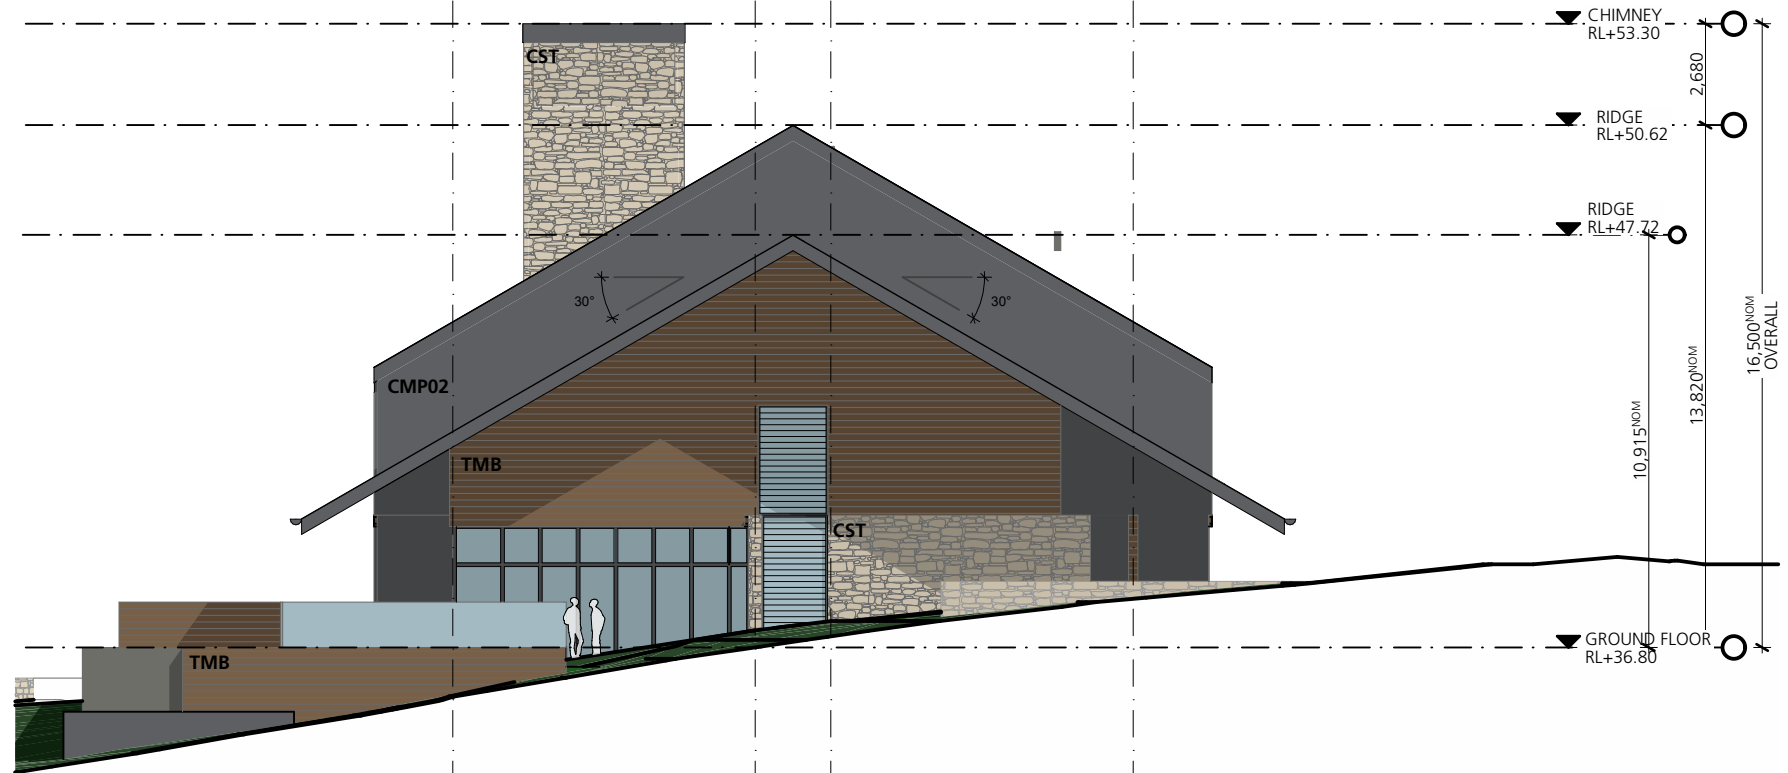


East Elevation

R16 R15 R14 R13 R12 R11 R10 R9 R9 R8 R7 R6 R5 R4 R3 R2 R1

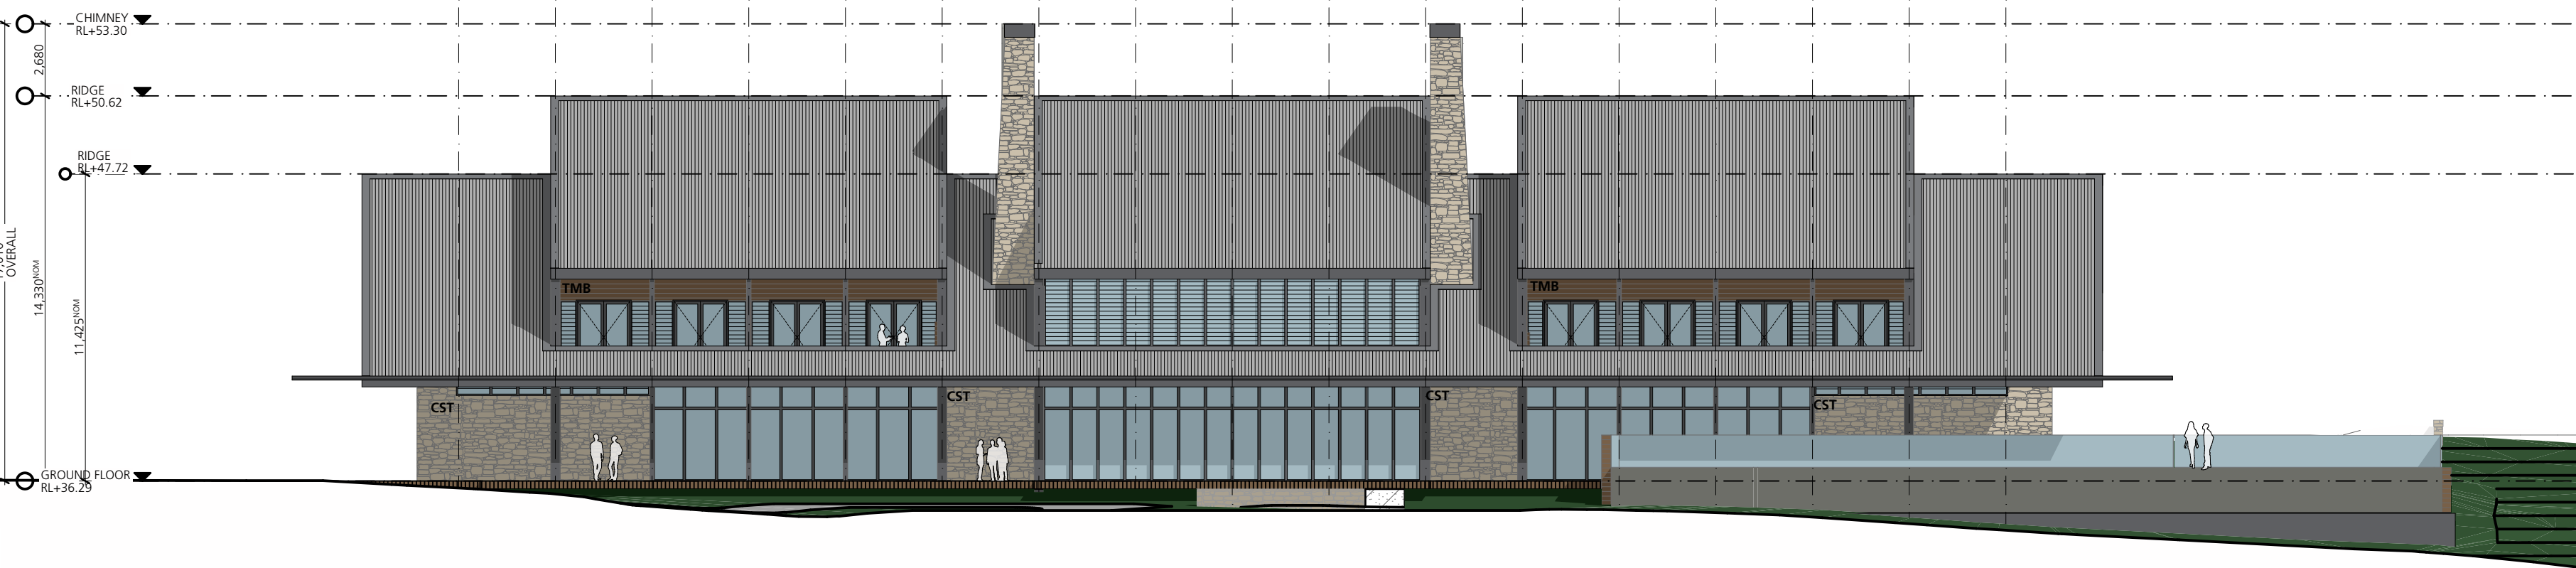

South Elevation

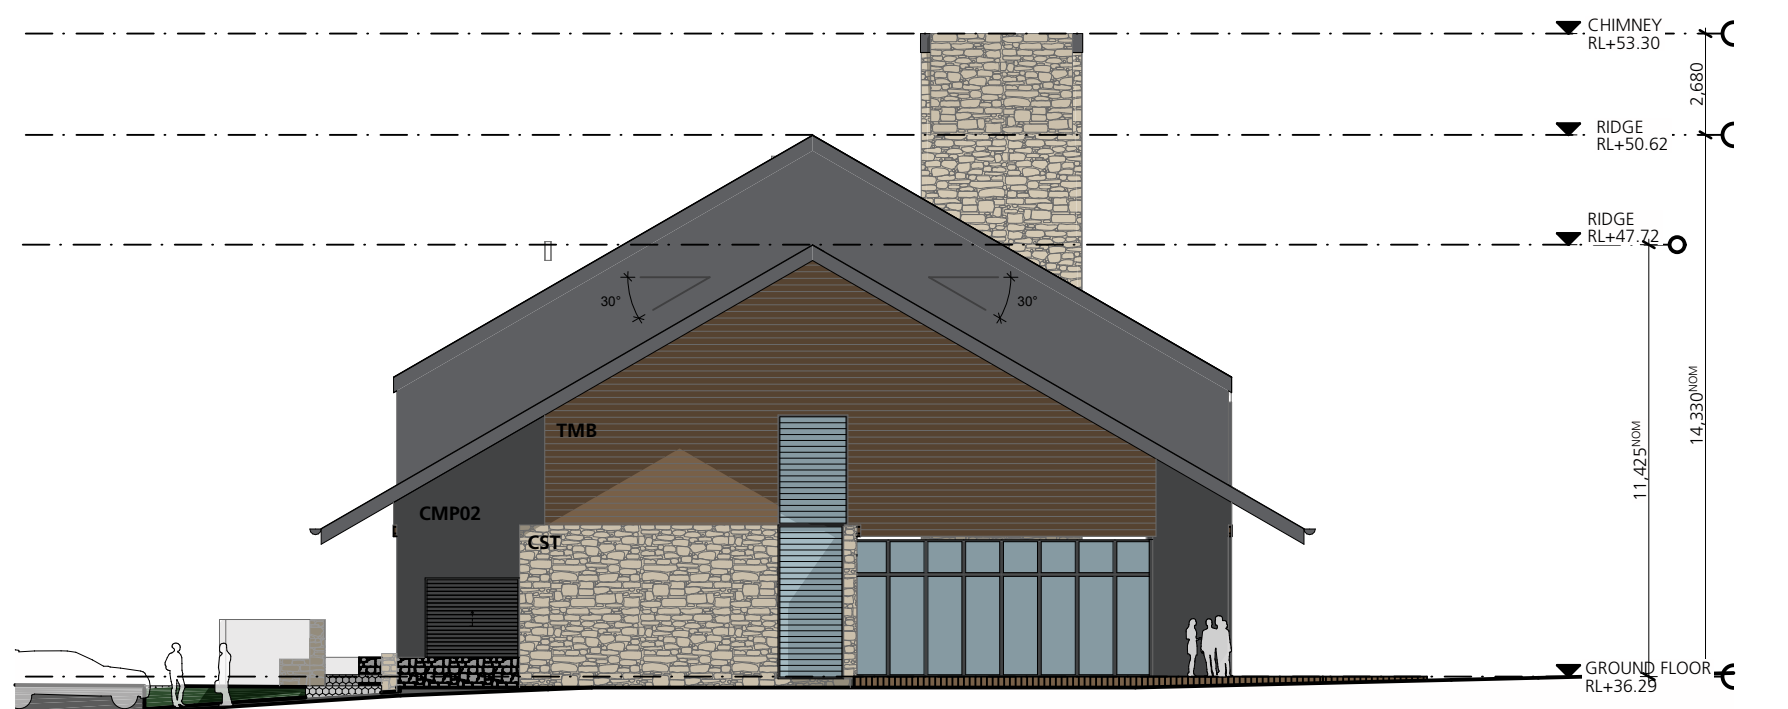

West Elevation

PRECEDENTS (BY OTHERS)

CONSULTANTS						
 TOWN PLANNING Barr Property & Planning T 0403 093 664	 CIVIL ENGINEER Northrop Consulting Engineers T 4943 1777	 LANDSCAPE ARCHITECT Moir Landscape Architecture T 4965 3500	 GEOTECHNICAL ENGINEER GHD Australia T 4979 9983	 ENVIRONMENTAL ENGINEER MJD Environmental T 0416 208 684	 HERITAGE CONSULTANT RPS Group T 4940 4200	 TRAFFIC ENGINEER SECA Solution T 4032 7979
 RISK ASSESSMENT EP Risk T 4048 2845						

AMENDMENTS					
No	Dr	Chk	Date	Comment	
01	TG	JH	10.08.17	For DA IMCC	
02	TG	JH	22.08.17	For DA	
03	TG	JH	06.07.18	Draft DA	
04	TG	JH	19.10.18	Amended Plans	

No	Dr	Chk	Date	Comment	

NOTES

- Dimensions are in millimeters unless otherwise shown.
- Work to given dimensions. Do not scale from drawing.
- Check all dimensions on site prior to construction and fabrication.
- Bring any discrepancies to the attention of the proprietor & architect.

CLIENT NAME
PALMER GROUP

SCALE
0m 2 4 6 8 10 @A1

PROJECT NAME AND ADDRESS
Blackrock Motor Park
Old Rhondda Colliery Site Rhondda Road, Wakefield NSW

DRAWN
TG

APPROVED
JH

STATUS
DEVELOPMENT APPLICATION

DRAWING TITLE
Area R Lodge - Elevations

PROJECT NO
3606

DRAWING NO
DA2903 04

REV

SHAC

T +61 2 4961 5888
F +61 2 4962 2577
E info@shac.com.au

224 Maitland Road
Bilginton NSW 2296
Australia

Nominated Architect
Justin Hamilton (6160)
ABN 32 131 584 846

Drawing and design © Shac Pty Ltd 2018. The signed control copy of this drawing is held by Shac Pty Ltd. | Ref: Volumes/Projects/3600/3606 Sugarloaf Park Adventure Centre/500 CAD Graphics & Models/520 DA3606 520 50 Blackrock Park.pln date: 19/10/18 time: 3:38 pm

NEW UNDERSTORY PLANTING AND EXISTING MID LEVEL CANOPY
PREDOMINANTLY SCREEN VIEW OF VILLAGE ELEMENTS BEYOND FROM
ENTRY ROAD INTERSECTION. COMPOSITION OF INDUSTRIAL
MATERIALITY INDICATED IN DA9010 REFERENCE PREVIOUSLY
DEMOLISHED SHED MINE INFRASTRUCTURE

EXISTING VEGETATION AROUND IRRIGATION POND ASSIST IN FRAMING
VIEW OF VISITOR CENTRE, CHIMNEY AND RAILWAY MEADOW AS
MAJOR INTERPRETATION ASSETS TO THE SITE.

PROPOSED CHIMNEY ACTS AS A REFERENCE POINT FOR SITE ENTRY AND
GATHERING. REFERENCES FORMER SAW MILL CHIMNEY ON SITE AND EMPHASISES
INDUSTRIAL HERITAGE OF SITE.

DOMINANT ELEMENT IN CLEARED AREA REFLECTS ATTRIBUTES OF FORMER
SCREENING INFRASTRUCTURE ONCE SITED IN A SIMILAR POSITION.

PROPOSED MEADOW REFERENCING LOCATION OF FORMER RAILWAY LINE
ACTS AS DOMINANT LANDSCAPE ELEMENT IN CLEARED AREA.

LOW SCALE GO KART FENCING

Entry Road Perspective

DEVELOPMENT APPLICATION


1. Dimensions are in millimeters unless otherwise shown.

2. Work to given dimensions. Do not scale from drawing.
3. Check all dimensions on site prior to construction and fabrication.

4. Bring any discrepancies to the attention of the proprietor & architect.

No	Drn	Chk	Date	Content
01	TG	JH	9/10/18	Village Perspectives

KEY PLAN

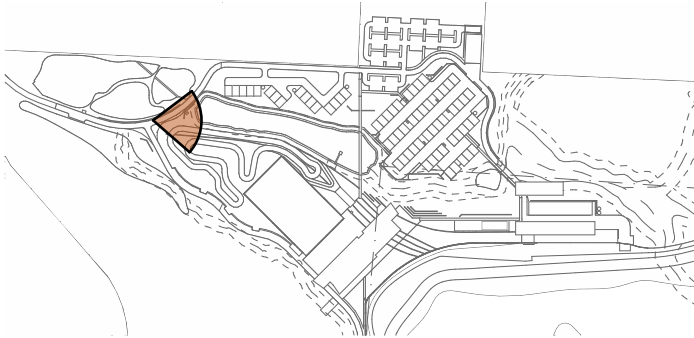


3606
DA9011

Rev01 09.10.18

Perspective - Blackrock Village

Blackrock Motor Park
Old Rhondda Colliery Site Rhondda Road, Wakefield NSW

NTS
@A3

 

SHAC

Nominated Architect Justin Hamilton (6160) | ABN 32 131 584 846

Drawing and design © Shac Pty Ltd 2018. The signed control copy of this drawing is held by Shac Pty Ltd. | Ref: Volumes/Projects/3606/3606 Sugarloaf Park Adventure Centre/500 CAD Graphics & Models/520 DA/3606 520 50 Blackrock Park.pln date: 19/10/18 time: 3:38 pm

LANDSCAPE MEADOW PLANTING TO PUBLIC SPACES WITH RAIL LINE MARKING TO PROVIDE HISTORIC INTERPERTATION

CURVE OF TRACK AND MANICURED LANDSCAPE SURROUNDING EXISTING MUNITIONS STORE, VISUALLY RETAIN OPEN SPACE FEEL AROUND STRUCTURE AND EXPRESS ITS HERITAGE SIGNIFICANCE IN THE LANDSCAPE.

PROPOSED LODGE

COMPOSITION OF CONTEMPORARY AND TRADITIONAL INDUSTRIAL MATERIALITY OF BLACKROCK VILLAGE ELEMENTS VISUALLY BREAK UP BULK AND SCALE



PIT PONY STABLE TO BE RE USED AS CAFE

LINES OF BUILT LANDSCAPE ELEMENTS CONTRAST NATURAL LANDSCAPE EDGES FRAMING VIEW FROM PIT LANE PRECINCT TO DOMINANT ARCHITECTURAL FORM IN LANDSCAPE. THICK NATURAL LOW LEVEL LANDSCAPE EDGES VISUALLY RECESS BLACKROCK VILLAGE ELEMENTS

NEW UNDERSTORY PLANTING AND EXISTING MID LEVEL CANOPY PREDOMINANTLY SCREEN VIEW OF VILLAGE ELEMENTS BEYOND FROM PIT LANE PRECINCT.

DEVELOPMENT APPLICATION


1. Dimensions are in millimeters unless otherwise shown.

2. Work to given dimensions. Do not scale from drawing.
3. Check all dimensions on site prior to construction and fabrication.

4. Bring any discrepancies to the attention of the proprietor & architect.

No	Drn	Chk	Date	Content
01	TG	JH	9/10/18	Village Perspectives

KEY PLAN

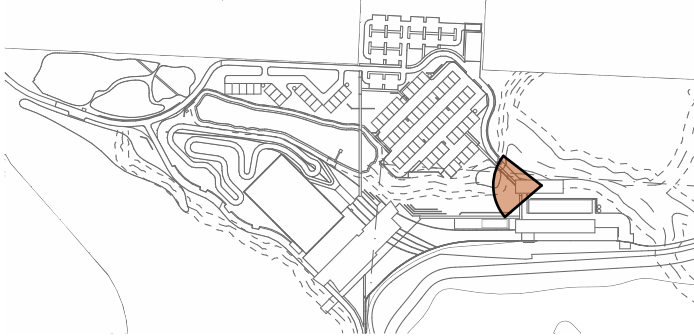

Stable Cafe & Pit Lane


3606
DA9012

Rev01 09.10.18

Perspective - Blackrock Village

Blackrock Motor Park
Old Rhondda Colliery Site Rhondda Road, Wakefield NSW

NTS
@A3

 

SHAC

Nominated Architect Justin Hamilton (6160) | ABN 32 131 584 846

Drawing and design © Shac Pty Ltd 2018. The signed control copy of this drawing is held by Shac Pty Ltd. | Ref: Volumes/Projects/3606/Sugarloaf Park Adventure Centre/500 CAD Graphics & Models/520 DA/3606/520/50 Blackrock Park.pln date: 19/10/18 time: 3:38 pm

DEVELOPMENT APPLICATION



1. Dimensions are in millimeters unless otherwise shown.

2. Work to given dimensions. Do not scale from drawing.
3. Check all dimensions on site prior to construction and fabrication.

4. Bring any discrepancies to the attention of the proprietor & architect.

No	Drn	Chk	Date	Content
01	TG	JH	9/10/18	Village Perspectives

KEY PLAN

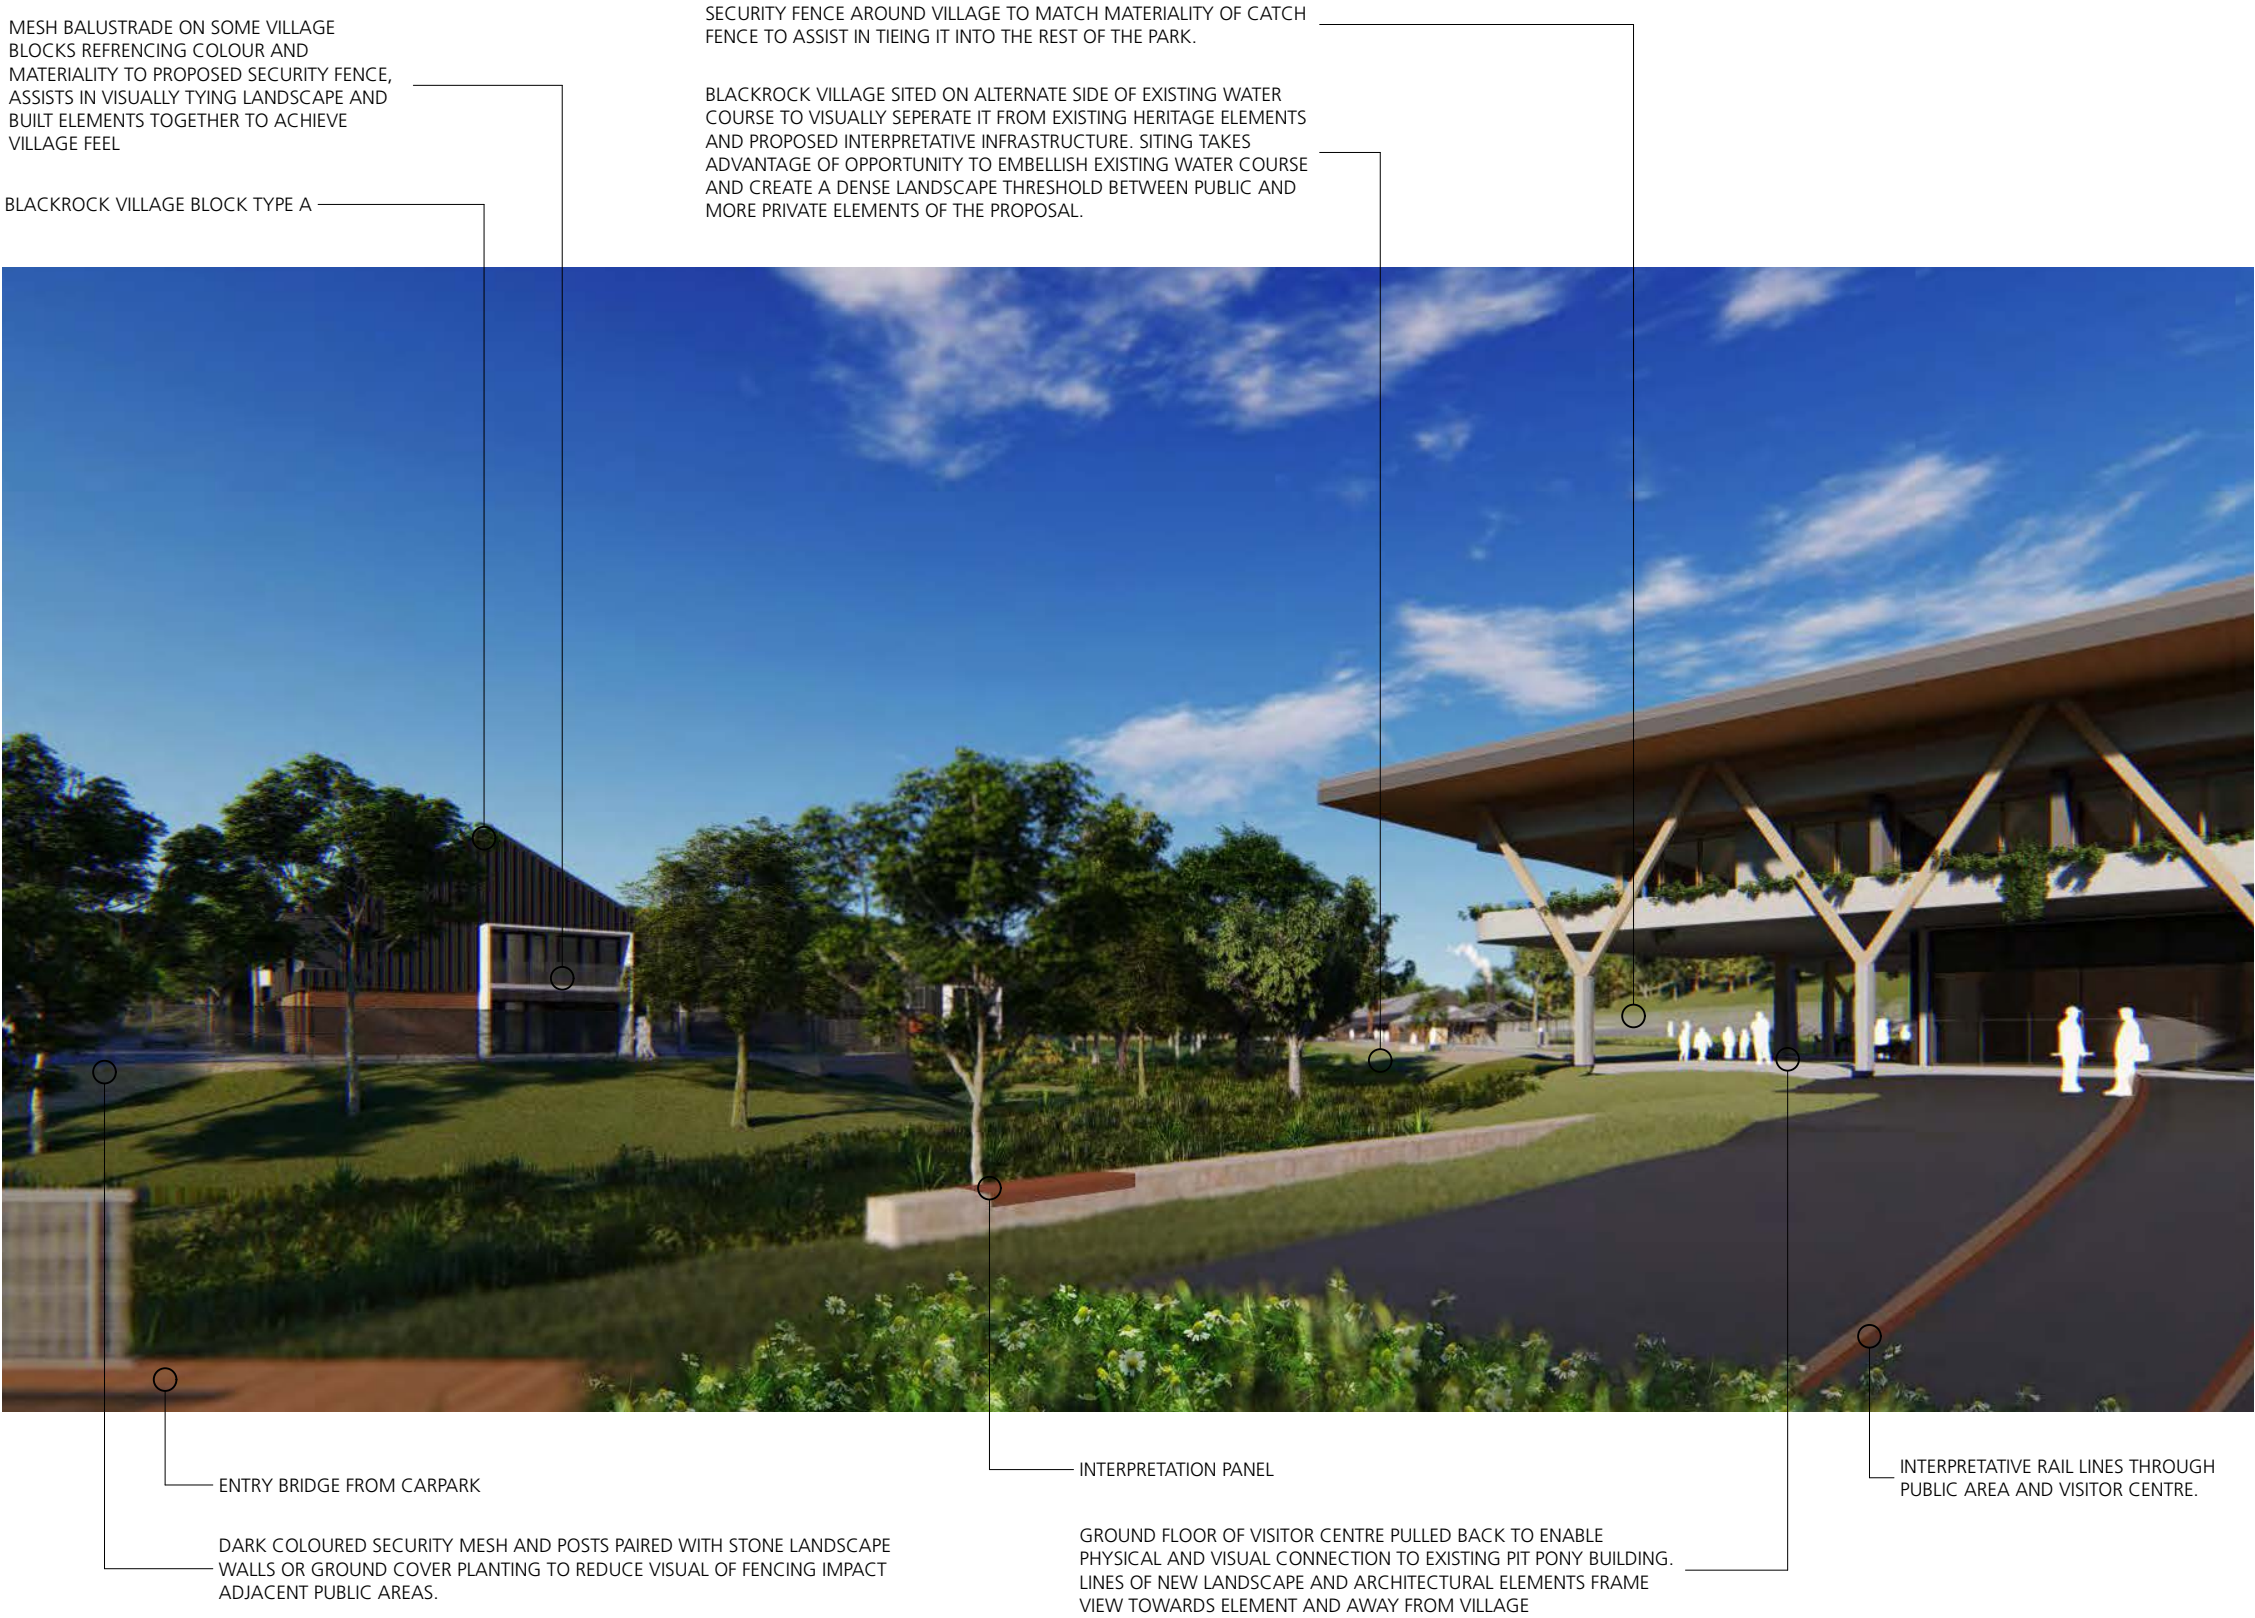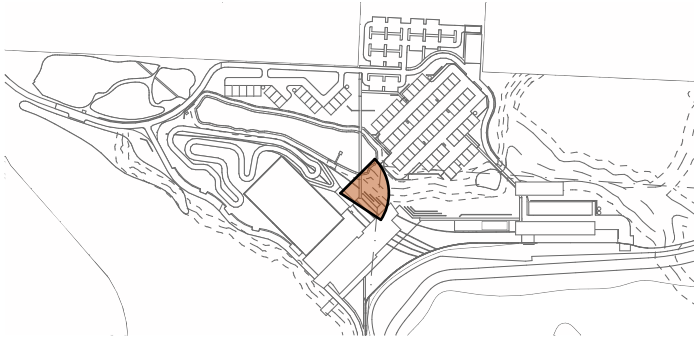

View From Welcome Centre



3606
DA9013
Rev01 09.10.18

Perspective - Blackrock Village

Blackrock Motor Park

Old Rhondda Colliery Site Rhondda Road, Wakefield NSW

NTS
@A3

  

Nominated Architect Justin Hamilton (6160) | ABN 32 131 584 846