


DEVELOPMENT APPLICATION

372 Moore Creek Rd,
NORTH TAMWORTH

DRAWING LIST

Dwg No.	Name	
DA 00	Cover Page	
DA 01	Site Analysis	
DA 02	Site Plan - demolition & excavation	
DA 03	Site Plan - proposed	
DA 04	Site Roof Plan - proposed	
DA 05	Site Elevations	
DA 06	Site Staging Plan	
DA 07	Site Perspective	
DA 08	Site Grouping Plan	
DA 09	ILU Group 1A - floor plan	
DA 10	ILU Group 1A - roof plan	
DA 11	ILU Group 1B - floor plan	
DA 12	ILU Group 1B - roof plan	
DA 13	ILU Group 1 - elevations and sections	
DA 14	ILU Group 2A - floor plan	
DA 15	ILU Group 2A - roof plan	
DA 16	ILU Group 2B - floor plan	
DA 17	ILU Group 2B - roof plan	
DA 18	ILU Group 2 - elevations and sections	
DA 19	ILU Group 3A - floor plan	
DA 20	ILU Group 3A - roof plan	
DA 21	ILU Group 3B - floor plan	
DA 22	ILU Group 3B - roof plan	
DA 23	ILU Group 3 - elevations and sections	
DA 24	ILU Group 4 - floor plan	
DA 25	ILU Group 4 - roof plan	
DA 26	ILU Group 4 - elevations and sections	
DA 27	ILU Group 5A - floor plan	
DA 28	ILU Group 5A - roof plan	
DA 29	ILU Group 5B - floor plan	
DA 30	ILU Group 5B - roof plan	
DA 31	ILU Group 5 - elevations and sections	
DA 32	ILU Group 6 - floor plan	
DA 33	ILU Group 6 - roof plan	
DA 34	ILU Group 6 - elevations and sections	
DA 35	ILU Group 7 - floor plan	
DA 36	ILU Group 7 - roof plan	
DA 37	ILU Group 7 - elevations and sections	
DA 38	ILU Group 8 - floor plan	
DA 39	ILU Group 8 - roof plan	
DA 40	ILU Group 8 - elevations and sections	
DA 41	ILU Group 9 - floor plan	
DA 42	ILU Group 9 - roof plan	
DA 43	ILU Group 9 - elevations and sections	
DA 44	ILU Group 10 - floor plan	
DA 45	ILU Group 10 - roof plan	
DA 46	ILU Group 10 - elevations and sections	
DA 47	ILU Group 11A - floor plan	
DA 48	ILU Group 11A - roof plan	
DA 49	ILU Group 11B - floor plan	
DA 50	ILU Group 11B - roof plan	
DA 51	ILU Group 11 - elevations and sections	
DA 54	Community Centre - floor plan	
DA 55	Community Centre - roof plan	
DA 56	Community Centre - elevations	
DA 57	Community Centre - perspective	
DA 58	RACF - ground floor plan	
DA 59	RACF - first floor plan	
DA 60	RACF - roof plan	
DA 61	RACF - elevations 01	
DA 62	RACF - elevations 02	
DA 63	RACF - perspectives	
DA 64	RACF - sections	
DA 65	ILU Type A1	
DA 66	ILU Type A2	
DA 67	ILU Type A3	
DA 68	ILU Type A4	
DA 69	ILU Type A5	
DA 70	ILU Type B1	
DA 71	ILU Type B2	
DA 72	ILU Type B3	
DA 73	ILU Duplex Type A4	
DA 74	ILU Duplex Type A5	
DA 75	ILU Duplex Type B1	
DA 76	ILU Duplex Type B2	
DA 77	ILU Duplex Type B3	
DA 78	Shadow Diagrams 22 June 9am - 3pm	
DA 79	Area Calculations	

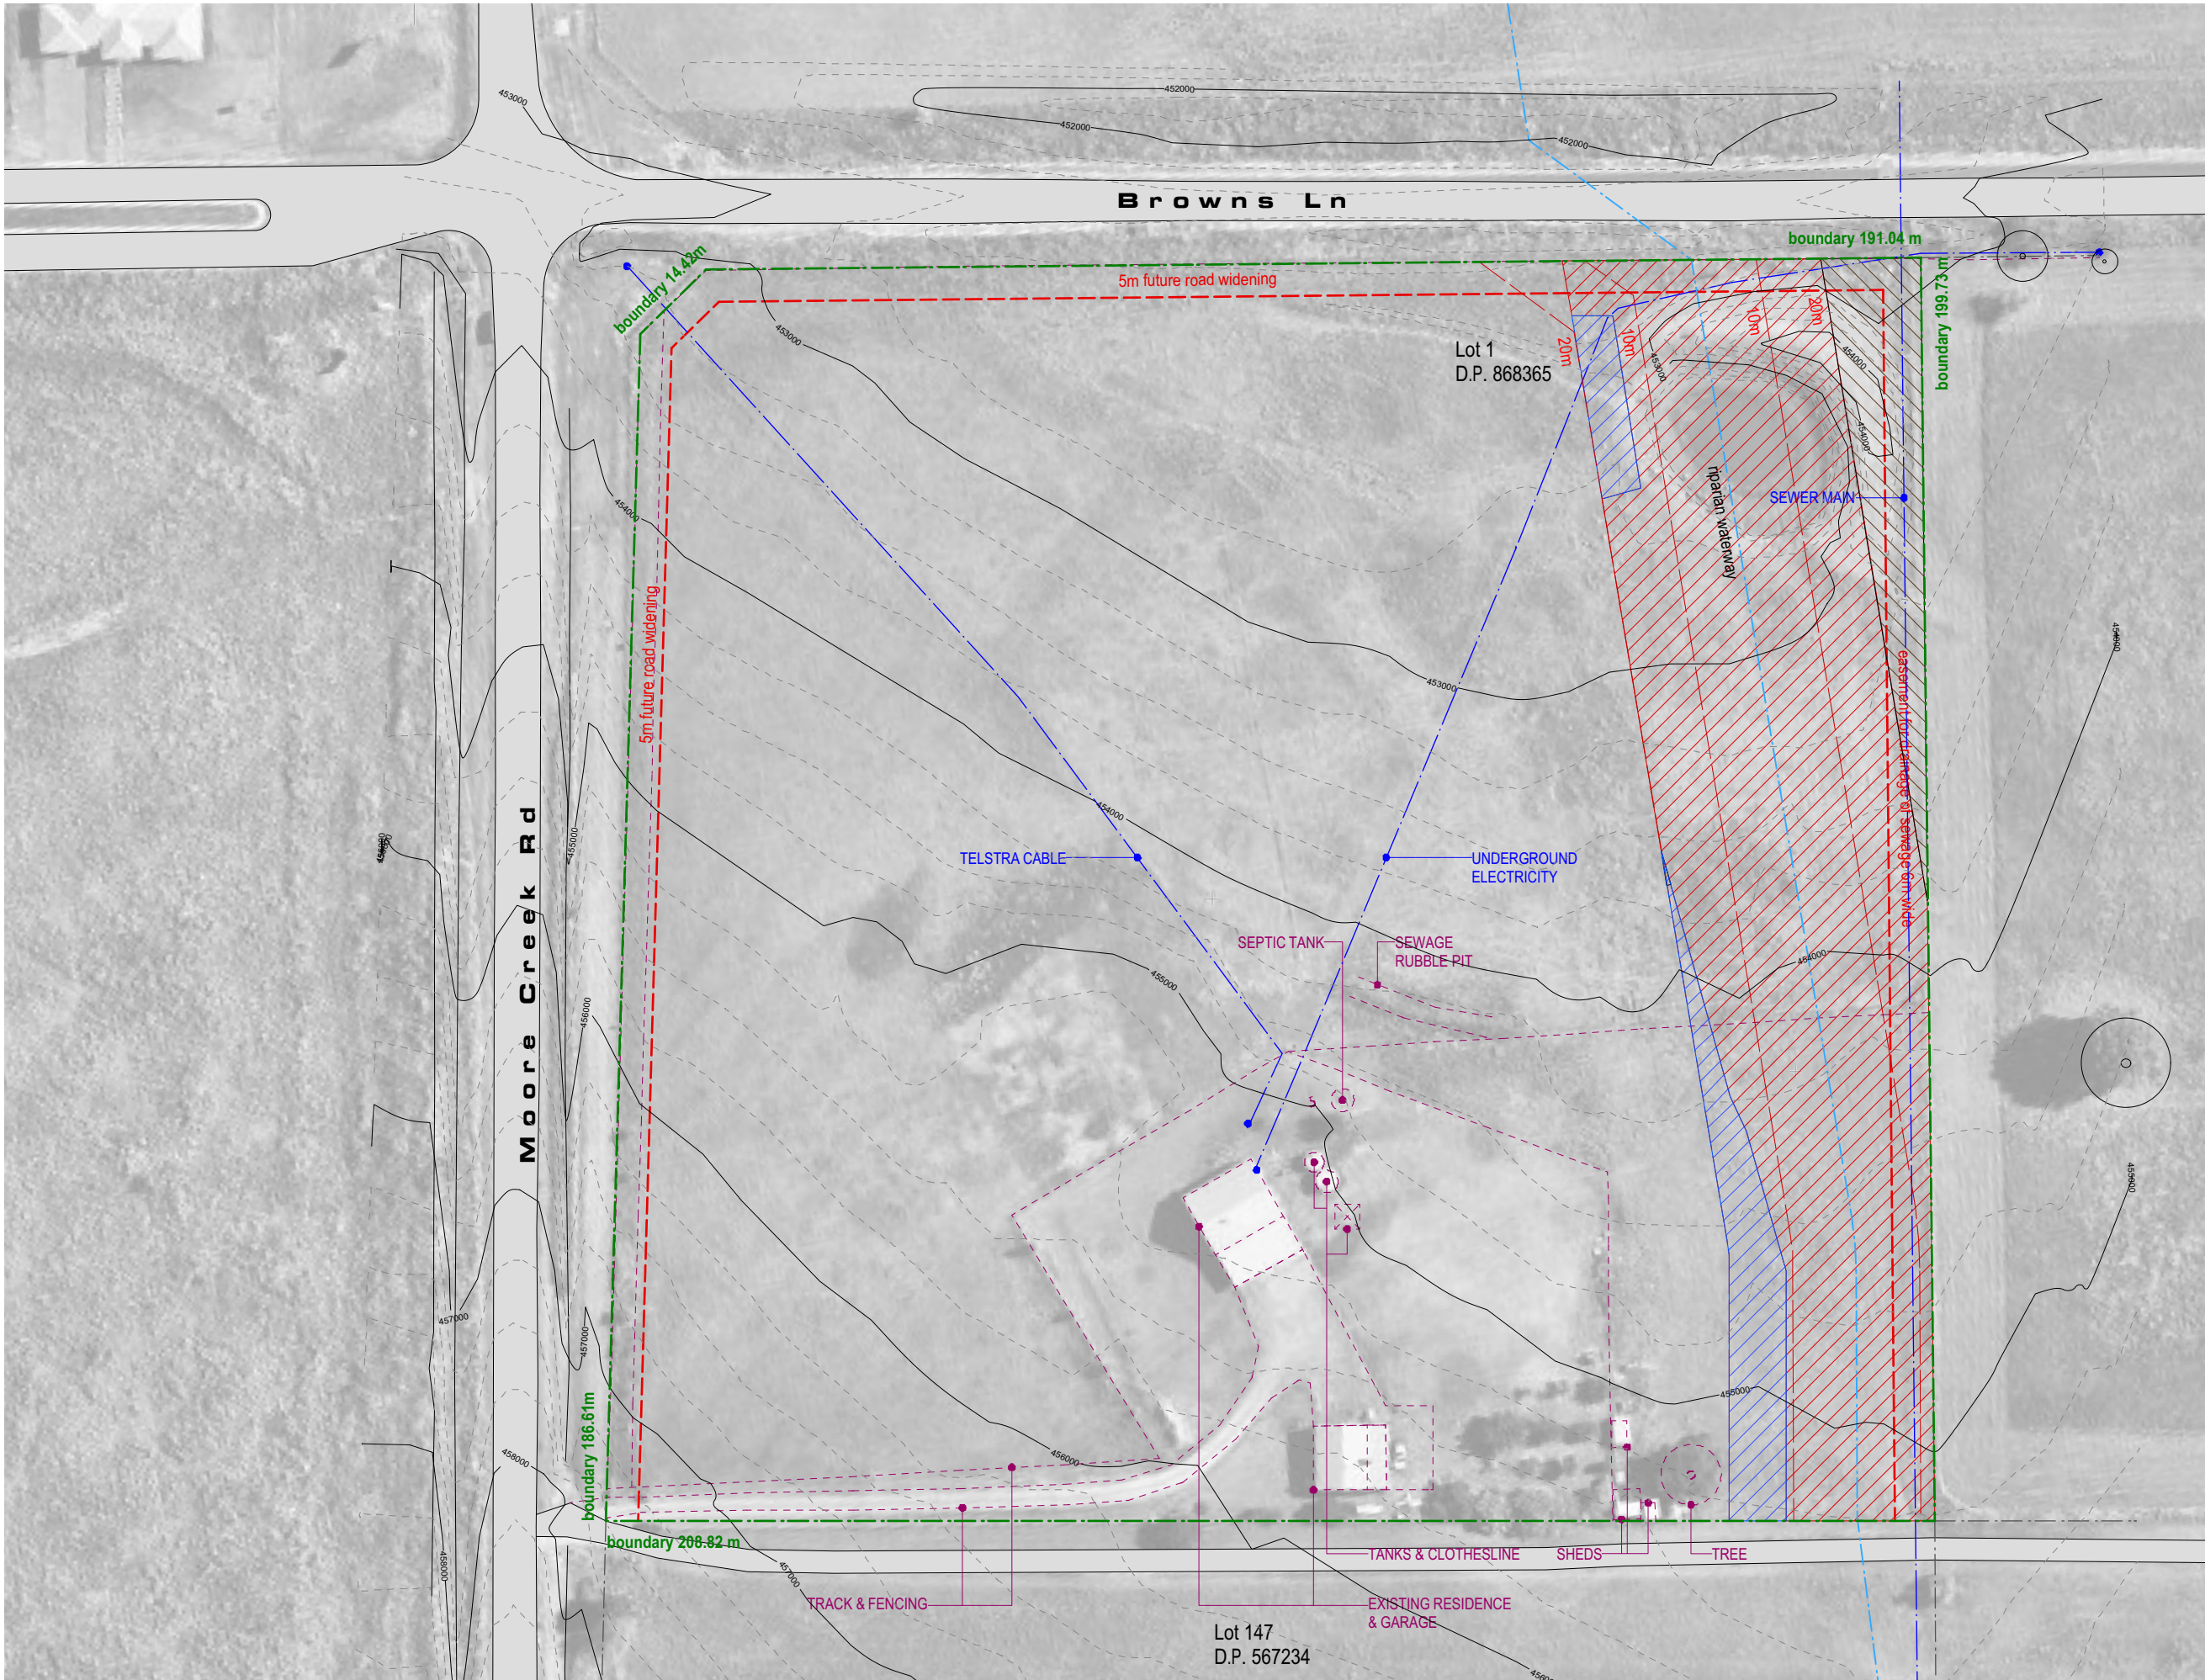

site legend

boundary

setback

riparian corridor

encroachment in riparian corridor

area offset for riparian corridor

demoliton & excavation legend

building to be demolished

zone of excavation

tree legend

T1

arborist report tree number

tree to be retained

tree protection zone


Summary


encroachment in riparian corridor

799 sq m

area offset for riparian corridor

800 sq m

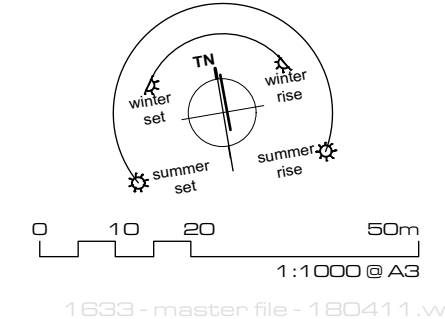

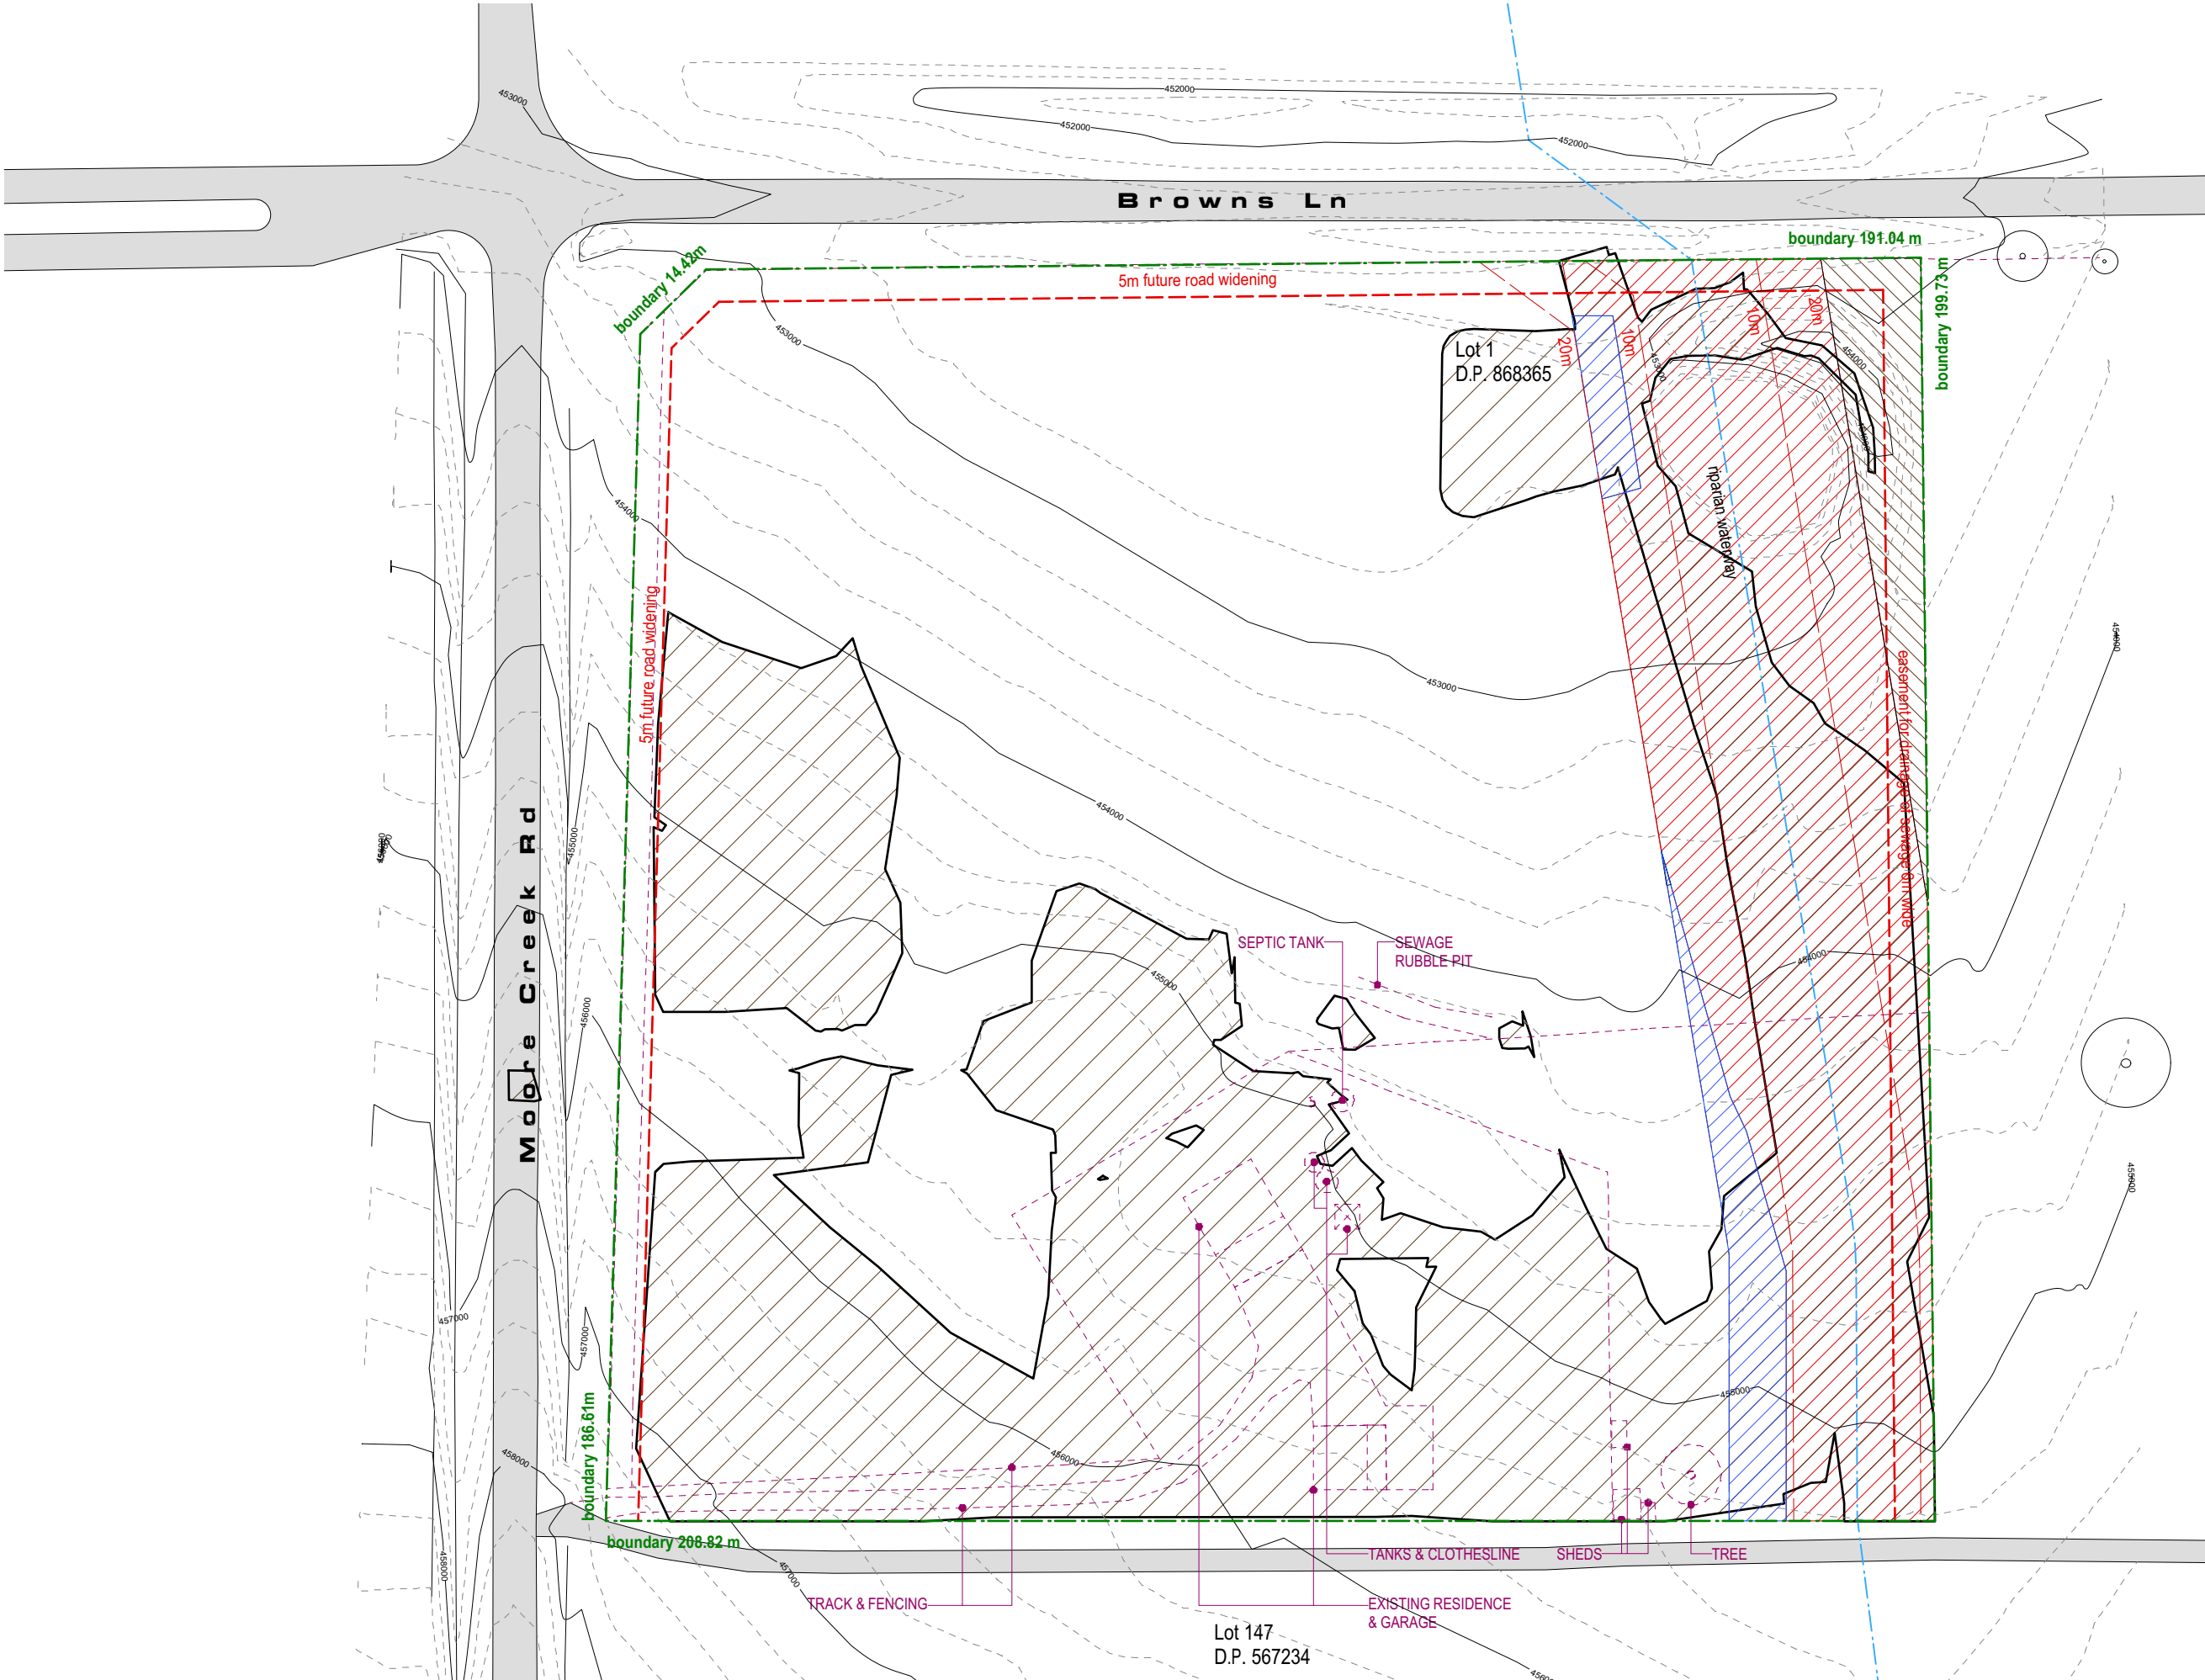

site legend

boundary

setback

riparian corridor

encroachment in riparian corridor

area offset for riparian corridor

demoliton & excavation legend

building to be demolished

zone of excavation

tree legend

T1

arborist report tree number

tree to be retained

tree protection zone


Summary

encroachment in riparian corridor

799 sq m

area offset for riparian corridor

800 sq m

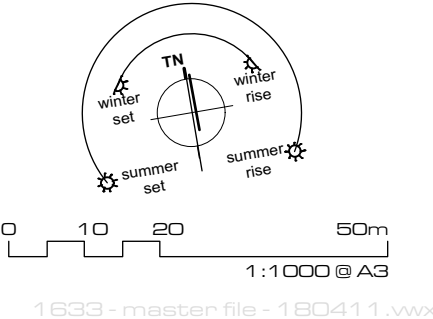



site legend

boundary

setback

riparian corridor

encroachment in riparian corridor

area offset for riparian corridor

tree legend

T1

arborist report tree number

tree to be retained

tree protection zone

landscape & building legend

road / driveway

soft landscape area

B3

ILU type

52

ILU number

Summary

encroachment in riparian corridor	799 sq m
area offset for riparian corridor	800 sq m
ILUs Type A	20
ILUs Type B	37
ILUs Type A + B	57
RACF	62 Places
Parking	15 spaces
Community Centre	260 sqm
Parking	4 spaces

TN

winter set

summer set

winter rise

summer rise

0

10

20

50m

1:1000 @ A3

1633-master file - 180411.vwx

project number	drawing number
1633	DA 04 C
date	
11/4/18	revised riparian alignment

KENNEDY ASSOCIATES ARCHITECTS

level 3 / 1 booth street annandale 2038

nominated architect - steve kennedy - registration no. 5828

p + 61 2 9557 6466 f + 61 2 9557 6477

Site Roof Plan - proposed

new aged care housing

372 Moore Creek Rd,
NORTH TAMWORTH

project number

drawing number

1633

DA 04 C

date

11/4/18


revised riparian alignment




west elevation



north elevation

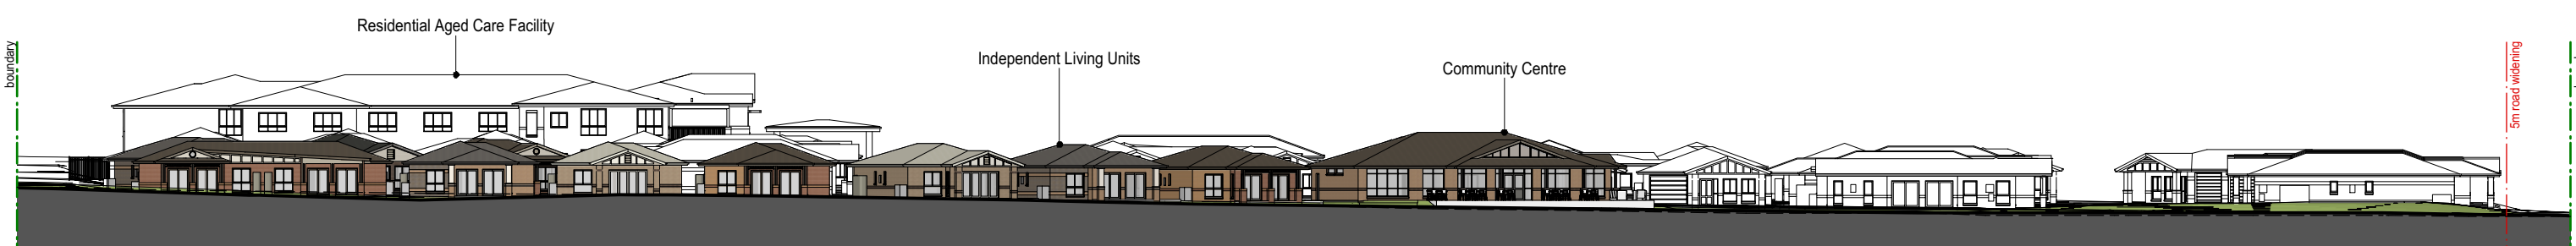


east elevation

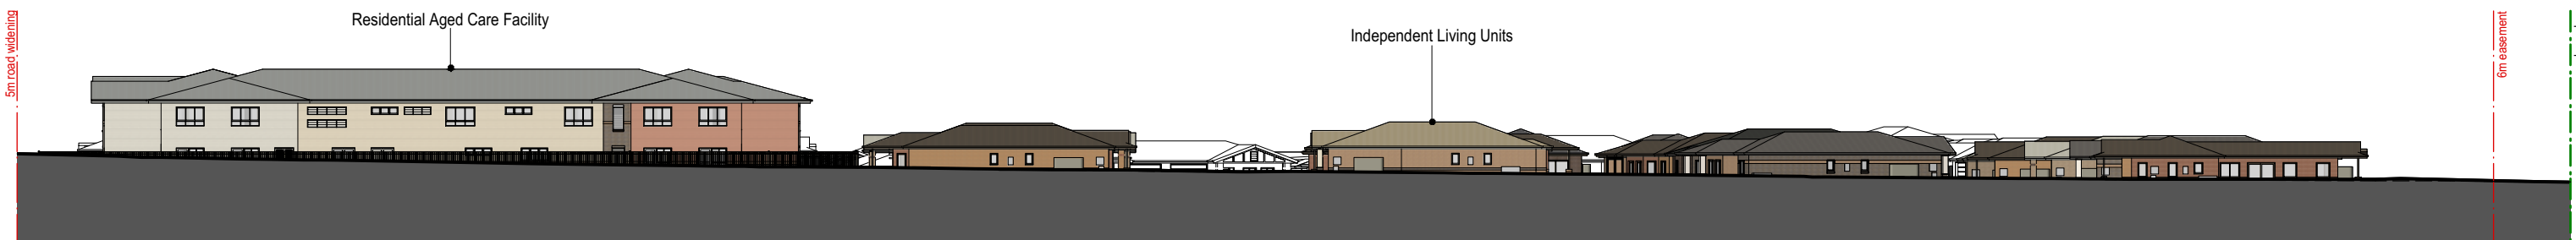


south elevation

site legend
 --- boundary
 --- setback

 

1633-master file - 180309.vwx

KENNEDY ASSOCIATES ARCHITECTS level 3 / 1 booth street annandale 2038 nominated architect - steve kennedy - registration no. 5828 p + 61 2 9557 6466 f + 61 2 9557 6477	Site Elevations	new aged care housing	372 Moore Creek Rd, NORTH TAMWORTH	project number	drawing number
				1633	DA 05 B
				date	revised DA submission

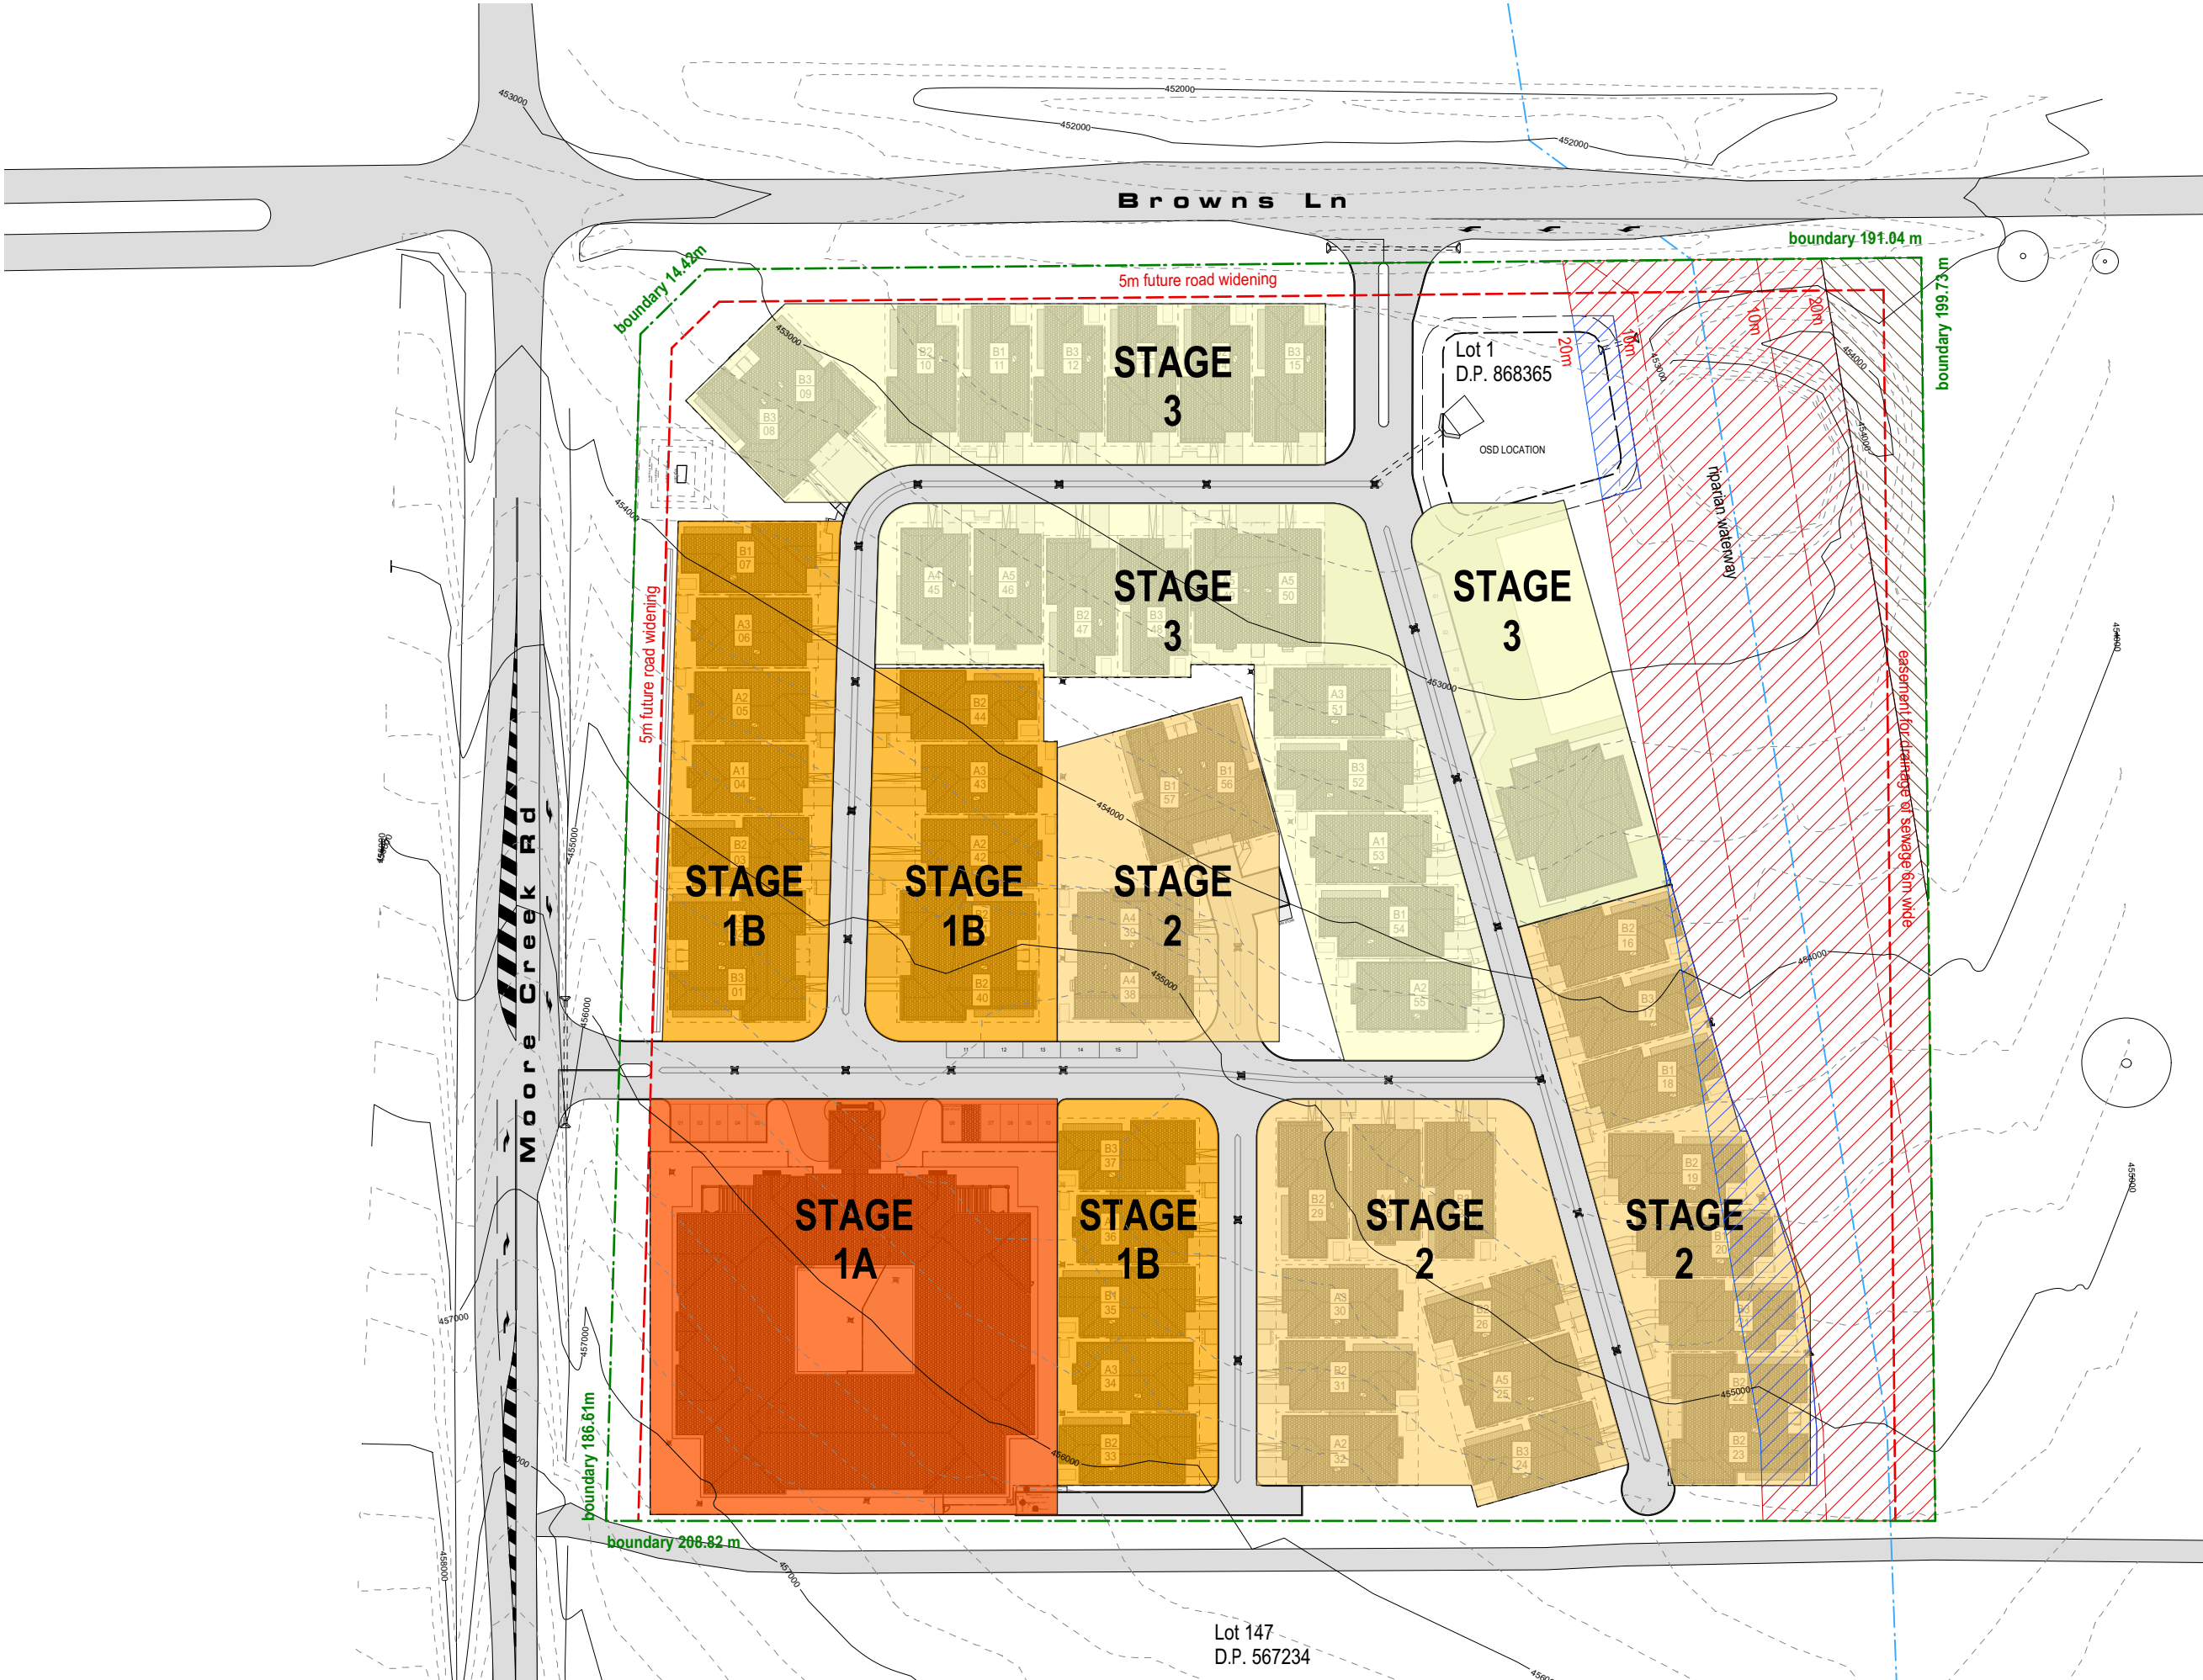

site legend

boundary

setback

riparian corridor

encroachment in riparian corridor

area offset for riparian corridor

tree legend

T1

arborist report tree number

tree to be retained

tree protection zone

landscape & building legend

road / driveway

soft landscape area

B3

ILU type

52

ILU number

Summary

	encroachment in riparian corridor	796 sq m
	area offset for riparian corridor	800 sq m

staging legend

Stage 1A

Stage 1B

Stage 2

Stage 3

TN

winter set

summer set

winter rise

summer rise

0

10

20

50m

1:1000 @ A3

1633-master file-180309.vwx

KENNEDY ASSOCIATES ARCHITECTS

level 3 / 1 booth street annandale 2038

nominated architect - steve kennedy - registration no. 5828

p + 61 2 9557 6466 f + 61 2 9557 6477


Site Staging Plan

new aged care housing

372 Moore Creek Rd,

NORTH TAMWORTH

project number	drawing number
1633	DA 06 B
date	
9/3/18	revised DA submission

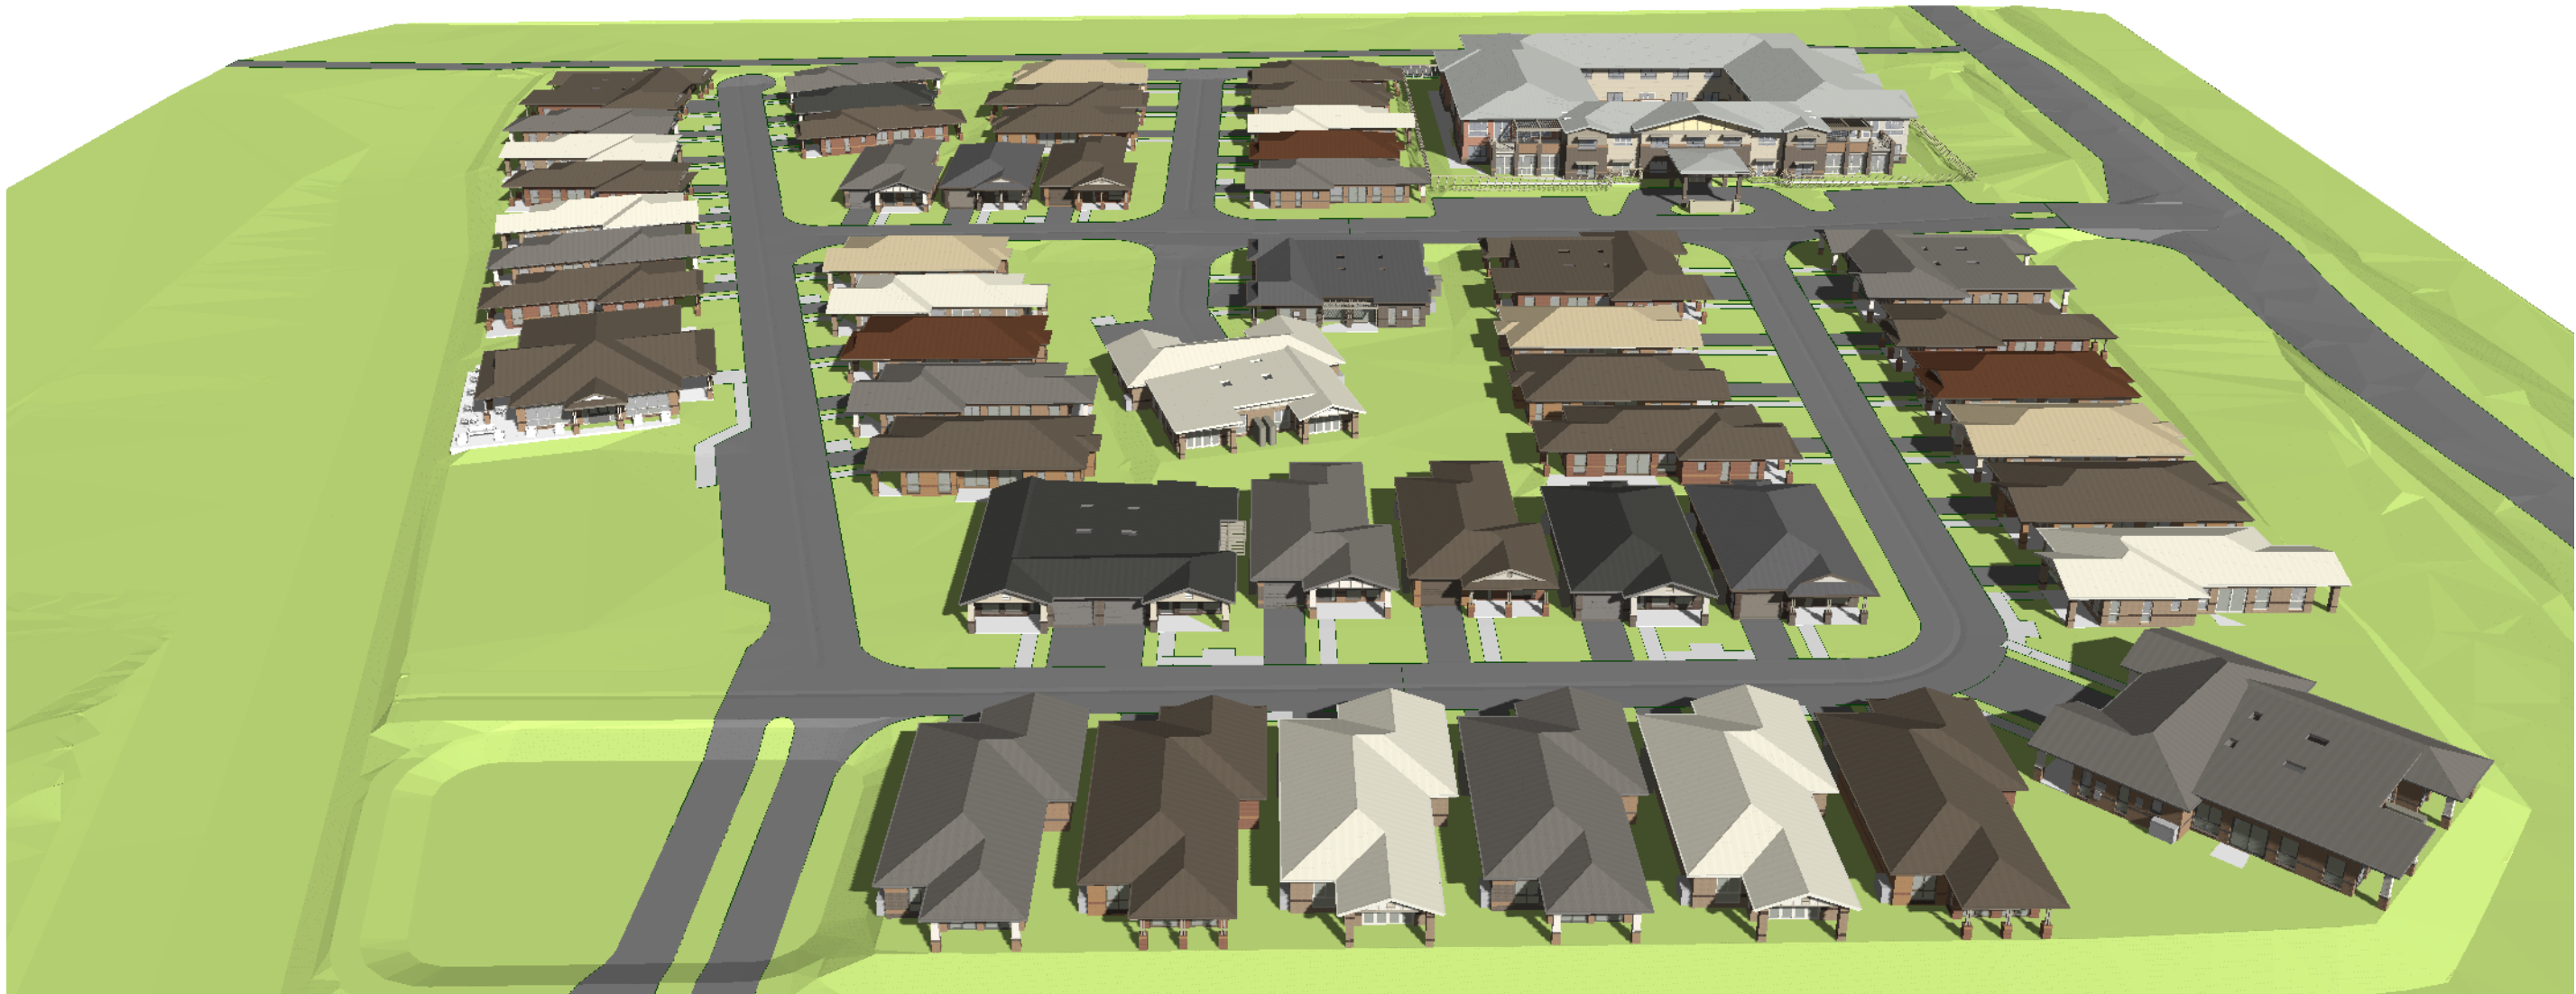

KENNEDY ASSOCIATES ARCHITECTS
level 3 / 1 booth street annandale 2038
nominated architect - steve kennedy - registration no. 5828
p + 61 2 9557 6466 f + 61 2 9557 6477


Site Perspective

new aged care housing

**372 Moore Creek Rd,
NORTH TAMWORTH**

1633-master file - 180309.vwx

project number	drawing number
1633	DA 07 B
date	
9/3/18	revised DA submission

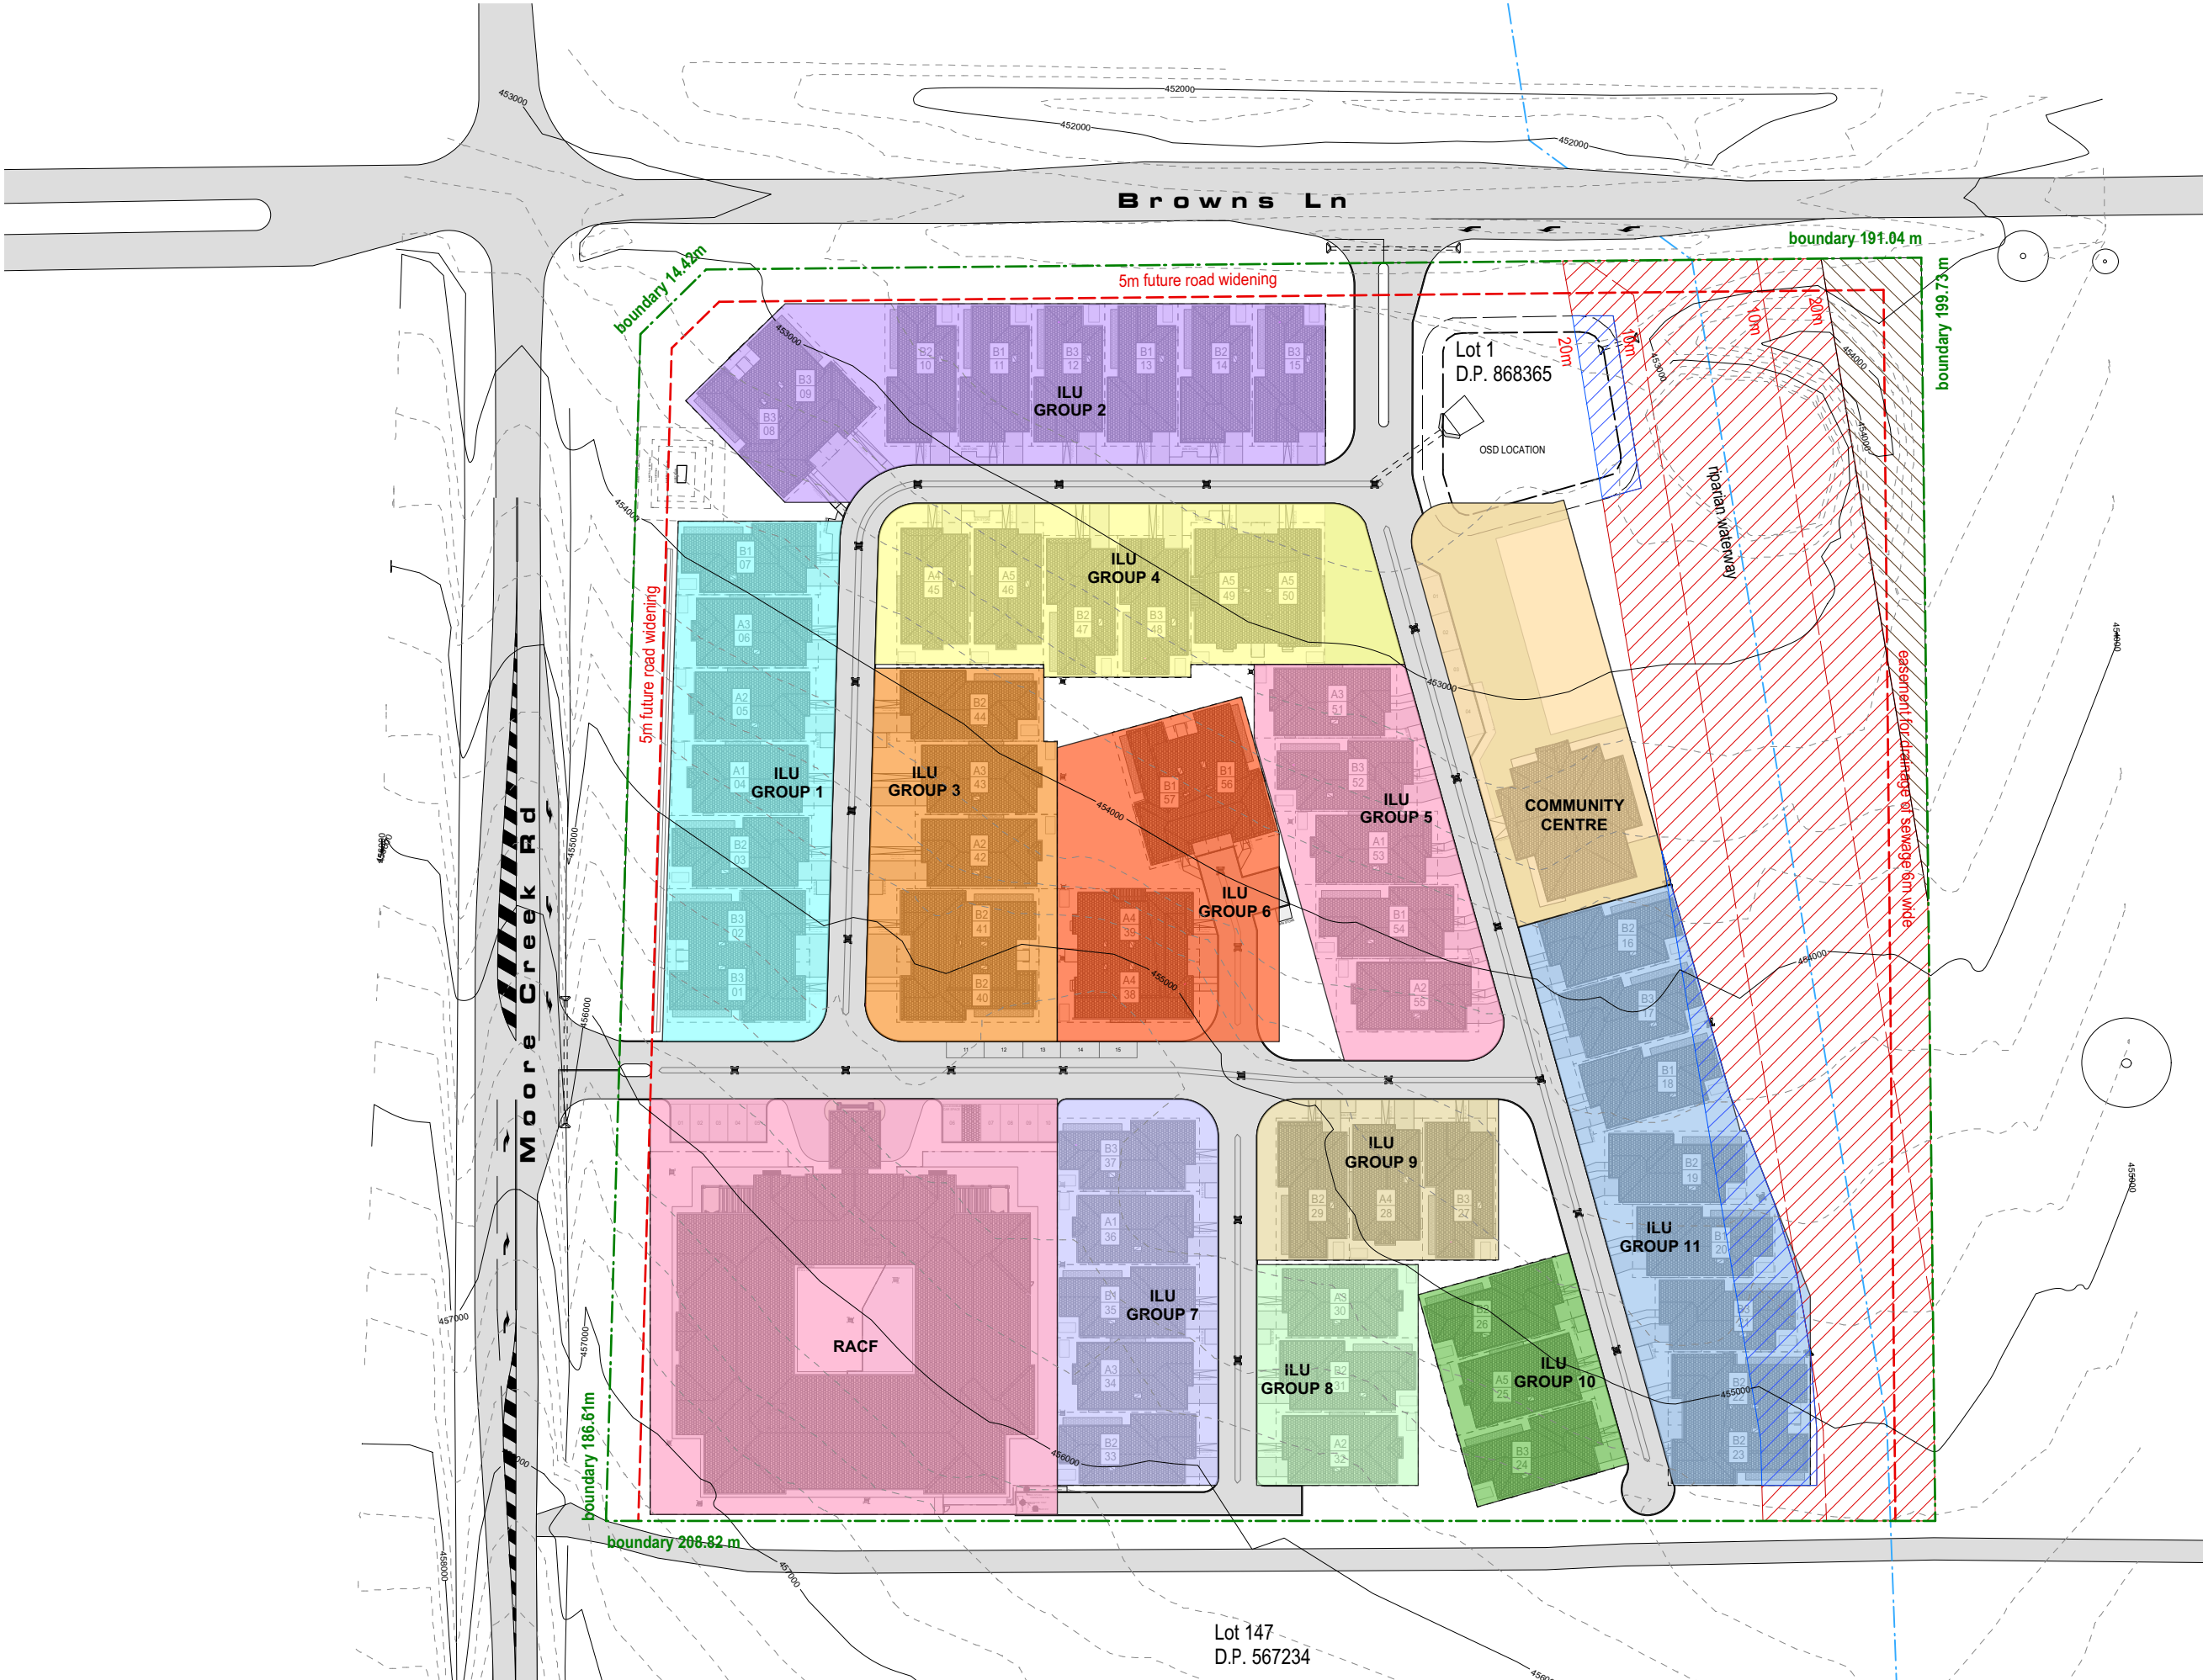

site legend

- boundary
- setback
- riparian corridor
- encroachment in riparian corridor
- area offset for riparian corridor

tree legend


- T1 arborist report tree number
- tree to be retained
- tree protection zone

landscape & building legend

- road / driveway
- soft landscape area
- B3 ILU type
- 52 ILU number

Summary



encroachment in riparian corridor	796 sq m
area offset for riparian corridor	800 sq m

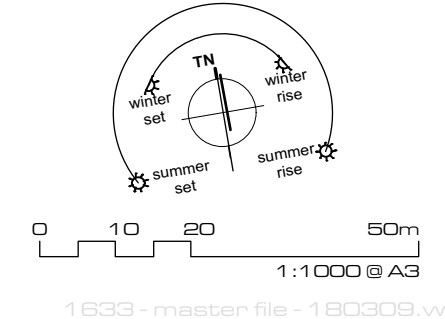

75501




- site legend**
- boundary
 - setback
 - riparian corridor
 - encroachment in riparian corridor
 - area offset for riparian corridor
- tree legend**
- T1 arborist report tree number
 - tree to be retained
 - tree protection zone
- landscape & building legend**
- road / driveway
 - soft landscape area
 - ILU type A
 - ILU type B
 - B3 ILU type
 - 52 ILU number
- levels legend**
- FFL / 10000 finished floor level
 - E / 100000 existing ground level
 - P / 100000 proposed ground level
 - RL / 100000 relative level
- symbol legend**
- skylight
 - door circulation areas shown in dotted

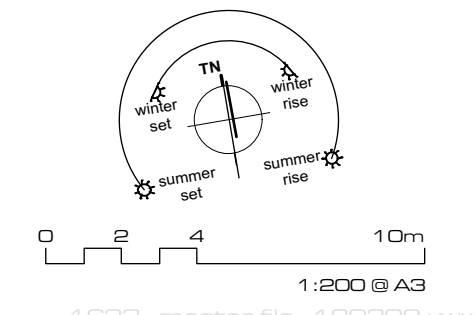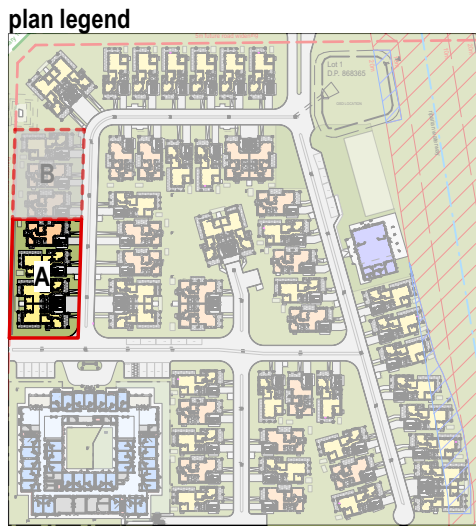

notes

01. Finished floor levels (FFL) taken from NORTHROP civil engineering drawings DA3.01 - DA3.06

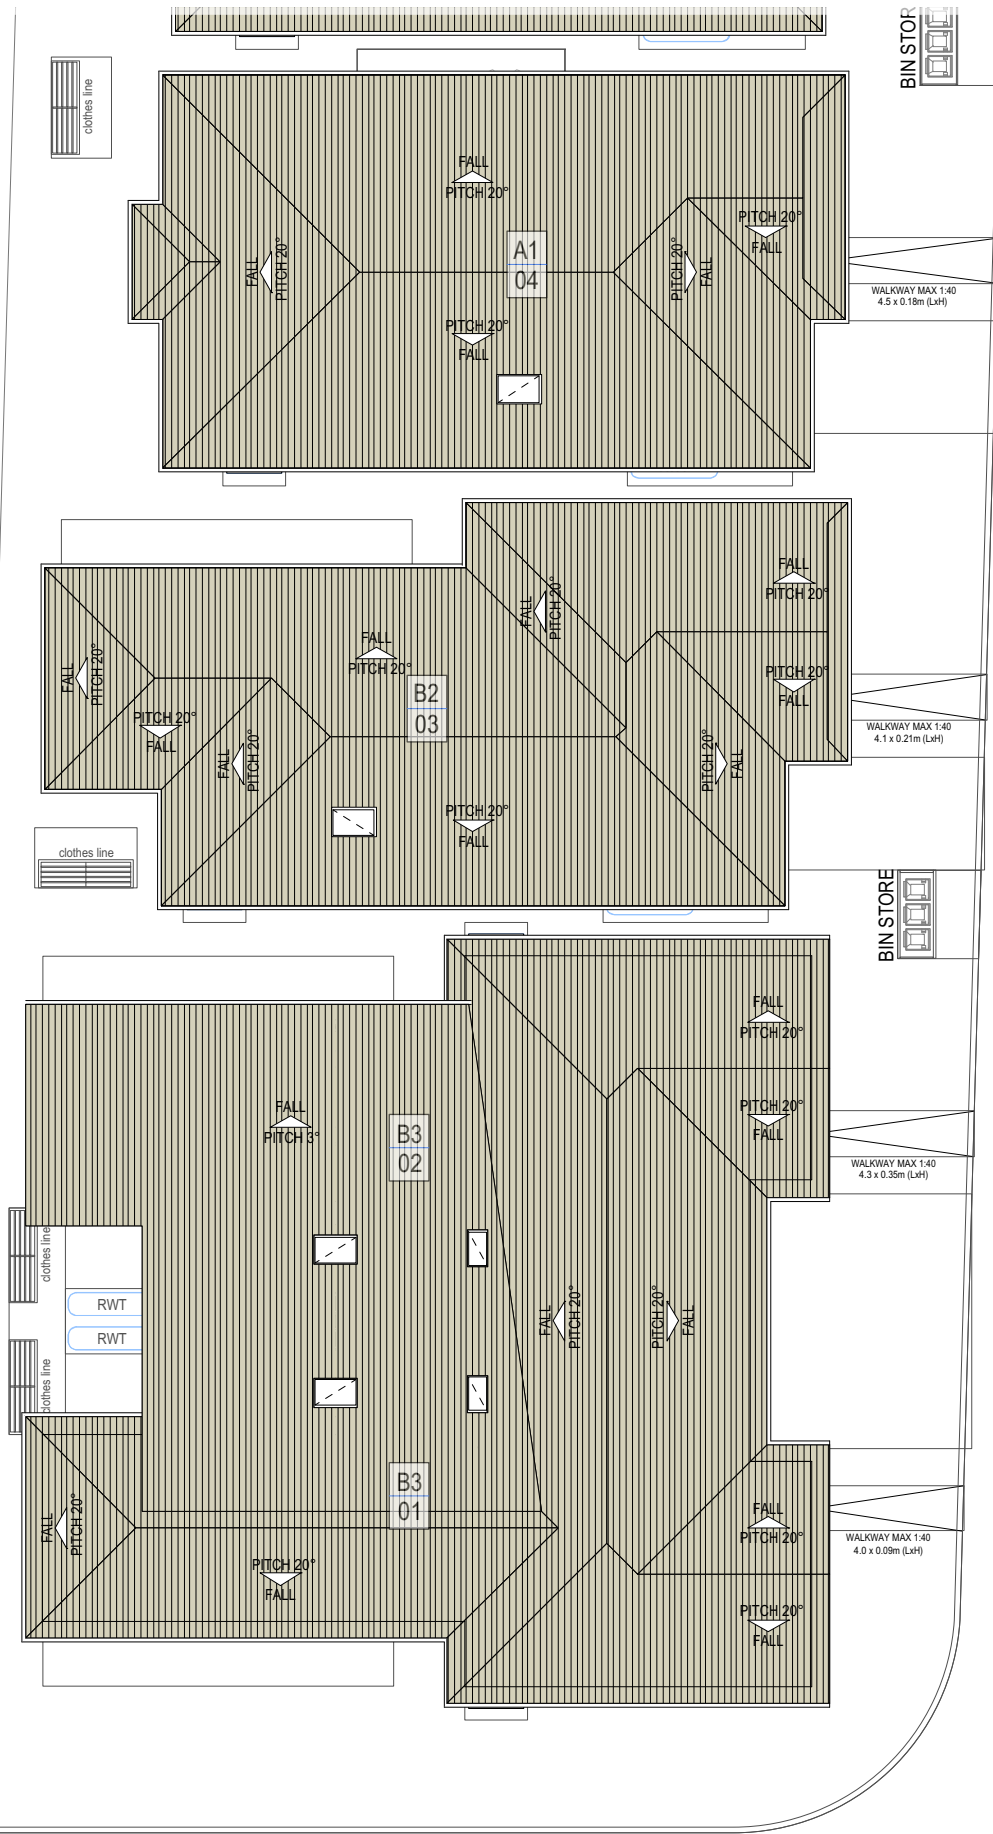

site legend

- boundary
- setback
- riparian corridor
- encroachment in riparian corridor
- area offset for riparian corridor

tree legend

- T1 arborist report tree number
- tree to be retained
- tree protection zone

landscape & building legend

- road / driveway
- soft landscape area
- ILU type A
- ILU type B
- B3 ILU type
- 52 ILU number

levels legend

- FFL / 10000 finished floor level
- E / 100000 existing ground level
- P / 100000 proposed ground level
- RL / 100000 relative level

symbol legend

- skylight
- door circulation areas shown in dotted

plan legend

0 2 4 10m

1:200 @ A3

1633 - master file - 180309.vwx

notes

01. Finished floor levels (FFL) taken from NORTHROP civil engineering drawings DA3.01 - DA3.06

KENNEDY ASSOCIATES ARCHITECTS

level 3 / 1 booth street annandale 2038
nominated architect - steve kennedy - registration no. 5828
p + 61 2 9557 6466 f + 61 2 9557 6477

ILU Group 1A - roof plan



new aged care housing

372 Moore Creek Rd,
NORTH TAMWORTH

project number	drawing number
1633	DA 10 B
date	
9/3/18	revised DA submission



- site legend**
 - boundary
 - setback
 - riparian corridor
 - encroachment in riparian corridor
 - area offset for riparian corridor
- tree legend**
 - T1 arborist report tree number
 - tree to be retained
 - tree protection zone
- landscape & building legend**
 - road / driveway
 - soft landscape area
 - ILU type A
 - ILU type B
 - B3 ILU type
 - 52 ILU number
- levels legend**
 - FFL / 10000 finished floor level
 - E / 100000 existing ground level
 - P / 100000 proposed ground level
 - RL / 100000 relative level
- symbol legend**
 - skylight
 - door circulation areas shown in dotted

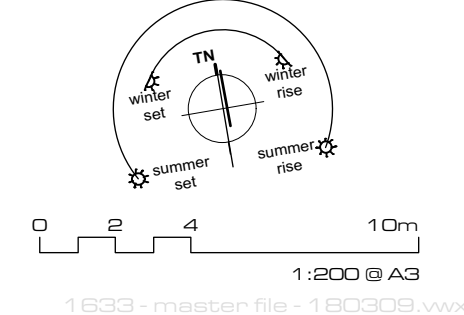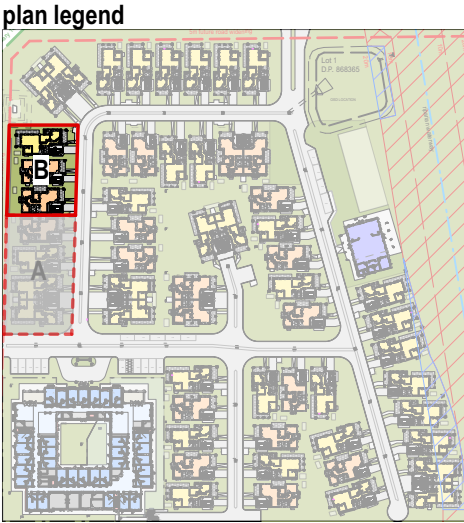

notes
01. Finished floor levels (FFL) taken from NORTHROP civil engineering drawings DA3.01 - DA3.06

5m future road widening

notes
01. Finished floor levels (FFL) taken from NORTHROP civil engineering drawings DA3.01 - DA3.06

site legend
boundary
setback
riparian corridor
encroachment in riparian corridor
area offset for riparian corridor

tree legend
T1 arborist report tree number
tree to be retained
tree protection zone

landscape & building legend
road / driveway
soft landscape area
ILU type A
ILU type B
B3 ILU type
52 ILU number

levels legend
FFL / 10000 finished floor level
E / 100000 existing ground level
P / 100000 proposed ground level
RL / 100000 relative level

symbol legend
skylight
door circulation areas shown in dotted

plan legend

0 2 4 10m

1:200 @ A3


1633 - master file - 180309.vwx

project number
1633


drawing number
DA 12 B

date
9/3/18

revised DA submission

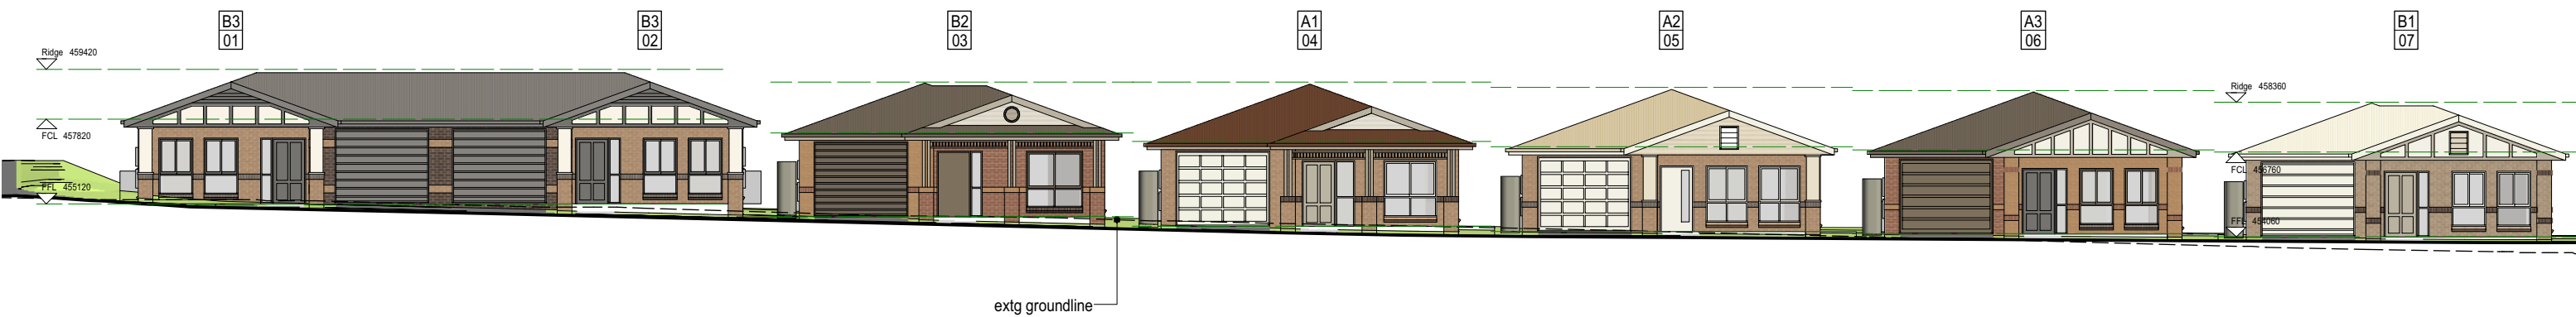

street elevation

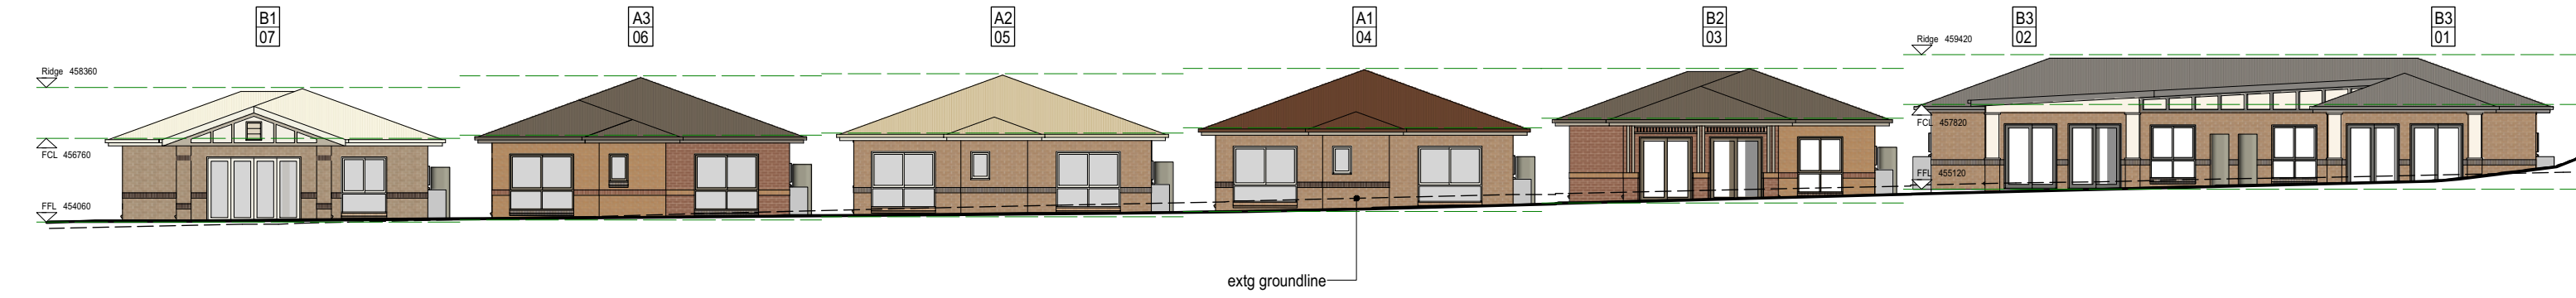

rear elevation



section 1





section 1

42m



- site legend**
- boundary
 - setback
 - riparian corridor
 - encroachment in riparian corridor
 - area offset for riparian corridor
- tree legend**
- T1 arborist report tree number
 - tree to be retained
 - tree protection zone
- landscape & building legend**
- road / driveway
 - soft landscape area
 - ILU type A
 - ILU type B
 - B3 ILU type
 - 52 ILU number
- levels legend**
- FFL / 10000 finished floor level
 - E / 100000 existing ground level
 - P / 100000 proposed ground level
 - RL / 100000 relative level
- symbol legend**
- skylight
 - door circulation areas shown in dotted

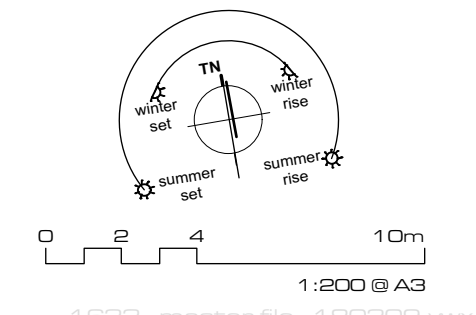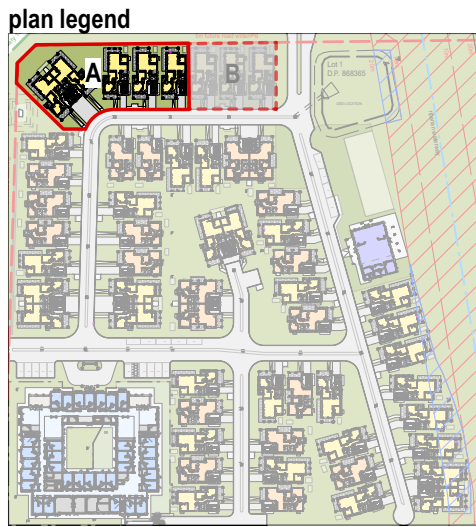

notes

01. Finished floor levels (FFL) taken from NORTHROP civil engineering drawings DA3.01 - DA3.06

42m



site legend

- boundary
- setback
- riparian corridor
- encroachment in riparian corridor
- area offset for riparian corridor

tree legend

- T1 arborist report tree number
- tree to be retained
- tree protection zone

landscape & building legend

- road / driveway
- soft landscape area
- ILU type A
- ILU type B
- B3 ILU type
- 52 ILU number

levels legend

- FFL / 10000 finished floor level
- E / 100000 existing ground level
- P / 100000 proposed ground level
- RL / 100000 relative level

symbol legend

- skylight
- door circulation areas shown in dotted

plan legend

0 2 4 10m

1:200 @ A3

1633 - master file - 180309.vwx

project number	drawing number
1633	DA 15 B
date	
9/3/18	revised DA submission

notes

01. Finished floor levels (FFL) taken from NORTHROP civil engineering drawings DA3.01 - DA3.06

KENNEDY ASSOCIATES ARCHITECTS
level 3 / 1 booth street annandale 2038
nominated architect - steve kennedy - registration no. 5828
p + 61 2 9557 6466 f + 61 2 9557 6477

ILU Group 2A - roof plan

new aged care housing

**372 Moore Creek Rd,
NORTH TAMWORTH**



site legend

- boundary
- setback
- riparian corridor
- encroachment in riparian corridor
- area offset for riparian corridor

tree legend

- T1 arborist report tree number
- tree to be retained
- tree protection zone

landscape & building legend



- road / driveway
- soft landscape area
- ILU type A
- ILU type B
- B3 ILU type
- 52 ILU number

levels legend

- FFL / 10000 finished floor level
- E / 100000 existing ground level
- P / 100000 proposed ground level
- RL / 100000 relative level


symbol legend

- skylight
- door circulation areas shown in dotted

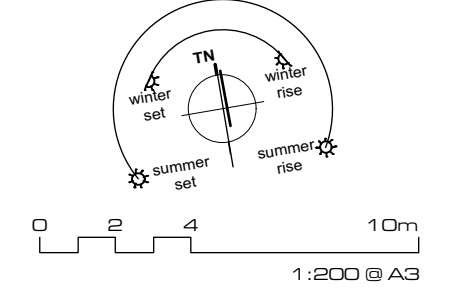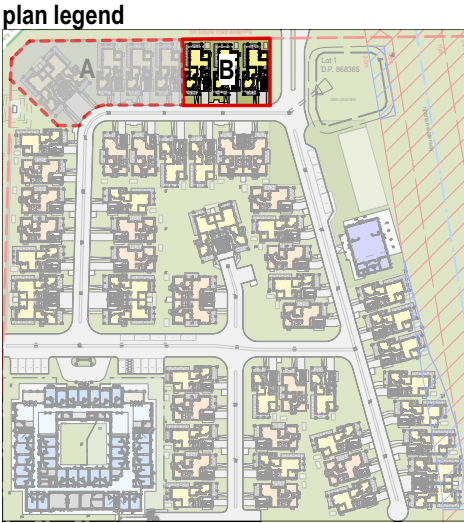

notes

01. Finished floor levels (FFL) taken from NORTHROP civil engineering drawings DA3.01 - DA3.06

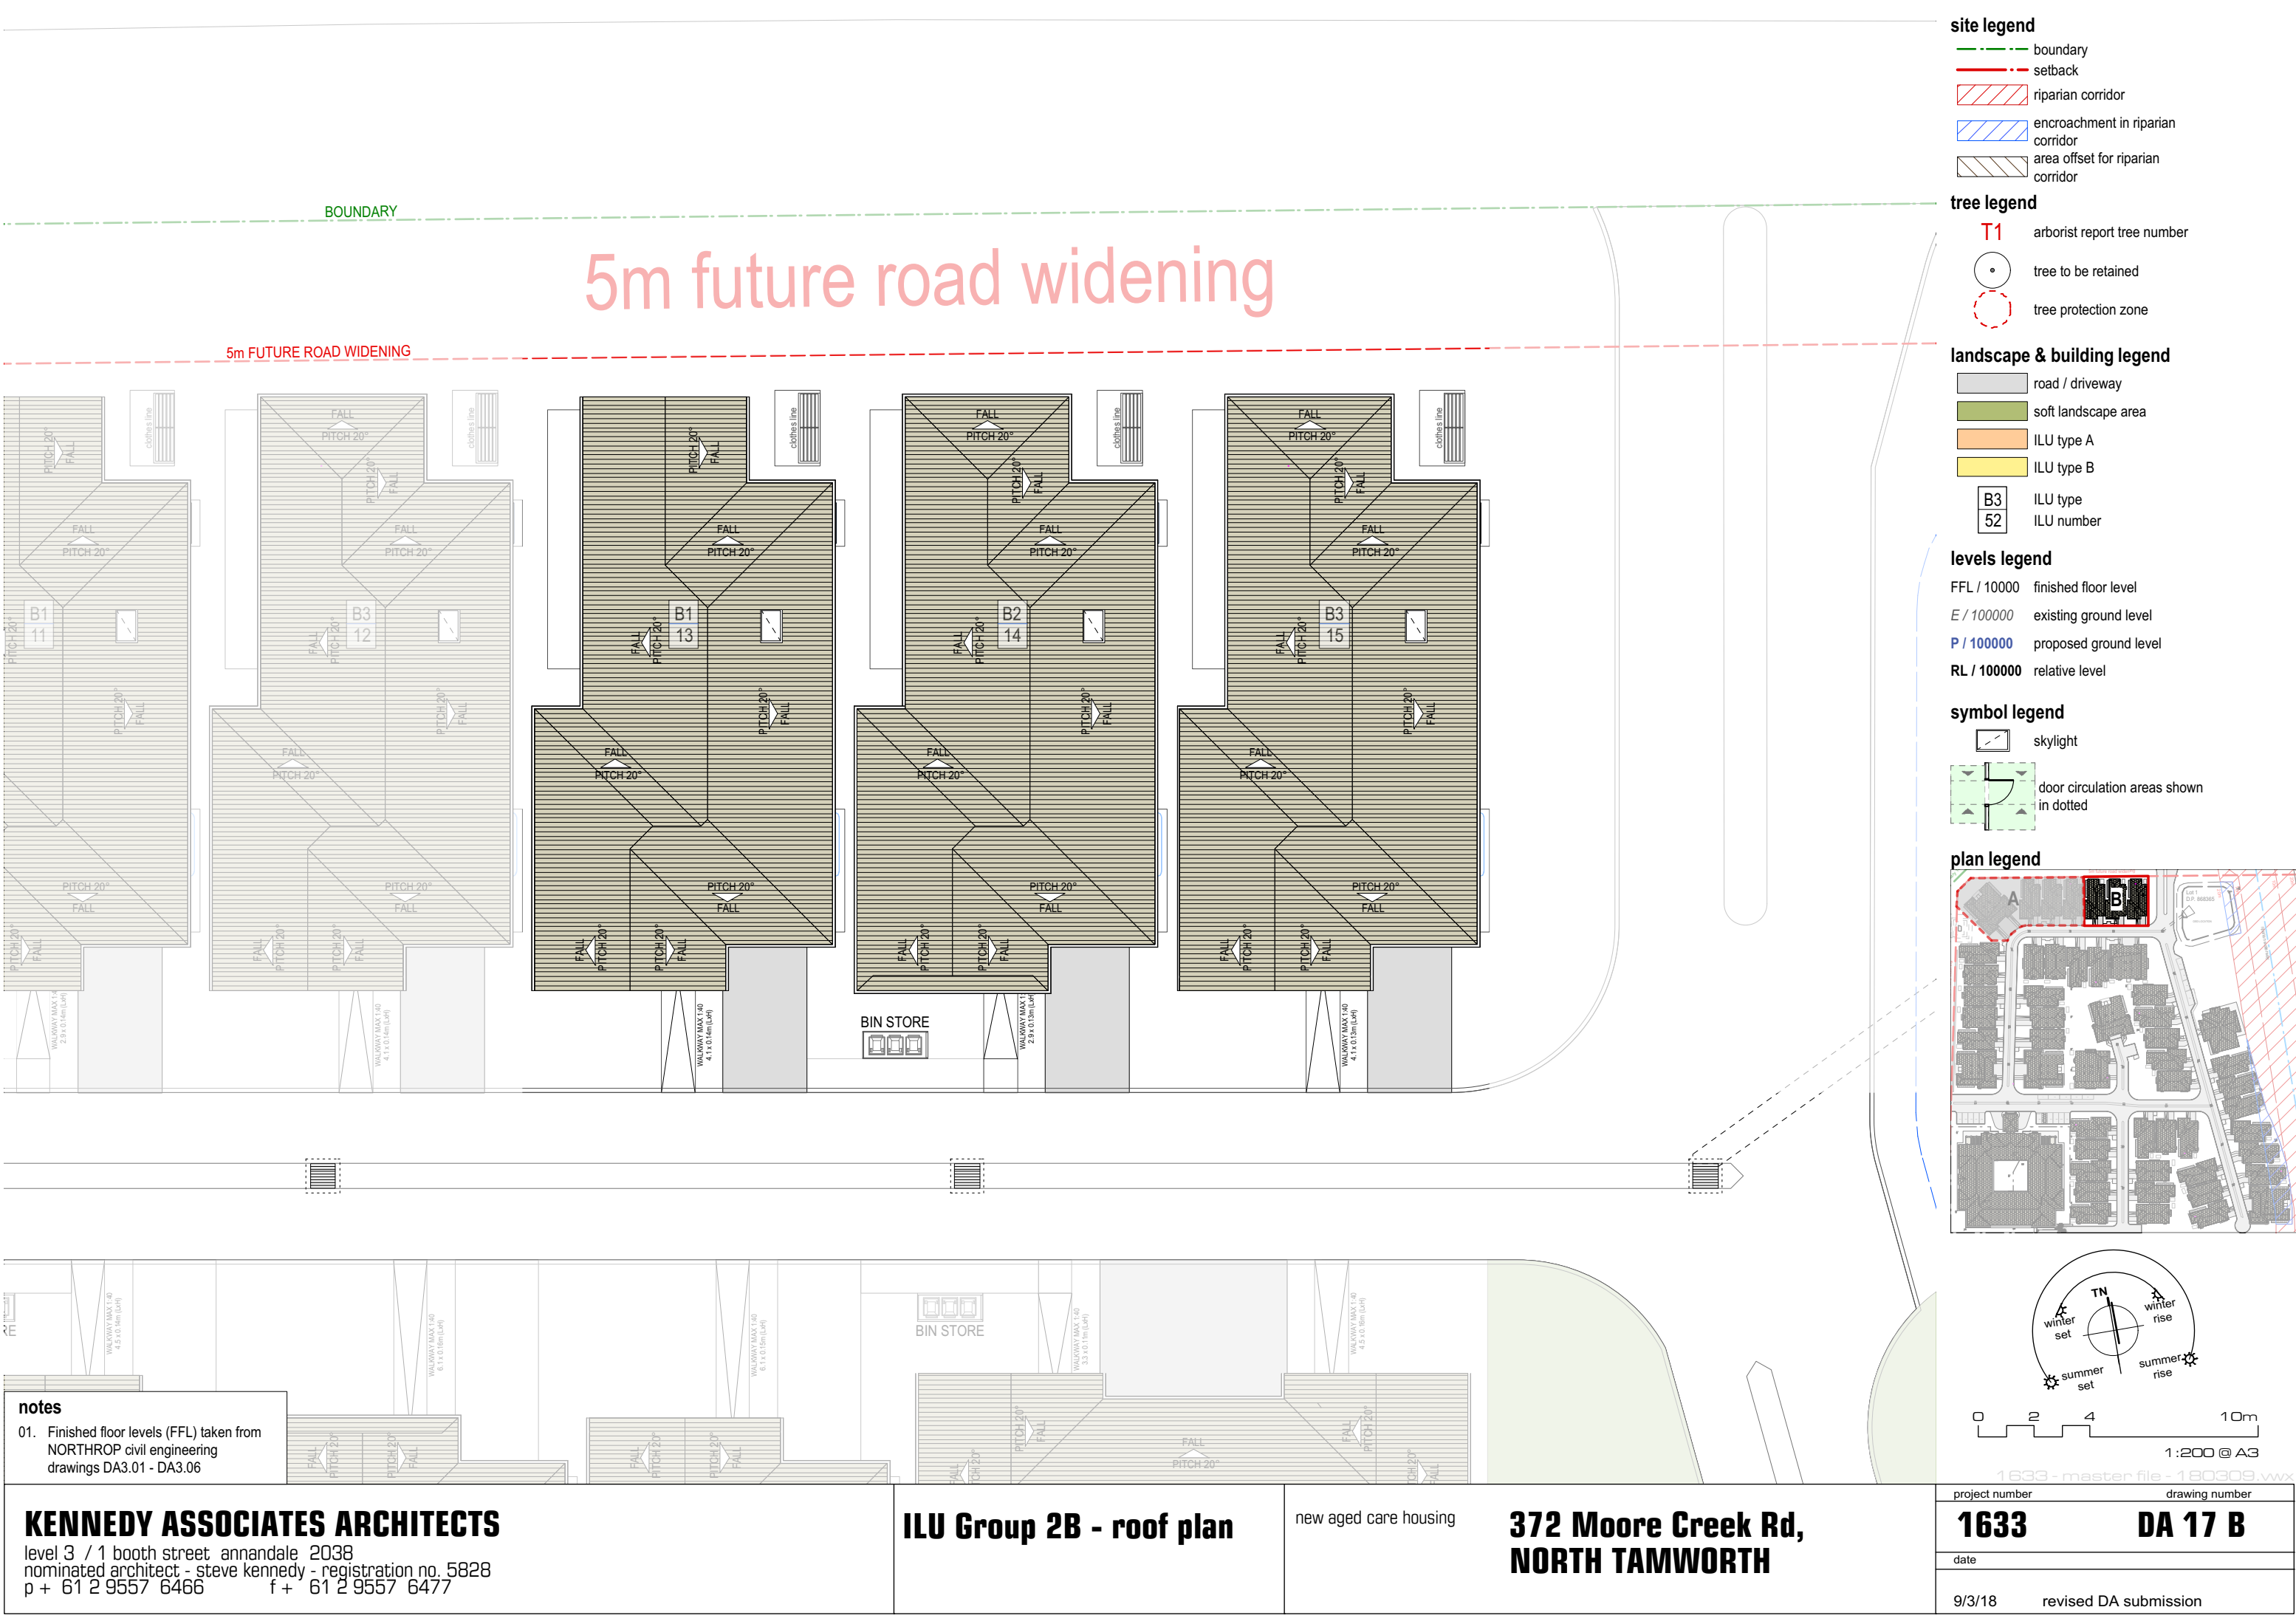

site legend

- boundary
- setback
- riparian corridor
- encroachment in riparian corridor
- area offset for riparian corridor

tree legend

- T1 arborist report tree number
- tree to be retained
- tree protection zone

landscape & building legend

- road / driveway
- soft landscape area
- ILU type A
- ILU type B
- B3 ILU type
- 52 ILU number


levels legend

- FFL / 10000 finished floor level
- E / 100000 existing ground level
- P / 100000 proposed ground level
- RL / 100000 relative level

symbol legend

- skylight
- door circulation areas shown in dotted

plan legend

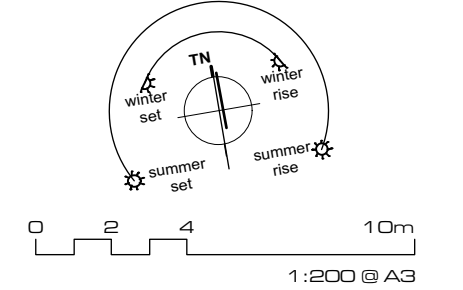

1633 - master file - 180309.vwx

notes

01. Finished floor levels (FFL) taken from NORTHROP civil engineering drawings DA3.01 - DA3.06

KENNEDY ASSOCIATES ARCHITECTS


level 3 / 1 booth street annandale 2038
nominated architect - steve kennedy - registration no. 5828
p + 61 2 9557 6466 f + 61 2 9557 6477

ILU Group 2B - roof plan


new aged care housing

372 Moore Creek Rd,
NORTH TAMWORTH


project number	drawing number
1633	DA 17 B
date	
9/3/18	revised DA submission

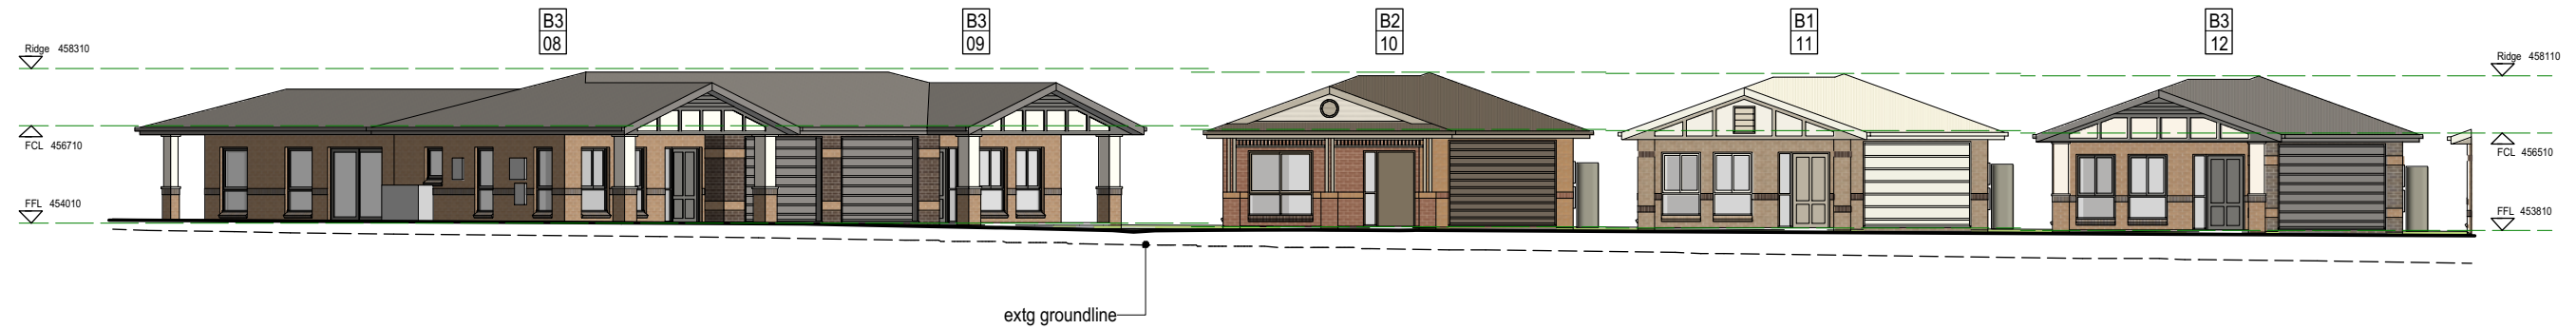

street elevation A

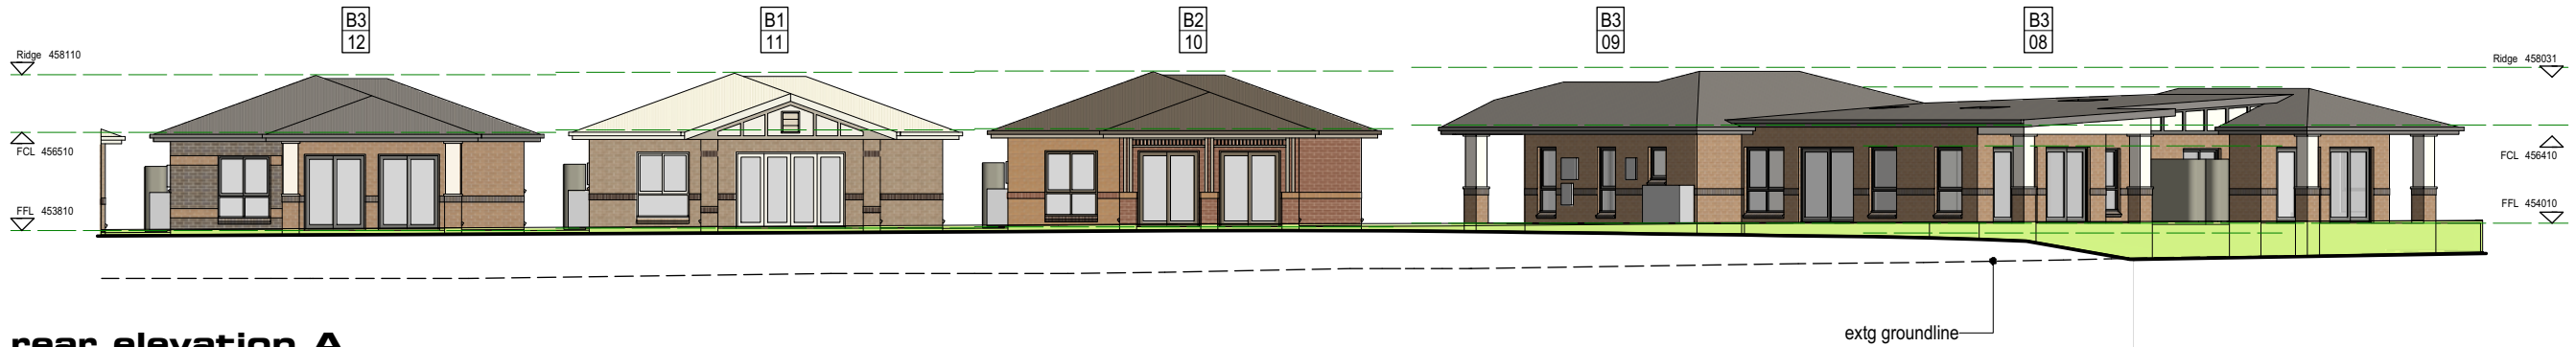


rear elevation A

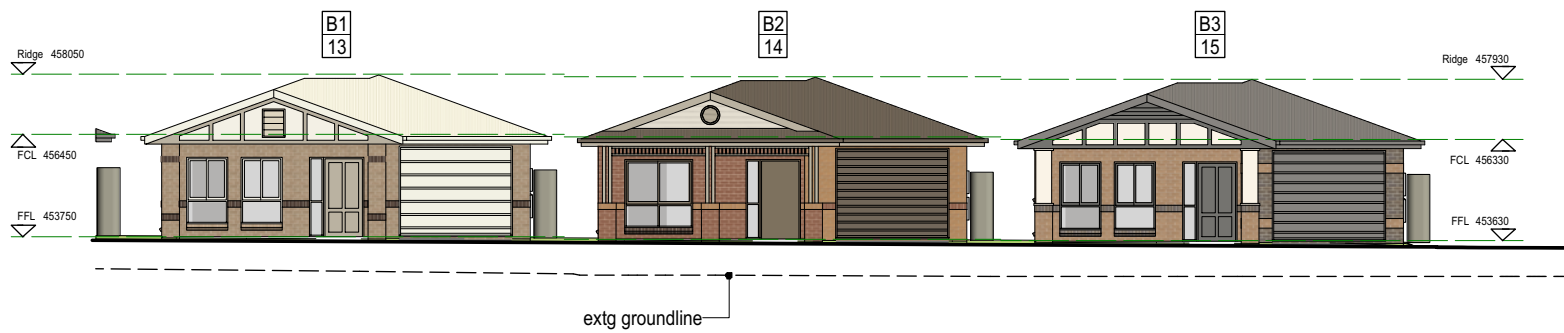

street elevation B



side elevation 1

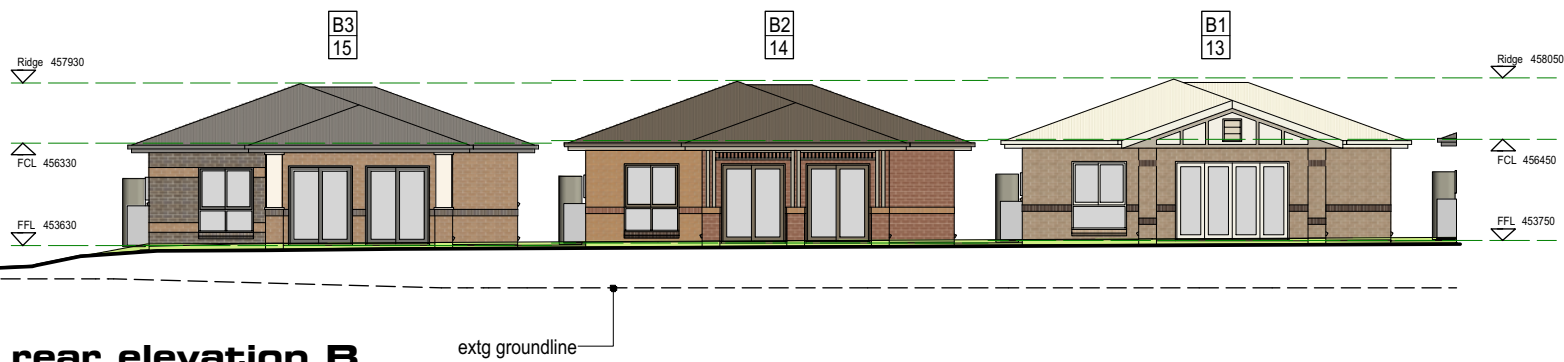


rear elevation B



side elevation 2

KENNEDY ASSOCIATES ARCHITECTS
level 3 / 1 booth street annandale 2038
nominated architect - steve kennedy - registration no. 5828
p + 61 2 9557 6466 f + 61 2 9557 6477

 

**ILU Group 2 - elevations
and sections**

new aged care housing

**372 Moore Creek Rd,
NORTH TAMWORTH**

1633 - master file - 180309.vwx

project number	drawing number
1633	DA 18 B
date	
9/3/18	revised DA submission



site legend

boundary

setback

riparian corridor

tree legend

T1

arborist report tree number

landscape & building legend

B3

52

levels legend



FFL / 10000

E / 100000

P / 100000

RL / 100000


symbol legend

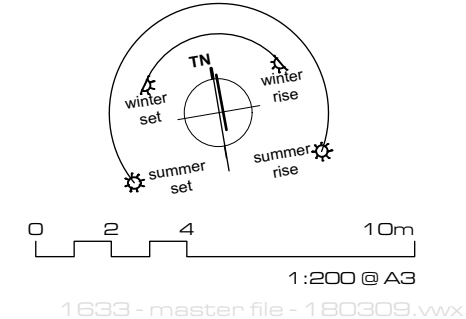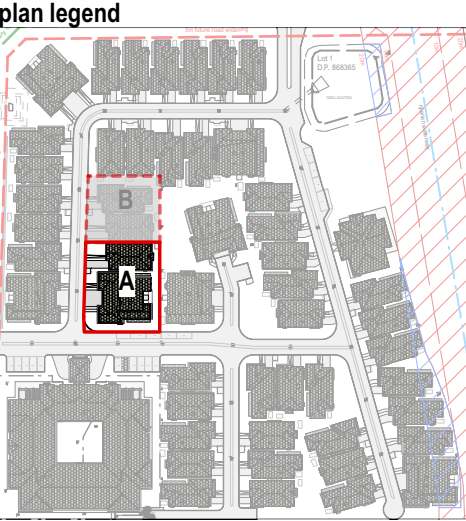

notes

01. Finished floor levels (FFL) taken from NORTHROP civil engineering drawings DA3.01 - DA3.06

KENNEDY ASSOCIATES ARCHITECTS level 3 / 1 booth street annandale 2038 nominated architect - steve kennedy - registration no. 5828 p + 61 2 9557 6466 f + 61 2 9557 6477	ILU Group 3A - roof plan	new aged care housing	372 Moore Creek Rd, NORTH TAMWORTH	project number	drawing number
				1633	DA 20 B
				date	
				9/3/18	revised DA submission

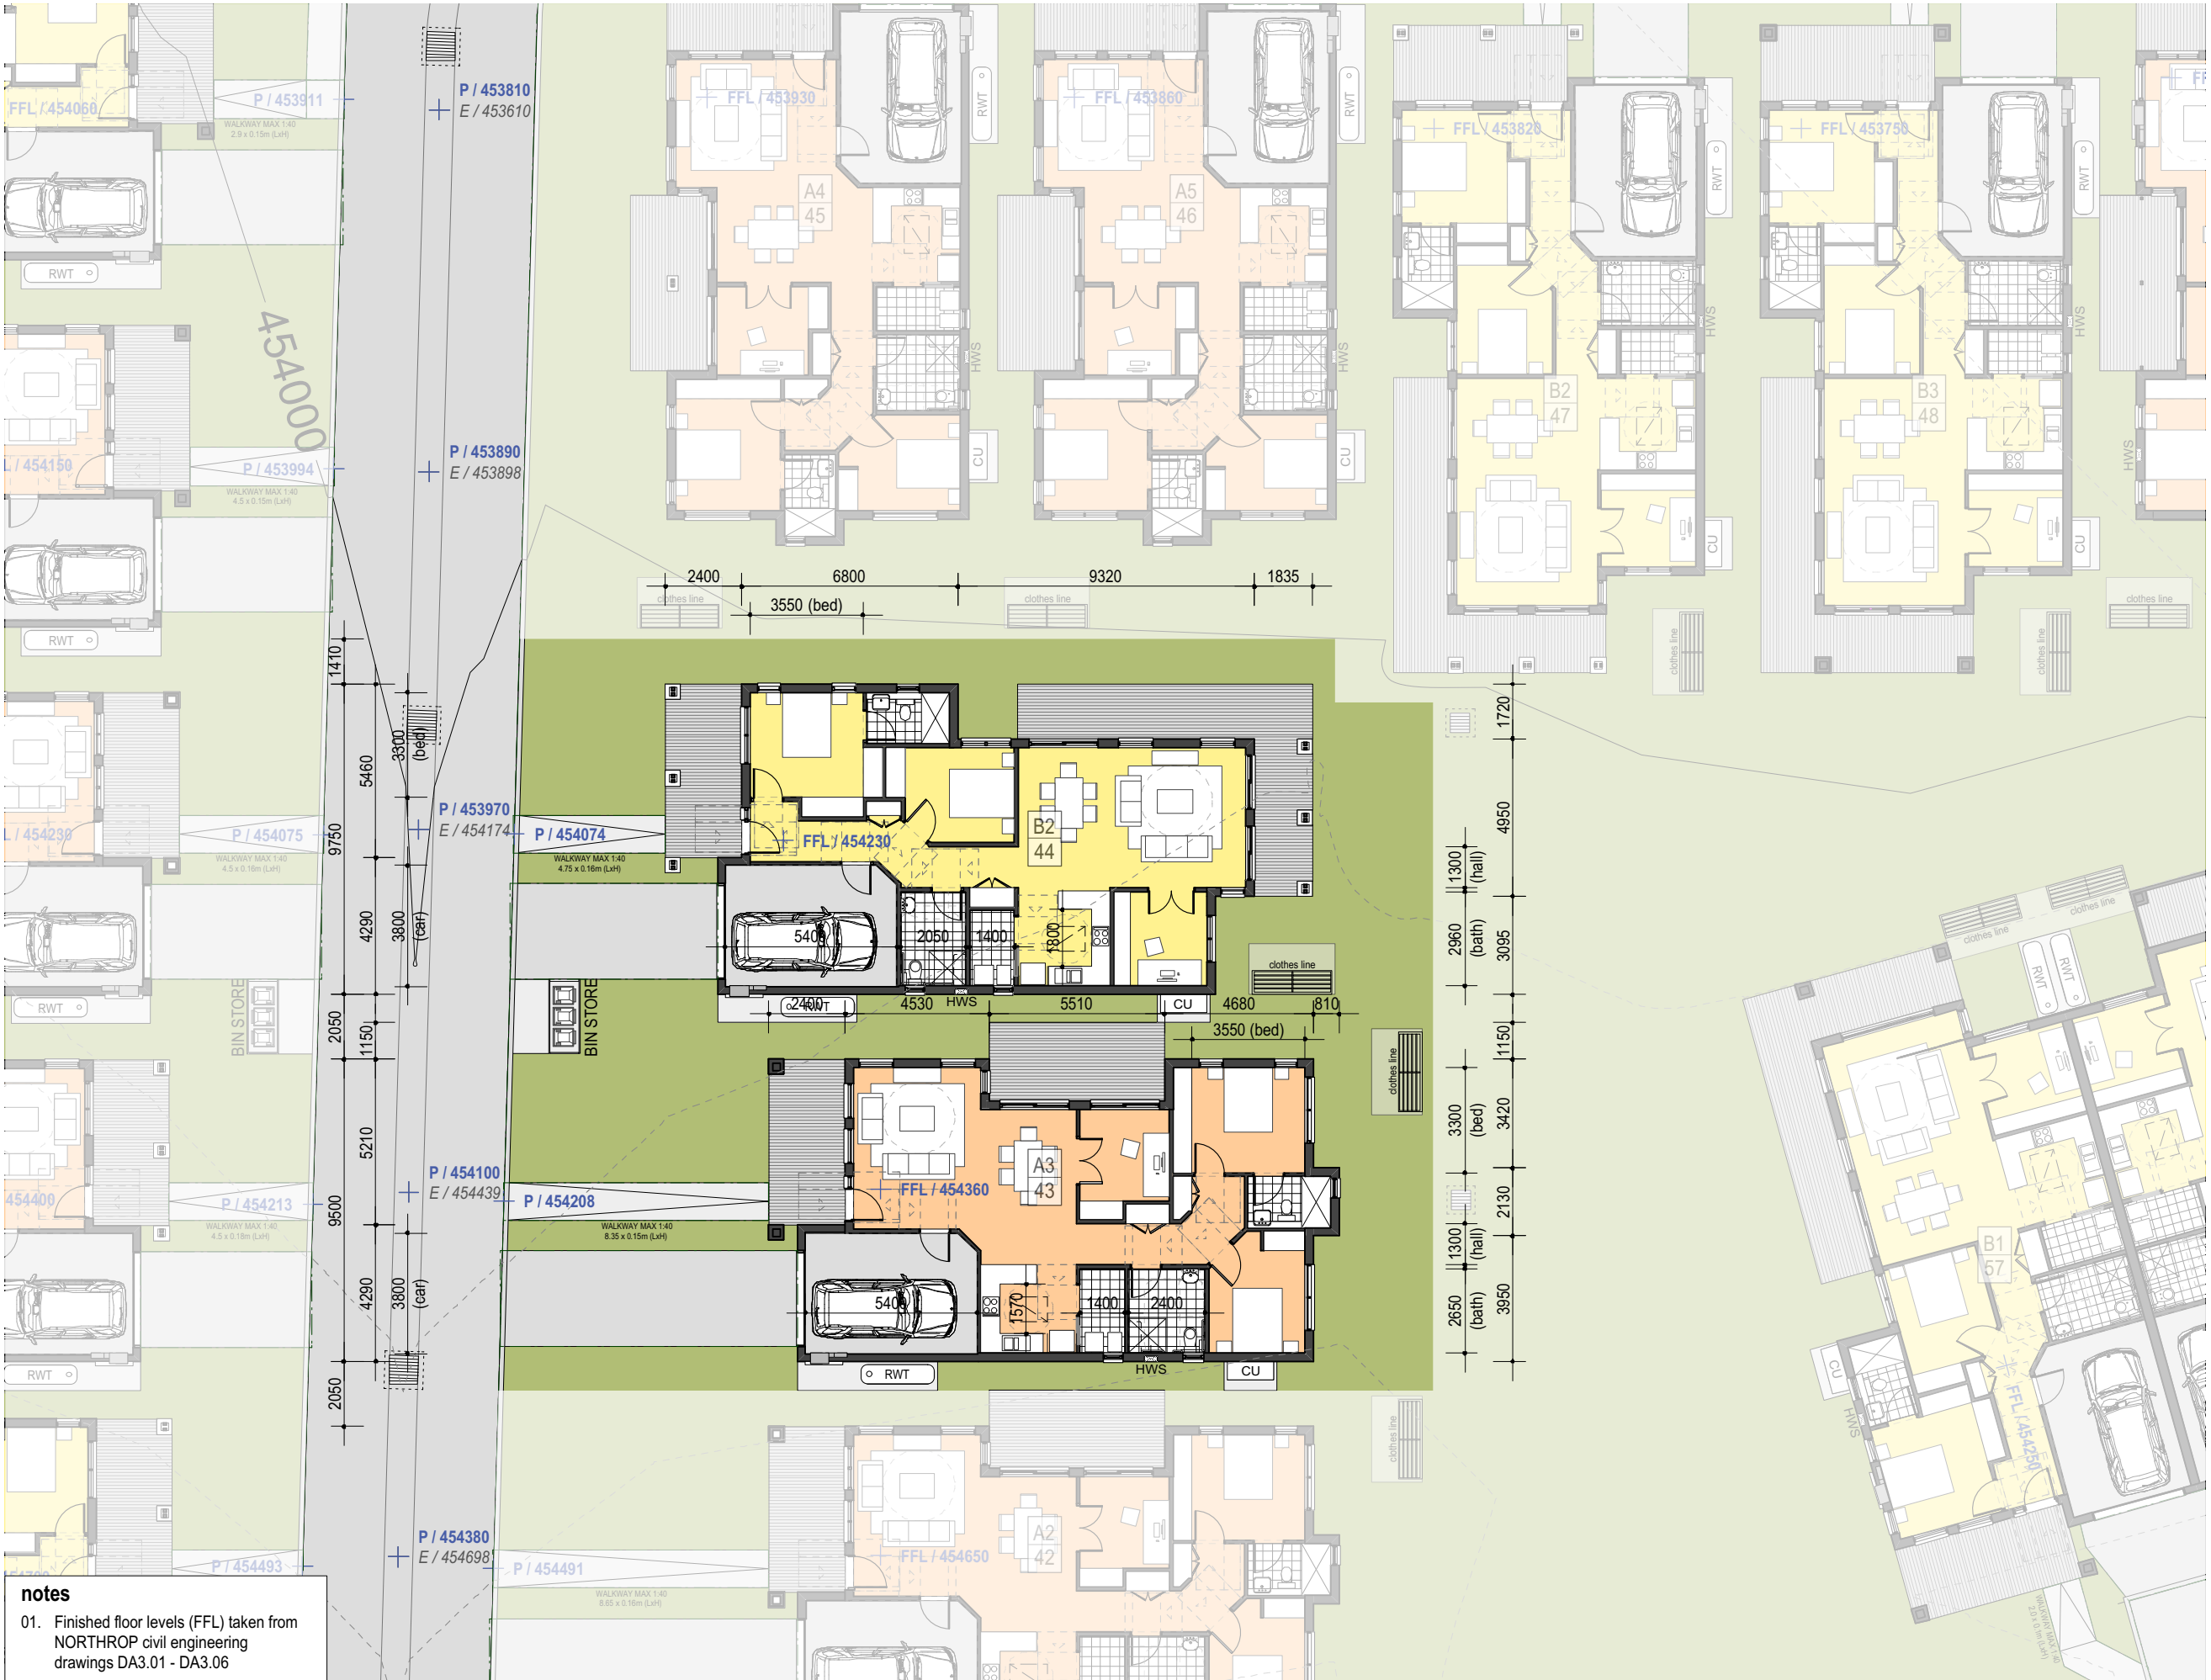

site legend

boundary

setback

riparian corridor

encroachment in riparian corridor

area offset for riparian corridor

tree legend

T1

arborist report tree number

tree to be retained

tree protection zone

landscape & building legend

road / driveway

soft landscape area

ILU type A

ILU type B

B3

ILU type

52

ILU number

levels legend

FFL / 10000

finished floor level

E / 100000

existing ground level

P / 100000

proposed ground level

RL / 100000

relative level

symbol legend

skylight

door circulation areas shown in dotted

plan legend

TN

winter set

winter rise

summer set

summer rise

0

2

4

10m

1:200 @ A3

1633 - master file - 180309.vwx

project number

1633

drawing number

DA 21 B

date

9/3/18

revised DA submission

notes

01. Finished floor levels (FFL) taken from NORTHROP civil engineering drawings DA3.01 - DA3.06

KENNEDY ASSOCIATES ARCHITECTS

level 3 / 1 booth street annandale 2038

nominated architect - steve kennedy - registration no. 5828

p + 61 2 9557 6466 f + 61 2 9557 6477

ILU Group 3B - floor plan

new aged care housing

372 Moore Creek Rd,

NORTH TAMWORTH

project number

1633


drawing number

DA 21 B

date

9/3/18

revised DA submission

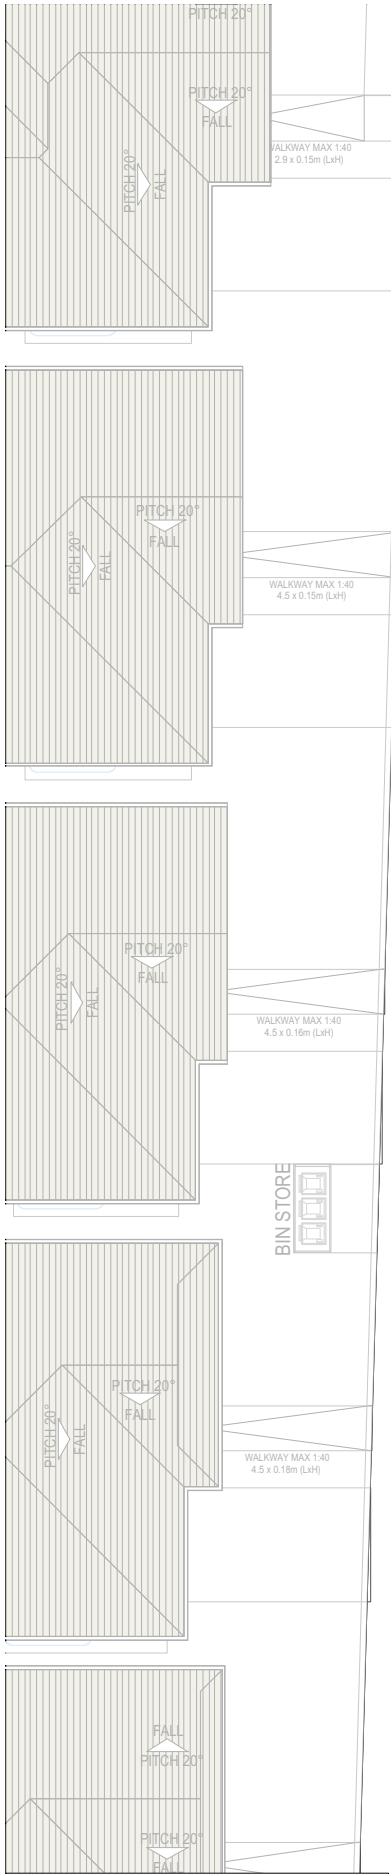

notes

01. Finished floor levels (FFL) taken from NORTHROP civil engineering drawings DA3.01 - DA3.06



site legend

- boundary
- setback
- riparian corridor
- encroachment in riparian corridor
- area offset for riparian corridor

tree legend

- T1 arborist report tree number
- tree to be retained
- tree protection zone

landscape & building legend

- road / driveway
- soft landscape area
- ILU type A
- ILU type B

B3	ILU type
52	ILU number

levels legend

- FFL / 10000 finished floor level
- E / 100000 existing ground level
- P / 100000 proposed ground level
- RL / 100000 relative level

symbol legend

- skylight
- door circulation areas shown in dotted

plan legend

1:200 @ A3

1633 - master file - 180309.vwx

