


CAMMERAYGAL HIGH SCHOOL SENIOR CAMPUS

DEPARTMENT OF EDUCATION

149 WEST STREET, CROWS NEST NSW 2065
161028

ARCHITECTURAL DRAWING LIST

NO.	DRAWING NAME	SCALE	REVISION
AR.DA. 0000	COVER SHEET / LOCATION DIAGRAM / DRAWING LIST	NTS	C
AR.DA. 1000	EXISTING AND DEMOLITION SITE PLAN	1:500	C
AR.DA. 1001	PROPOSED SITE PLAN	1:500	C
AR.DA. 1002	SITE ANALYSIS	1:500	C
AR.DA. 1011	EXISTING GROUND FLOOR PLAN	1:200	C
AR.DA. 1012	EXISTING FIRST FLOOR PLAN	1:200	C
AR.DA. 1013	EXISTING SECOND FLOOR PLAN	1:200	C
AR.DA. 1014	EXISTING THIRD FLOOR PLAN	1:200	C
AR.DA. 1015	EXISTING ROOF PLAN	1:200	C
AR.DA. 1101	GROUND FLOOR DEMOLITION PLAN	1:200	C
AR.DA. 1102	FIRST FLOOR DEMOLITION PLAN	1:200	C
AR.DA. 1103	SECOND FLOOR DEMOLITION PLAN	1:200	C
AR.DA. 1104	THIRD FLOOR DEMOLITION PLAN	1:200	C
AR.DA. 2001	PROPOSED GROUND FLOOR PLAN	1:200	C
AR.DA. 2002	PROPOSED FIRST FLOOR PLAN	1:200	C
AR.DA. 2003	PROPOSED SECOND FLOOR PLAN	1:200	C
AR.DA. 2004	PROPOSED THIRD FLOOR PLAN	1:200	C
AR.DA. 2005	PROPOSED ROOF PLAN	1:200	C
AR.DA. 3001	ELEVATIONS SHEET 01	1:200	C
AR.DA. 3101	SECTIONS SHEET 01	1:200	C
AR.DA. 4001	3D PERSPECTIVES	NTS	C
AR.DA. 7001	SHADOW DIAGRAMS - AUTUMN EQUINOX	1:1000	C
AR.DA. 7002	SHADOW DIAGRAMS - WINTER SOLSTICE	1:1000	C
AR.DA. 7003	SHADOW DIAGRAMS - SPRING EQUINOX	1:1000	C
AR.DA. 7004	SHADOW DIAGRAMS - SUMMER SOLSTICE	1:1000	C
AR.DA. 7010	SHADOW DIAGRAMS - No. 11 RODBOROUGH AVE ELEVATION	1:200	C
AR.DA. 7011	SHADOW DIAGRAMS - No.11 RODBOROUGH AVE	1:200	C
AR.DA. 7012	SHADOW DIAGRAMS - No.11 RODBOROUGH AVE ELEVATION	1:200	C
AR.DA. 7013	SHADOW DIAGRAMS - No.159 EARNEST ST ELEVATION	1:200	C
AR.DA. 7014	SHADOW DIAGRAMS - No. 346-360 MILLER ST ELEVATION	1:200	C
AR.DA. 7015	SHADOW DIAGRAMS - No. 346-360 MILLER ST ELEVATION	1:200	C
AR.DA. 7016	SHADOW DIAGRAMS - No.346-360 MILLER STREET	1:200	C
AR.DA. 7017	SHADOW DIAGRAMS - No. 346-360 MILLER ST ELEVATION	1:200	A

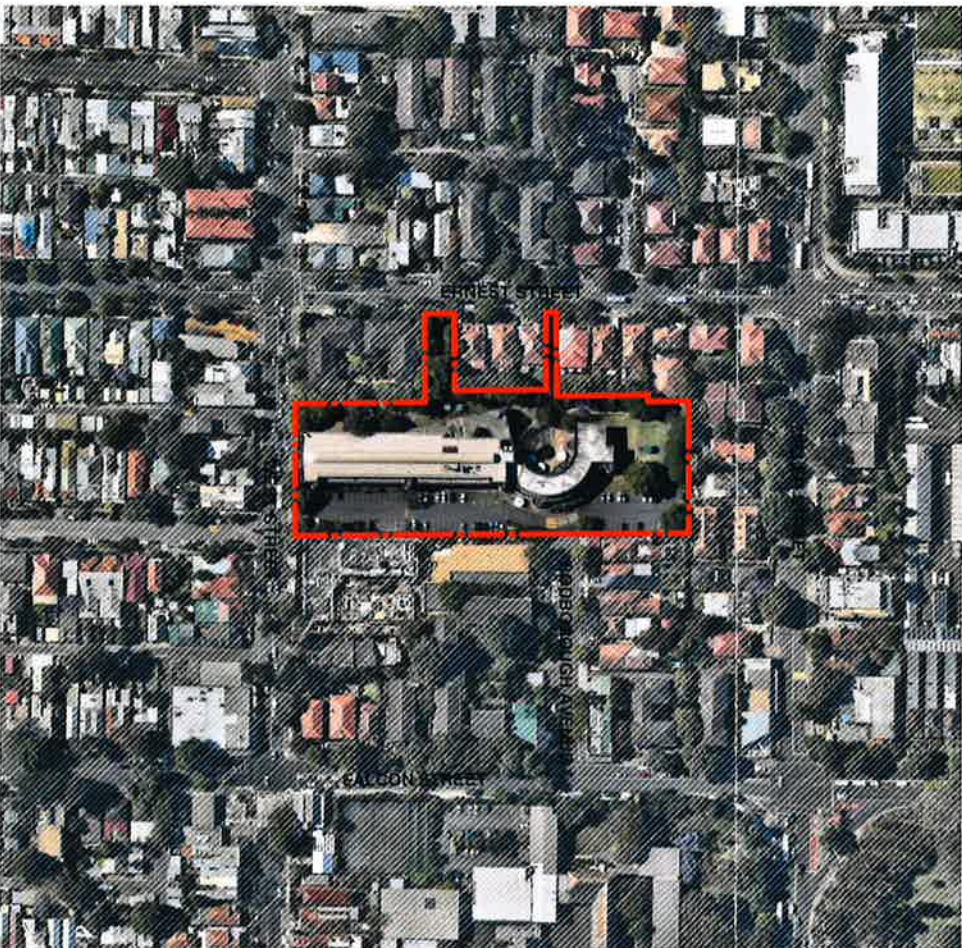

CLIENT
Department of Education
T + 61 2 95511927
F + 61 2 95518077
NSW Education Public Schools

PROJECT MANAGER
Colley
T + 61 2 9408 1000
QUANTITY SURVEYOR
Slattery
T + 61 2 9423 8950
HYDRAULIC CONSULTANT
AJ Whips Consulting Group
T + 61 2 8925 8444

LANDSCAPE CONSULTANT
Context
T + 61 2 8244 8900
STRUCTURAL & CIVIL CONSULTANT
Woolacotts
T + 61 2 8241 9900
ACOUSTIC CONSULTANT
Wilkinson Murray
T + 61 2 9437 8611

TOWN FACILITY PLANNER
Urbis
T + 61 2 9233 9927
MECH/ELECT/TRANSPORT ENGINEER
Shelmerdine Consulting Engineers
T + 61 2 9436 3021
TRAFFIC CONSULTANT
Traffa
T + 61 2 8304 8700

Rev	Date	Description	Checked	Auth
A	07/04/17	ISSUE FOR DA	AC	AK
B	19/05/17	ISSUE FOR DA	AC	AK
C	09/08/17	ISSUE FOR DA	AC	AK

NOT FOR CONSTRUCTION


Rev	Date	Description	Checked	Auth
A	07/04/17	ISSUE FOR DA	AC	AK
B	19/05/17	ISSUE FOR DA	AC	AK
C	09/08/17	ISSUE FOR DA	AC	AK

Proj Dir
AK
Proj Arch
AH/AC
Drawn
CL
Job No
161028
Date
NOV 16
Scale
NTS @ B1
NSW Notarised Architects
Tanner Kibble Denton
Reg No 3782
Alex Koola
Reg No 8015
Do not scale drawings. Verify all dimensions on site. Notify architect of all discrepancies.
Drawing to be printed and read in colour
40 50 60 70 80 90 100


Project
CAMMERAYGAL HIGH SCHOOL
SENIOR CAMPUS
Drawing Title
COVER SHEET / LOCATION
DIAGRAM / DRAWING LIST
Drawing No.
AR.DA.0000
Revision
C

Tanner Kibble Denton Architects Pty Ltd
PO Box 660 Darlinghurst NSW 1300 Australia
Level 1, 19 Foster Street, Surry Hills NSW 2010 Australia
T +61 2 9281 4395
F +61 2 9281 4337
www.tkda.com.au
TKDArchitects
Tanner Kibble Denton

1 SITE EXISTING PLAN
1 : 500

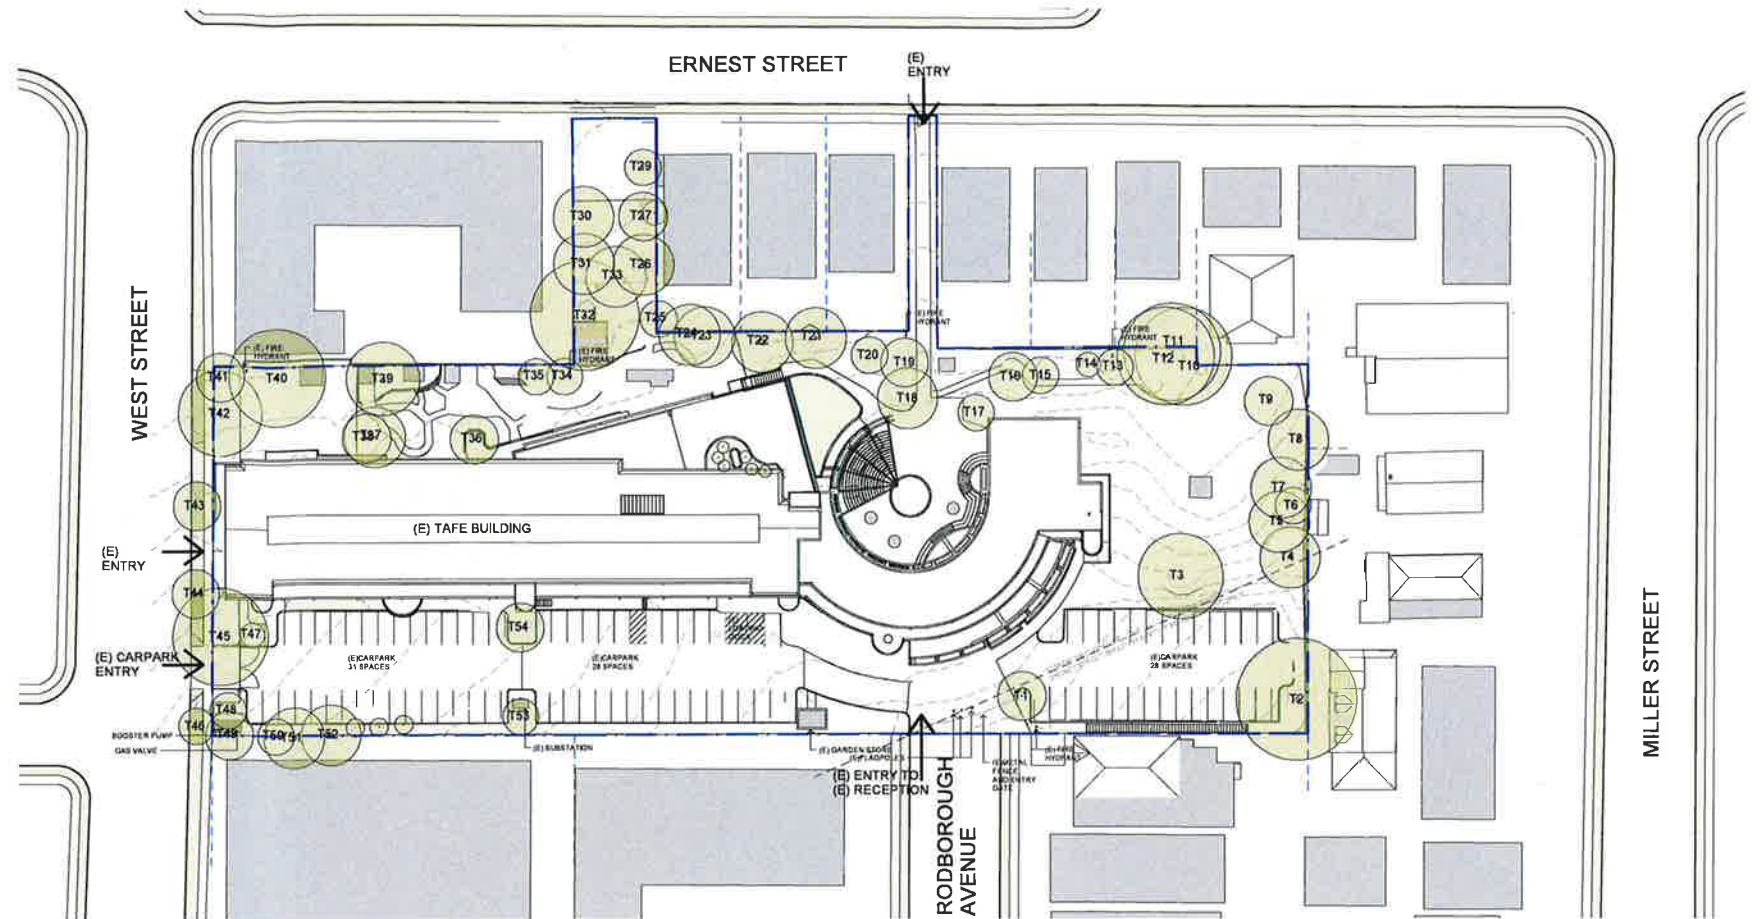

2 SITE DEMOLITION PLAN
1 : 500

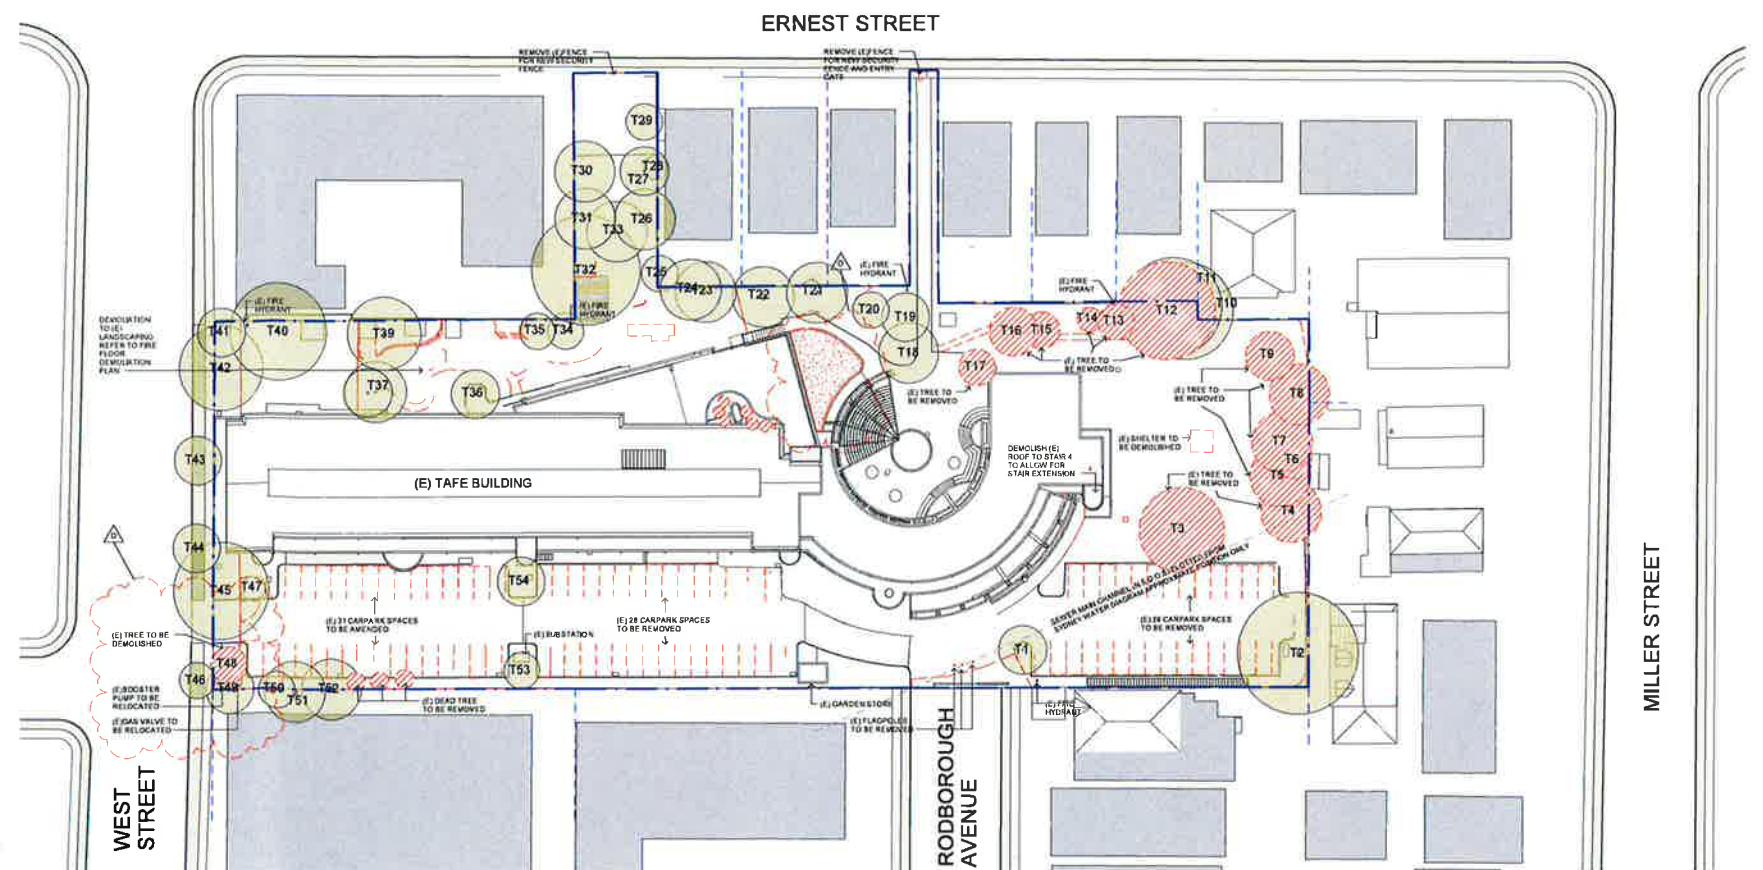

CLIENT
Department of Education
T + 61 2 95611927
F + 61 2 95618077

PROJECT MANAGER
Coffey
T + 61 2 8406 1000

LANDSCAPE CONSULTANT
Conlisk
T + 61 2 8244 8900

TOWN FACILITY PLANNER
Urbis
T + 61 2 8233 9927

LEGEND
(E) EXISTING
(N) NEW
SITE BOUNDARY
DEMOLITION
CONTOUR LINE

EXISTING TREE
TREE TO BE REMOVED
NEW TREE

Rev	Date	Description	Checked	Auth
A	07/04/17	ISSUE FOR DA	AC	AK
B	19/05/17	ISSUE FOR DA	AC	AK
C	09/06/17	ISSUE FOR DA	AC	AK
D	08/08/17	ISSUE FOR DA	AC	AK


NOT FOR CONSTRUCTION

Rev	Date	Description	Checked	Auth
A	07/04/17	ISSUE FOR DA	AC	AK
B	19/05/17	ISSUE FOR DA	AC	AK
C	09/06/17	ISSUE FOR DA	AC	AK
D	08/08/17	ISSUE FOR DA	AC	AK

Proj. Dir
AK
AH/AC
Author
Job No.
161028
Date
NOV 16
Scale
1 : 500 @ B1
NSW Homestead Architects
Reg No. 5182
Alex Kibbe
Reg No. 6015

Project
CAMMERAYGAL HIGH SCHOOL
SENIOR CAMPUS
Drawing Title
EXISTING AND DEMOLITION SITE
PLAN
Drawing No.
AR.DA.1000
Revision
D

Tanner Kibble Denton Architects Pty Ltd
PO Box 680 Darlinghurst NSW 1300 Australia
Level 1, 19 Foster Street, Surry Hills NSW 2010 Australia
T + 61 2 9281 4399
F + 61 2 9281 4337
www.tkda.com.au
TKDArchitects
Tanner Kibble Denton

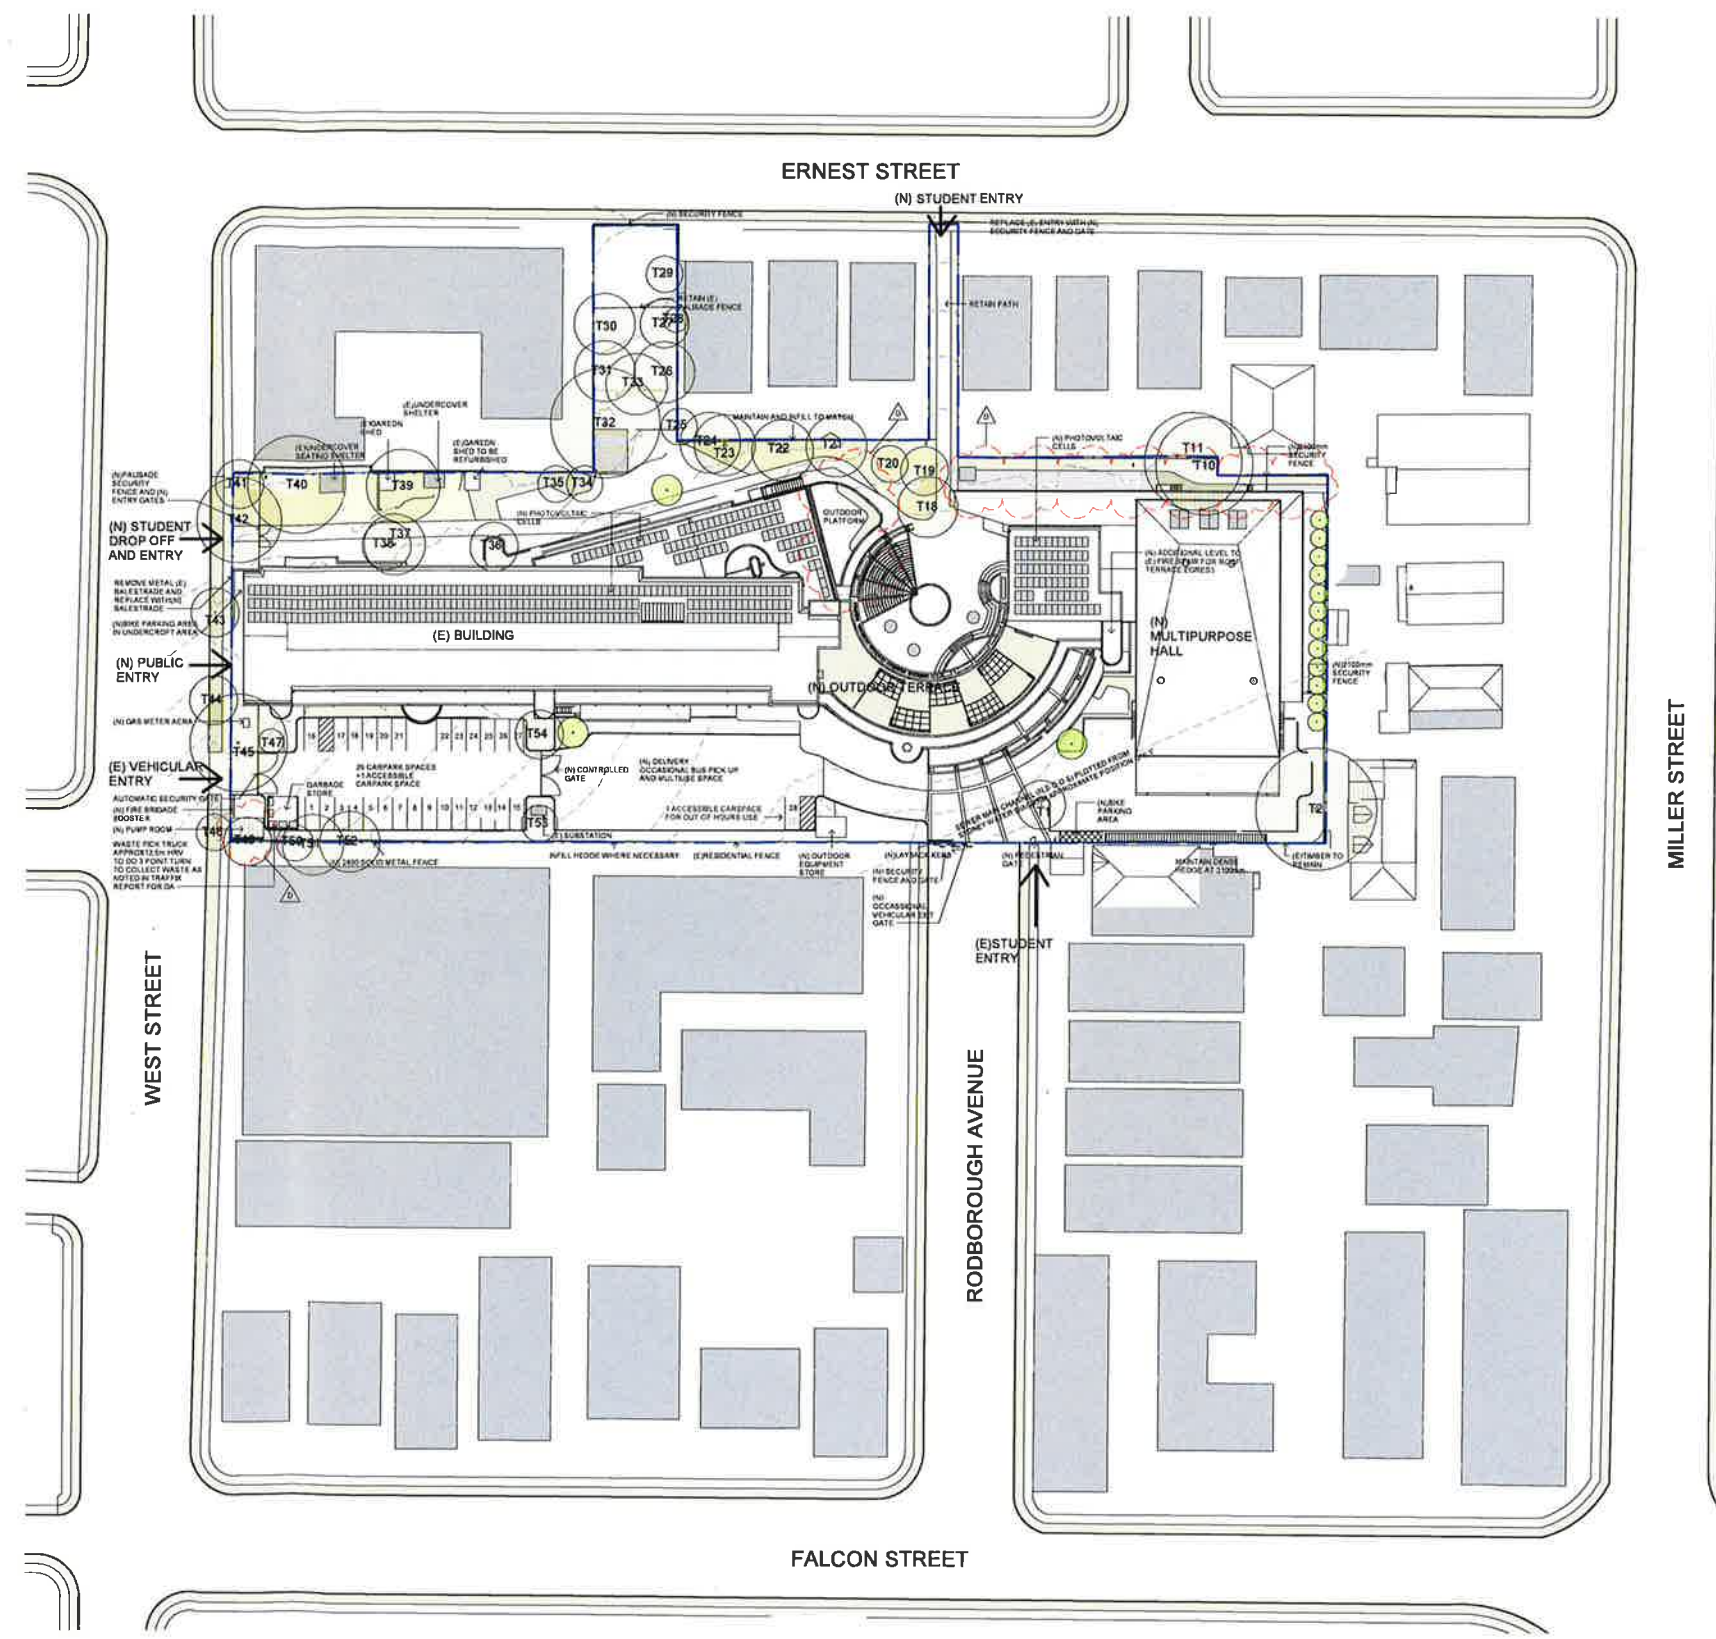

CLIENT
Department of Education
T + 61 2 9561 1827
F + 61 2 9561 1877

NSW Education Public Schools

PROJECT MANAGER
Coffey
T + 61 2 9406 1000

QUANTITY SURVEYOR
Skelly
T + 61 2 9423 8850

HYDRAULIC CONSULTANT
AJ Whipple Consulting Group
T + 61 2 8623 8444

LANDSCAPE CONSULTANT
Confort
T + 61 2 6244 6900

STRUCTURAL & CIVIL CONSULTANT
Woolcotts
T + 61 2 6241 9900

ACOUSTIC CONSULTANT
Wilkinson Murray
T + 61 2 9437 4611

TOWN FACILITY PLANNER
Urals
T + 61 2 9233 9927

MECHANICAL/ELECTRICAL/TRANSPORT ENGINEER
Sheldrines Consulting Engineers
T + 61 2 9436 3021

TRAFFIC CONSULTANT
Trafik
T + 61 2 9324 8700

LEGEND

(E) EXISTING
(N) NEW

— SITE BOUNDARY
- - - DEMOLITION
- - - CONTOUR LINE

● EXISTING TREE
● TREE TO BE REMOVED
● NEW TREE

Rev	Date	Description	Checked	Auth
A	07/04/17	ISSUE FOR DA	AC	AK
B	19/05/17	ISSUE FOR DA	AC	AK
C	08/06/17	ISSUE FOR DA	AC	AK
D	08/08/17	ISSUE FOR DA	AC	AK

NOT FOR CONSTRUCTION

Rev	Date	Description	Checked	Auth
A	07/04/17	ISSUE FOR DA	AC	AK
B	19/05/17	ISSUE FOR DA	AC	AK
C	08/06/17	ISSUE FOR DA	AC	AK
D	08/08/17	ISSUE FOR DA	AC	AK

Proj. Dir
AK

Proj. Arch
AH/AC

Drawn
Author

Job No.
161028

Date
NOV 16

Scale
1:500 @ B1

NSW Registered Architects
Robert Denton
Alan Kibbe

Reg No. 5782
Reg No. 0015

Do not scale drawings. Verify all dimensions on site. Not a substitute for a site visit. Not a substitute for a site visit.

Drawing No.
AR.DA.1001

Revision
D

Project
CAMMERAYGAL HIGH SCHOOL SENIOR CAMPUS

Drawing Title
PROPOSED SITE PLAN


Drawing No.
AR.DA.1001

Revision
D


Tanner Kibble Denton Architects Pty Ltd
PO Box 660 Darlinghurst NSW 1300 Australia
Level 1, 19 Foster Street, Surry Hills NSW 2010 Australia
T + 61 2 9281 4300
F + 61 2 9281 4337
www.tkda.com.au

TKD Architects
Tanner Kibble Denton

1 EXISTING SITE ANALYSIS
1 : 500

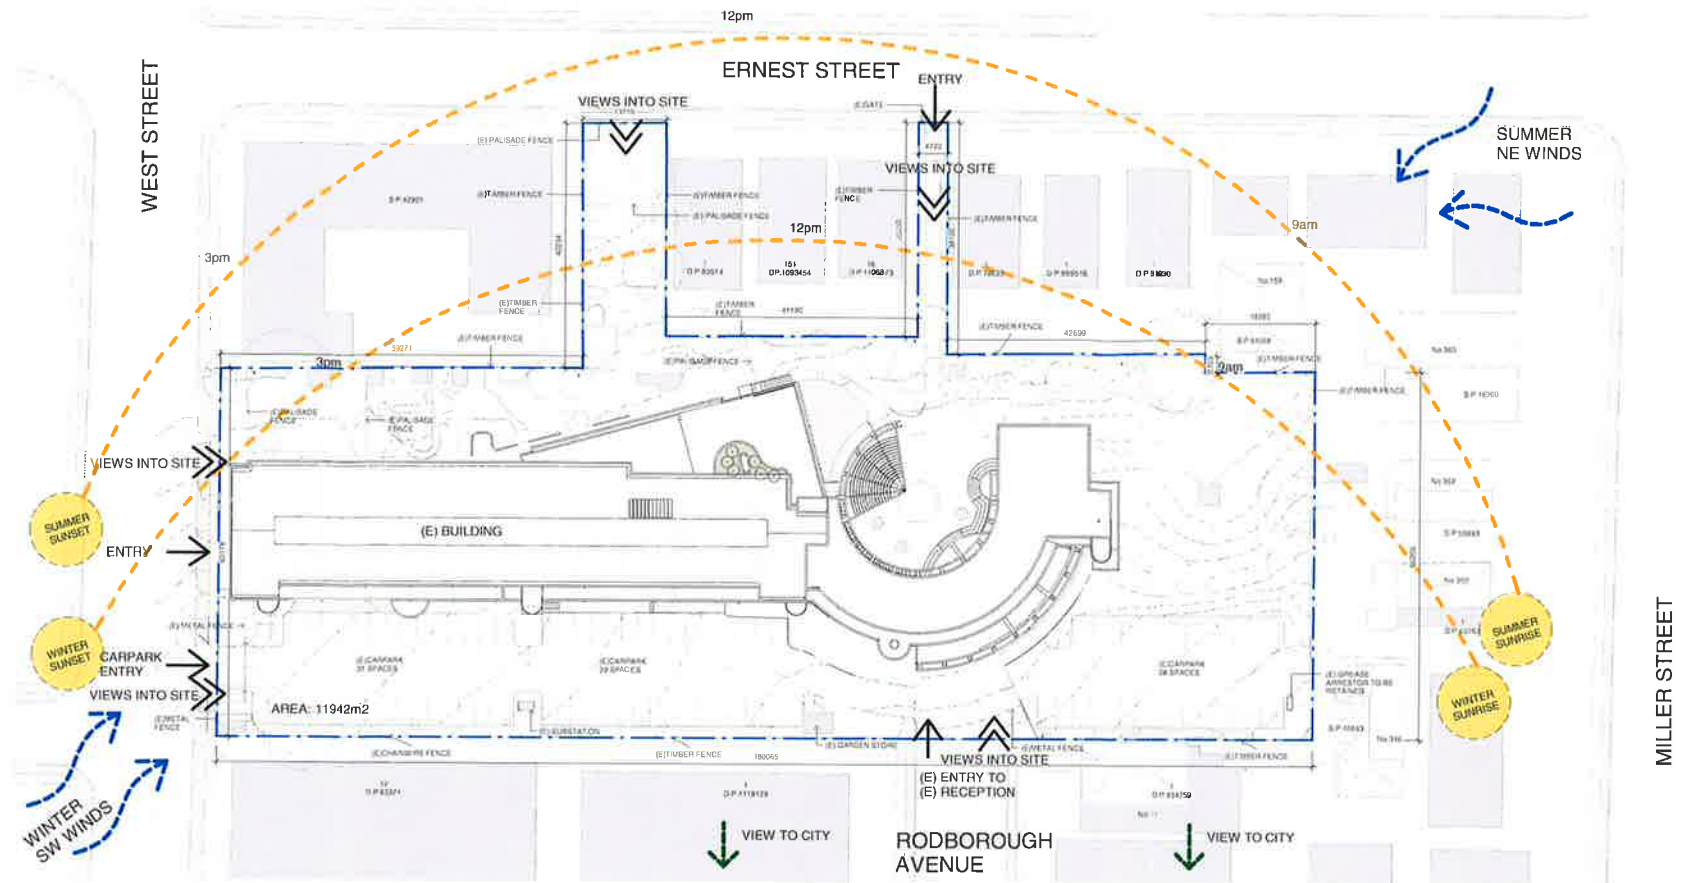

2 PROPOSED SITE ANALYSIS
1 : 500

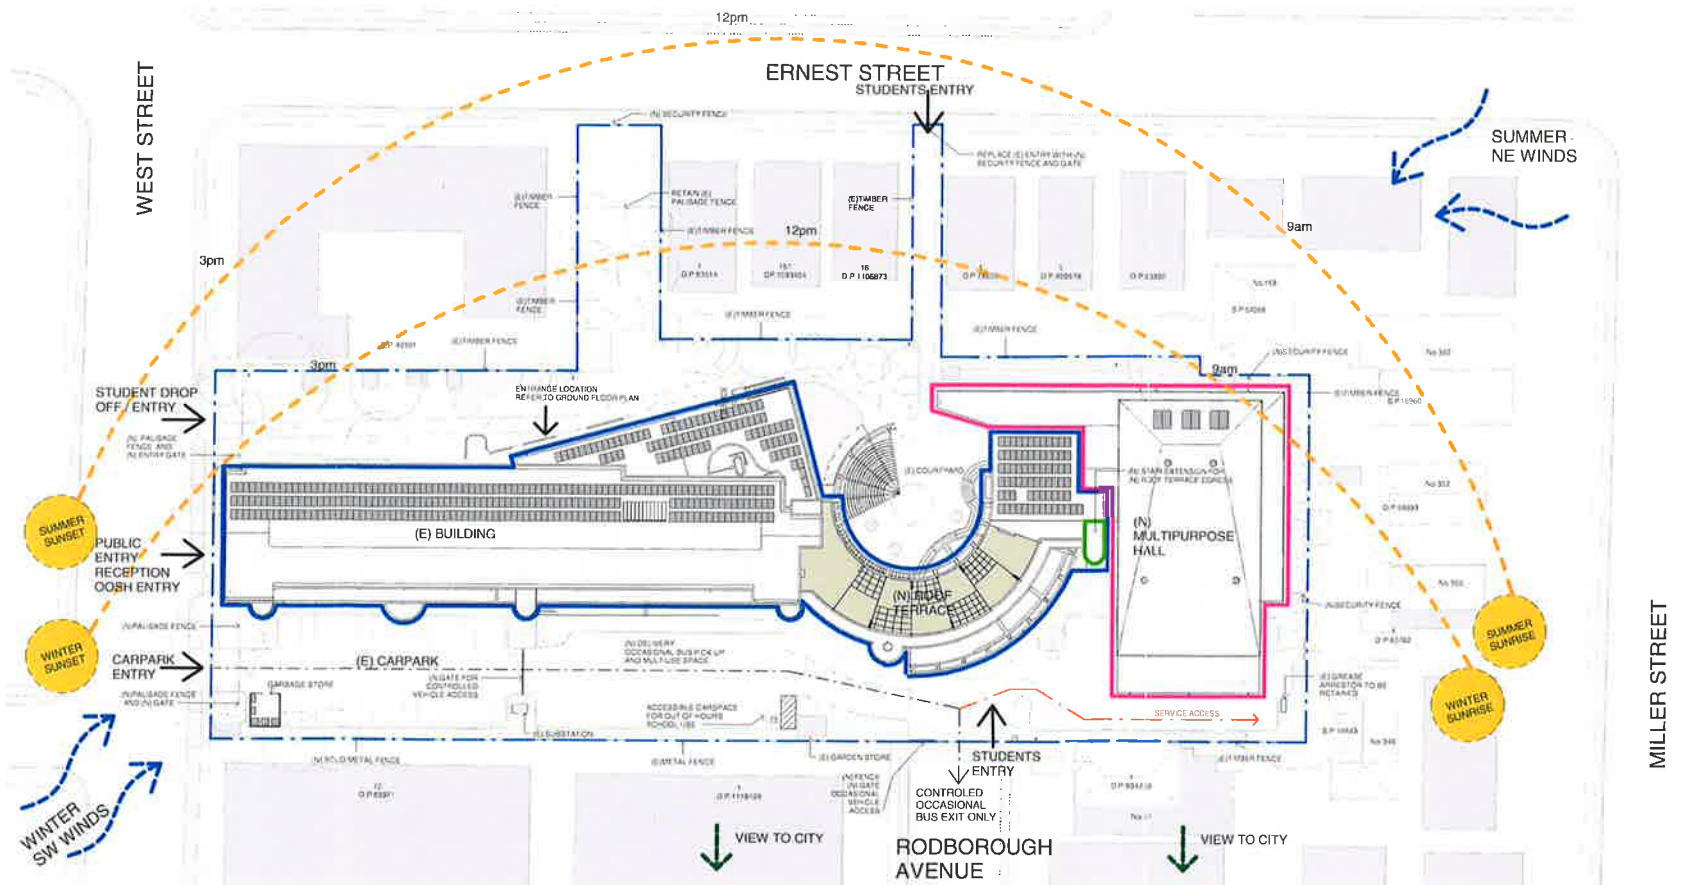

LEGEND

- LIBRARY

CIRCULATION

LEARNING SPACES

ADMIN & STAFF

MULTIPURPOSE HALL
- SERVICES

STORAGE

COVERED OUTDOOR AREA



CLIENT

Department of Education
T + 61 2 9561 1927
F + 61 2 9561 9077



PROJECT MANAGER

Colley

T + 61 2 9406 1000

QUANTITY SURVEYOR

Stallery

T + 61 2 9423 8850

HYDRAULIC CONSULTANT

AJ Whipp Consulting Group

T + 61 2 8923 8444

LANDSCAPE CONSULTANT

Context

T + 61 2 8244 8900

STRUCTURAL & CIVIL CONSULTANT

Woodcocks

T + 61 2 8241 5900

ACOUSTIC CONSULTANT

Wilkinson Murray

T + 61 2 9437 4611

TOWN FACILITY PLANNER

Urban

T + 61 2 8233 9927

MECHANICAL/ELECTRICAL ENGINEER

Sheldermans Consulting Engineers

T + 61 2 9436 3021

TRAFFIC CONSULTANT

Traffic

T + 61 2 8324 8700

LEGEND

EXISTING WALL

SITE BOUNDARY

GRADED DRAIN

Rev	Date	Description	Checked	Auth
A	07/04/17	ISSUE FOR DA	AC	AK
B	19/05/17	ISSUE FOR DA	AC	AK
C	09/06/17	ISSUE FOR DA	AC	AK

Rev	Date	Description	Checked	Auth
A	07/04/17	ISSUE FOR DA	AC	AK
B	19/05/17	ISSUE FOR DA	AC	AK
C	09/06/17	ISSUE FOR DA	AC	AK

Proj. Dir	Proj. Arch	Drawn
AK	AH/AC	Author
Job No	Date	Scale
16102B	NOV 16	1 : 200 @ B1

NSW Registered Architects
Robert Denton Reg No 5712
Alex Gordon Reg No 5615

Do not scale drawings. Verify all dimensions on site. Notify architect of all discrepancies.
Drawing to be printed and read in colour.

10 20 30 40 50

Project
CAMMERAYGAL HIGH SCHOOL
SENIOR CAMPUS

Drawing Title

EXISTING GROUND FLOOR PLAN

Drawing No.

AR.DA.1011


Revision

C

Tanner Kibble Denton Architects Pty Ltd
PO Box 680 Darlinghurst NSW 1300 Australia
Level 1, 19 Foster Street, Surry Hills NSW 2010 Australia
T + 61 2 9281 4399
F + 61 2 9281 4337
www.tkd.com.au



NOT FOR CONSTRUCTION

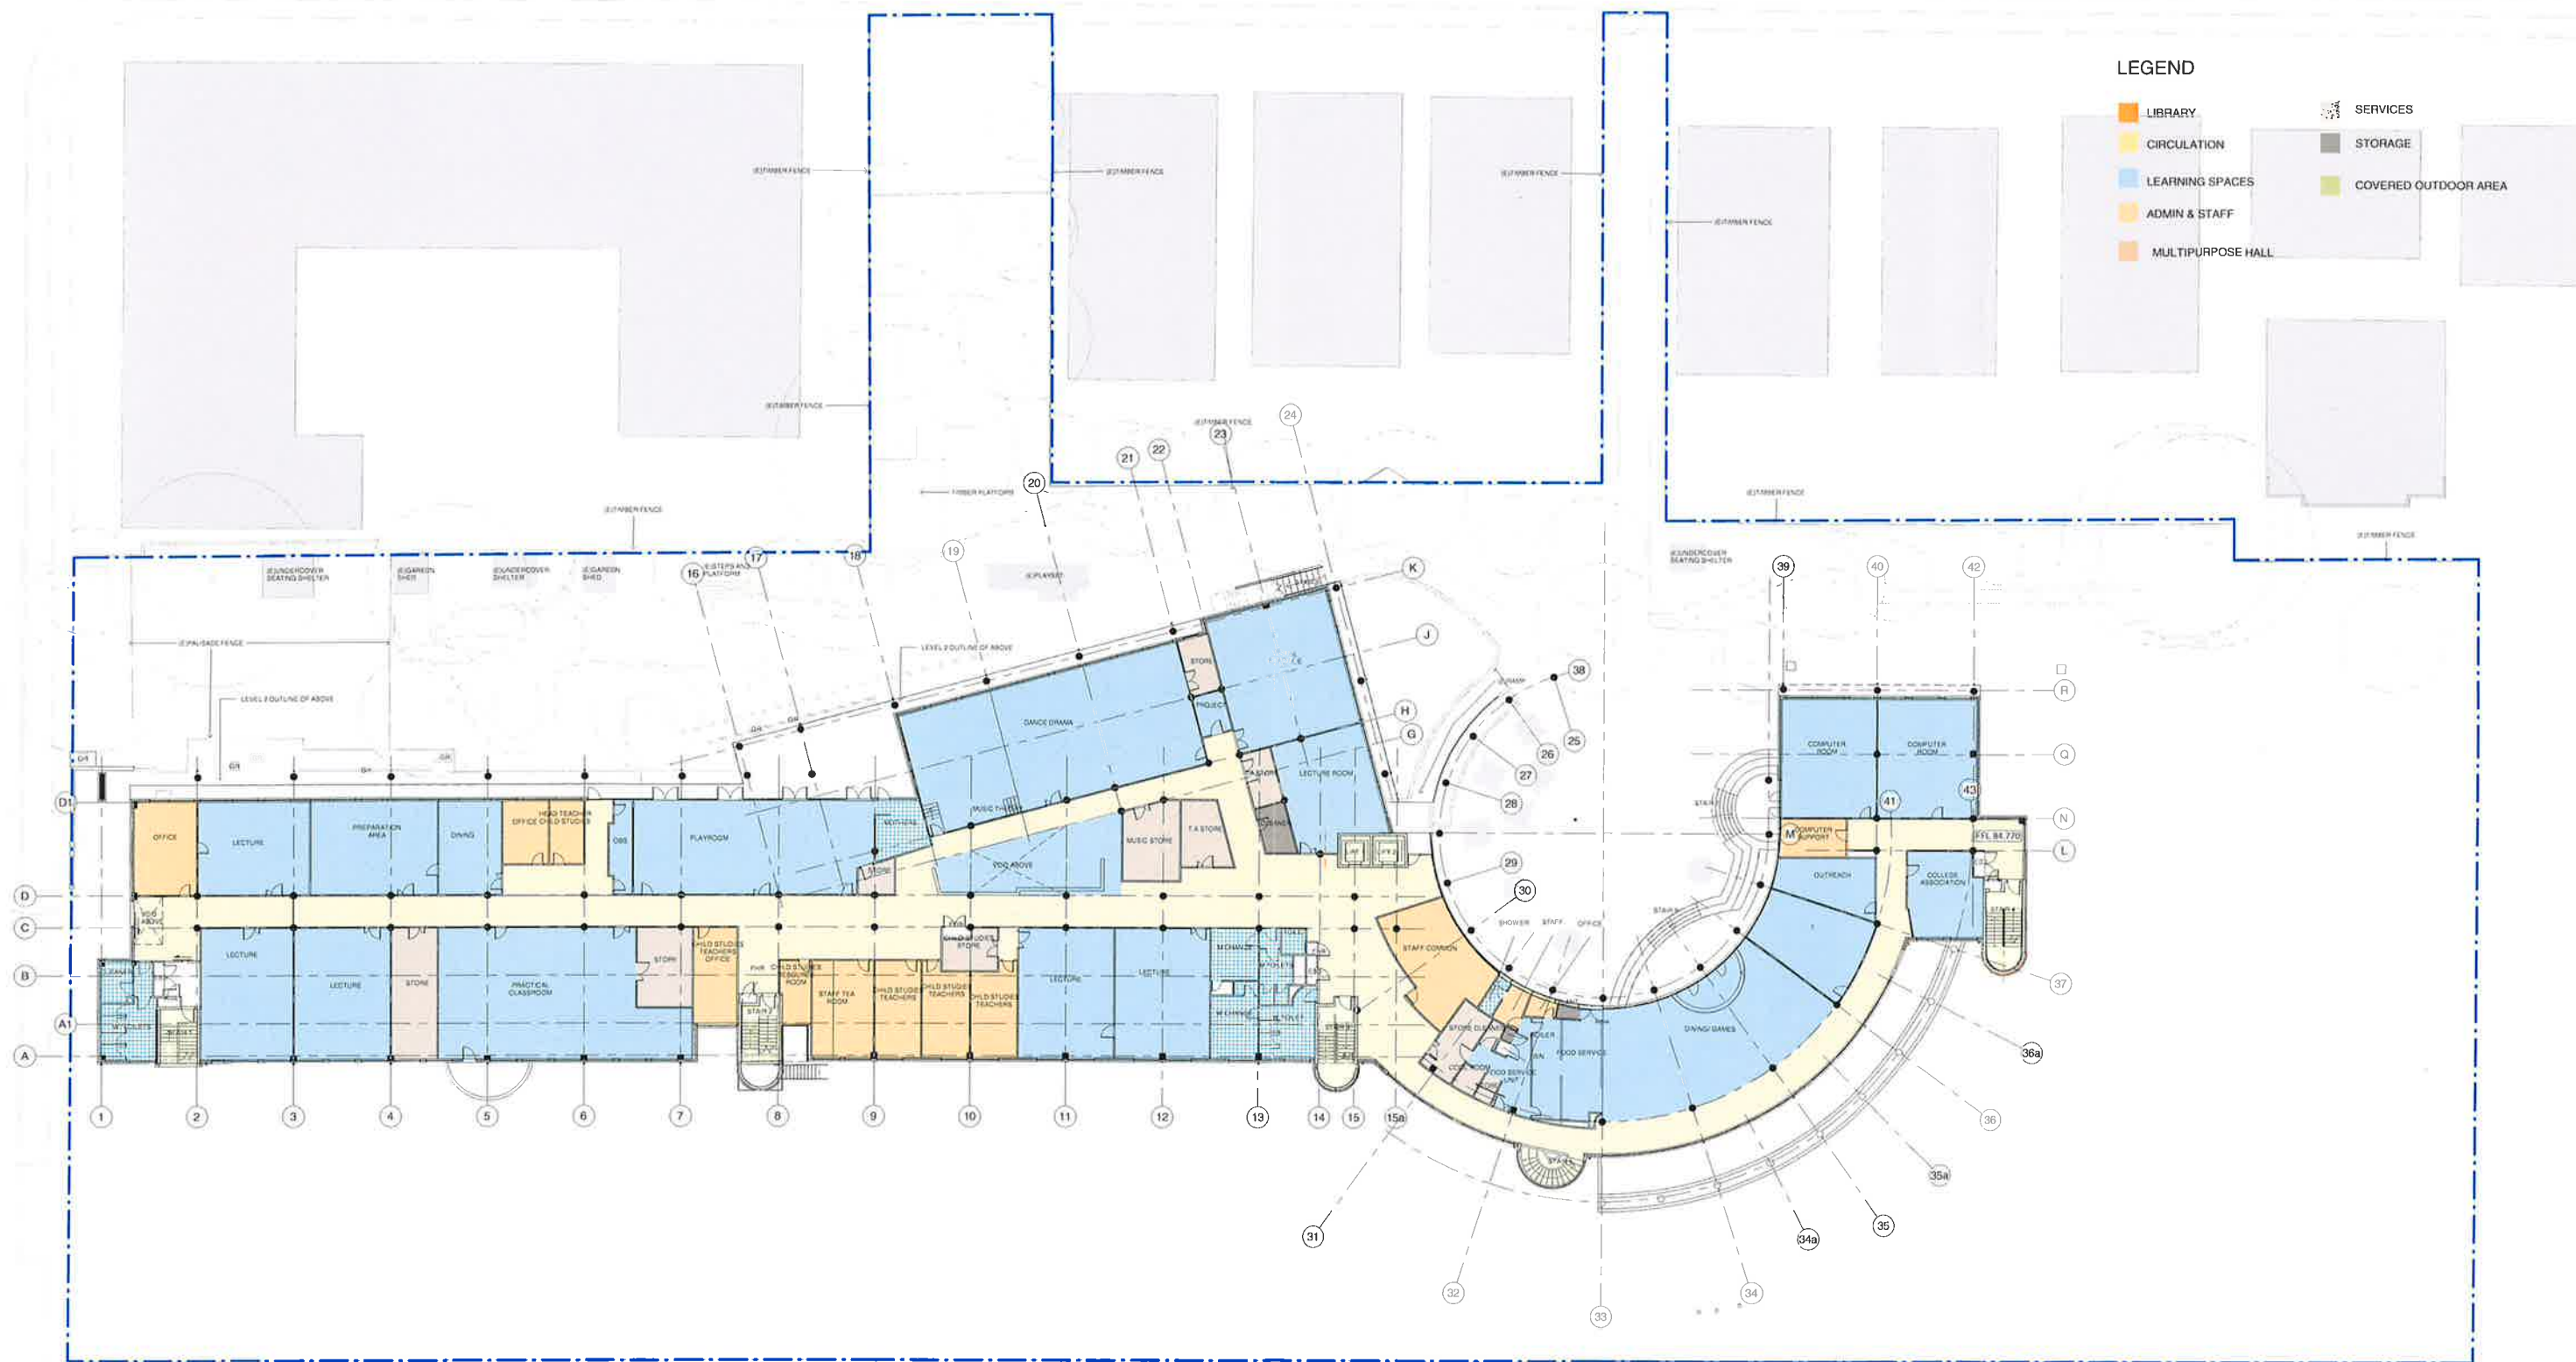

CLIENT
Department of Education
T + 61 2 9561 1997
F + 61 2 9561 8077

NSW
Education
Public Schools

PROJECT MANAGER
Coffey
T + 61 2 9408 1000

QUANTITY SURVEYOR
Stallery
T + 61 2 9423 8850

HYDRAULIC CONSULTANT
AJ Whipp Consulting Group
T + 61 2 8823 8444

LANDSCAPE CONSULTANT
Context
T + 61 2 8244 8900

STRUCTURAL & CIVIL CONSULTANT
Woodcote
T + 61 2 8241 9900

ACOUSTIC CONSULTANT
Wilkinson Murray
T + 61 2 9437 4611

TOWN FACILITY PLANNER
Urbis
T + 61 2 8233 9927

MECH/ELECT/TRANSPORT ENGINEER
Shelmerdine Consulting Engineers
T + 61 2 9438 3021

TRAFFIC CONSULTANT
Trafic
T + 61 2 8234 8700

LEGEND

EXISTING WALL
SITE BOUNDARY
GRAVEL DRIVE

Rev	Date	Description	Checked	Auth
A	07/04/17	ISSUE FOR DA	AC	AK
B	19/05/17	ISSUE FOR DA	AC	AK
C	09/06/17	ISSUE FOR DA	AC	AK

NOT FOR CONSTRUCTION

Rev	Date	Description	Checked	Auth
A	07/04/17	ISSUE FOR DA	AC	AK
B	19/05/17	ISSUE FOR DA	AC	AK
C	09/06/17	ISSUE FOR DA	AC	AK

Proj	Gr	Proj	Arch	Drawn
AK		AH/AC		Author
Job No	161028	Date	NOV 16	Scale
				1 : 200 @ B1

NSW Registered Architect
Project Number: 161028
Reg No: 13382
Architect: TKD Architects

Do not scale drawings. Verify all dimensions on site. Not to be used as a basis for construction.
Drawing to be printed in black and white.

10 20 30 40 50

Project
CAMMERAYGAL HIGH SCHOOL
SENIOR CAMPUS


Drawing Title
EXISTING FIRST FLOOR PLAN


Drawing No
AR.DA.1012

Revision
C

Tanner Kibble Denton Architects Pty Ltd
PO Box 650 Darlinghurst NSW 1300 Australia
Level 1, 15 Foster Street, Sunny Hills NSW 2010 Australia
T + 61 2 9281 4369
F + 61 2 9281 4337
www.tkd.com.au

TKD Architects
Tanner Kibble Denton

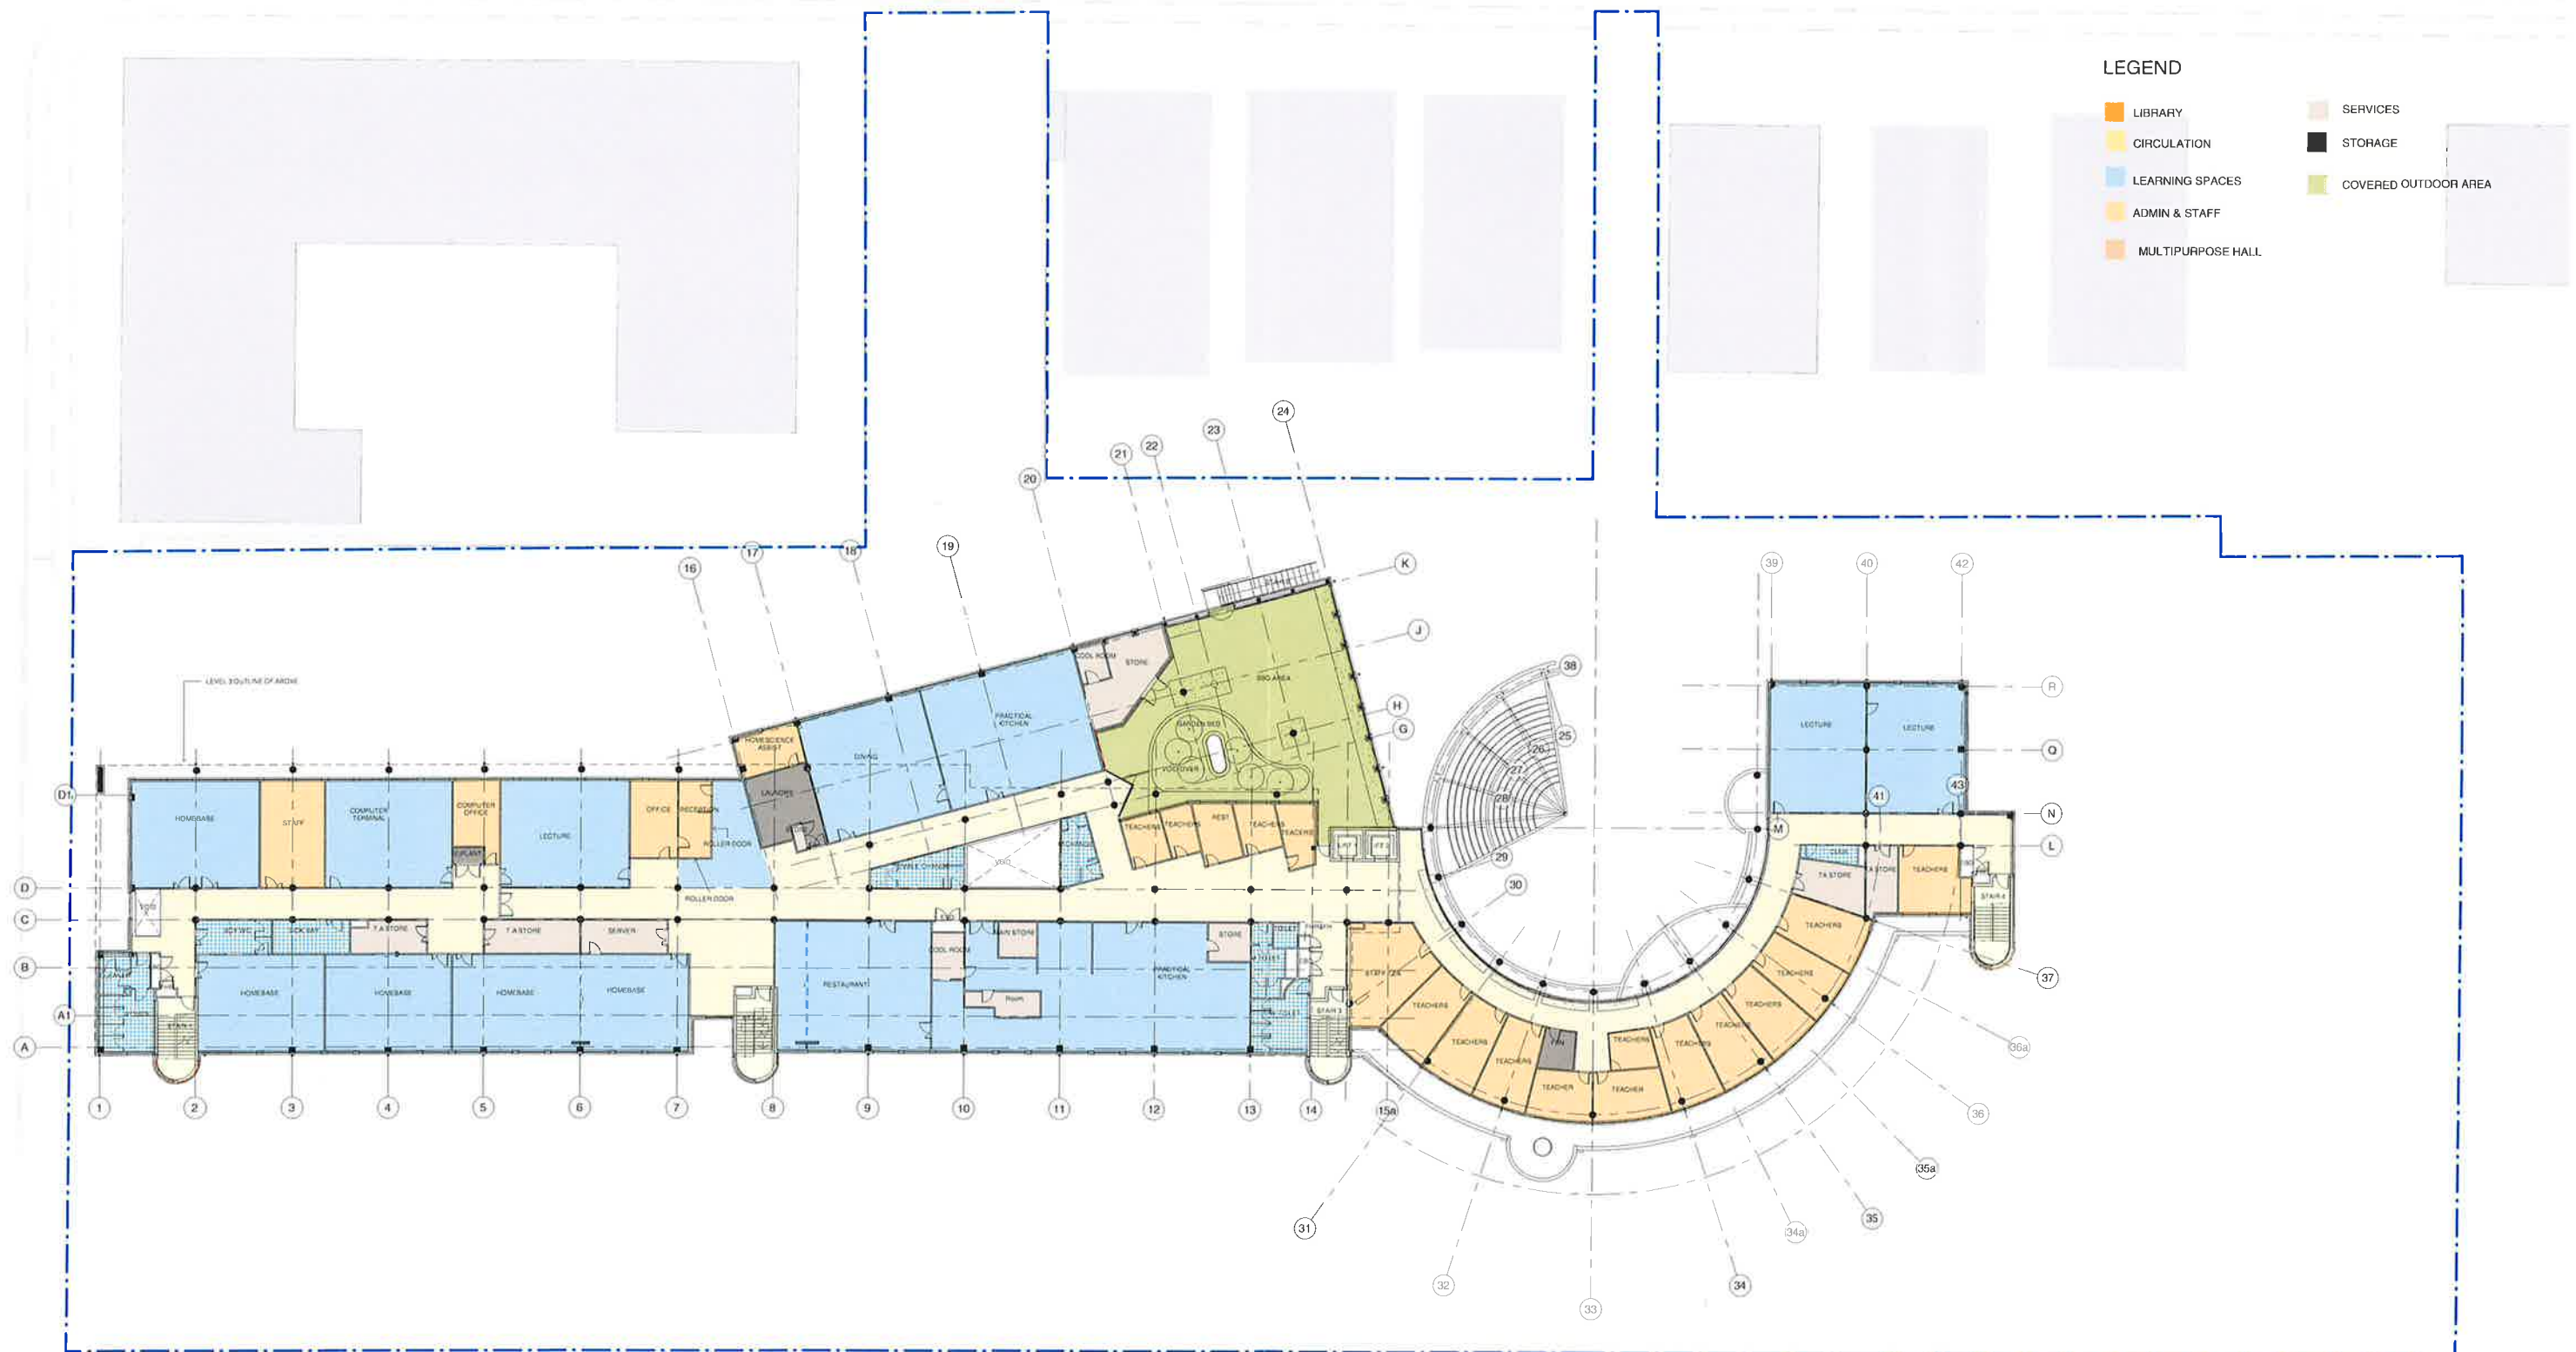

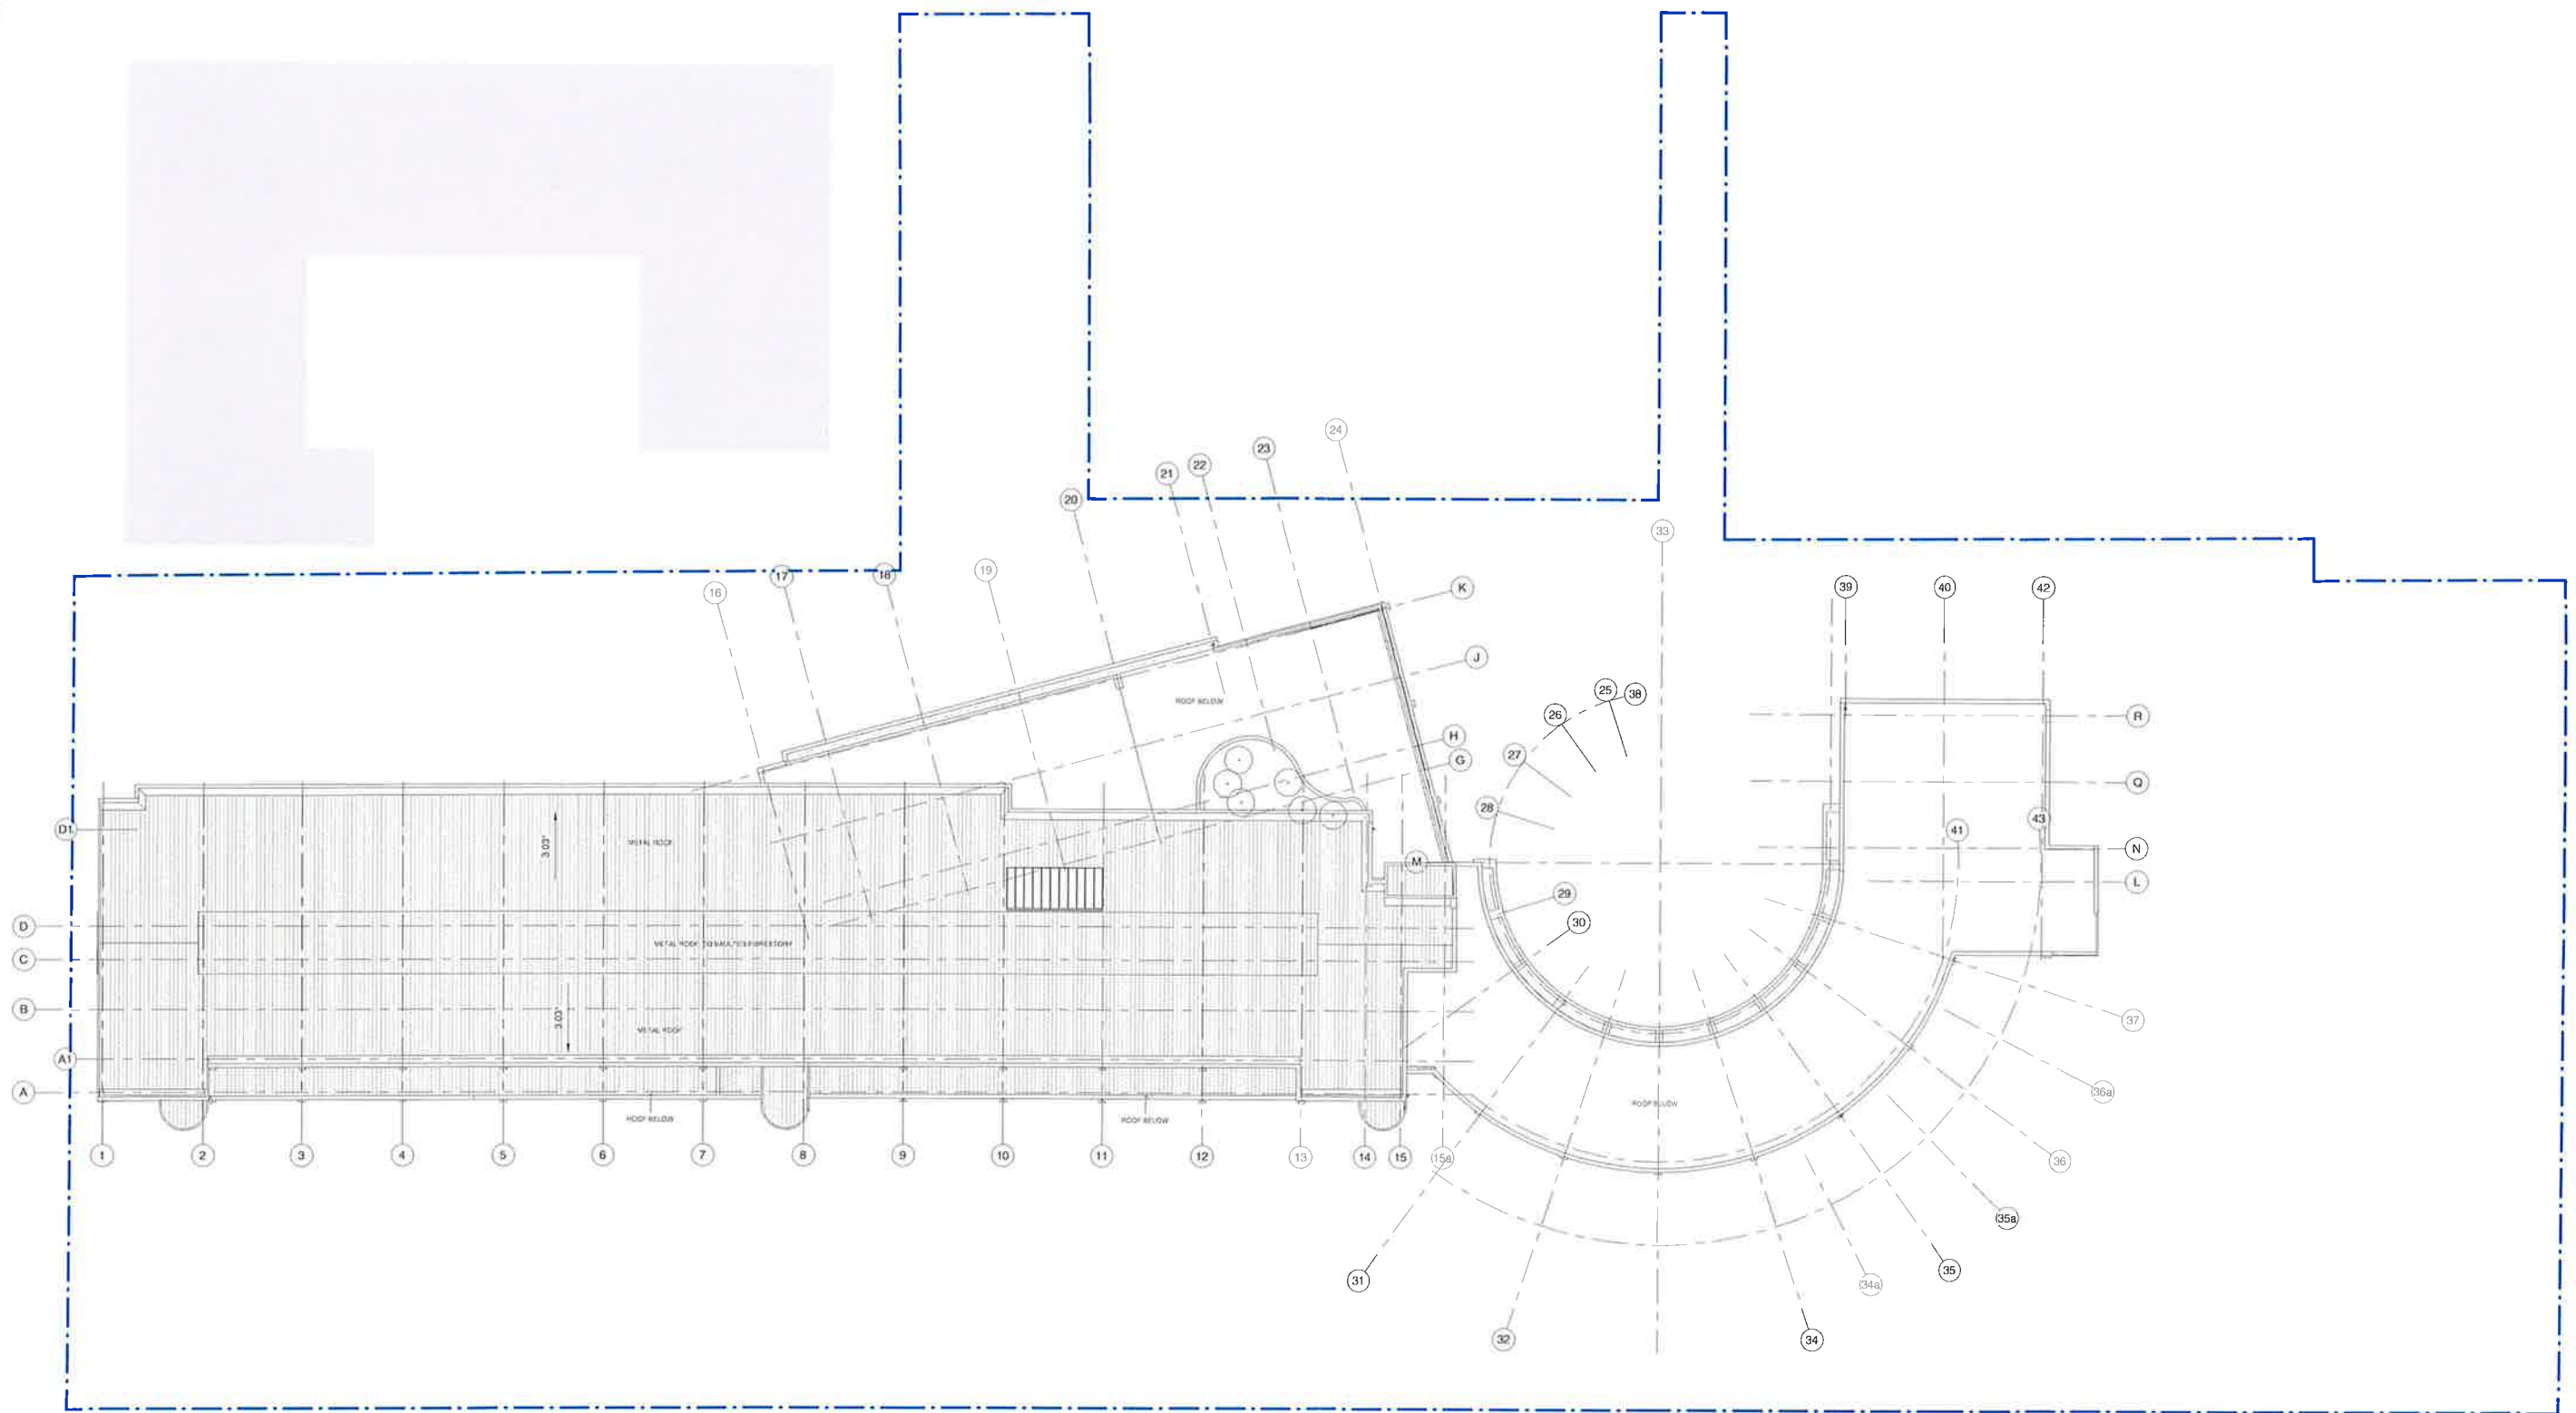

CLIENT

Department of Education

T + 61 2 95611927
F + 61 2 95618077



Education
Public Schools

PROJECT MANAGER
Colley
T + 61 2 9406 1000

QUANTITY SURVEYOR
Slattery
T + 61 2 9423 8860

HYDRAULIC CONSULTANT
AJ Whipp Consulting Group
T + 61 2 8923 8444

LANDSCAPE CONSULTANT
Conlax
T + 61 2 8244 8900

STRUCTURAL & CIVIL CONSULTANT
Woodcocks
T + 61 2 9241 9900

ACOUSTIC CONSULTANT
Wilkinson Murray
T + 61 2 9437 4611

TOWN FACILITY PLANNER
Urban
T + 61 2 8233 9927

MECH/ELECT/TRANSPORT ENGINEER
Shelmerdine Consulting Engineers
T + 61 2 9436 3021

TRAFFIC CONSULTANT
Traffic
T + 61 2 8324 8700

Rev	Date	Description	Checked	Auth
A	07/04/17	ISSUE FOR DA	AC	AK
B	19/05/17	ISSUE FOR DA	AC	AK
C	09/06/17	ISSUE FOR DA	AC	AK

NOT FOR CONSTRUCTION

Rev	Date	Description	Checked	Auth
A	07/04/17	ISSUE FOR DA	AC	AK
B	19/05/17	ISSUE FOR DA	AC	AK
C	09/06/17	ISSUE FOR DA	AC	AK

Proj Dir	Proj Arch	Drawn
AK	AH/AC	Author
Job No	Date	Scale
161028	NOV 16	1 : 200 @ B1

NSW Government
Robert Denton
Alex Kibler
Reg No 5182
Reg No 5815

Do not scale drawings. Verify all dimensions on site. Notify architect of all discrepancies.
Drawing to be printed in colour.

10 20 30 40 50

Project
CAMMERAYGAL HIGH SCHOOL
SENIOR CAMPUS

Drawing Title
EXISTING ROOF PLAN


Drawing No
AR.DA.1015

Revision
C

Tanner Kibble Denton Architects Pty Ltd
PO Box 660 Darlinghurst NSW 1300 Australia
Level 1, 19 Foster Street, Surry Hills NSW 2010 Australia
T +61 2 9281 4399
F +61 2 9281 4337
www.tkd.com.au



TKD Architects
Tanner Kibble Denton

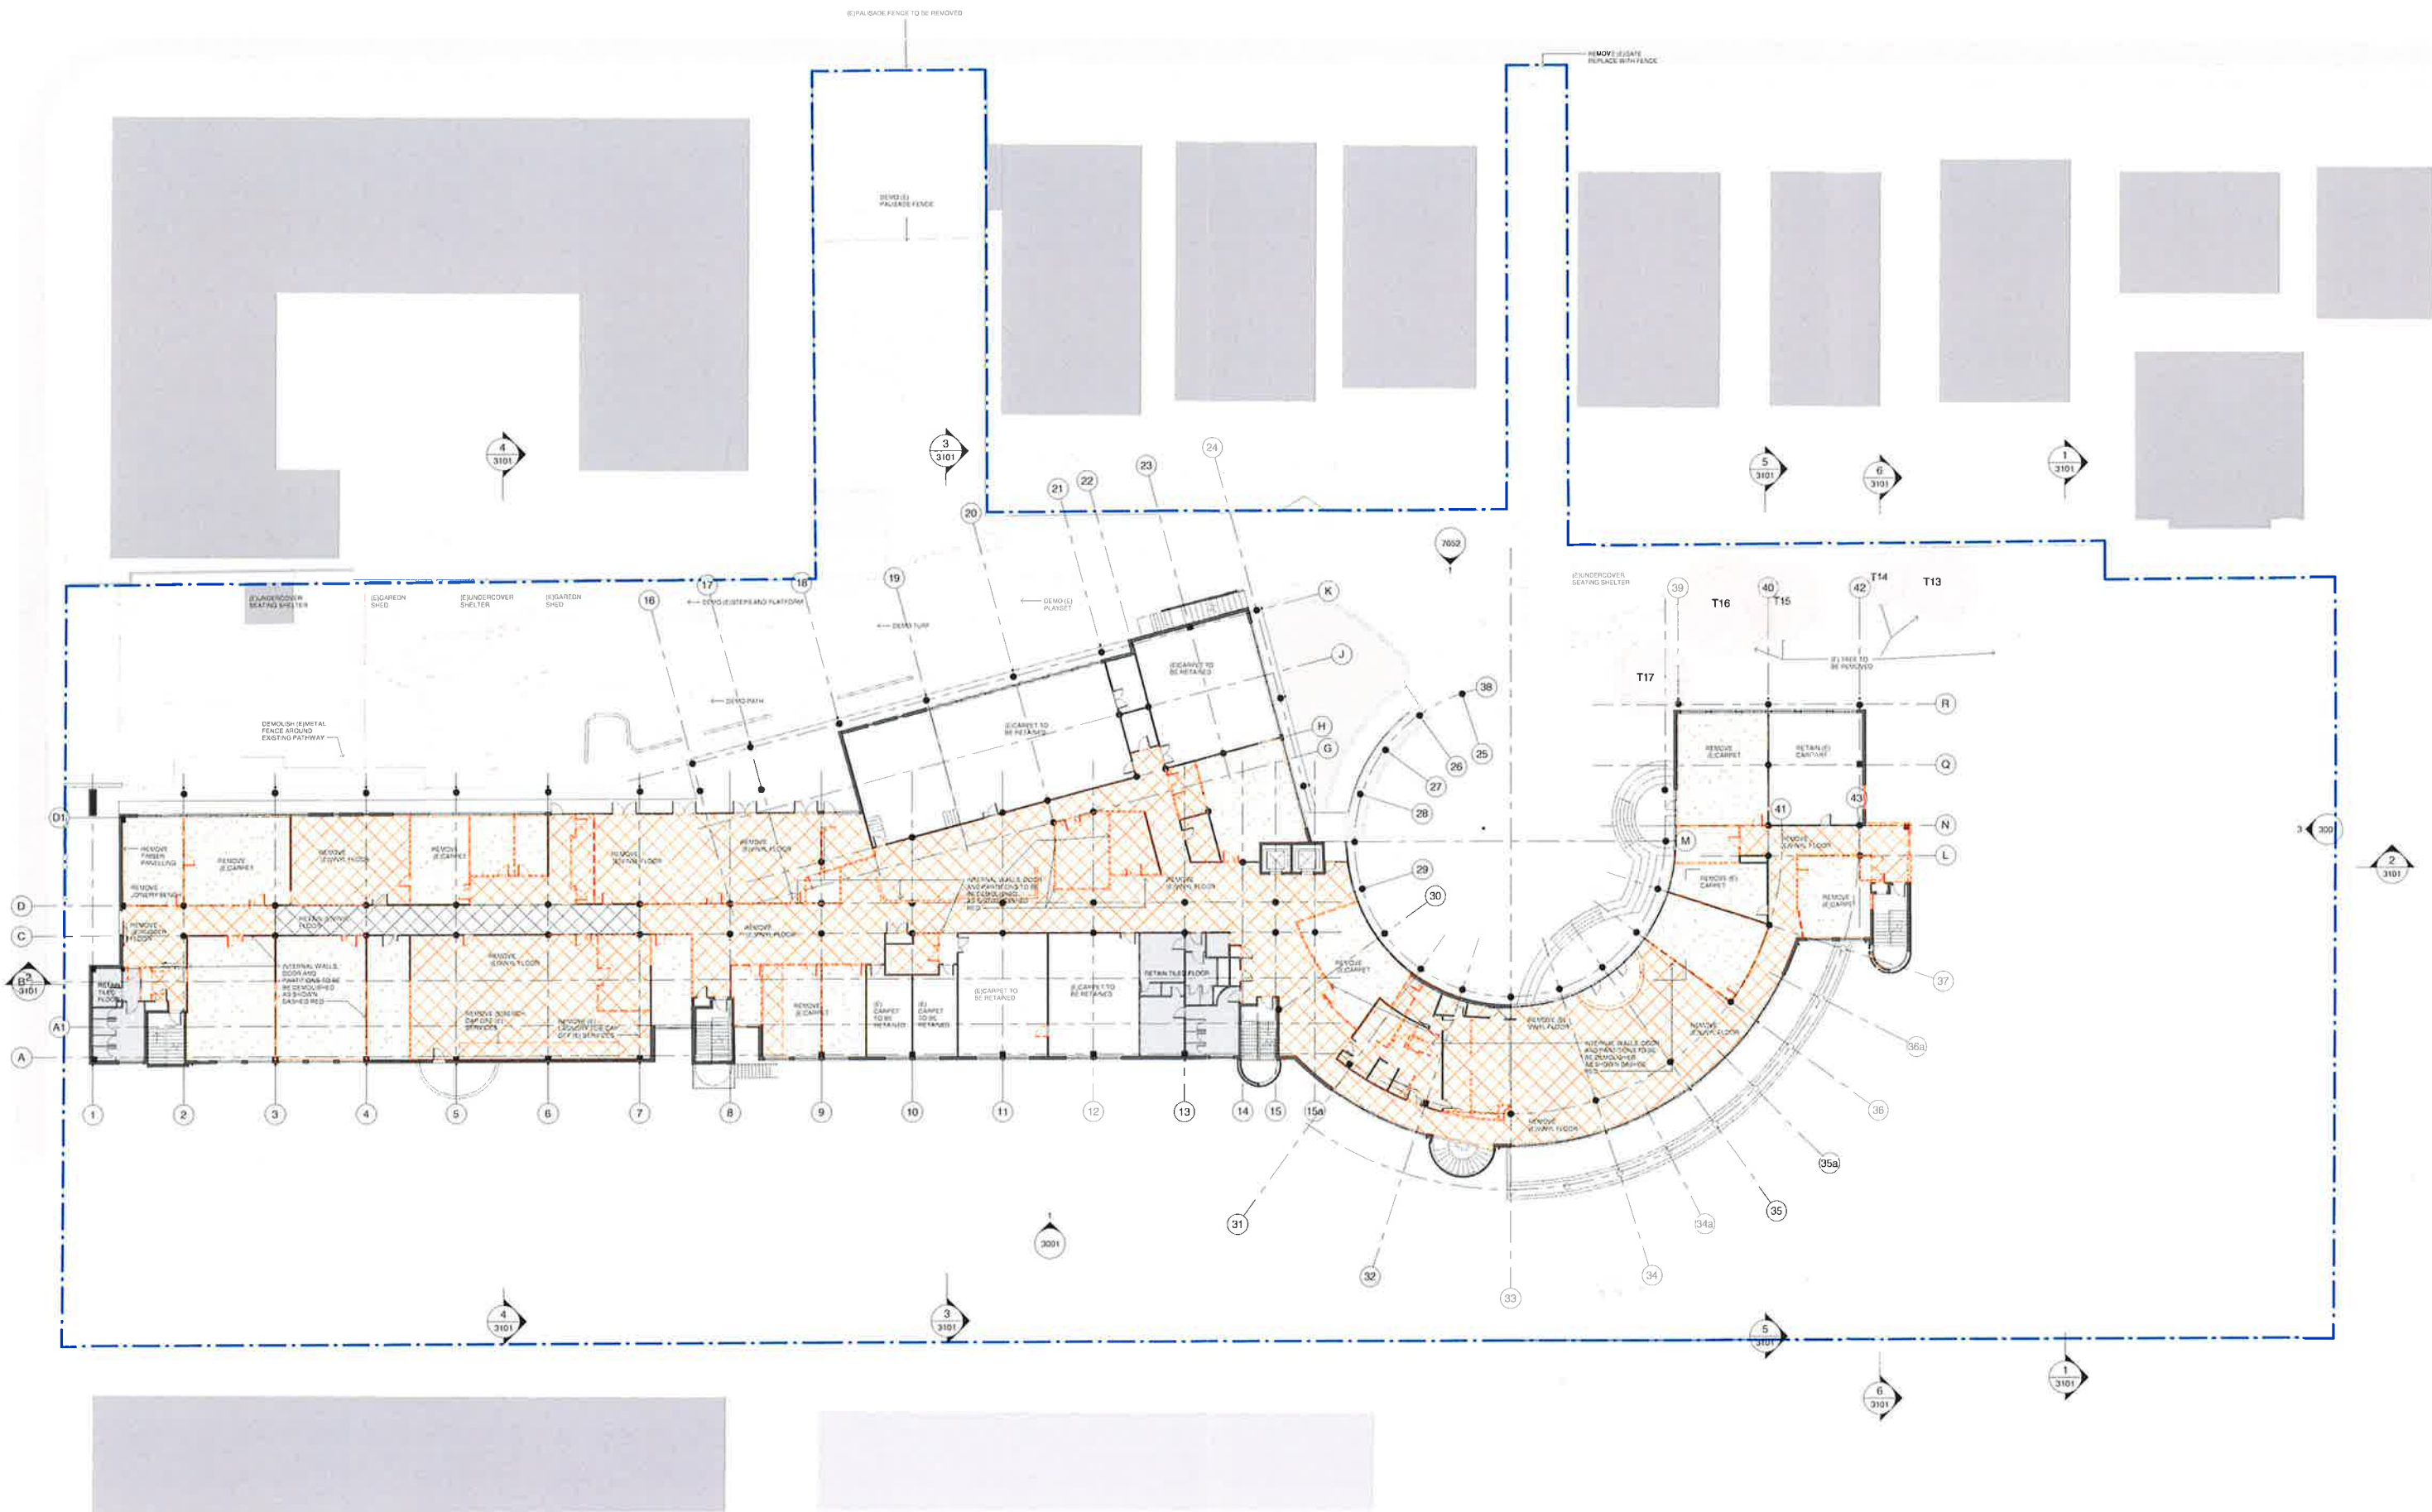

CLIENT

Department of Education
T + 61 2 9581 9977
F + 61 2 9581 9977



PROJECT MANAGER
Colley
T + 61 2 9406 1000

QUANTITY SURVEYOR
Slattery
T + 61 2 9423 8950

HYDRAULIC CONSULTANT
AJ Whipp Consulting Group
T + 61 2 9923 8444

LANDSCAPE CONSULTANT
Context
T + 61 2 8244 6900

STRUCTURAL & CIVIL CONSULTANT
Woodward
T + 61 2 9241 9900

ACOUSTIC CONSULTANT
Wilkinson Murray
T + 61 2 9437 6611

TOWN FACILITY PLANNER
Urban
T + 61 2 8233 9927

MECH/ELECT/TRANSPORT ENGINEER
Shelmerdine Consulting Engineers
T + 61 2 9406 3021

TRAFFIC CONSULTANT
Traffic
T + 61 2 8234 8100

LEGEND

- EXISTING WALL/COLUMN TO REMAIN
- DEMOLITION
- SITE BOUNDARY
- DEMOLITION FLOOR
- DEMOLITION FLOOR
- DEMOLITION FLOOR



Rev	Date	Description	Checked	Auth
A	07/04/17	ISSUE FOR DA	AC	AK
B	19/05/17	ISSUE FOR DA	AC	AK
C	09/06/17	ISSUE FOR DA	AC	AK

NOT FOR CONSTRUCTION

Rev	Date	Description	Checked	Auth
A	07/04/17	ISSUE FOR DA	AC	AK
B	19/05/17	ISSUE FOR DA	AC	AK
C	09/06/17	ISSUE FOR DA	AC	AK

Proj. Dir	Proj. Arch	Drawn
AK	AK	AK
Job No.	Date	Scale
161028	NOV 16	1 : 200 @ B1

NSW Registered Architects
Robert Denton Reg No. 5782
Alex Kocak Reg No. 6015

DO NOT scale drawings. Verify all dimensions on site. Notify architect of all discrepancies.
Drawing to be printed and read in colour.

Project
CAMMERAYGAL HIGH SCHOOL
SENIOR CAMPUS


Drawing Title
FIRST FLOOR DEMOLITION PLAN

Drawing No.
AR.DA.1102

Revision
C

Tanner Kibble Denton Architects Pty Ltd
PO Box 660 Darlinghurst NSW 1300 Australia
Level 1, 19 Foster Street, Surry Hills NSW 2010 Australia
T + 61 2 9281 4390
F + 61 2 9281 4337
www.tkda.com.au



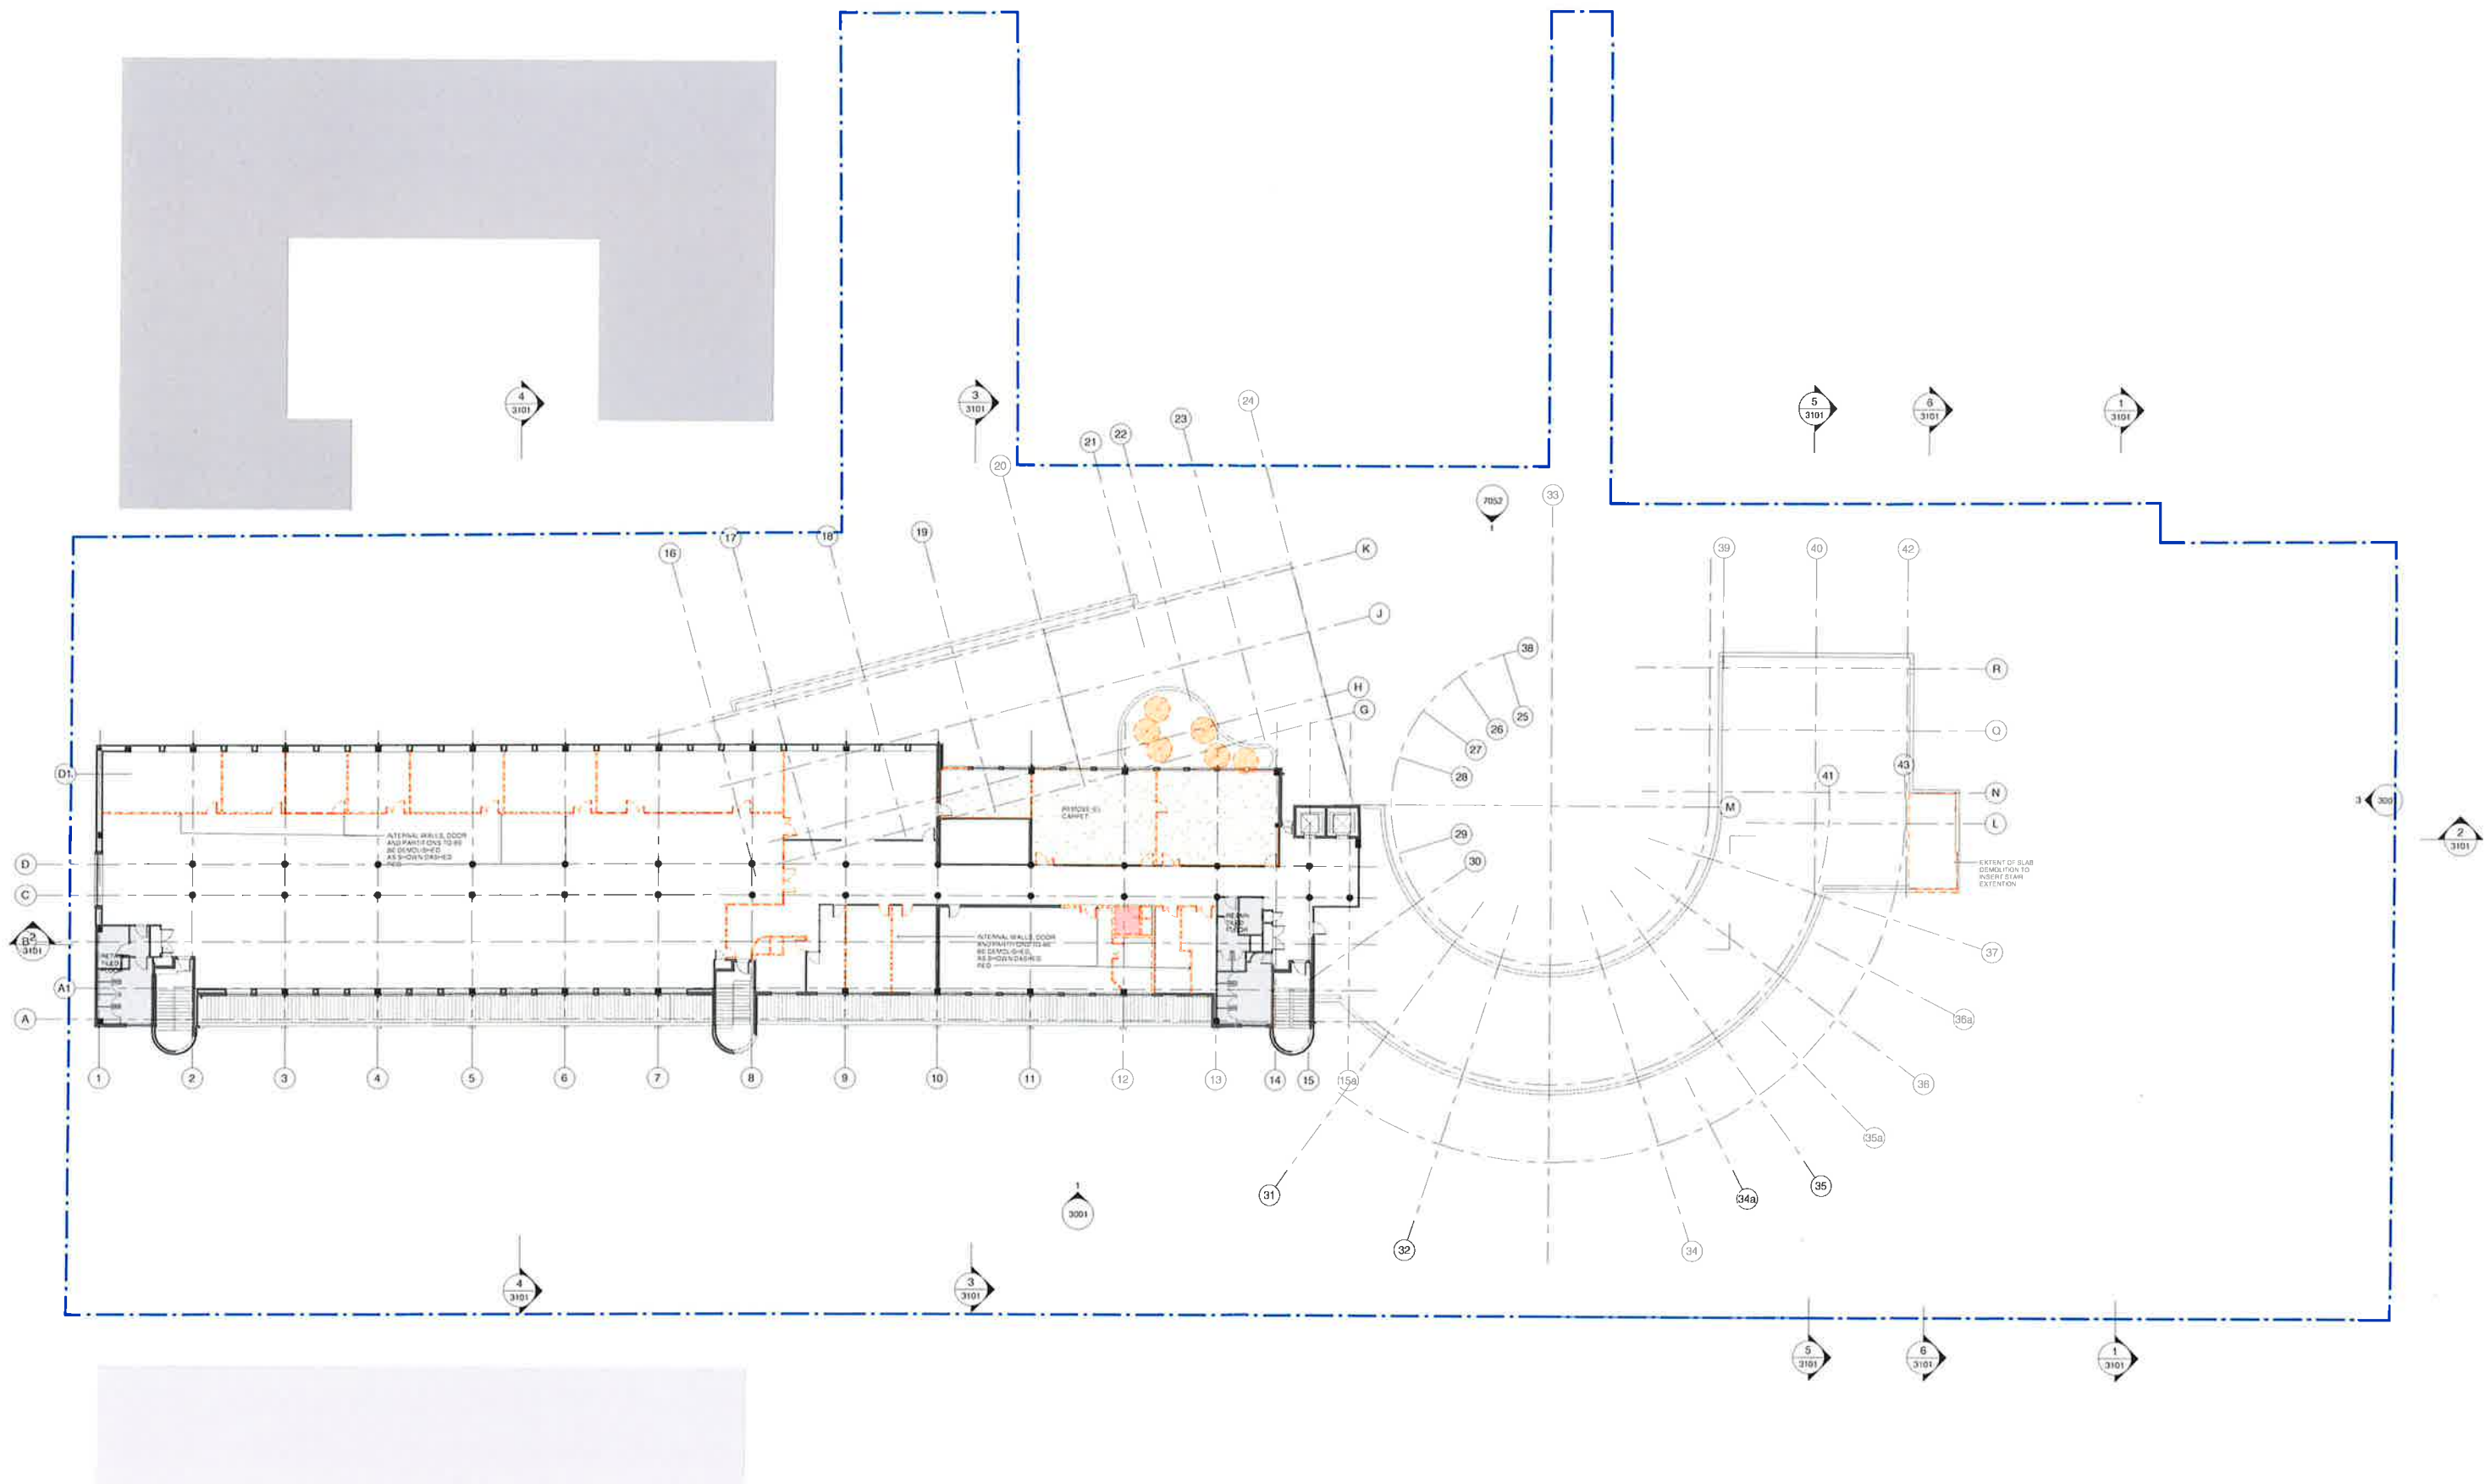

CLIENT
Department of Education

T + 61 2 9561 1927
F + 61 2 9561 8077



PROJECT MANAGER
Coffey
T + 61 2 9406 1000

QUANTITY SURVEYOR
Slattery
T + 61 2 9493 9650

HYDRAULIC CONSULTANT
AJ Whipples Consulting Group
T + 61 2 8923 8444

LANDSCAPE CONSULTANT
Conlax
T + 61 2 8244 8900

STRUCTURAL & CIVIL CONSULTANT
Woolscotts
T + 61 2 8241 9900

ACOUSTIC CONSULTANT
Wilkinson Murray
T + 61 2 9637 4611

TOWN FACILITY PLANNER
Urbis
T + 61 2 8233 8027

MICROELECT/TRANSPORT ENGINEER
Sheldermans Consulting Engineers
T + 61 2 9436 3021

TRAFFIC CONSULTANT
Trafic
T + 61 2 8294 8700

LEGEND

- EXISTING WALL / COLUMN TO REMAIN
- DEMOLITION
- WIFE EQUADANT
- DEMOLITION
- DEMOLITION FLOOR
- DEMOLITION FLOOR



Rev	Date	Description	Checked	Auth
A	07/04/17	ISSUE FOR DA	AC	AK
B	19/05/17	ISSUE FOR DA	AC	AK
C	09/06/17	ISSUE FOR DA	AC	AK

NOT FOR CONSTRUCTION

Rev	Date	Description	Checked	Auth
A	07/04/17	ISSUE FOR DA	AC	AK
B	19/05/17	ISSUE FOR DA	AC	AK
C	09/06/17	ISSUE FOR DA	AC	AK

Proj. No.	Proj. Arch	Drawn
AK	AH/AC	Author
Job No.	Date	Scale
161028	NOV 16	1 : 200 @ B1

NSW Registered Architects
Robert Design
Reg. No. 5782
Alex Goble
Reg. No. 6015

Do not scale drawings. Verify all dimensions on site. Fully architect of all discrepancies.
Drawing to be printed and read in color.

Project
CAMMERAYGAL HIGH SCHOOL
SENIOR CAMPUS

Drawing Title
THIRD FLOOR DEMOLITION PLAN

Drawing No.
AR.DA.1104


Revision
C

Tanner Kibble Denton Architects Pty Ltd
PO Box 660 Darlinghurst NSW 1300 Australia
Level 1, 19 Foster Street, Surry Hills NSW 2010 Australia
T + 61 2 9281 4389
F + 61 2 9281 4337
www.tkd.com.au



LEGEND

- LIBRARY
- CIRCULATION
- TEACHING SPACES
- ADMIN & STAFF
- MULTIPURPOSE HALL
- COVERED OUTDOOR AREA
- SERVICES
- STORAGE
- SHARED OPEN COLLABORATIVE SPACE

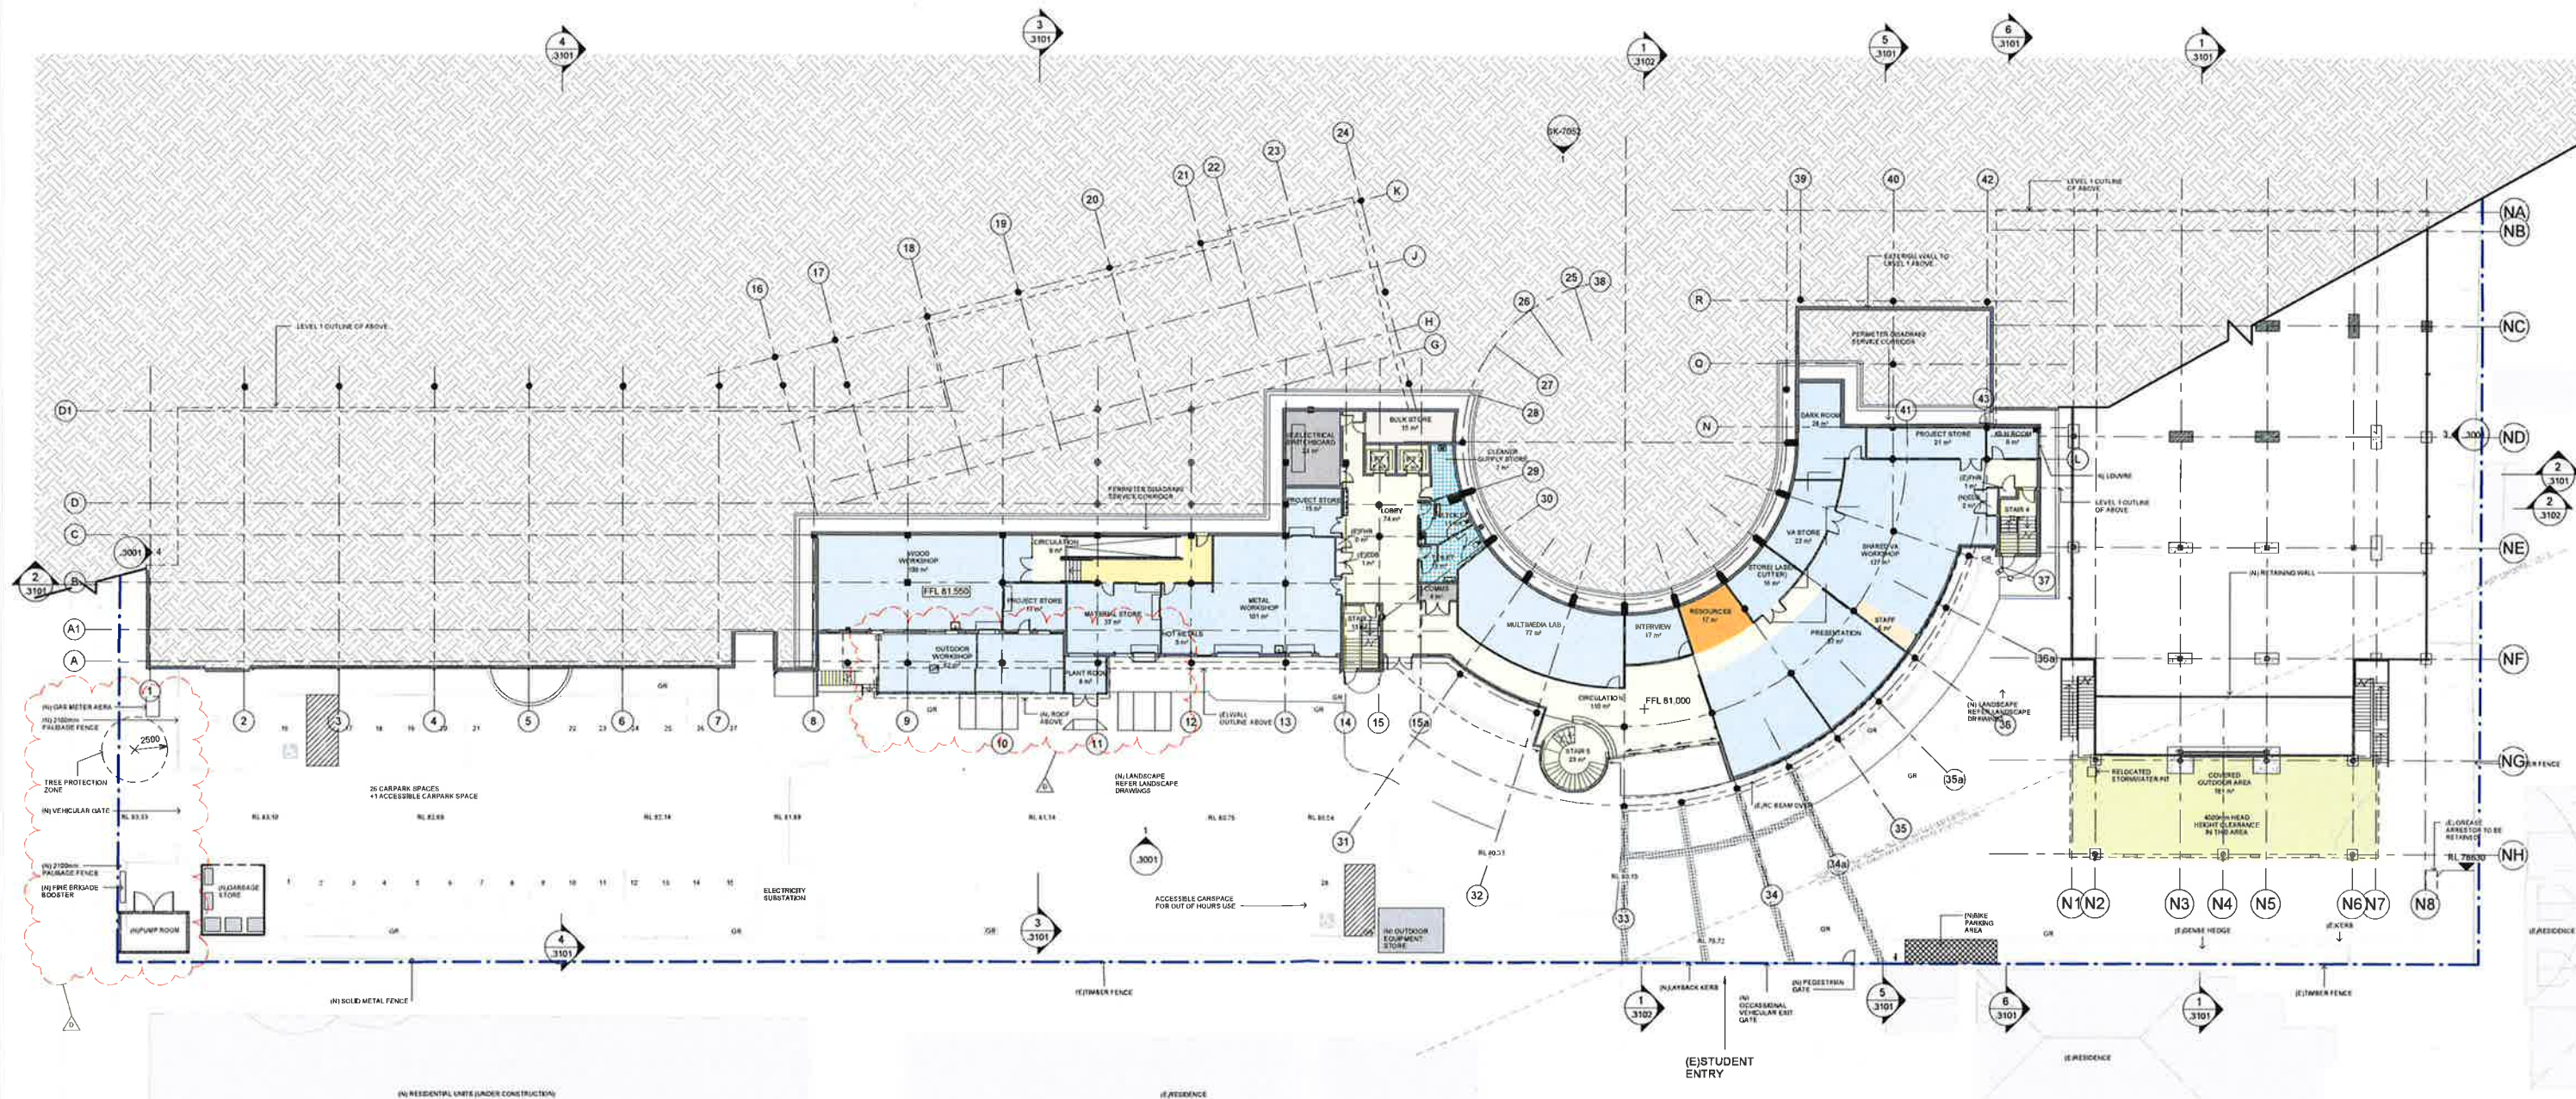

CLIENT
Department of Education
T + 61 2 9561 1027
F + 61 2 9561 1027



PROJECT MANAGER
Coffey
T + 61 2 9406 1000

QUANTITY SURVEYOR
Skellern
T + 61 2 9423 9850

HYDRAULIC CONSULTANT
AJ Whipple Consulting Group
T + 61 2 8923 8444

LANDSCAPE CONSULTANT
Conley
T + 61 2 8244 8900

STRUCTURAL & CIVIL CONSULTANT
Woolacotts
T + 61 2 4241 8900

ACOUSTIC CONSULTANT
Wilkinson Murray
T + 61 2 9427 4611

TOWN FACILITY PLANNER
Urish
T + 61 2 8233 8927

MECHANICAL/ELECTRICAL/TRANSPORT ENGINEER
Sheldermid Consulting Engineers
T + 61 2 9436 3021

TRAFFIC CONSULTANT
Trotter
T + 61 2 8324 6700

LEGEND

- EXISTING WALL / COLUMN TO REMAIN
- NEW
- SITE BOUNDARY
- GRADED DRAIN

LEGEND

- LIBRARY
- CIRCULATION
- TEACHING SPACES
- ADMIN & STAFF
- MULTIPURPOSE HALL
- COVERED OUTDOOR AREA
- SERVICES
- STORAGE
- SHARED OPEN COLLABORATIVE SPACE

Rev	Date	Description	Checked	Auth
A	07/04/17	ISSUE FOR DA	AC	AK
B	18/05/17	ISSUE FOR DA	AC	AK
C	08/06/17	ISSUE FOR DA	AC	AK
D	08/06/17	ISSUE FOR DA	AC	AK

NOT FOR CONSTRUCTION

Rev	Date	Description	Checked	Auth
A	07/04/17	ISSUE FOR DA	AC	AK
B	18/05/17	ISSUE FOR DA	AC	AK
C	08/06/17	ISSUE FOR DA	AC	AK
D	08/06/17	ISSUE FOR DA	AC	AK

Proj. Dir	Proj. Arch	Drawn	Author
AK	AH/AC	Author	
Job No.	Date	Scale	
181028	NOV 16	1:200 @ B1	

NSW Registered Architects
Rohini Denton
Alba Kilde
Reg. No. 5182
Reg. No. 6515

Do not scale drawings. Verify all dimensions on site. Notify architect of all discrepancies. Drawings to be printed and read in color.

Project
CAMMERAYGAL HIGH SCHOOL
SENIOR CAMPUS


Drawing Title
PROPOSED GROUND FLOOR
PLAN

Drawing No.
AR.DA.2001

Revision
D

Tanner Kibble Denton Architects Pty Ltd
PO Box 660 Darlinghurst NSW 1300 Australia
Level 1, 18 Fowler Street, Surry Hills NSW 2010 Australia
T + 61 2 9261 4330
F + 61 2 9261 4337
www.tkda.com.au



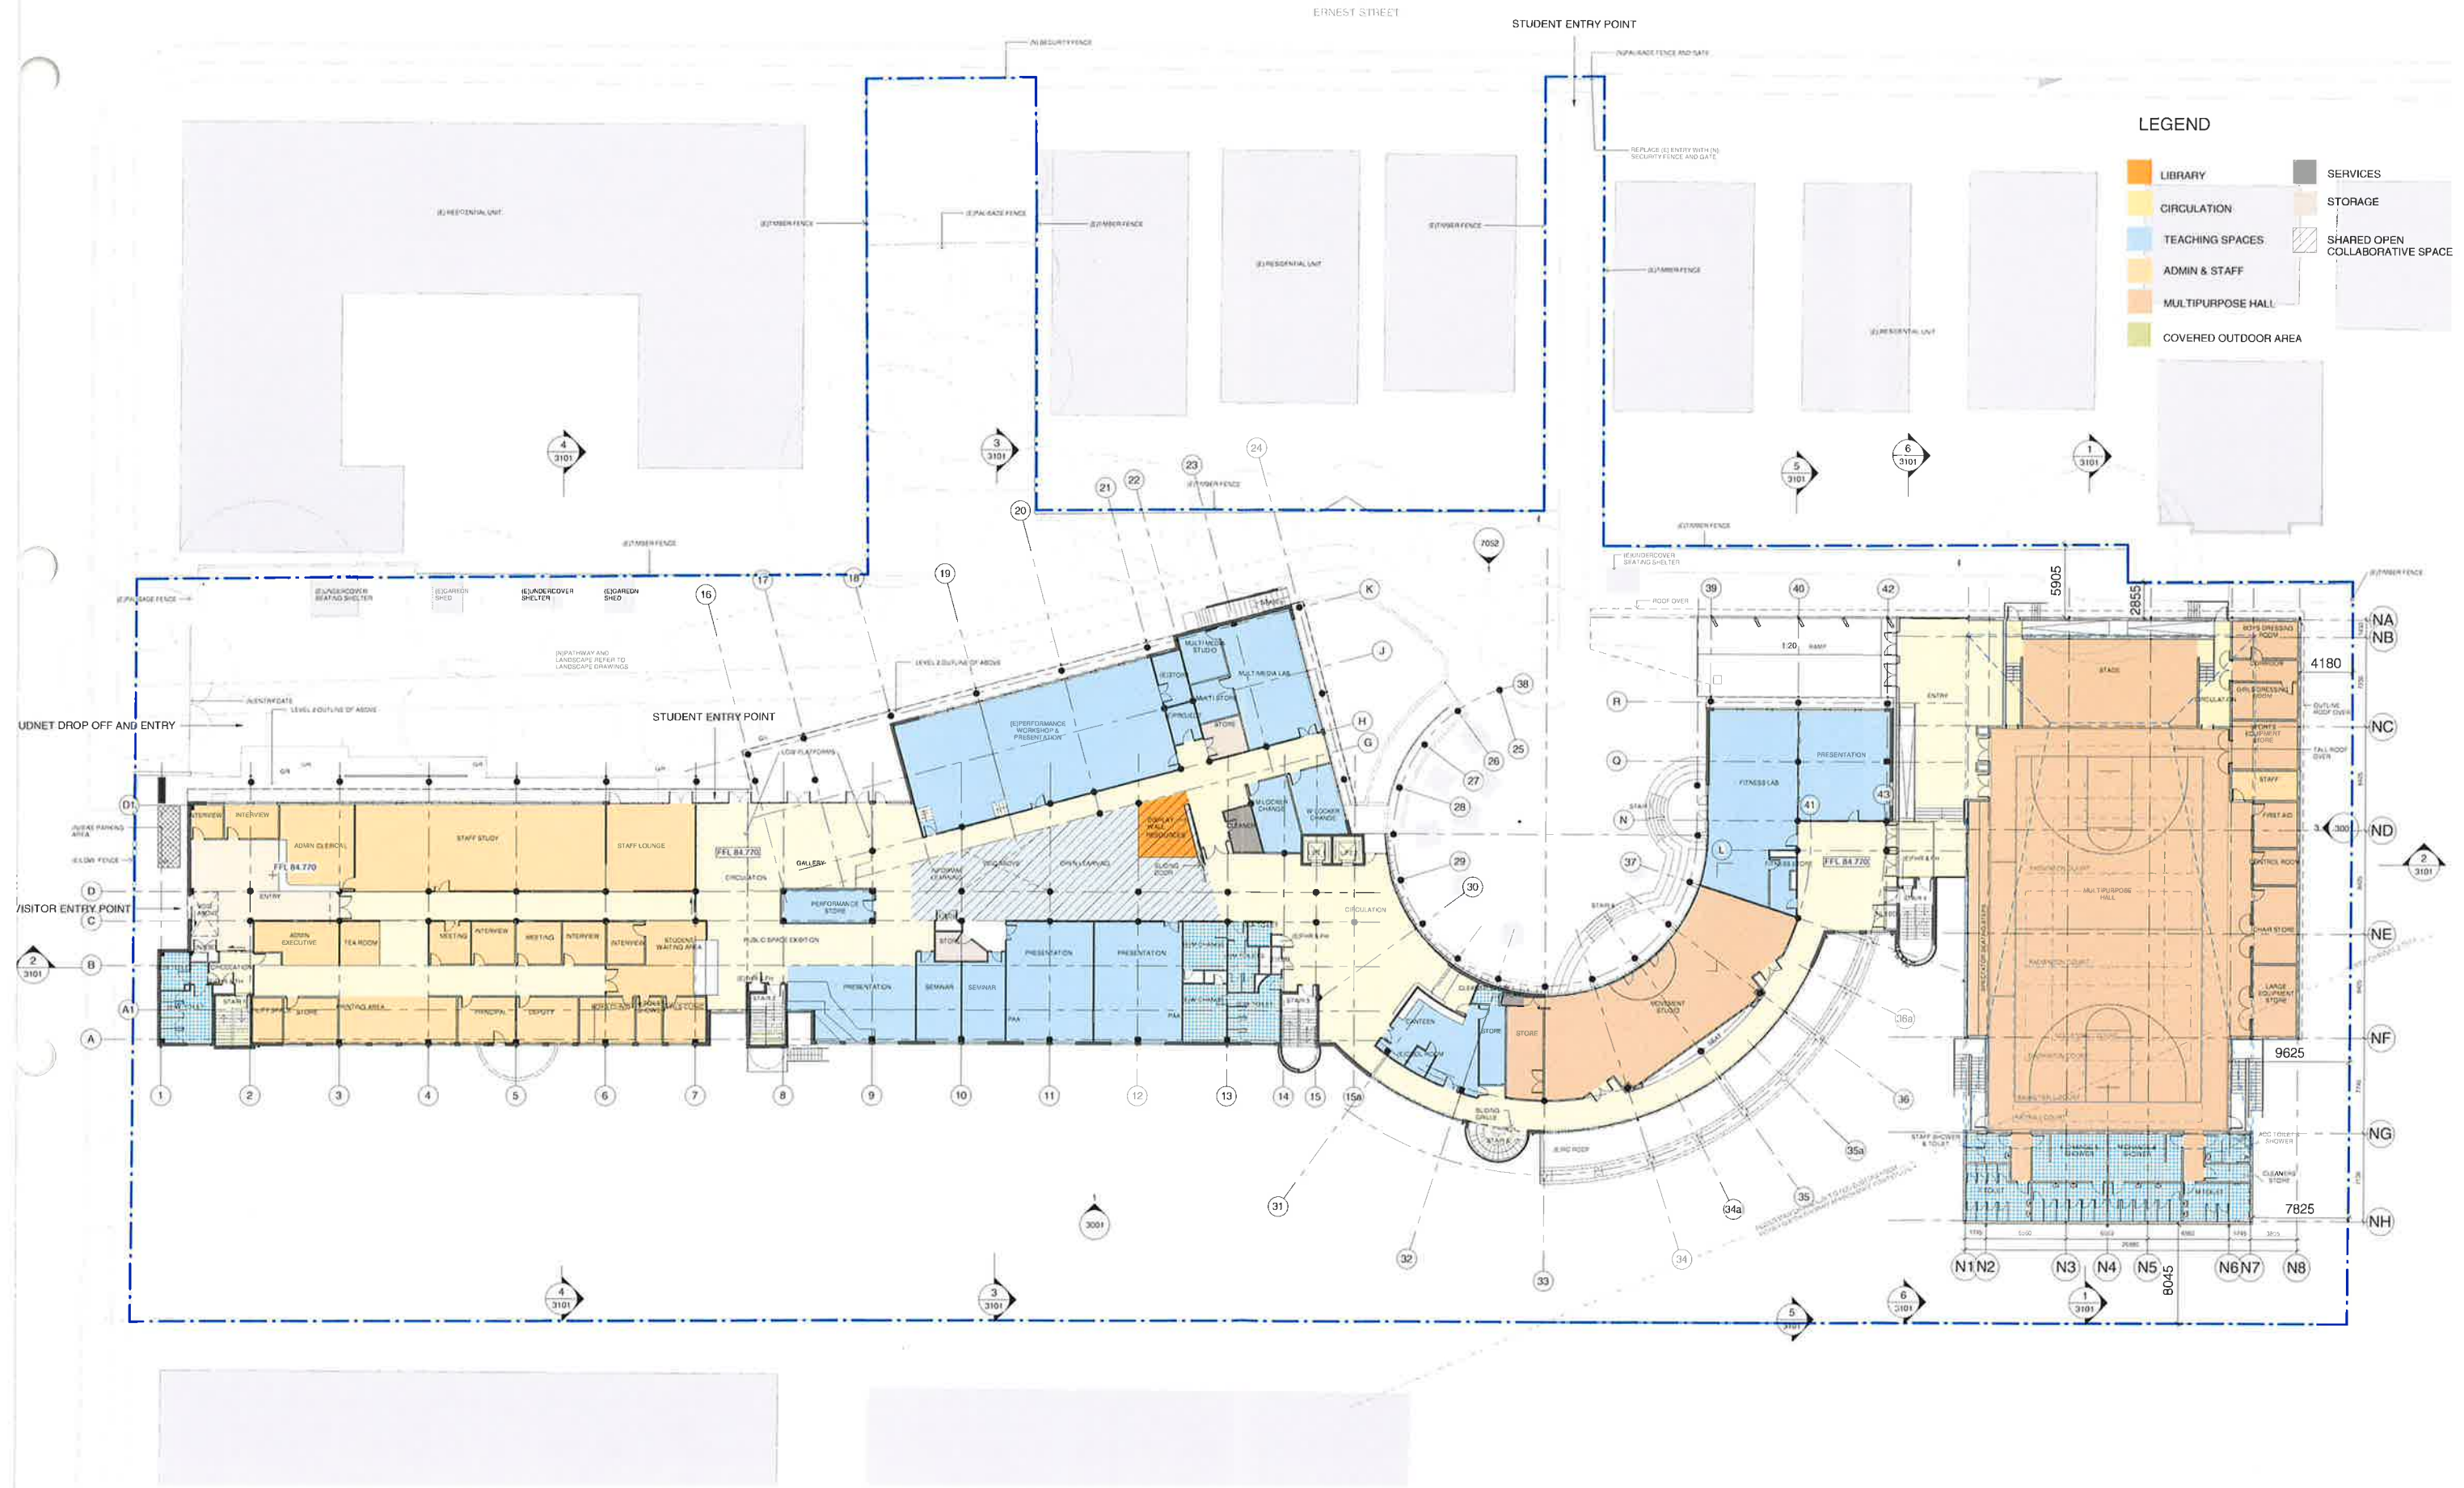

LEGEND

 LIBRARY	 SERVICES
 CIRCULATION	 STORAGE
 TEACHING SPACES	 SHARED OPEN COLLABORATIVE SPACE
 ADMIN & STAFF	
 MULTIPURPOSE HALL	
 COVERED OUTDOOR AREA	

CLIENT
Department of Education

PROJECT MANAGER
Colley
T + 61 2 9408 1000

QUANTITY SURVEYOR
Slattery
T + 61 2 9423 8850

HYDRAULIC CONSULTANT
AJ Wiggins Consulting Group
T + 61 2 8923 8444

LANDSCAPE CONSULTANT
Conkell
T + 61 2 8244 8900

STRUCTURAL & CIVIL CONSULTANT
Woolacott
T + 61 2 841 9000

ACOUSTIC CONSULTANT
Wilkinson Murray
T + 61 2 9537 4611

TOWN FACILITY PLANNER
Urbs
T + 61 2 8233 9927

MECH/ELECT/TRANSPORT ENGINEER
Sheldermid Consulting Engineers
T + 61 2 9436 3021

TRAFFIC CONSULTANT
Traflix
T + 61 2 8324 9700

LEGEND

 EXISTING WALL/COLUMN TO REMAIN	 LIBRARY	 SERVICES
 NEW	 CIRCULATION	 STORAGE
 SHARED OPEN COLLABORATIVE SPACE	 LEARNING SPACES	 SHARED OPEN COLLABORATIVE SPACE
 ADMIN & STAFF	 MULTIPURPOSE HALL	
 COVERED OUTDOOR AREA		

NOT FOR CONSTRUCTION

Rev	Date	Description	Checked	Auth
A	07/04/17	ISSUE FOR DA	AC	AK
B	19/05/17	ISSUE FOR DA	AC	AK
C	09/06/17	ISSUE FOR DA	AC	AK

Rev	Date	Description	Checked	Auth
A	07/04/17	ISSUE FOR DA	AC	AK
B	19/05/17	ISSUE FOR DA	AC	AK
C	09/06/17	ISSUE FOR DA	AC	AK

Proj. Dir. AK
Proj. Arch. AH/AC
Drawn. Author
Job No. 161028
Date NOV 16
Scale 1 : 200 @ B1

NSW Non-Permitting Architects
Robert Denton Reg. No. 5782
Alex Kibbe Reg. No. 6015

Do not scale drawings. Verify all dimensions on site. Notify architect of all discrepancies.
Drawing to be printed and read in colour.

Project
CAMMERAYGAL HIGH SCHOOL
SENIOR CAMPUS

Drawing Title
PROPOSED FIRST FLOOR PLAN


Drawing No.
AR.DA.2002

Revision
C

Tanner Kibble Denton Architects Pty Ltd
PO Box 680 Darlinghurst NSW 1300 Australia
Level 1, 19 Foster Street, Surry Hills NSW 2010 Australia
T + 61 2 9281 4389
F + 61 2 9281 4337
www.tkda.com.au

TKD Architects
Tanner Kibble Denton

ERNEST STREET

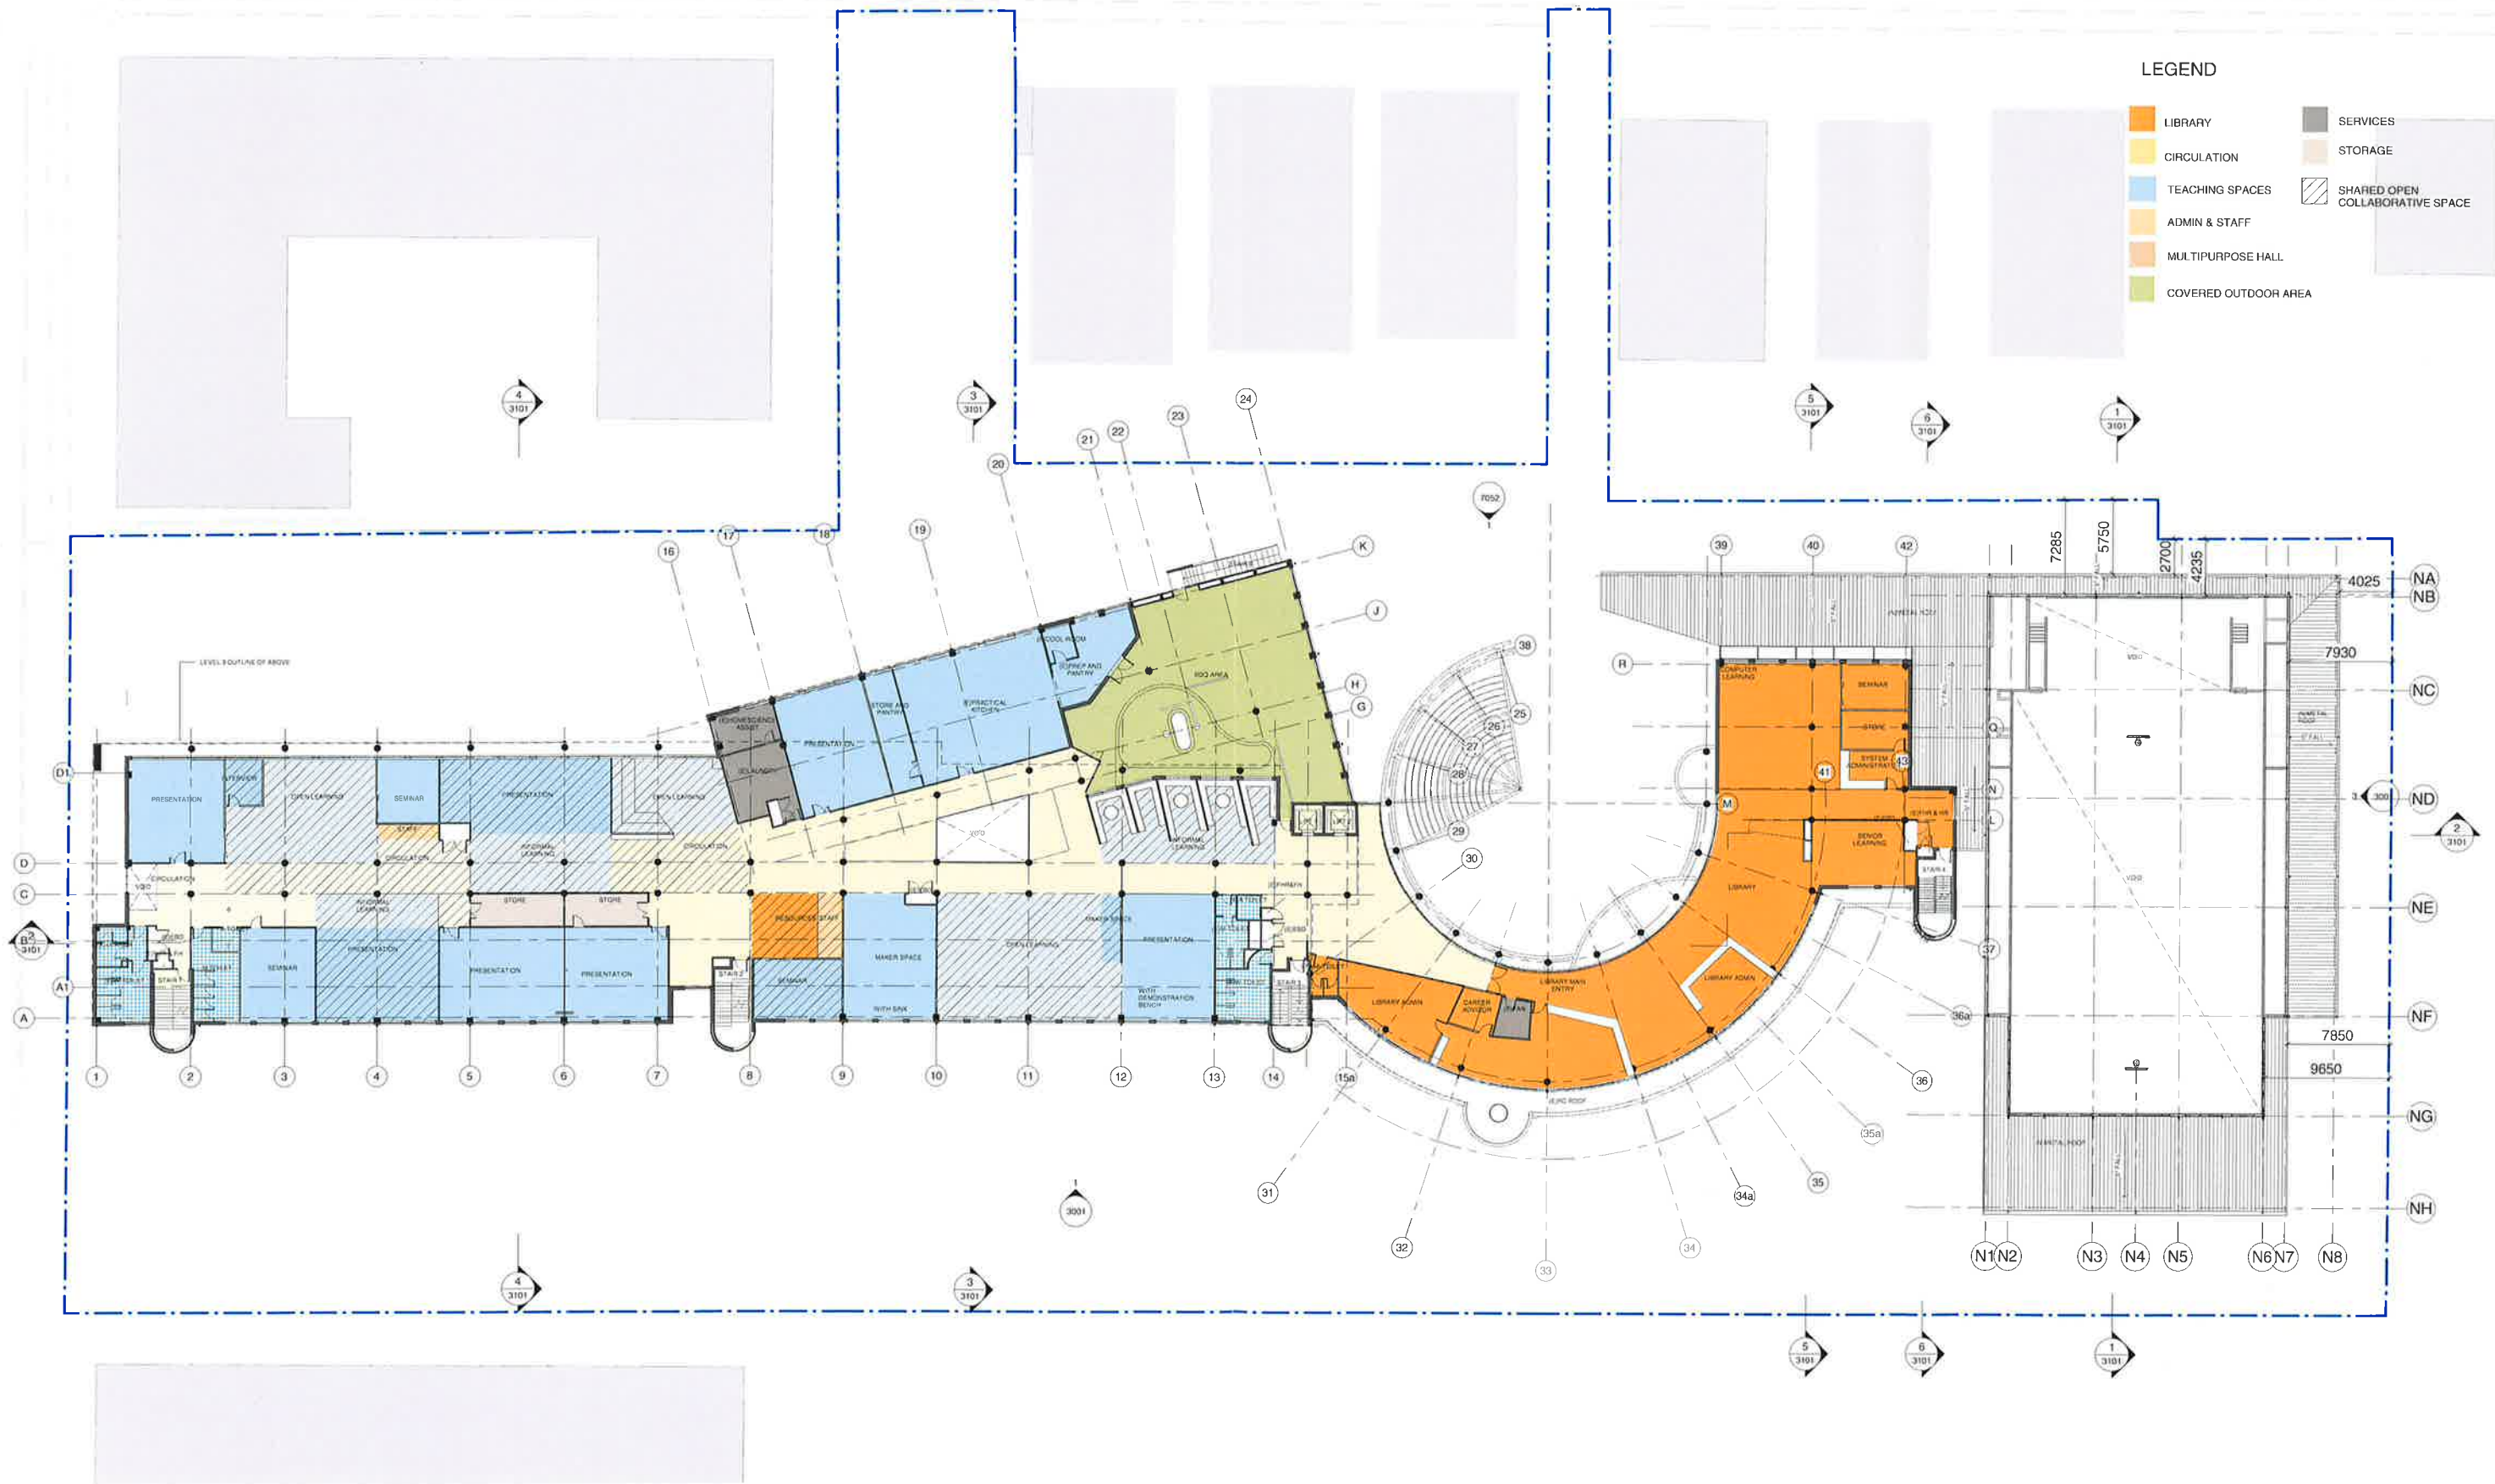

CLIENT

Department of Education
T + 61 2 9581 8877
F + 61 2 9581 8877



Education
Public Schools

PROJECT MANAGER

Colley

T + 61 2 9408 1000

QUANTITY SURVEYOR

Slattery

T + 61 2 9423 8850

HYDRAULIC CONSULTANT

AJ Whipp Consulting Group

T + 61 2 9323 8444

LANDSCAPE CONSULTANT

Contant

T + 61 2 8044 8800

STRUCTURAL & CIVIL CONSULTANT

Woodcote

T + 61 2 8041 9900

ACOUSTIC CONSULTANT

Wilkinson Murray

T + 61 2 9437 4611

TOWN FACILITY PLANNER

Urbis

T + 61 2 8233 9927

MICHAEL/TRANSPORT ENGINEER

Sheldrake Consulting Engineers

T + 61 2 9435 3021

TRAFFIC CONSULTANT

Traffic

T + 61 2 8324 8700

LEGEND

EXISTING WALL / COLUMN TO REMAIN
NEW
SITE BOUNDARY
GRAVEL DRIVE

LEGEND

LIBRARY
CIRCULATION
LEARNING SPACES
ADMIN & STAFF
MULTIPURPOSE HALL
COVERED OUTDOOR AREA
SERVICES
STORAGE
SHARED OPEN COLLABORATIVE SPACE


Rev	Date	Description	Checked	Auth
A	07/04/17	ISSUE FOR DA	AC	AK
B	19/05/17	ISSUE FOR DA	AC	AK
C	08/06/17	ISSUE FOR DA	AC	AK

Rev	Date	Description	Checked	Auth
A	07/04/17	ISSUE FOR DA	AC	AK
B	19/05/17	ISSUE FOR DA	AC	AK
C	08/06/17	ISSUE FOR DA	AC	AK

Proj. Dir	Proj. Arch	Drawn
AK	AH/AC	Author
Job No	Date	Scale
161028	NOV 16	1 : 200 @ B1
NSW Notified Architects Robert Dymally A444624		
Reg No 5763 Reg No 5015		

Project CAMMERAYGAL HIGH SCHOOL SENIOR CAMPUS
Drawing Title PROPOSED SECOND FLOOR PLAN
Drawing No AR.DA.2003
Revision C

Tanner Kibble Denton Architects Pty Ltd PO Box 660 Darlinghurst NSW 1360 Australia Level 1, 19 Foster Street, Surry Hills NSW 2010 Australia T + 61 2 9281 4399 F + 61 2 9281 4337 www.tkd.com.au
TKD Architects Tanner Kibble Denton

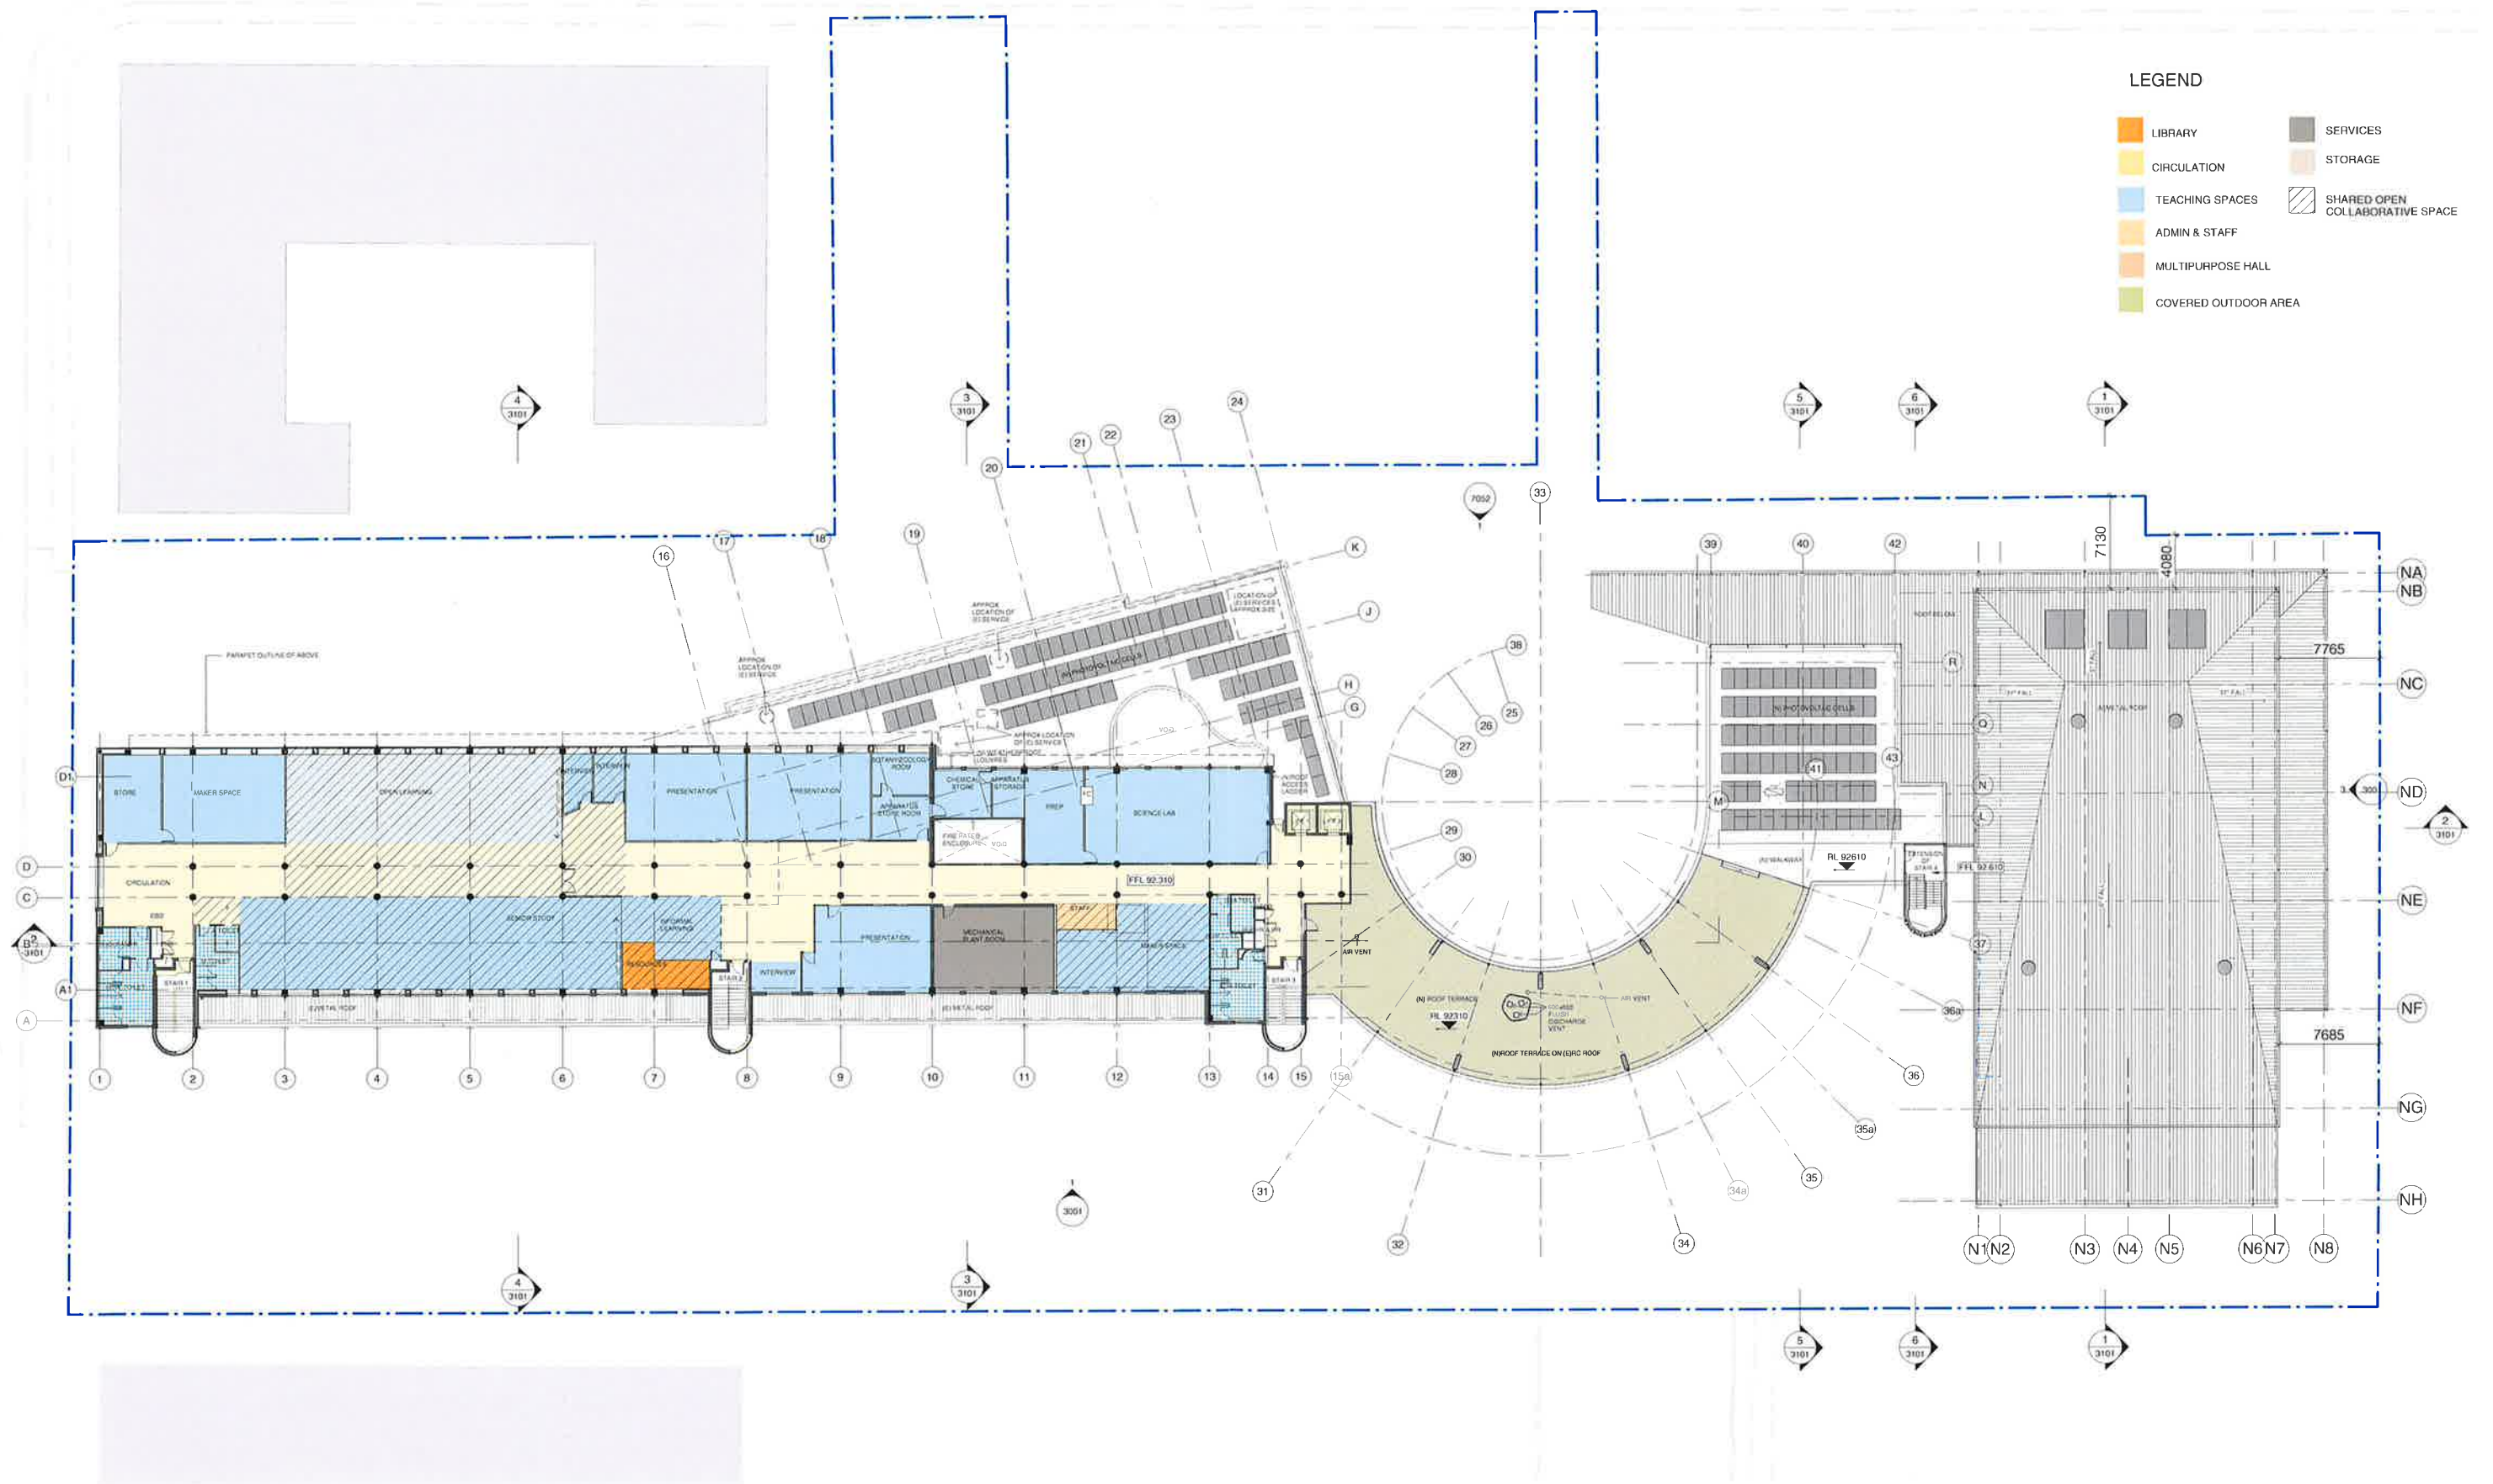

CLIENT
Department of Education
T + 61 2 9561 1977
F + 61 2 9561 5077

NSW Education Public Schools

PROJECT MANAGER
Colley
T + 61 2 9465 1000

QUANTITY SURVEYOR
Slattery
T + 61 2 9423 8850

HYDRAULIC CONSULTANT
AJ Whipp Consulting Group
T + 61 2 8923 8444

LANDSCAPE CONSULTANT
Context
T + 61 2 8244 8900

STRUCTURAL & CIVIL CONSULTANT
Woodcotis
T + 61 2 8881 9900

ACOUSTIC CONSULTANT
Wilkinson Murray
T + 61 2 9437 4611

TOWN FACILITY PLANNER
Units
T + 61 2 8233 5927

MECH/ELECT/TRANSPORT ENGINEER
Shelmerdine Consulting Engineers
T + 61 2 9636 3021

TRAFFIC CONSULTANT
Traffix
T + 61 2 9324 8702

LEGEND

- EXISTING WALL / COLUMN TO REMAIN
- NEW
- SITE BOUNDARY
- GO
- GRAVED DRAIN

LEGEND

- LIBRARY
- CIRCULATION
- TEACHING SPACES
- ADMIN & STAFF
- MULTIPURPOSE HALL
- COVERED OUTDOOR AREA

LEGEND

- SERVICES
- STORAGE
- SHARED OPEN COLLABORATIVE SPACE

Rev.	Date	Description	Checked	Auth.
A	07/04/17	ISSUE FOR DA	AC	AK
B	19/05/17	ISSUE FOR DA	AC	AK
C	09/06/17	ISSUE FOR DA	AC	AK

NOT FOR CONSTRUCTION

Rev.	Date	Description	Checked	Auth.
A	07/04/17	ISSUE FOR DA	AC	AK
B	19/05/17	ISSUE FOR DA	AC	AK
C	09/06/17	ISSUE FOR DA	AC	AK

Proj. Dir.	Proj. Arch.	Drawn
AK	AH/AC	Author
Job No.	Date	Scale
161028	NOV 16	1 : 200 @ B1

NSW Registered Architects
Robert Denton Reg No 5762
Alex Kite Reg No 6015

DO NOT SCALE DRAWINGS. VERIFY ALL DIMENSIONS FROM THE TOTAL PROJECT OF ALL DISCREPANCIES DRAWING TO BE PRINTED AND AS SHOWN.

10 20 30 40 50

Project
CAMMERAYGAL HIGH SCHOOL
SENIOR CAMPUS


Drawing Title
PROPOSED THIRD FLOOR PLAN

Drawing No.
AR.DA.2004


Revision
C

Tanner Kibble Denton Architects Pty Ltd
PO Box 660 Darlinghurst NSW 1300 Australia
Level 1, 19 Foster Street, Surry Hills NSW 2010 Australia
T + 61 2 9281 4369
F + 61 2 9281 4337
www.tkda.com.au


TKD Architects
Tanner Kibble Denton

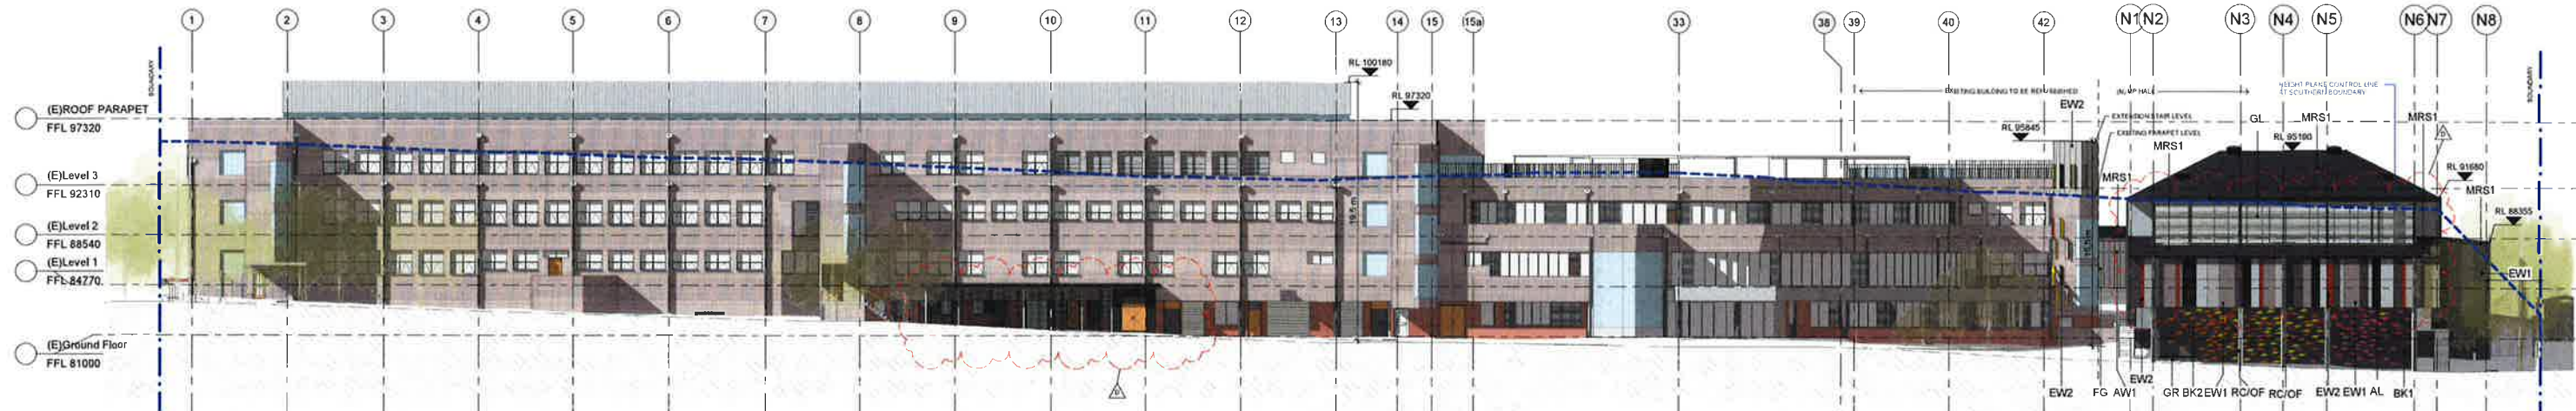

1 SOUTH ELEVATION

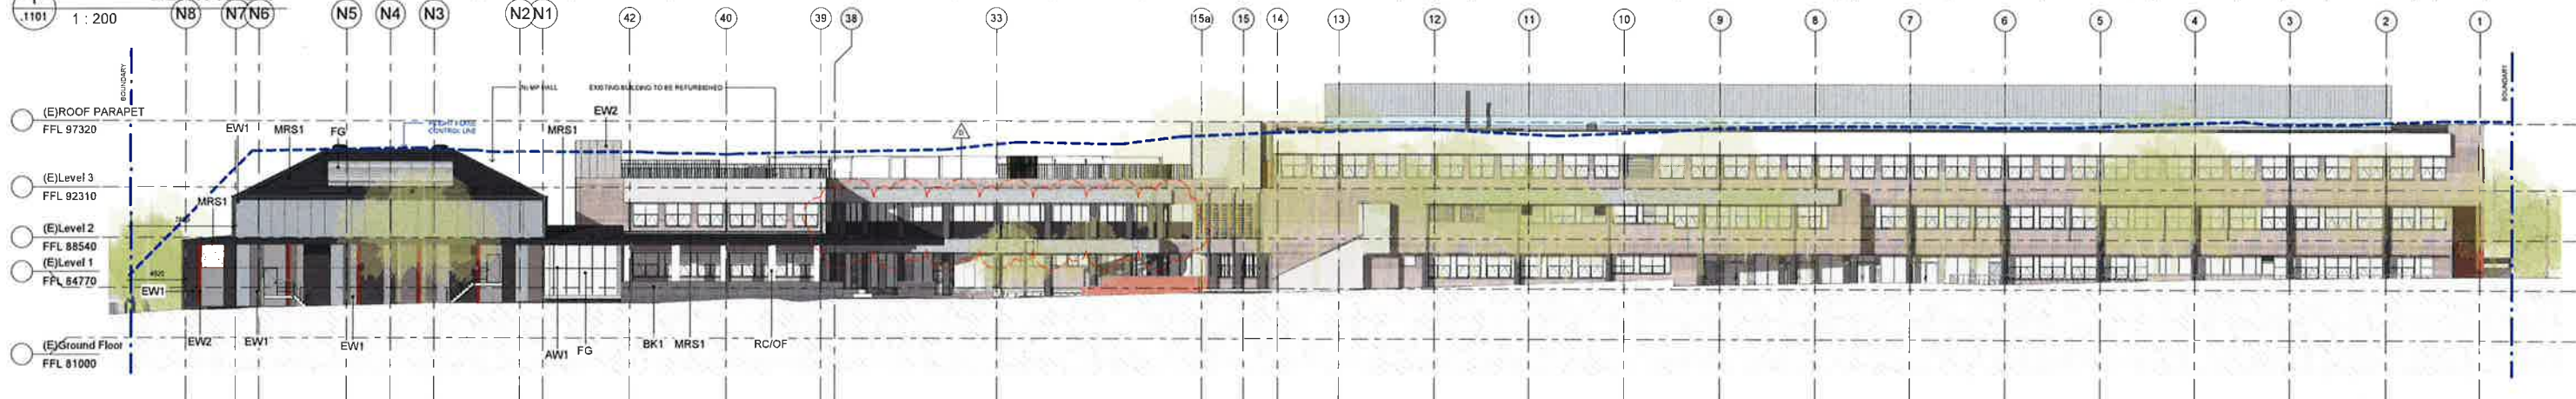

2 NORTH ELEVATION

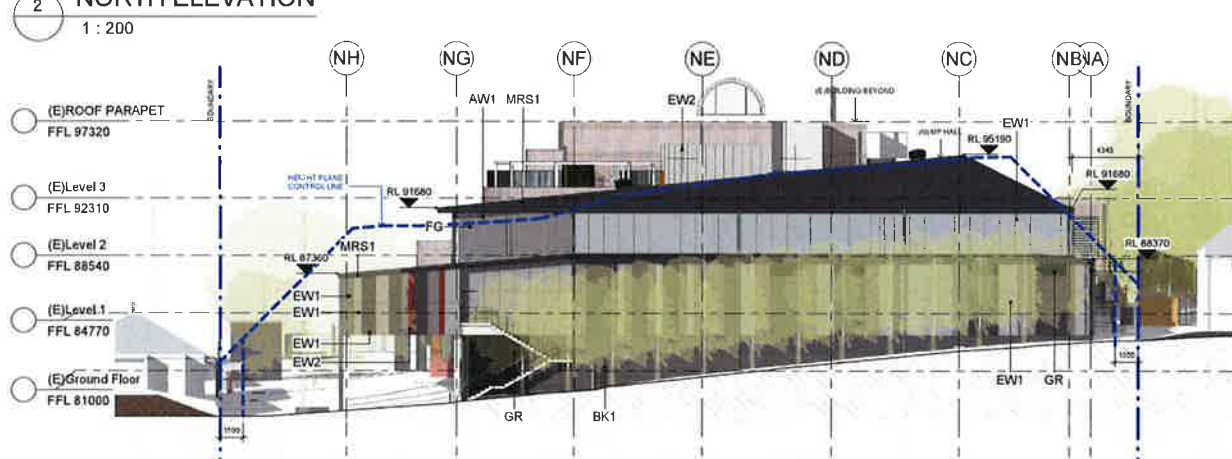


3 EAST ELEVATION



4 WEST ELEVATION

PROPOSED MATERIALS AND COLURS

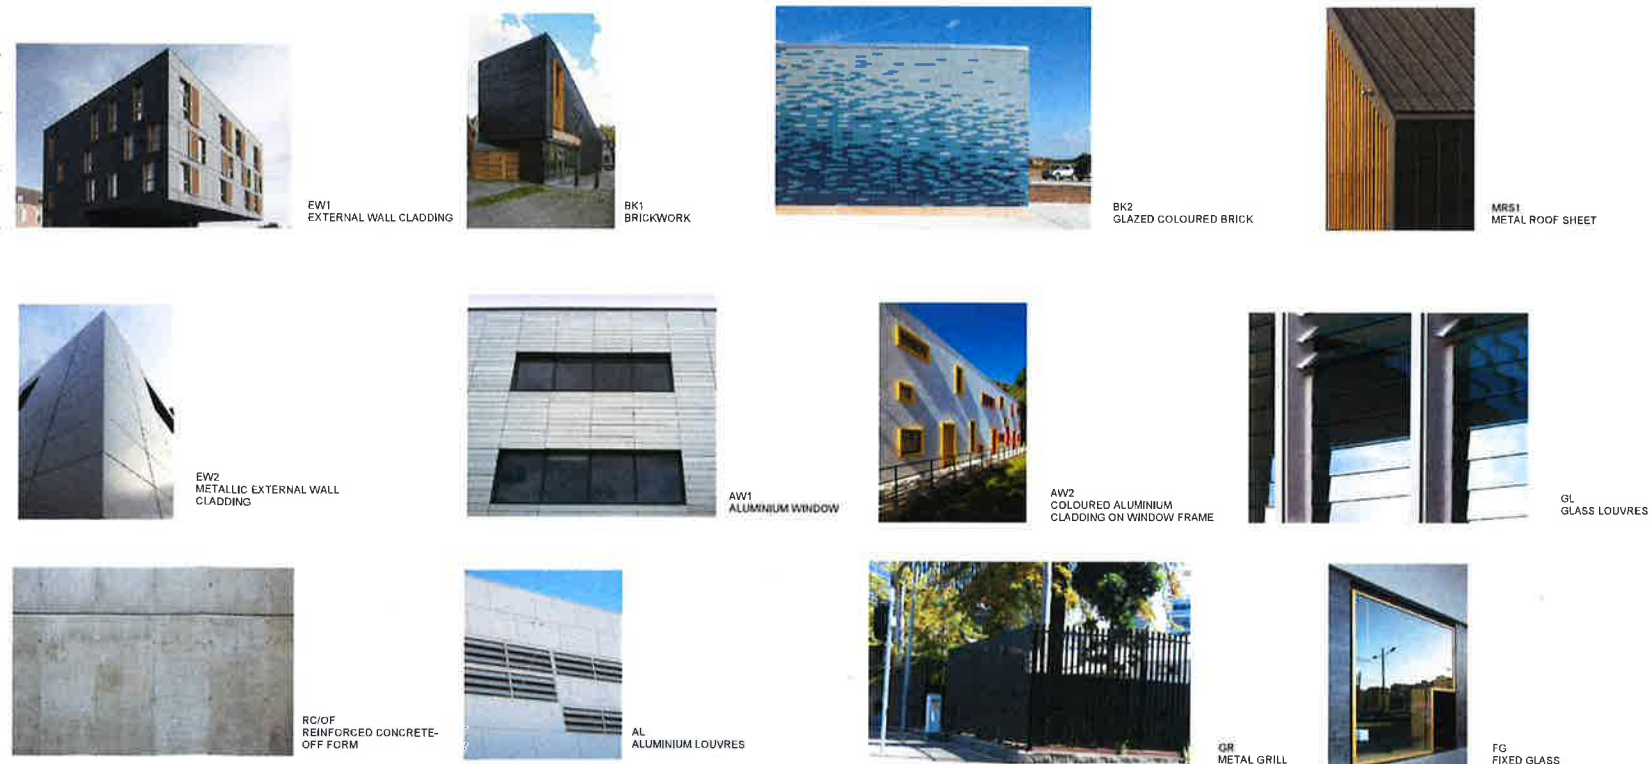

Rev	Date	Description	Checked	Auth	Rev	Date	Description	Checked	Auth	Proj. Dir	Proj. Arch	Drawn	Author	Project	Tanner Kibble Denton Architects Pty Ltd
A	07/04/17	ISSUE FOR DA	AC	AK						AK	AH/AC			CAMMERAYGAL HIGH SCHOOL SENIOR CAMPUS	PO Box 660 Darlinghurst NSW 1200 Australia
B	19/05/17	ISSUE FOR DA	AC	AK										Level 1, 19 Foster Street, Surry Hills NSW 2010 Australia	
C	09/06/17	ISSUE FOR DA	AC	AK						Job No.	Date	Scale		Drawing Title	T + 61 2 9261 4399
D	08/06/17	ISSUE FOR DA	AC	AK						161028	NOV 16	1 : 200 @ B1		ELEVATIONS SHEET 01	F + 61 2 9261 4337
										NSW Notified Architects		Reg No. 5782		Drawing No.	
										Robert Denton		Reg No. 5782		AR.DA .3001	
										Alex Kibbler		Reg No. 9275		Revision	
										Do not scale drawings. Verify all dimensions on site. Notify architect of all discrepancies.		Drawing No.		D	
										Drawing to be printed and read in color.		AR.DA .3001		TKDArchitects	
										30 20 10 0 10 20				Tanner Kibble Denton	

NOT FOR CONSTRUCTION

CLIENT Department of Education T + 61 2 9561 1027 F + 61 2 9561 1027	PROJECT MANAGER Colley T + 61 2 9406 1000	LANDSCAPE CONSULTANT Conley T + 61 2 8244 8200	TOWN FACILITY PLANNER Urbis T + 61 2 8333 6927
QUANTITY SURVEYOR Slattery T + 61 2 9423 8830	STRUCTURAL & CIVIL CONSULTANT Woolacotts T + 61 2 8241 9103	MECH/ELECT/TRANSPORT ENGINEER Sheimerdies Consulting Engineers T + 61 2 9436 3021	TRAFFIC CONSULTANT Traffic T + 61 2 8324 8700
HYDRAULIC CONSULTANT AJ Whippo Consulting Group T + 61 2 9323 8468	ACOUSTIC CONSULTANT Wilkinson Murray T + 61 2 9327 8511		





Rev	Date	Description	Checked	By
A	08/08/17	ISSUE FOR DA	AC	AK

NOT FOR CONSTRUCTION

Rev	Date	Description	Checked	Auth

Proj. Dir AK	Proj. Arch AH/AC	Drawn Author
Job No. 161028	Date NOV 16	Scale 1 : 20 @ B1

NSW Mammals Architects
Robert Dawkins Reg No. 5782
Alex Kibbe NS No. 6015


*The red scale drawings show all documents on site. Notify architect of all discrepancies.
Drawings to be printed and read in colour.*

Project CAMMERAYGAL HIGH SCHOOL SENIOR CAMPUS	
Drawing Title EXTERNAL SIGNAGE DETAILS	
Drawing No. AR DA 3002	Revision A


Tanner Kibble Denton Architects Pty Ltd
PO Box 660 Darlinghurst NSW 1300 Australia
Level 1, 19 Foster Street, Surry Hills NSW 2010 Australia
T +61 2 9261 4399
F +61 2 9261 4337
www.tkda.com.au



2 SECTION A
1 : 200

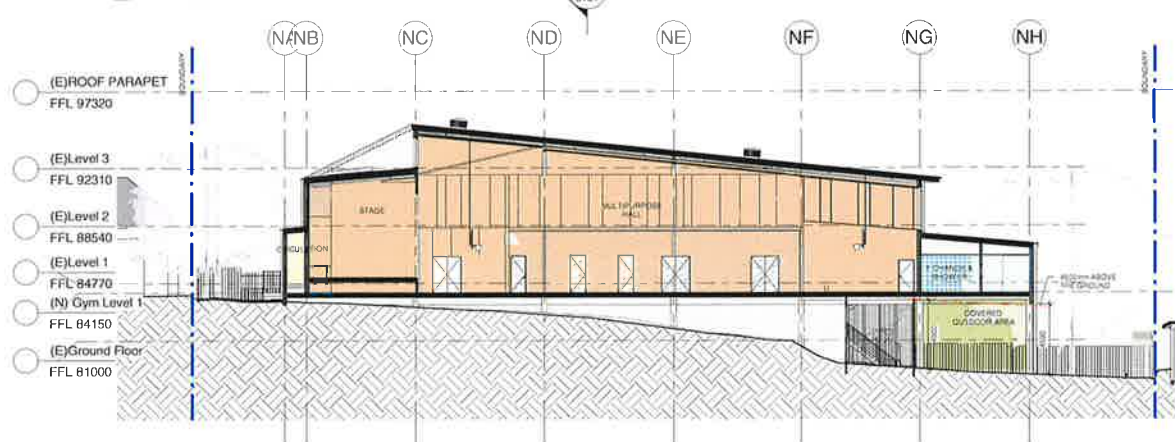


1 SECTION B
1 : 200

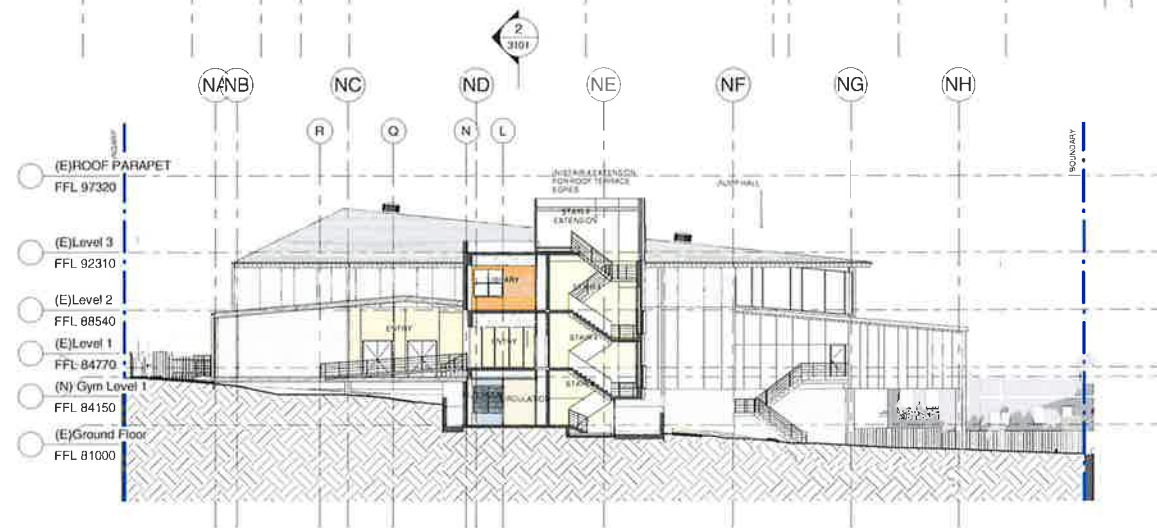


6 SECTION F
1 : 200

LEGEND


- LIBRARY
- CIRCULATION
- TEACHING SPACES
- ADMIN & STAFF
- MULTIPURPOSE HALL
- COVERED OUTDOOR AREA
- SERVICES
- STORAGE
- SHARED OPEN COLLABORATIVE SPACE

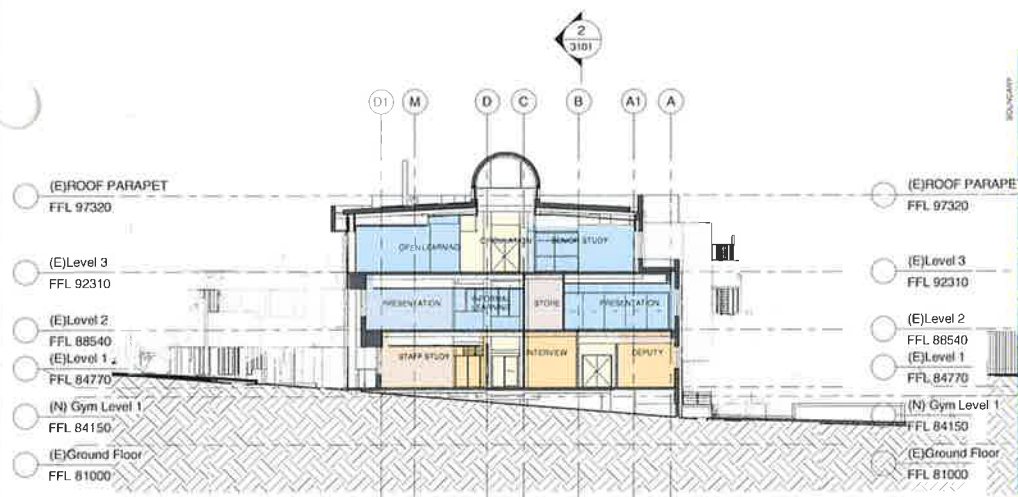

4 SECTION C
1 : 200

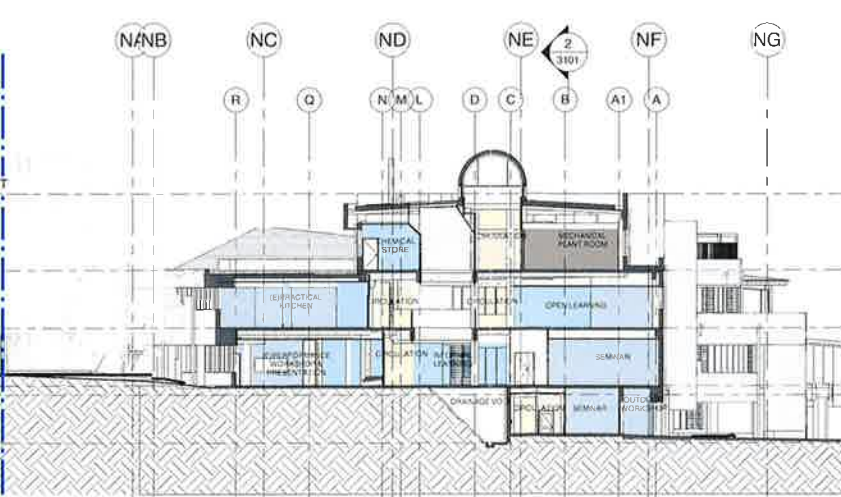

3 SECTION D
1 : 200

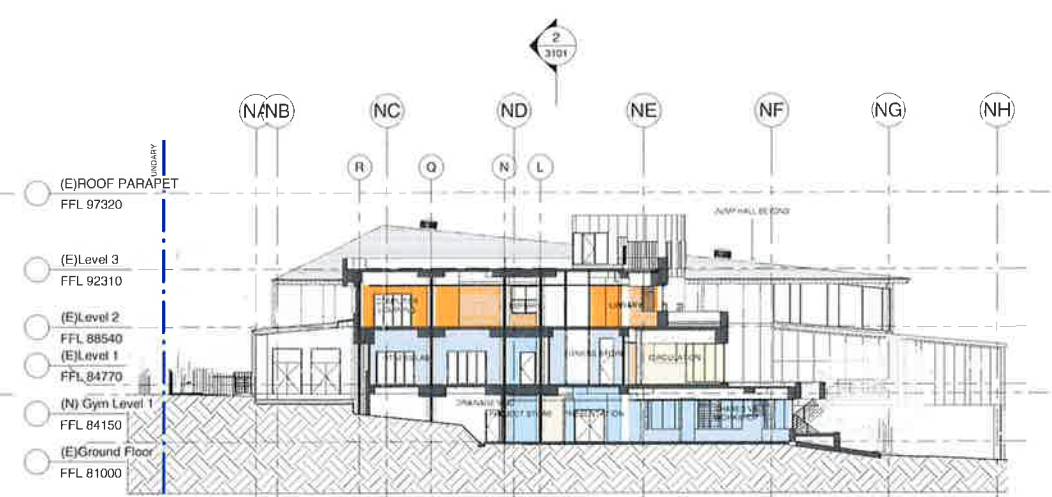

5 SECTION E
1 : 200

CLIENT Department of Education T + 61 2 9591 9977 F + 61 2 9591 9977	PROJECT MANAGER Coffey T + 61 2 9456 1090	LANDSCAPE CONSULTANT Context T + 61 2 8244 8000	TOWN FACILITY PLANNER Urbis T + 61 2 8233 9027
	QUANTITY SURVEYOR Slattery T + 61 2 9423 8850	STRUCTURAL & CIVIL CONSULTANT Woodscolts T + 61 2 8241 9900	MECH/ELECT/TRANSPORT ENGINEER Shalmerdine Consulting Engineers T + 61 2 9430 3021
	HYDRAULIC CONSULTANT AJ Whysop Consulting Group T + 61 2 8337 8844	ACOUSTIC CONSULTANT Wilkinson Murray T + 61 2 9347 4611	TRAFFIC CONSULTANT Traflix T + 61 2 8324 8700

Rev	Date	Description	Checked	Auth
A	07/04/17	ISSUE FOR DA	AC	AK
B	19/05/17	ISSUE FOR DA	AC	AK
C	09/06/17	ISSUE FOR DA	AC	AK

Rev	Date	Description	Checked	Auth
A	07/04/17	ISSUE FOR DA	AC	AK
B	19/05/17	ISSUE FOR DA	AC	AK
C	09/06/17	ISSUE FOR DA	AC	AK

Proj Dir
AK

Proj Arch
AH/AC

Drawn
Author

Job No
161028

Date
NOV 16

Scale
1 : 200 @ B1

NSW Registered Architects
Tanner Kibble Denton Architects
Reg No 5752
Arch No 5015

Do not scale drawings. Verify all dimensions on site. Notify architect of any discrepancies.
Drawing to be printed and read in colour.

Project
**CAMMERAYGAL HIGH SCHOOL
SENIOR CAMPUS**

Drawing Title
SECTIONS SHEET 01


Drawing No
AR.DA.3101

Revision
C

Tanner Kibble Denton Architects Pty Ltd
PO Box 660 Darlinghurst NSW 1300 Australia
Level 1, 19 Foster Street, Surry Hills NSW 2010 Australia
T + 61 2 9281 4399
F + 61 2 9281 4337
www.tkd.com.au

TKDArchitects
Tanner Kibble Denton

NOT FOR CONSTRUCTION

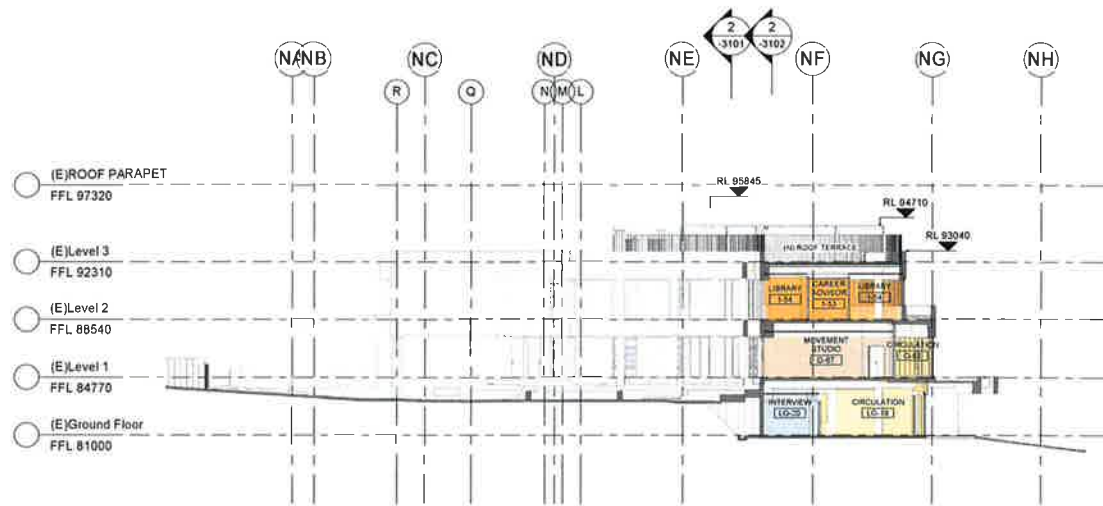

1 SECTION G - ROOF TERRACE
1: 200



2 SECTION H - ROOF TERRACE
1: 200



3 3D PERSPECTIVE 4 - ROOF TERRACE

CLIENT
Department of Education
T + 61 2 9581 1627
F + 61 2 955 16077

PROJECT MANAGER
Coffey
T + 61 2 9406 1000

QUANTITY SURVEYOR
Stalley
T + 61 2 9423 8850

HYDRAULIC CONSULTANT
AJ Whipp Consulting Group
T + 61 2 8523 8444

ACOUSTIC CONSULTANT
Wilkinson Murray
T + 61 2 9437 8611

TOWN FACILITY PLANNER
Urbis
T + 61 2 8233 9927

MECH/ELECT/TRANSPORT ENGINEER
Shelmerdine Consulting Engineers
T + 61 2 9436 3021

TRAFFIC CONSULTANT
Trafik
T + 61 2 8524 8700

Rev	Date	Description	Checked	Auth
1	16/11/16	Issue for construction	AK	AH/AC

NOT FOR CONSTRUCTION

Proj. Dir	Proj. Arch	Drawn
AK	AH/AC	Author
Job No.	Date	Scale
161028	NOV 16	1: 200 @ B1

NSW Homebased Architects
Robert Denton Reg. No. 5762
Alex Kibble Reg. No. 6815

Do not scale drawings. Verify all dimensions on site. Holders architect of all descriptions.
Drawing to be printed and read in colour.

Project
CAMMERAYGAL HIGH SCHOOL
SENIOR CAMPUS

Drawing Title
SECTION SHEET 02

Drawing No.
AR.DA.-3102

Tanner Kibble Denton Architects Pty Ltd
PO Box 660 Darlinghurst NSW 1300 Australia
Level 1, 19 Foster Street, Surry Hills NSW 2010 Australia
T + 61 2 9281 4399
F + 61 2 9281 4337
www.tkda.com.au

TKDArchitects
Tanner Kibble Denton



CLIENT
Department of Education
T + 61 2 95611927
F + 61 2 95616277



PROJECT MANAGER
Colley
T + 61 2 9406 1009

QUANTITY SURVEYOR
Slattery
T + 61 2 9423 8859

HYDRAULIC CONSULTANT
AJ Whipp Consulting Group
T + 61 2 8923 8444

LANDSCAPE CONSULTANT
Context
T + 61 2 8244 8900

STRUCTURAL & CIVIL CONSULTANT
Woolscotts
T + 61 2 8241 9700

ACOUSTIC CONSULTANT
Wilkinson Murray
T + 61 2 8437 4611

TOWN FACILITY PLANNER
Urban
T + 61 2 8233 9927

MECH/ELECT/TRANSPORT ENGINEER
Shekherdines Consulting Engineers
T + 61 2 9436 3021

TRAFFIC CONSULTANT
Traflix
T + 61 2 8324 8700

Rev	Date	Description	Checked	Auth
A	07/04/17	ISSUE FOR DA	AC	AK
B	19/05/17	ISSUE FOR DA	AC	AK
C	06/06/17	ISSUE FOR DA	AC	AK
D	08/08/17	ISSUE FOR DA	AC	AK

NOT FOR CONSTRUCTION

Rev	Date	Description	Checked	Auth
A	07/04/17	ISSUE FOR DA	AC	AK
B	19/05/17	ISSUE FOR DA	AC	AK
C	06/06/17	ISSUE FOR DA	AC	AK
D	08/08/17	ISSUE FOR DA	AC	AK

Proj. Dir	Proj. Arch	Drawn
AK	AH/AC	Author
Job No.	Date	Scale
161028	NOV 16	NTS

TKD Architects
Architects
Newcastle
Do not scale drawings. Verify all dimensions on site. Notify architect of all discrepancies.
Drawing to be printed and read in colour.


Project
CAMMERAYGAL HIGH SCHOOL
SENIOR CAMPUS

Drawing Title
3D PERSPECTIVES


Drawing No.
AR.DA.4001

Tanner Kibble Denton Architects Pty Ltd
PO Box 860 Darlinghurst NSW 1500 Australia
Level 1, 18 Foster Street, Surry Hills NSW 2010 Australia
T + 61 2 9281 4339
F + 61 2 9281 4337
www.tkda.com.au




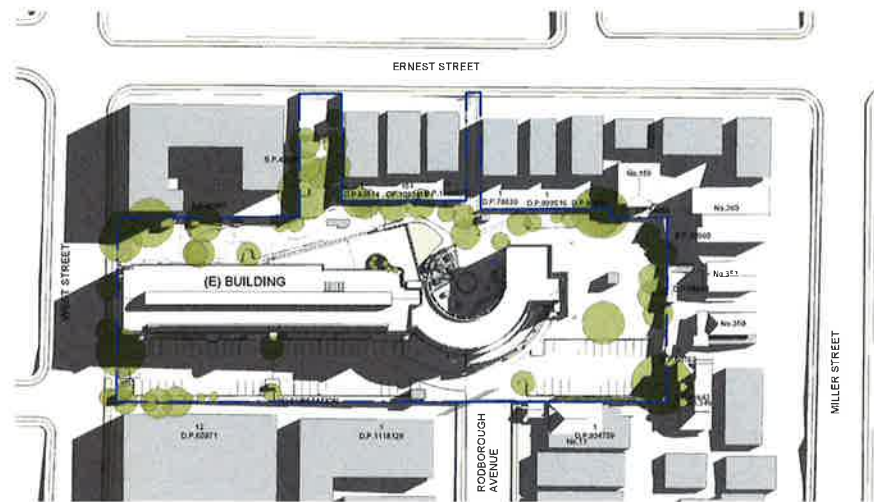


1 EXISTING_9AM 21ST MARCH
1 : 1000

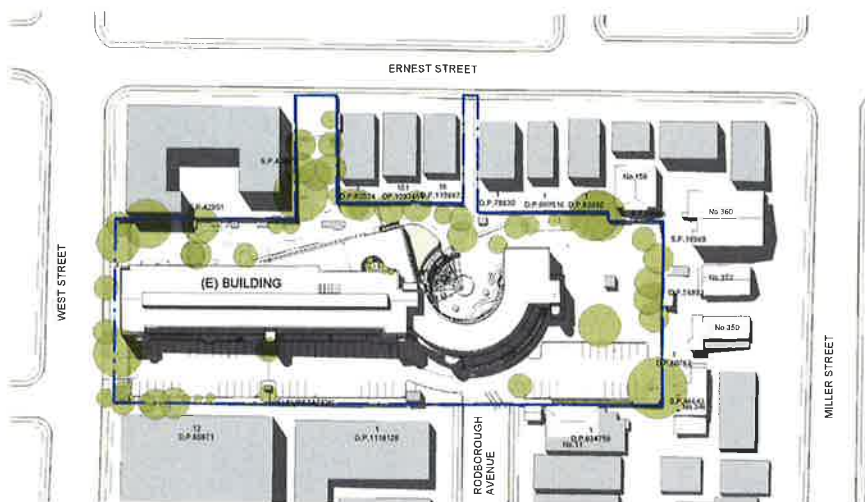


2 EXISTING_12PM 21ST MARCH
1 : 1000

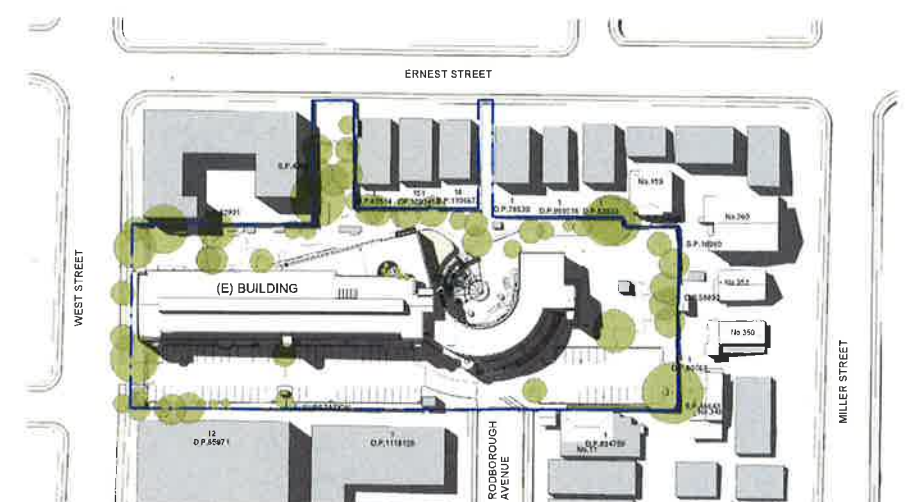


3 EXISTING_3PM 21ST MARCH
1 : 1000

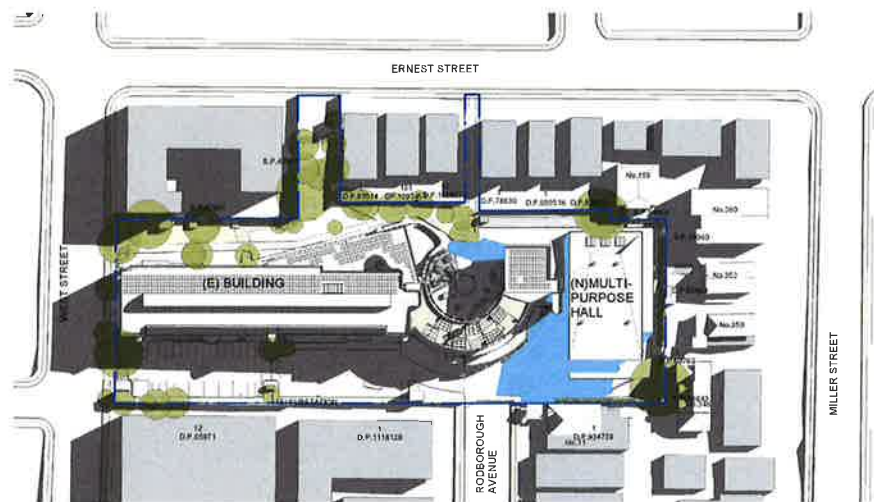

4 PROPOSED_9AM 21ST MARCH
1 : 1000

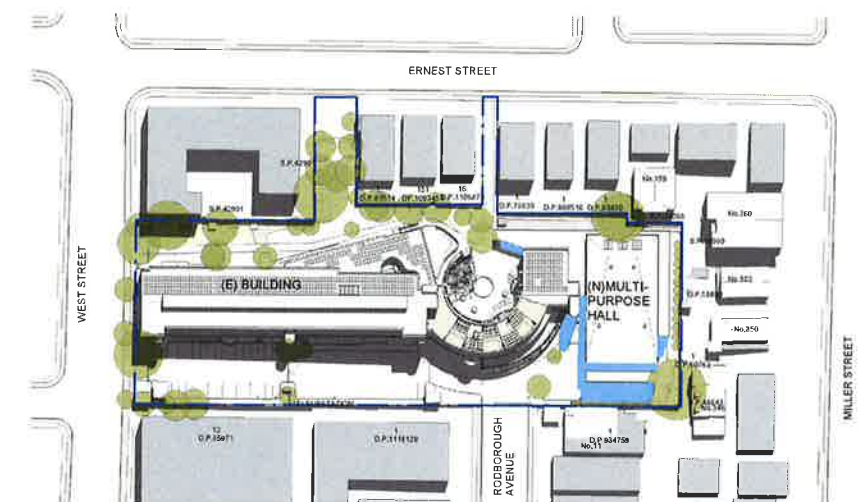

5 PROPOSED_12PM 21ST MARCH
1 : 1000

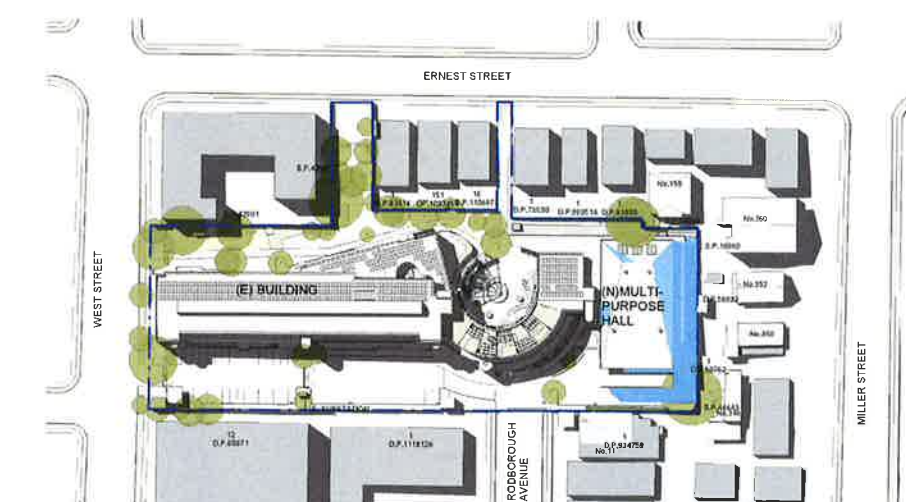

6 PROPOSED_3PM 21ST MARCH
1 : 1000

CLIENT
Department of Education
T + 61 2 95511907
F + 61 2 95511907



PROJECT MANAGER
Colley
T + 61 2 9406 1090

QUANTITY SURVEYOR
Sketery
T + 61 2 9423 8892

HYDRAULIC CONSULTANT
AJ Whipp Consulting Group
T + 61 2 6923 8444

LANDSCAPE CONSULTANT
Context
T + 61 2 8244 8500

STRUCTURAL & CIVIL CONSULTANT
Woolacotts
T + 61 2 8241 5902

ACOUSTIC CONSULTANT
Wilkinson Murray
T + 61 2 9427 4511

TOWN FACILITY PLANNER
Urbis
T + 61 2 9233 9327

MECH/ELECT/TRANSPORT ENGINEER
Sheldermans Consulting Engineers
T + 61 2 9436 3021

TRAFFIC CONSULTANT
Traflix
T + 61 2 8324 8700

LEGEND

- ADDITIONAL SHADOW
- EXISTING SHADOW

Rev	Date	Description	Checked	Auth
A	07/04/17	ISSUE FOR DA	AC	AK
B	19/05/17	ISSUE FOR DA	AC	AK
C	09/06/17	ISSUE FOR DA	AC	AK
D	08/08/17	ISSUE FOR DA	AC	AK

NOT FOR CONSTRUCTION

Rev	Date	Description	Checked	Auth
A	07/04/17	ISSUE FOR DA	AC	AK
B	19/05/17	ISSUE FOR DA	AC	AK
C	09/06/17	ISSUE FOR DA	AC	AK
D	08/08/17	ISSUE FOR DA	AC	AK

Proj. Dir	Proj. Arch	Drawn
AK	AH/AC	MB
Job No.	Date	Scale
161028	NOV 16	1 : 1000 @ B1

NSW Normalized Airports
Robert Denton
Reg. No. 5782
Rep. No. 5015

Do not scale drawings. Verify all dimensions on site. Verify architect of all discrepancies.
Drawing to be printed and read in colour.


Project
CAMMERAYGAL HIGH SCHOOL
SENIOR CAMPUS

Drawing Title
SHADOW DIAGRAMS - AUTUMN
EQUINOX


Drawing No.
AR.DA .7001

Tanner Kibble Denton Architects Pty Ltd
PO Box 660 Darlinghurst NSW 1200 Australia
Level 1, 19 Foster Street, Surry Hills NSW 2010 Australia
T + 61 2 9281 4389
F + 61 2 9281 4337
www.tkd.com.au




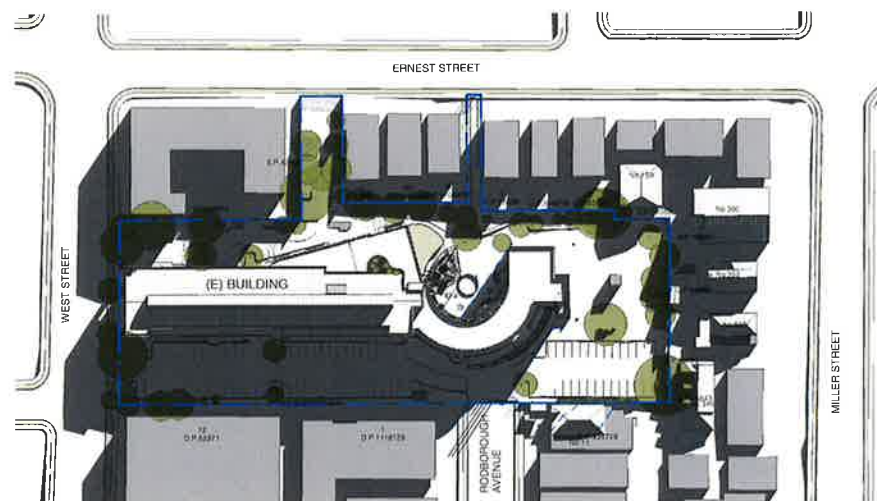


4 EXISTING_9AM 21ST JUNE
1 : 1000

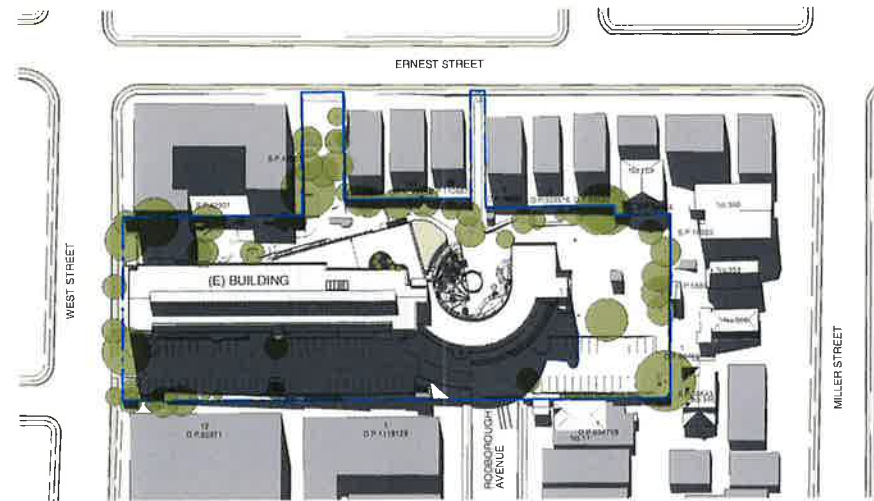


5 EXISTING_12PM 21ST JUNE
1 : 1000

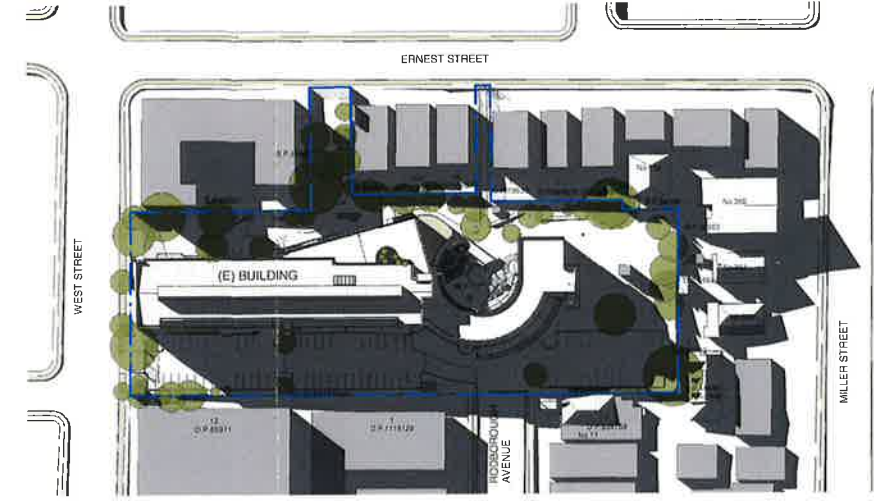


6 EXISTING_3PM 21ST JUNE
1 : 1000

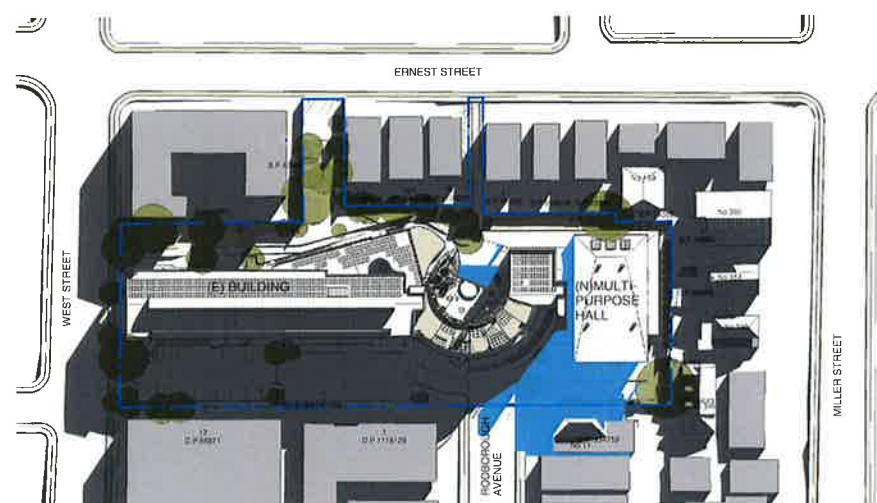






1 PROPOSED_9AM 21ST JUNE
1 : 1000





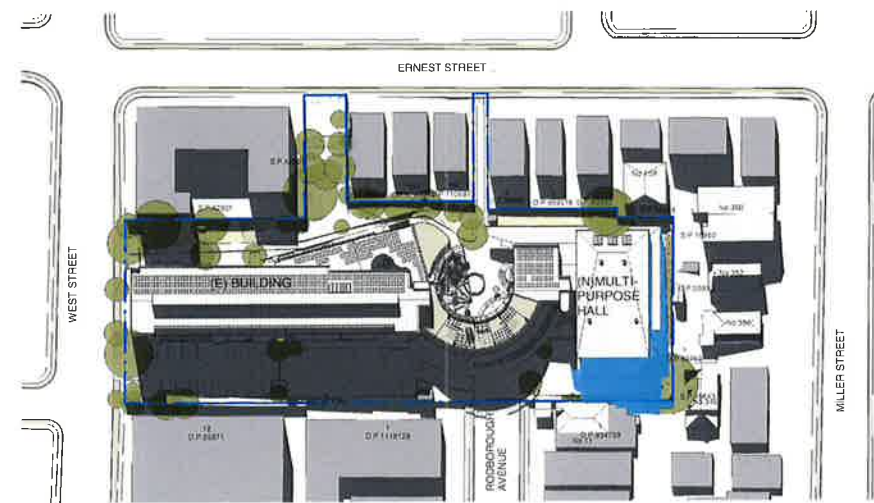


2 PROPOSED_12PM 21ST JUNE
1 : 1000

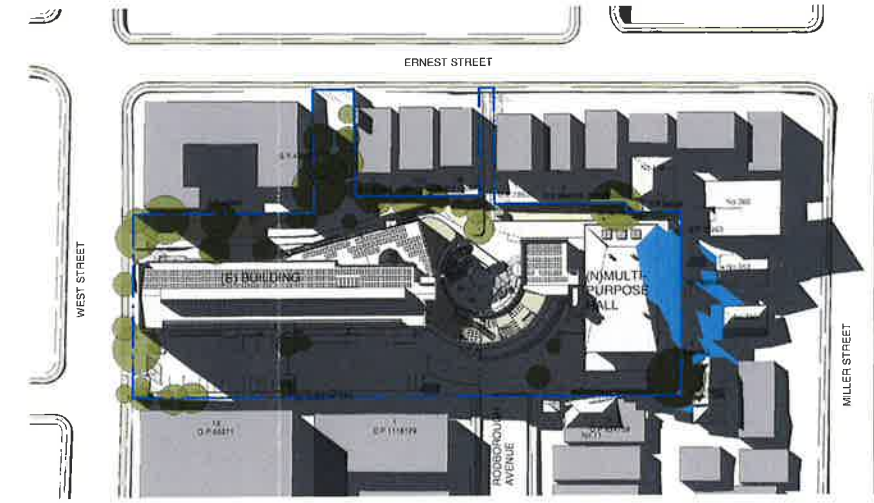

3 PROPOSED_3PM 21ST JUNE
1 : 1000

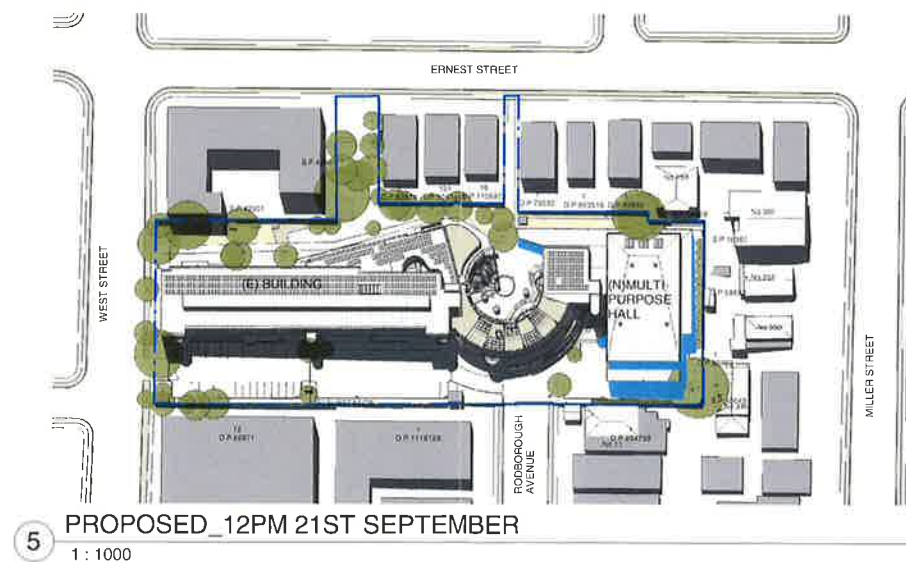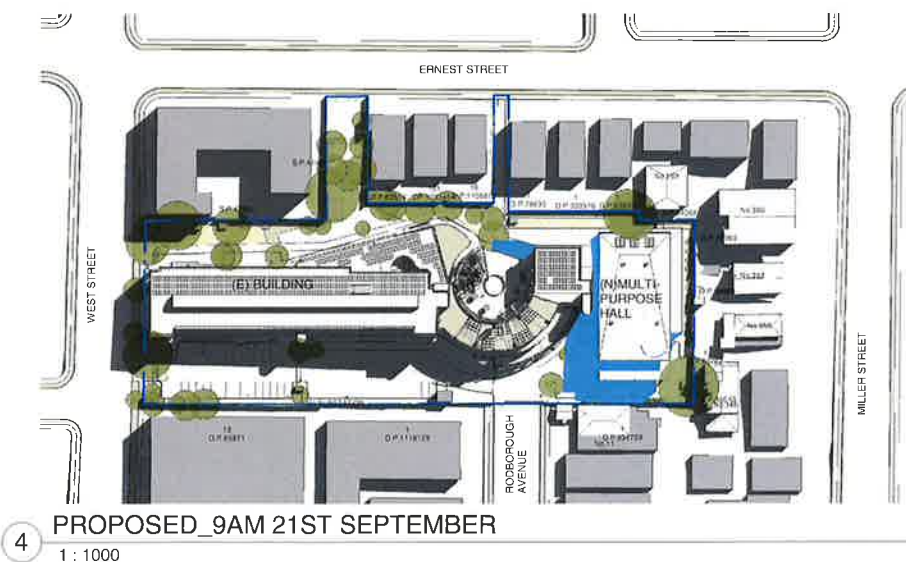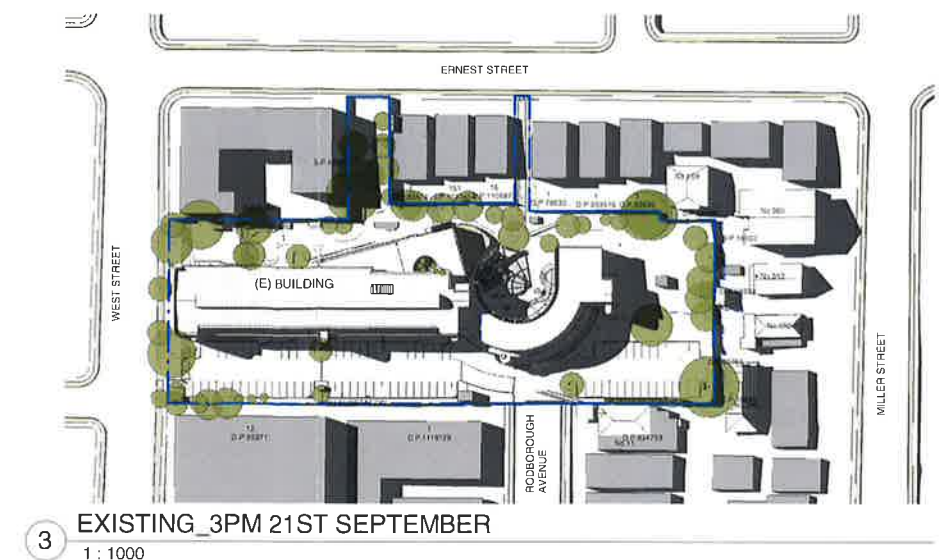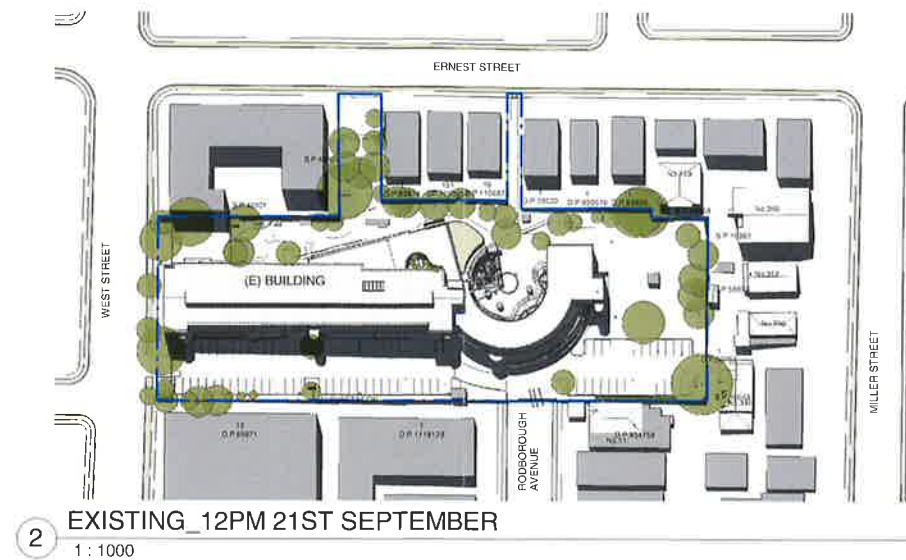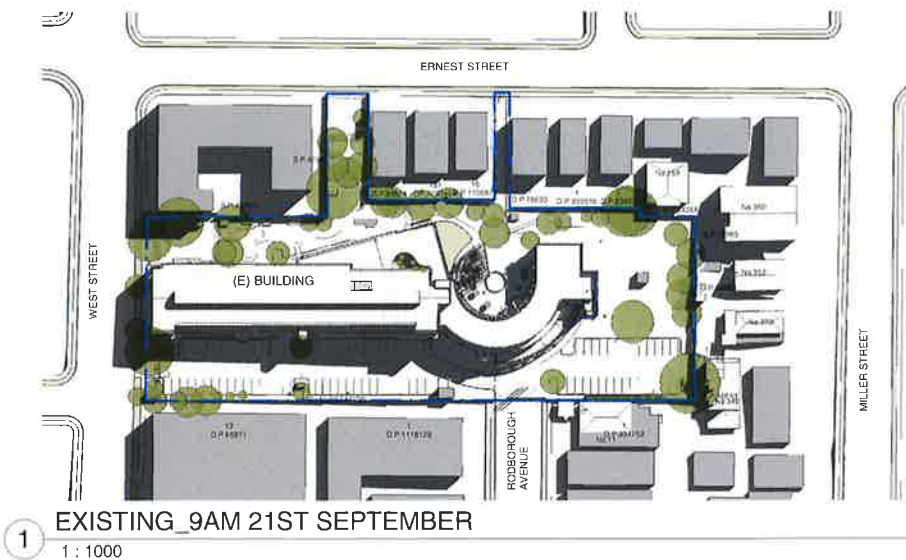

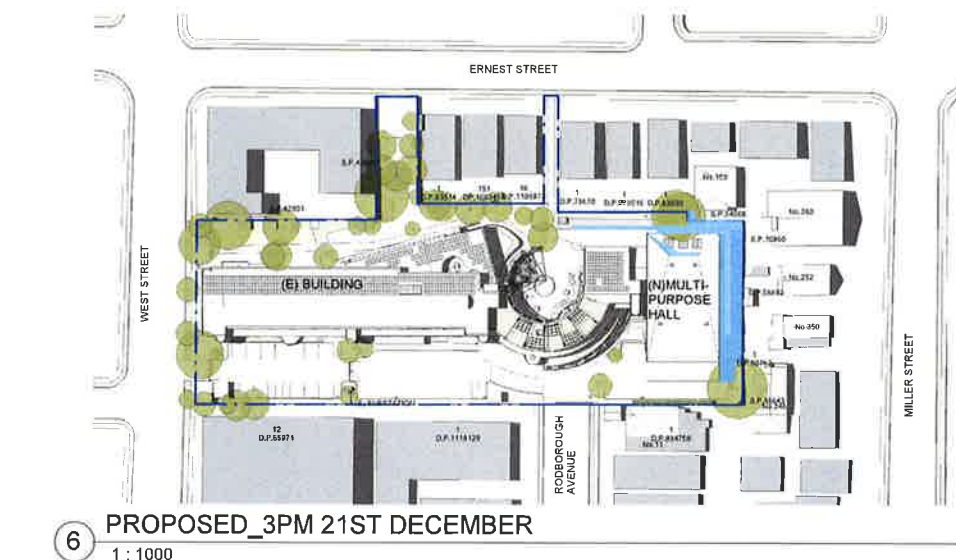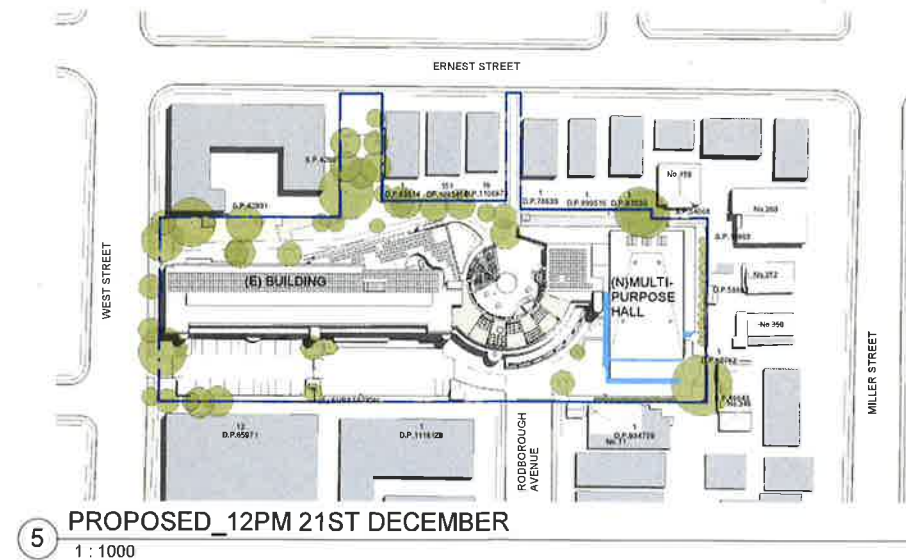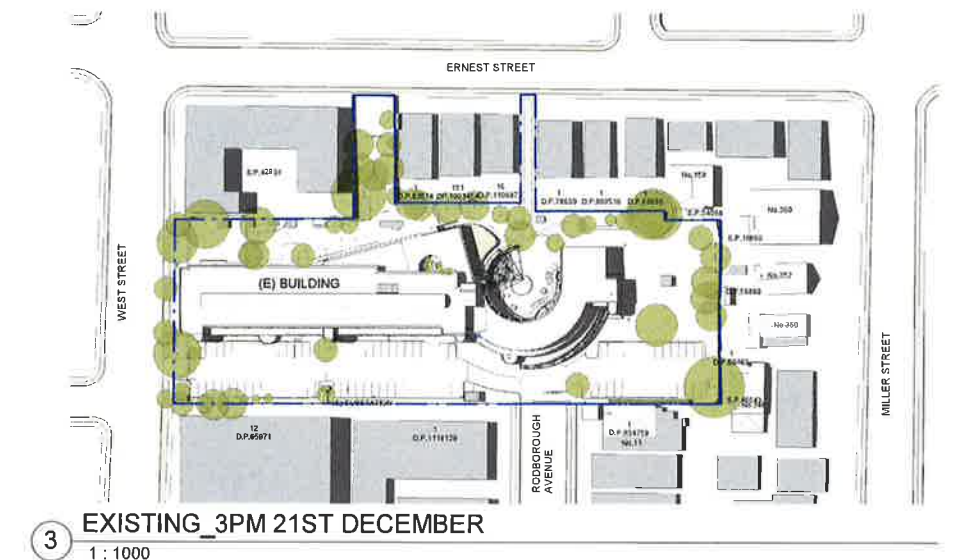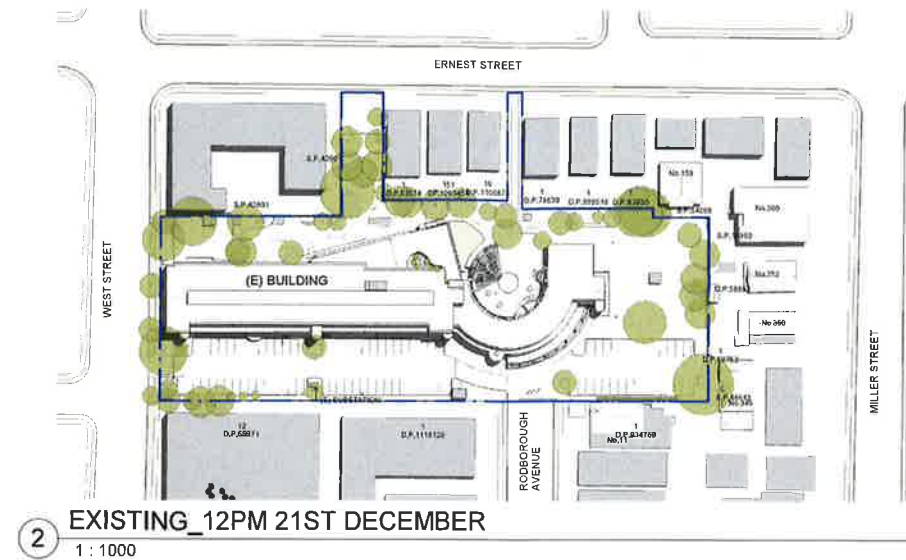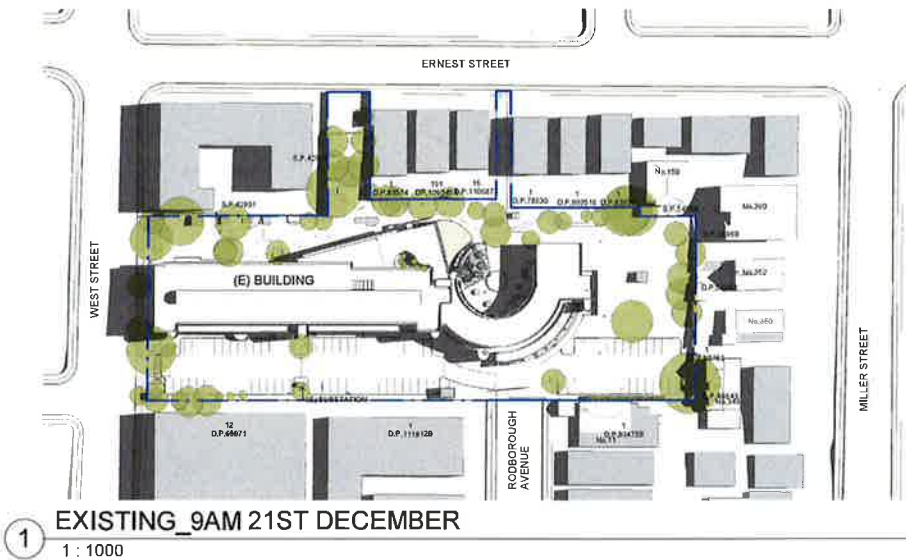

CLIENT
Department of Education
T + 61 2 955 11027
F + 61 2 955 18077



PROJECT MANAGER
Coffey
T + 61 2 8406 1000

QUANTITY SURVEYOR
Batterly
T + 61 2 9423 8850

HYDRAULIC CONSULTANT
AJ Whips Consulting Group
T + 61 2 8923 8444

LANDSCAPE CONSULTANT
Cordell
T + 61 2 8244 8100

STRUCTURAL & CIVIL CONSULTANT
Woolacots
T + 61 2 8241 9100

ACOUSTIC CONSULTANT
Wilkinson Murray
T + 61 2 9437 4611

TOWN FACILITY PLANNER
Urbis
T + 61 2 8235 9927

MECH/ELECT/TRANSPORT ENGINEER
Shelmerdine Consulting Engineers
T + 61 2 9436 5021

TRAFFIC CONSULTANT
Traflix
T + 61 2 8324 8700

LEGEND
■ ADDITIONAL SHADOW
■ EXISTING SHADOW

Rev	Date	Description	Checked	Auth
A	07/04/17	ISSUE FOR DA	AC	AK
B	19/05/17	ISSUE FOR DA	AC	AK
C	08/06/17	ISSUE FOR DA	AC	AK
D	08/06/17	ISSUE FOR DA	AC	AK

NOT FOR CONSTRUCTION

Rev	Date	Description	Checked	Auth
A	07/04/17	ISSUE FOR DA	AC	AK
B	19/05/17	ISSUE FOR DA	AC	AK
C	08/06/17	ISSUE FOR DA	AC	AK
D	08/06/17	ISSUE FOR DA	AC	AK

Proj. Dir	Proj. Arch	Drawn
AK	AH/AC	MB
Job No.	Date	Scale
161028	NOV 16	1 : 1000 @ B1

NSW Registered Architects
Robert Denton
Reg No. 5762
Reg. No. 1015

Project
CAMMERAYGAL HIGH SCHOOL
SENIOR CAMPUS

Drawing Title
SHADOW DIAGRAMS - SUMMER
SOLSTICE

Drawing No.
AR.DA.7004

Revision
D

Tanner Kibble Denton Architects Pty Ltd
PO Box 680 Darlinghurst NSW 1500 Australia
Level 1, 19 Foster Street, Surry Hills NSW 2010 Australia
T + 61 2 9281 4389
F + 61 2 9281 4337
www.tkda.com.au





1 EXISTING_No.11 RODBOROUGH AVE_9AM 21ST MARCH




6 PROPOSED_No.11 RODBOROUGH AVE_9AM 21ST MARCH



2 EXISTING_No.11 RODBOROUGH AVE_12PM 21ST MARCH



7 PROPOSED_No.11 RODBOROUGH AVE_12PM 21ST MARCH

 

3 EXISTING_No.11 RODBOROUGH AVE_3PM 21ST MARCH



4 PROPOSED_No.11 RODBOROUGH AVE_3PM 21ST MARCH

CLIENT
Department of Education
T + 61 2 9561 1927
F + 61 2 956 1927



PROJECT MANAGER
Coffey
T + 61 2 9406 1000

QUANTITY SURVEYOR
Slattery
T + 61 2 9423 8950

HYDRAULIC CONSULTANT
AJ Wnape Consulting Group
T + 61 2 8923 8444

LANDSCAPE CONSULTANT
Conkell
T + 61 2 8244 6900

STRUCTURAL & CIVIL CONSULTANT
Woodcocks
T + 61 2 8241 9900

ACOUSTIC CONSULTANT
Wilkinson Murray
T + 61 2 9437 4611

TOWN FACILITY PLANNER
Urble
T + 61 2 8233 9927

MECH/ELECT/TRANSPORT ENGINEER
Shepherdson Consulting Engineers
T + 61 2 9436 3021

TRAFFIC CONSULTANT
Treffix
T + 61 2 8324 6700

Rev	Date	Description	Checked	Auth
A	07/04/17	ISSUE FOR DA	AC	AK
B	19/05/17	ISSUE FOR DA	AC	AK
C	09/06/17	ISSUE FOR DA	AC	AK
D	08/08/17	ISSUE FOR DA	AC	AK

NOT FOR CONSTRUCTION

Rev	Date	Description	Checked	Auth
A	07/04/17	ISSUE FOR DA	AC	AK
B	19/05/17	ISSUE FOR DA	AC	AK
C	09/06/17	ISSUE FOR DA	AC	AK
D	08/08/17	ISSUE FOR DA	AC	AK

Proj. Dir	Proj. Arch	Drawn
AK	AH/AC	MB
Job No.	Date	Scale
161028	NOV 16	1 : 200 @ B1

NSW Registered Architects
Robert O'Brien Reg. No. 5782
Alex Kibbe Reg. No. 6015
Do not scale drawings. Verify all dimensions on site. Notify architect of all discrepancies.
Drawing to be printed and used as indicated.

Project
CAMMERAYGAL HIGH SCHOOL
SENIOR CAMPUS

Drawing Title
SHADOW DIAGRAMS - No. 11
RODBOROUGH AVE ELEVATION

Drawing No.
AR.DA.7010

Tanner Kibble Denton Architects Pty Ltd
PO Box 680 Darlinghurst NSW 1300 Australia
Level 11, 19 Foster Street, Surry Hills NSW 2010 Australia
T + 61 2 9281 4399
F + 61 2 9281 4337
www.tkd.com.au






1 EXISTING_No.11 RODBOROUGH AVE_9AM 21ST SEPTEMBER



2 PROPOSED_No.11 RODBOROUGH AVE_9AM 21ST SEPTEMBER



3 EXISTING_No.11 RODBOROUGH AVE_12PM 21ST SEPTEMBER

 

4 PROPOSED_No.11 RODBOROUGH AVE_12PM 21ST SEPTEMBER



5 EXISTING_No.11 RODBOROUGH AVE_3PM 21ST SEPTEMBER



6 PROPOSED_No.11 RODBOROUGH AVE_3PM 21ST SEPTEMBER



7 EXISTING_No.11 RODBOROUGH AVE_9AM 21ST DECEMBER



8 PROPOSED_No.11 RODBOROUGH AVE_9AM 21ST DECEMBER



9 EXISTING_No.11 RODBOROUGH AVE_12PM 21ST DECEMBER



10 PROPOSED_No.11 RODBOROUGH AVE_12PM 21ST DECEMBER



11 EXISTING_No.11 RODBOROUGH AVE_3PM 21ST DECEMBER



12 PROPOSED_No.11 RODBOROUGH AVE_3PM 21ST DECEMBER

CLIENT
Department of Education
T + 61 2 9561 1027
F + 61 2 9561 1027



PROJECT MANAGER
Colley
T + 61 2 9406 1000

QUANTITY SURVEYOR
Slattery
T + 61 2 9423 8850

HYDRAULIC CONSULTANT
AJ Whipple Consulting Group
T + 61 2 8623 8444

LANDSCAPE CONSULTANT
Confort
T + 61 2 8244 8900

STRUCTURAL & CIVIL CONSULTANT
Woolacott
T + 61 2 6241 9000

ACOUSTIC CONSULTANT
Wilkinson Murray
T + 61 2 9437 4611

TOWN FACILITY PLANNER
Urble
T + 61 2 9233 9927

MECHANICAL/ELECTRICAL/TRANSPORT ENGINEER
Sheldrake Consulting Engineers
T + 61 2 9436 3021

TRAFFIC CONSULTANT
Trafifix
T + 61 2 8324 8100

Rev	Date	Description	Checked	Auth
A	07/04/17	ISSUE FOR DA	AC	AK
B	19/05/17	ISSUE FOR DA	AC	AK
C	09/06/17	ISSUE FOR DA	AC	AK
D	08/08/17	ISSUE FOR DA	AC	AK

NOT FOR CONSTRUCTION

Rev	Date	Description	Checked	Auth
A	07/04/17	ISSUE FOR DA	AC	AK
B	19/05/17	ISSUE FOR DA	AC	AK
C	09/06/17	ISSUE FOR DA	AC	AK
D	08/08/17	ISSUE FOR DA	AC	AK

Proj. Dir	Proj. Arch	Drawn
AK	AH/AC	MB
Job No.	Date	Scale
161028	NOV 16	1 : 200 @ B1

NSW Registered Architects
Robert Curran Reg. No. 5762
Alex Kable Reg. No. 6015
Drawn scale of drawings. Verify all dimensions on site. Notify architect of all discrepancies.
Drawing to be printed and read in colour.

Project
CAMMERAYGAL HIGH SCHOOL
SENIOR CAMPUS

Drawing Title
SHADOW DIAGRAMS - No.11
RODBOROUGH AVE ELEVATION

Drawing No.
AR.DA .7012

Tanner Kibble Denton Architects Pty Ltd
PO Box 660 Darlinghurst NSW 1200 Australia
Level 1, 18 Foster Street, Surry Hills NSW 2010 Australia
T + 61 2 9281 4399
F + 61 2 6281 4337
www.tkd.com.au

Revision
D





EXISTING_No.159 EARNEST
ST_9AM 21ST MARCH

1



EXISTING_No.159 EARNEST
ST_12PM 21ST MARCH

2



EXISTING_No.159 EARNEST
ST_3PM 21ST MARCH

3



EXISTING_No.159 EARNEST
ST_9AM 21ST JUNE

7




EXISTING_No.159 EARNEST
ST_12PM 21ST JUNE

8




EXISTING_No.159 EARNEST
ST_3PM 21ST JUNE

9

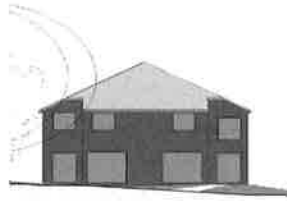


PROPOSED_No.159 EARNEST
ST_9AM 21ST MARCH

4

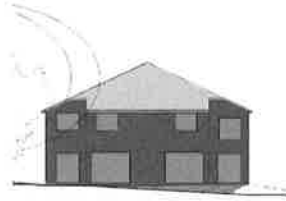

PROPOSED_No.159 EARNEST
ST_12PM 21ST MARCH

5

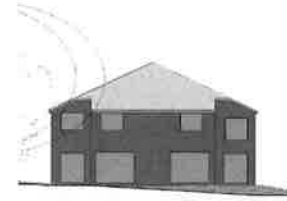


PROPOSED_No.159 EARNEST
ST_3PM 21ST MARCH

6




PROPOSED_No.159 EARNEST
ST_9AM 21ST JUNE

10

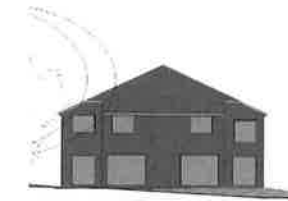

PROPOSED_No.159 EARNEST
ST_12PM 21ST JUNE

11

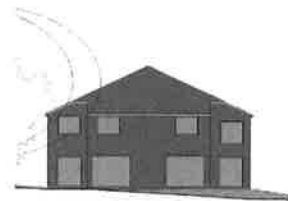


PROPOSED_No.159 EARNEST
ST_3PM 21ST JUNE

12



EXISTING_No.159 EARNEST
ST_9AM 21ST SEPTEMBER

13

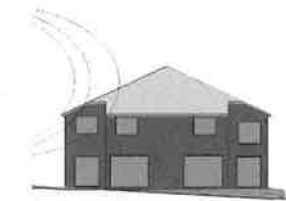

EXISTING_No.159 EARNEST
ST_12PM 21ST SEPTEMBER

14



EXISTING_No.159 EARNEST
ST_3PM 21ST SEPTEMBER

15



EXISTING_No.159 EARNEST
ST_9AM 21ST DECEMBER

19




EXISTING_No.159 EARNEST
ST_12PM 21ST DECEMBER

20




EXISTING_No.159 EARNEST
ST_3PM 21ST DECEMBER

21

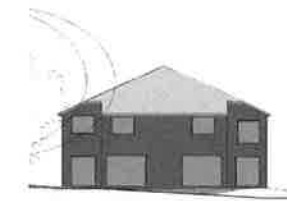


PROPOSED_No.159 EARNEST
ST_9AM 21ST SEPTEMBER

16

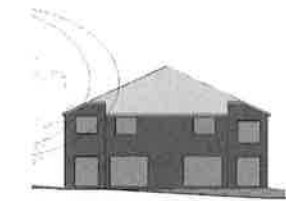


PROPOSED_No.159 EARNEST
ST_12PM 21ST SEPTEMBER

17

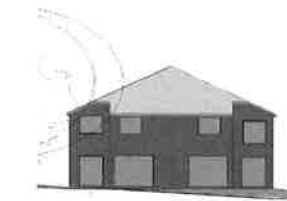


PROPOSED_No.159 EARNEST
ST_3PM 21ST SEPTEMBER

18

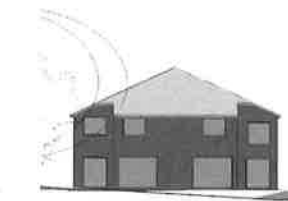


PROPOSED_No.159 EARNEST
ST_9AM 21ST DECEMBER

22

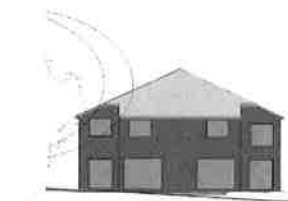

PROPOSED_No.159 EARNEST
ST_12PM 21ST DECEMBER

23

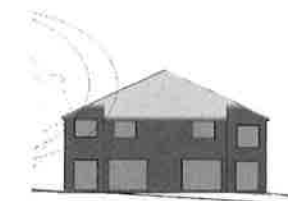

PROPOSED_No.159 EARNEST
ST_3PM 21ST DECEMBER

24

CLIENT
Department of Education
T + 61 2 95611027
F + 61 2 95611027



PROJECT MANAGER
Colley
T + 61 2 9456 1900

QUANTITY SURVEYOR
Slattery
T + 61 2 9423 8950

HYDRAULIC CONSULTANT
AJ Whipples Consulting Group
T + 61 2 9437 4444

LANDSCAPE CONSULTANT
Confort
T + 61 2 9344 6300

STRUCTURAL & CIVIL CONSULTANT
Woolacotts
T + 61 2 9241 9300

ACOUSTIC CONSULTANT
Wilkinson Murray
T + 61 2 9437 4611

TOWN FACILITY PLANNER
Urbis
T + 61 2 9233 9027

MECH/ELECT/TRANSPORT ENGINEER
Sheldrines Consulting Engineers
T + 61 2 9436 3021

TRAFFIC CONSULTANT
Trafifix
T + 61 2 9324 8700

Rev	Date	Description	Checked	Auth
A	07/04/17	ISSUE FOR DA	AC	AK
B	19/05/17	ISSUE FOR DA	AC	AK
C	09/06/17	ISSUE FOR DA	AC	AK
D	08/08/17	ISSUE FOR DA	AC	AK

NOT FOR CONSTRUCTION

Rev	Date	Description	Checked	Auth
A	07/04/17	ISSUE FOR DA	AC	AK
B	19/05/17	ISSUE FOR DA	AC	AK
C	09/06/17	ISSUE FOR DA	AC	AK
D	08/08/17	ISSUE FOR DA	AC	AK

Proj. Dir	Proj. Arch	Drawn
AK	AH/AC	MB
Job No.	Date	Scale
161028	NOV 16	1 : 200 @ B1

TKDA Incorporated Architects
Robert Denton
Alan Kibble
Reg. No. 5782
Reg. No. 0010

Do not scale drawings. Verify all dimensions on site. Notify architect of all discrepancies.
Drawing to be printed and read in colour.

10 20 30 40 50

Project
CAMMERAYGAL HIGH SCHOOL
SENIOR CAMPUS


Drawing Title
SHADOW DIAGRAMS - No.159
EARNEST ST ELEVATION

Drawing No.
AR.DA .7013


Revision
D

Tanner Kibble Denton Architects Pty Ltd
PO Box 660 Darlinghurst NSW 1300 Australia
Level 1, 19 Foster Street, Surry Hills NSW 2010 Australia
T + 61 2 9281 4355
F + 61 2 9281 4337
www.tkd.com.au




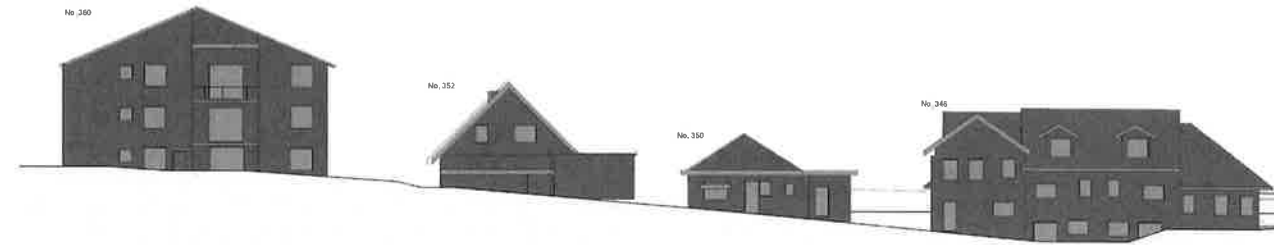


1 EXISTING_No. 346-360 MILLER ST_9AM 21ST MARCH

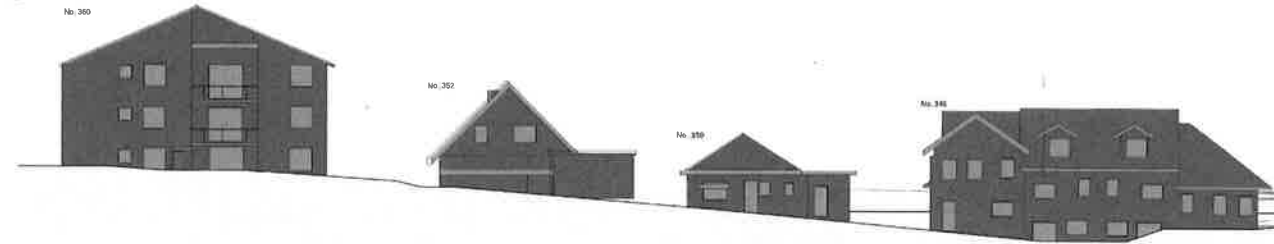


2 PROPOSED_No. 346-360 MILLER ST_9AM 21ST MARCH

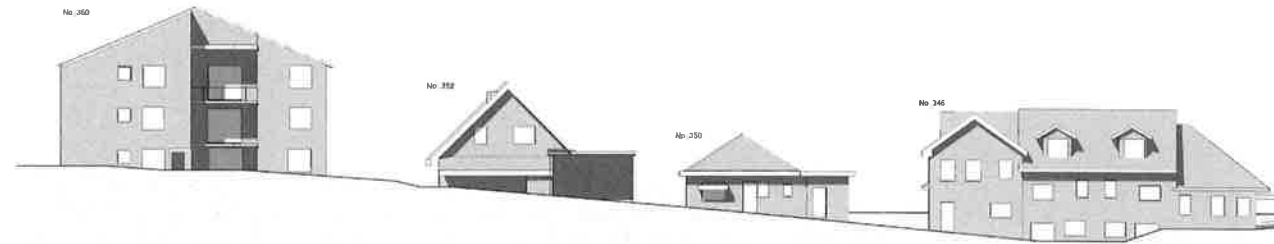


5 EXISTING_No. 346-360 MILLER ST_3PM 21ST MARCH

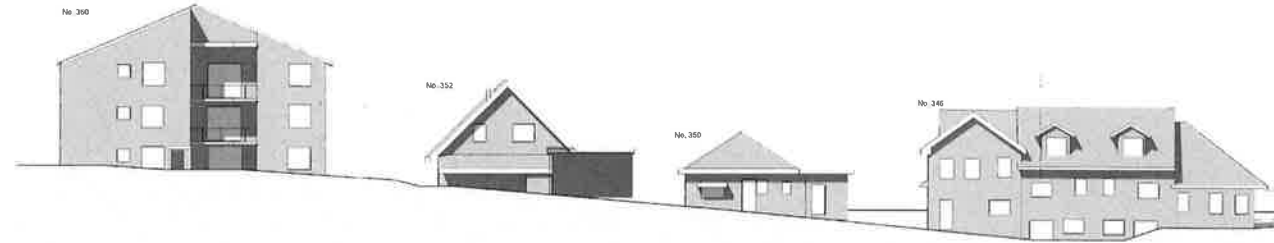

6 PROPOSED_No. 346-360 MILLER ST_3PM 21ST MARCH

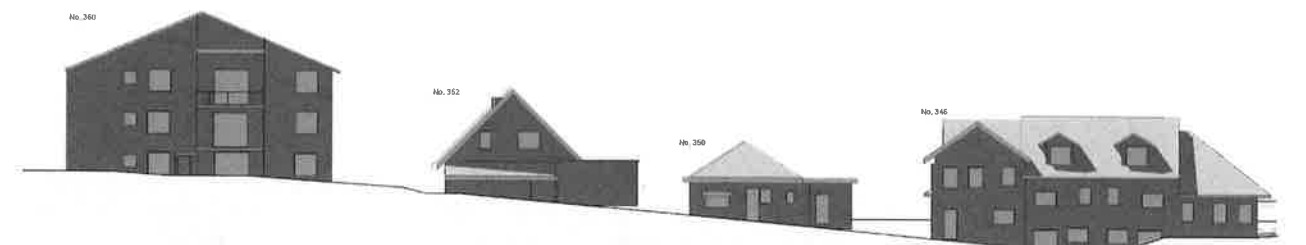

3 EXISTING_No. 346-360 MILLER ST_12PM 21ST MARCH

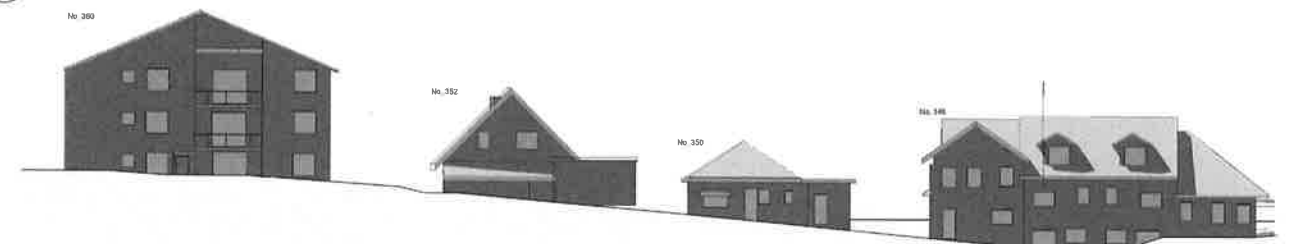

4 PROPOSED_No. 346-360 MILLER ST_12PM 21ST MARCH

CLIENT Department of Education T + 61 2 95611827 F + 61 2 95611827	PROJECT MANAGER Coffey T + 61 2 9406 1000	LANDSCAPE CONSULTANT Context T + 61 2 8244 6900	TOWN FACILITY PLANNER Urban T + 61 2 8233 6927
	QUANTITY SURVEYOR Slattery T + 61 2 9423 6850	STRUCTURAL & CIVIL CONSULTANT Woolacotts T + 61 2 8241 9900	MECH/ELECT/TRANSPORT ENGINEER Sheldrignes Consulting Engineers T + 61 2 9436 3021
	HYDRAULIC CONSULTANT AJ Whipple Consulting Group T + 61 2 8923 8444	ACOUSTIC CONSULTANT Wilkinson Murray T + 61 2 9437 4511	TRAFFIC CONSULTANT Traill T + 61 2 8324 8700

Rev	Date	Description	Checked	Auth
A	07/04/17	ISSUE FOR DA	AC	AK
B	19/05/17	ISSUE FOR DA	AC	AK
C	09/06/17	ISSUE FOR DA	AC	AK
D	08/08/17	ISSUE FOR DA	AC	AK

Rev	Date	Description	Checked	Auth
A	07/04/17	ISSUE FOR DA	AC	AK
B	19/05/17	ISSUE FOR DA	AC	AK
C	09/06/17	ISSUE FOR DA	AC	AK
D	08/08/17	ISSUE FOR DA	AC	AK

Proj. Dir	Proj. Arch	Drawn
AK	AH/AC	MB
Job No.	Date	Scale
161028	NOV 16	1 : 200 @ B1
NSW Registered Architects Richard Coleman Reg. No. 5182 Alex Kibble Reg. No. 6215		
Do not scale drawings. Verify all dimensions on site. Notify architect of all discrepancies. Drawing to be printed and read in colour.		

Project	Cammeraygal High School Senior Campus
Drawing Title	SHADOW DIAGRAMS - No. 346-360 MILLER ST ELEVATION
Drawing No.	AR.DA.7014
Revision	D

Tanner Kibble Denton Architects Pty Ltd PO Box 660 Darlinghurst NSW 1300 Australia Level 1, 18 Foster Street, Surry Hills NSW 2010 Australia T +61 2 9261 4399 F +61 2 9261 4337 www.tkda.com.au	TKD Architects Tanner Kibble Denton
---	---



EXISTING_No. 346-360 MILLER ST_9AM 21ST JUNE

1




PROPOSED_No. 346-360 MILLER ST_9AM 21ST JUNE

2




EXISTING_No. 346-360 MILLER ST_11AM 21ST JUNE

5

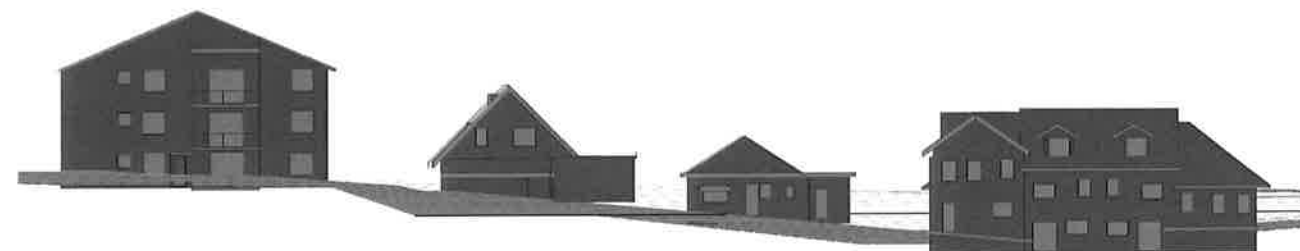


PROPOSED_No. 346-360 MILLER ST_11AM 21ST JUNE

6

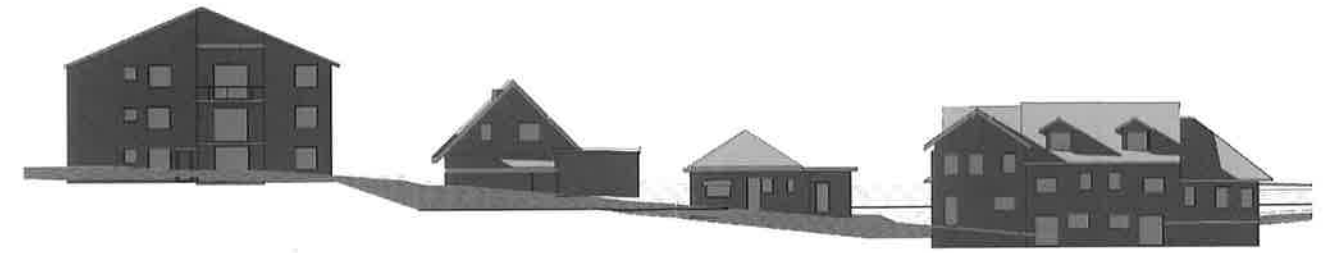


EXISTING_No. 346-360 MILLER ST_10AM 21ST JUNE

3

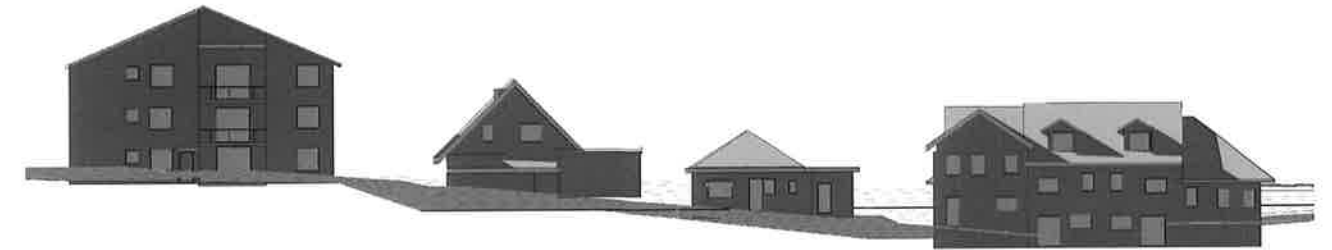


PROPOSED_No. 346-360 MILLER ST_10AM 21ST JUNE

4

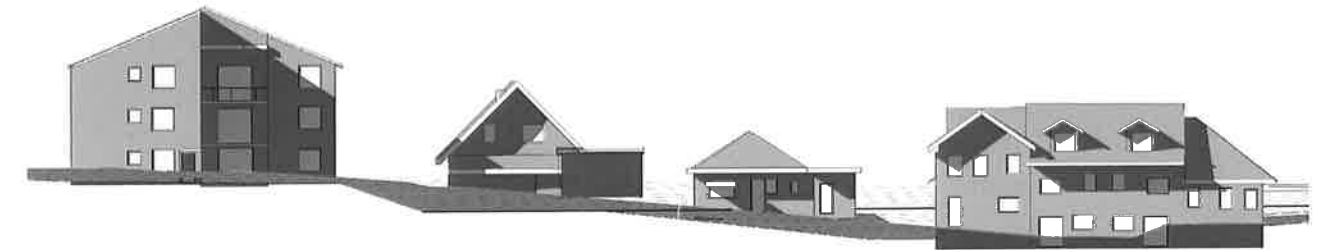

EXISTING_No. 346-360 MILLER ST_12PM 21ST JUNE

7

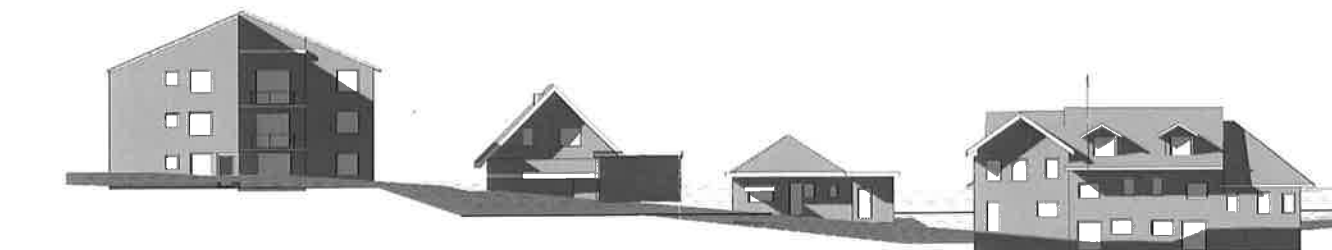

PROPOSED_No. 346-360 MILLER ST_12PM 21ST JUNE

8




EXISTING_No. 346-360 MILLER ST_1PM 21ST JUNE



PROPOSED_No. 346-360 MILLER ST_1PM 21ST JUNE



EXISTING_No. 346-360 MILLER ST_2PM 21ST JUNE

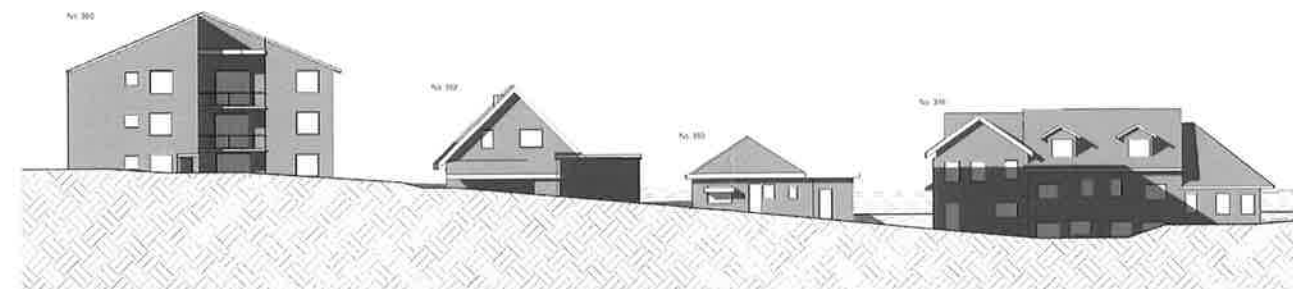

PROPOSED_No. 346-360 MILLER ST_2PM 21ST JUNE



EXISTING_No. 346-360 MILLER ST_3PM 21ST JUNE



PROPOSED_No. 346-360 MILLER ST_3PM 21ST JUNE

CLIENT

Department of Education
T + 61 2 9561 1927
F + 61 2 9561 9277



PROJECT MANAGER
Colley
T + 61 2 9435 1000

QUANTITY SURVEYOR
Slattery
T + 61 2 9423 8800

HYDRAULIC CONSULTANT
AJ Whipp Consulting Group
T + 61 2 8023 8444

LANDSCAPE CONSULTANT
Cortland
T + 61 2 8244 8900

STRUCTURAL & CIVIL CONSULTANT
Woodlatts
T + 61 2 8241 9000

ACOUSTIC CONSULTANT
Wilkinson Murray
T + 61 2 9437 8217

TOWN FACILITY PLANNER
Urbis
T + 61 2 8233 9927

MECH/ELECT/TRANSPORT ENGINEER
Shelmerdine Consulting Engineers
T + 61 2 9426 3041

TRAFFIC CONSULTANT
Traffix
T + 61 2 8321 8700

Rev	Date	Description	Checked	Auth
A	07/04/17	ISSUE FOR DA	AC	AK
B	19/05/17	ISSUE FOR DA	AC	AK
C	09/06/17	ISSUE FOR DA	AC	AK

NOT FOR CONSTRUCTION

Rev	Date	Description	Checked	Auth
A	07/04/17	ISSUE FOR DA	AC	AK
B	19/05/17	ISSUE FOR DA	AC	AK
C	09/06/17	ISSUE FOR DA	AC	AK

Proj Dir	Proj Arch	Drawn
AK	AH/AC	Author
Job No	Date	Scale
16102B	NOV 16	1 : 200 @ B1

NSW Planning Services
Robert Denton
Alex Korda
Reg No 5782
Reg No 6015

Do not scale drawings. Verify all dimensions on site. Fully architect of all discrepancies.
Drawing to be printed and read in colour.

10 20 30 40 50

Project
CAMMERAYGAL HIGH SCHOOL
SENIOR CAMPUS


Drawing Title
SHADOW DIAGRAMS -
No. 346-360 MILLER STREET

Drawing No
AR.DA.7016

REVISION
C

Tanner Kibble Denton Architects Pty Ltd
PO Box 660 Darlinghurst NSW 1300 Australia
Level 1, 19 Foster Street, Surry Hills NSW 2010 Australia
T + 61 2 9281 4389
F + 61 2 9281 4337
www.tkda.com.au



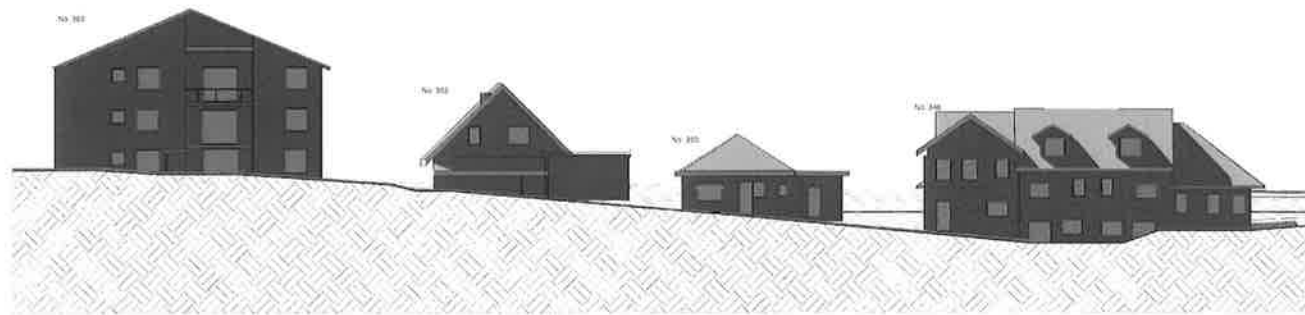

EXISTING_No. 346-360 MILLER ST_9AM 21ST SEPTEMBER

1



PROPOSED_No. 346-360 MILLER ST_9AM 21ST SEPTEMBER

3




EXISTING_No. 346-360 MILLER ST_12PM 21ST SEPTEMBER

2




PROPOSED_No. 346-360 MILLER ST_12PM 21ST SEPTEMBER

4

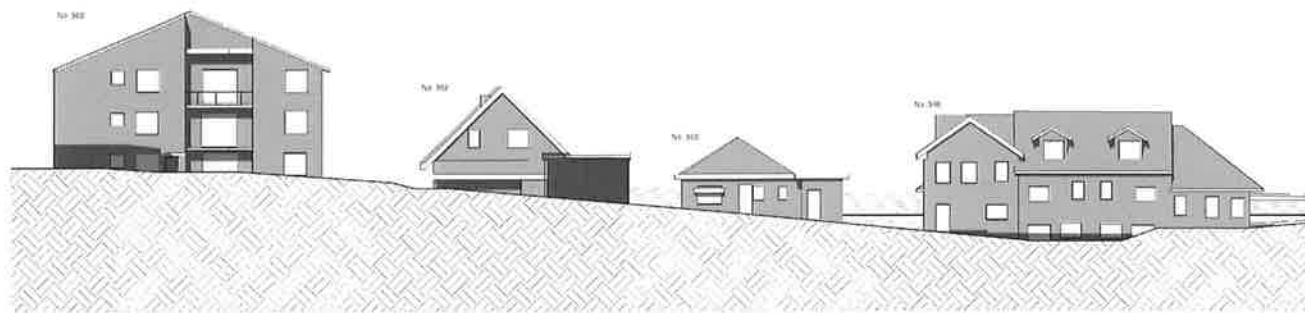

EXISTING_No. 346-360 MILLER ST_3PM 21ST SEPTEMBER

5

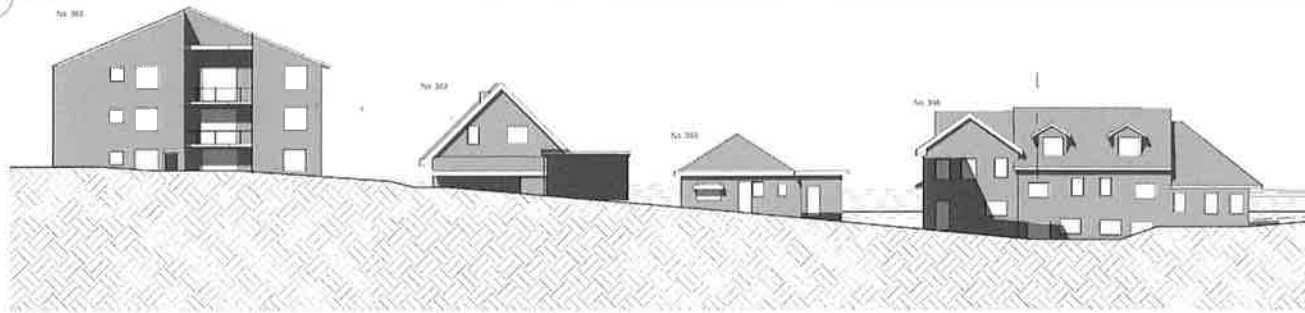

PROPOSED_No. 346-360 MILLER ST_3PM 21ST SEPTEMBER

6

CLIENT Department of Education T + 61 2 9561 1027 F + 61 2 9561 1077  Education Public Schools	PROJECT MANAGER Colley T + 61 2 9406 1000	LANDSCAPE CONSULTANT Conlisk T + 61 2 8244 8900	TOWN FACILITY PLANNER Urish T + 61 2 8233 9927
	QUANTITY SURVEYOR Stallery T + 61 2 9423 8650	STRUCTURAL & CIVIL CONSULTANT Woodcocks T + 61 2 8441 9500	MECH/ELECT/TRANSPORT ENGINEER Shelmerdine Consulting Engineers T + 61 2 9436 3021
	HYDRAULIC CONSULTANT AJ Whipp Consulting Group T + 61 2 8333 8844	ACOUSTIC CONSULTANT Wilkinson Murray T + 61 2 9434 6611	TRAFFIC CONSULTANT Traflix T + 61 2 8324 6700

Rev	Date	Description	Checked	Auth
A	09/06/17	ISSUE FOR DA	AC	AK


NOT FOR CONSTRUCTION

Rev	Date	Description	Checked	Auth

Proj. Dir.	AK	Proj. Arch.	AH/AC	Drawn	MB
Job No.	161028	Date	NOV 16	Scale	1 : 200 @ B1
NSW Nominated Architects Robert Denton Reg. No. 5783 Alex C. Denton Reg. No. 8215 1:100 scale drawings. Verify all dimensions on site. Not to be used for construction. Drawing to be printed and read in colour.					
					

Project	CAMMERAYGAL HIGH SCHOOL SENIOR CAMPUS
Drawing Title	SHADOW DIAGRAMS - No. 346-360 MILLER ST ELEVATION
Drawing No.	AR.DA.7017
Revision	A


Tanner Kibble Denton Architects Pty Ltd PO Box 660 Darlinghurst NSW 1300 Australia Level 1, 19 Foster Street, Surry Hills NSW 2010 Australia T + 61 2 9281 4399 F + 61 2 9281 4337 www.tkd.com.au	 TKD Architects Tanner Kibble Denton
--	---

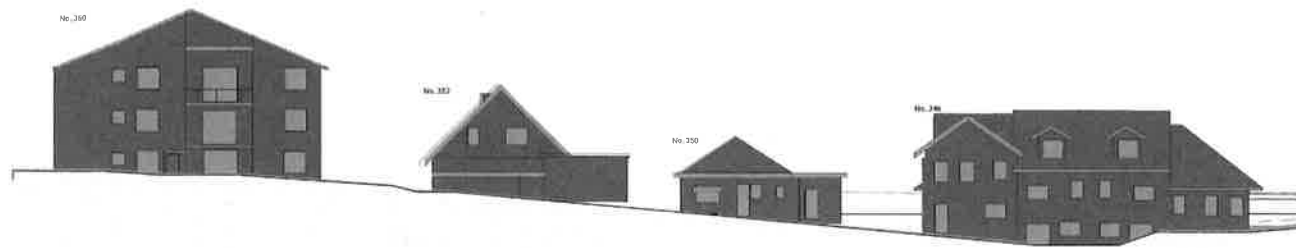


1 EXISTING_No. 346-360 MILLER ST_9AM 21ST DECEMBER



3 PROPOSED_No. 346-360 MILLER ST_9AM 21ST DECEMBER

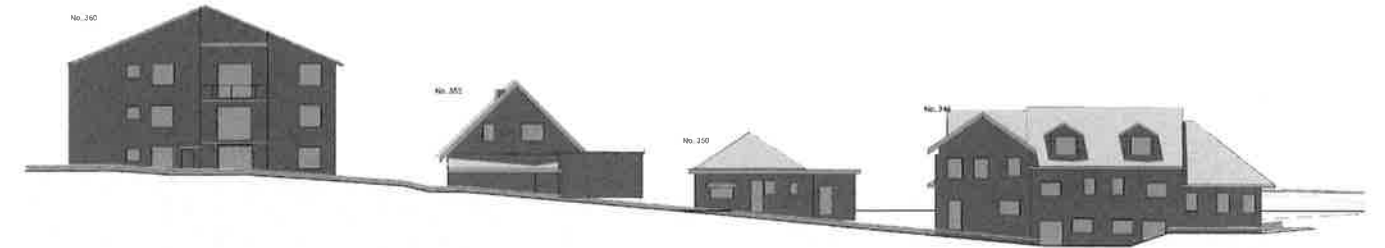

2 EXISTING_No. 346-360 MILLER ST_12PM 21ST DECEMBER

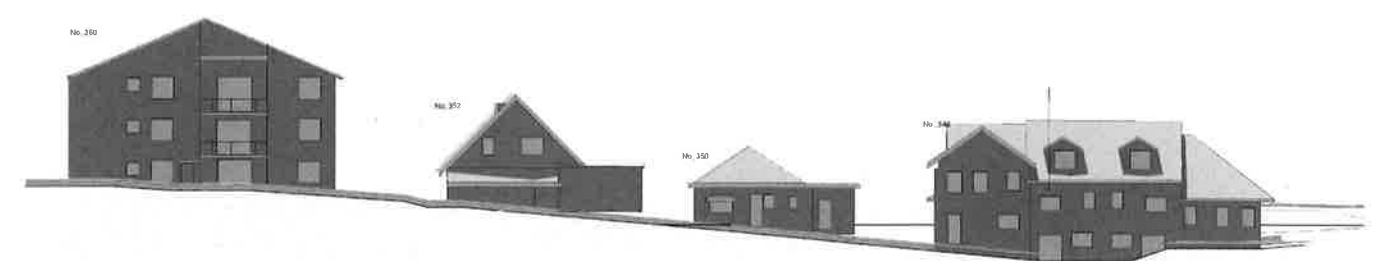

4 PROPOSED_No. 346-360 MILLER ST_12PM 21ST DECEMBER



5 EXISTING_No. 346-360 MILLER ST_3PM 21ST DECEMBER



6 PROPOSED_No. 346-360 MILLER ST_3PM 21ST DECEMBER

CLIENT Department of Education T + 61 2 95611827 F + 61 2 95618077 	PROJECT MANAGER Colley T + 61 2 9406 1000	LANDSCAPE CONSULTANT Context T + 61 2 9244 8900	TOWN FACILITY PLANNER Urbis T + 61 2 9253 9527
	QUANTITY SURVEYOR Slattery T + 61 2 9423 9850	STRUCTURAL & CIVIL CONSULTANT Woolcotts T + 61 2 6241 9900	MECH/ELECT/TRANSPORT ENGINEER Shelmerdine Consulting Engineers T + 61 2 9436 3021
	HYDRAULIC CONSULTANT AJ Whipp Consulting Group T + 61 2 8623 8444	ACOUSTIC CONSULTANT Wilkinson Murray T + 61 2 9437 4511	TRAFFIC CONSULTANT Trafifix T + 61 2 8324 8700

Rev	Date	Description	Checked	Auth
A	06/08/17	ISSUE FOR DA	AC	AK

NOT FOR CONSTRUCTION

Proj. Dir	Proj. Arch	Drawn
AK	AH/AC	Author
Job No.	Date	Scale
161028	NOV 16	1 : 200 @ B1

NSW Registered Architects
Robert Denton
Alec Kibble
Reg. No. 6182
Reg. No. 6015

Do not scale drawings. Verify all dimensions on site. Notify architect of all discrepancies.
Drawing to be printed and used in colour.

10 20 30 40 50

Project CAMMERAYGAL HIGH SCHOOL SENIOR CAMPUS Drawing Title SHADOW DIAGRAMS- No.346-360 MILLER STREET ELEVATION Drawing No. AR.DA .7018	Revision A	Tanner Kibble Denton Architects Pty Ltd PO Box 660 Darlinghurst NSW 1500 Australia Level 1, 19 Foster Street, Surry Hills NSW 2010 Australia T + 61 2 9281 4389 F + 61 2 9281 4337 www.tkda.com.au TKD Architects Tanner Kibble Denton
---	----------------------	--