
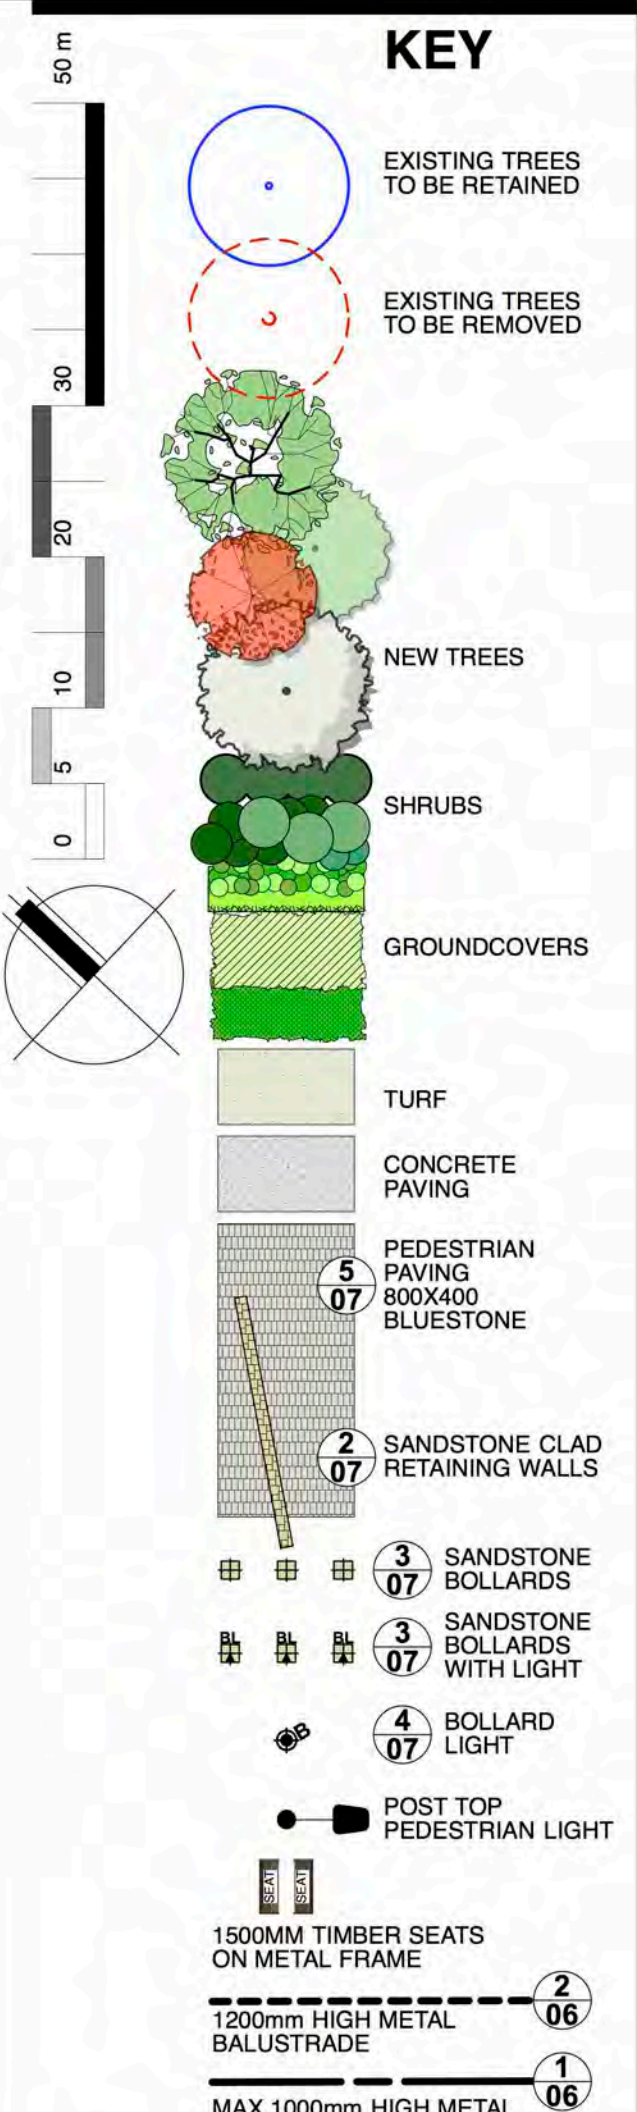


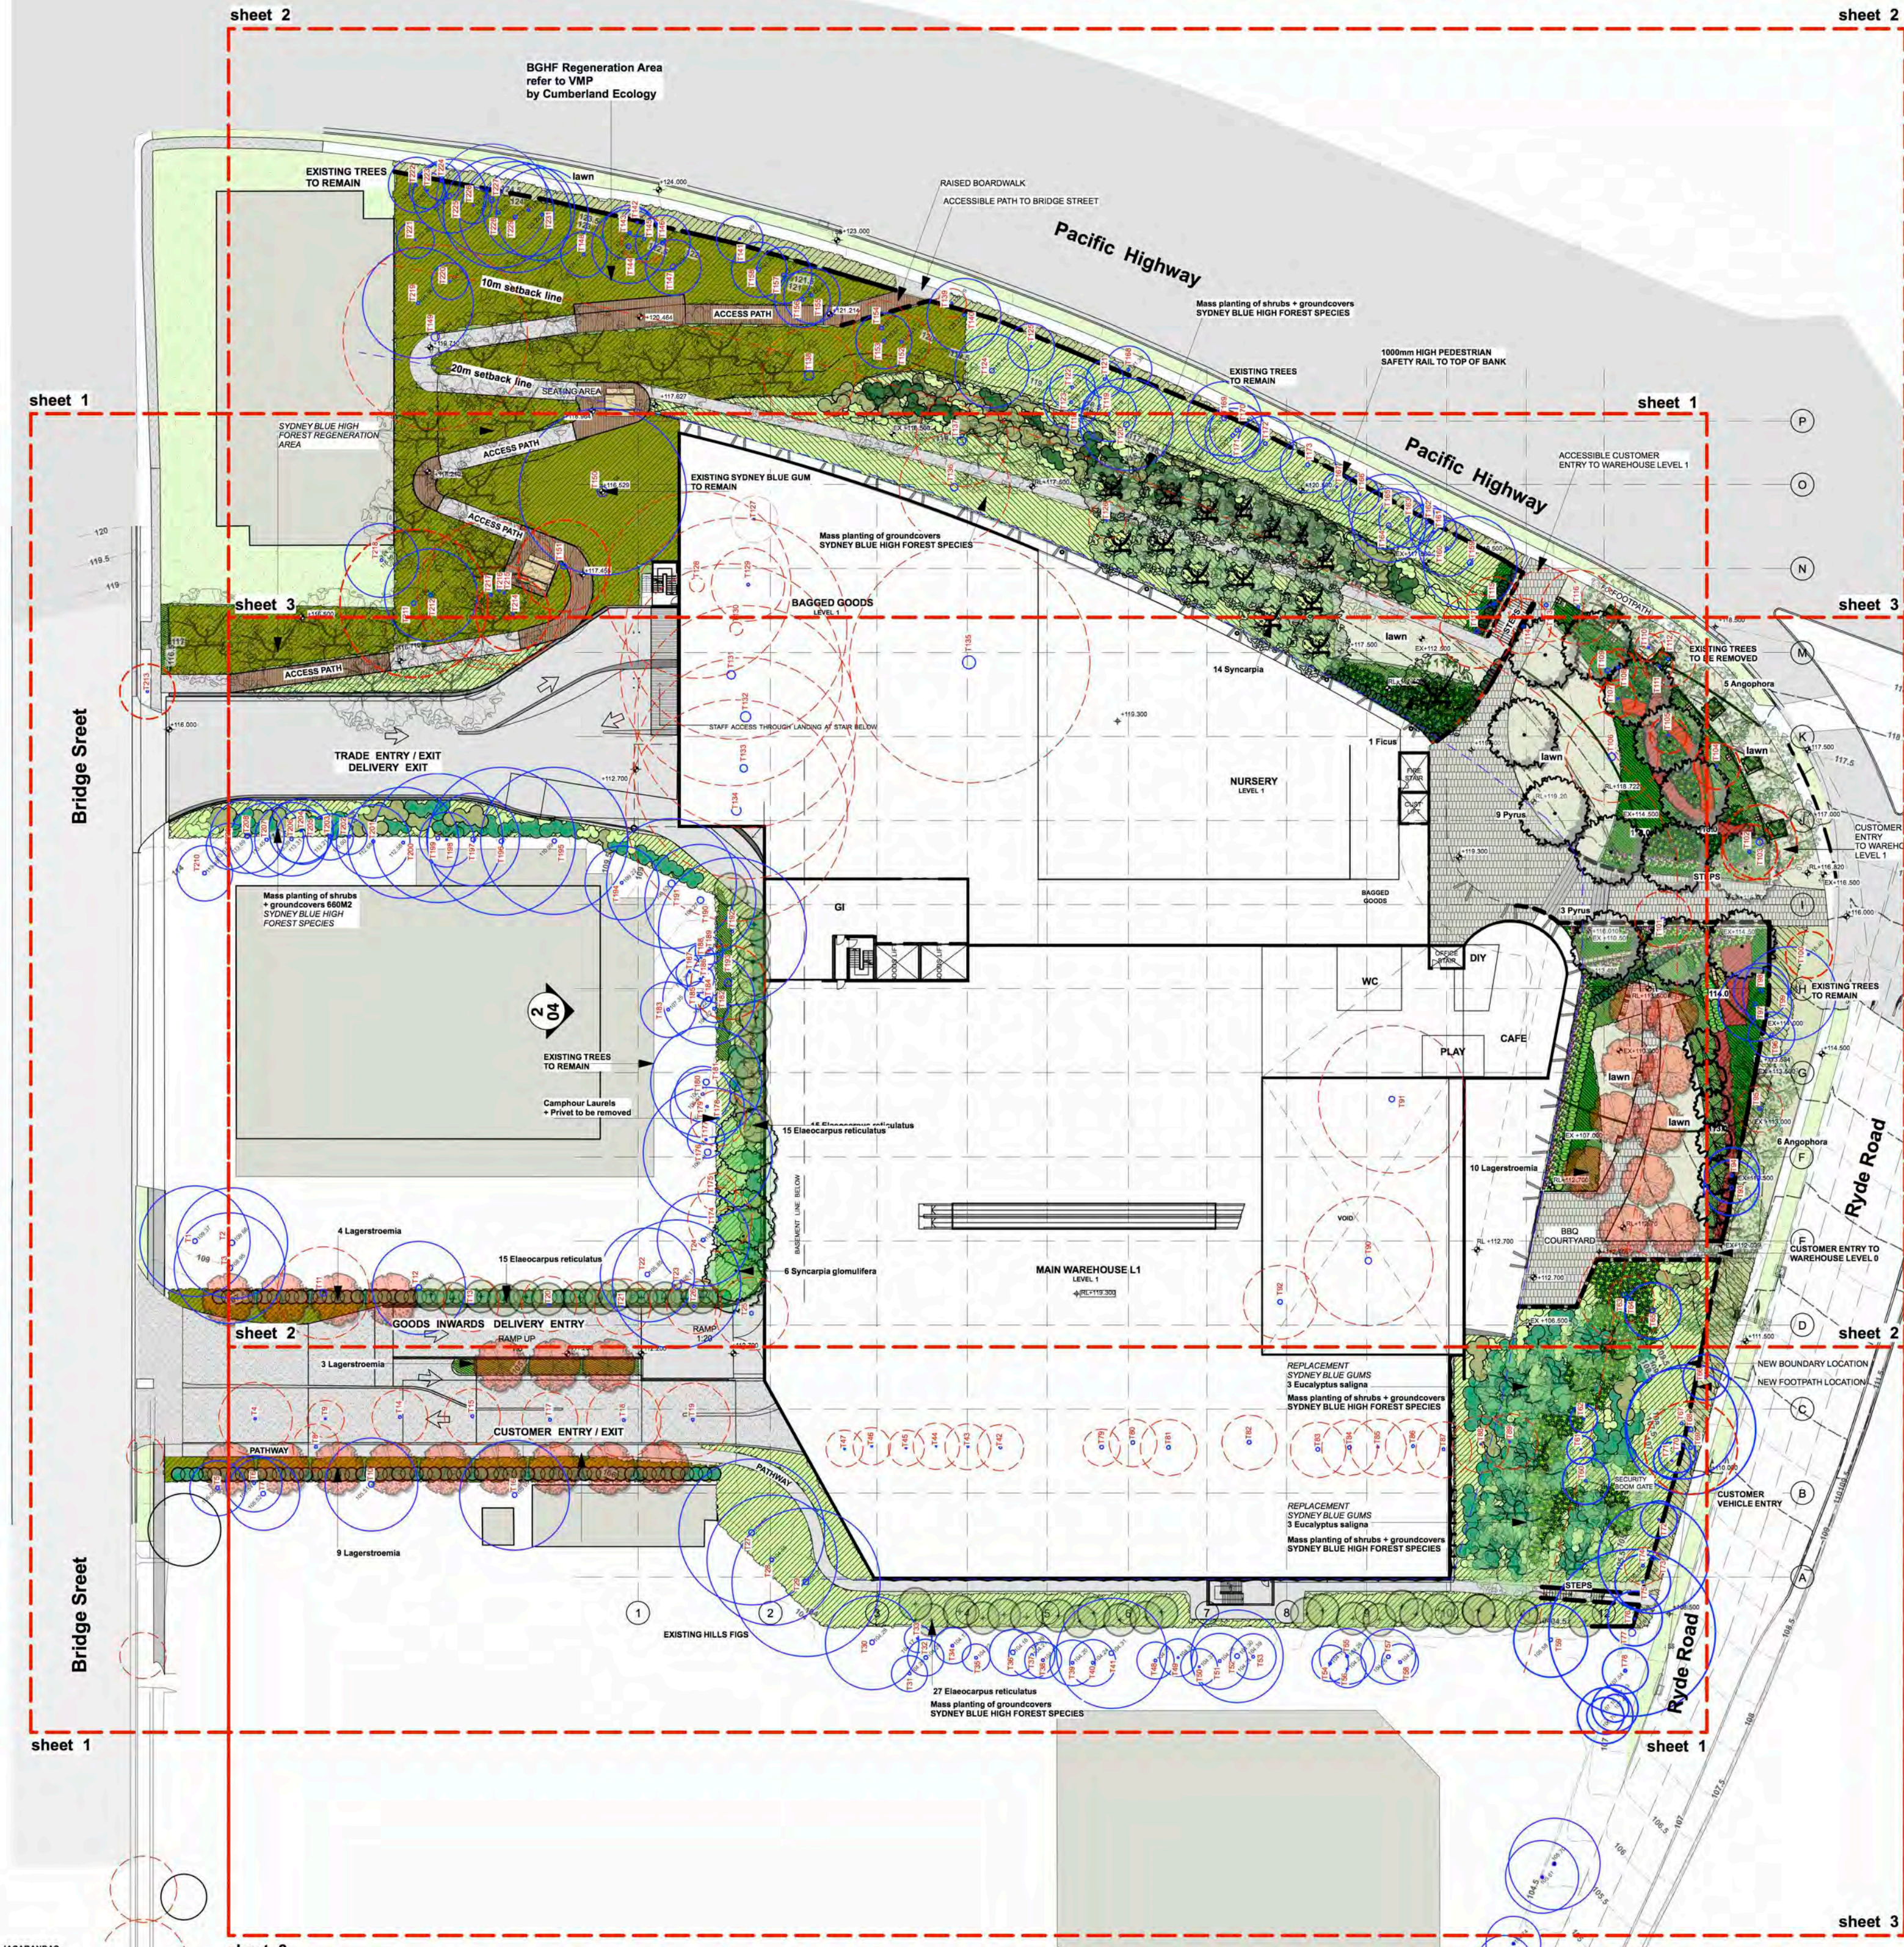

PLANT SCHEDULE

Botanical name	Hgt	Spq	Qty	Size
EXOTIC ENTRY PLANTING				
Trees				
Ficus rubiginosa	9m		1	200L
Gordonia axillaris	4m		6	100L
Lagerstroemia indica x L. fauriei 'Tuscarora'	8m		26	200L
Pyrus calleryana 'Chanticleer'	8m		12	200L
Shrubs				
Acmena 'Red Tips'	1m	2/m2	300	250mm
Canellia 'Hiryu'	1.5m	700mm	130	300mm
Gardenia 'Professor Pucci'	1m	500mm	100	300mm
Raphiolepis 'Cosmic Pink'	0.5m	500mm	160	200mm
Raphiolepis 'Cosmic White'	0.5m	500mm	405	200mm
Rosemarinus prostratus	0.75m	500mm	150	200mm
Syzygium luehmannii	6m	700mm	50	300mm
Syzygium 'Resilience'	2m	700mm	170	250mm
Groundcovers + Grasses				
Arthropodium cirratum	1m	3/m2	110	150mm
Clivia mineata	0.5m	3/m2	500	150mm
Juliparus conferta	0.5m	5/m2	650	125mm
Lomandra 'Tanika'	1m	5/m2	500	125mm
Trachelospermum jasminoides	0.5m	5/m2	1150	125mm
BLUE GUM HIGH FOREST PLANTING				
Trees				
Acmena smithii	15m			75L
Alphitonia excelsa	20m			75L
Angophora costata	20m		11	100L
Elaeocarpus reticulatus	10m		57	25L
Eucalyptus pillularis	25m			75L
Eucalyptus saligna	25m		8	75L
Glochidion ferdinandi	10m			75L
Syncarpia glomulifera	25m			75L
Shrubs				
Acacia implexa	5m	2/m2	70	150mm
Acacia parramattensis	2m	2/m2	70	150mm
Breynia oblongifolia	3m	2/m2	210	150mm
Homalanthus populifolius	5m	2/m2	210	150mm
Indigofera australis	2m	2/m2	210	150mm
Leucopogon juniperinus	1m	2/m2	210	150mm
Maytenus silvestris	3m	2/m2		150mm
Nerolea longifolia	5m	2/m2	185	150mm
Persoonia linearis	3m	2/m2	210	150mm
Pittosporum revolutum	3m	2/m2		150mm
Platylobium formosum	2m	2/m2	25	150mm
Polyscias sambucifolia	5m	2/m2	210	150mm
Zieria smithii	2m	2/m2	25	150mm
Groundcovers + Grasses				
Adiantum aethiopicum	0.5m	6/m2	710	125mm
Asplenium	1m	4/m2	400	125mm
Blechnum cartilagineum	1m	6/m2	650	tube
Brachycome linearifolia	1m	6/m2	1250	tube
Calochortus dubia	1m	6/m2	400	tube
Carex inversa	0.5m	6/m2	1545	tube
Centella asiatica	0.1m	6/m2	410	125mm
Dianella caerulea	0.8m	6/m2	1755	tube
Dichelachne crinita	1m	6/m2	125mm	tube
Kidney Weed	0.1m	6/m2	610	tube
Echinopogon caespitosus	1m	6/m2	125mm	tube
Echinopogon ovatus	1m	6/m2	125mm	tube
Entolasia marginata	0.8m	6/m2	410	125mm
Entolasia stricta	0.8m	6/m2	410	125mm
Geranium homeanum	0.5m	6/m2	410	125mm
Goodenia heterophylla	0.5m	6/m2	410	125mm
Helichrysum scorpioides	0.5m	6/m2	1250	tube
Hydrocotyle peduncularis	0.5m	6/m2	360	tube
Lomandra longifolia	0.8m	6/m2	1755	tube
Lomandra 'Tanika'	0.8m	6/m2	450	tube
Microsaena stipoides	0.5m	6/m2	1755	tube
Opilismenus aemulus	0.3m	6/m2	125mm	tube
Opilismenus imbecillis	0.3m	6/m2	125mm	tube
Poa affinis	1m	6/m2	1755	tube
Prairie purpurascens	0.1m	6/m2	650	tube
Pseudanthemum variabile	0.3m	6/m2	125mm	tube
Rytidosperma tenuius	1m	6/m2	125mm	tube
Themeda australis	1m	6/m2	1545	tube
Veronica plebeia	0.5m	6/m2	125mm	tube
Climbers				
Clematis glycinioides	2/m2		15	125mm
Eurostaphis latifolia	2/m2		15	125mm
Glycine microphylla	2/m2		15	125mm
Hardenbergia violacea	2/m2		15	125mm
Hibbertia scandens	2/m2		15	125mm
Tylophora barbata	2/m2		15	125mm

P	RYDE ROAD CAR ENTRY REMOVED	17/04/2018
O	COUNCIL ISSUE	20/03/2017
N	COORDINATION ISSUE	16/03/2017
M	COORDINATION ISSUE	15/03/2017
L	REVISED DA ISSUE	16/09/2016
K	COORDINATION ISSUE	16/09/2016
J	COORDINATION ISSUE	13/09/2016
I	COORDINATION ISSUE	16/08/2016
H	RAMPS AND PLANTING REVISED	30/03/2016
G	WESTERN BOUNDARY + DRIVEWAY	30/10/2015
F	REVISED DA ISSUE	05/02/2015
E	DA ISSUE	14/01/2015
D	COORDINATION ISSUE	31/12/2014
C	COORDINATION ISSUE	12/12/2014
B	COORDINATION ISSUE	28/08/2014
A	PRELIMINARY ISSUE	08/08/2014

revision: DATE:
landscape architect:
JOHN LOCK & associates
LANDSCAPE ARCHITECTURE

jl
Suite 3, 5 Earl Street, Mosman NSW 2088
p: 02 9969 9866 e: landesign@bigpond.com

architect:
STZ
SMITH & ZANNES
M1/147 McEvoy Street Alexandria NSW 1435
p: 02 9516 2022 e: email@smithzannes.com.au

client:
BUNNINGS


project:
**Proposed Bunnings Warehouse
950 Pacific Highway
Pymble NSW**

drawing title:
**LANDSCAPE
SITE PLAN**

scale:
1:500 @ A1
1:1000 @ A3
date:
01-07-2014
drawing no:
2103 LP-00

Bridge Sreet

Bridge Sreet

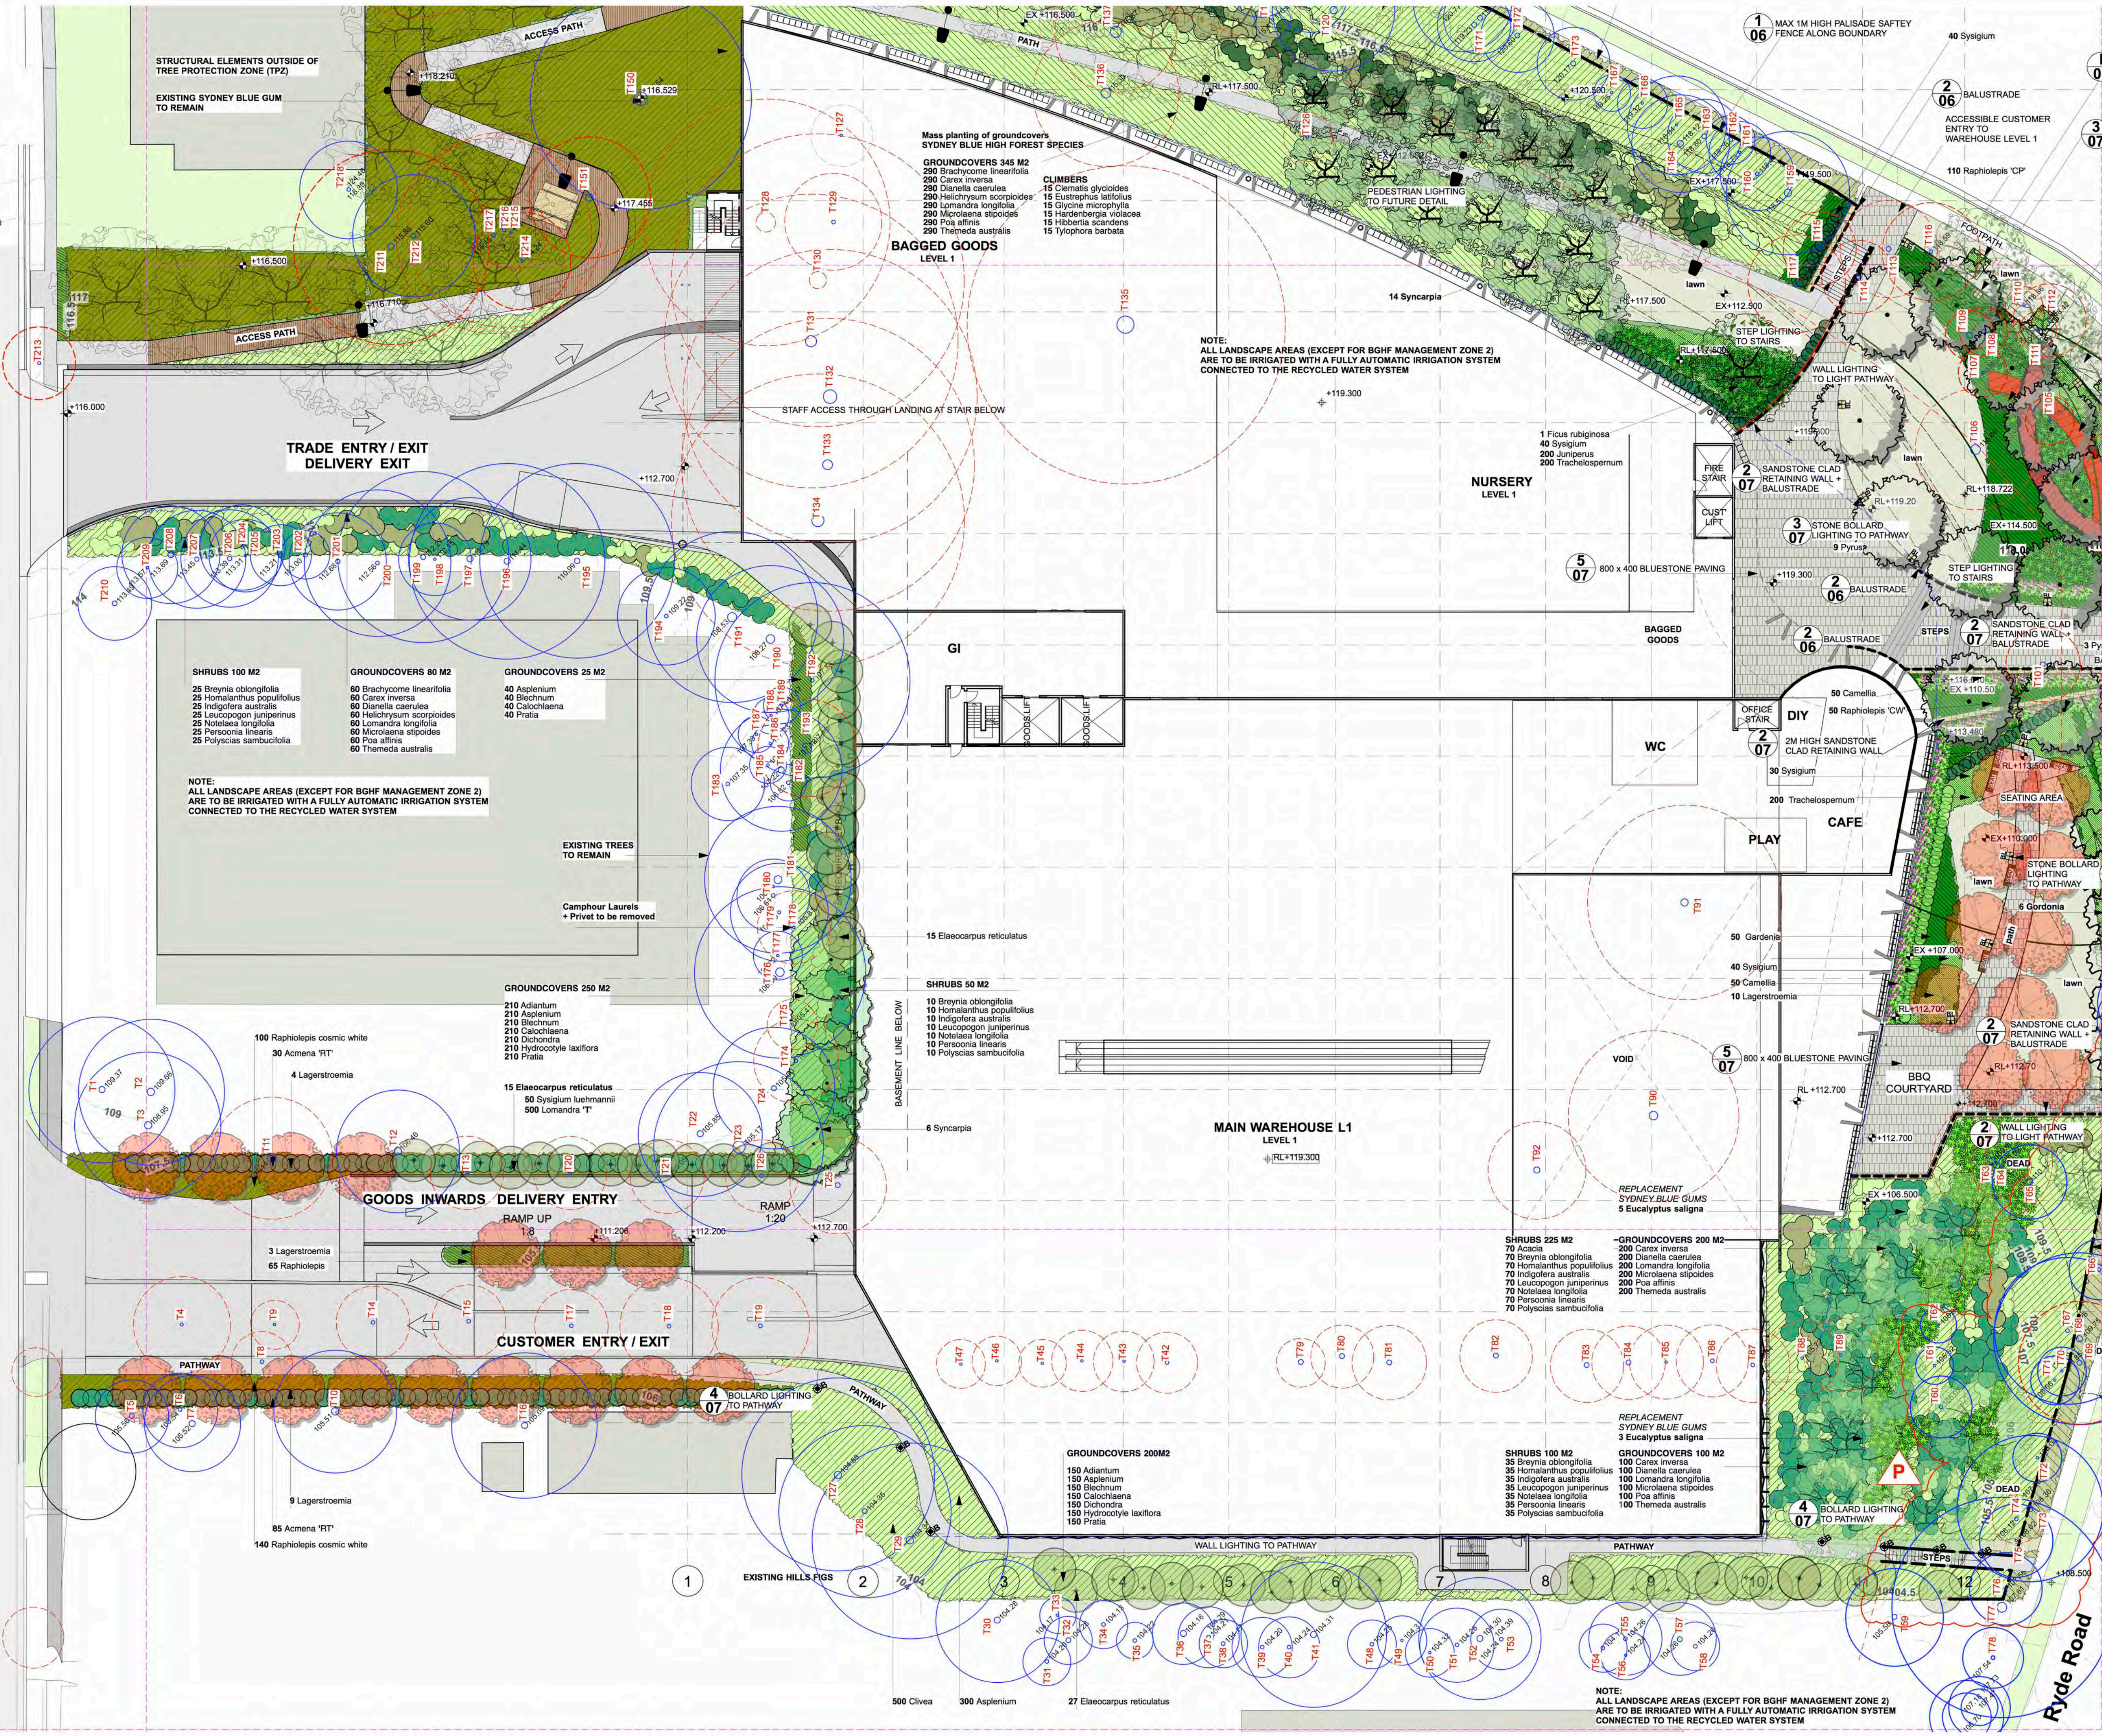

KEY

EXISTING TREES TO BE RETAINED

EXISTING TREES TO BE REMOVED

NEW TREES

SHRUBS

GROUNDCOVERS

TURF

CONCRETE PAVING

PEDESTRIAN PAVING 800x400 BLUESTONE

SANDSTONE CLAD RETAINING WALLS

SANDSTONE BOLLARDS

SANDSTONE BOLLARDS WITH LIGHT

BOLLARD LIGHT

POST TOP PEDESTRIAN LIGHT

1500MM TIMBER SEATS ON METAL FRAME

1200MM HIGH METAL BALUSTRADE

MAX 1000MM HIGH METAL PALISADE SAFETY FENCE

P	RYDE ROAD CAR ENTRY REMOVED	17/04/2018
O	COUNCIL ISSUE	20/03/2017
N	COORDINATION ISSUE	16/03/2017
M	COORDINATION ISSUE	15/03/2017
L	REVISED DA ISSUE	16/09/2016
K	COORDINATION ISSUE	16/09/2016
J	COORDINATION ISSUE	13/09/2016
I	COORDINATION ISSUE	16/08/2016
H	PAMPS AND PLANTING REVISED	30/03/2016
G	WESTERN BOUNDARY + DRIVEWAY	
F	REVISED DA ISSUE	30/10/2015
E	DA ISSUE	05/02/2015
D	COORDINATION ISSUE	14/01/2015
C	COORDINATION ISSUE	31/12/2014
B	COORDINATION ISSUE	12/12/2014
A	PRELIMINARY ISSUE	28/08/2014
		08/08/2014

JOHN LOCK & associates
LANDSCAPE ARCHITECTURE

jla Suite 3, 5 Earl Street, Mosman NSW 2088
p:02 9969 9866 e:landesign@bigpond.com

SMITH & TZANNES
M1/147 McEvoy Street Alexandria NSW 1435
p: 02 9516 2022 e: email@smithtzannes.com.au

BUNNINGS

Proposed
Bunnings Warehouse
950 Pacific Highway
Pymble NSW

LANDSCAPE PLAN
sheet 1

scale: 1:250 @A1
1:500 @A3
date: 01-07-2014

drawing no: 2103 LP-01

BGHF Regeneration Area: refer to 'Approved' VMP by Cumberland Ecology:

THIS AREA IS TO BE PLANTED WITH THE QUANTITIES SPECIFIED BELOW.
FOR SPECIES SELECTION REFER TO THE 'Approved' VMP TABLE (Table C.1)

MANAGEMENT ZONE 2 (total area 1700M2)

PLANT	Planting Density	Plant Quantities
Tree - Canopy	1/20m2	85
Tree - Small	1/10m2	170
Shrubs	1/5m2	340
Ground Covers	4/1m2	6800



KEY

- EXISTING TREES TO BE RETAINED
- EXISTING TREES TO BE REMOVED
- NEW TREES
- SHRUBS
- GROUNDCOVERS
- TURF
- CONCRETE PAVING
- PEDESTRIAN PAVING 800x400 BLUESTONE
- SANDSTONE CLAD RETAINING WALLS
- SANDSTONE BOLLARDS
- SANDSTONE BOLLARDS WITH LIGHT
- BOLLARD LIGHT
- POST TOP PEDESTRIAN LIGHT
- 1500MM TIMBER SEATS ON METAL FRAME
- 1200mm HIGH METAL BALUSTRADE
- MAX 1000mm HIGH METAL PALISADE SAFETY FENCE

REVISIONS

NO.	REVISION	DATE
P	RYDE ROAD CAR ENTRY REMOVED	17/04/2018
O	COUNCIL ISSUE	20/03/2017
N	COORDINATION ISSUE	16/03/2017
M	COORDINATION ISSUE	15/03/2017
L	REVISED DA ISSUE	16/09/2016
K	COORDINATION ISSUE	16/09/2016
J	COORDINATION ISSUE	13/09/2016
I	COORDINATION ISSUE	16/08/2016
H	RAMPS AND PLANTING REVISED	30/03/2016
G	REVISED DA ISSUE	30/10/2015
F	DA ISSUE	05/02/2015
E	COORDINATION ISSUE	14/01/2015
D	COORDINATION ISSUE	31/12/2014
C	COORDINATION ISSUE	12/12/2014
B	COORDINATION ISSUE	28/08/2014
A	PRELIMINARY ISSUE	08/08/2014

JOHN LOCK & associates
LANDSCAPE ARCHITECTURE

jla Suite 3, 5 Earl Street, Mosman NSW 2088
p: 02 9969 9866 e: landscape@bigpond.com


STZ
SMITH & TZANNES
M1/147 McEvoy Street Alexandria NSW 1435
p: 02 9516 2022 e: email@smithtannes.com.au

BUNNINGS

Proposed Bunnings Warehouse
950 Pacific Highway
Pymble NSW

LANDSCAPE PLAN
sheet 2

scale: 1:250 @ A1
1:500 @ A3
date: 01-07-2014
drawing no: 2103 LP-02

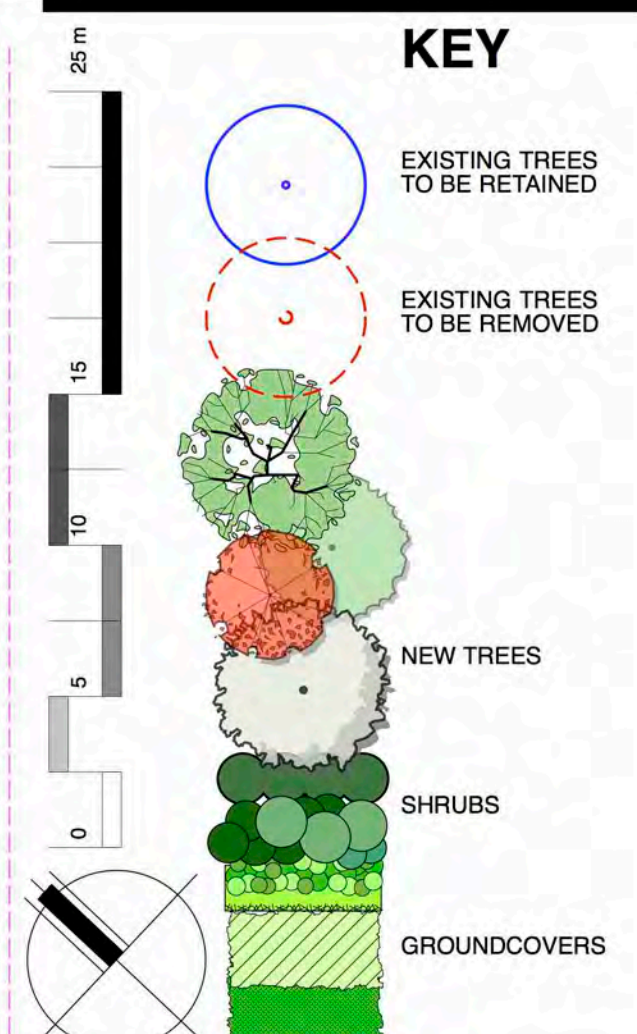

The diagram illustrates a fence system with the following components and dimensions:

- TURF**: Represented by a light green rectangular block.
- CONCRETE PAVING**: Represented by a light grey rectangular block.
- PEDESTRIAN PAVING 800X400 BLUESTONE**: Represented by a grid of small grey squares. A dimension of **5 07** is indicated for a section of this paving.
- SANDSTONE CLAD RETAINING WALLS**: Represented by a grid of small grey squares. A dimension of **2 07** is indicated for a section of this wall.
- SANDSTONE BOLLARDS**: Represented by small grey squares. A dimension of **3 07** is indicated for a section of these bollards.
- SANDSTONE BOLLARDS WITH LIGHT**: Represented by small grey squares with a light fixture. A dimension of **3 07** is indicated for a section of these bollards.
- BOLLARD LIGHT**: Represented by a small grey square with a light fixture. A dimension of **4 07** is indicated for a section of these bollards.
- POST TOP PEDESTRIAN LIGHT**: Represented by a black circle with a light fixture.
- 1500MM TIMBER SEATS ON METAL FRAME**: Represented by two vertical wooden planks. A dimension of **1500** is indicated for the length of the seat.
- 1200mm HIGH METAL BALUSTRADE**: Represented by a horizontal dashed line. A dimension of **2 06** is indicated for the height of the balustrade.
- MAX 1000mm HIGH METAL PALISADE SAFETY FENCE**: Represented by a horizontal solid line. A dimension of **1 06** is indicated for the height of the fence.

E	RYDE ROAD CAR ENTRY R'MOVED	17/04/2018
D	COUNCIL ISSUE	20/03/2017
C	COORDINATION ISSUE	16/03/2017
B	COORDINATION ISSUE	15/03/2017
A	PRELIMINARY ISSUE	06/03/2017
revision:		DATE:

JOHN LOCK & associates
LANDSCAPE ARCHITECTURE

jl Suite 3, 5 Earl Street, Mosman NSW 2088
p:02 9969 9866 e:landesign@bigpond.com

STZ
SMITH & TZANNES
M1/147 McEvoy Street Alexandria NSW 1435
p: 02 9516 2022 e: email@smithtzannes.com.au

client:

BUNNINGS

project:

Proposed
Bunnings Warehouse
950 Pacific Highway
Pymble NSW

HARDSCAPE PLAN

Streetscape Entry

scale: 1:250@A1
1:500@A3
date: 06-03-2017
drawing no: **2103 LP-02.1**



KEY

- EXISTING TREES TO BE RETAINED
- EXISTING TREES TO BE REMOVED
- NEW TREES
- SHRUBS
- GROUNDCOVERS
- TURF
- CONCRETE PAVING
- PEDESTRIAN PAVING 800x400 BLUESTONE
- SANDSTONE CLAD RETAINING WALLS
- SANDSTONE BOLLARDS
- SANDSTONE BOLLARDS WITH LIGHT
- BOLLARD LIGHT
- POST TOP PEDESTRIAN LIGHT
- 1500MM TIMBER SEATS ON METAL FRAME
- 1200mm HIGH METAL BALUSTRADE
- MAX 1000mm HIGH METAL PALISADE SAFETY FENCE

REVISIONS

NO	DESCRIPTION	DATE
P	RYDE ROAD CAR ENTRY REMOVED	17/04/2018
O	COUNCIL ISSUE	20/03/2017
N	COORDINATION ISSUE	16/03/2017
M	COORDINATION ISSUE	15/03/2017
L	REVISED DA ISSUE	16/09/2016
K	COORDINATION ISSUE	16/09/2016
J	COORDINATION ISSUE	13/09/2016
I	COORDINATION ISSUE	16/08/2016
H	RAMPS AND PLANTING REVISED	30/03/2016
G	WESTERN BOUNDARY + DRIVEWAY	30/10/2015
F	DA ISSUE	05/02/2015
E	COORDINATION ISSUE	14/01/2015
D	COORDINATION ISSUE	31/12/2014
C	COORDINATION ISSUE	12/12/2014
B	COORDINATION ISSUE	28/08/2014
A	PRELIMINARY ISSUE	08/08/2014

LANDSCAPE ARCHITECT

JOHN LOCK & associates
LANDSCAPE ARCHITECTURE

ila Suite 3, 5 Earl Street, Mosman NSW 2088
p: 02 9969 9866 e: landesign@bigpond.com

STZ
SMITH & TZANNINES
M1/147 McEvoy Street Alexandria NSW 1435
p: 02 9516 2022 e: email@smithtzannes.com.au

client:

BUNNINGS

project:

Proposed
Bunnings Warehouse
950 Pacific Highway
Pymble NSW

drawing title:

LANDSCAPE PLAN
sheet 3

scale:

1:250@A1
1:500@A3

date:

01-07-2014

drawing no:

2103 LP-03



KEY

- EXISTING TREES TO BE RETAINED
- EXISTING TREES TO BE REMOVED
- NEW TREES
- SHRUBS
- GROUNDCOVERS
- TURF
- CONCRETE PAVING
- PEDESTRIAN PAVING 800x400 BLUESTONE
- SANDSTONE CLAD RETAINING WALL
- SANDSTONE BOLLARDS
- SANDSTONE BOLLARDS WITH LIGHT
- BOLLARD LIGHT
- POST TOP PEDESTRIAN LIGHT
- 1500MM TIMBER SEATS ON METAL FRAME
- 1200mm HIGH METAL BALUSTRADE
- MAX 1000mm HIGH METAL PALISADE SAFETY FENCE

E RYDE ROAD CAR ENTRY REMOVED 17/04/2018
D COUNCIL ISSUE 20/03/2017
C COORDINATION ISSUE 16/03/2017
B COORDINATION ISSUE 15/03/2017
A PRELIMINARY ISSUE 06/03/2017

revision: DATE:

landscape architect:
JOHN LOCK & associates
LANDSCAPE ARCHITECTURE

ila Suite 3, 5 Earl Street, Mosman NSW 2088
p: 02 9969 9866 e: landesign@bigpond.com

architect:
STZ
SMITH & TZANNINES
M1/147 McEvoy Street Alexandria NSW 1435
p: 02 9516 2022 e: email@smithtzannes.com.au



client:
BUNNINGS

project:
Proposed
Bunnings Warehouse
950 Pacific Highway
Pymble NSW

drawing title:
HARDSCAPE PLAN
sheet 3

scale:
1:250@A1
1:500@A3
date:
01-07-2014

drawing no:
2103 LP-03.1

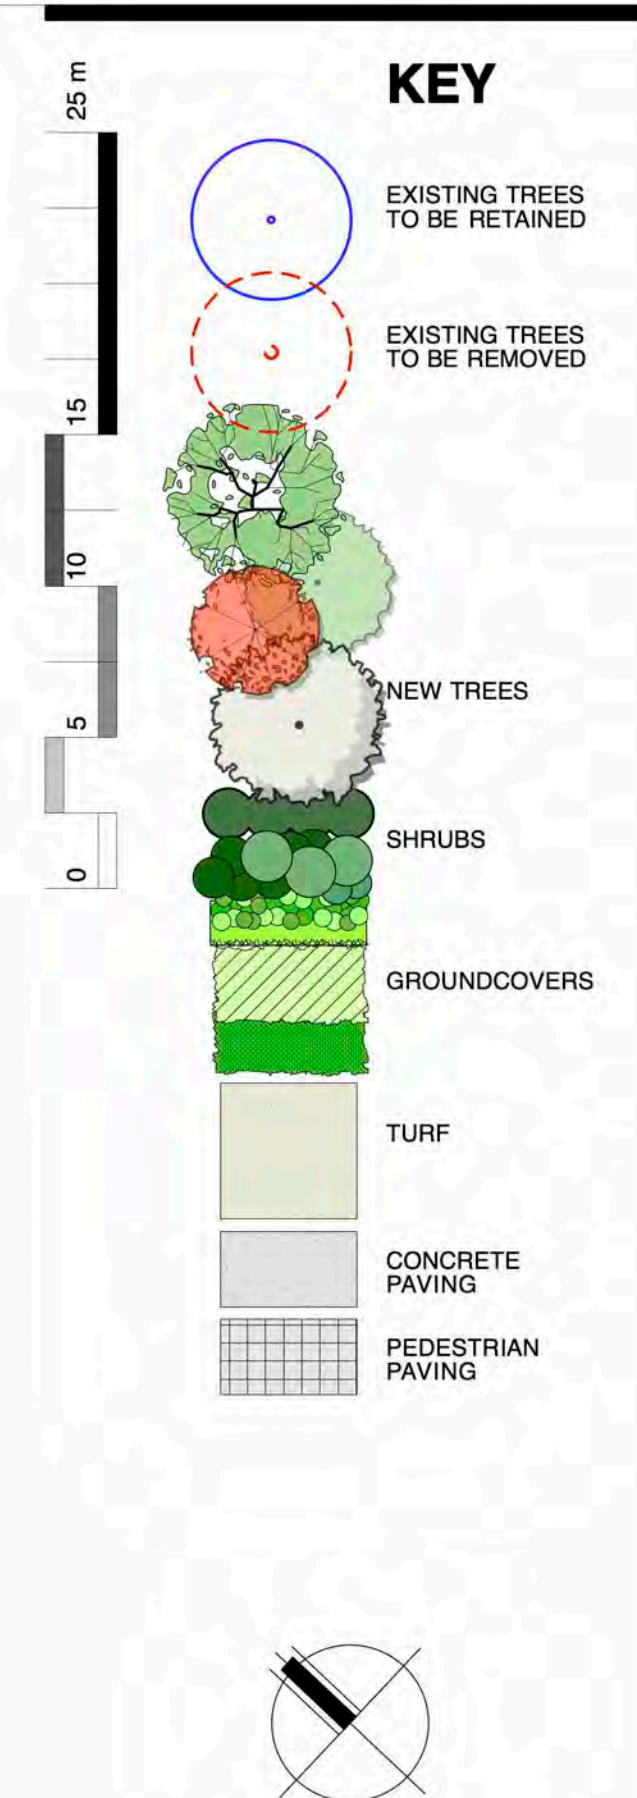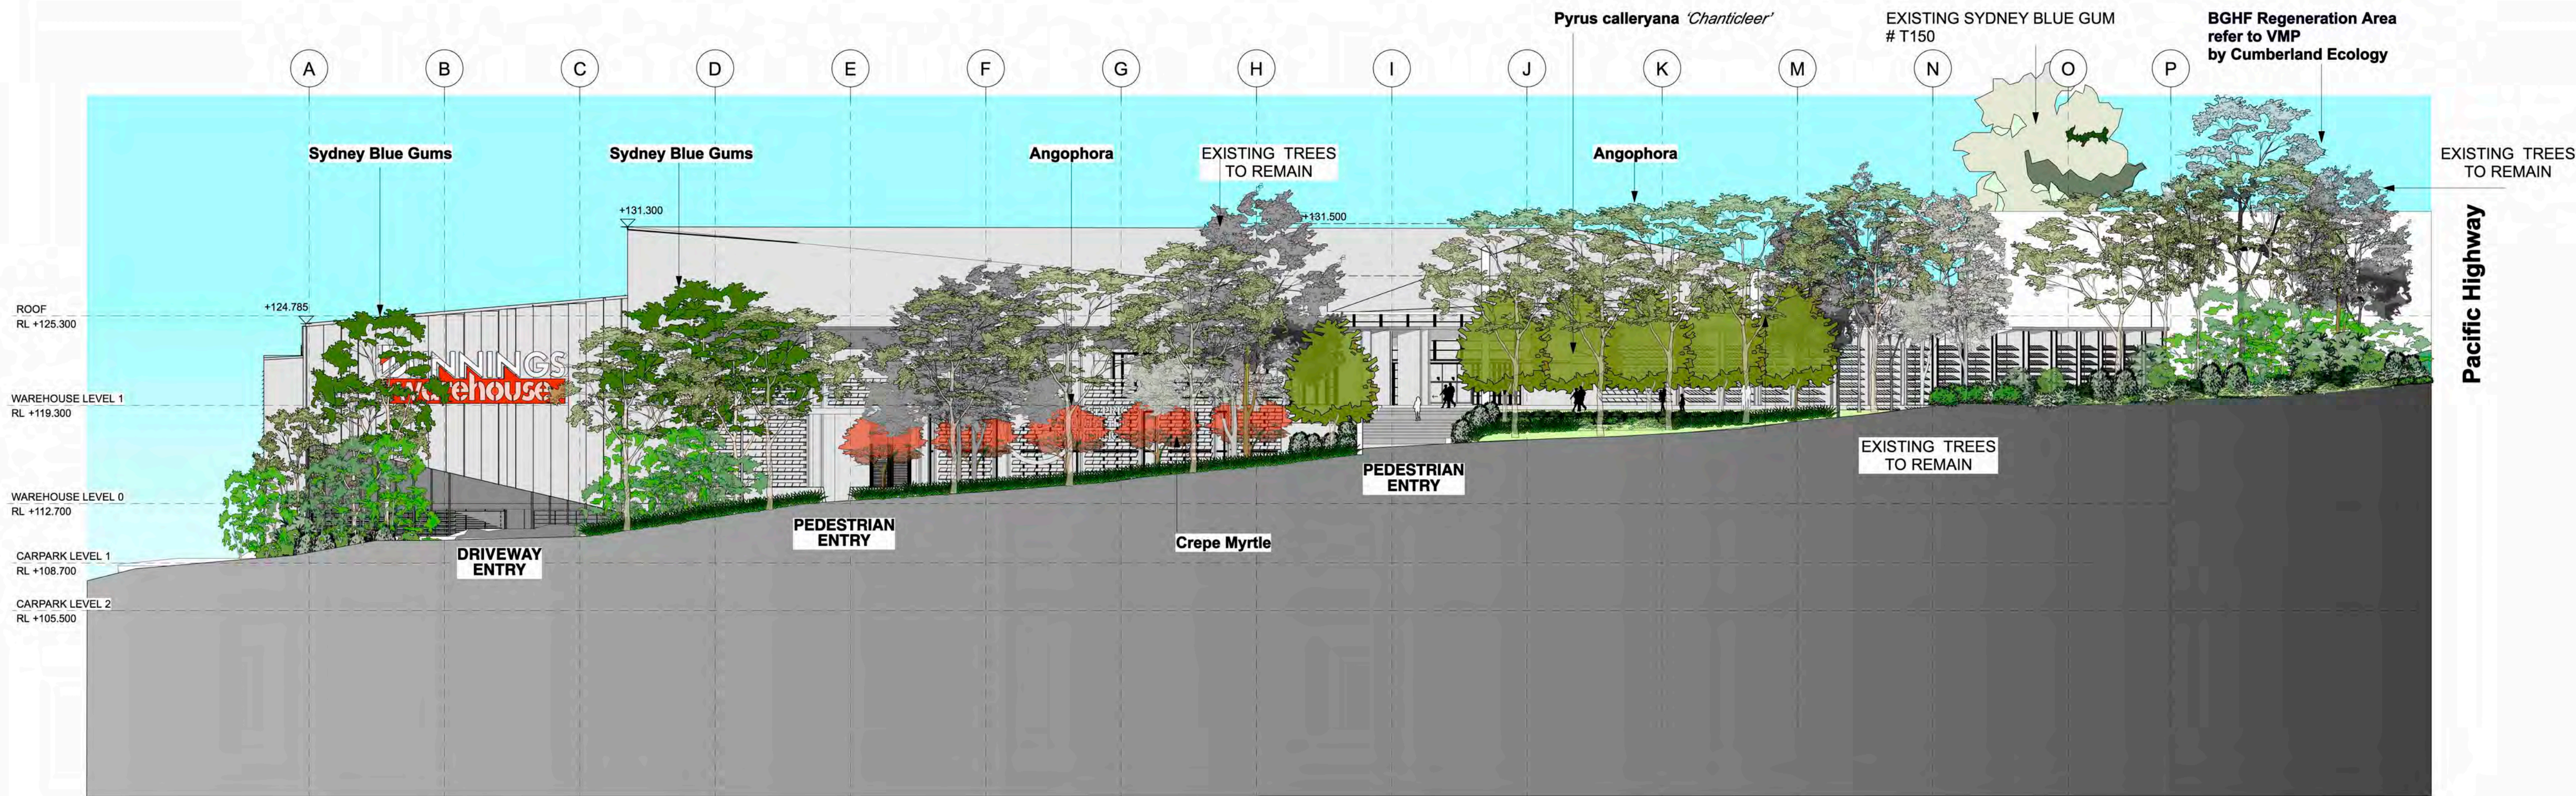

1 RYDE ROAD ELEVATION
1:250



2 BRIDGE STREET ELEVATION
1:250

L	REVISED DA ISSUE	16/09/2016
K	COORDINATION ISSUE	16/09/2016
J	COORDINATION ISSUE	13/09/2016
I	COORDINATION ISSUE	16/08/2016
H	RAMPS AND PLANTING REVISED	30/03/2016
G	REVISED DA ISSUE	30/10/2015
F	DA ISSUE	05/02/2015
E	COORDINATION ISSUE	14/01/2015
D	COORDINATION ISSUE	31/12/2014
C	COORDINATION ISSUE	12/12/2014
B	COORDINATION ISSUE	28/08/2014
A	PRELIMINARY ISSUE	08/08/2014

landscape architect:
JOHN LOCK & associates
LANDSCAPE ARCHITECTURE

jla Suite 3, 5 Earl Street, Mosman NSW 2088
p: 02 9969 9868 e: landesign@bigpond.com

architect:
STZ
SMITH & TZANNES
M1/147 McEvoy Street Alexandria NSW 1435
p: 02 9516 2022 e: email@smithtzannes.com.au

client:

BUNNINGS


project:
Proposed Bunnings Warehouse
950 Pacific Highway
Pymble NSW

drawing title:
LANDSCAPE ELEVATIONS


scale:
1:250 @ A1
1:500 @ A3

date:
01-07-2014


drawing no:
2103 LP-04

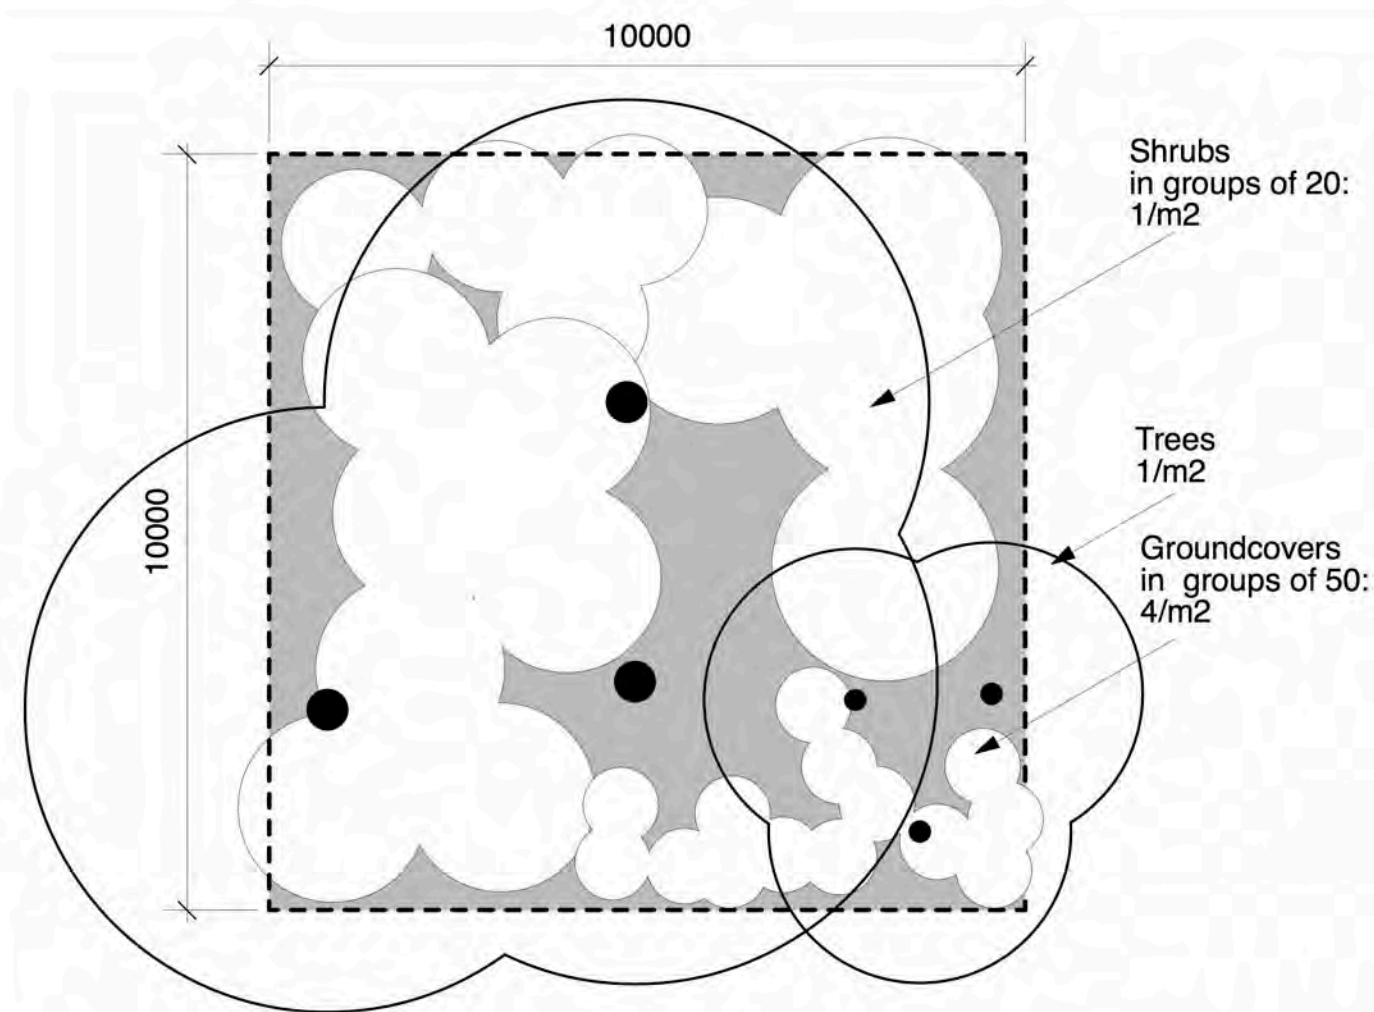

A PLANTING MATRIX - MASSED NATIVE SHRUBS + GRASSES DETAIL
1:100@A1

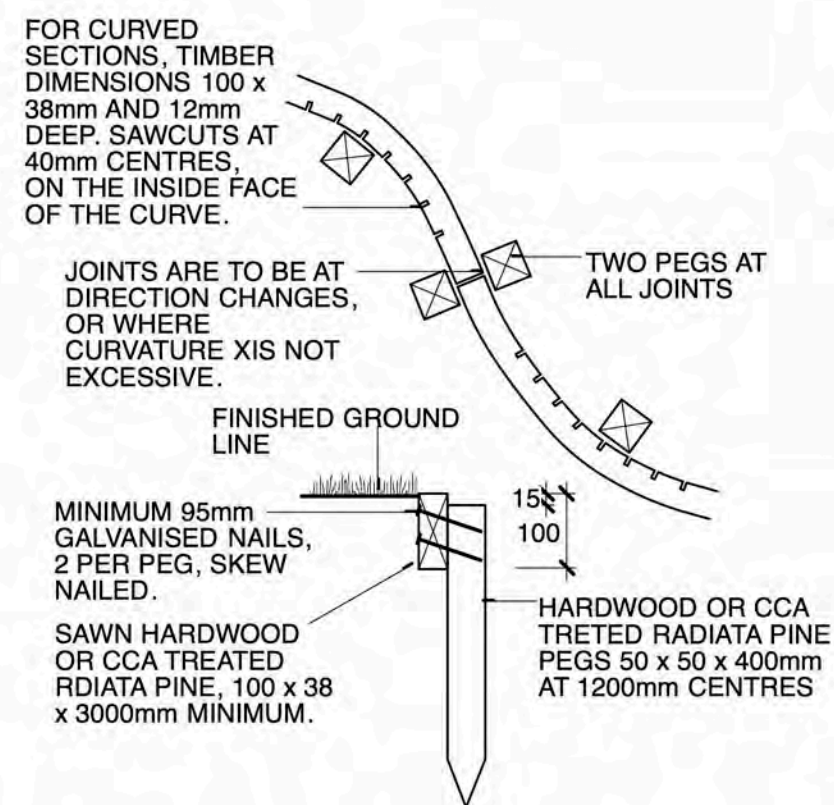


C TURF DETAIL
1:10@A1

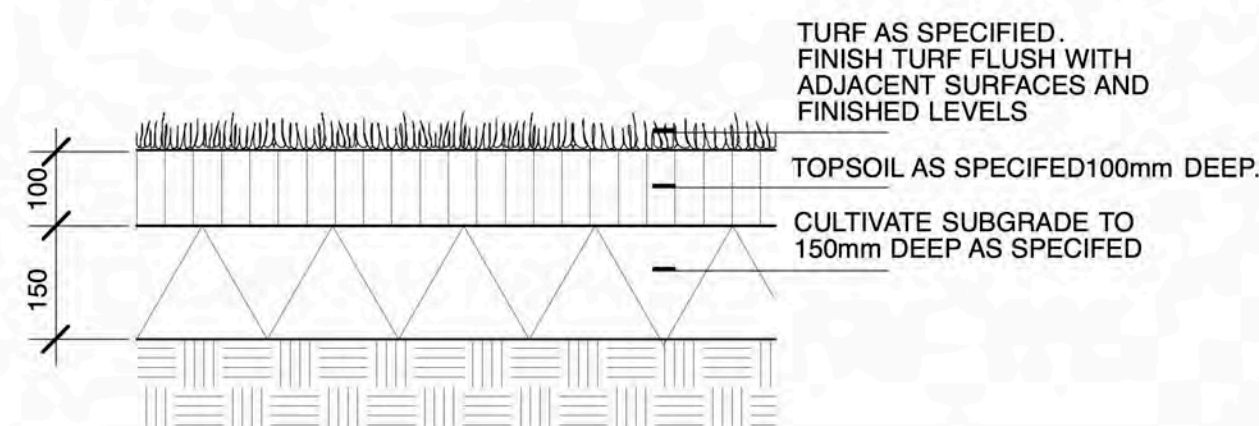


1 TREE PROTECTION DETAIL
1:50@A1


D TIMBER EDGE DETAIL
1:10@A1

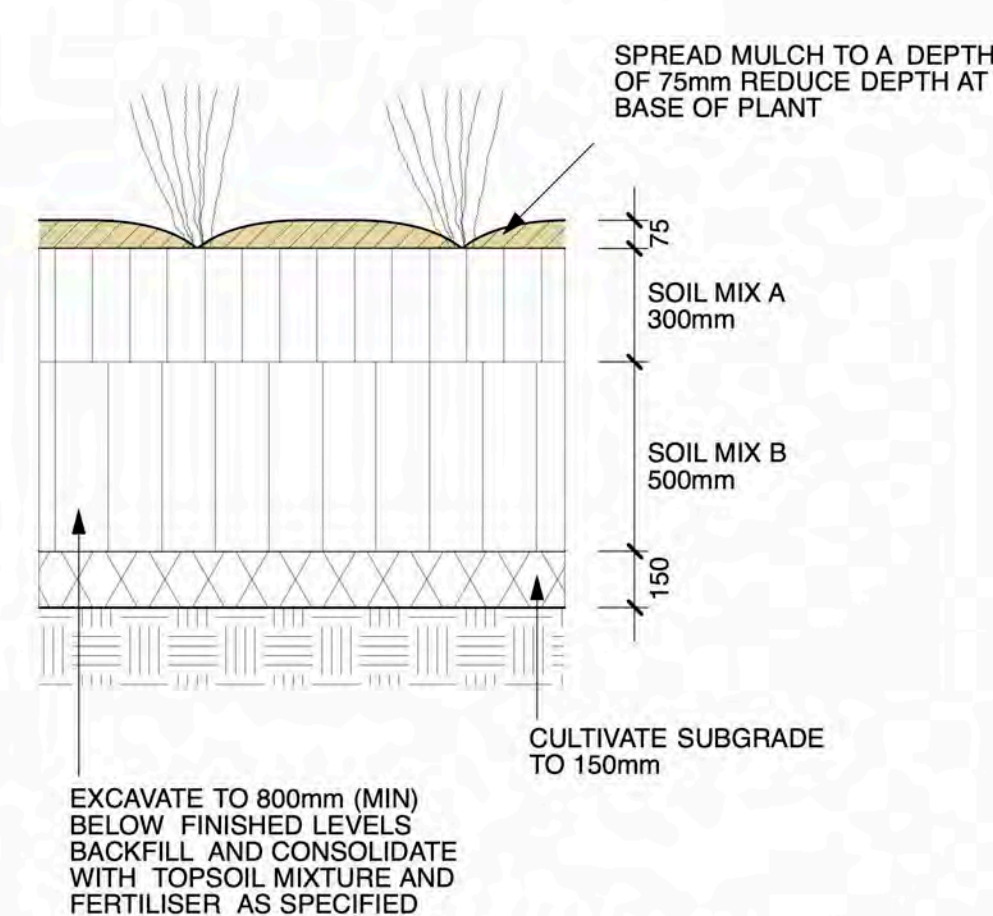


E MASS PLANTING DETAIL
1:20@A1

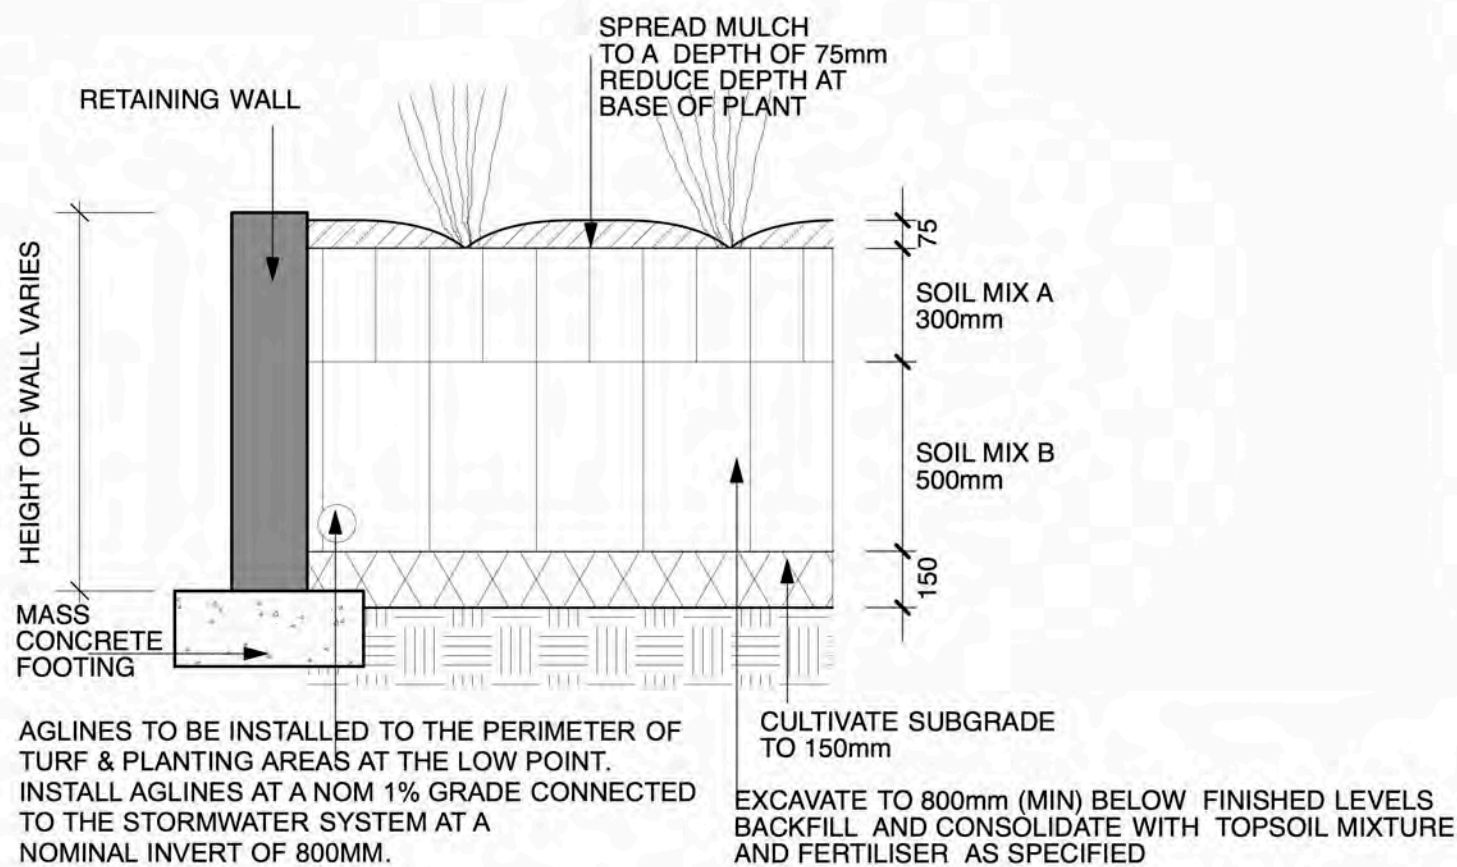


F MASS PLANTING - RETAINING WALL
1:20@A1

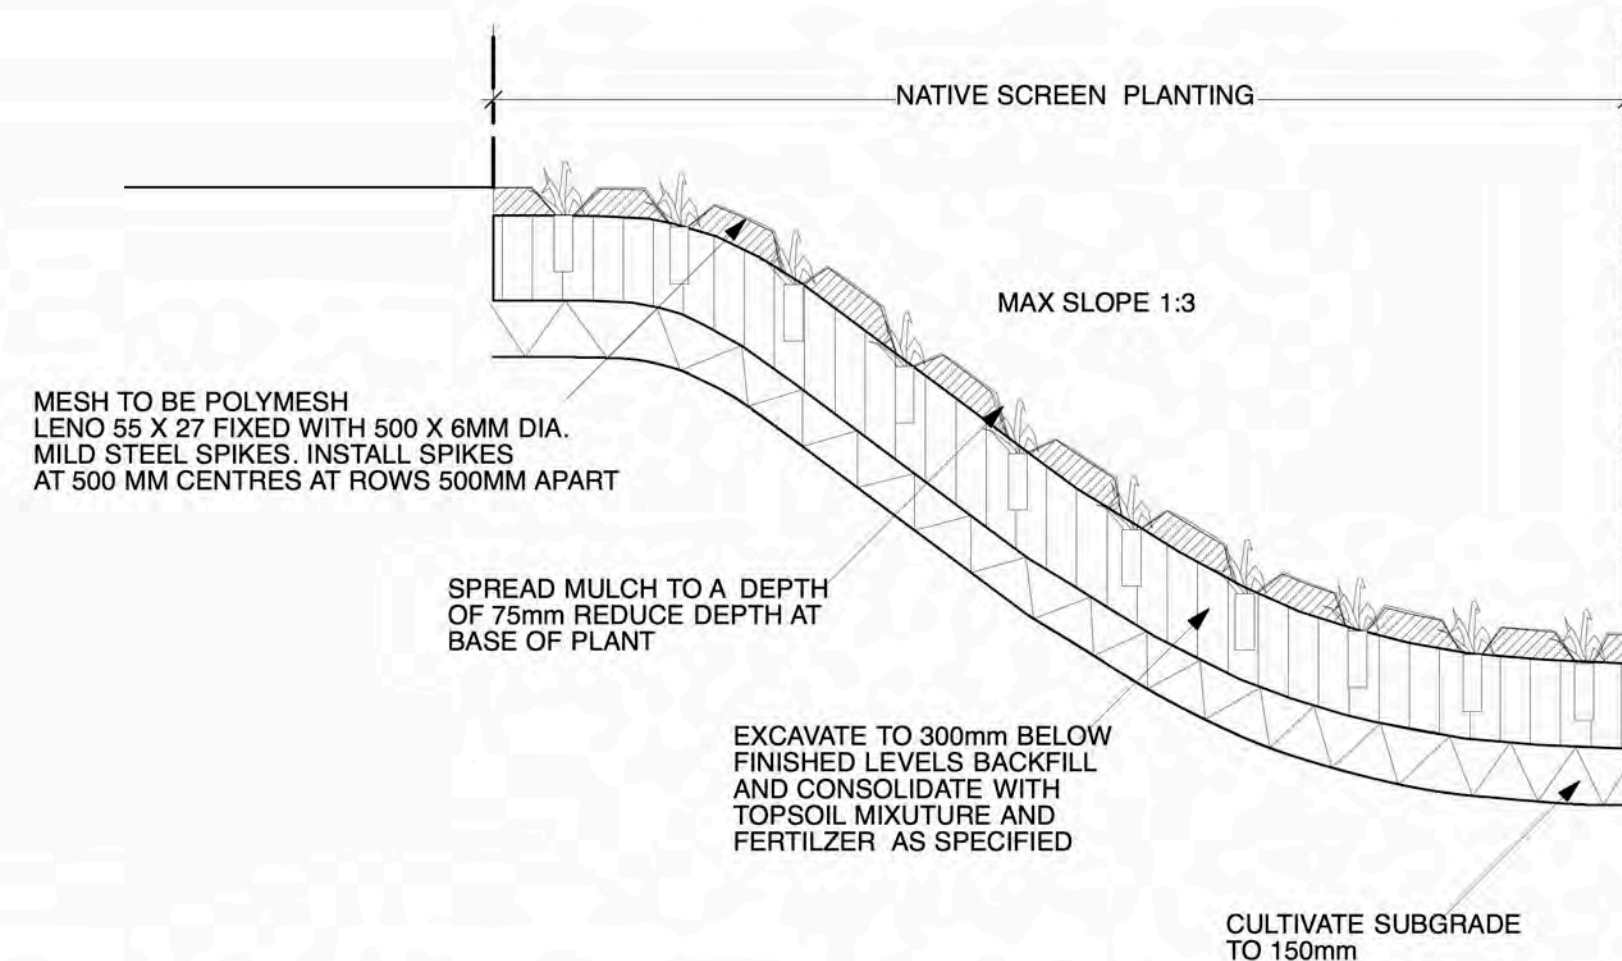

G BANK TREATMENT + MASS PLANTING
1:20@A1

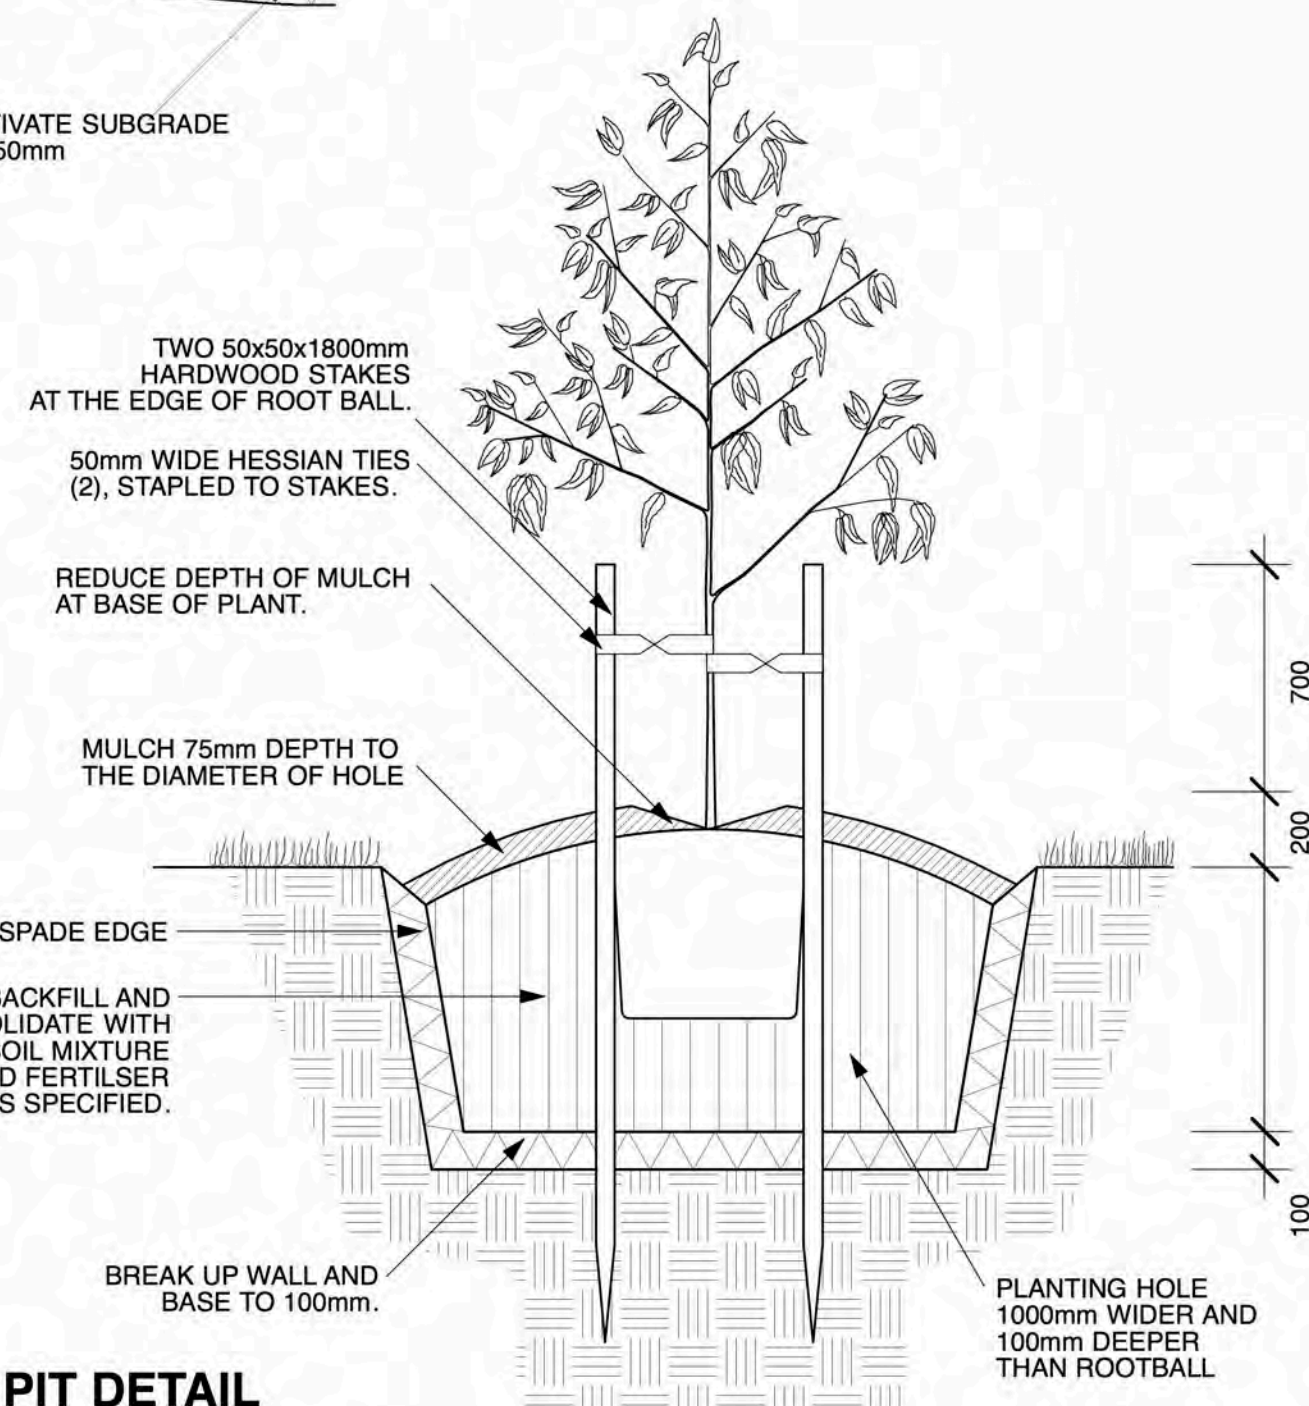

H TREE PIT DETAIL
1:20@A1

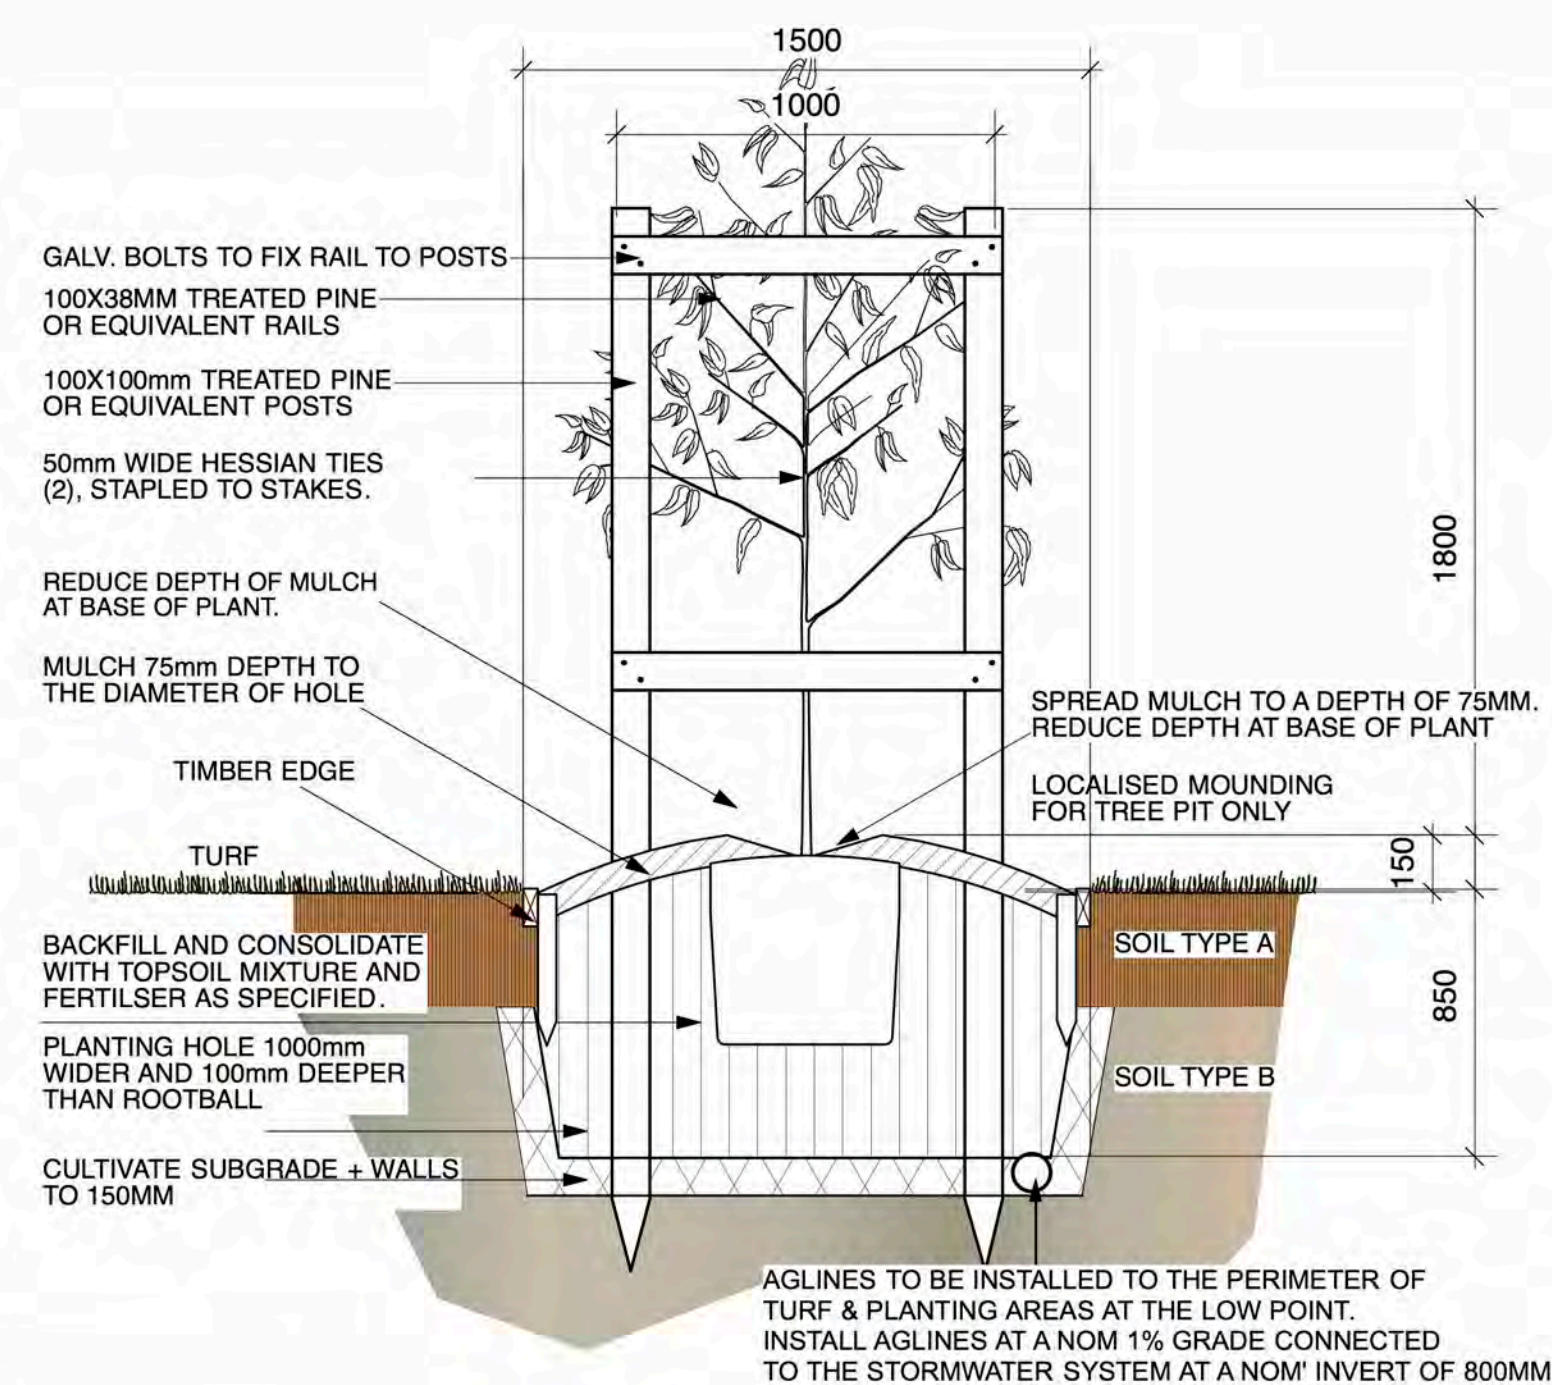

I TREE PIT WITH TREE GUARD + TIMBER EDGE
1:20@A1

SPECIFICATION NOTES

zSITE PREPARATION / SOIL WORKS
ALL EXISTING TREES MARKED FOR RETENTION SHALL BE PROTECTED FOR THE DURATION OF THE BUILDING WORKS. REMOVE FROM SITE ALL PERENNIAL WEEDS SUCH AS OXALIS, ONION WEED AND THE LIKE.

NO REGRADING IS TO BE CARRIED OUT WITHIN THE DRIPLINE OF THE TREES TO BE RETAINED. WHERE EXCAVATION IS NECESSARY USE HAND METHODS TO AVOID DAMAGE TO THE ROOT SYSTEM. DO NOT CUT ROOTS GREATER THAN 50MM. CUT ROOTS CLEANLY WITH A SAW AND DO NOT SEAL THE WOUND.

TREE PROTECTION
PROTECT ALL EXISTING TREES AS NOTED ON THE DRAWINGS FOR THE DURING OF THE BUILDING WORKS.

TAKE ALL NECESSARY PRECAUTIONS, INCLUDING THE FOLLOWING:

Tree Protection fence:
INSTALL A TREE PROTECTION FENCES AT THE MAXIMUM RADIUS ALLOWABLE TO ACCOMMODATE THE PROPOSED DEVELOPMENT. MAINTAIN THE FENCE FOR THE DURATION OF THE BUILDING WORKS.

CONSTRUCT THE FENCE 1.8 M HIGH WITH CHAINWIRE MESH ON STEEL POSTS. ALL AREAS WITHIN THE PERIMETER OF THE FENCE ARE TO BE COVERED TO A DEPTH OF 100MM WITH WOODCHIP MULCH.

Temporary Irrigation:
INSTALL A TEMPORARY IRRIGATION SYSTEM TO ALL TREES TO BE RETAINED. INSTALL DRIP EMITTERS ON POLY LATERALS. THE IRRIGATION SYSTEM IS TO BE CONTROLLED BY A GALCON OR SIMILAR AUTOMATIC CONTROLLER.

Harmful materials:
DO NOT STORE, STOCKPILE, DUMP OR OTHERWISE REPLACE UNDER OR NEAR TREES, BULK MATERIALS AND HARMFUL MATERIALS INCLUDING OIL, PAINT, WASTE CONCRETE, CLEARINGS, SOULDERS AND THE LIKE. DO NOT PLACED SOIL FROM EXCAVATIONS AGAINST TREE TRUNKS, EVEN FOR SHORT PERIODS. PREVENT WIND-BLOWN MATERIALS SUCH AS CEMENT FROM HARMING TREES AND PLANTS.

Damage:
PREVENT DAMAGE TO TREE BARK. DO NOT ATTACH STAYS, GUYS AND THE LIKE TO TREES.

Work under trees:
DO NOT REMOVE TOPSOIL FROM WITHIN THE DRIP LINE OF TREES UNLESS OTHERWISE SPECIFIED. IF IT IS NECESSARY TO EXCAVATE WITHIN THE DRIP LINE, USE HAND METHODS SUCH THAT ROOT SYSTEMS ARE PRESERVED INTACT AND UNDAMAGED.

Roots:
DO NOT CUT TREE ROOTS EXCEEDING 50 MM DIAMETER UNLESS PERMITTED BY THE SUPERINTENDENT. WHERE IT IS NECESSARY TO CUT TREE ROOTS, USE A CHAIN SAW OR SIMILAR EDGERS SUCH THAT THE CUTTING DOES NOT UNDOLY DISTURB OR ROCK THE REMAINING ROOT SYSTEM. IMMEDIATELY AFTER CUTTING, APPLY AN APPROVED BITUMINOUS FUNGICIDAL SEALANT TO THE CUT SURFACE TO PREVENT THE INCURSION OF ROT OR DISEASE.

Compacted Ground:
AVOID COMPACTION OF THE GROUND UNDER TREES. IF THE GROUND UNDER TREES HAS BEEN UNDOLY COMPACTED DURING THE WORK UNDER THE CONTRACT, FOR EXAMPLE BY THE OPERATION OF HEAVY CONSTRUCTIONAL PLANT, LOOSEN THE SOIL BY CORING.

SOIL WORKS
THOROUGHLY CULTIVATE THE SUBSOIL TO A DEPTH OF 150MM. SUPPLY AND INSTALL TO A DEPTH OF 300 MM THE FOLLOWING SOIL MIX:

SOIL DEPTH	150mm
TURF PLANTING	300mm
SOIL MIX	
BLACK LOAM	60%
COARSE WASHED RIVER SAND	40%

ORGANIC LAYER 50 MM DEEP	
CULTIVATE A 50MM LAYER OF ORGANIC ADDMIX INTO THE TOP 100MM OF SOIL MIX	
Addmix composition	
TREATED HARDWOOD SAWDUST	30%
PINE PARK FINES	40%
COMPOSTED MANURE	30%

TREE PLANTING AREAS TO BE MOUNDED 300 MM ABOVE THE EXISTING GROUND LINE TO IMPROVE DRAINAGE FROM PLANTING HOLES. TREE HOLES TO BE EXCAVATED 2 TIMES LARGER THAN THE ROOTBALL AND BACKFILLED WITH SOIL MIX AS SPECIFIED ABOVE.

MULCH
SUPPLY AND PLACE 75 MM LAYER OF HARDWOOD HORTICULTURAL GRADE MULCH, (GRADED IN SIZE 15 MM X 15MM X 15MM, FREE FROM WOOD SLIVERS). SET DOWN 25MM FROM ADJACENT PAVING.

TURFED AREAS
APPLY SHIRLEYS NO17 LAWN FERTILISER TO SOIL. APPLIED IN ACCORDANCE WITH THE MANUFACTURERS INSTRUCTIONS. TURF SHALL BE:
o KIKUYU WITH AN EVEN THICKNESS OF 30MM.

DO NOT LET TURF DRY OUT. LIGHTLY TOP DRESS TURF 6 WEEKS AFTER LAYING WITH 10MM IMPORTED TOPSOIL THAT TO BE LAID WITH STAGGERED JOINTS. FLUSH WITH PATHWAY LEVELS.

TIMBER EDGE
ALL MASS PLANTING AREAS WHERE THEY ABUT GRASSED AREAS SHALL HAVE A TREATED TIMBER EDGE, 100 X 38 MM NOMINAL EDGING, 50 MM HW STAKES. SET EDGING FLUSH WITH ADJOINING SURFACES AS SHOWN ON THE DRAWINGS TO DEFINE PLANTING AND OR GRASSED AREAS. FIX EDGING WITH GALVANISED NAILS, TWO PER STAKE. DRIVE STAKES 400 MM INTO GROUND AT 1200 MM CENTRES ON THE PLANTING SIDE OF THE EDGING WITH THE TOP FLUSH WITH THE EDGING.

PLANT MATERIALS
ALL PLANTS SHALL BE TRUE TO TYPE, OF HEALTHY GROWTH DISEASE FREE NURSERY STOCK AND NOT DISPLAYING RESTRICTED GROWTH PATTERNS. SHOULD THERE BE A REQUIREMENT FOR SUBSTITUTIONS THEY SHALL NOT CHANGED WITHOUT PRIOR APPROVAL OF THE LANDSCAPE ARCHITECT. NO VARIATED STRAIN SHALL BE USED. ALLOW FOR SLOW RELEASE FERTILISER TO ALL PLANTS APPLIED AT THE MANUFACTURERS RECOMMENDED RATE TO BE SAME OR SIMILAR TO OSMOCOTE.

FERTILIZER:
MASS PLANTED AREAS : ALLOW 2 SHIRLEYS SLOW RELEASE KOKEI PELLETS PER 5 - 35 LITRE PLANT AND ONE PER 150MM PLANT TURF AREAS : ALLOW SHELLEYS NO.17 LAWN FERTILIZER OR EQUIVALENT, APPLIED IN ACCORDANCE WITH THE MANUFACTURERS INSTRUCTIONS.


STAKES AND TIES
DURABLE HARDWOOD, STRAIGHT, SIZE SHALL BE 50X50X1800 WITH TIES SPACED APPROXIMATELY 300MM APART. DRIVE STAKES 600MM INTO THE GROUND ON THE WINDWARD SIDE OF THE PLANT. TIES SHALL BE 50MM HESSIAN WEBBING FIXED IN A FIGURE OF EIGHT PATTERN.

PLANT ESTABLISHMENT PERIOD
FROM THE DATE OF PRACTICAL COMPLETION, THERE SHALL BE A PERIOD OF 52 WEEKS FOR THE PLANTING ESTABLISHMENT PERIOD. ANY FAILED PLANTS SHALL BE REPLACED WITH THE SAME TYPE AND SPECIES. THE MULCHED SURFACES SHALL BE MAINTAINED IN A NEAT AND TIDY CONDITION, STAKES AND TIES SHALL BE ADJUSTED AS REQUIRED AND THE TURF SHALL BE REGULARLY MOWED TO MAINTAIN A HEALTHY GROUND COVER. A CONSTANT WATER REGIME SHALL BE MAINTAINED TO ENSURE HEALTHY GROWTH OF ALL PLANT MATERIAL.

IRRIGATION
ALL PLANTING AREAS TO BE SUPPLIED WITH A FULLY AUTOMATIC DRIP IRRIGATION SYSTEM EQUIVALENT TO NETAFIM. THE IRRIGATION SYSTEM SHALL MEET ALL THE REQUIREMENTS OF THE WATER AND ELECTRICITY SUPPLY AUTHORITY AND RELEVANT AUSTRALIAN STANDARDS. PROVIDE RICHDEL OR SIMILAR APPROVED CONTROLLER. CONNECTION TO SYDNEY WATER MAINS TO BE THROUGH AN APPROVED REDUCED PRESSURE ZONE DEVICE INSTALLED TO WATER REGULATIONS.

BANK STABILIZATION - Geoweb

MANUFACTURER: GEOFABRICS AUSTRALASIA PTY LTD
PH 02 9821 3277
STANDARD PANEL SIZE: 2.95M X 6.1M
DEPTH: 200MM

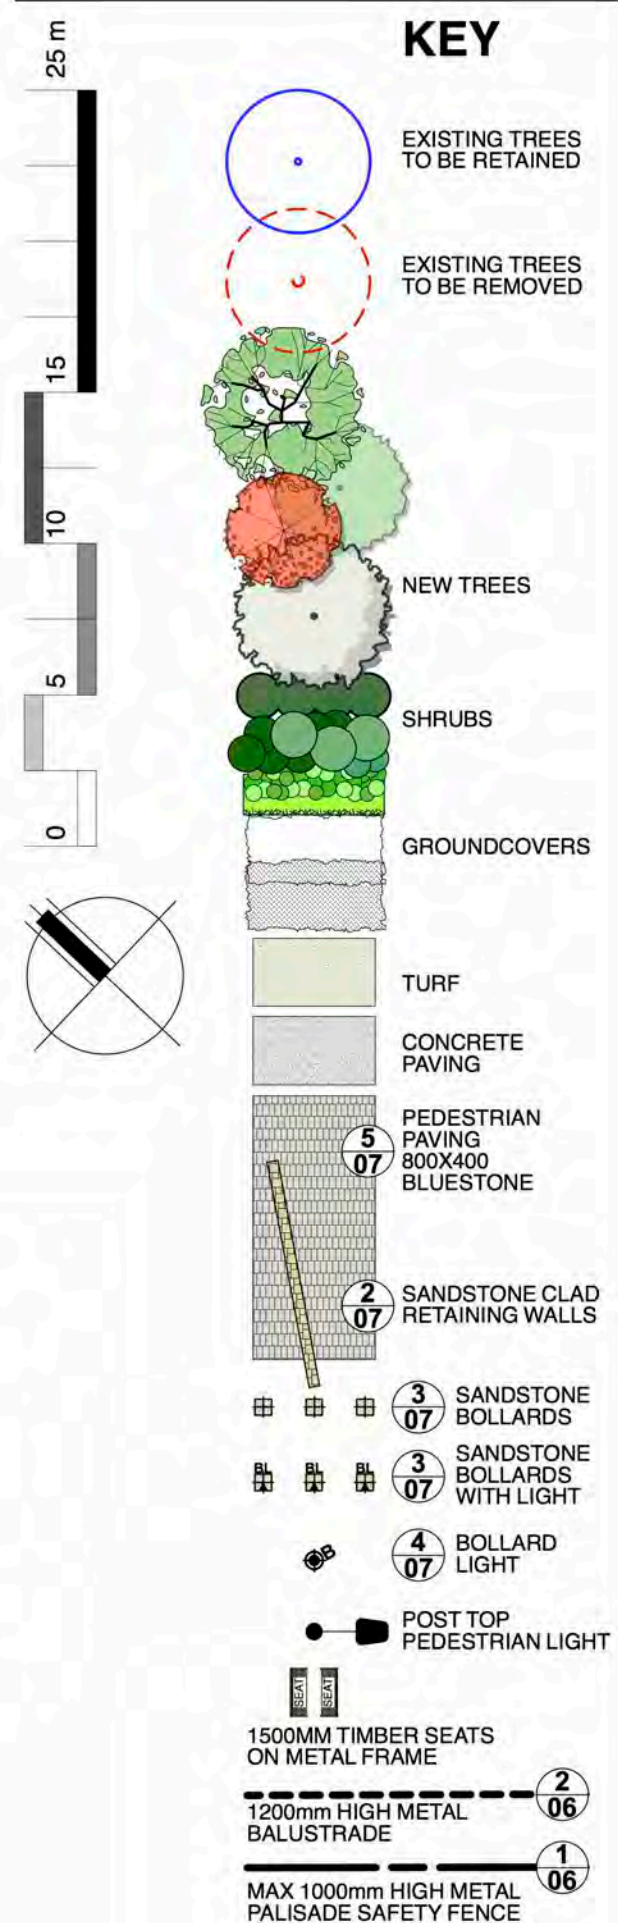

M	COUNCIL ISSUE	20/03/2017
L	REVISED DA ISSUE	16/09/2016
K	COORDINATION ISSUE	16/09/2016
J	COORDINATION ISSUE	13/09/2016
I	COORDINATION ISSUE	16/08/2016
H	RAMPS AND PLANTING REVISED	30/03/2016
G	WESTERN BOUNDARY + DRIVEWAY	
F	REVISED DA ISSUE	30/10/2015
E	DA ISSUE	05/02/2015
D	COORDINATION ISSUE	14/01/2015
C	COORDINATION ISSUE	31/12/2014
B	COORDINATION ISSUE	12/12/2014
A	COORDINATION ISSUE	28/08/2014
A	PRELIMINARY ISSUE	08/08/2014

revision: DATE:

landscape architect:
JOHN LOCK & associates
LANDSCAPE ARCHITECTURE

jla Suite 3, 5 Earl Street, Mosman NSW 2088
p:02 9969 9866 e:landesign@bigpond.com


architect:
STZ
SMITH & TZANNES
M1/147 McEvoy Street Alexandria NSW 1435
p: 02 9516 2022 e: email@smithtzannes.com.au

client:
BUNNINGS
project:
Proposed
Bunnings Warehouse
950 Pacific Highway
Pymble NSW

drawing title:

scale:
a shown@A1
50%@A3
date:
01-07-2014
drawing no:
2103 LP-05

LANDSCAPE
DETAILS

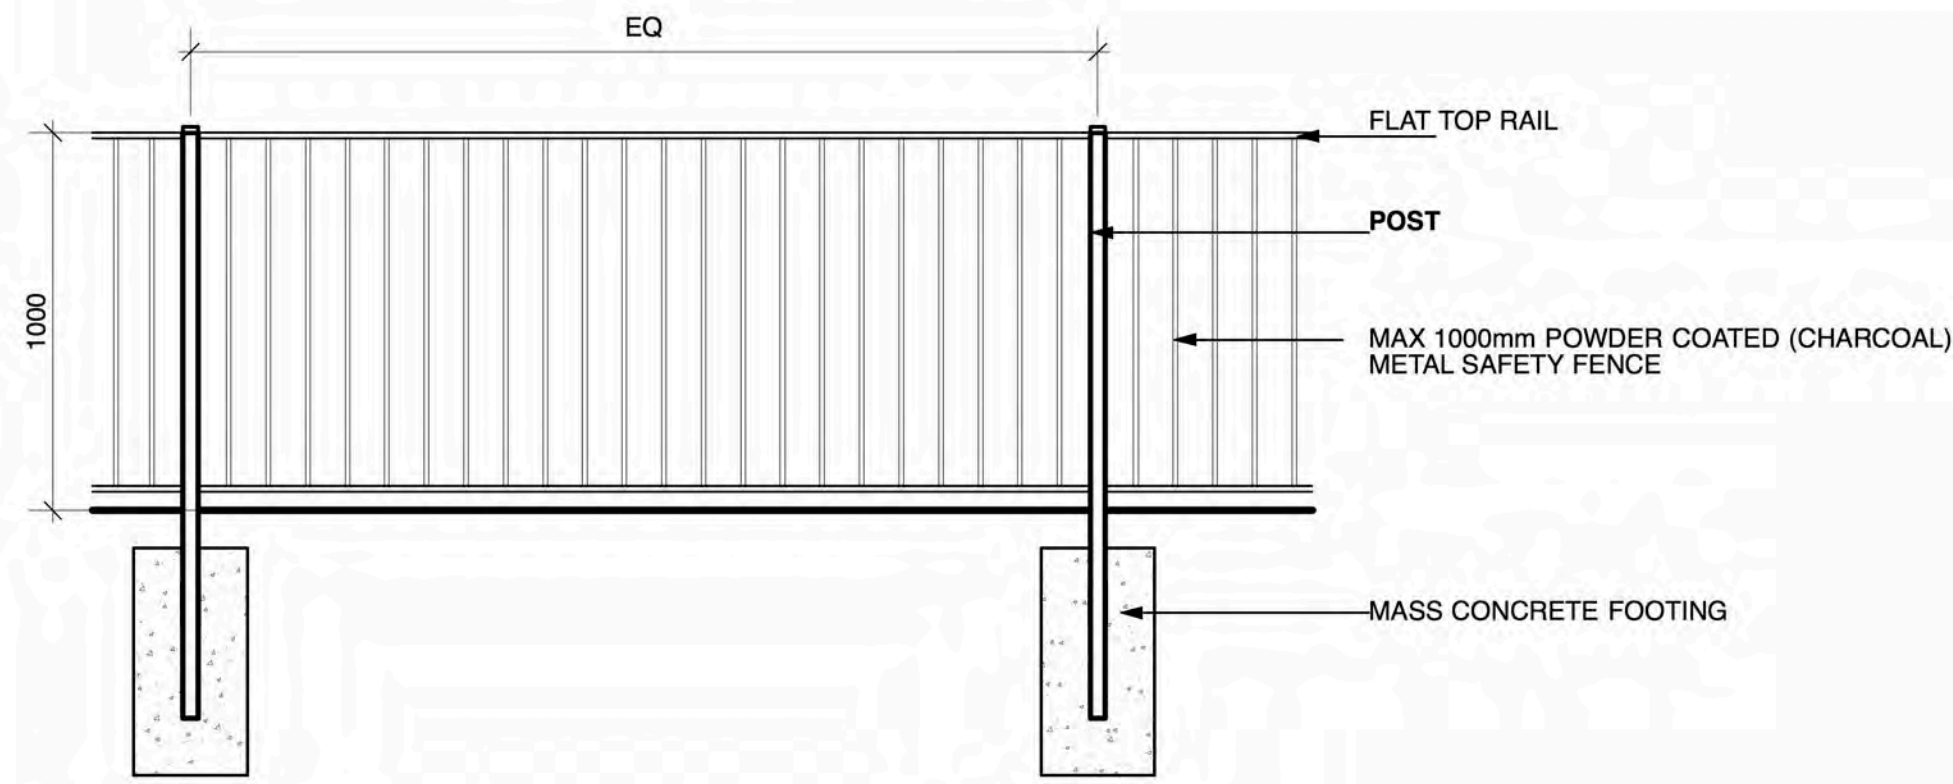



1

1.0m METAL PALISADE FENCE DETAIL
1:20@A1



2

METAL BALUSTRADE + HANDRAIL DETAIL
1:10@A1

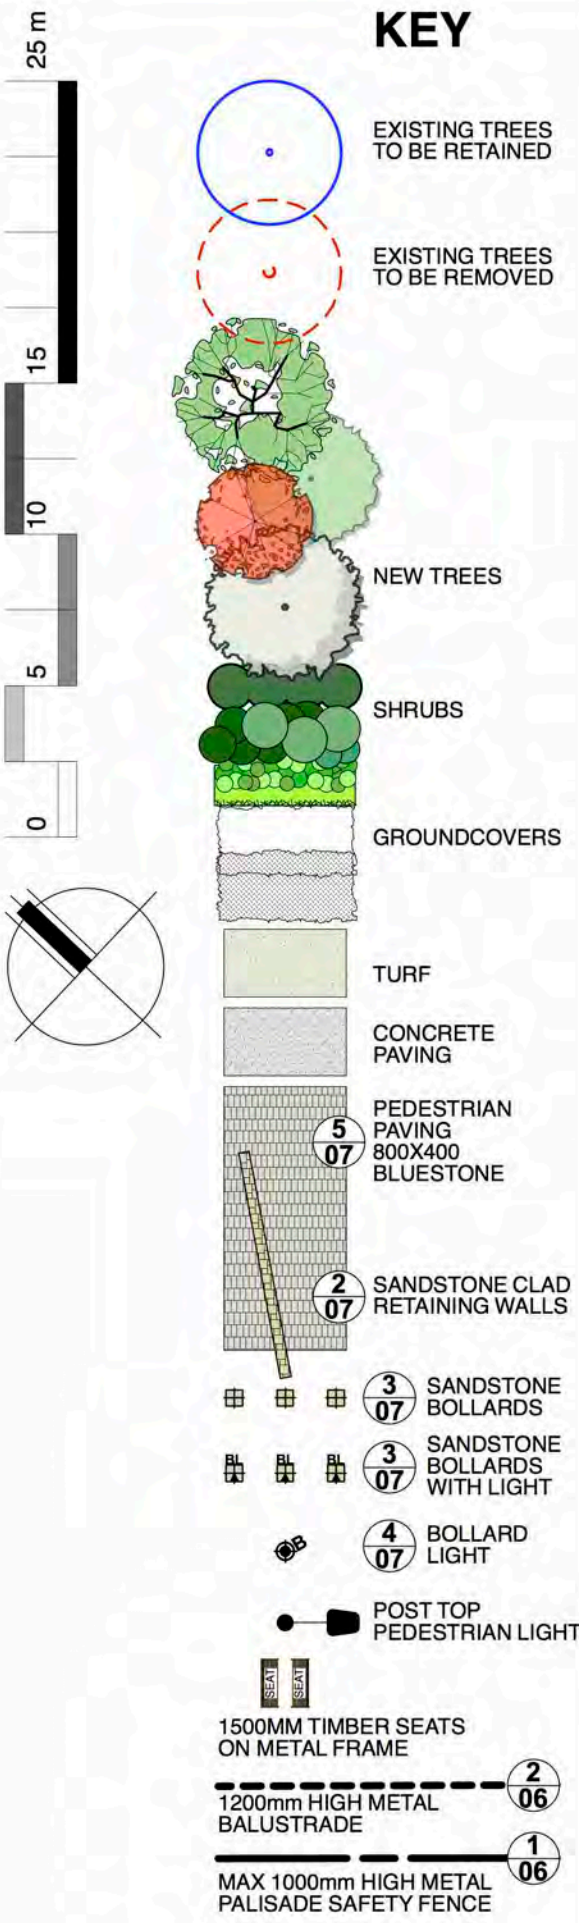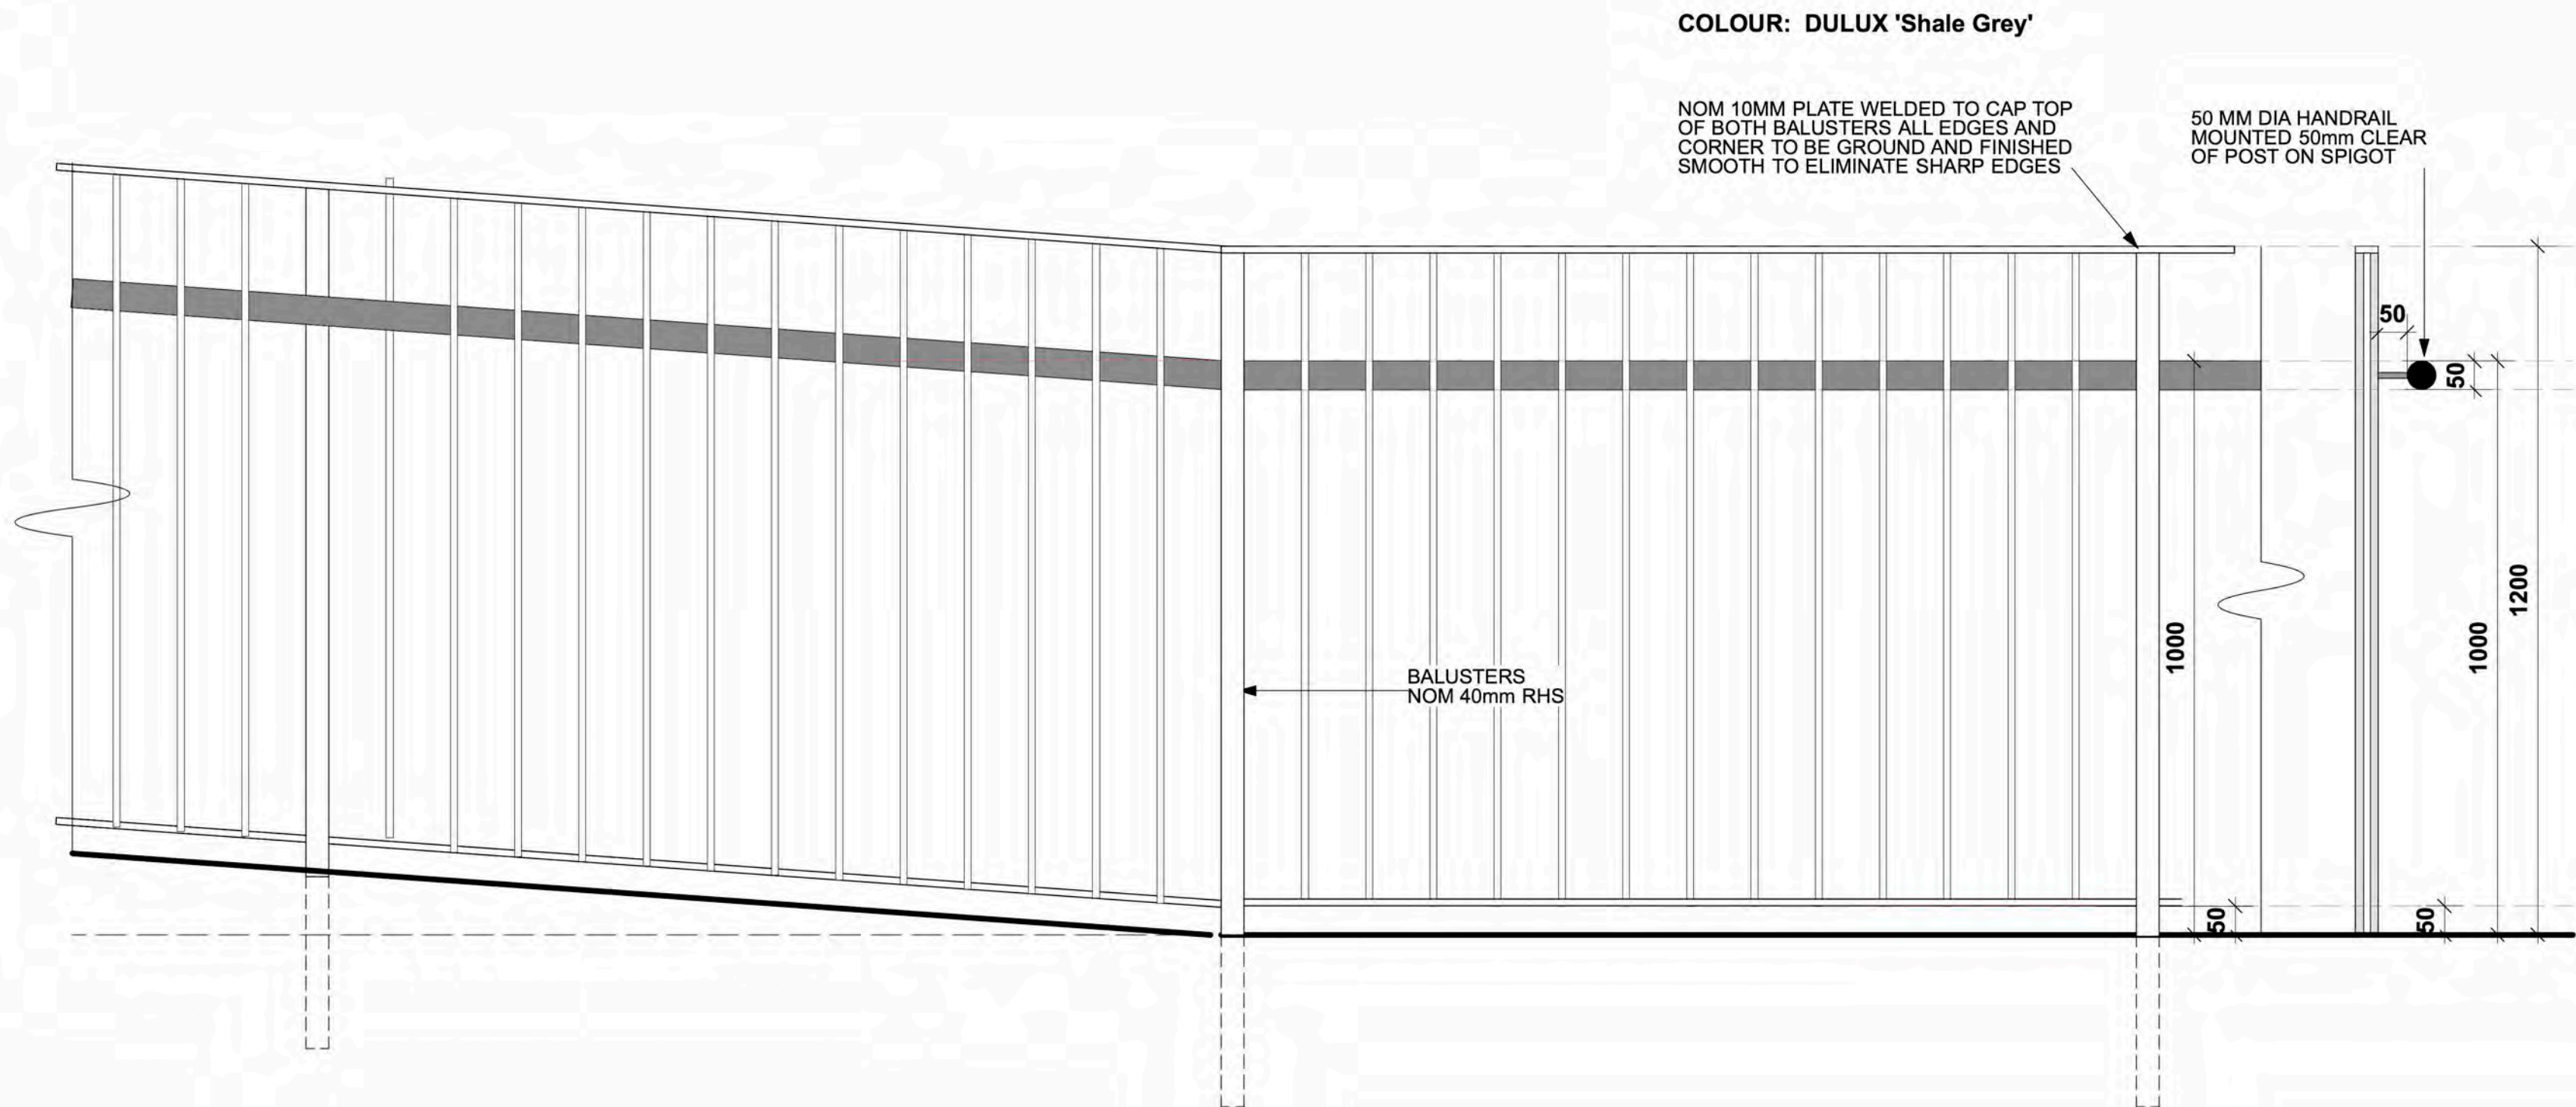

D	COUNCIL ISSUE	20/03/2017
C	COORDINATION ISSUE	16/03/2017
B	COORDINATION ISSUE	15/03/2017
A	PRELIMINARY ISSUE	06/03/2017

revision: DATE:

landscape architect:
JOHN LOCK & associates
LANDSCAPE ARCHITECTURE

jla Suite 3, 5 Earl Street, Mosman NSW 2088
p:02 9969 9866 e:landesign@bigpond.com

architect:
STZ
SMITH & TZANNES
M1/147 McEvoy Street Alexandria NSW 1435
p: 02 9516 2022 e: email@smithtzannes.com.au

client:

BUNNINGS


project:
Proposed
Bunnings Warehouse
950 Pacific Highway
Pymble NSW

drawing title:
**HARDSCAPE
DETAILS**

scale:
a shown@A1
50%@A3

date:
01-07-2014


drawing no:
2103 LP-06

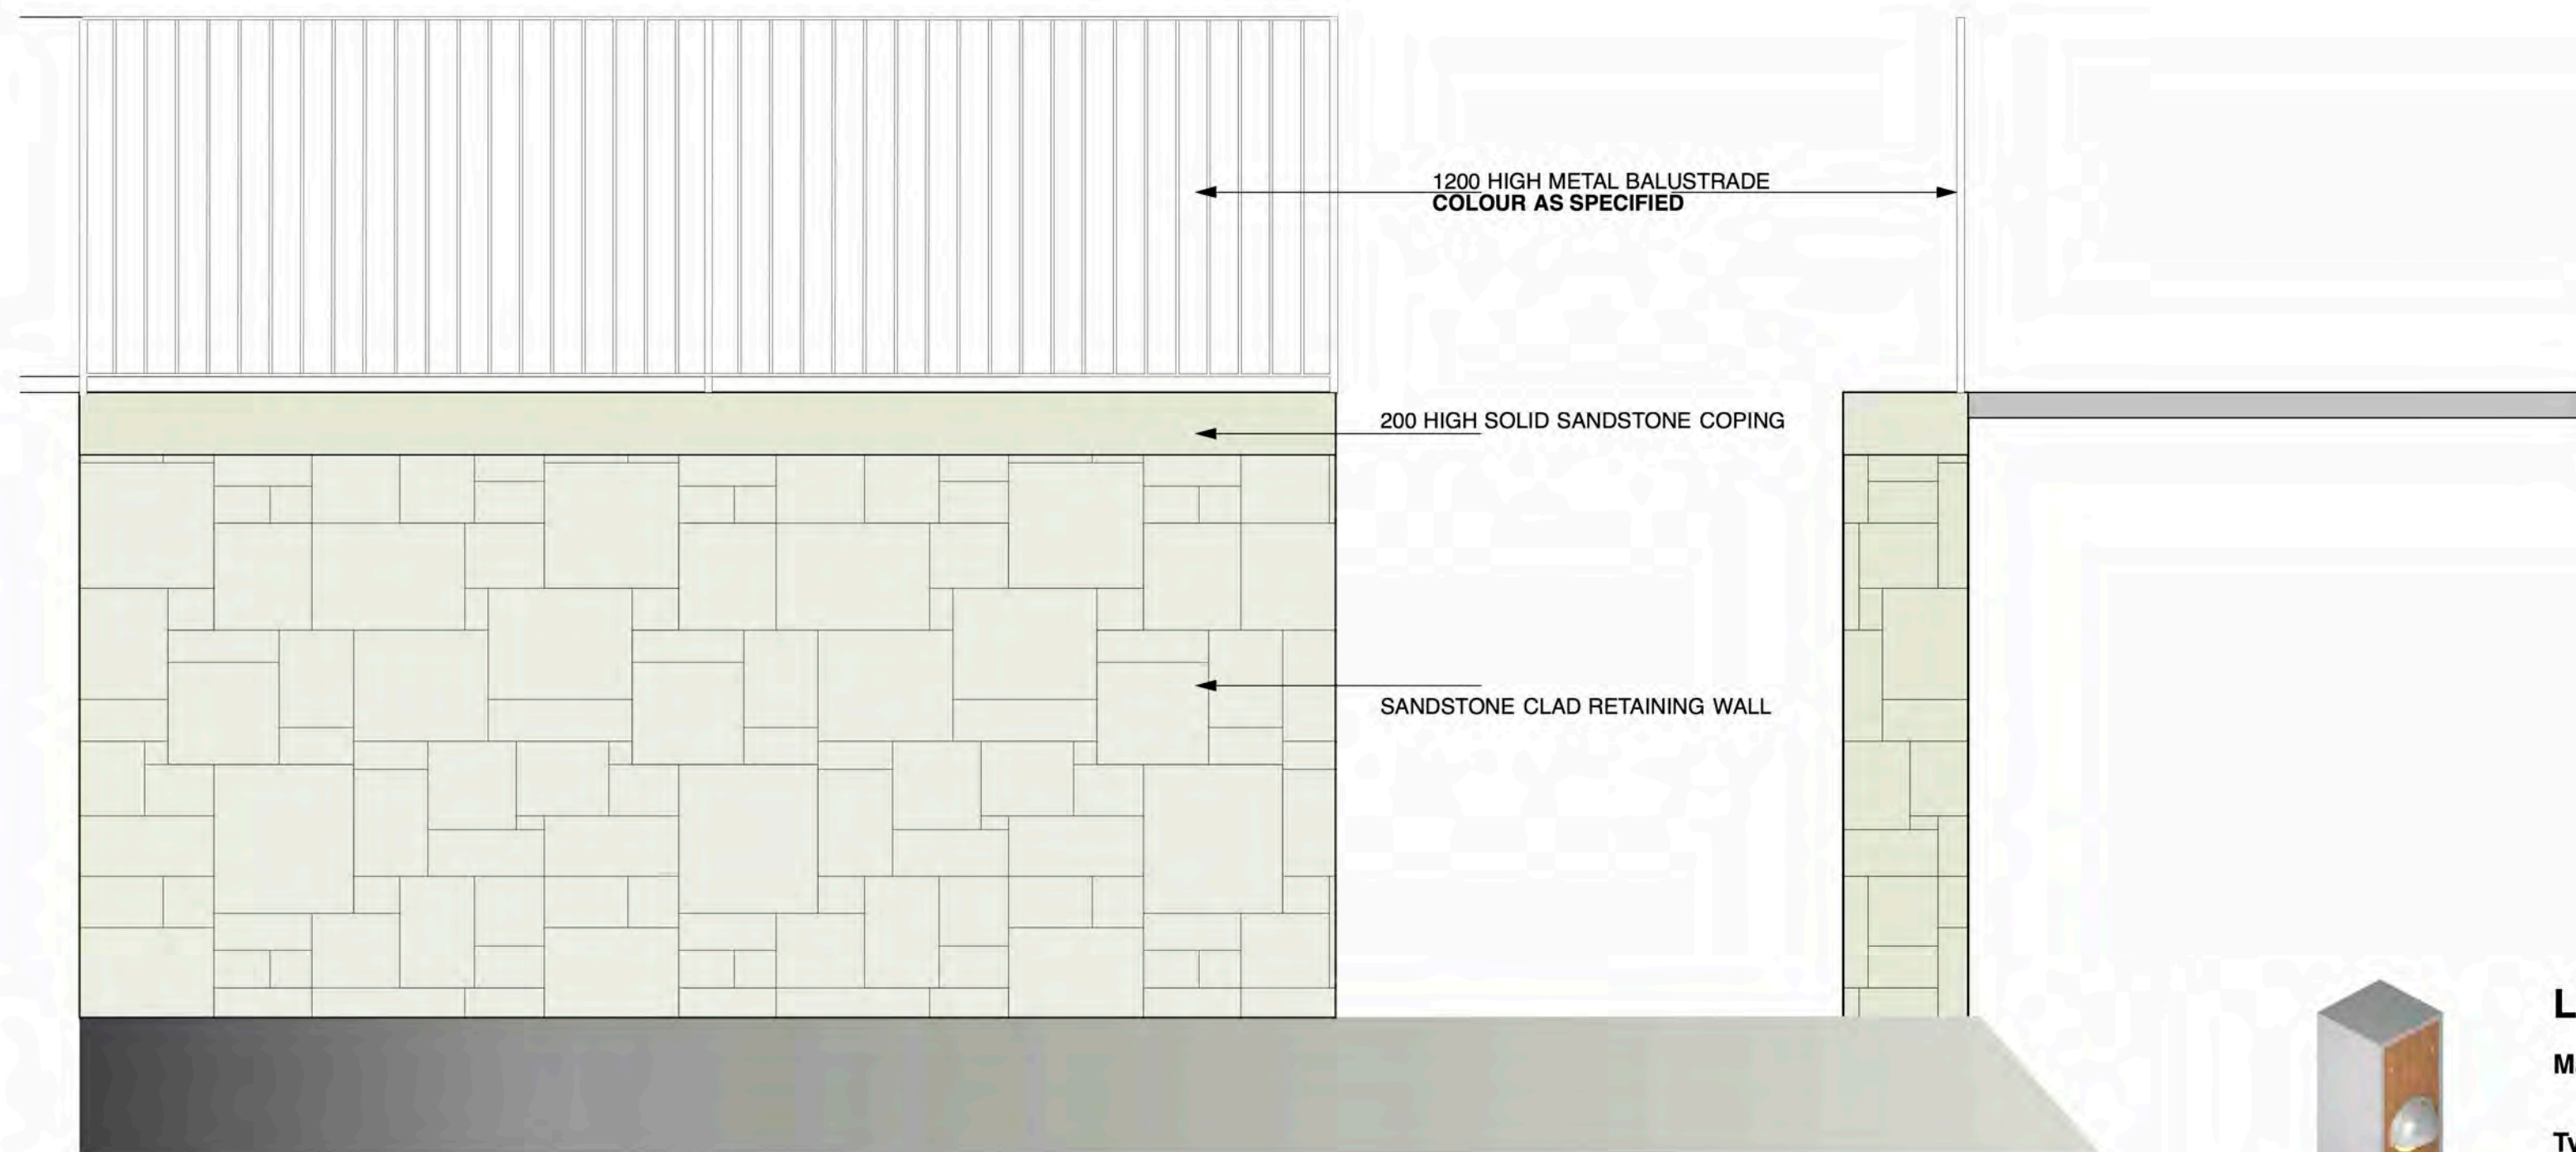

1 SANDSTONE WALL CLADDING + BALUSTRADE ELEVATION
1:20@A1



4 LIGHT BOLLARD
1:20@A1

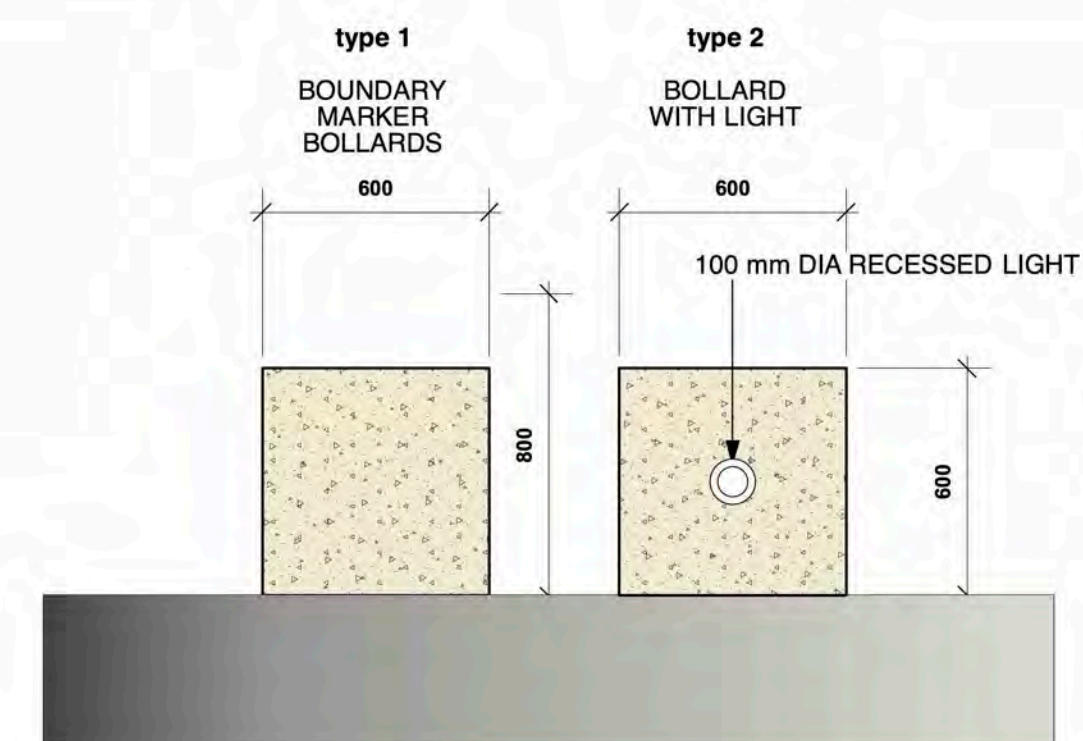

Sandstone Bollards

Material:
Gosford Sandstone


Finish:
• Sawn with pencil round edges

Sizes
• 600 x 600 x 600 mm

Installation:
• installed on a 200x600sq concrete footing flush with adjoining ground surface




3 SANDSTONE BOLLARDS
1:20@A1

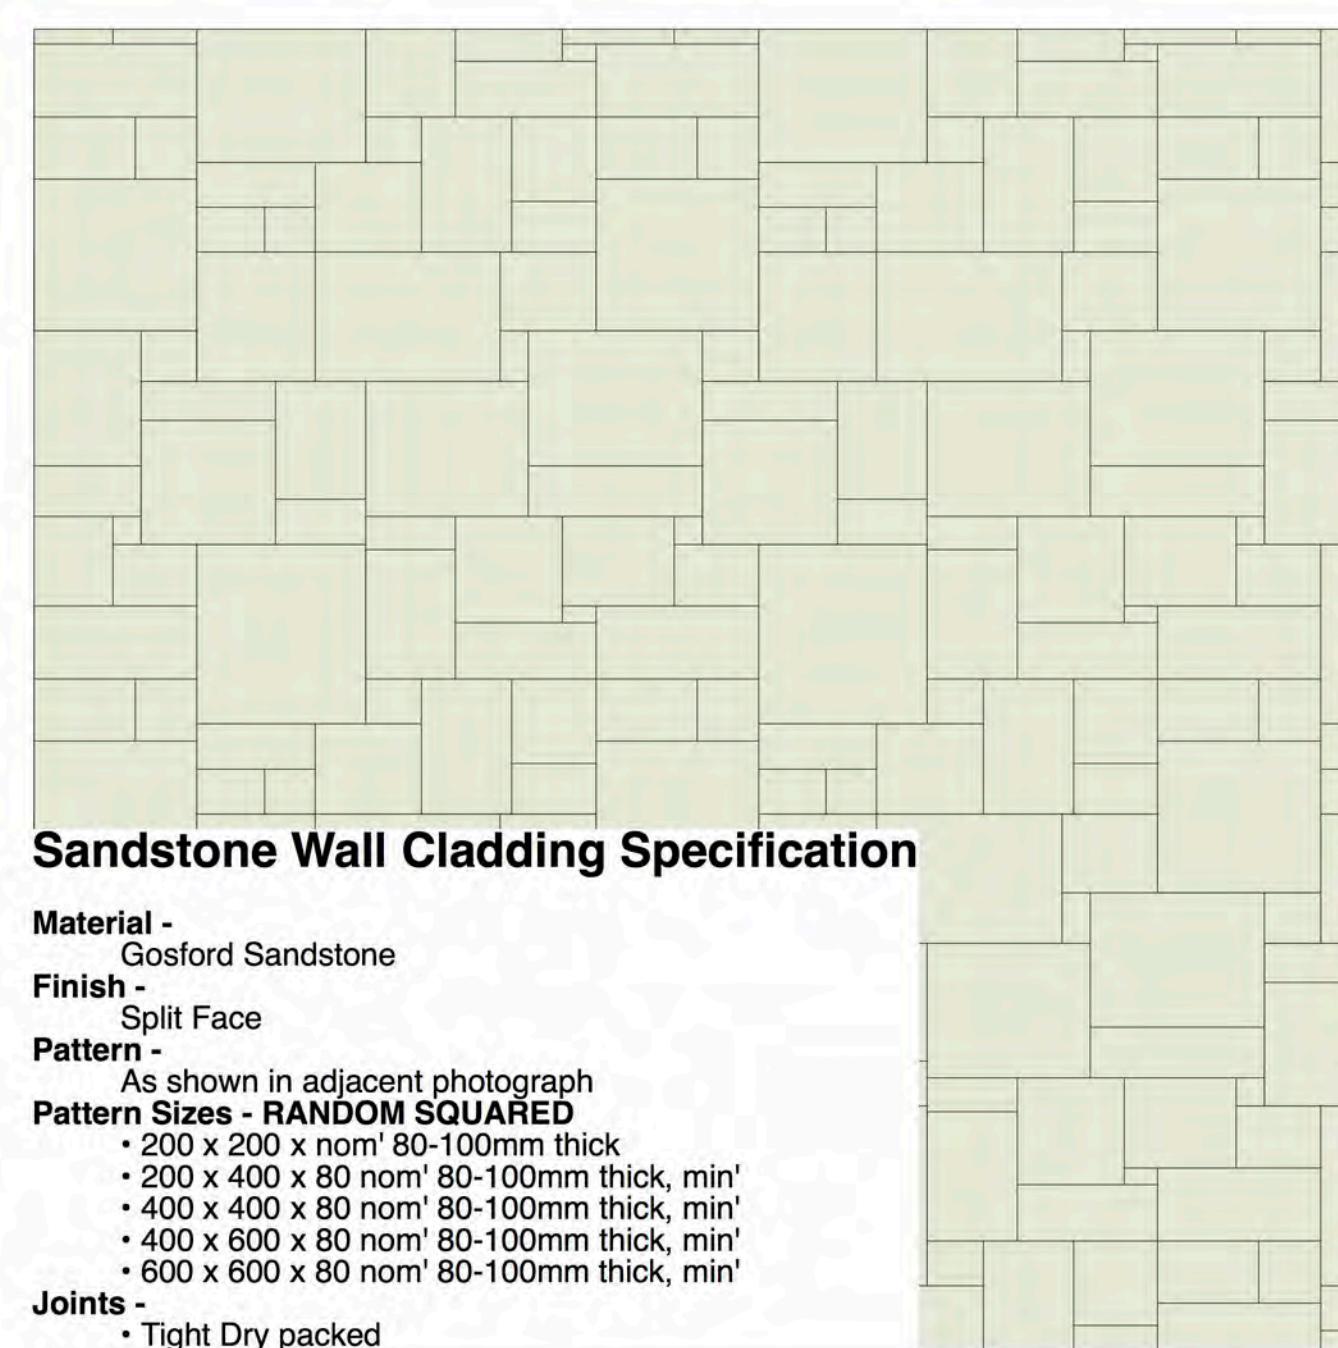


Sandstone Wall Cladding Specification

Material - Gosford Sandstone
Finish - Split Face
Pattern - As shown in adjacent photograph
Pattern Sizes - RANDOM SQAURED
• 200 x 200 x 80 nom' 80-100mm thick, min'
• 200 x 400 x 80 nom' 80-100mm thick, min'
• 400 x 400 x 80 nom' 80-100mm thick, min'
• 400 x 600 x 80 nom' 80-100mm thick, min'
• 600 x 600 x 80 nom' 80-100mm thick, min'
Joints -
• Tight Dry packed

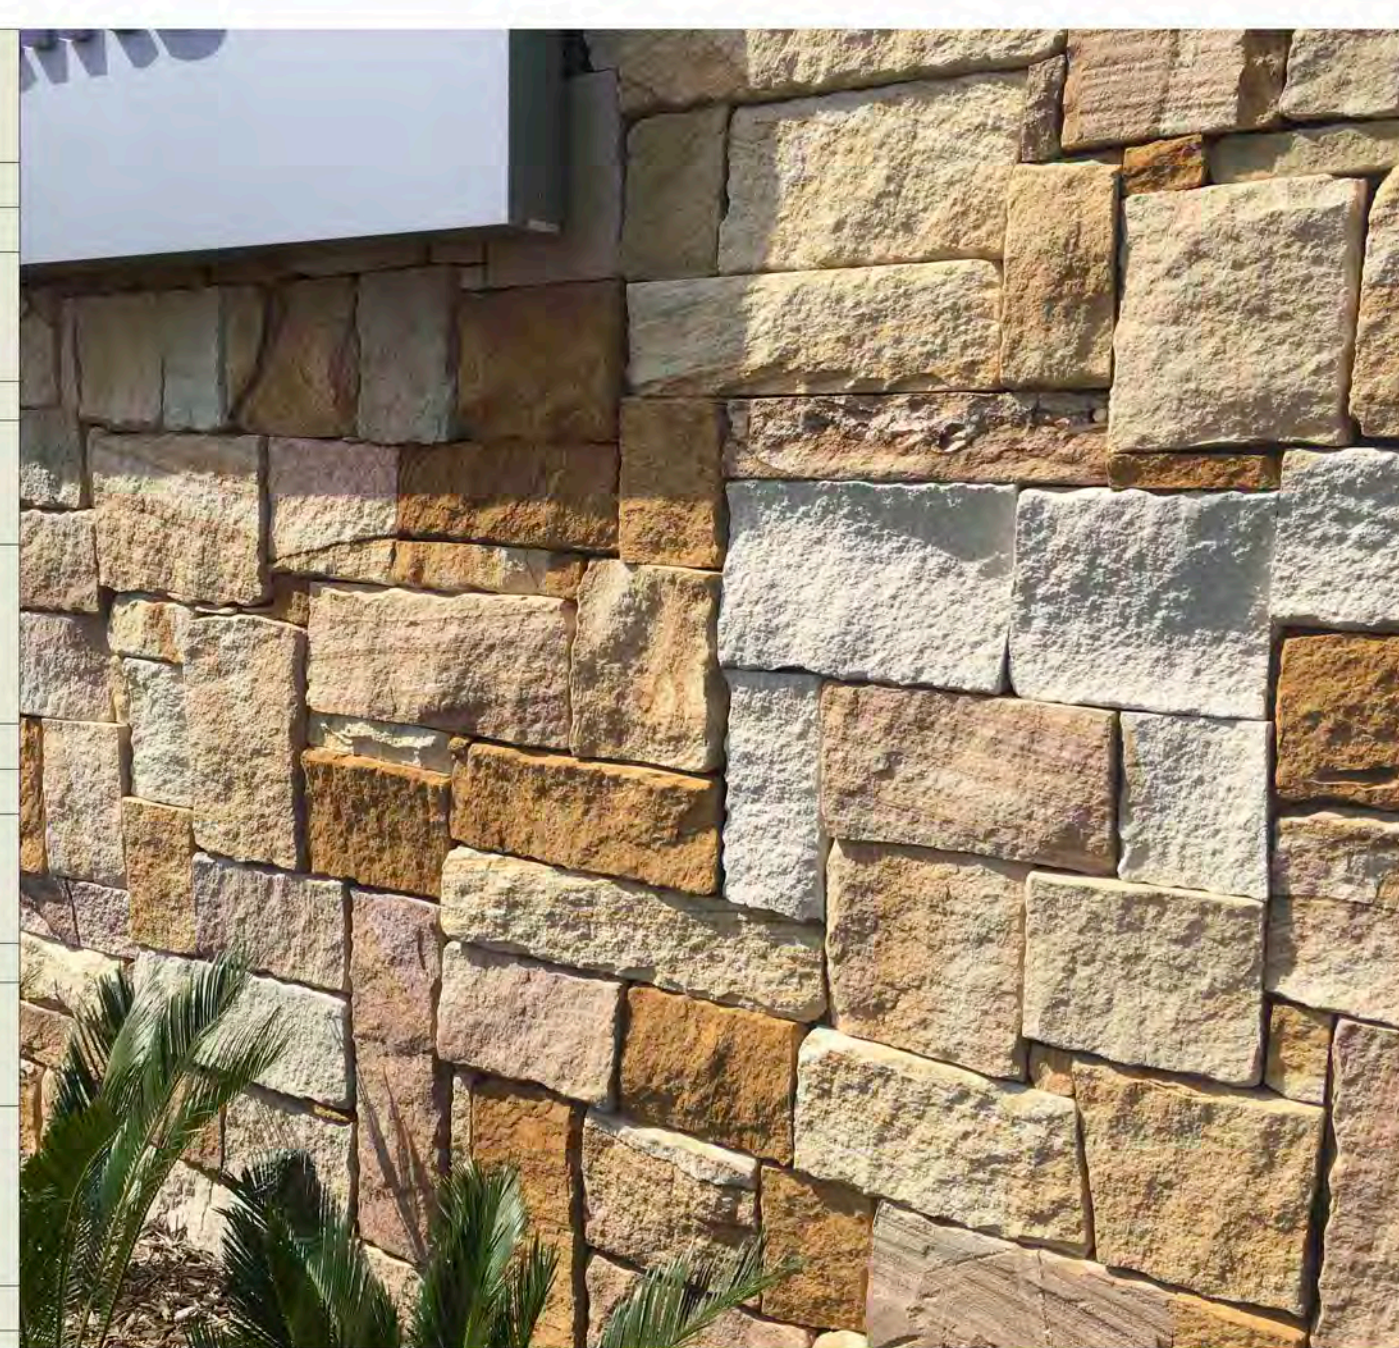


2 RANDOM SQAURED SANDSTONE WALL CLADDING
1:20@A1

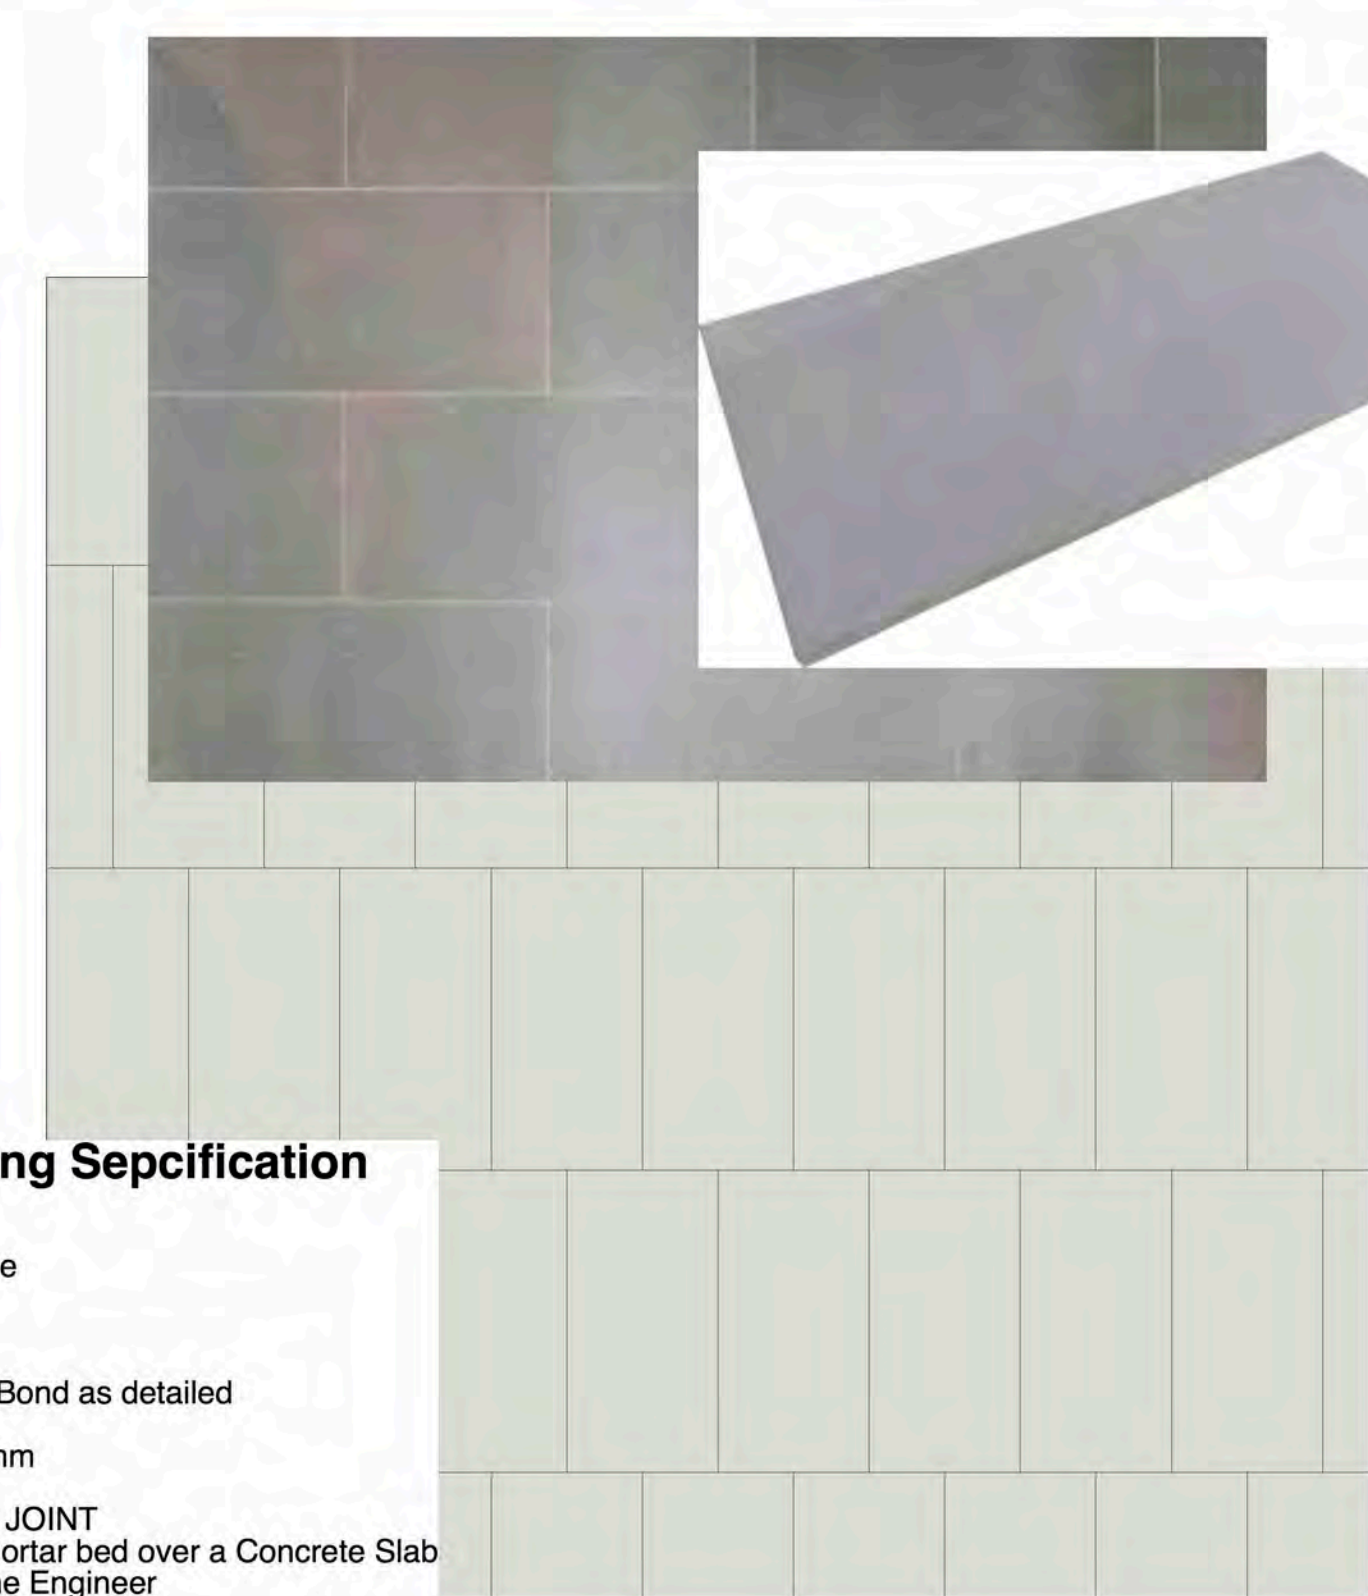

Bluestone Paving Sepcification

Material - Victorian Bluestone
Finish - Sandblasted
Pattern - Vertical Stretcher Bond as detailed
Paving Sizes-
• 800 x 400 x 30 mm
Joints -
• 2 mm NOMINAL JOINT
• Laid on 40mm Mortar bed over a Concrete Slab as detailed by the Engineer

5 BLUESTONE PAVING 800x400
1:20@A1

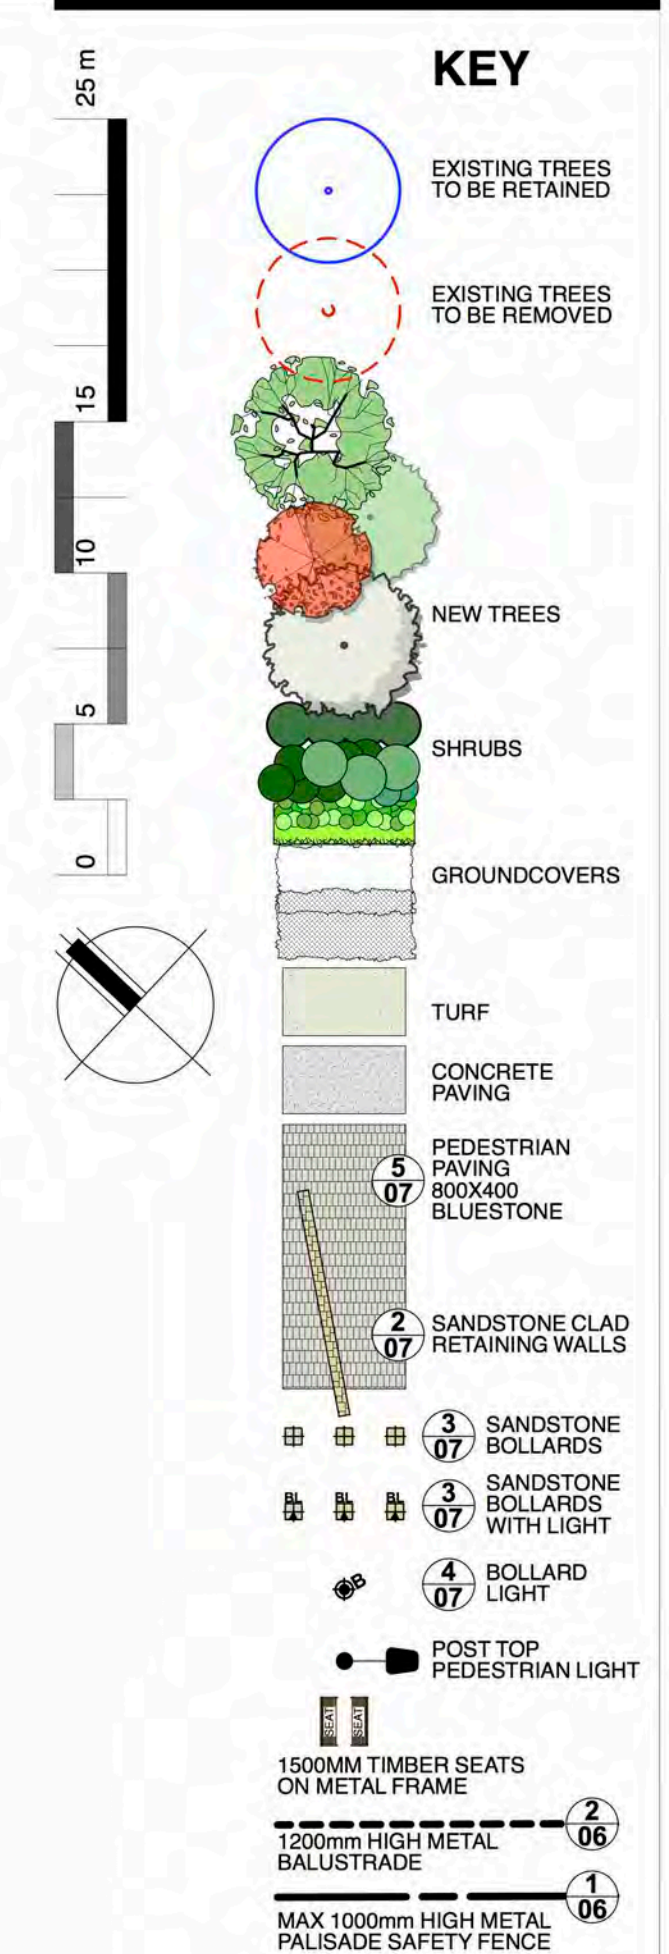

D COUNCIL ISSUE 20/03/2017
C COORDINATION ISSUE 16/03/2017
B COORDINATION ISSUE 15/03/2017
A PRELIMINARY ISSUE 06/03/2017

revision: DATE:

landscape architect:
JOHN LOCK & associates
LANDSCAPE ARCHITECTURE

jla Suite 3, 5 Earl Street, Mosman NSW 2088
p:02 9969 9866 e:landesign@bigpond.com

architect:
STZ
SMITH & TZANNES
M1/147 McEvoy Street Alexandria NSW 1435
p: 02 9516 2022 e: email@smithtzannes.com.au

client:
BUNNINGS

project:
Proposed
Bunnings Warehouse
950 Pacific Highway
Pymble NSW

drawing title:
**HARDSCAPE
DETAILS**

scale:
a shown@A1
50%@A3
date:
01-07-2014

drawing no:
2103 LP-07