





Roof Garden Site Plan

Project: Potts Hill Senior Living Village
Project No: 17-048s
Client: Mushan Project Management


Scale: 1:500@A1
Revision: A
Date: 18.08.2017

Drawing no: LA10




TaylorBrammer

Taylor Brammer Landscape Architects Pty Ltd
218 Oxford Street, Woolahra NSW 2025
Tel: +61 2 9387 8855 Fax: +61 2 4267 4826
Email: sydney@taylorbrammer.com.au

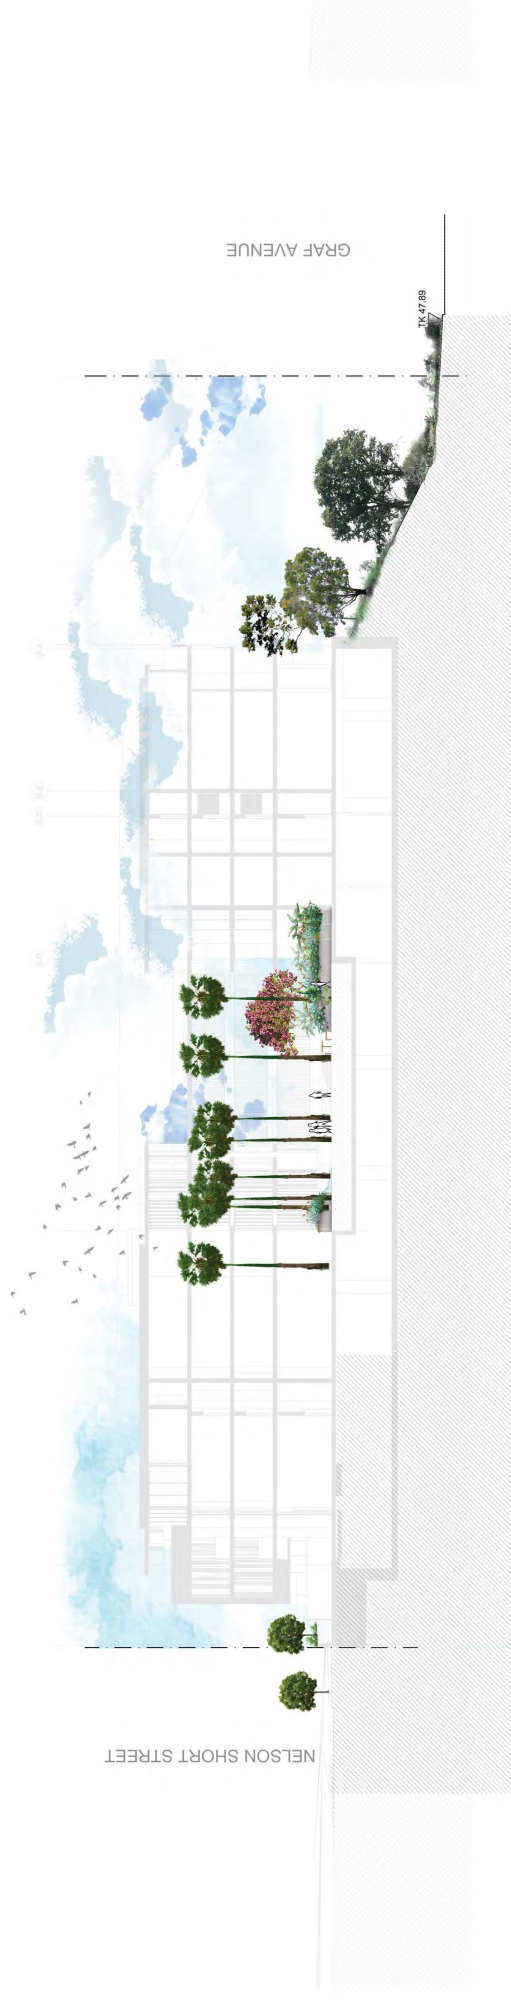

SECTION A-A SCALE 1:200

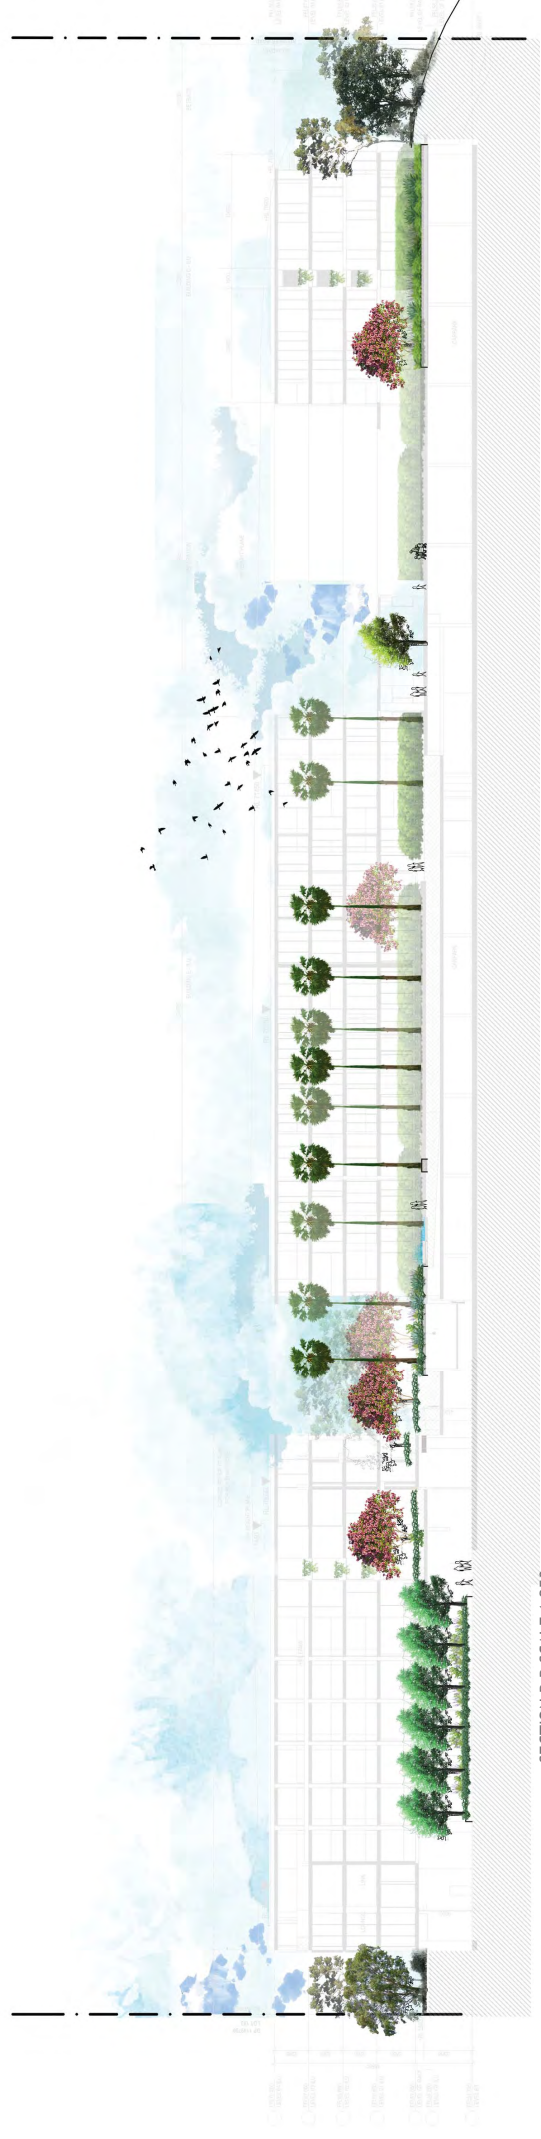

SECTION B-B SCALE 1:250

Site sections

Project: Potts Hill Senior Living Village
 Project No: 17-048s
 Client: Mushan Project Management

Scale: As shown @A1

Revision: A

Date: 18.08.2017

Drawing no: LA12



TaylorBrammer



Taylor Brammer Landscape Architects Pty Ltd
 218 Oxford Street, Woolahra NSW 2025
 Tel: +61 2 9387 8855 Fax: +61 2 4267 4826
 Email: sydney@taylorbrammer.com.au