




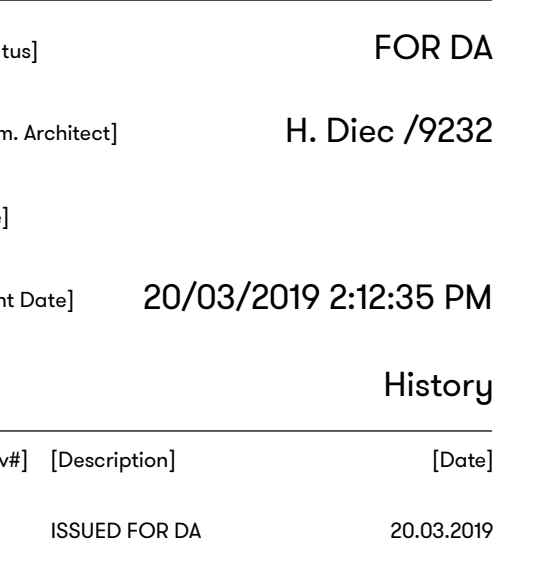



DEEP SOIL @ 1467m²
SITE AREA @ 13,272m²
% OF DEEP SOIL = 11%

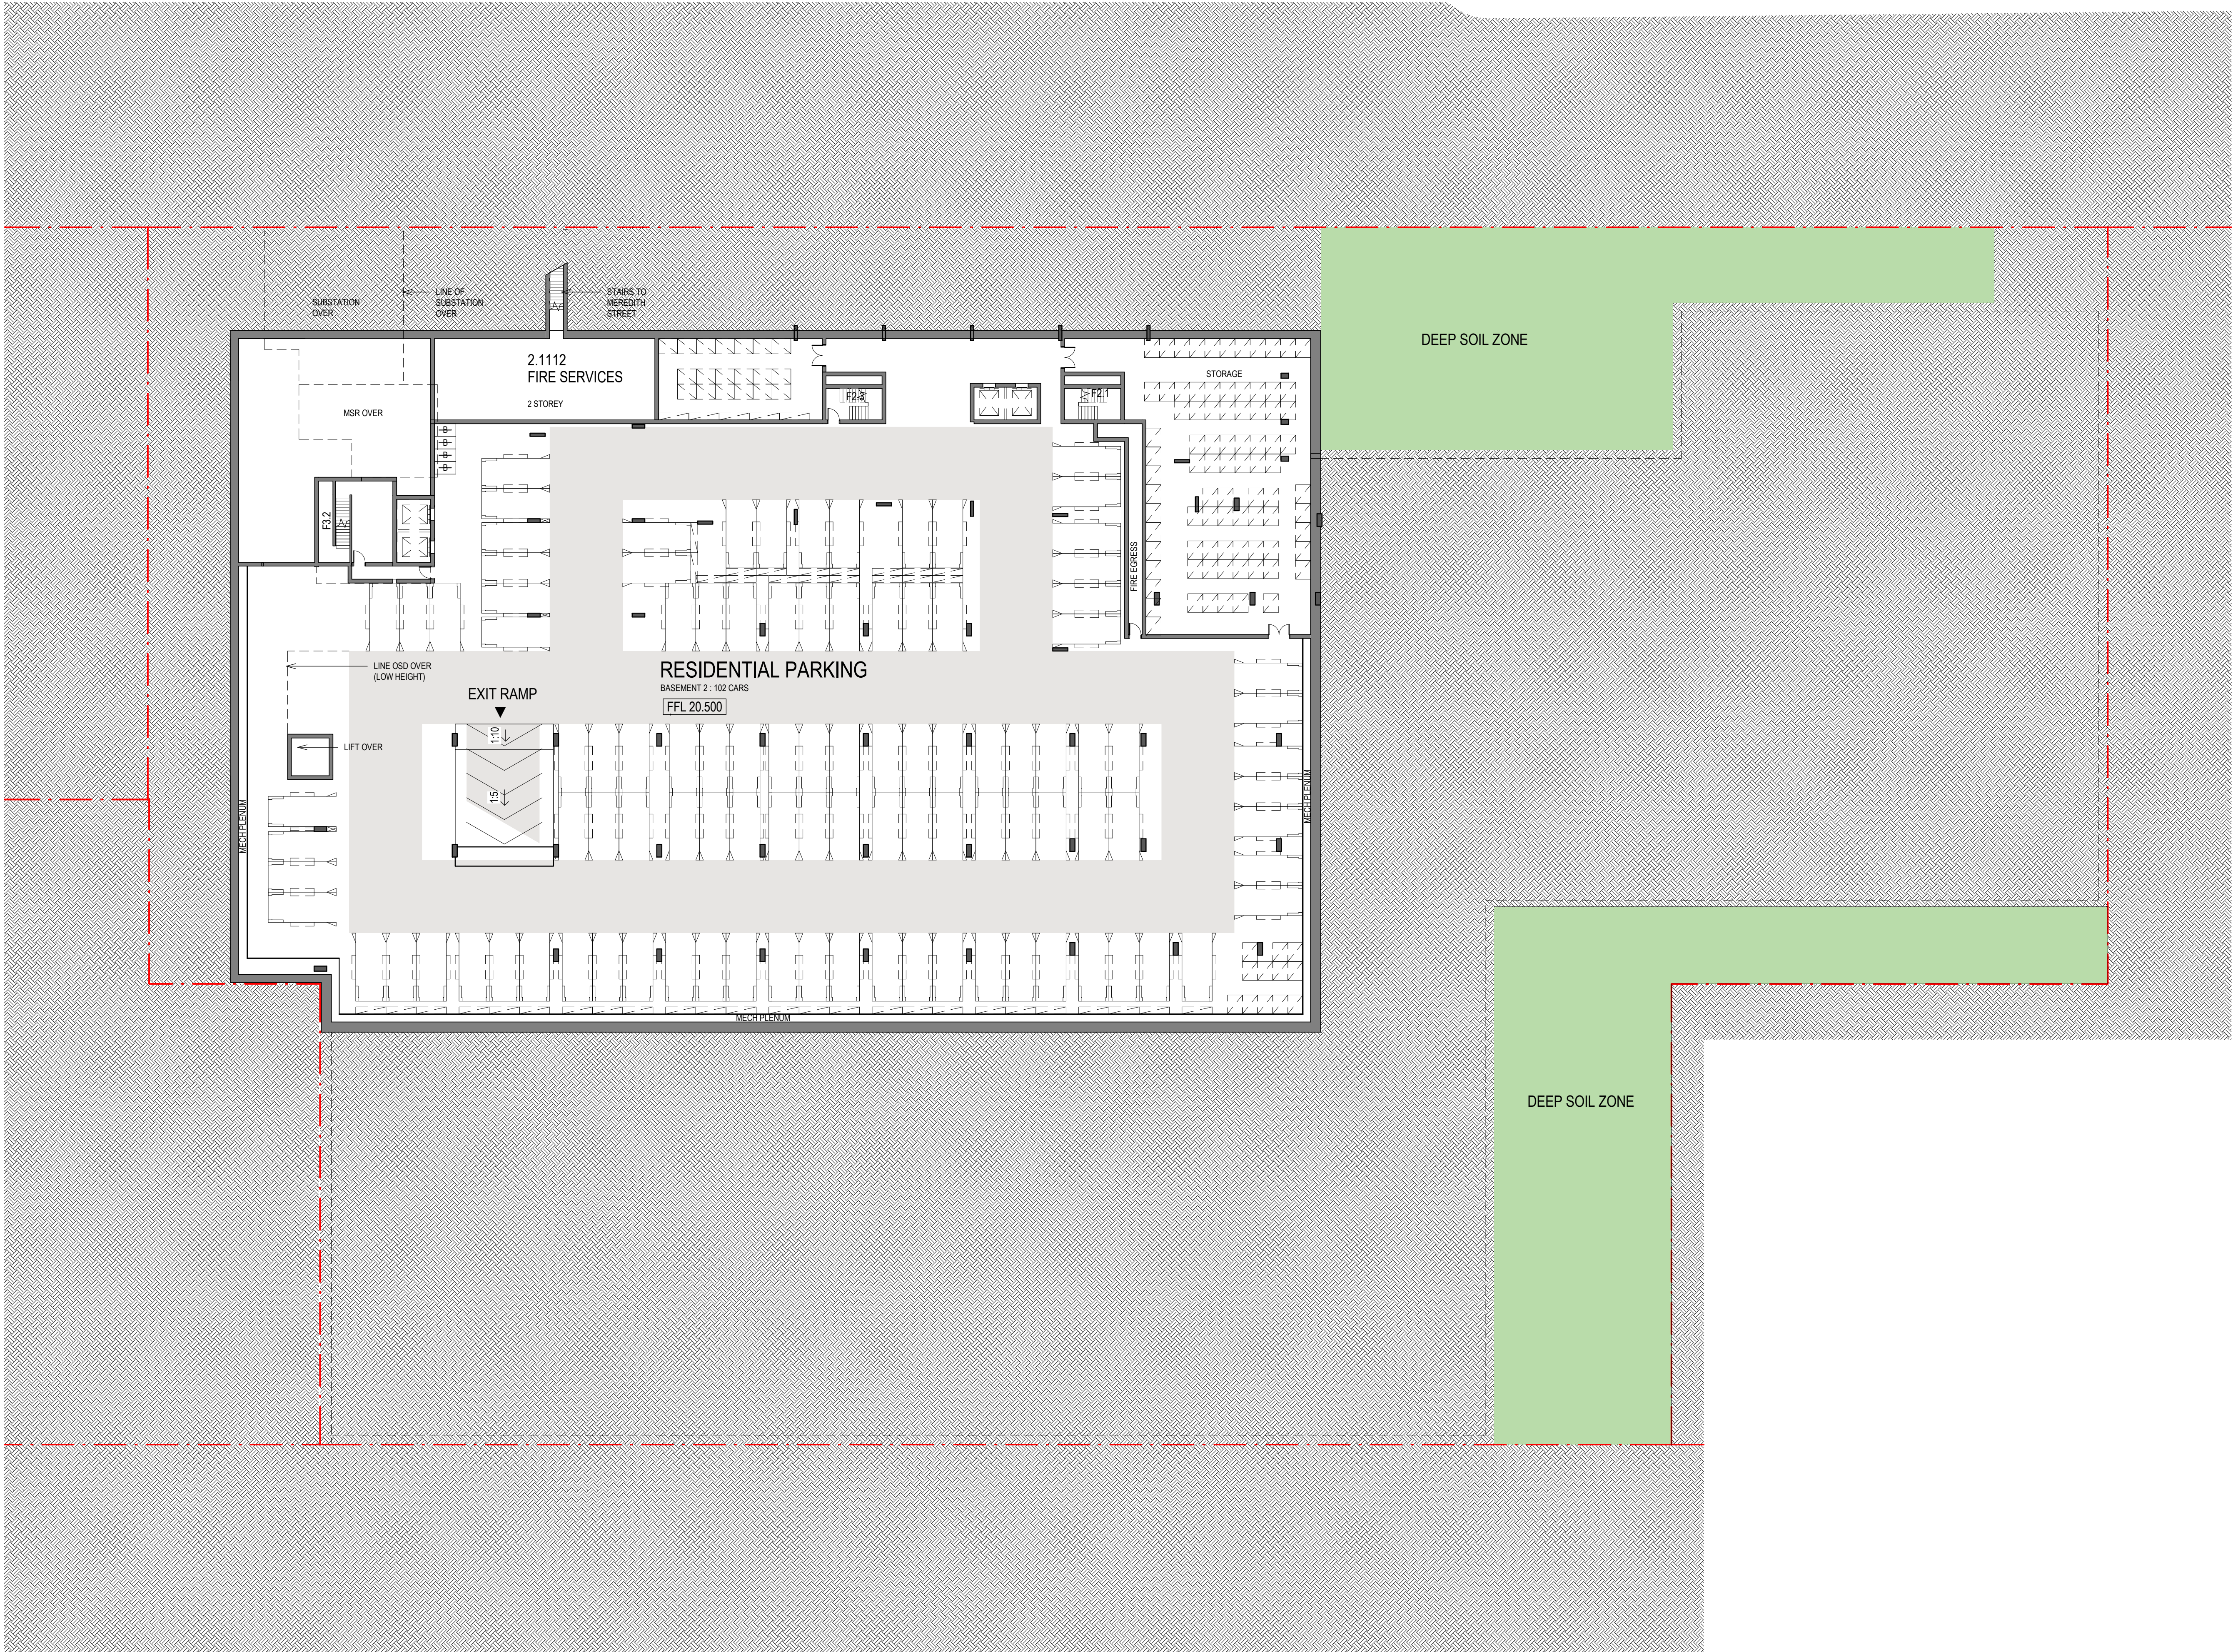

[Status]		FOR DA
[Nom. Architect]		H. Diec /9232
[File]		
[Print Date]		20/03/2019 2:12:22 PM
History		
[Rev#]	[Description]	[Date]
1	ISSUED FOR DA	20.03.2019

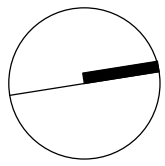

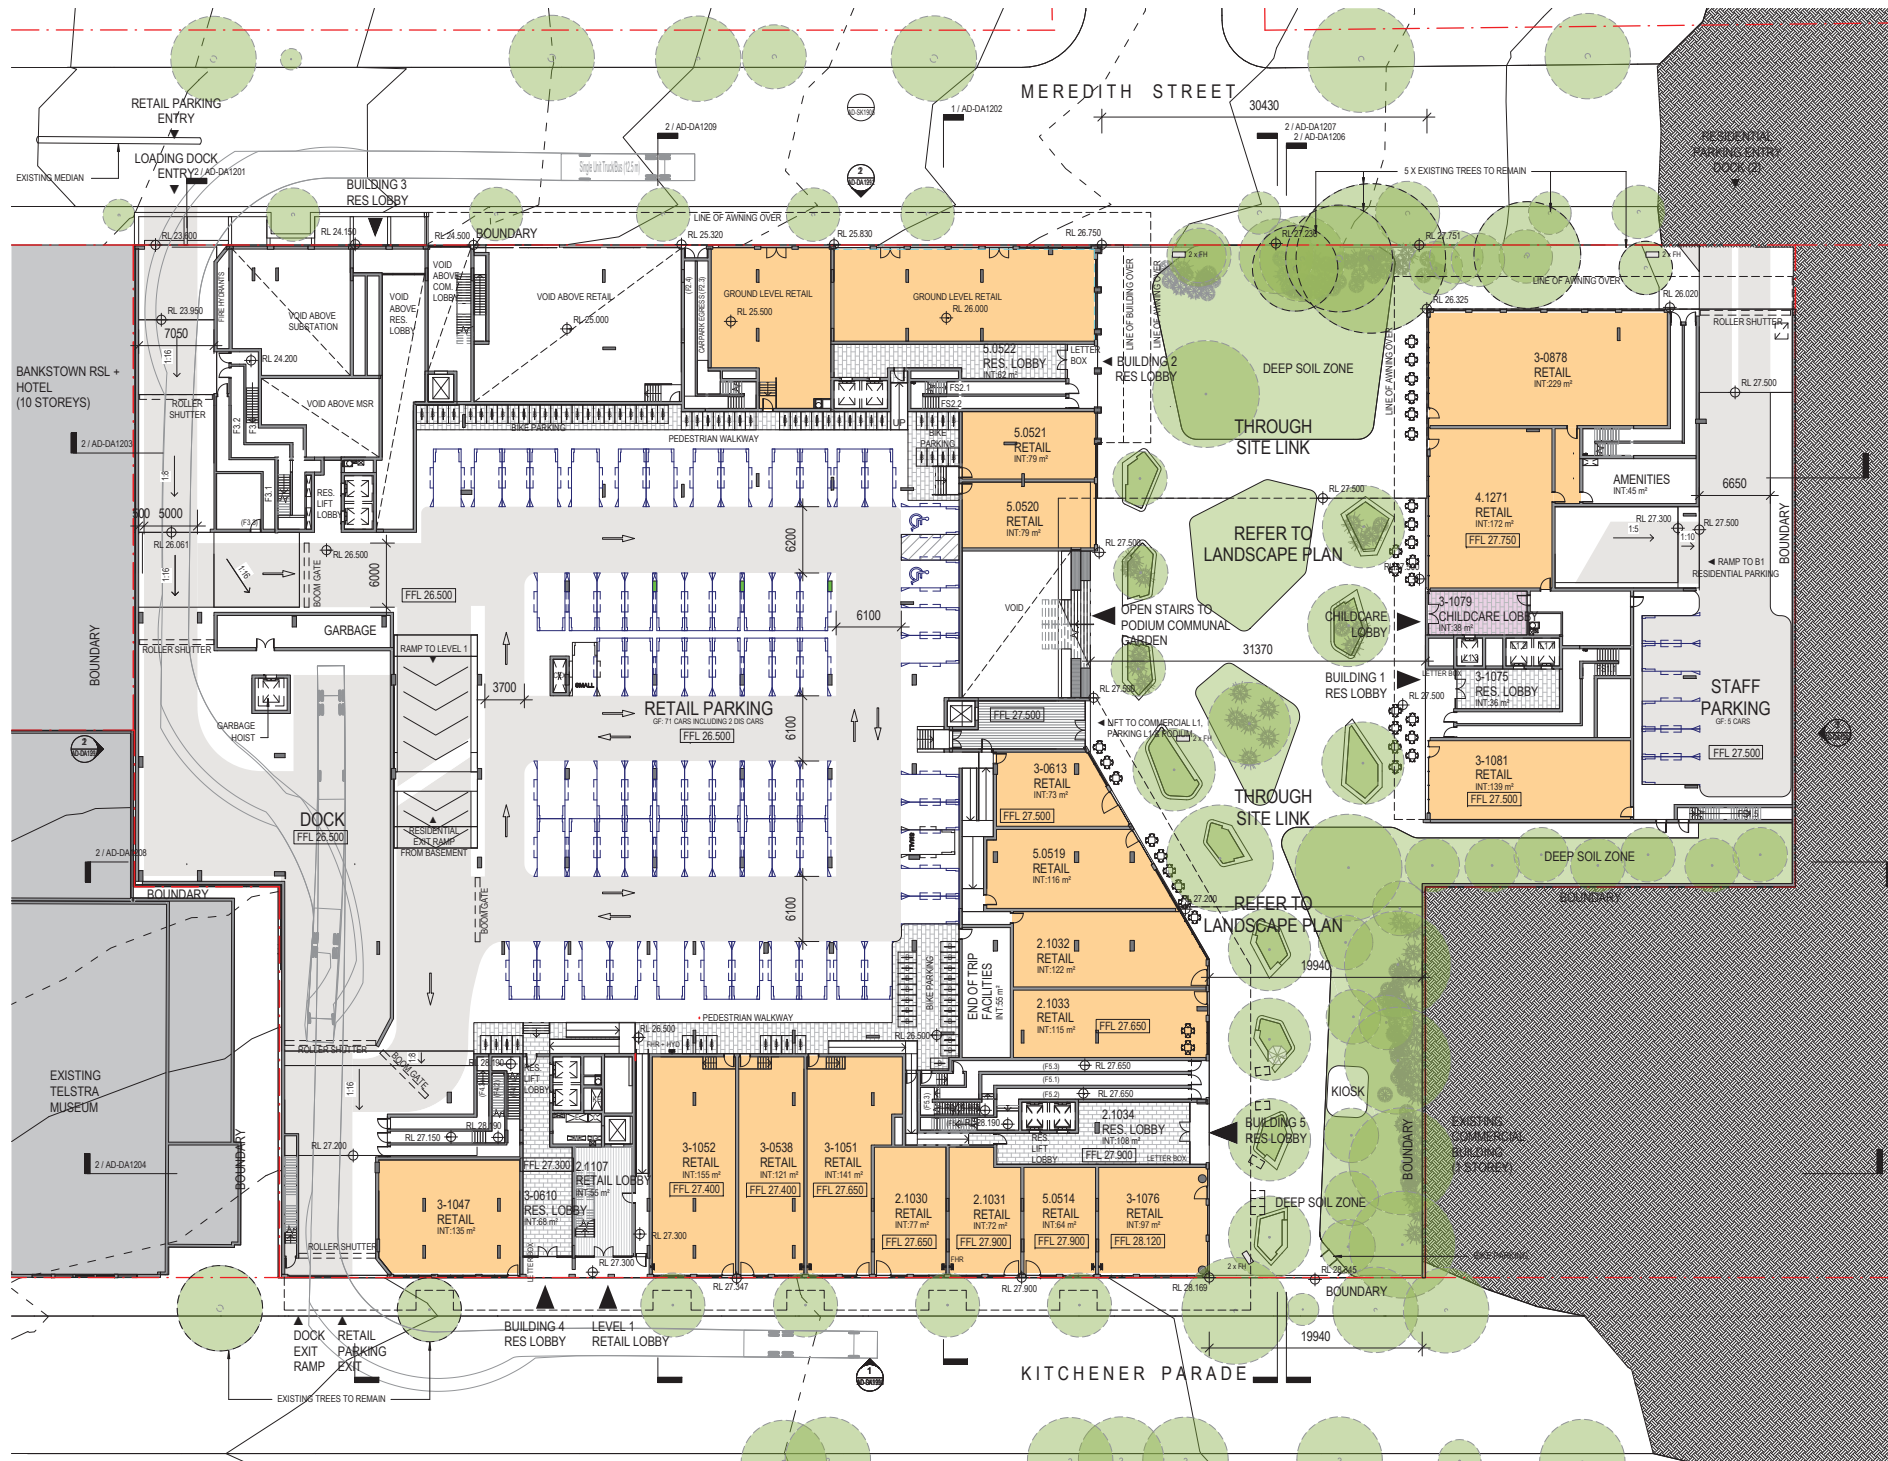

 

MEREDITH STREET


LEVEL 01 MEZZANINE

1:250

BUILDING 3

BUILDING 2

BUILDING 1

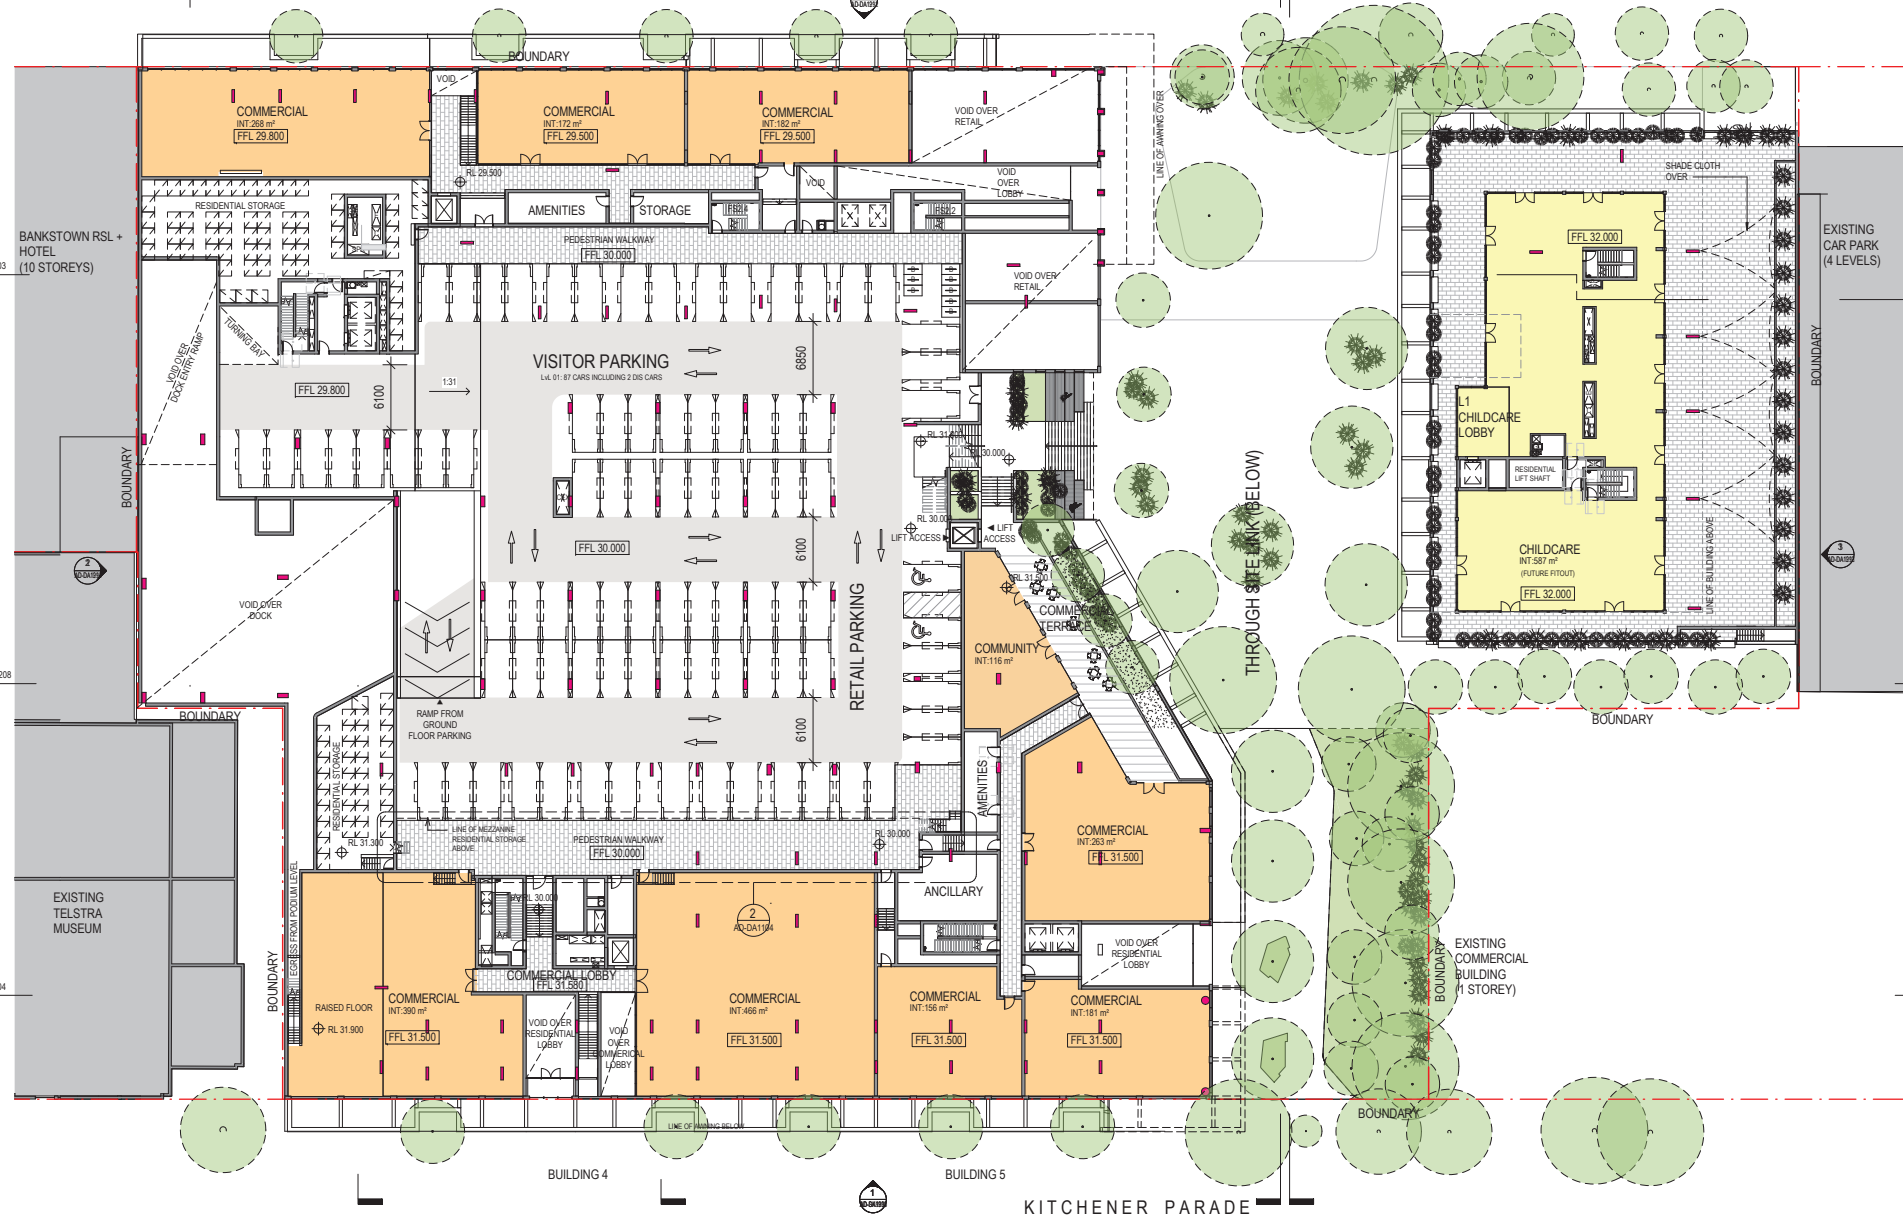

[Status]	FOR DA
[Name: Architect]	H. Diec / 9232
[File]	
[Print Date]	18/03/2019 12:58:35 PM
History	
[Rev#]	[Description]
[Date]	
ISSUED FOR DA	
18.03.2019	



Level One, One Chifley Square Sydney NSW 2000 Australia
www.scottcarver.com.au +61 2 9557 3988

[Project] 32 Kitchen Parade, Bankstown, NSW 2220

[Client] POLY [AUSTRALIA] REAL ESTATE DEVELOPMENTS PTY LTD

[Scale] 1:250 @ A1



FLOOR PLAN - LEVEL 01

[Ref] 20170048 [Draw No] AD-DA1104 [Rev] 4

MEREDITH STREET

[Status]	FOR DA
[Name: Architect]	H. Diec / 9232
[File]	
[Print Date]	18/03/2019 12:58:59 PM
History	
[Rev#]	[Description]
[Date]	
ISSUED FOR DA	
18.03.2019	



KITCHENER PARADE



Level One, One Chifley Square Sydney NSW 2000 Australia
www.scottcarver.com.au +61 2 9567 3988

[Project] 32 Kitchen Parade, Bankstown, NSW 2220


[Client] POLY [AUSTRALIA] REAL ESTATE DEVELOPMENTS PTY LTD

[Scale] 1 : 250 @ A1





FLOOR PLAN - LEVEL 02


[Ref] 20170048 [Orig No] AD-DA1105 [Rev] 4

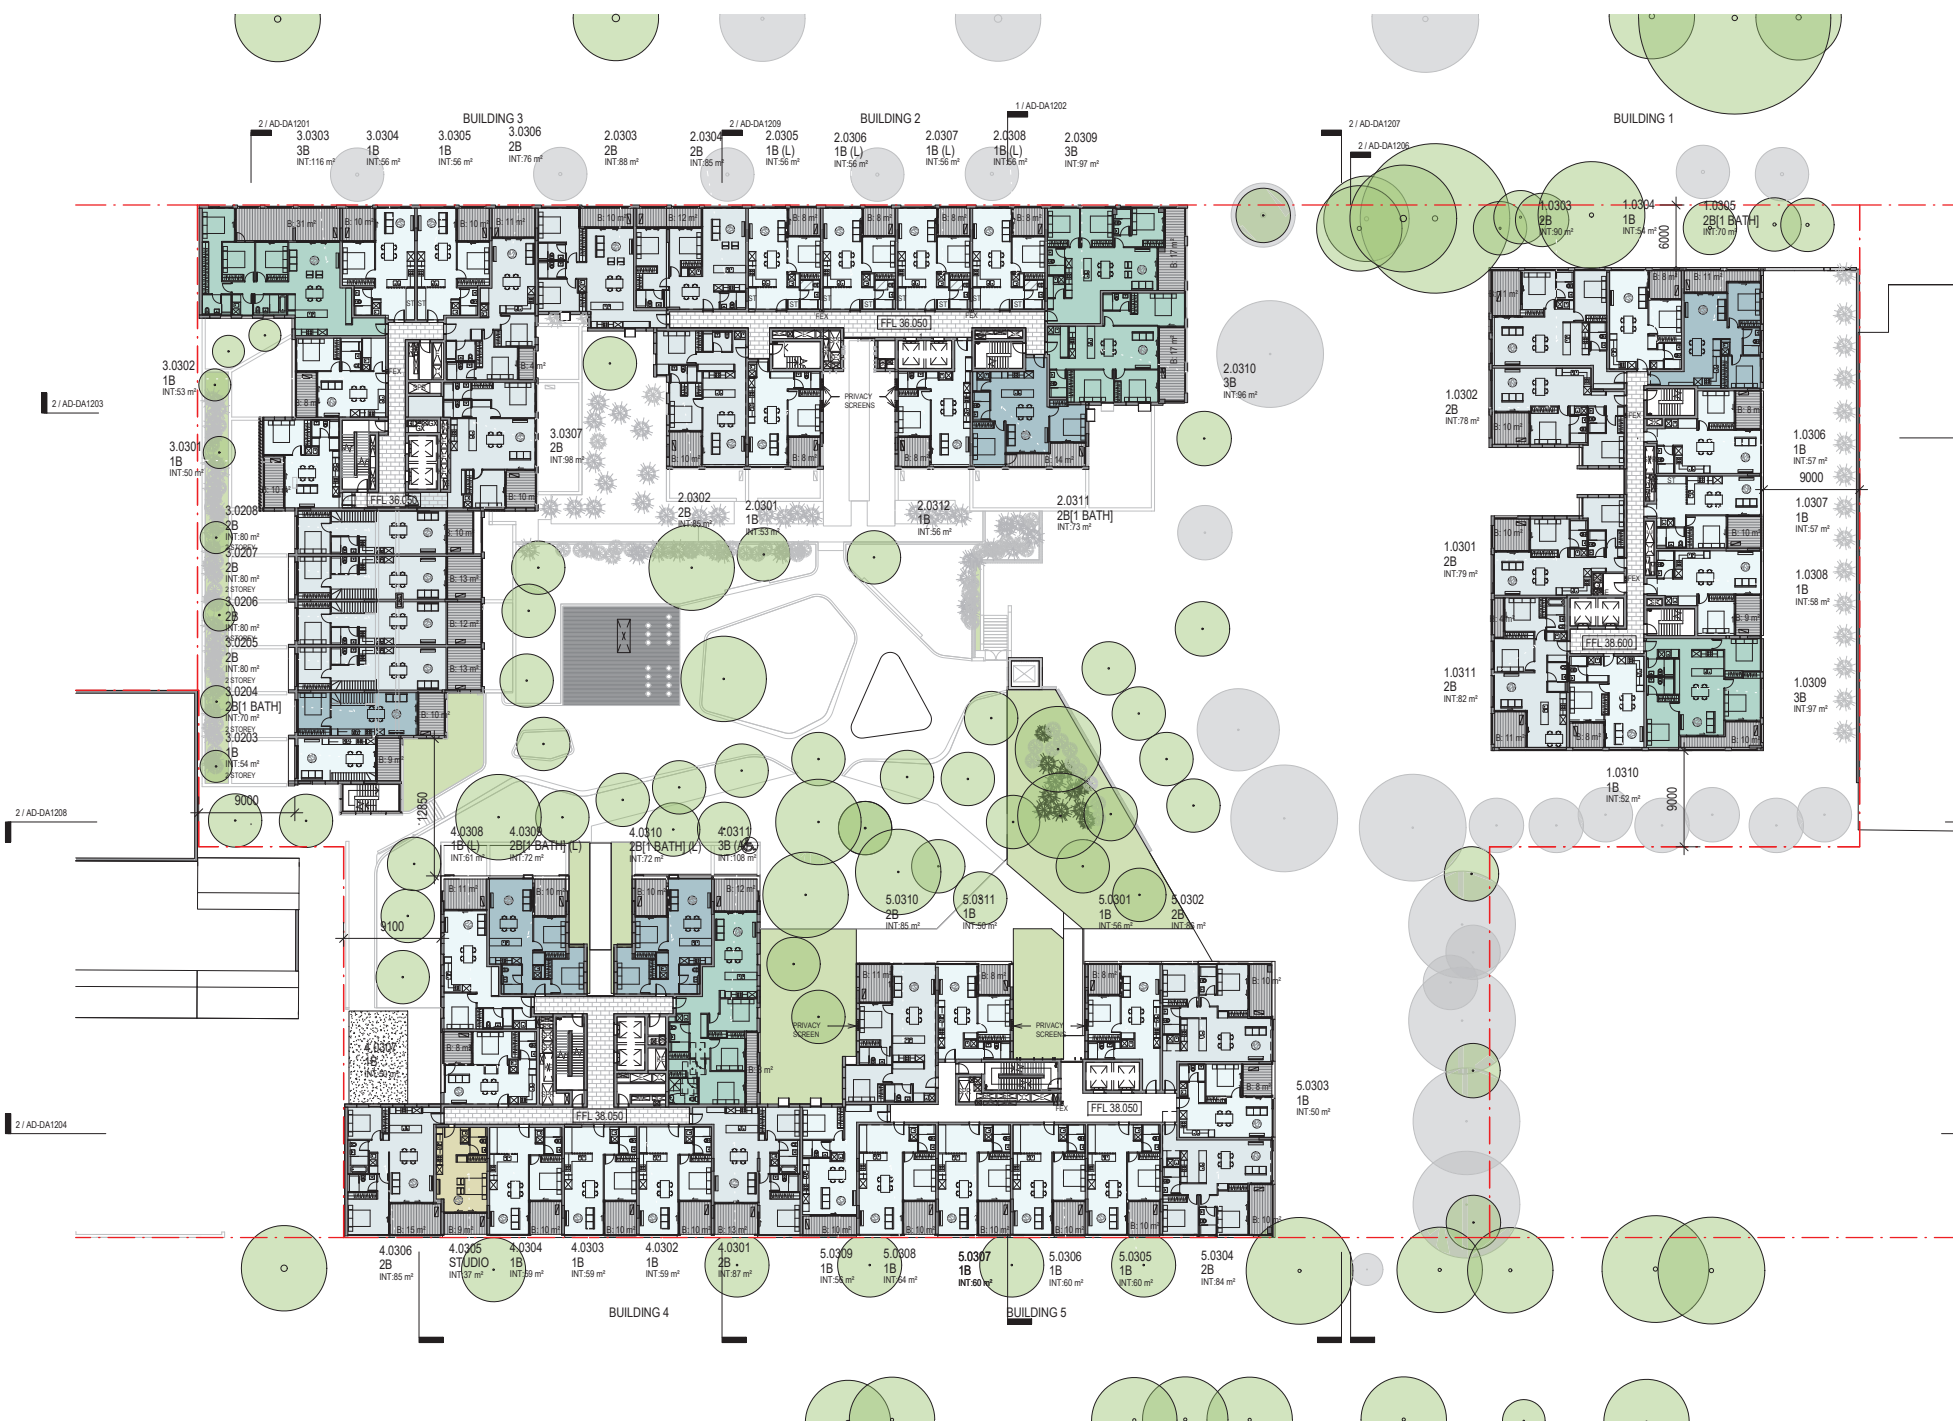





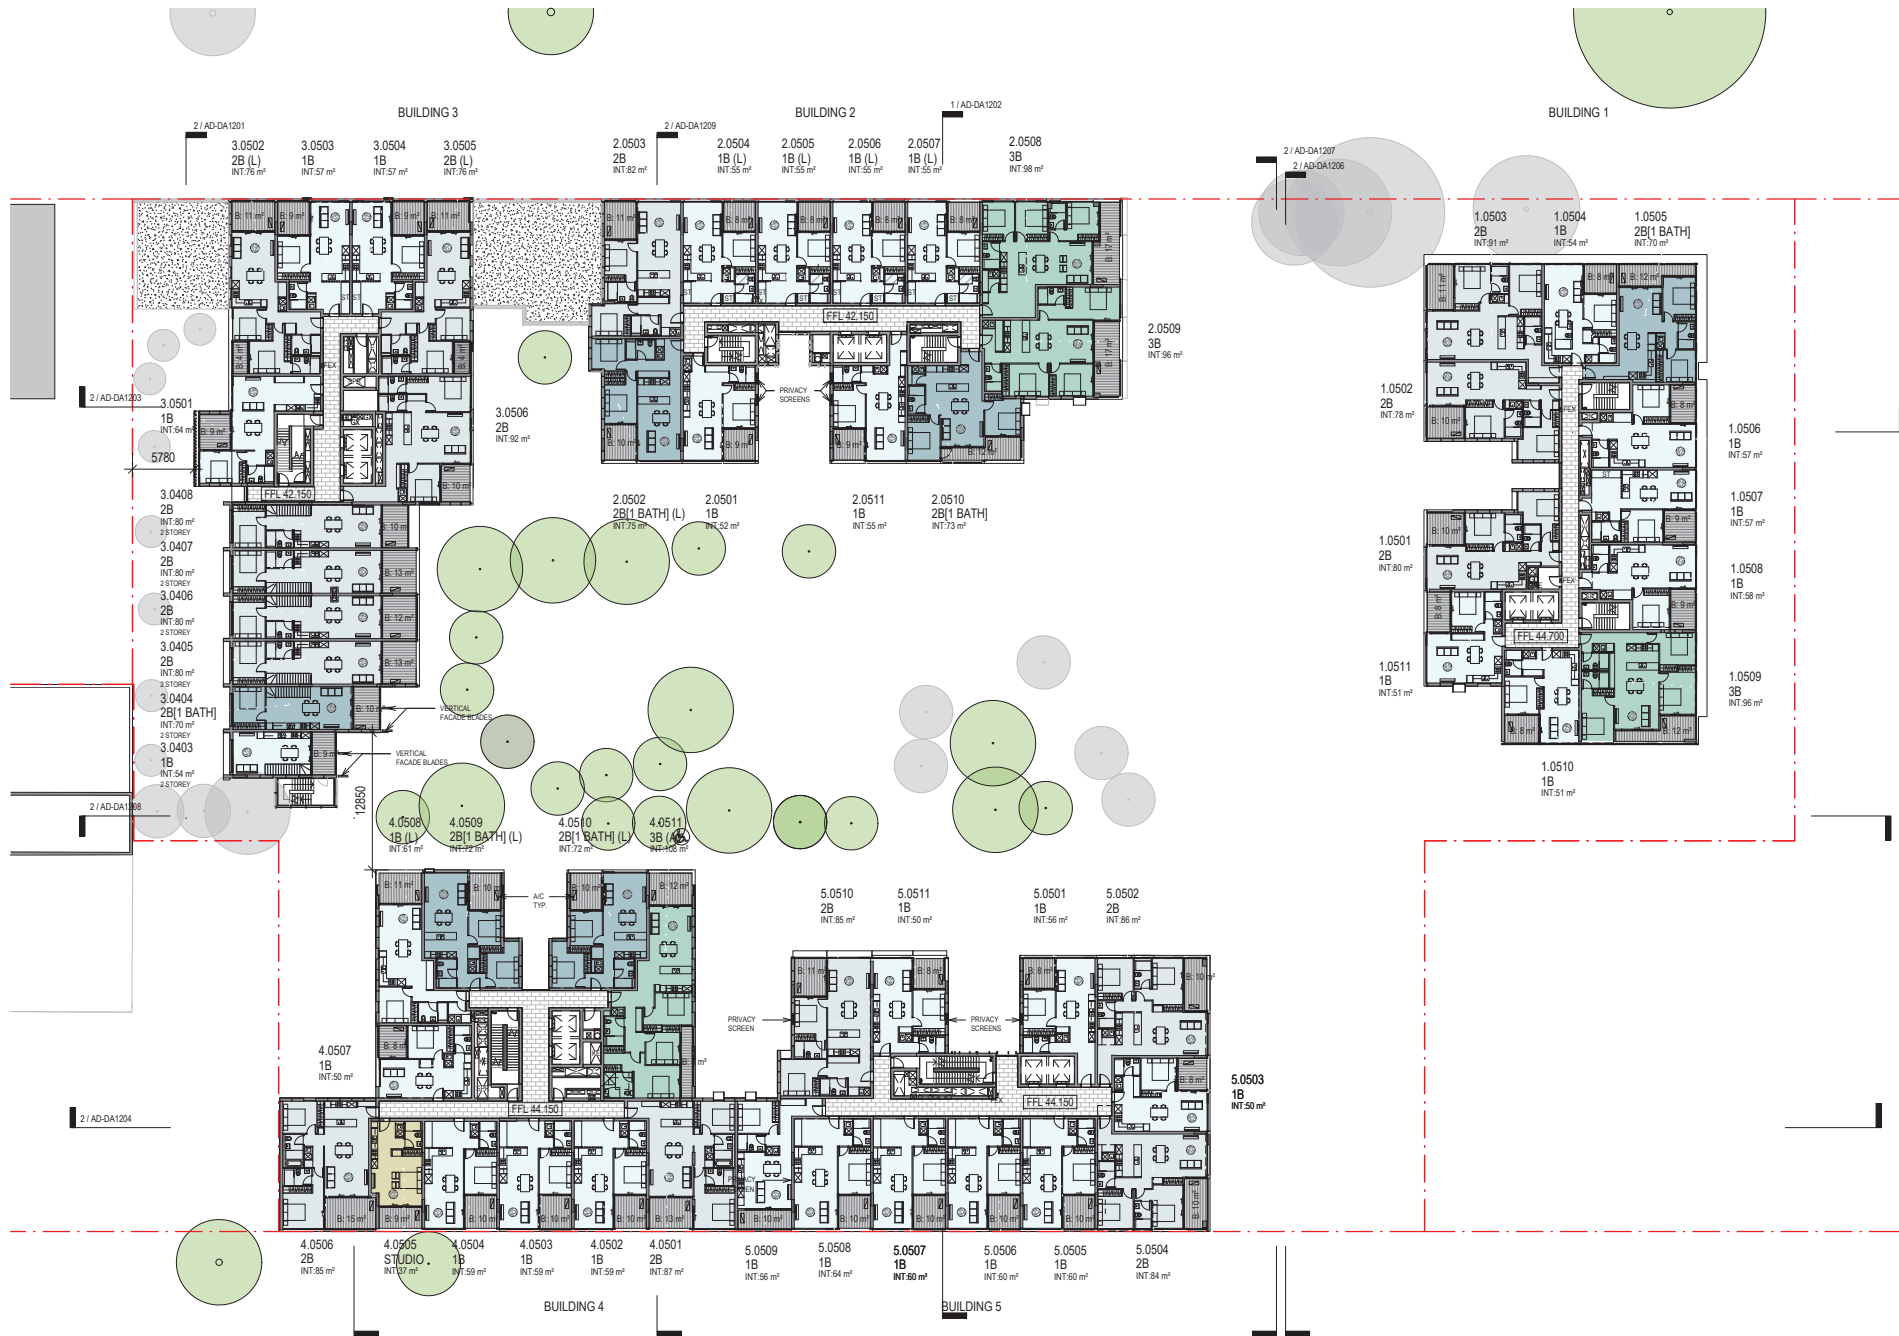


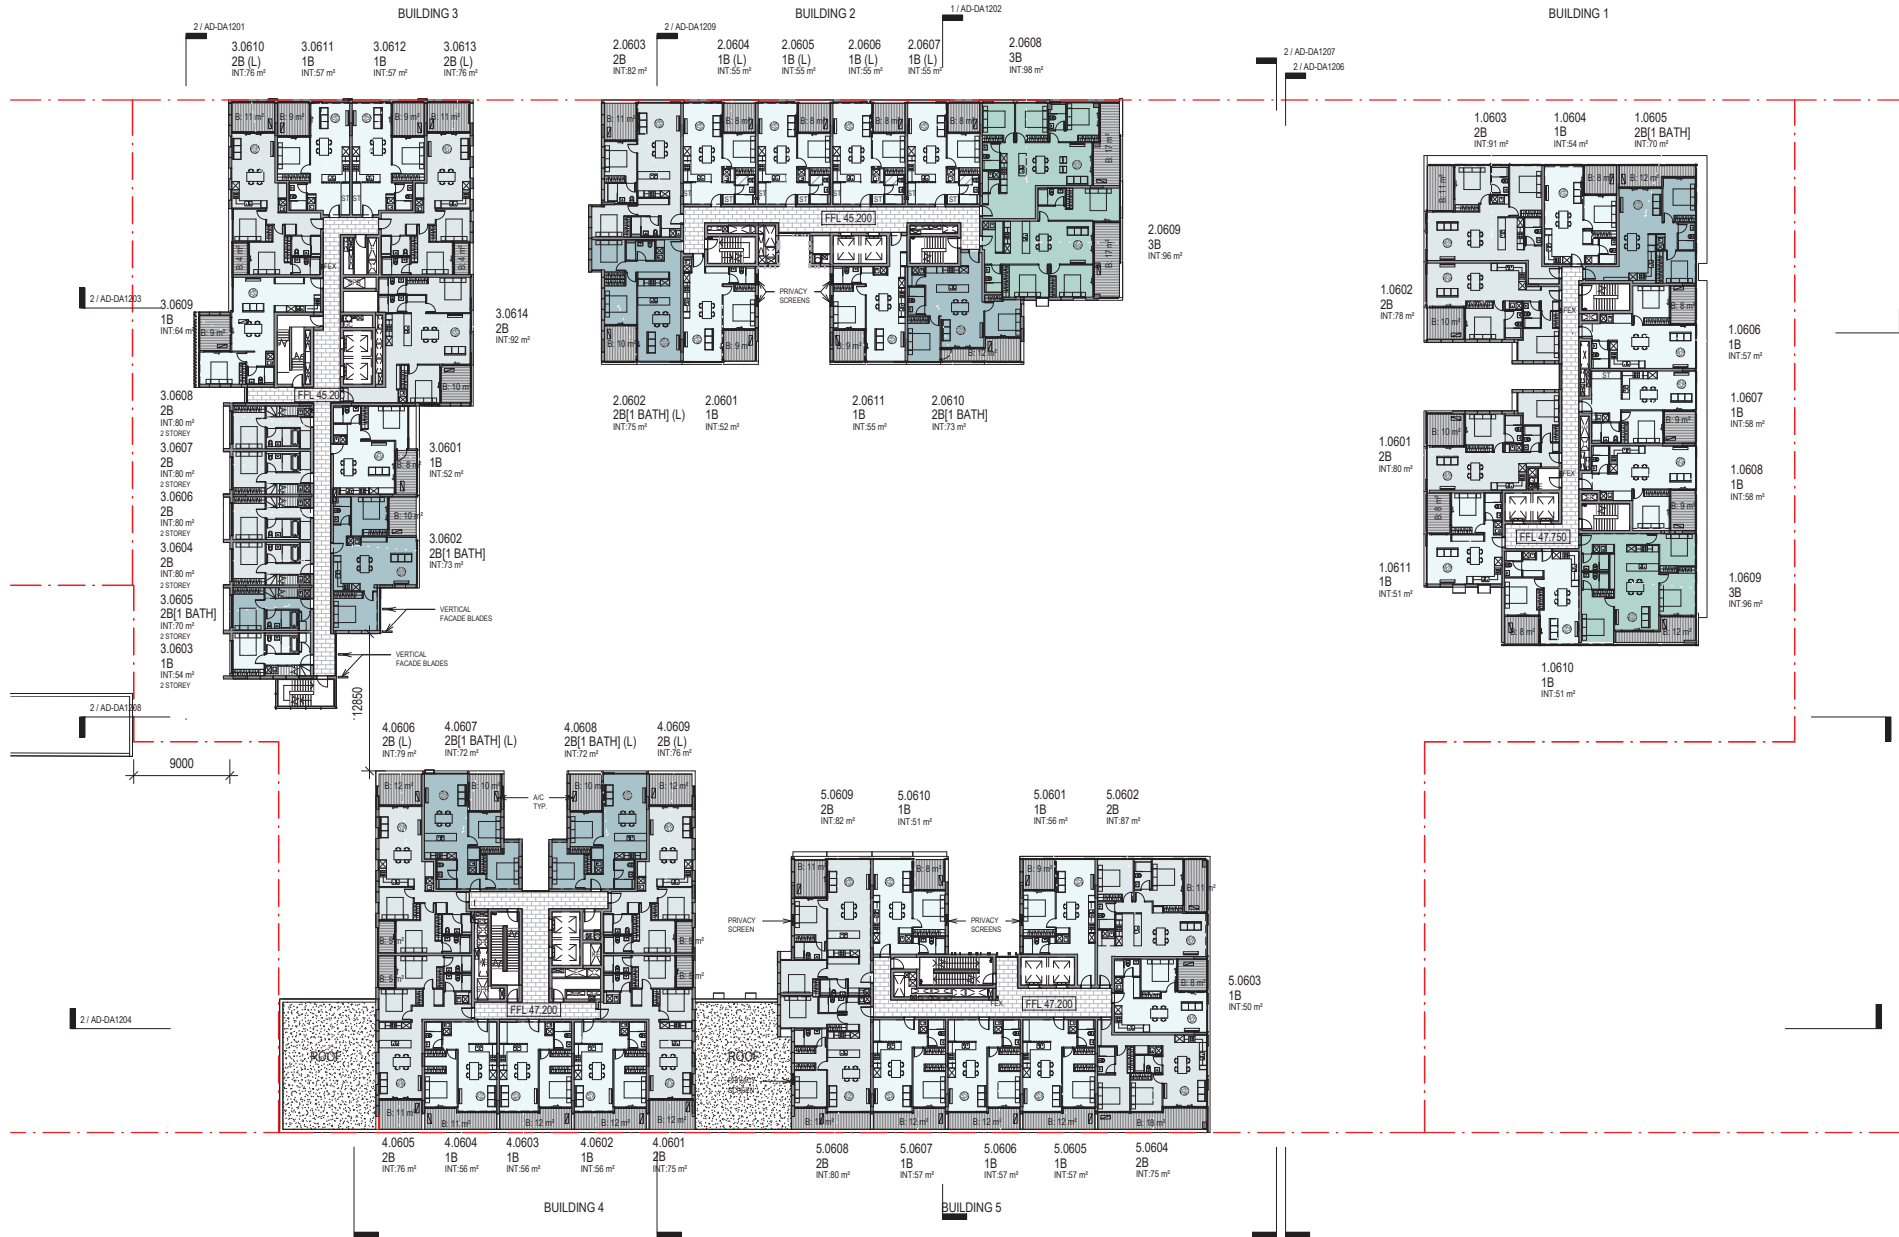


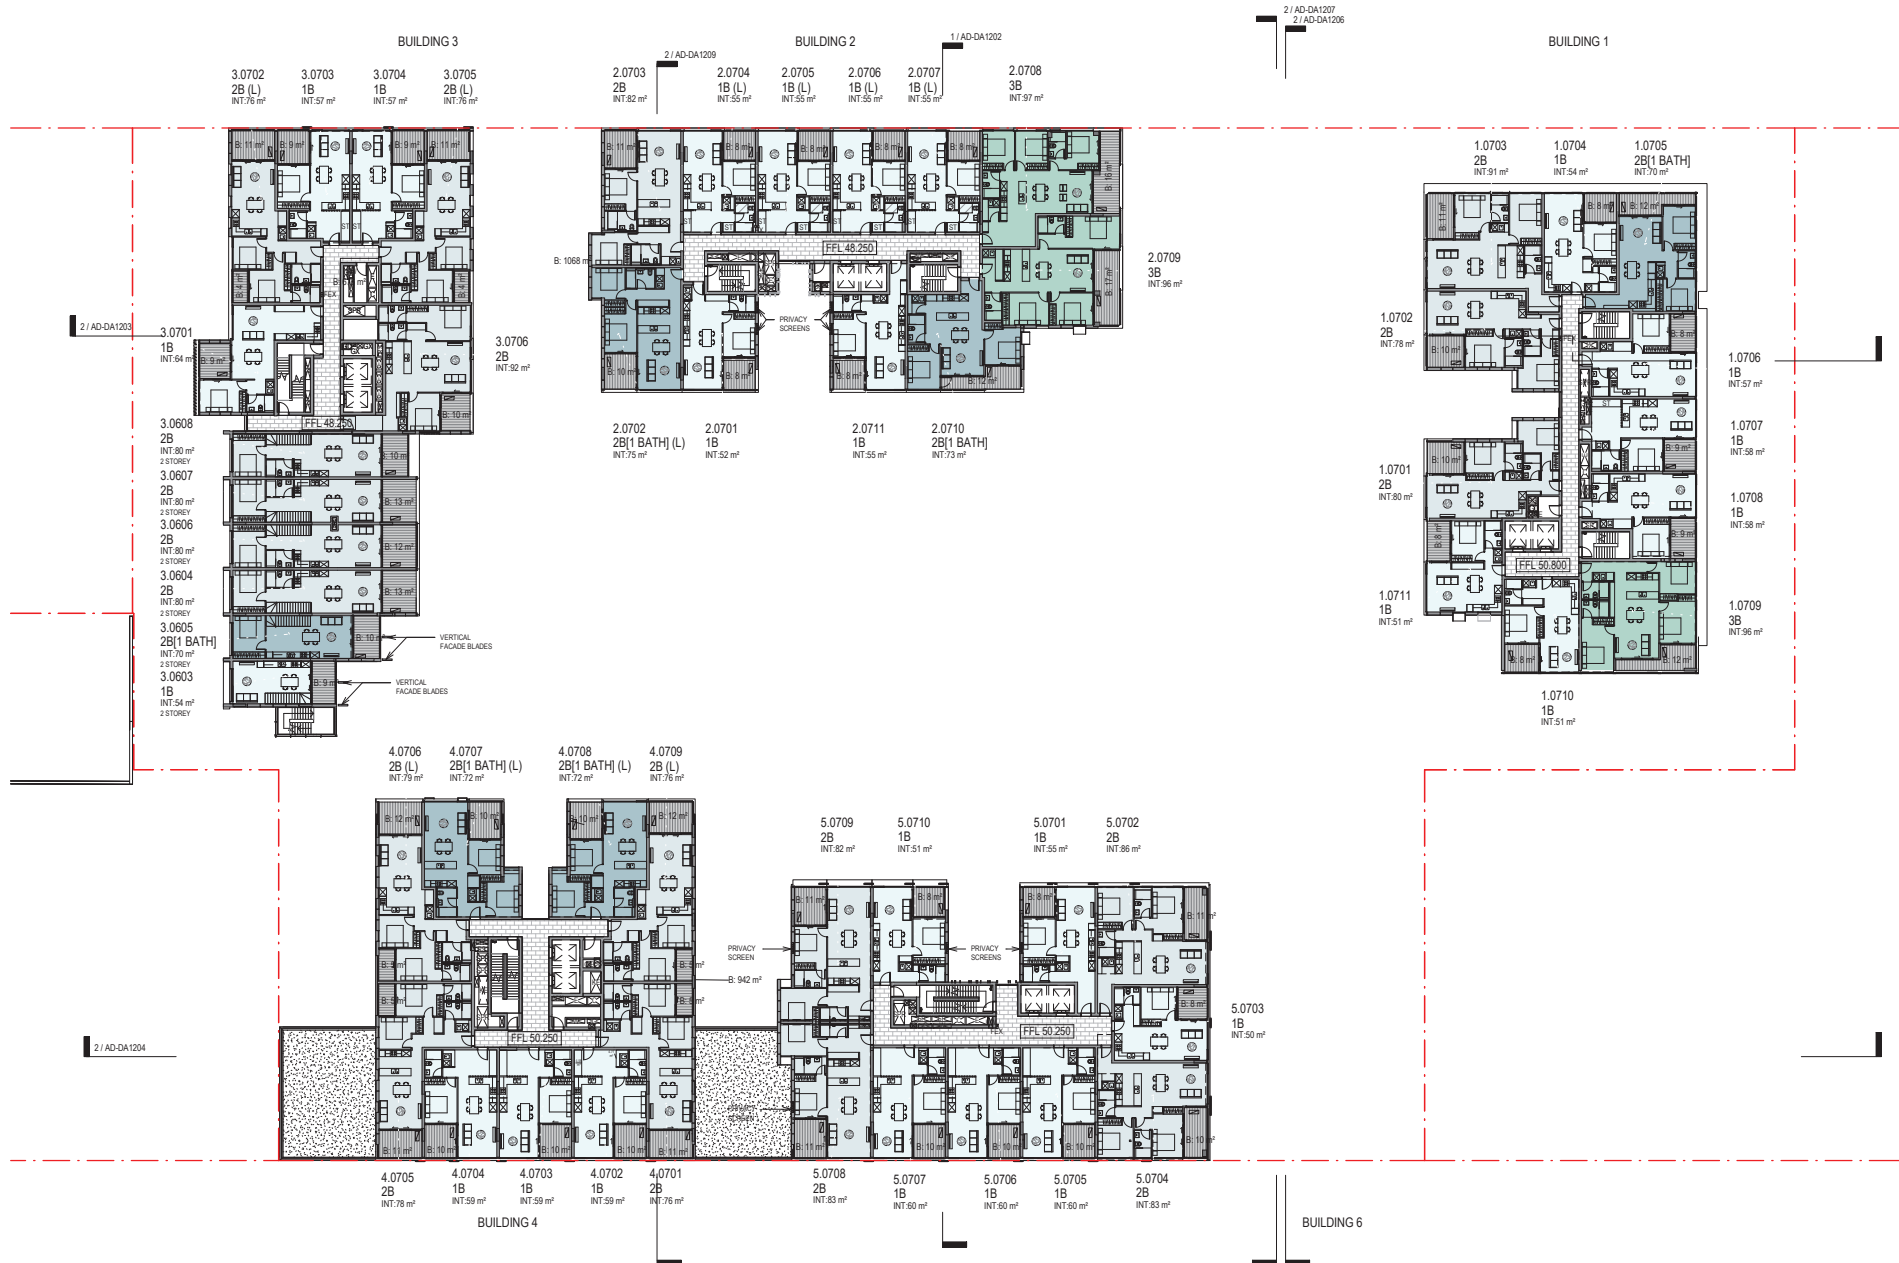

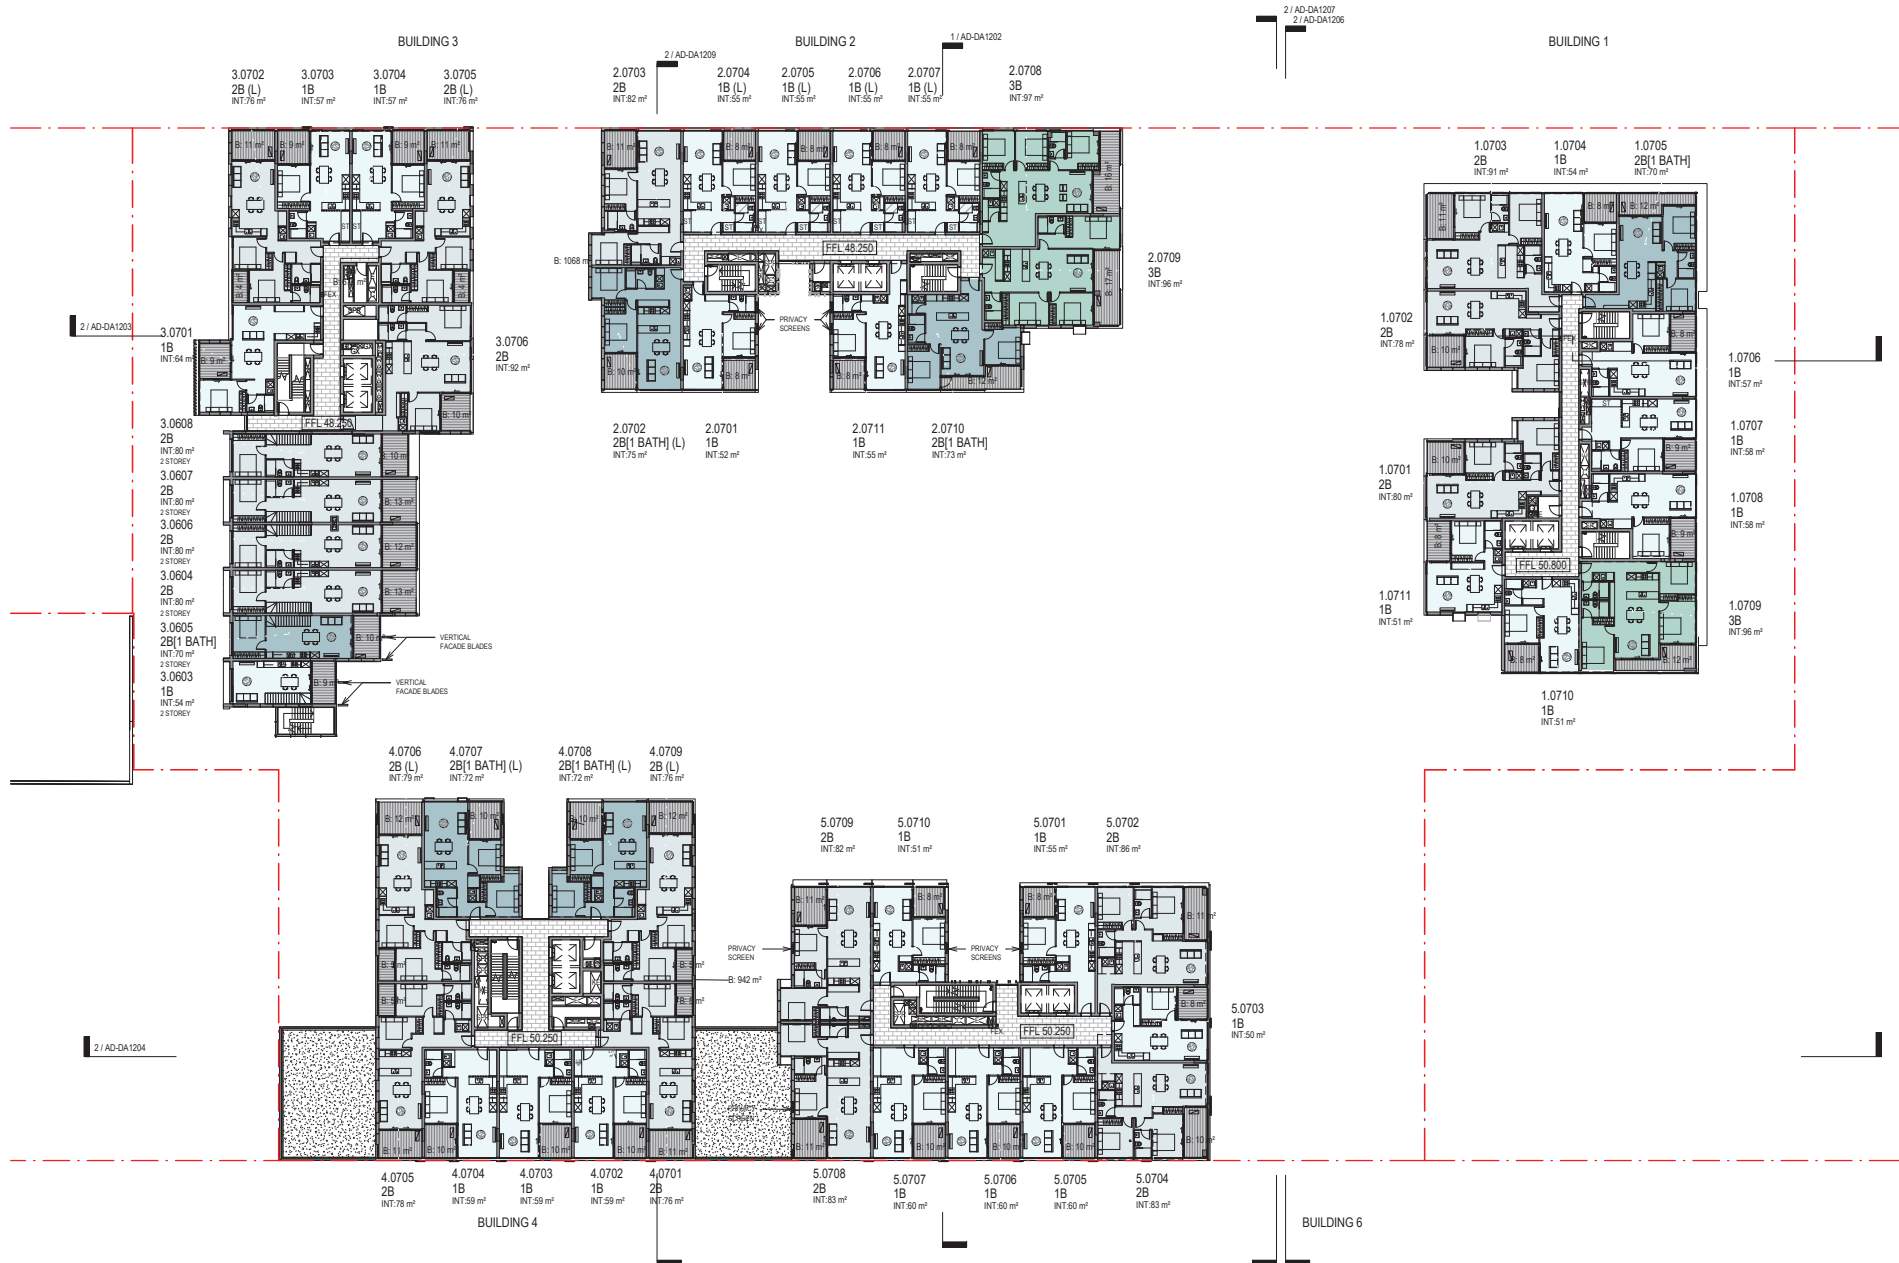

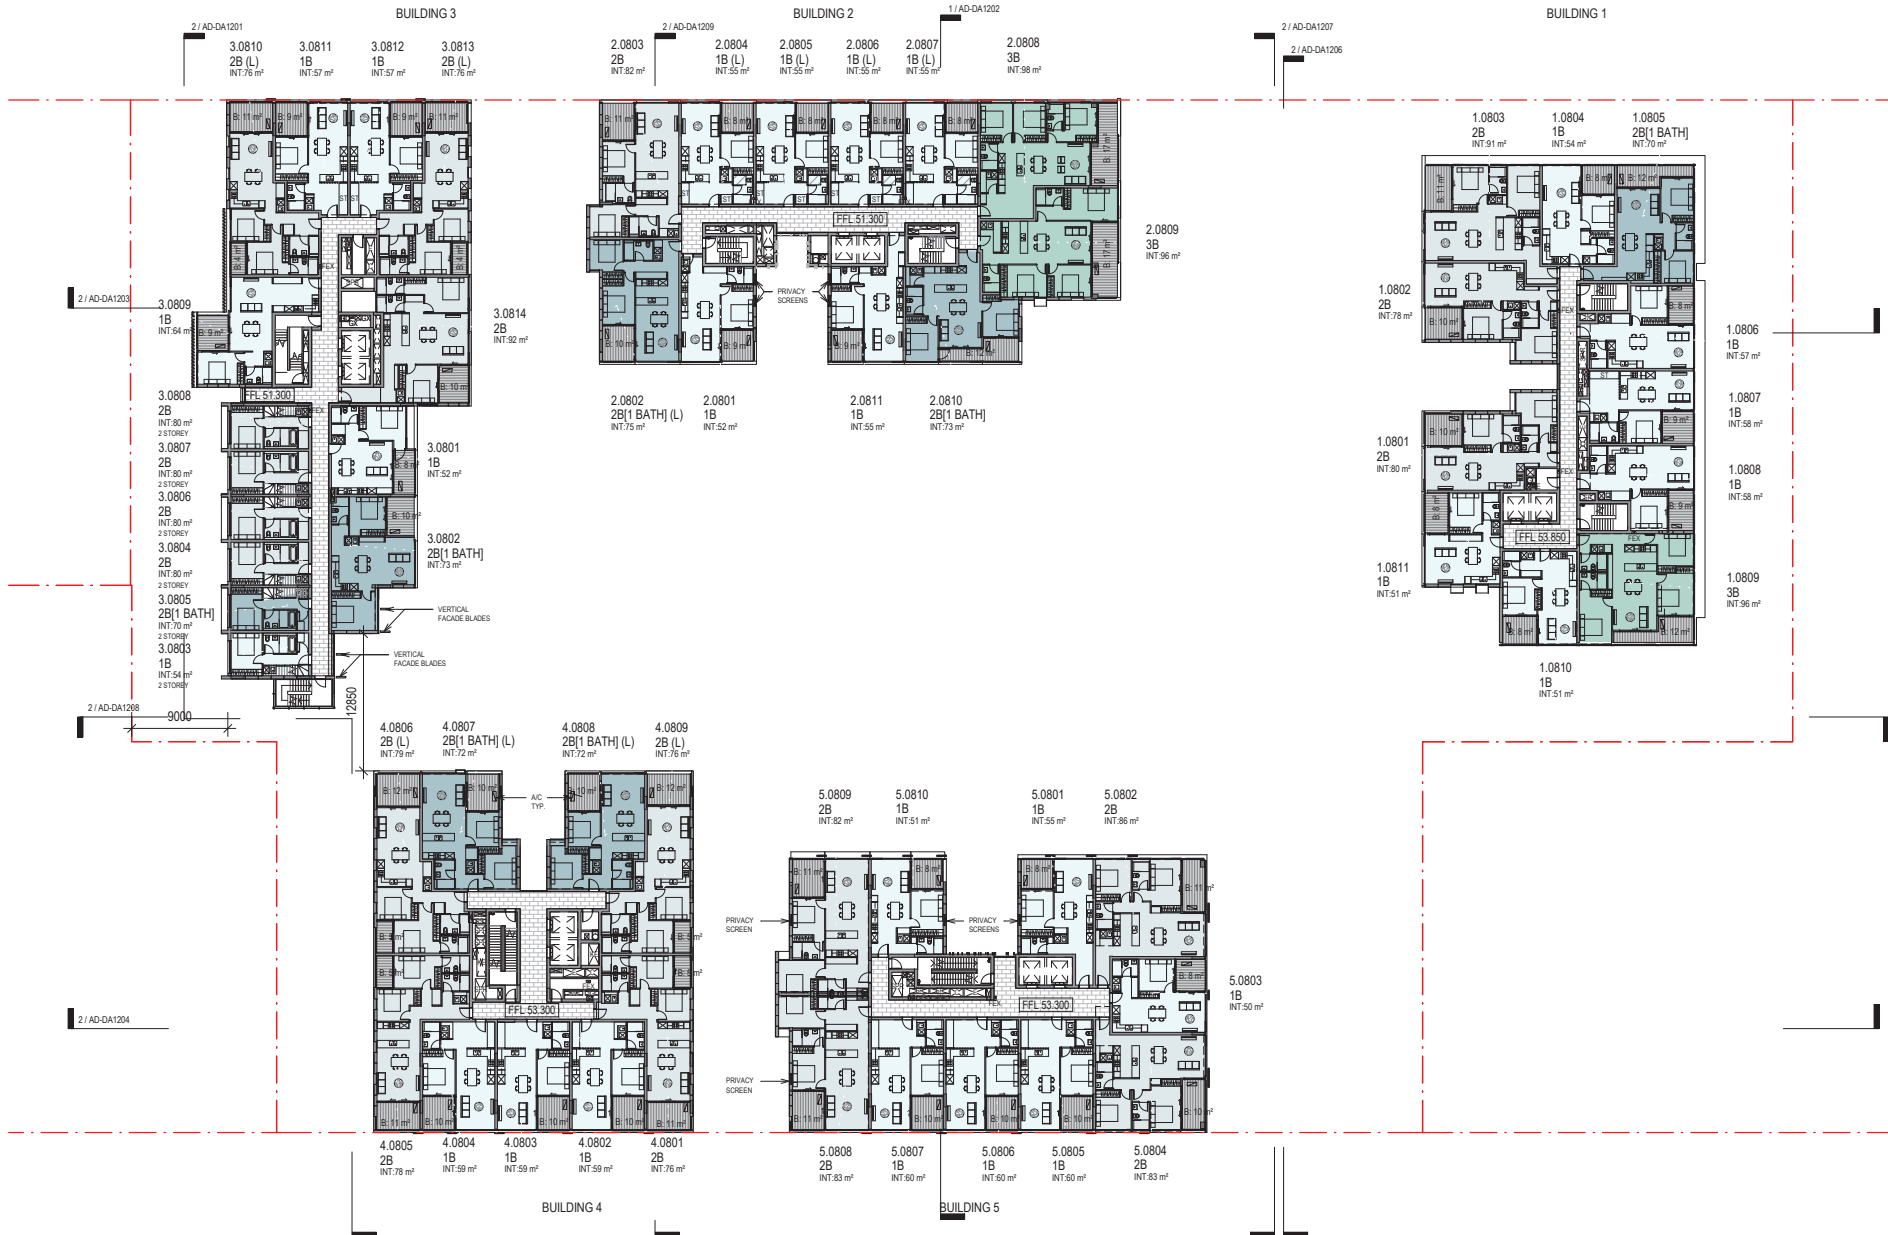

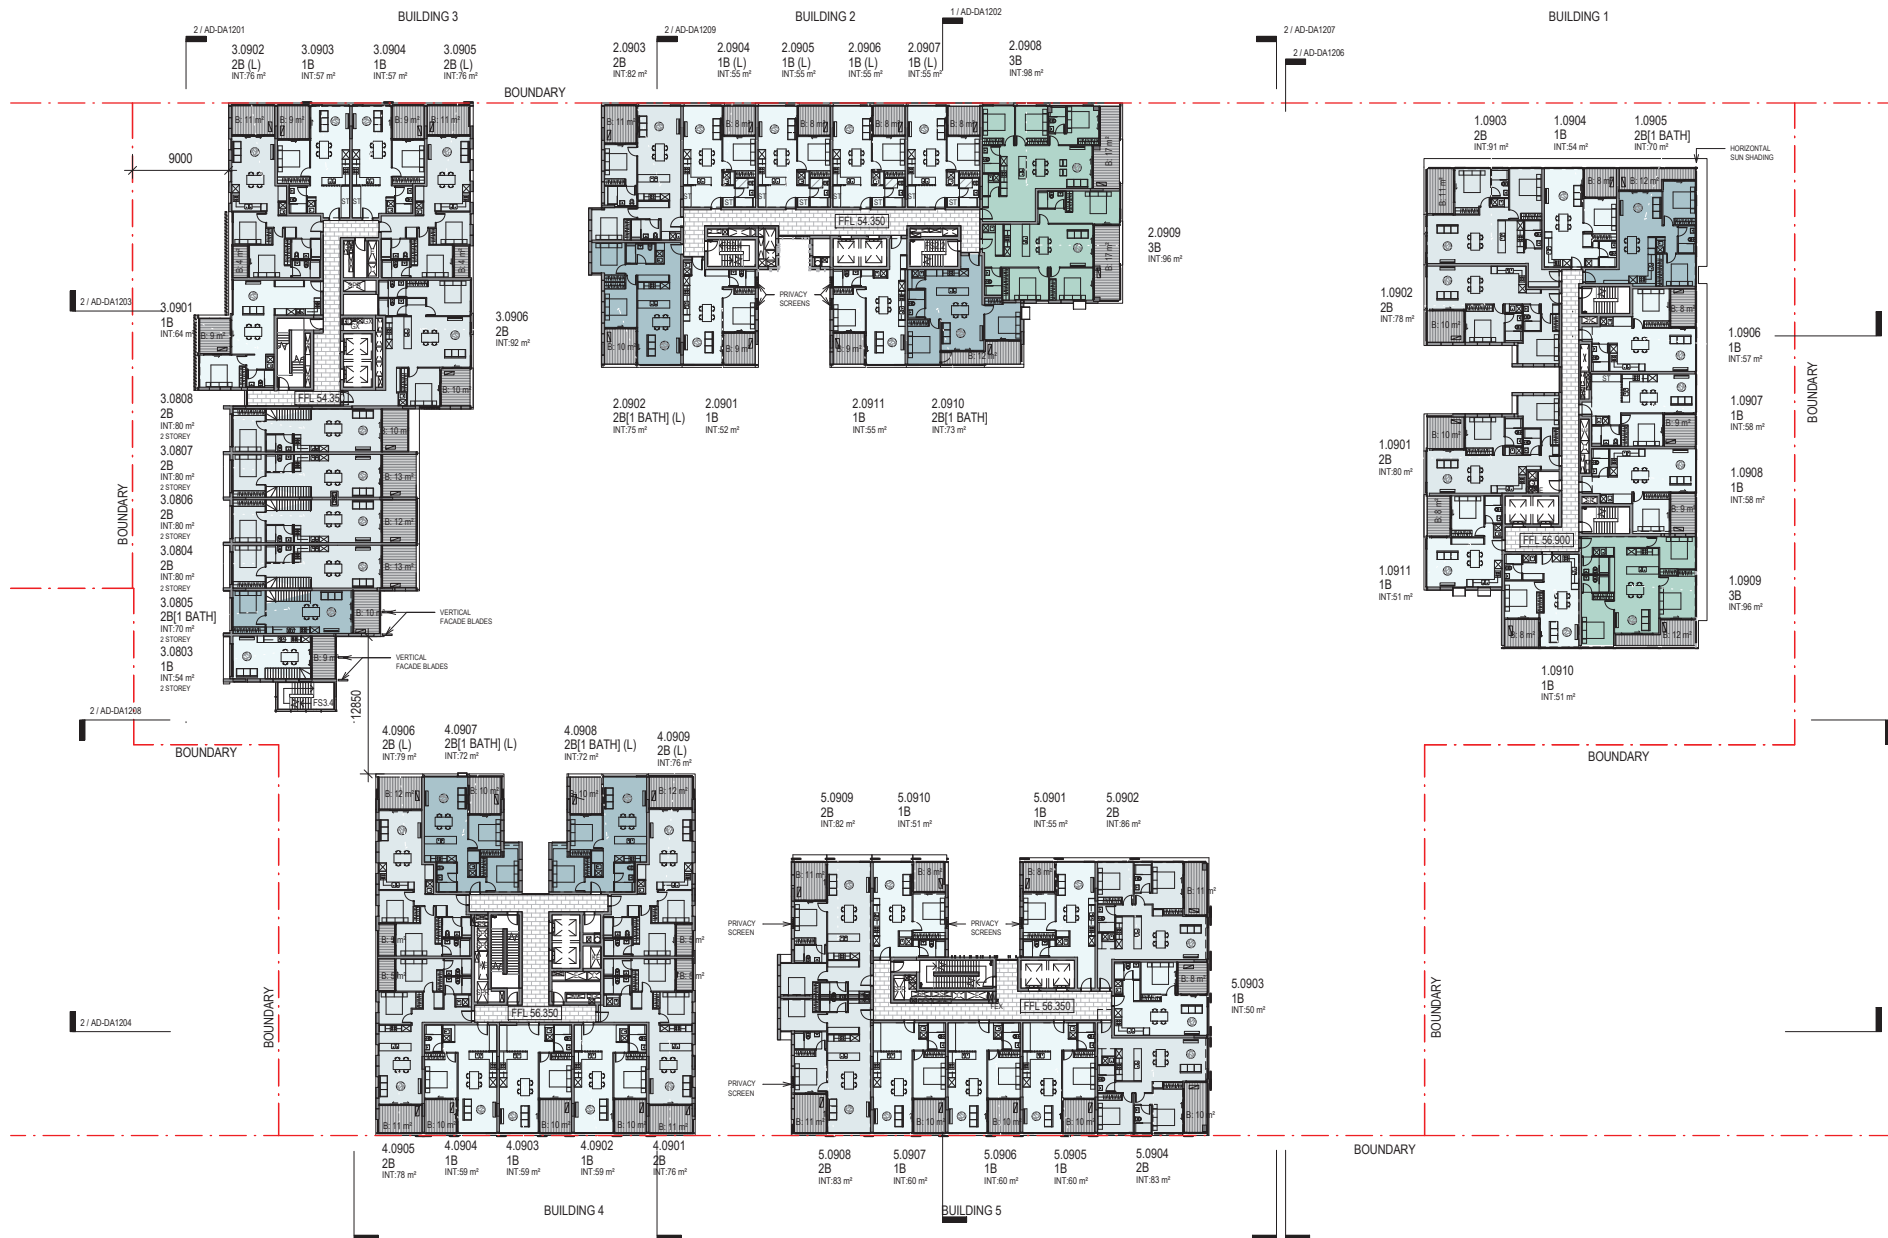

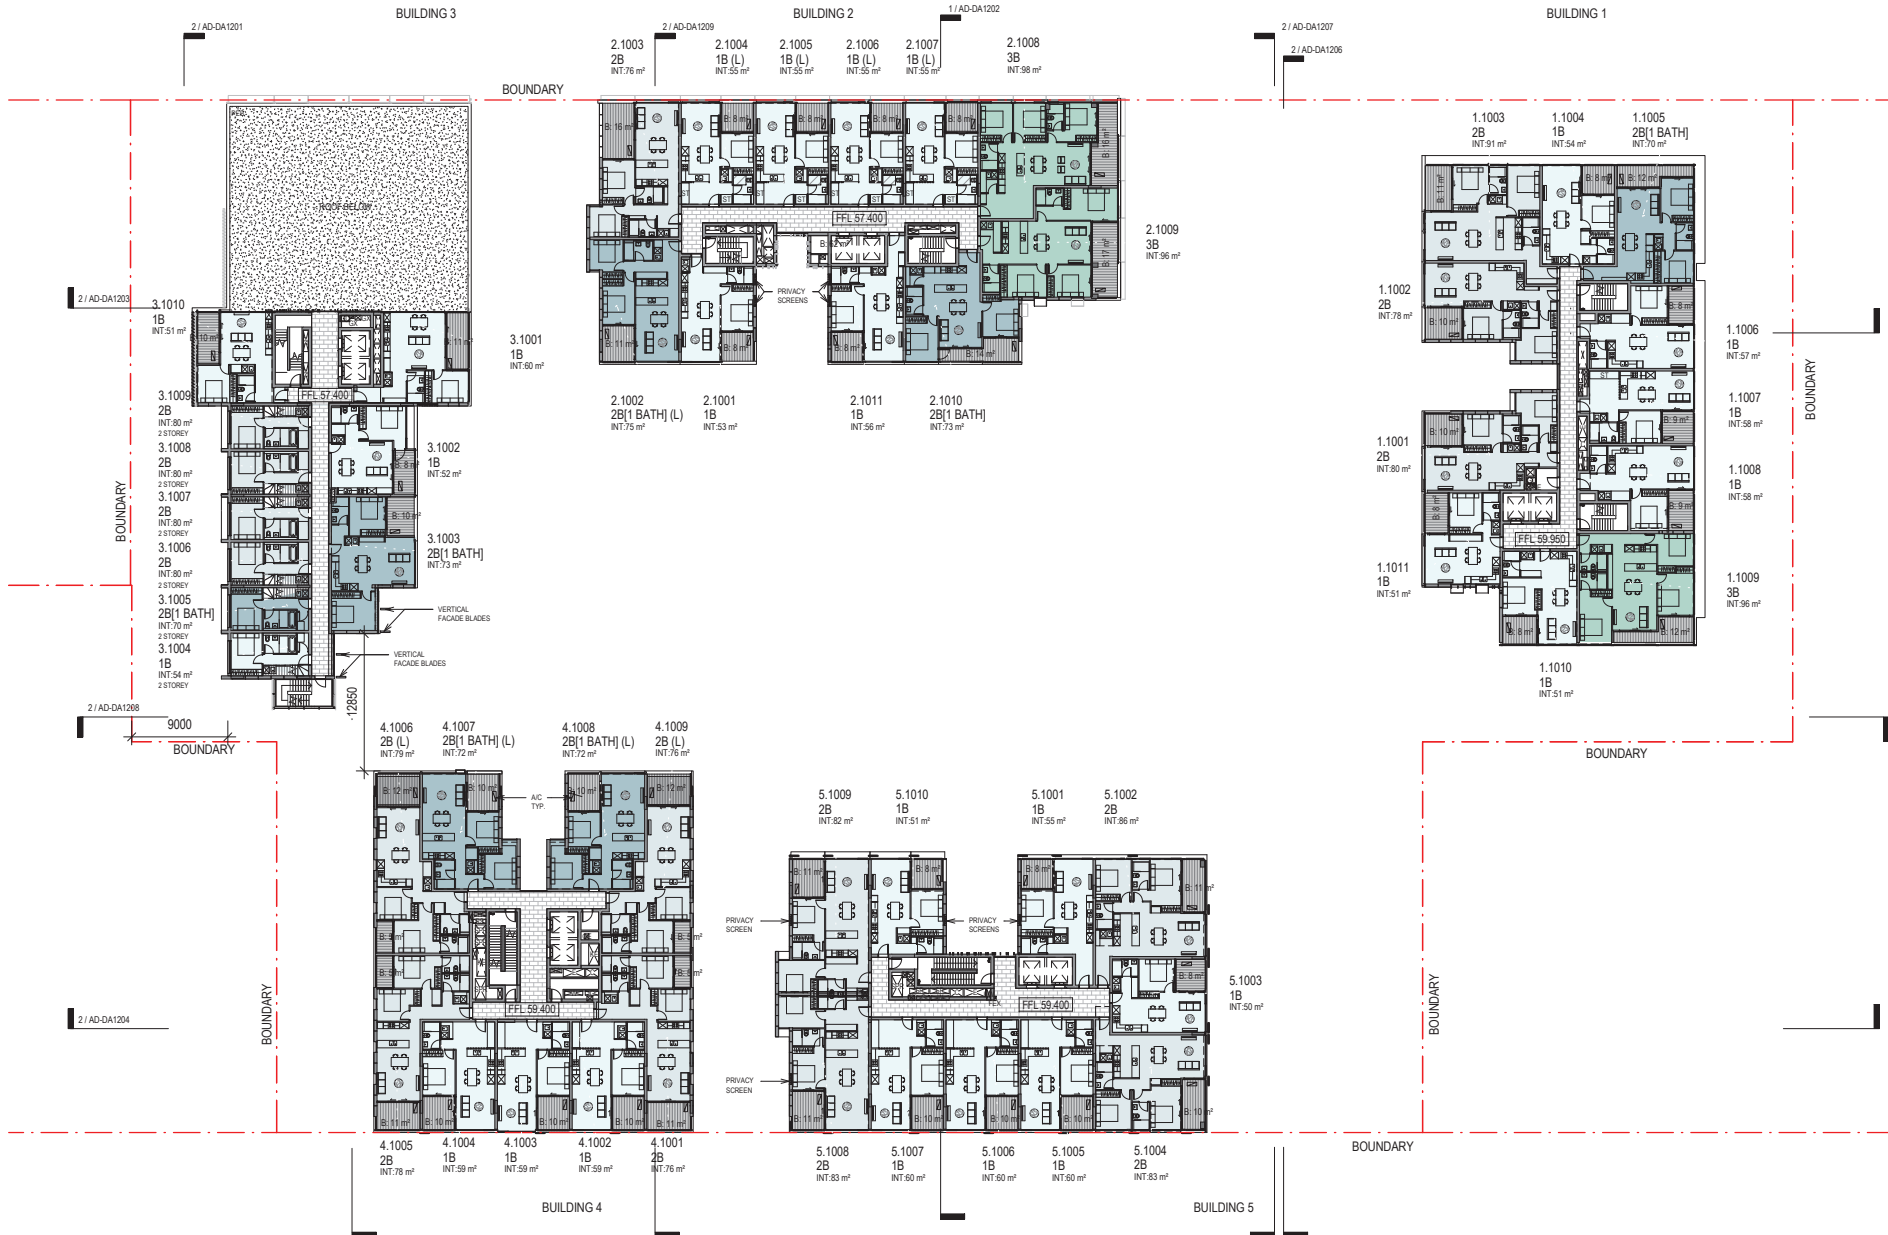






MEREDITH STREET

[Status]	FOR DA	
[Nom. Architect]	H. Diec /9232	
[File]		
[Print Date]	18/03/2019 12:59:47 PM	
History		
[Rev#]	[Description]	[Date]
1	ISSUED FOR DA	18.03.2019

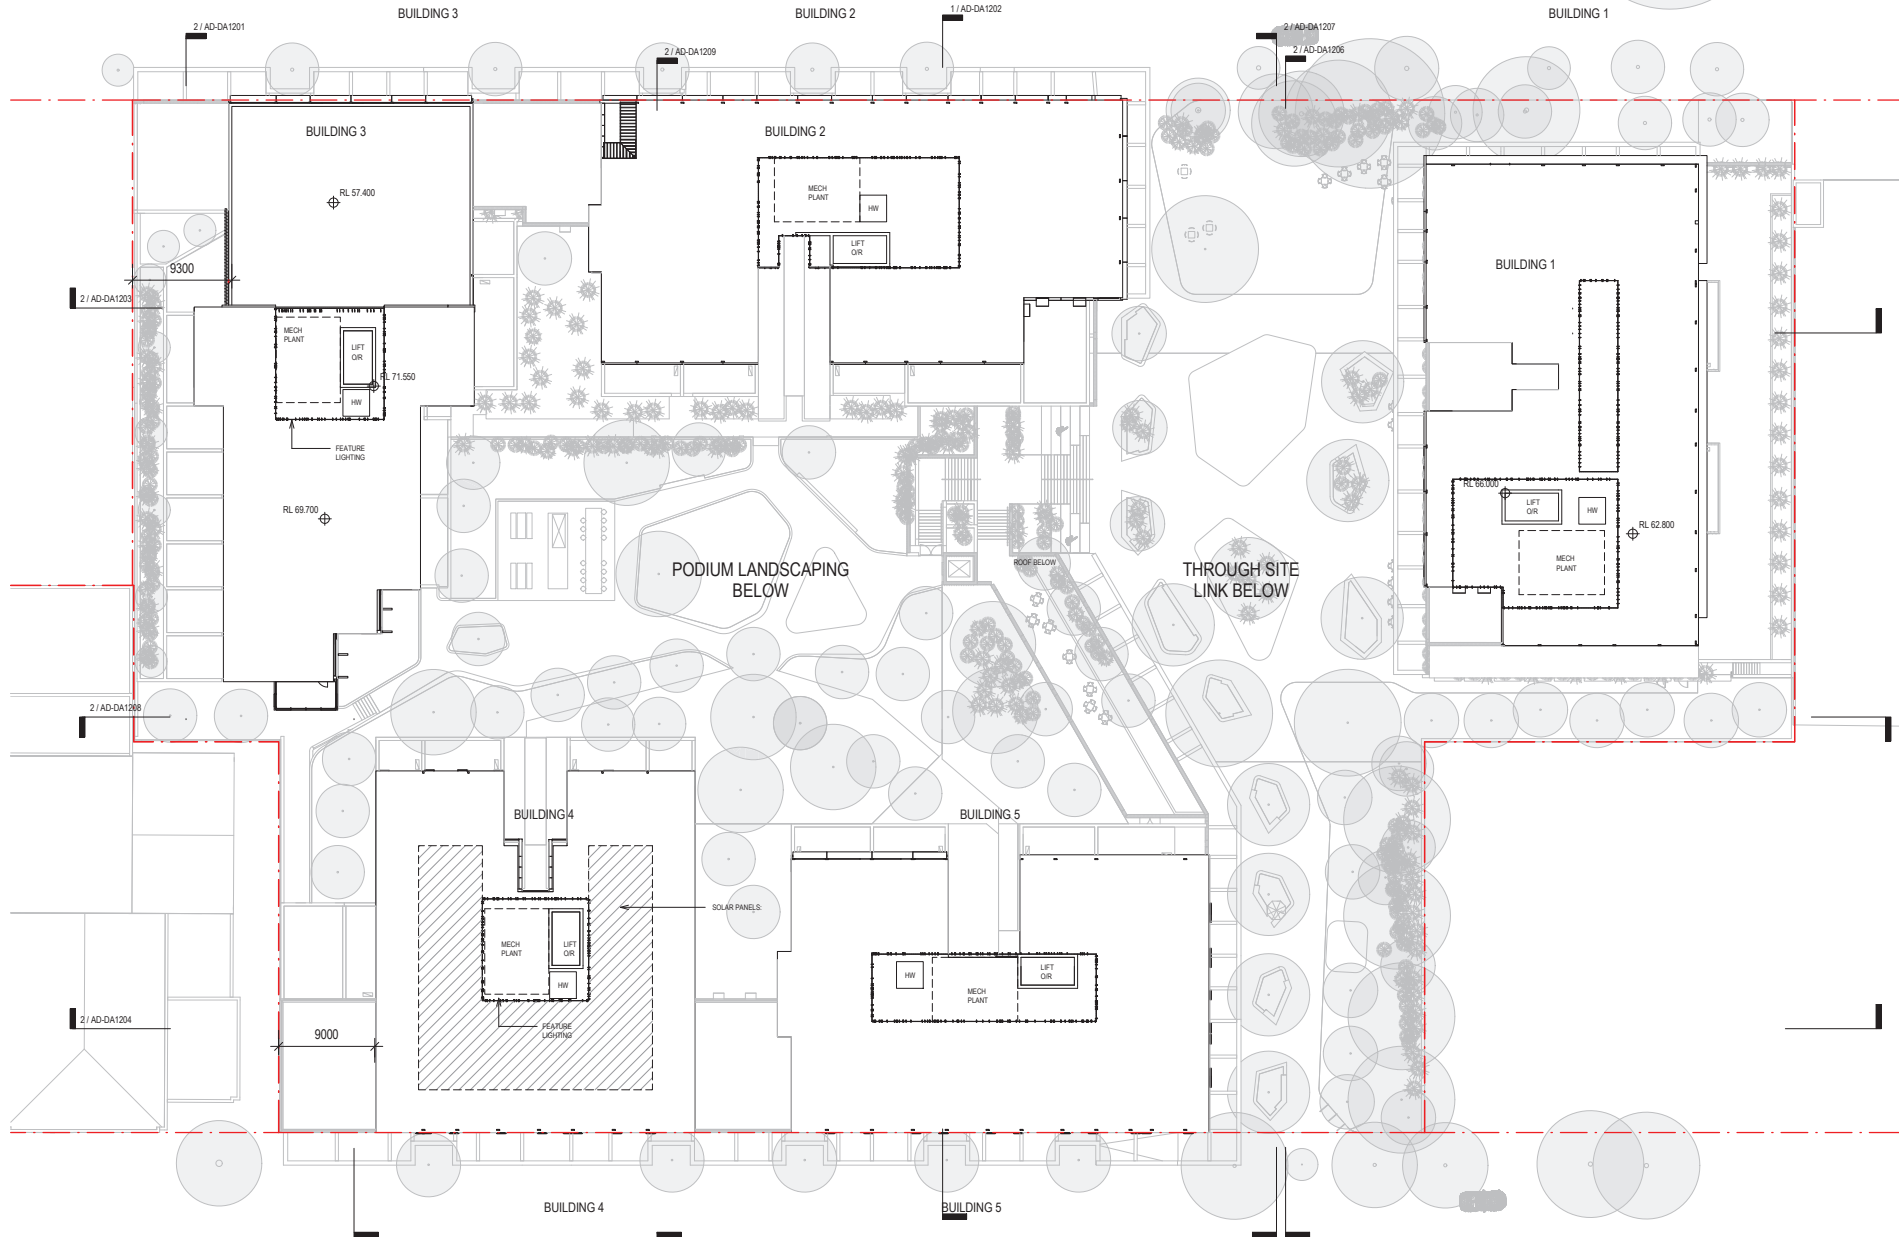



[Status]	FOR DA
[Nom. Architect]	H. Diec / 9232
[File]	
[Print Date]	18/03/2019 12:57:43 PM
History	
[Rev#]	[Description]
4	ISSUED FOR DA
	18.03.2019



DEMOLITION PLAN
HAS BEEN APPROVED

NOTE: SURVEY DRAWING PROVIDED BY C.M.S SURVEYORS PTY LIMITED

[Project] 32 Kitchener Parade, Bankstown, NSW 2220

[Client] POLY [AUSTRALIA] REAL ESTATE DEVELOPMENTS PTY LTD

0 3.5 7 10.5 14 17.5 m

[Scale] 1 : 350 @ A1



SURVEY

[Ref] 20170048 [Dwg No] AD-DA1004 [Rev] 3