



DRAWING LIST

SHEET NO.	SHEET NAME	SHEET NO.	SHEET NAME
00	COVER PAGE & DRAWING LIST	09	STAGE 1&2 - ELEVATIONS 1&2
01	LOCALITY PLAN	10	STAGE 1&2 - ELEVATIONS 3&4
02	SITE ANALYSIS	11	STAGE 1-2 SECTIONS
03	STAGE 1 SITE PLAN & ROOF PLAN	12	STAGE 3 - ELEVATIONS 1&2
04	STAGE 2 SITE PLAN & ROOF PLAN	13	STAGE 3 - ELEVATIONS 3&4
05	STAGE 3 SITE PLAN & ROOF PLAN	14	STAGE 3 SECTIONS
06	STAGE 1 GROUND FLOOR PLAN	15	STAGE 3 SHADOW DIAGRAMS
07	STAGE 2 GROUND FLOOR PLAN	16	MATERIALS SCHEDULE
08	STAGE 3 GROUND FLOOR PLAN	17	HEIGHT PLANE STUDY

Hope Church
Leppington Anglican
Development Application
MARCH 2017



1 Locality Plan
1 : 1000



VIEW A - VIEW DOWN HEATH




VIEW B - EXISTING DRIVEWAY





VIEW C - FRONT FACADE, EXISTING



VIEW D - EXISTING POND

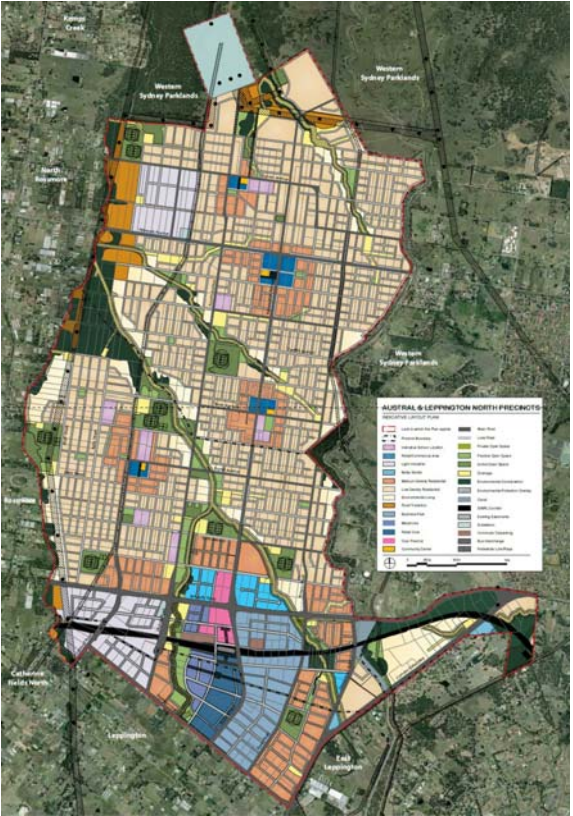

LEPPINGTON PROPOSED PRECINCT

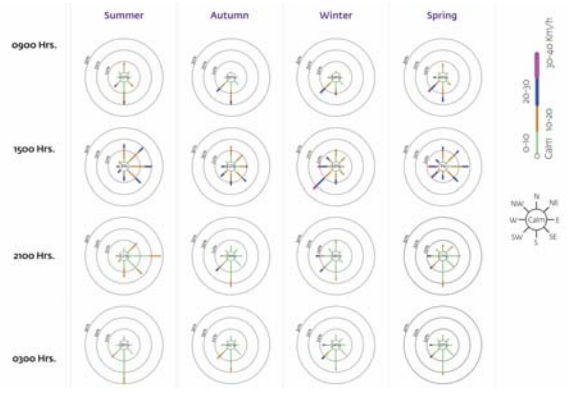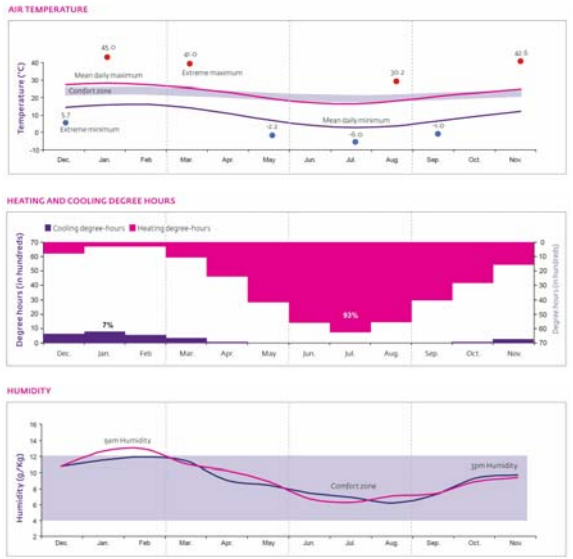

CAMDEN CLIMATIC

Issue			Chkd
No.	Date	Description	
1	02/08/2016	CLIENT REVIEW	AT
2	30/09/2016	CLIENT REVIEW	AT
3	28/10/2016	CONSULTANT COORDINATION	AT
4	14/11/2016	CONSULTANT COORDINATION	AT
5	05/12/2016	DA SUBMISSION	AT
6	03/03/2017	REVISED DA SUBMISSION	AT

Legend


PRELIMINARY ISSUE
NOT FOR CONSTRUCTION

Drawing Title
LOCALITY PLAN

Project & Client
Alterations & Additions for Leppington Anglican Church
at
30 Heath Rd, Leppington
to
Anglican Church Property Trust

Architect
NBRSPARTNERSARCHITECTURE.
Sydney Melbourne
61 2 9922 2344 61 3 8676 0427
nbrsarchitecture.com
Any form of replication of this drawing in full or in part without the written permission of NBRSPARTNERS Pty Ltd constitutes an infringement of the copyright.
© 2016
Nominated Architects: Geoffrey Deane 3766; Andrew Duffin 5602; Garry Hoddinott 5286

Date 03-Mar-17 9:56:32 AM
Scale 1 : 1000 @ A1
0 10m 20m 30m 40m 50m 60m
Drawing Reference
15447 - DA01 - 6

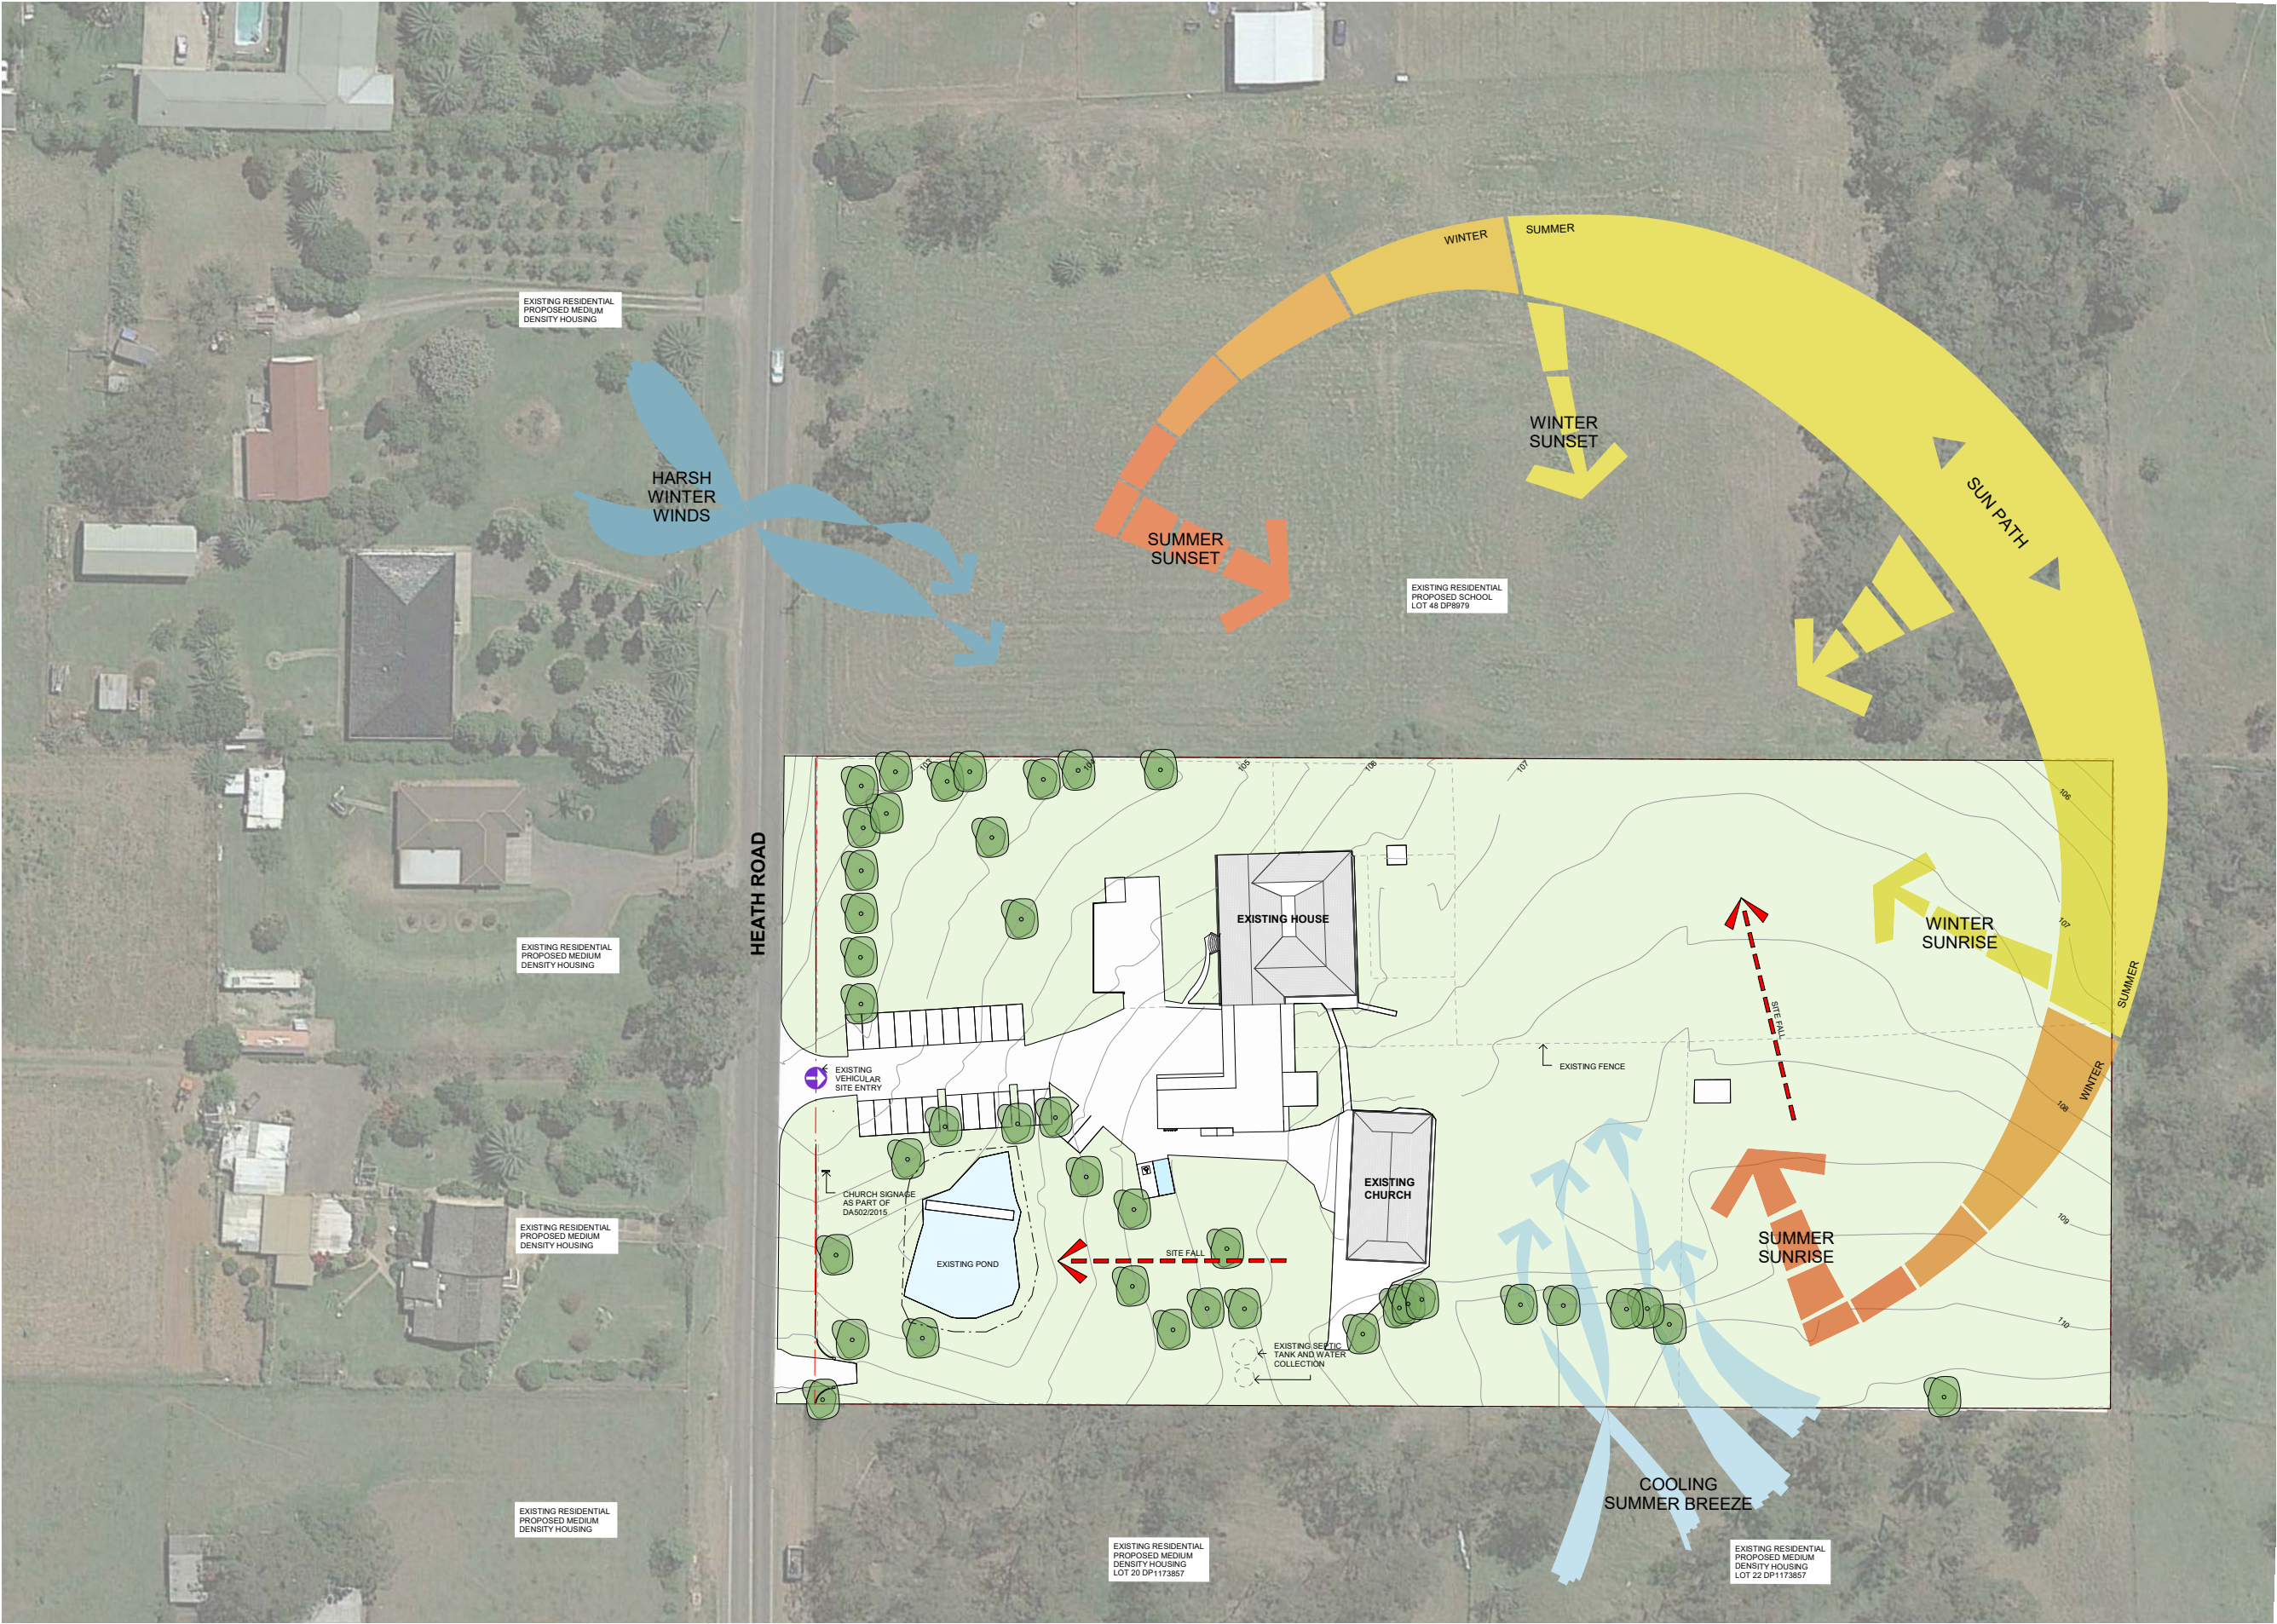



1 Stage 1 Site Plan & Roof Plan
1 : 500

Issue			
No.	Date	Description	Chkd
1	28/10/2016	CONSULTANT COORDINATION	AT
2	14/11/2016	CONSULTANT COORDINATION	AT
3	05/12/2016	DA SUBMISSION	AT
4	03/03/2017	REVISED DA SUBMISSION	AT

Legend	
	PEDESTRIAN ENTRY
	VEHICULAR ENTRY

PRELIMINARY ISSUE
NOT FOR CONSTRUCTION

Drawing Title
STAGE 1 SITE PLAN & ROOF PLAN

Project & Client
Alterations & Additions for Leppington Anglican Church
at
30 Heath Rd, Leppington
to
Anglican Church Property Trust

Architect
NBRSPARTNERSARCHITECTURE.
Sydney 61 2 9922 2344 Melbourne 61 3 8676 0427
nbrsarchitecture.com
Any form of replication of this drawing in full or in part without the written permission of NBRSPARTNERS Pty Ltd constitutes an infringement of the copyright.
© 2016
ABN 16 002 247 565
Nominated Architects: Geoffrey Deane 3766; Andrew Duffin 5602; Garry Hoddinott 5286

Date 03-Mar-17 9:57:17 AM
Scale 1 : 500 @ A1
0 5m 10m 15m 20m 25m 30m
Drawing Reference
15447 - DA03 - 4



1 Stage 2 Site Plan & Roof Plan
1 : 500

Issue No.	Date	Description	Chkd
1	02/08/2016	CLIENT REVIEW	AT
2	28/10/2016	CONSULTANT COORDINATION	AT
3	14/11/2016	CONSULTANT COORDINATION	AT
4	05/12/2016	DA SUBMISSION	AT
5	03/03/2017	REVISED DA SUBMISSION	AT

Legend
PEDESTRIAN ENTRY
VEHICULAR ENTRY

PRELIMINARY ISSUE
NOT FOR CONSTRUCTION

Drawing Title
STAGE 2 SITE PLAN & ROOF PLAN

Project & Client
Alterations & Additions for Leppington Anglican Church
at
30 Heath Rd, Leppington
to
Anglican Church Property Trust

Architect
NBRSPARTNERSARCHITECTURE.
Sydney Melbourne
61 2 9922 2344 61 3 8676 0427
nbrsarchitecture.com
Any form of replication of this drawing in full or in part without the written permission of NBRSPARTNERS Pty Ltd constitutes an infringement of the copyright.
© 2016
ABN 16 002 247 565
Nominated Architects: Geoffrey Deane 3766; Andrew Duffin 5602; Garry Hoddinett 5286

Date 03-Mar-17 9:57:37 AM
Scale 1 : 500 @ A1
0 5m 10m 15m 20m 25m 30m
Drawing Reference
15447 - DA04 -5



1 Stage 3 Site Plan & Roof Plan
1 : 500

Issue No.	Date	Description	Chkd
1	02/08/2016	CLIENT REVIEW	AT
2	30/09/2016	CLIENT REVIEW	AT
3	28/10/2016	CONSULTANT COORDINATION	AT
4	14/11/2016	CONSULTANT COORDINATION	AT
5	05/12/2016	DA SUBMISSION	AT
6	03/03/2017	REVISED DA SUBMISSION	AT

Legend
PEDESTRIAN ENTRY
VEHICULAR ENTRY

PRELIMINARY ISSUE
NOT FOR CONSTRUCTION

Drawing Title
STAGE 3 SITE PLAN & ROOF PLAN

Project & Client
Alterations & Additions for Leppington Anglican Church
at
30 Heath Rd, Leppington
to
Anglican Church Property Trust

Architect
NBRSPARTNERSARCHITECTURE.
Sydney Melbourne
61 2 9922 2344 61 3 8676 0427
nbrsarchitecture.com
Any form of replication of this drawing in full or in part without the written permission of NBRSPARTNERS Pty Ltd constitutes an infringement of the copyright.
© 2016
ABN 16 002 247 565
Nominated Architects: Geoffrey Deane 3766; Andrew Duffin 5602; Garry Hoddinett 5286

Date 03-Mar-17 9:58:00 AM
Scale 1 : 500 @ A1
0 5m 10m 15m 20m 25m 30m
Drawing Reference
15447 - DA05 - 6



1 Stage 1 - Ground Floor Plan
1 : 250

Issue		Description	Chkd
No.	Date		
1	02/08/2016	CLIENT REVIEW	AT
2	28/10/2016	CONSULTANT COORDINATION	AT
3	14/11/2016	CONSULTANT COORDINATION	AT
4	05/12/2016	DA SUBMISSION	AT
5	03/03/2017	REVISED DA SUBMISSION	AT

Legend	
	ADMIN
	COMMUNITY
	WORSHIP
	YOUTH


PRELIMINARY ISSUE
NOT FOR CONSTRUCTION

Drawing Title
STAGE 1 GROUND FLOOR PLAN

Project & Client
Alterations & Additions for Leppington
Anglican Church
at
30 Heath Rd, Leppington
to
Anglican Church Property Trust

Architect
NBRSPARTNERSARCHITECTURE.
Sydney Melbourne
61 2 9922 2344 61 3 8676 0427
nbrsarchitecture.com
Any form of replication of this drawing in full or in part without the written permission of
NBRSPARTNERS Pty Ltd constitutes an infringement of the copyright.
© 2016
ABN 16 002 247 565
Nominated Architects: Geoffrey Deane 3766; Andrew Duffin 5602; Garry Hoddinett 5286

Date 03-Mar-17 9:58:12 AM
Scale 1: 250 @ A1
0 1m 2m 3m 4m 5m 6m
Drawing Reference
15447 - DA06 - 5

 

Chkd
AT
AT
AT
AT
AT
AT
AT

Legend

- ADMIN
- COMMUNITY
- WORSHIP
- YOUTH


PRELIMINARY
NOT FOR CONSTRUCTION

STAGE 2 GROUND FLOOR PLAN

Alterations & Additions for Leppington
Anglican Church
at
30 Heath Rd, Leppington
for
Anglican Church Property Trust

NBRS ARCHITECTURE.
Sydney Melbourne
61 2 9922 2344 61 3 8676 0427
nbrsarchitecture.com
Any form of replication of this drawing in full or in part without the written permission of NBRS+PARTNERS Pty Ltd constitutes an infringement of the copyright
ABN 16 002 247 565 © 2016
Nominated Architects: Geoffrey Deane 3766; Andrew Duffin 5602; Garry Hoddinett 5286

19447 - DA01 - 1

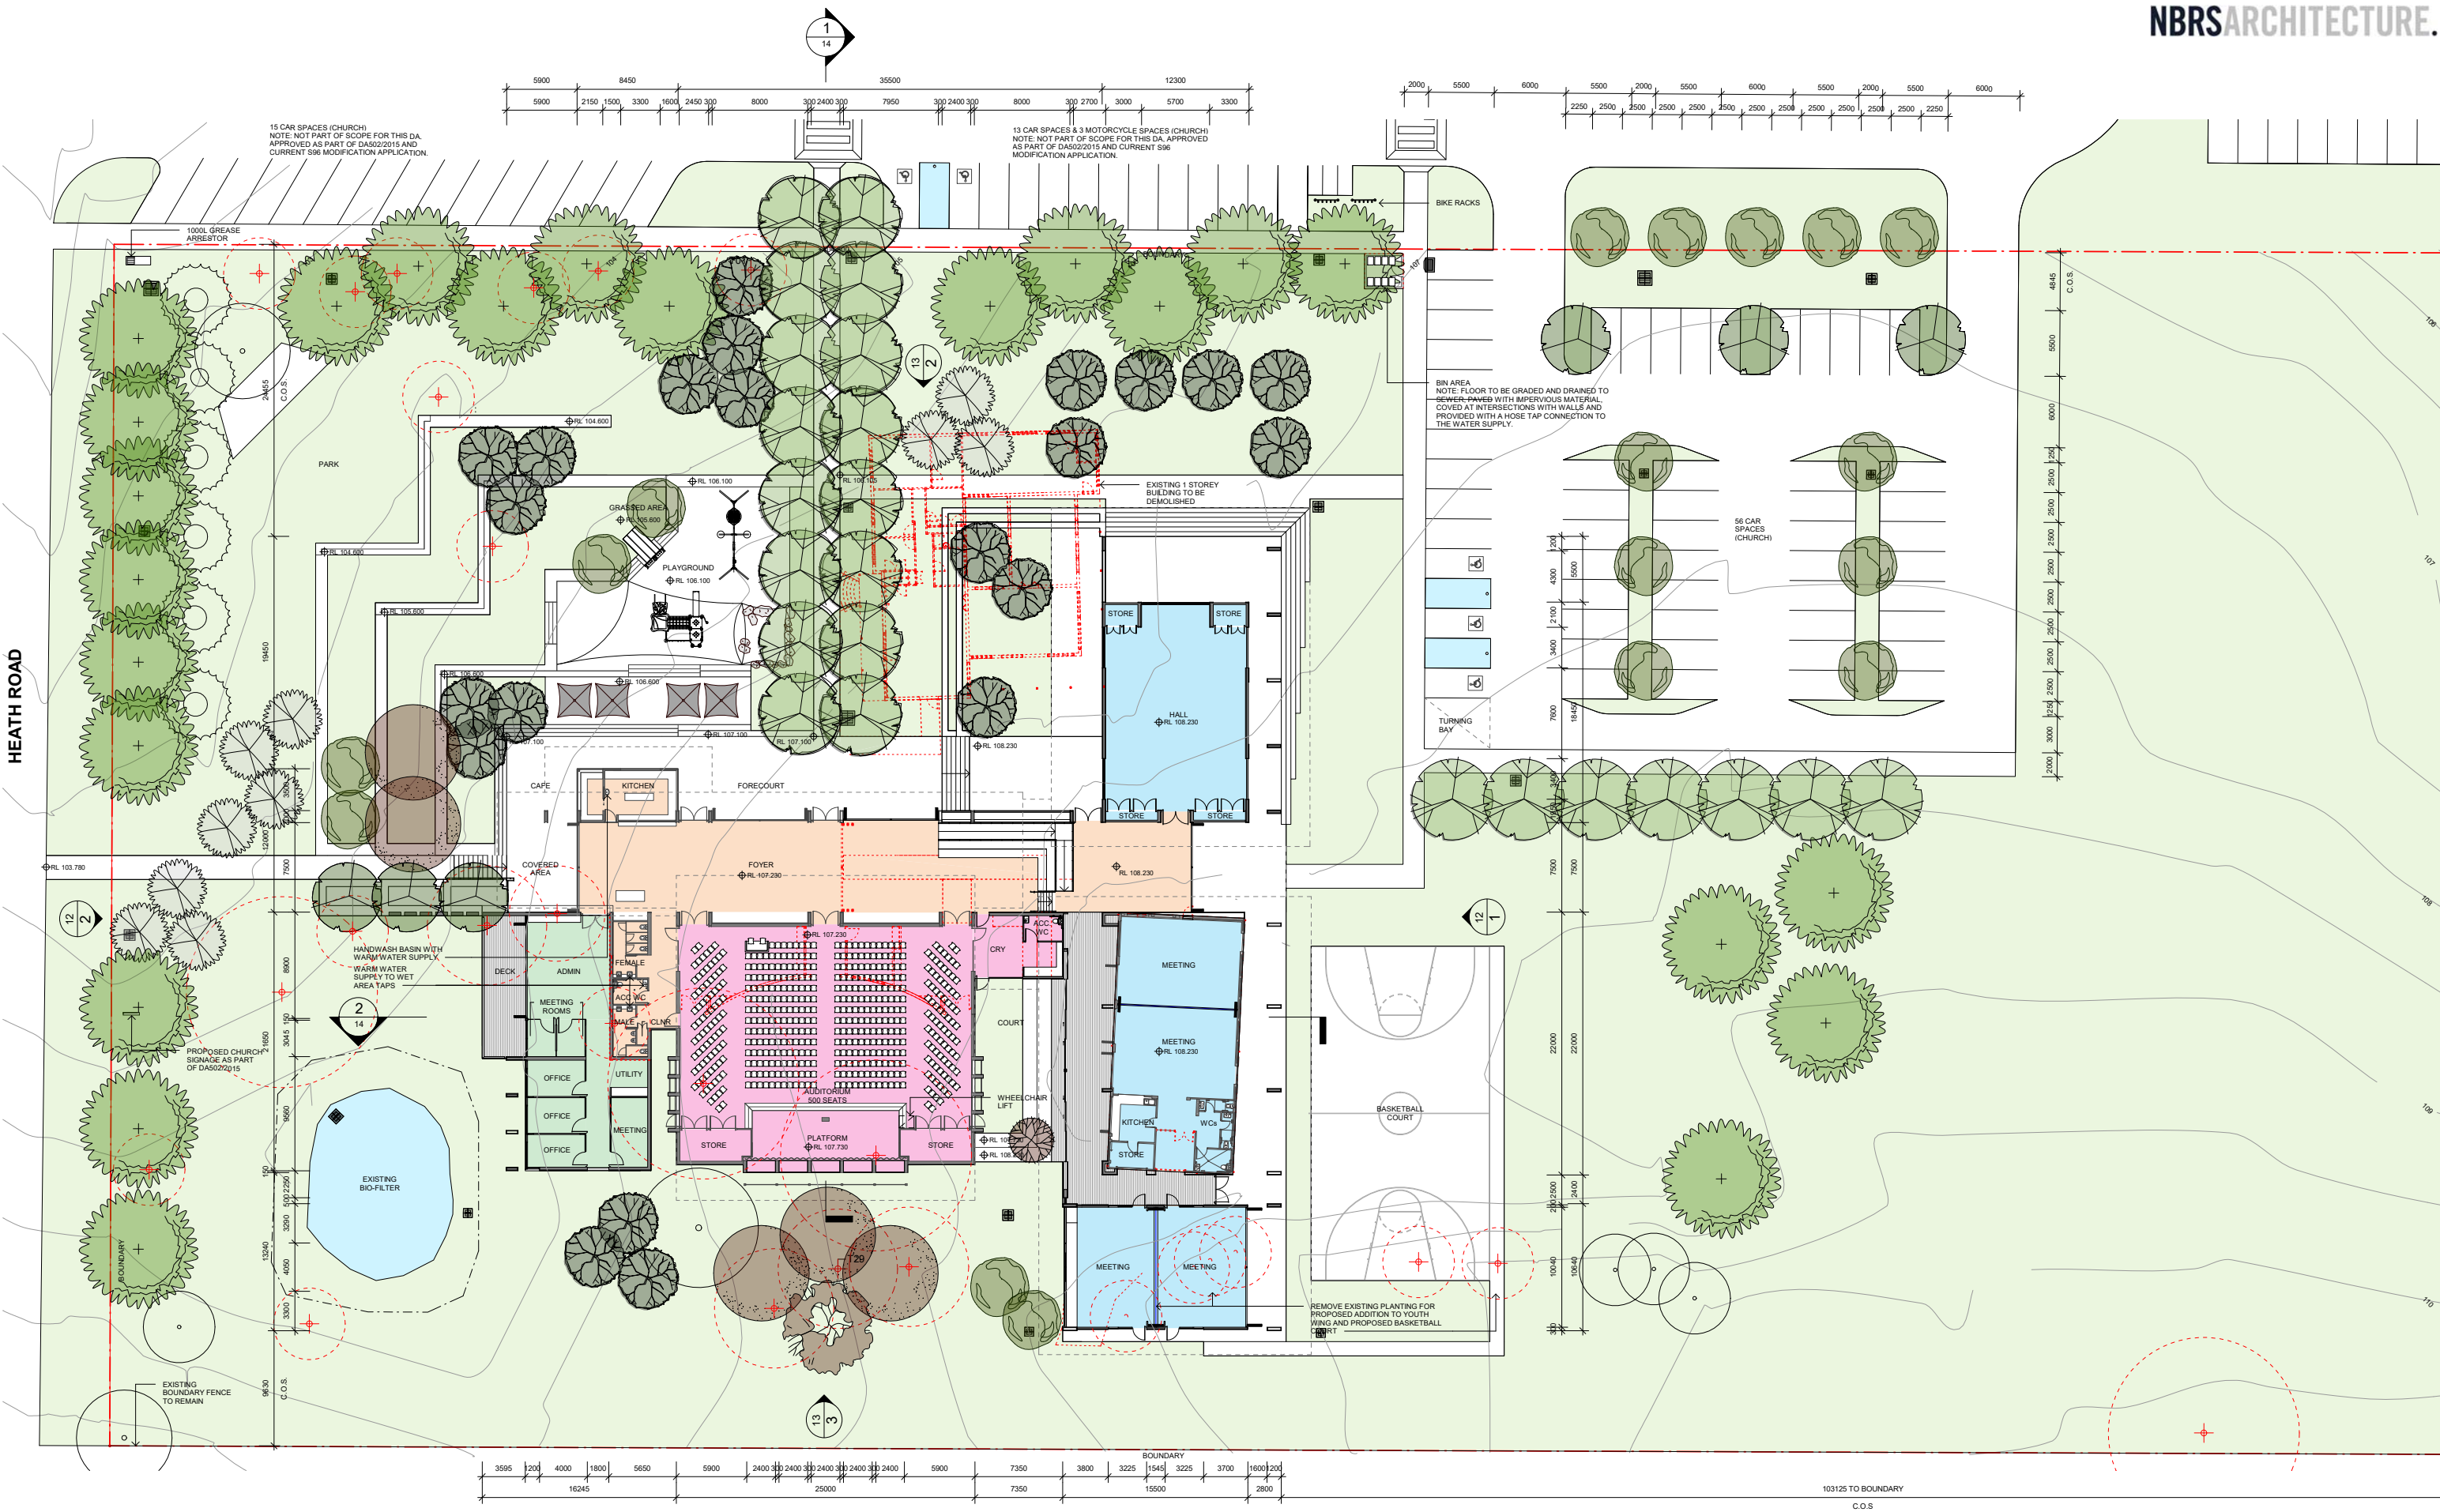

1 Stage 3 - Ground Floor Plan
1 : 250

Issue		
No.	Date	Description
1	02/08/2016	CLIENT REVIEW
2	30/09/2016	CLIENT REVIEW
3	28/10/2016	CONSULTANT COORDINATION
4	14/11/2016	CONSULTANT COORDINATION
5	05/12/2016	DA SUBMISSION
6	03/03/2017	REVISED DA SUBMISSION

Chkd	AT
AT	AT
AT	AT
AT	AT
AT	AT
AT	AT

Legend
ADMIN
COMMUNITY
WORSHIP
YOUTH


PRELIMINARY ISSUE
NOT FOR CONSTRUCTION

Drawing Title
STAGE 3 GROUND FLOOR PLAN


Project & Client
Alterations & Additions for Leppington Anglican Church
at
30 Heath Rd, Leppington
to
Anglican Church Property Trust

Architect
NBRARCHITECTURE.
Sydney Melbourne
61 2 9922 2344 61 3 8676 0427
nbrsarchitecture.com
Any form of replication of this drawing in full or in part without the written permission of NBR-ARCHITECTURE Pty Ltd constitutes an infringement of the copyright.
© 2016
Nominated Architects: Geoffrey Deane 3766; Andrew Duffin 5602; Garry Hoddinett 5286

Date 03-Mar-17 9:58:48 AM
Scale 1 : 250 @ A1
0 2.5m 5m 7.5m 10m 12.5m 15m
Drawing Reference
15447 - DA08 - 6

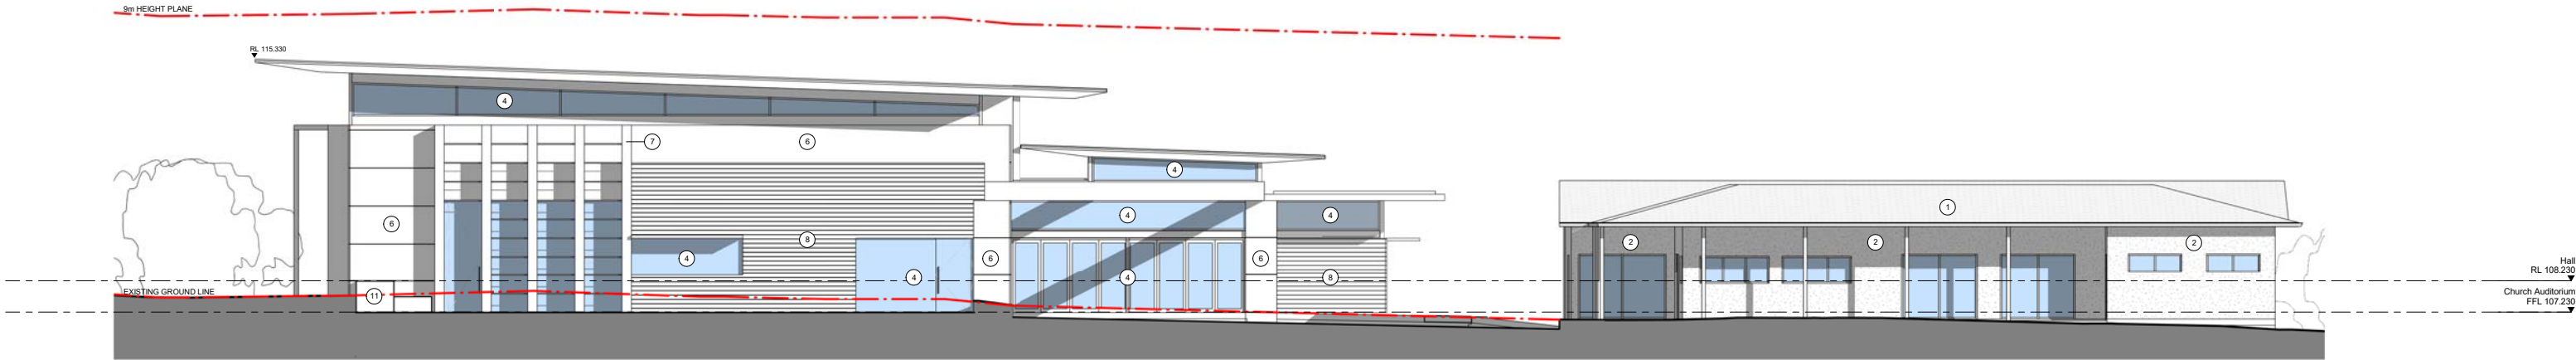

1 Stage 1&2 - Elevation 1
1 : 100

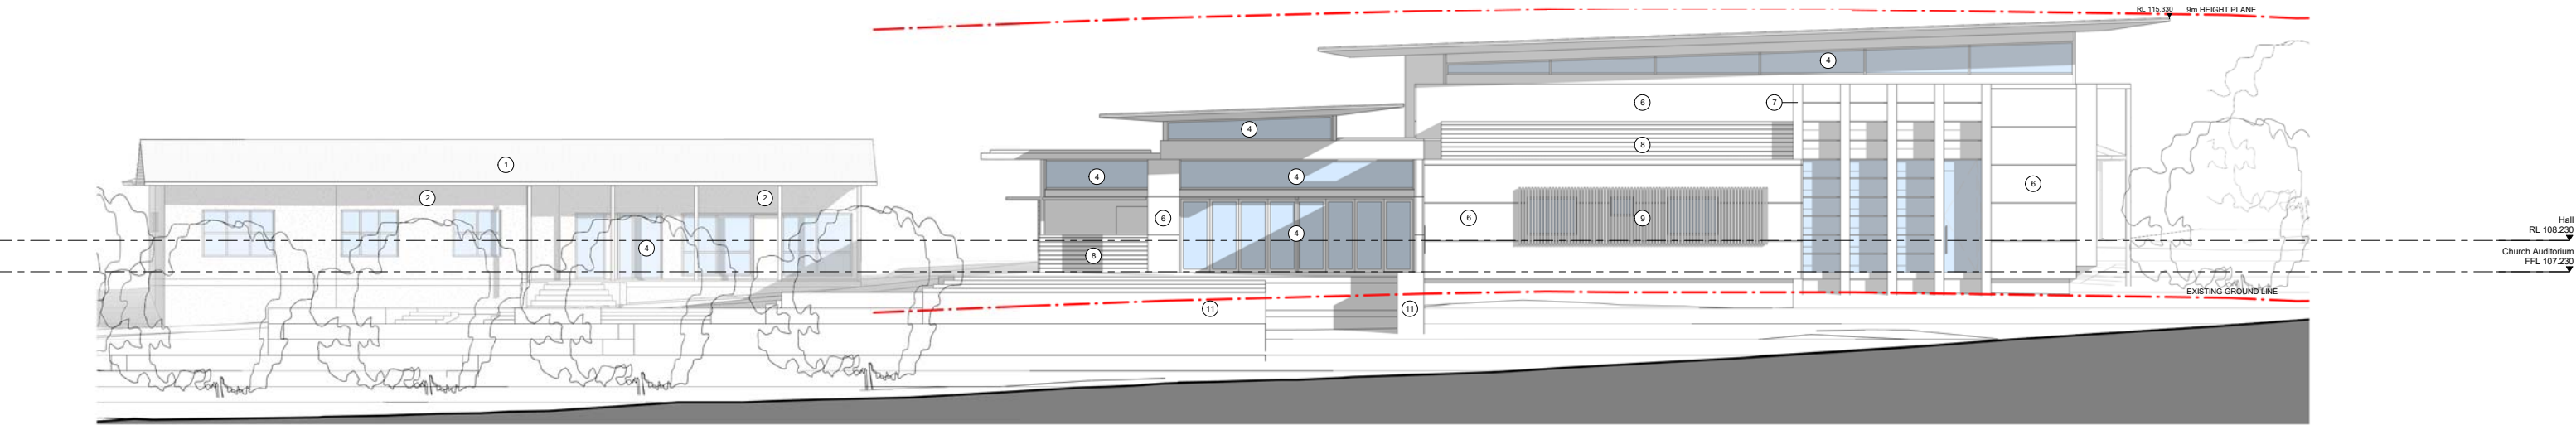

2 Stage 1&2 - Elevation 2 Heath Road
1 : 100

Issue		Description	Chkd
No.	Date		
1	02/08/2016	CLIENT REVIEW	AT
2	30/09/2016	CLIENT REVIEW	AT
3	28/10/2016	CONSULTANT COORDINATION	AT
4	14/11/2016	CONSULTANT COORDINATION	AT
5	05/12/2016	DA SUBMISSION	AT
6	03/03/2017	REVISED DA SUBMISSION	AT

Legend	
① EXISTING ROOF TILES	⑥ FIBRE CEMENT SHEET
② PAINTED RENDER	⑦ CORTEN STEEL
③ EXISTING FASCIAS & BARGE BOARDS PAINTED	⑧ SHIPLAP CLADDING
④ NEW ALUMINIUM WINDOWS & DOORS CLEAR ANODIZED FINISH	⑨ BATTEN SCREEN
⑤ EXISTING EAVES SOFFITS PAINTED	⑩ COLORBOND ROOFING
	⑪ SANDSTONE RETAINING BLOCKS


PRELIMINARY ISSUE
NOT FOR CONSTRUCTION

Drawing Title
STAGE 1&2 - ELEVATIONS 1&2


Project & Client
Alterations & Additions for Leppington Anglican Church
at
30 Heath Rd, Leppington
to
Anglican Church Property Trust

Architect
NBRSEARCHITECTURE.
Sydney Melbourne
61 2 9922 2344 61 3 8676 0427
nbrsarchitecture.com
Any form of replication of this drawing in full or in part without the written permission of NBRSEARCHITECTURE Pty Ltd constitutes an infringement of the copyright.
ABN 16 002 247 565 © 2016
Nominated Architects: Geoffrey Deane 3766; Andrew Duffin 5602; Garry Hoddinett 5286

Date 03-Mar-17 9:58:57 AM
Scale 1 : 100 @ A1
0 1m 2m 3m 4m 5m 6m
Drawing Reference
15447 - DA09 - 6

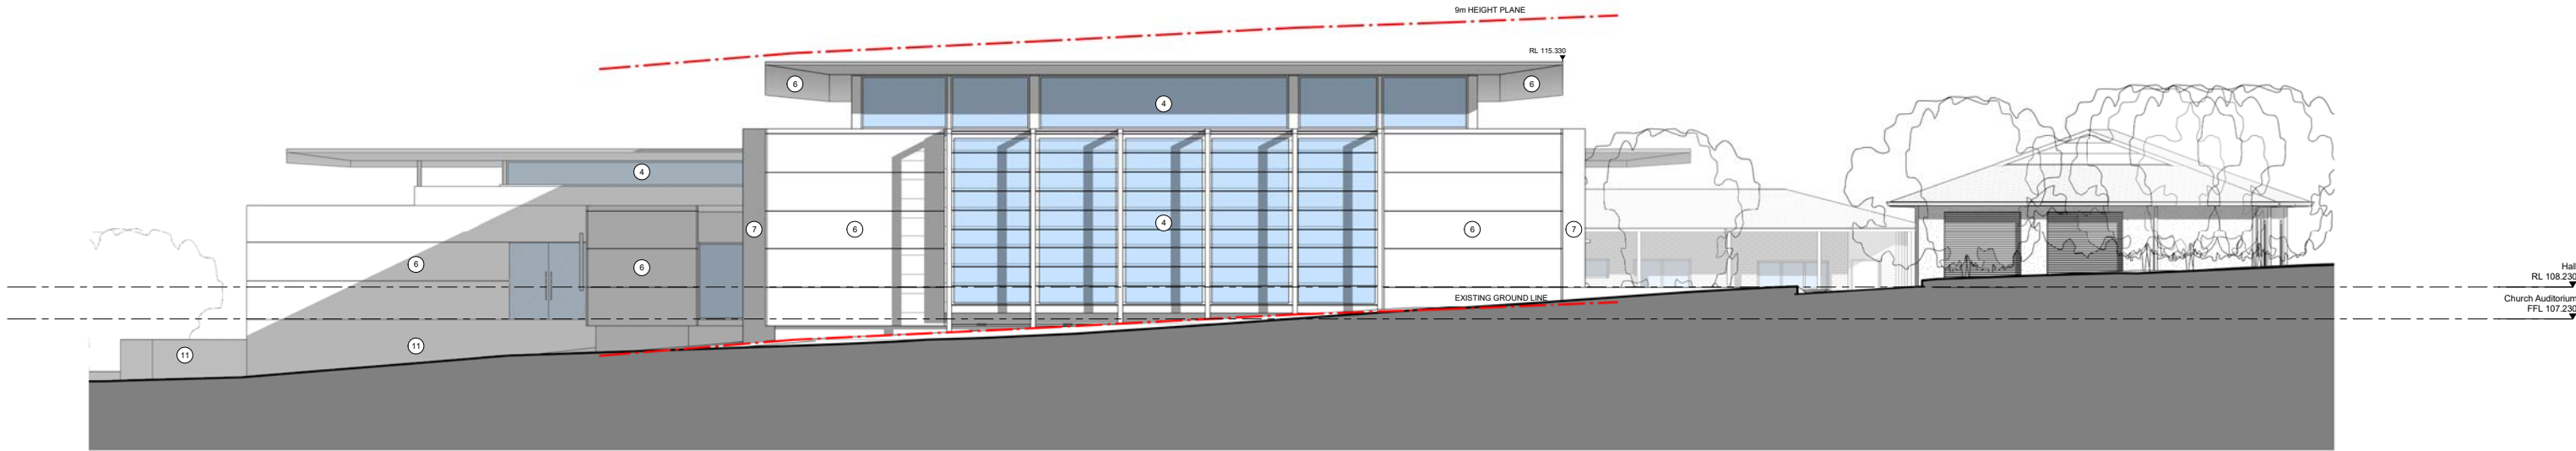

3 Stage 1&2 - Elevation 3
1 : 100

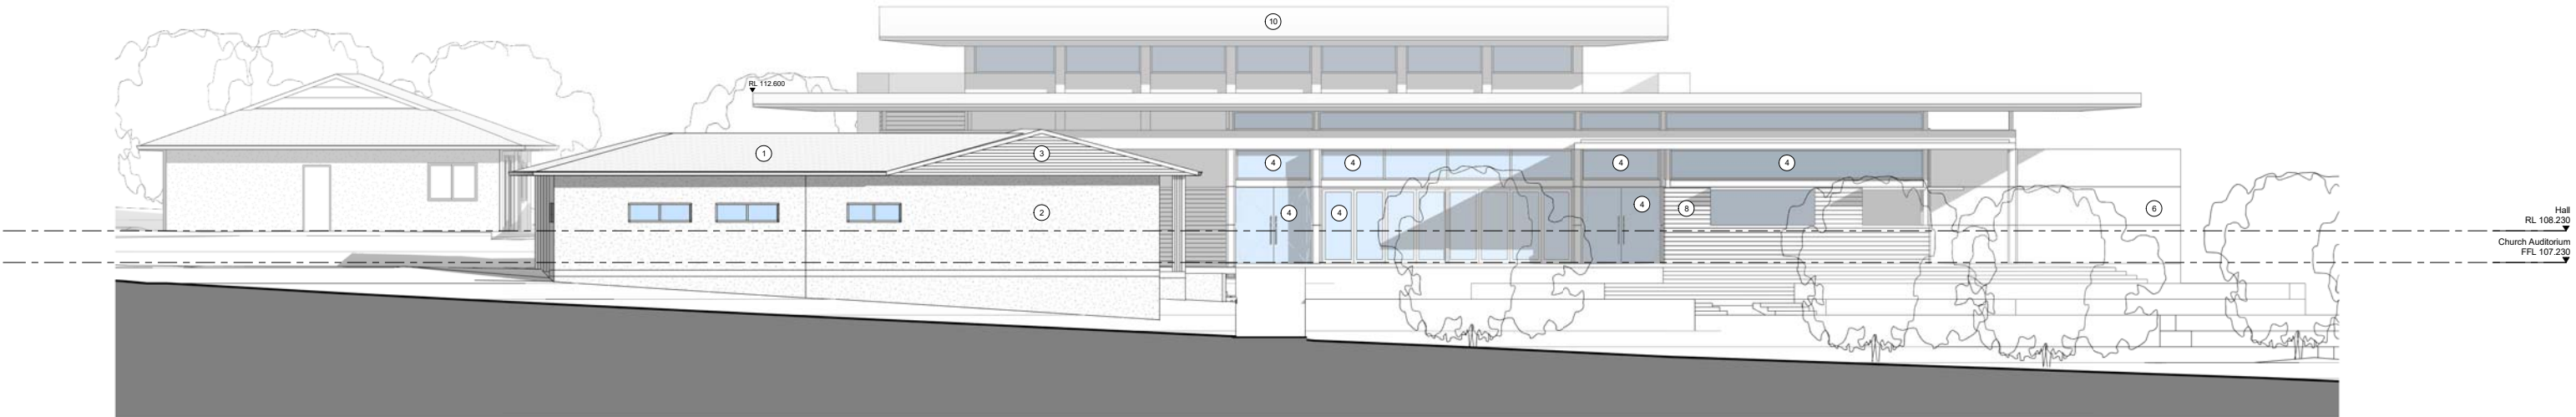

4 Stage 1&2 - Elevation 4
1 : 100

Issue		Description	Chkd
No.	Date		
1	02/08/2016	CLIENT REVIEW	AT
2	30/09/2016	CLIENT REVIEW	AT
3	28/10/2016	CONSULTANT COORDINATION	AT
4	14/11/2016	CONSULTANT COORDINATION	AT
5	05/12/2016	DA SUBMISSION	AT
6	03/03/2017	REVISED DA SUBMISSION	AT

Legend	
No.	Description

- | | | | |
|---|---|---|----------------------------|
| ① | EXISTING ROOF TILES | ⑥ | FIBRE CEMENT SHEET |
| ② | PAINTED RENDER | ⑦ | CORTEN STEEL |
| ③ | EXISTING FASCIA & BARGE BOARDS PAINTED | ⑧ | SHIPLAP CLADDING |
| ④ | NEW ALUMINIUM WINDOWS & DOORS CLEAR ANODIZED FINISH | ⑨ | BATTEN SCREEN |
| ⑤ | EXISTING EAVES SOFFITS PAINTED | ⑩ | COLORBOND ROOFING |
| | | ⑪ | SANDSTONE RETAINING BLOCKS |


PRELIMINARY ISSUE
NOT FOR CONSTRUCTION

Drawing Title
STAGE 1&2 - ELEVATIONS 3&4


Project & Client
Alterations & Additions for Leppington Anglican Church
at
30 Heath Rd, Leppington
for
Anglican Church Property Trust

Architect
NBRSPARTNERSARCHITECTURE.
Sydney Melbourne
61 2 9922 2344 61 3 8676 0427
nbrsarchitecture.com
Any form of replication of this drawing in full or in part without the written permission of NBRSPARTNERS Pty Ltd constitutes an infringement of the copyright.
ABN 16 002 247 565 © 2016
Nominated Architects: Geoffrey Deane 3766; Andrew Duffin 5602; Garry Hoddinett 5286

Date 03-Mar-17 9:59:03 AM
Scale 1 : 100 @ A1
0 1m 2m 3m 4m 5m 6m
Drawing Reference
15447 - DA 10 - 6

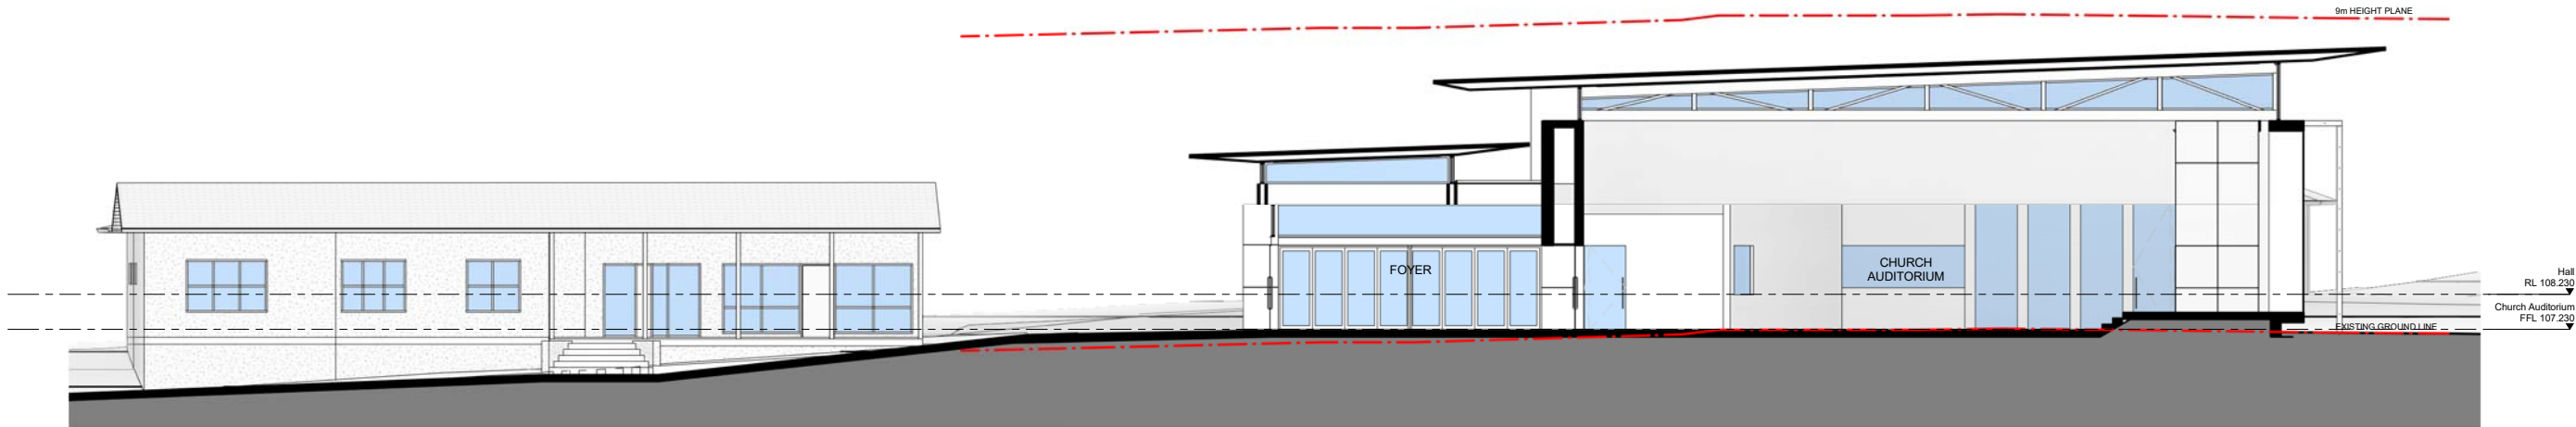

1 Stage 2 - Church Auditorium Section 1
1 : 100

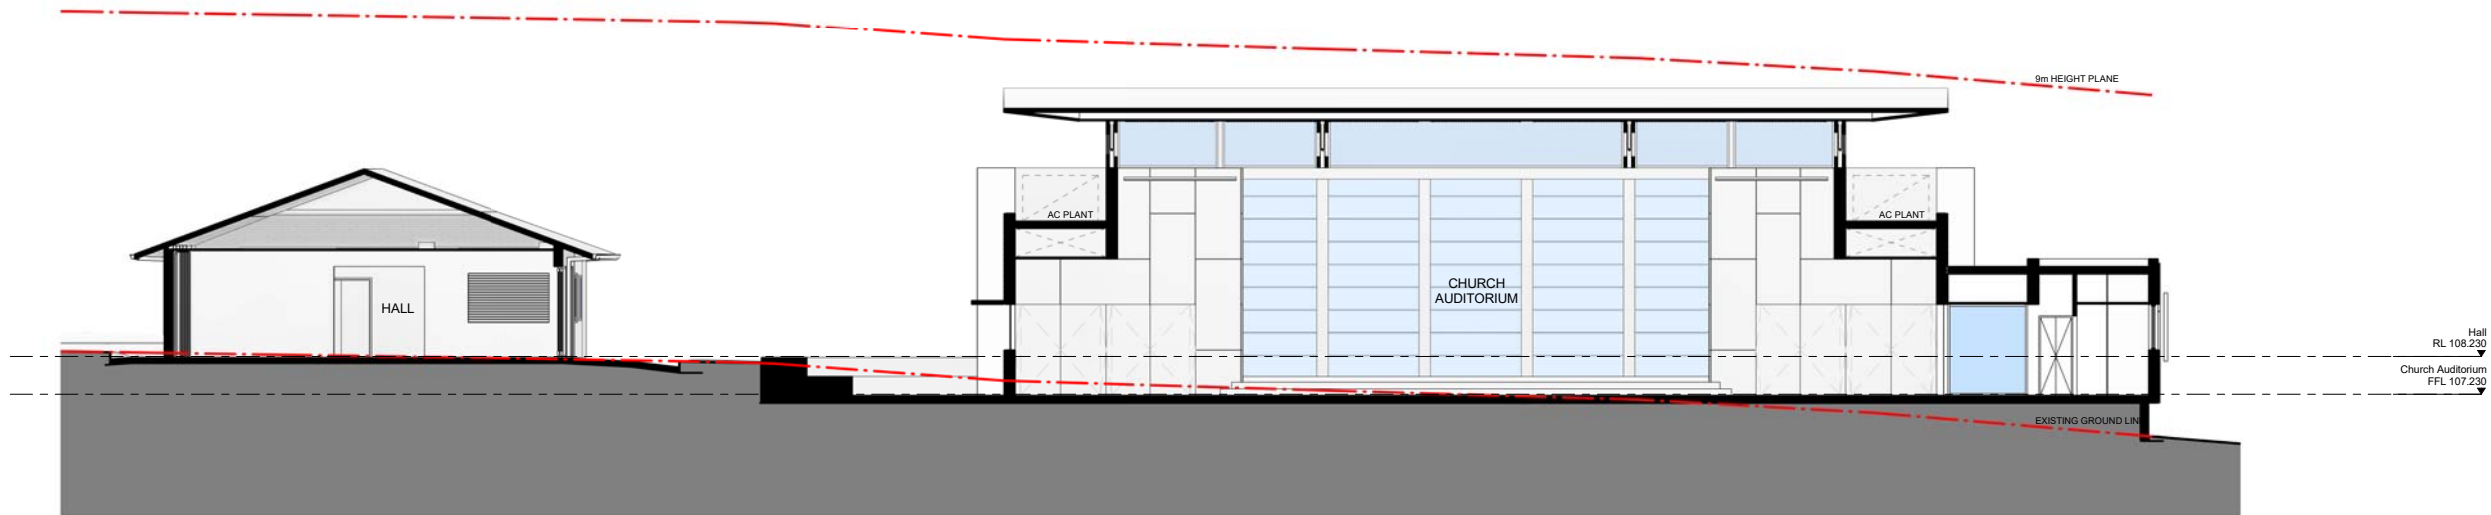

2 Stage 2 - Church Auditorium Section 2
1 : 100

Issue		Description	Chkd
No.	Date		
1	30/09/2016	CLIENT REVIEW	AT
2	28/10/2016	CONSULTANT COORDINATION	AT
3	14/11/2016	CONSULTANT COORDINATION	AT
4	05/12/2016	DA SUBMISSION	AT
5	03/03/2017	REVISED DA SUBMISSION	AT

Legend


PRELIMINARY ISSUE
NOT FOR CONSTRUCTION

Drawing Title
STAGE 1-2 SECTIONS


Project & Client
Alterations & Additions for Leppington
Anglican Church
at
30 Heath Rd, Leppington
to
Anglican Church Property Trust

Architect
NBRSPARTNERS
Sydney Melbourne
61 2 9922 2344 61 3 8676 0427
nbrsarchitecture.com
Any form of replication of this drawing in full or in part without the written permission of
NBRSPARTNERS Pty Ltd constitutes an infringement of the copyright © 2016
ABN 16 002 247 565
Nominated Architects: Geoffrey Deane 3766; Andrew Duffin 5602; Garry Hoddinett 5286

Date 03-Mar-17 9:59:06 AM
Scale 1 : 100 @ A1
0 1m 2m 3m 4m 5m 6m
Drawing Reference
15447 - DA 11 - 5

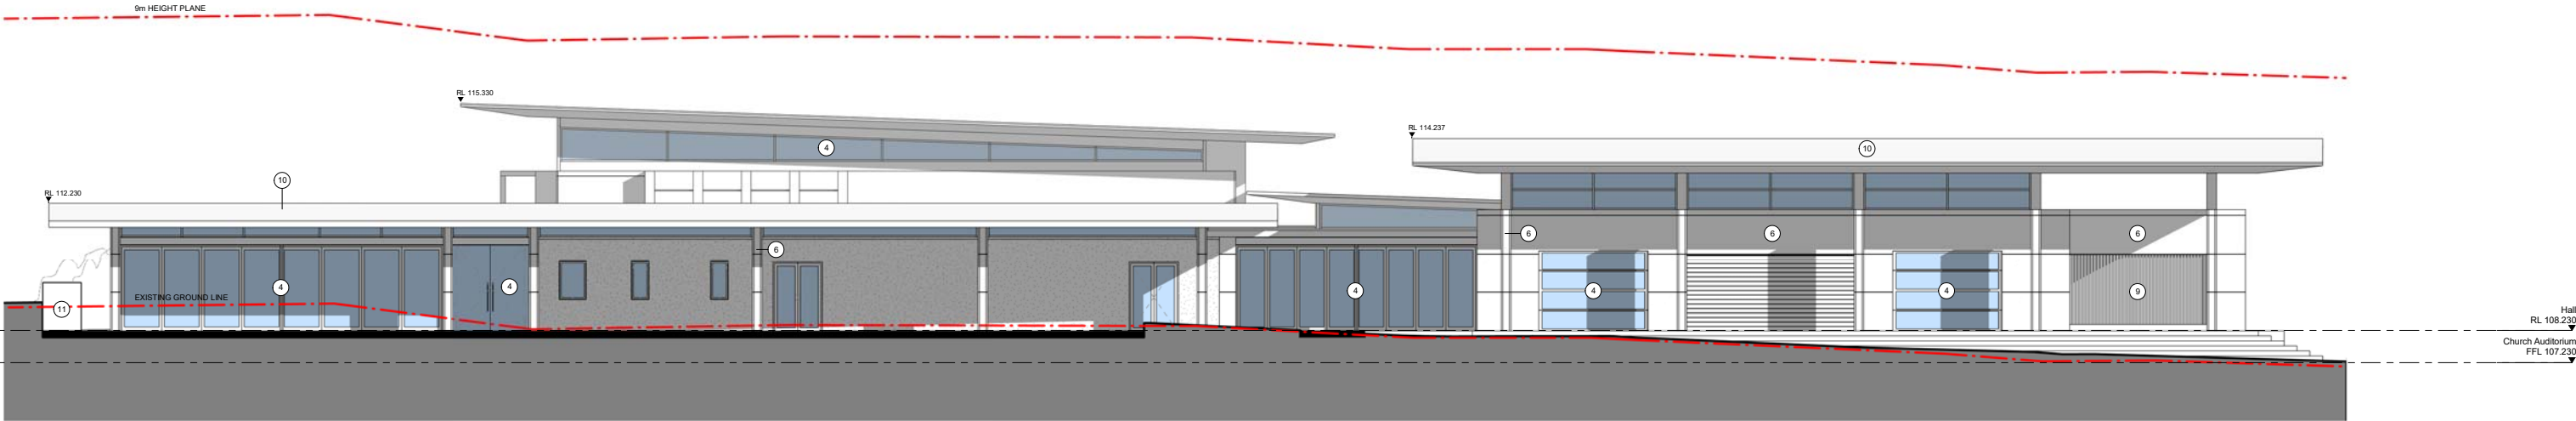

1 Stage 3 - Elevation 1
1 : 100

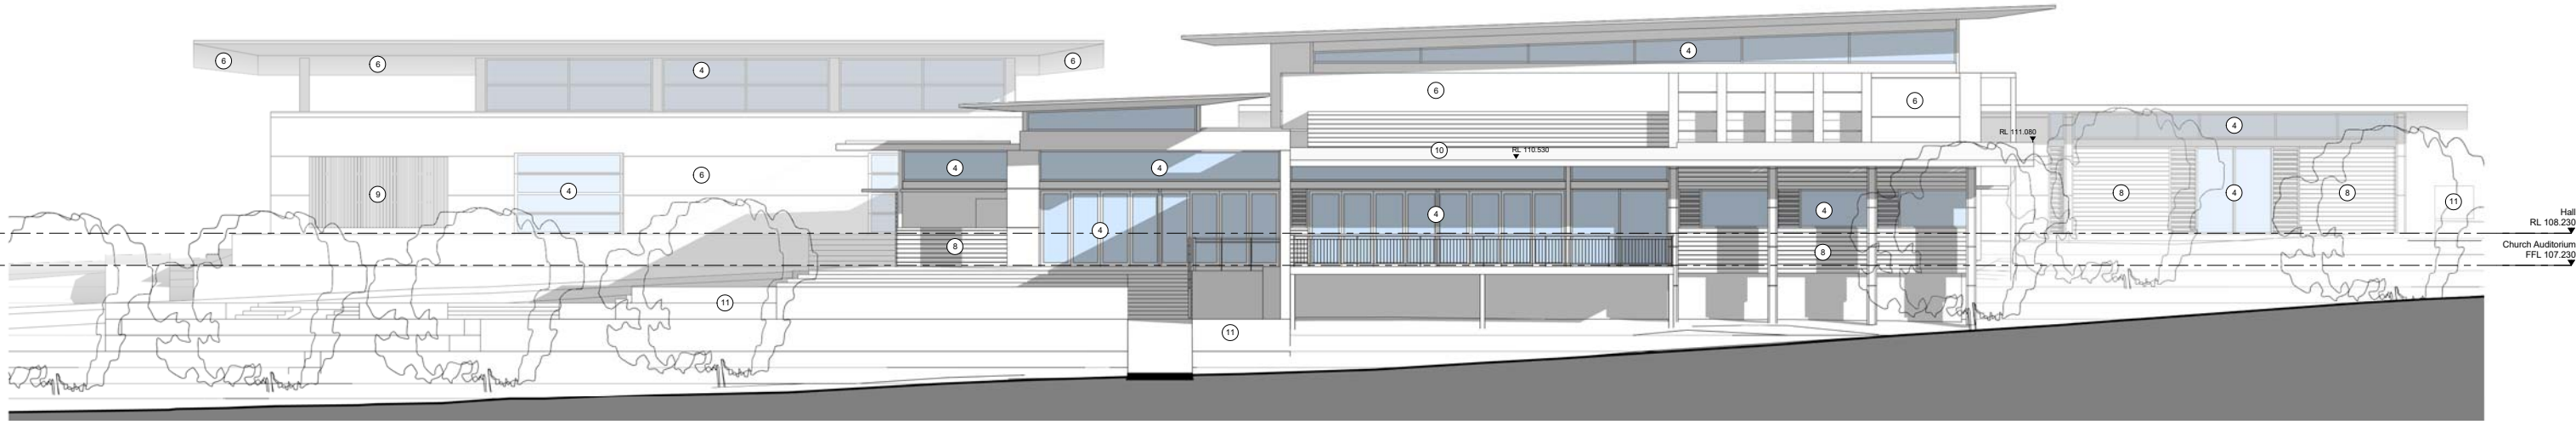

2 Stage 3 - Elevation 2 Heath Road
1 : 100

Issue		Description	Chkd
No.	Date		
1	02/08/2016	CLIENT REVIEW	AT
2	30/09/2016	CLIENT REVIEW	AT
3	28/10/2016	CONSULTANT COORDINATION	AT
4	14/11/2016	CONSULTANT COORDINATION	AT
5	05/12/2016	DA SUBMISSION	AT
6	03/03/2017	REVISED DA SUBMISSION	AT

Legend	
① EXISTING ROOF TILES	⑥ FIBRE CEMENT SHEET
② PAINTED RENDER	⑦ CORTEN STEEL
③ EXISTING FASCIAS & BARGE BOARDS PAINTED	⑧ SHIPLAP CLADDING
④ NEW ALUMINIUM WINDOWS & DOORS CLEAR ANODIZED FINISH	⑨ BATTEN SCREEN
⑤ EXISTING EAVES SOFFITS PAINTED	⑩ COLORBOND ROOFING
	⑪ SANDSTONE RETAINING BLOCKS


PRELIMINARY ISSUE
NOT FOR CONSTRUCTION

Drawing Title
STAGE 3 - ELEVATIONS 1&2


Project & Client
Alterations & Additions for Leppington Anglican Church
at
30 Heath Rd, Leppington
to
Anglican Church Property Trust

Architect
NBRSPARCHITECTURE.
Sydney Melbourne
61 2 9922 2344 61 3 8676 0427
nbrsarchitecture.com
Any form of replication of this drawing in full or in part without the written permission of NBRSPARTNERS Pty Ltd constitutes an infringement of the copyright © 2016
ABN 16 002 247 565
Nominated Architects: Geoffrey Deane 3766; Andrew Duffin 5602; Garry Hoddinett 5286

Date 03-Mar-17 9:59:14 AM
Scale 1 : 100 @ A1
0 1m 2m 3m 4m 5m 6m
Drawing Reference
15447 - DA 12 - 6

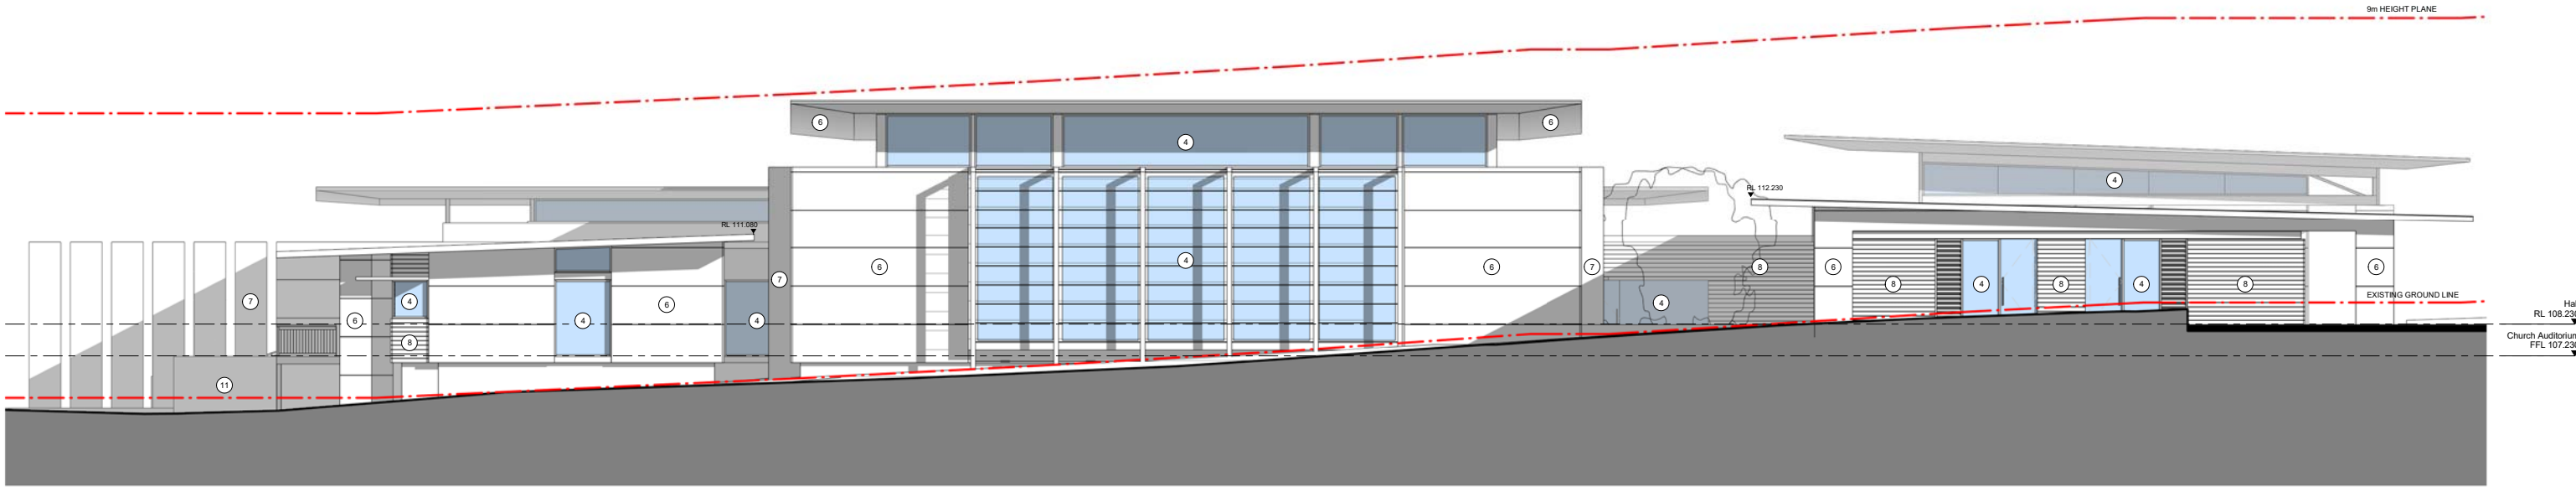

3 Stage 3 - Elevation 3
1 : 100

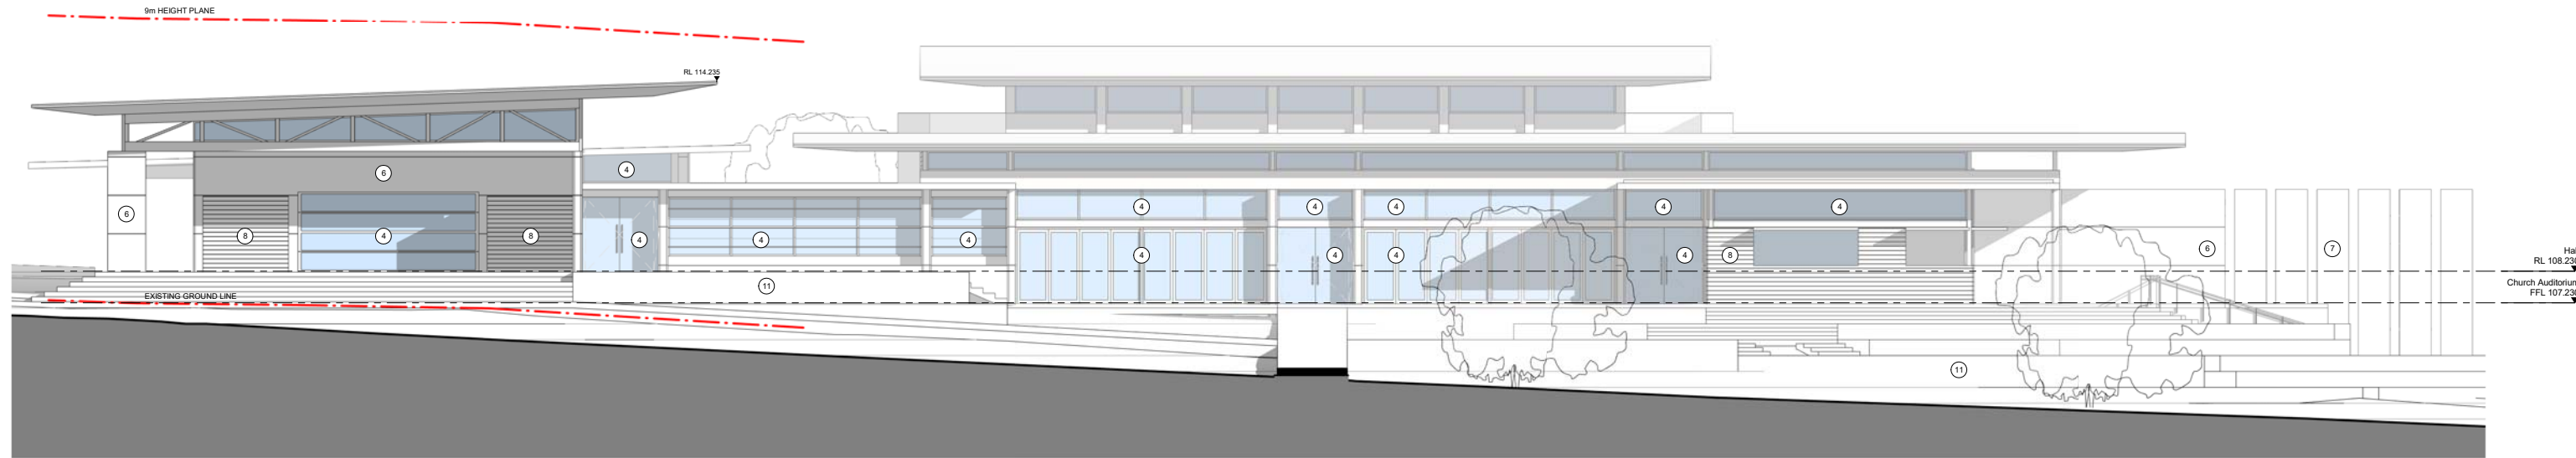

2 Stage 3 - Elevation 4
1 : 100

Issue		Description	Chkd
No.	Date		
1	02/08/2016	CLIENT REVIEW	AT
2	30/09/2016	CLIENT REVIEW	AT
3	28/10/2016	CONSULTANT COORDINATION	AT
4	14/11/2016	CONSULTANT COORDINATION	AT
5	05/12/2016	DA SUBMISSION	AT
6	03/03/2017	REVISED DA SUBMISSION	AT

Legend	
① EXISTING ROOF TILES	⑥ FIBRE CEMENT SHEET
② PAINTED RENDER	⑦ CORTEN STEEL
③ EXISTING FASCIAS & BARGE BOARDS PAINTED	⑧ SHIPLAP CLADDING
④ NEW ALUMINIUM WINDOWS & DOORS CLEAR ANODIZED FINISH	⑨ BATTEN SCREEN
⑤ EXISTING EAVES SOFFITS PAINTED	⑩ COLORBOND ROOFING
	⑪ SANDSTONE RETAINING BLOCKS


PRELIMINARY ISSUE
NOT FOR CONSTRUCTION

Drawing Title
STAGE 3 - ELEVATIONS 3&4


Project & Client
Alterations & Additions for Leppington Anglican Church
at
30 Heath Rd, Leppington
for
Anglican Church Property Trust

Architect
NBRSPARTNERSARCHITECTURE.
Sydney Melbourne
61 2 9922 2344 61 3 8676 0427
nbrsarchitecture.com
Any form of replication of this drawing in full or in part without the written permission of NBRSPARTNERS Pty Ltd constitutes an infringement of the copyright.
ABN 16 002 247 565 © 2016
Nominated Architects: Geoffrey Deane 3766; Andrew Duffin 5602; Garry Hoddinett 5286

Date 03-Mar-17 9:59:21 AM
Scale 1 : 100 @ A1
0 1m 2m 3m 4m 5m 6m
Drawing Reference
15447 - DA 13 - 6

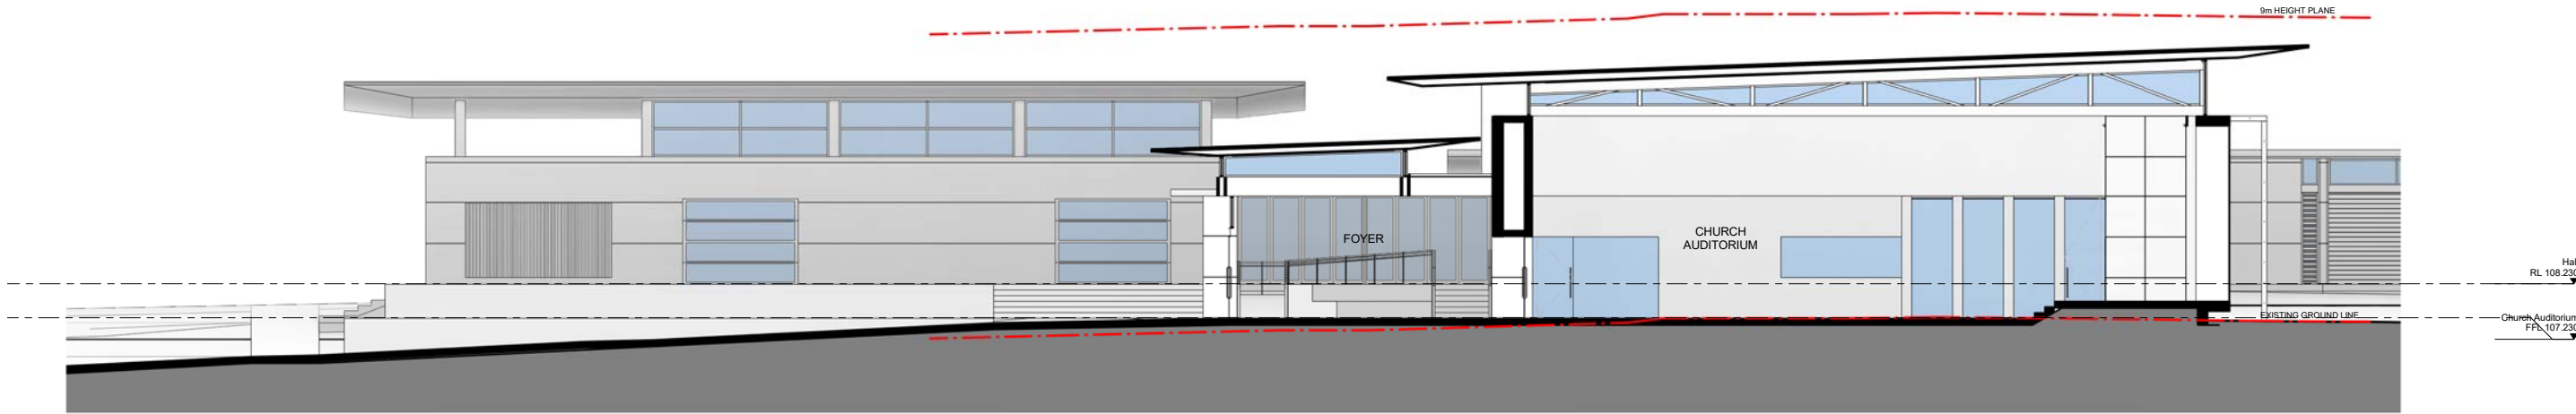

1 Stage 3 - Church Auditorium Section 1
1 : 100

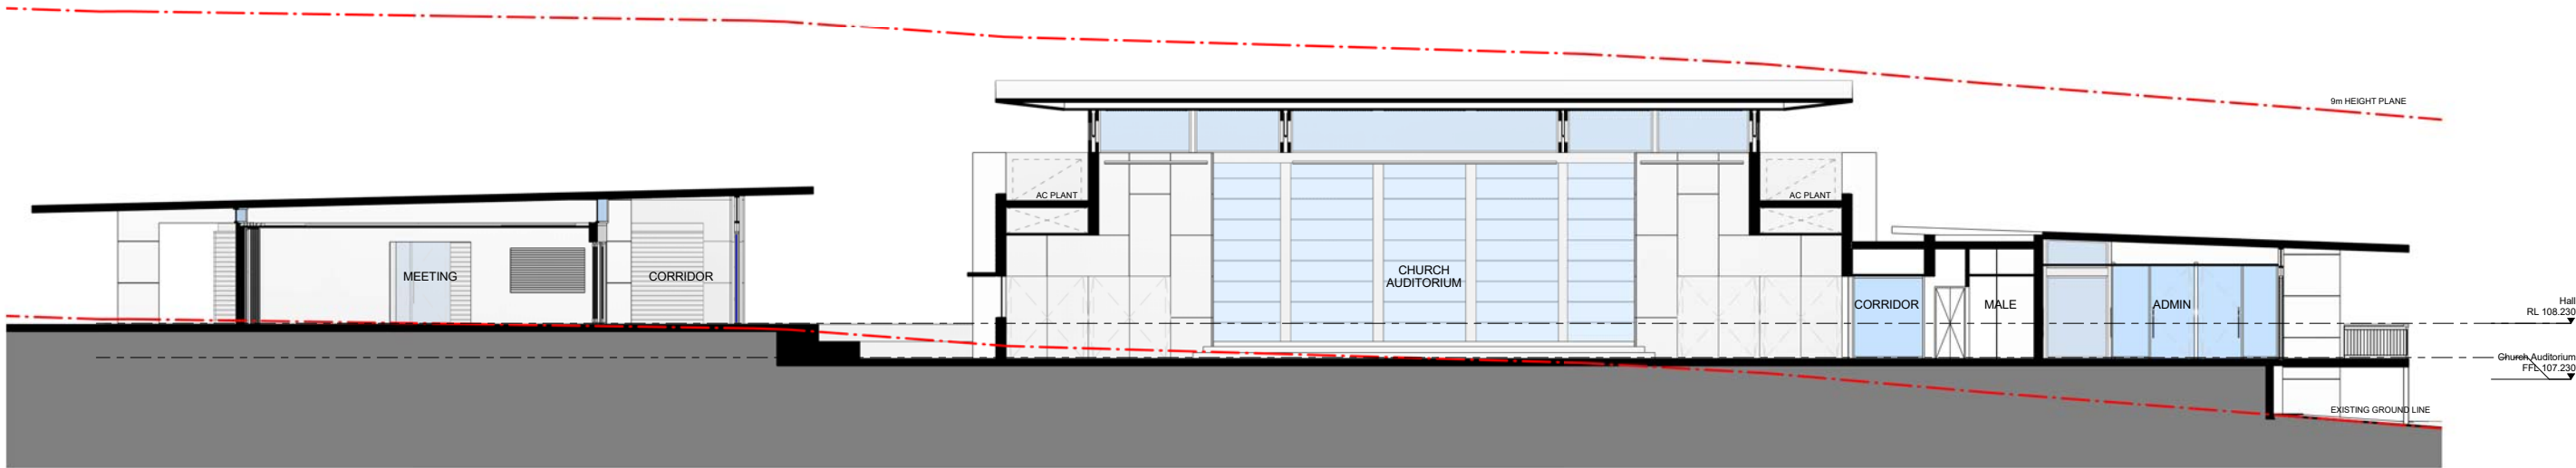

2 Stage 3 - Church Auditorium Section 2
1 : 100

Issue			Chkd
No.	Date	Description	
1	02/08/2016	CLIENT REVIEW	AT
2	30/09/2016	CLIENT REVIEW	AT
3	28/10/2016	CONSULTANT COORDINATION	AT
4	14/11/2016	CONSULTANT COORDINATION	AT
5	05/12/2016	DA SUBMISSION	AT
6	03/03/2017	REVISED DA SUBMISSION	AT

Legend


PRELIMINARY ISSUE
NOT FOR CONSTRUCTION

Drawing Title
STAGE 3 SECTIONS

Project & Client
Alterations & Additions for Leppington
Anglican Church
at
30 Heath Rd, Leppington
for
Anglican Church Property Trust

Architect
NBRSPARTNERSARCHITECTURE.
Sydney Melbourne
61 2 9922 2344 61 3 8676 0427
nbrsarchitecture.com
Any form of replication of this drawing in full or in part without the written permission of
NBRSPARTNERS Pty Ltd constitutes an infringement of the copyright
ABN 16 002 247 565 © 2016
Nominated Architects: Geoffrey Deane 3766; Andrew Duffin 5602; Garry Hoddinett 5286

Date 03-Mar-17 9:59:26 AM
Scale 1 : 100 @ A1
0 1m 2m 3m 4m 5m 6m
Drawing Reference
15447 - DA 14 - 6

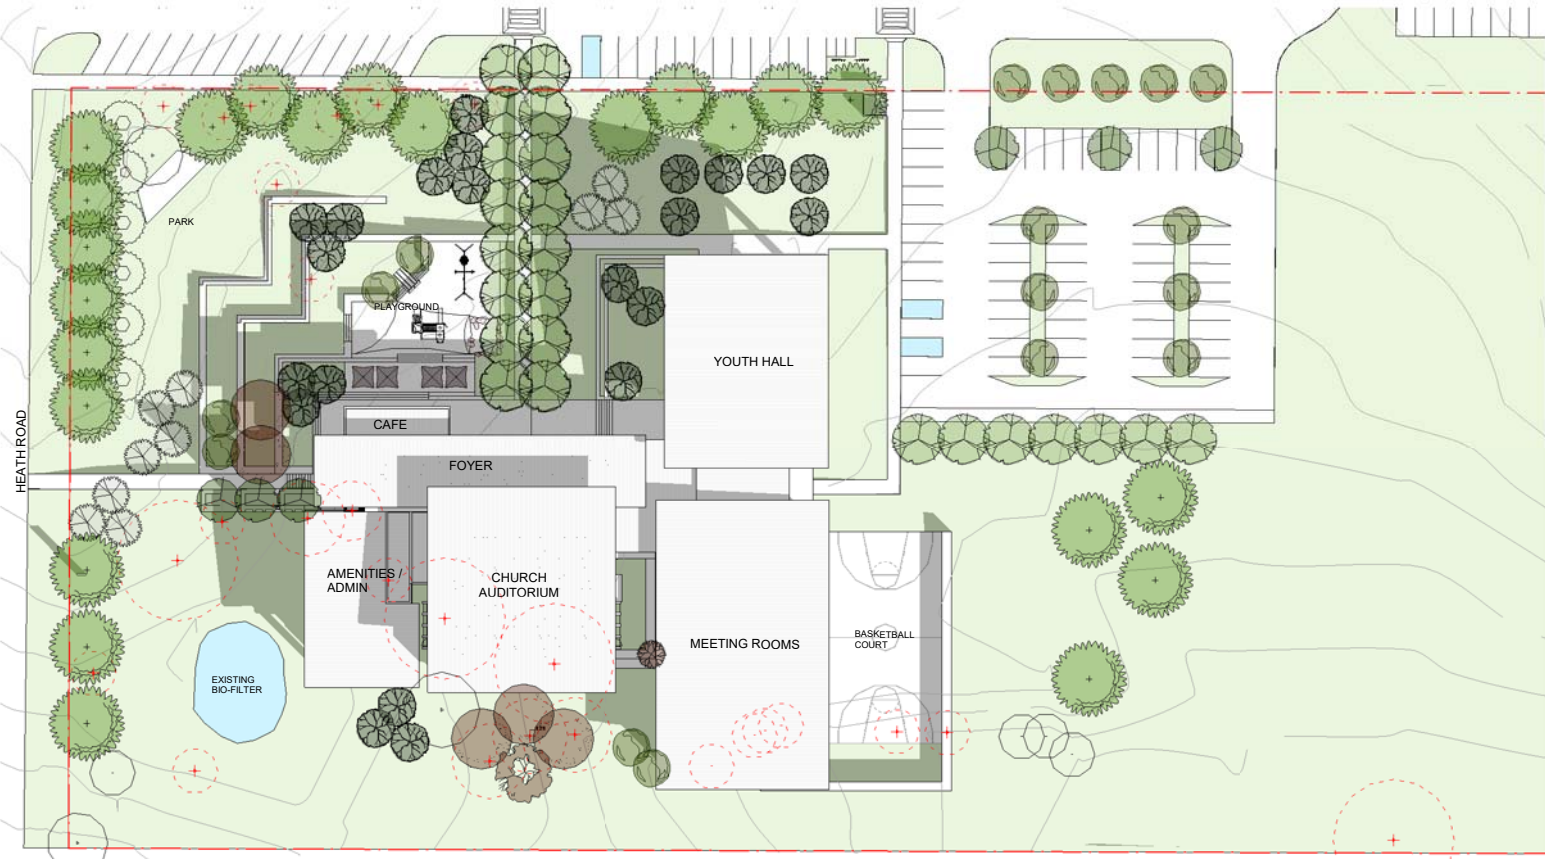

1 June 21 - 9am
1 : 500



3 June 21 - 3pm
1 : 500



2 June 21 - 12pm
1 : 500

Issue			Chkd
No.	Date	Description	
1	30/09/2016	CLIENT REVIEW	AT
2	28/10/2016	CONSULTANT COORDINATION	AT
3	14/11/2016	CONSULTANT COORDINATION	AT
4	05/12/2016	DA SUBMISSION	AT
5	03/03/2017	REVISED DA SUBMISSION	AT


Legend

PRELIMINARY ISSUE
NOT FOR CONSTRUCTION

Drawing Title
STAGE 3 SHADOW DIAGRAMS

Project & Client
Alterations & Additions for Leppington
Anglican Church
at
30 Heath Rd, Leppington
to
Anglican Church Property Trust

Architect
NBRSPARTNERSARCHITECTURE.
Sydney Melbourne
61 2 9922 2344 61 3 8676 0427
nbrsarchitecture.com
Any form of replication of this drawing in full or in part without the written permission of
NBRSPARTNERS Pty Ltd constitutes an infringement of the copyright
ABN 16 002 247 565 © 2016
Nominated Architects: Geoffrey Deane 3766; Andrew Duffin 5602; Garry Hoddinett 5286

 

Date 03-Mar-17 9:59:37 AM
Scale 1 : 500 @ A1
0 1m 2m 3m 4m 5m 6m
Drawing Reference
15447 - DA 15 - 5



1. EXISTING ROOF TILES




2. BAG RENDER PAINTED IN DULUX WESTERN MYALL - HALF STRENGTH



3. EXISTING FASCIAS & BARGE BOARDS IN DULUX WESTERN MYALL



4. NEW ALUMINIUM FRAMED WINDOWS & DOORS CLEAR ANODIZED FINISH

 

5. EXISTING EAVES SOFFITS PAINTED IN DULUX NATURAL WHITE



6. FIBRE CEMENT SHEET



7. CORTEN STEEL



8. SHIPLAP CLADDING



9. BATTEN SCREEN



10. COLORBOND ROOFING



11. SANDSTONE RETAINING BLOCKS



12. WASHED CONCRETE PATHS

Issue			
No.	Date	Description	Chkd
1	30/09/2016	CLIENT REVIEW	AT
2	28/10/2016	CONSULTANT COORDINATION	AT
3	14/11/2016	CONSULTANT COORDINATION	AT
4	05/12/2016	DA SUBMISSION	AT
5	03/03/2017	REVISED DA SUBMISSION	AT

Legend

PRELIMINARY ISSUE
NOT FOR CONSTRUCTION


Drawing Title
MATERIALS SCHEDULE

Project & Client
Alterations & Additions for Leppington Anglican Church
at
30 Heath Rd, Leppington
fo
Anglican Church Property Trust

Architect
NBRSPARTNERSARCHITECTURE.
Sydney Melbourne
61 2 9922 2344 61 3 8676 0427
nbrsarchitecture.com
Any form of replication of this drawing in full or in part without the written permission of NBRSPARTNERS Pty Ltd constitutes an infringement of the copyright © 2016
ABN 16 002 247 565
Nominated Architects: Geoffrey Deane 3766; Andrew Duffin 5602; Garry Hoddinett 5286

Date 03-Mar-17 9:59:37 AM
Scale @ A1

Drawing Reference
15447 - DA 16 - 5

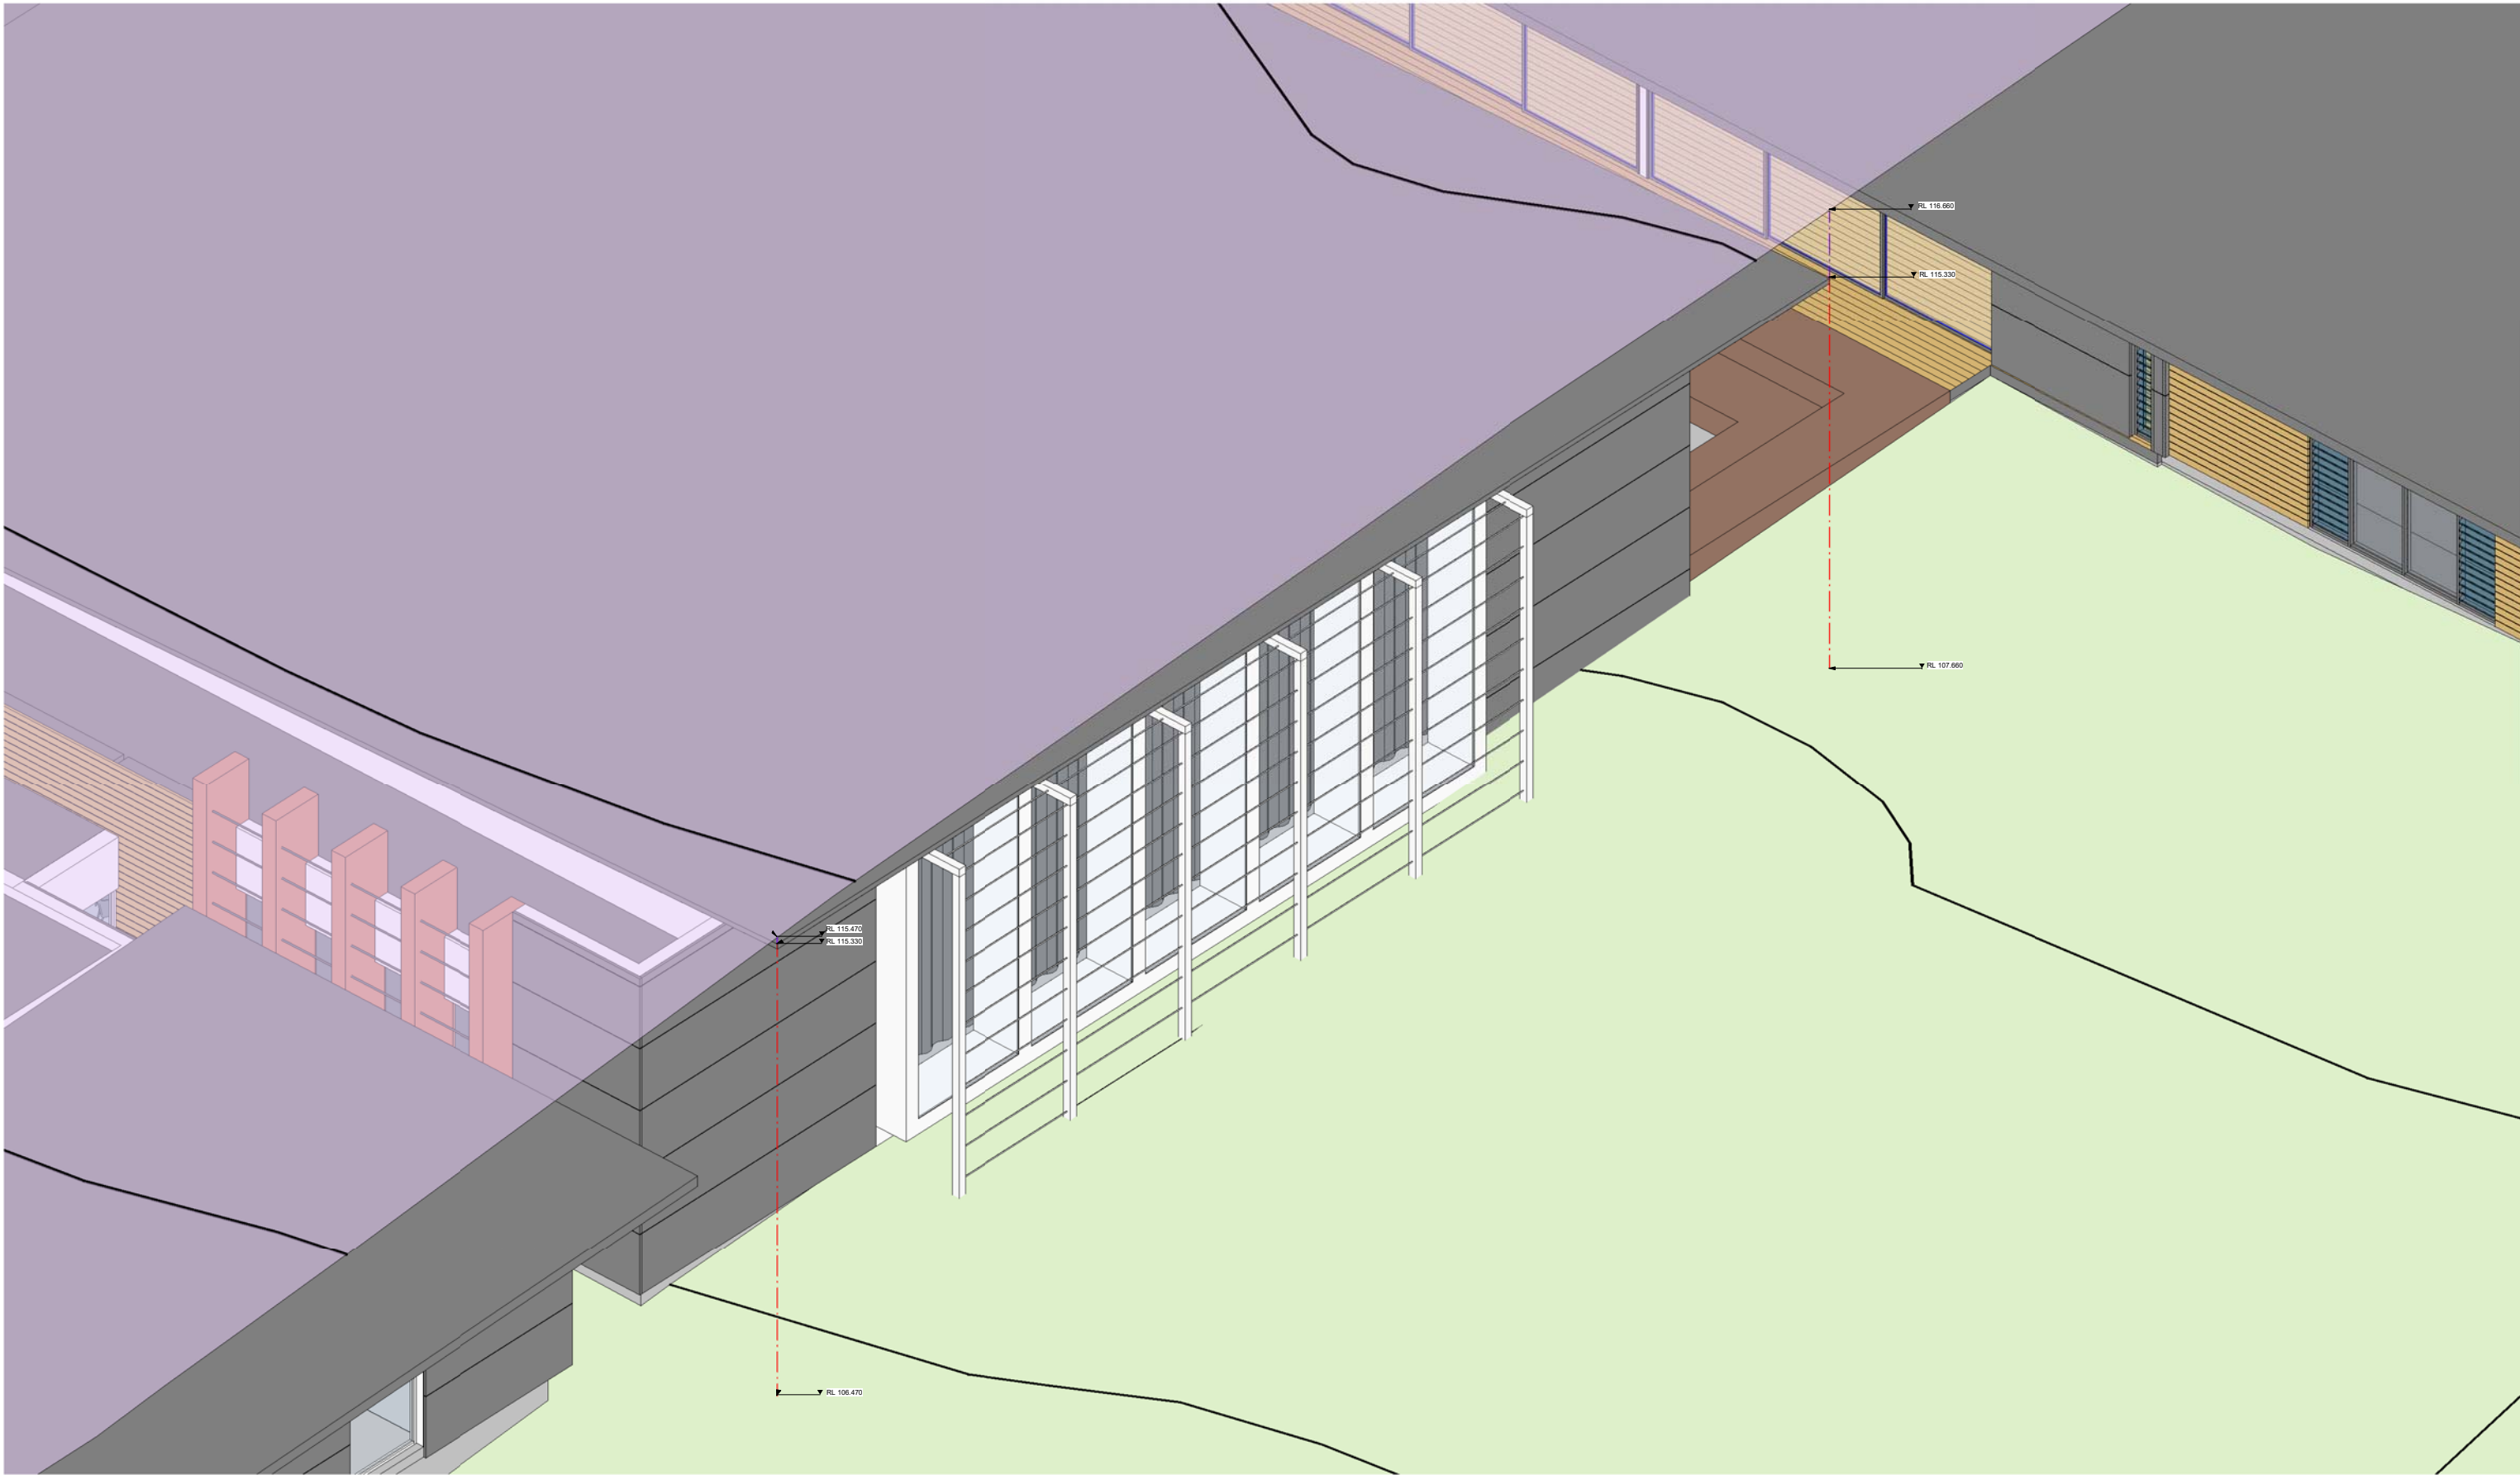

1 Height Plane Study

Issue No.	Date	Description
1	03/03/2017	REVISED DA SUBMISSION

Chkd
AT

Legend

PRELIMINARY ISSUE
NOT FOR CONSTRUCTION

Drawing Title
HEIGHT PLANE STUDY

Project & Client
Alterations & Additions for Leppington
Anglican Church
at
30 Heath Rd, Leppington
for
Anglican Church Property Trust

Architect
NBRSPARTNERS
Sydney 61 2 9922 2344 Melbourne 61 3 8676 0427
nbrsarchitecture.com
Any form of replication of this drawing in full or in part without the written permission of
NBRSPARTNERS Pty Ltd constitutes an infringement of the copyright © 2016
ABN 16 002 247 565
Nominated Architects: Geoffrey Deane 3766; Andrew Duffin 5602; Garry Hoddinett 5286

Date 03-Mar-17 9:59:40 AM
Scale @ A1
0 1m 2m 3m 4m 5m 6m
Drawing Reference
15447 - DA 17 - 1