

Landscape Documentation - Drawing Schedule

DWG. No.	TITLE	SCALE	ISSUE
LDA00	COVER PAGE & CONTEXT PLAN	1:500	K
LDA01	LANDSCAPE PLAN - STAGE 1	1:300	K
LDA02	PLANTING SCHEDULE & PALETTE - STAGE 1	N/A	K
LDA03	LANDSCAPE PLAN - STAGE 2	1:300	K
LDA04	PLANTING SCHEDULE & PALETTE - STAGE 2	N/A	K
LDA05	LANDSCAPE PLAN - STAGE 3	1:300	K
LDA06	PLANTING SCHEDULE & PALETTE - STAGE 3	N/A	K
LDA07	LANDSCAPE DETAILS & SPECIFICATION	1:10	K



1 CONTEXT PLAN
1:700



2 PERSPECTIVE VIEW LOOKING EAST

Issue No.	Date	Description	Chkd	Disclaimer
1	05/05/2016	Development Application Stage 1	AL	These plans are for Client use and/or Council Approval only. Not intended for construction purpose unless specifically noted. The contractor intending to use these documents shall check and verify all works on site and report any discrepancy to the Landscape Architect prior to commencement. Failure to do so shall not be the responsibility of the Client or Landscape Architect.
B	12/05/2016	DA Stage 1 - Revised Driveway Entry	AL	
C	29/05/2016	DA Stage 1 - Revisions	AL	
D	07/07/2016	DA Stage 1 - Tender Issue	AL	
E	11/07/2016	DA Stage 1 - Revised Landscape Screening	AL	
F	21/08/2016	DA Stage 2 - Progressive Drawing	AL	
G	30/09/2016	DA Stage 3 - Progressive Drawing	AL	
H	07/10/2016	Client Review	AL	
I	07/10/2016	Working Drawing	AL	
J	18/11/2016	DA Submission	AL	
K	22/02/2017	DA Revision	AL	

Drawing Title
Cover Page & Context Plan

Sheet 1 of 8

Project & Client
Alterations & Additions for Leppington Anglican Church
at
30 Heath Rd,
Leppington, NSW 2179


for
Anglican Church Property Trust

Landscape Architect
NBRSSARCHITECTURE.
Level 3, 4 Glen Street, Milsoms Point, NSW 2061 Australia
T: 61 2 9922 2344 F: 61 2 9922 1308
E: architects@nbrsap.com.au W: www.nbrsap.com.au
Any form of replication of this drawing in full or in part without the written permission of NBRSS & PARTNERS Pty Ltd constitutes an infringement of the copyright.
© 2016
Nominated Architects: Geoffrey Deane reg No.3766; Andrew Duffin reg No.5602;
Garry Hoodneth reg No.5286
F:\09n-1515447\15447-dsl\landscape

Date 22/02/2017

Scale 1:700 @ A1 1:1400 @ A3
0 7 14 21 28 35 42m

Drawing Reference
15447-LDA00-K

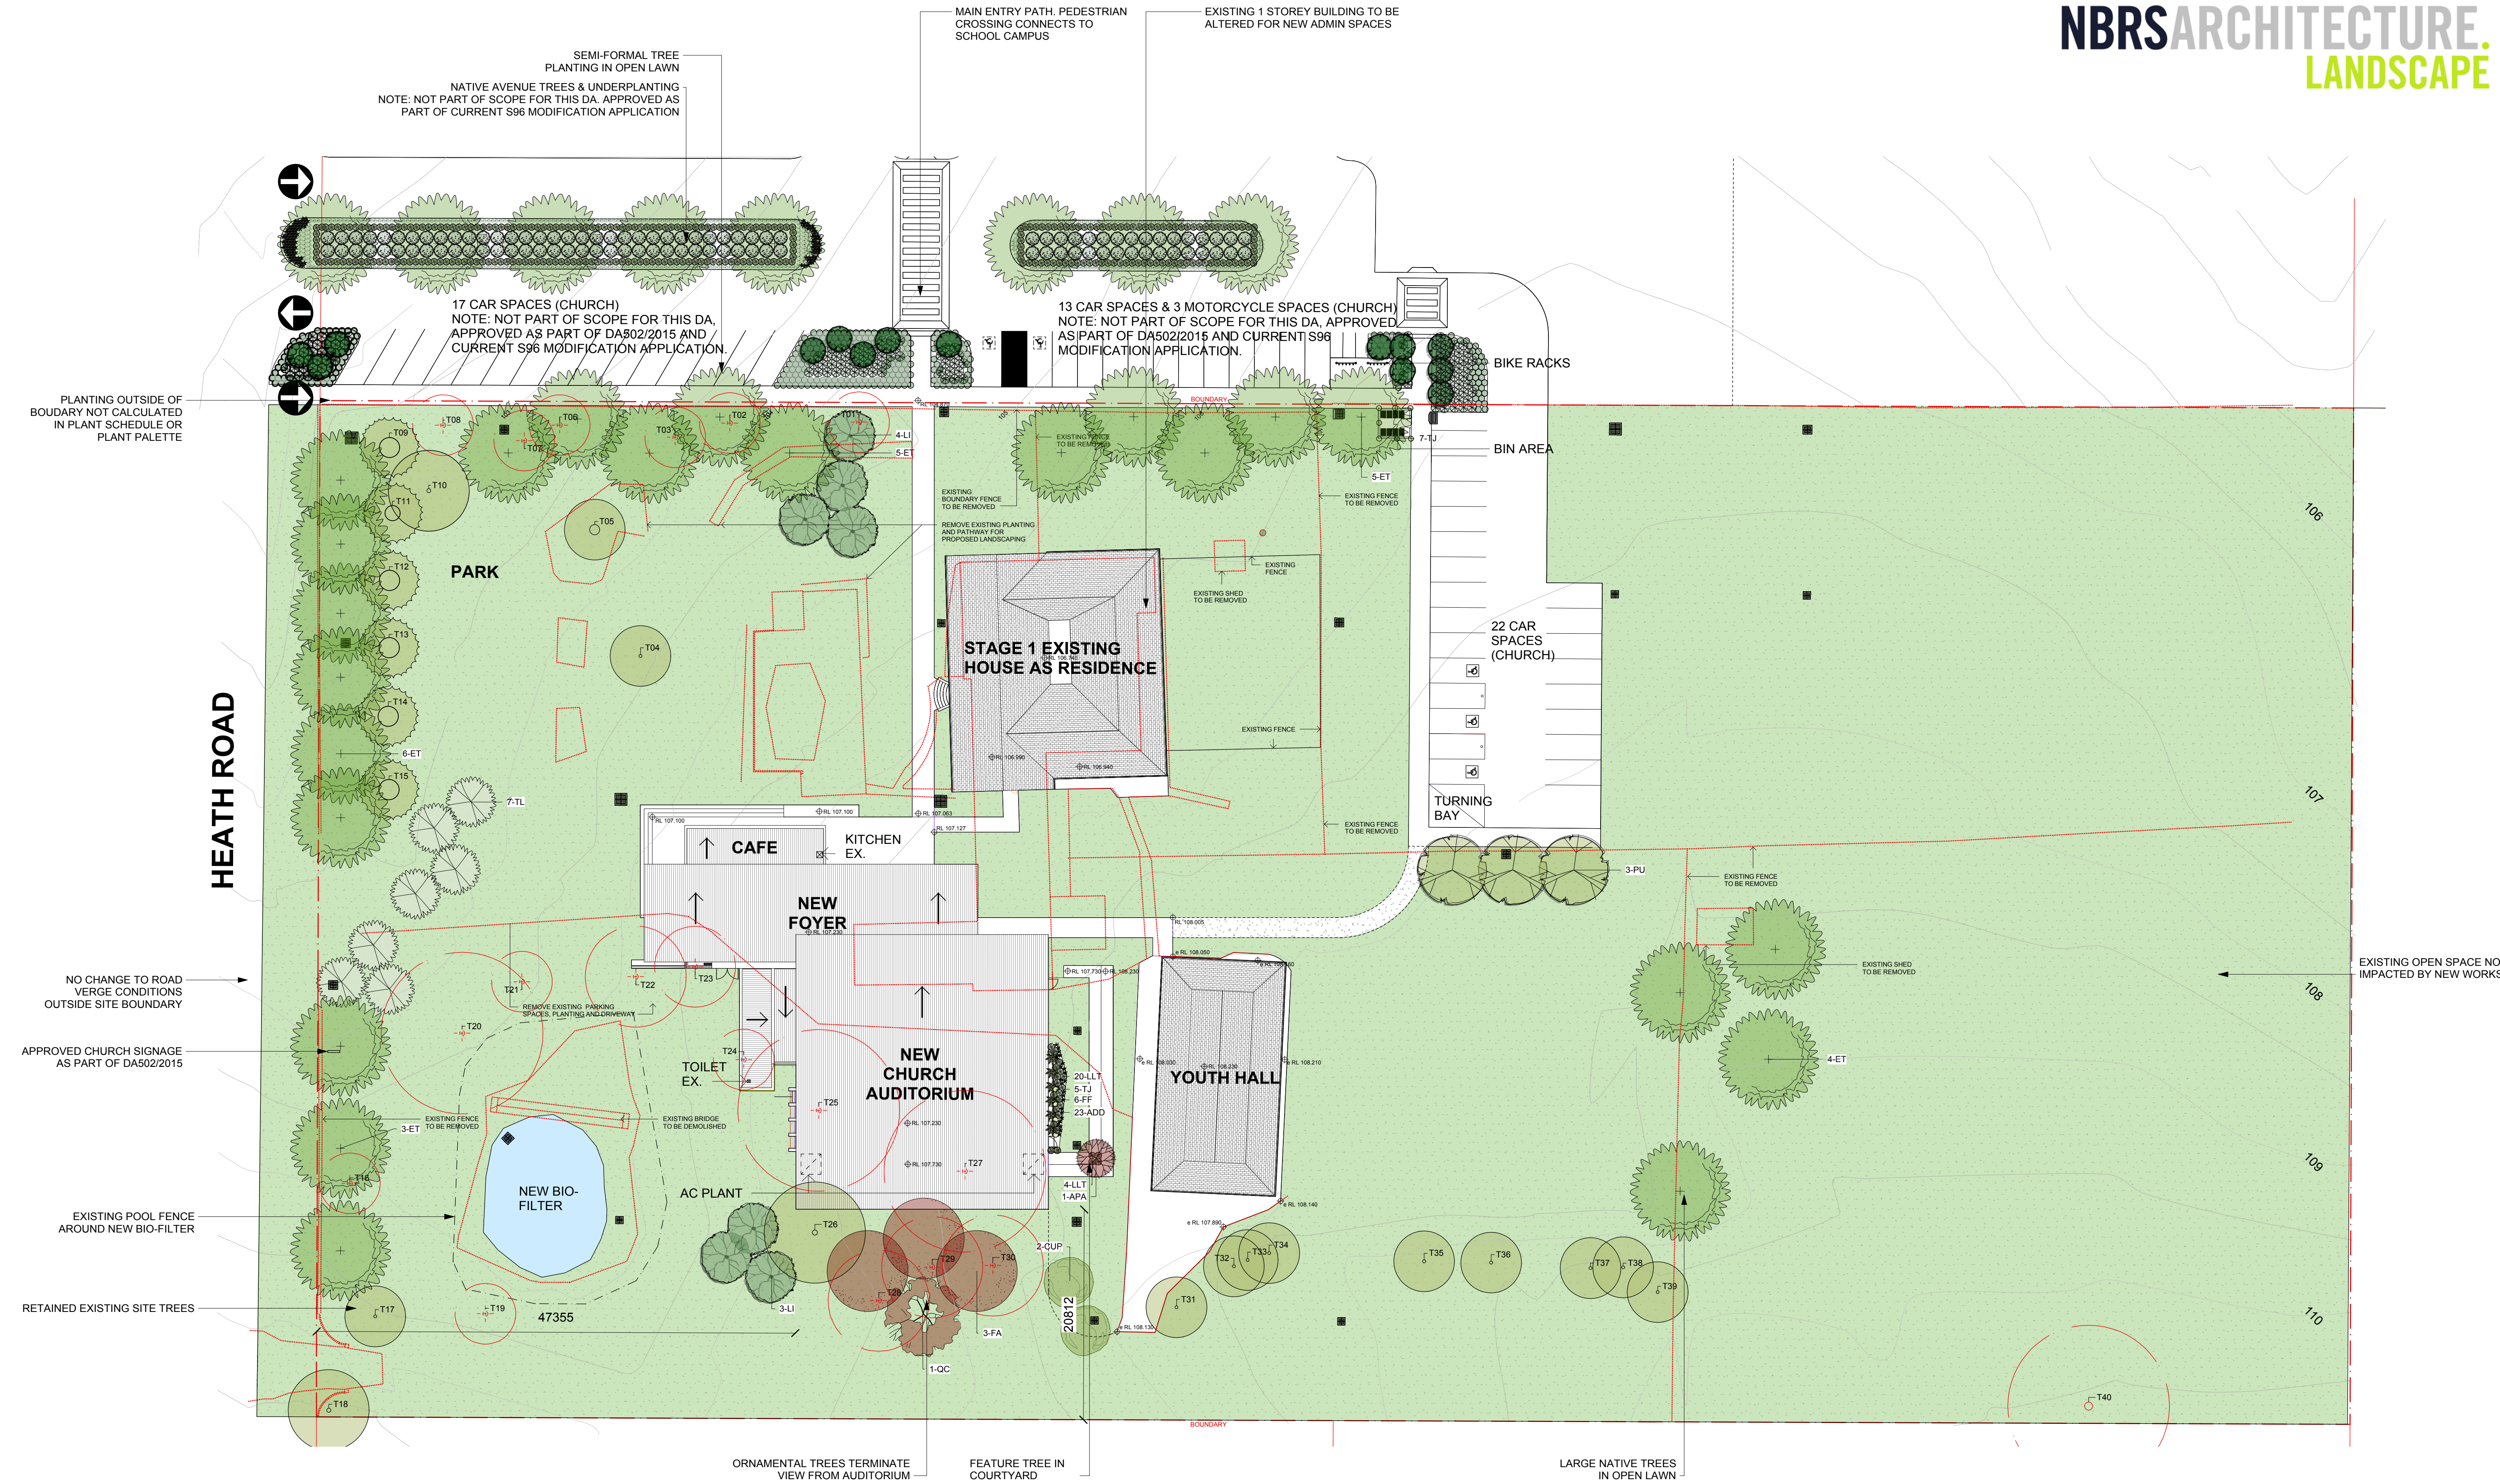

REFER TO LDA02 FOR PLANTING PALETTE & TREE SCHEDULE
REFER TO LDA07 FOR TYPICAL INSTALLATION DETAILS
& OUTLINE SPECIFICATION NOTES

No.	Date	Description	Chkd
1	05/05/2016	Development Application Stage 1	AL
2	12/05/2016	DA Stage 1 - Revised Driveway Entry	AL
3	29/06/2016	DA Stage 1 - Revisions	AL
4	07/07/2016	DA Stage 1 - Tender Issue	AL
5	11/07/2016	DA Stage 1 - Revised Landscape Screening	AL
6	21/09/2016	DA Stage 2 - Progressive Drawing	AL
7	30/09/2016	DA Stage 2 - Progressive Drawing	AL
8	07/10/2016	Client Review	AL
9	07/10/2016	Working Drawing	AL
10	18/11/2016	DA Submission	AL
11	22/02/2017	DA Revision	AL

Disclaimer
These plans are for Client use and/or Council Approval only. Not intended for construction purpose unless specifically noted. The contractor intending to use these documents shall check and verify all works on site and report any discrepancy to the Landscape Architect prior to commencement. Failure to do so shall not be the responsibility of the Client or Landscape Architect.

Legend	
	EXISTING PALM TREE SP. TO BE RETAINED
	EXISTING TREE TO BE RETAINED
	EXISTING TREE TO BE REMOVED
	LAWN AREA
	DEMOLITION LINE
	PIT LOCATION

Drawing Title
**Landscape Plan
Ground Level
Stage 1**
Sheet 2 of 8

Project & Client
Alterations & Additions for Leppington
Anglican Church
at
30 Heath Rd,
Leppington, NSW 2179
for
Anglican Church Property Trust

Landscape Architect
NBRSSARCHITECTURE.
Level 3, 4 Glen Street, Milsoms Point, NSW 2061 Australia
T: 61 2 9922 2344 F: 61 2 9922 1308
E: architects@nbrsap.com.au W: www.nbrsap.com.au
Any form of replication of this drawing in full or in part without the written permission of NBRSS & PARTNERS Pty Ltd constitutes an infringement of the copyright.
ABN 16 002 247 565
Notified Architects: Geoffrey Deane reg No.3766; Andrew Duffin reg No.5602;
Garry Hoodshell reg No.5286
© 2016
F:\09n-1515447115447-dsl\landscape

Date 22/02/2017
Scale 1:300 @ A1 1:600 @ A3
0 3 6 9 12 15 18m
Drawing Reference
15447-LDA01-K

TREES



ACER PALMATUM 'OSAKAZUKI'



CUPANIOPSIS ANACARDIOIDES



EUCALYPTUS TERETICORNIS



FRAXINUS ANGUSTIFOLIA 'RAYWOOD'




LAGERSTROEMIA INDICA X L. FAURIEI 'NATCHEZ'



PYRUS USSURIENSIS



QUERCUS COCCINEA

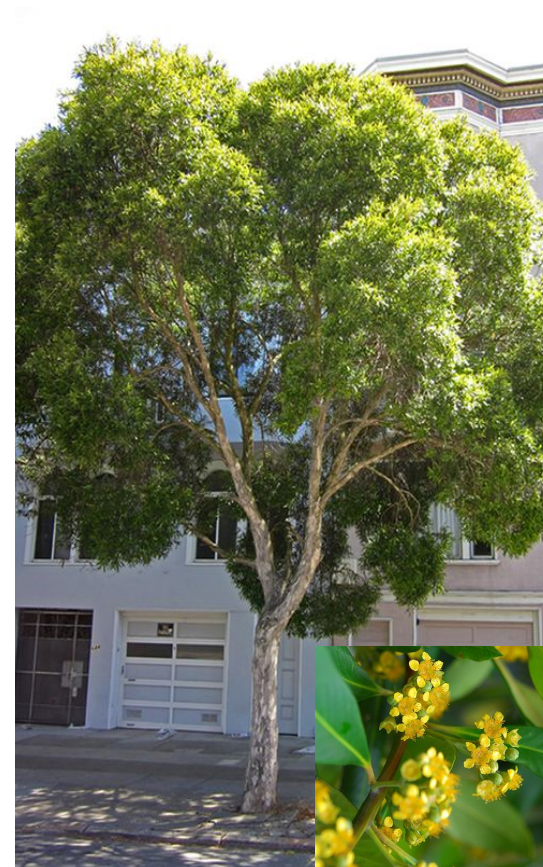

TRISTANIOPSIS LAURINA 'LUSCIOUS'

SHRUBS



FURCRAEA FOETIDA



LOMANDRA LONGIFOLIA 'TANIKA'



LIRIOPE MUSCARI 'EVERGREEN GIANT'



PHILODENDRON 'XANADU'



ROSMARINUS OFFICINALIS



ANIGOZANTHOS 'DWARF DELIGHT'



TRACHELOSPERMUM JASMINOIDES

GROUNDCOVERS/CLIMBERS

PROPOSED PLANTING SCHEDULE

Planting Schedule					
ID	Qty	Latin Name	Common Name	Size	Staking
ADD	23	Anigozanthos 'Dwarf Delight'	Dwarf Kangaroo Paw	5LT	N/A
APA	1	Acer palmatum 'Osakazuki'	Japanese Maple	100LT	YES
CUP	2	Cupaniopsis anacardioides	Tuckeroo	100LT	YES
ET	23	Eucalyptus tereticornis	Forest Red Gum	---	YES
FA	3	Fraxinus angustifolia 'Raywood'	Claret Ash	100LT	YES
FF	6	Furcraea foetida	False Agave	10LT	N/A
LI	7	Lagerstroemia indica x L. fauriei 'Natchez'	Crape Myrtle 'White'	200LT	YES
LLT	24	Lomandra longifolia 'Tanika'	Lomandra 'Tanika'	5LT	N/A
LM	1	Liriope muscari 'Evergreen Giant'	Evergreen giant	10L	YES
PU	3	Pyrus ussuriensis	Manchurian pear	100LT	YES
QC	1	Quercus coccinea	Scarlet Oak	100LT	N/A
TJ	12	Trachelospermum jasminoides	Chinese Star Jasmine	5LT	YES
TL	7	Tristaniopsis laurina 'Luscious'	Water Gum	100LT	---

EXISTING TREE SCHEDULE

Tree No.	Trunk dia. (mm)	Spread (mm)	Height (mm)	Action
T1	300	6000	6000	Remove
T2	300	6000	6000	Remove
T3	300	6000	6000	Remove
T4	300	6000	6000	Retain
T5	1000	8000	8000	Retain
T6	300	6000	6000	Remove
T7	300	6000	6000	Remove
T8	300	6000	6000	Remove
T9	1000	8000	8000	Retain
T10	400	8000	8000	Retain
T11	1500	4000	6000	Retain
T12	2000	8000	8000	Retain
T13	2000	8000	8000	Retain
T14	2000	8000	8000	Remove
T15	2000	8000	8000	Retain
T16	300	6000	6000	Retain
T17	300	6000	6000	Retain
T18	400	8000	8000	Remove
T19	2000	8000	8000	Retain

T20	800	16000	16000	Remove
T21	300	6000	6000	Remove
T22	500	10000	10000	Remove
T23	400	8000	8000	Remove
T24	1000	8000	8000	Remove
T25	800	16000	16000	Remove
T26	500	10000	10000	Retain
T27	800	16000	16000	Remove
T28	500	10000	10000	Remove
T29	500	10000	10000	Remove
T30	500	10000	10000	Remove
T31	300	6000	6000	Retain
T32	300	6000	6000	Retain
T33	300	6000	6000	Retain
T34	300	6000	6000	Retain
T35	300	6000	6000	Retain
T36	300	6000	6000	Retain
T37	300	6000	6000	Retain
T38	300	6000	6000	Retain
T39	300	6000	6000	Retain
T40	800	16000	16000	Remove

Issue	Date	Description	Chkd	Disclaimer
1	05/05/2016	Development Application Stage 1	AL	These plans are for Client use and/or Council Approval only. Not intended for construction purpose unless specifically noted. The contractor intending to use these documents shall check and verify all works on site and report any discrepancy to the Landscape Architect prior to commencement. Failure to do so shall not be the responsibility of the Client or Landscape Architect.
B	12/05/2016	DA Stage 1 - Revised Driveway Entry	AL	
C	29/05/2016	DA Stage 1 - Revisions	AL	
D	07/07/2016	DA Stage 1 - Tender Issue	AL	
E	11/07/2016	DA Stage 1 - Revised Lscpe Screening	AL	
F	21/08/2016	DA Stage 2 - Progressive Drawing	AL	
G	30/09/2016	DA Stage 3 - Progressive Drawing	AL	
H	07/10/2016	Client Review	AL	
I	07/10/2016	Working Drawing	AL	
J	18/11/2016	DA Submission	AL	
K	22/02/2017	DA Revision	AL	

Drawing Title
Planting Palette & Schedule
Sheet 3 of 8

Project & Client
Alterations & Additions for Leppington Anglican Church
at
30 Heath Rd,
Leppington, NSW 2179

for
Anglican Church Property Trust

Landscape Architect
NBRSLANDSCAPEARCHITECTURE.
Level 3, 4 Glen Street, Milsons Point, NSW 2061 Australia
T: 61 2 9922 2344 F: 61 2 9922 1308
E: architects@nbsrap.com.au W: www.nbsrap.com.au
Any form of replication of this drawing in full or in part without the written permission of NBRSLANDSCAPEARCHITECTURE Pty Ltd constitutes an infringement of the copyright.
© 2016
Garry Hoodsmith reg No. 5286
F:\09n-1515447\15447-dsl\landscape

Date 22/02/2017
Scale N/A
0
Drawing Reference
15447-LDA02-K



REFER TO LDA04 FOR PLANTING PALETTE & TREE SCHEDULE
REFER TO LDA07 FOR TYPICAL INSTALLATION DETAILS
& OUTLINE SPECIFICATION NOTES

Issue	No.	Date	Description	Chkd
A	1	05/05/2016	Development Application Stage 1	AL
B	2	12/05/2016	DA Stage 1 - Revised Driveway Entry	AL
C	3	29/05/2016	DA Stage 1 - Revisions	AL
D	4	07/07/2016	DA Stage 1 - Tender Issue	AL
E	5	11/07/2016	DA Stage 1 - Revised Landscape Screening	AL
F	6	21/09/2016	DA Stage 2 - Progressive Drawing	AL
G	7	30/09/2016	DA Stage 2 - Progressive Drawing	AL
H	8	07/10/2016	Client Review	AL
I	9	07/10/2016	Working Drawing	AL
J	10	18/11/2016	DA Submission	AL
K	11	22/02/2017	DA Revision	AL

Disclaimer
These plans are for Client use and/or Council Approval only. Not intended for construction purpose unless specifically noted. The contractor intending to use these documents shall check and verify all works on site and report any discrepancy to the Landscape Architect prior to commencement. Failure to do so shall not be the responsibility of the Client or Landscape Architect.

Legend			
	EXISTING PALM TREE SP. TO BE RETAINED		LAWN AREA
	EXISTING TREE TO BE RETAINED		SANDSTONE
	EXISTING TREE TO BE REMOVED		SANDPIT
			PIT LOCATION
			SOFTFALL

Drawing Title
**Landscape Plan
Ground Level
Stage 2**
Sheet 4 of 8

Project & Client
Alterations & Additions for Leppington
Anglican Church
at
30 Heath Rd,
Leppington, NSW 2179

for
Anglican Church Property Trust

Landscape Architect
NBRSSARCHITECTURE.
Level 3, 4 Glen Street, Milsons Point, NSW 2061 Australia
T: 61 2 9922 2344 F: 61 2 9922 1308
E: architects@nbrsap.com.au W: www.nbrsap.com.au
Any form of replication of this drawing in full or in part without the written permission of NBRSS & PARTNERS Pty Ltd constitutes an infringement of the copyright.
© 2016
Garry Hoodneth reg No 5286
F:\09n-1515447115447-dsl\landscape

Date 22/02/2017
Scale 1:300 @ A1 1:600 @ A3
0 3 6 9 12 15 18m
Drawing Reference
15447-LDA03-K

TREES



CUPANIOPSIS ANACARDIOIDES



FRAXINUS ANGUSTIFOLIA
'RAYWOOD'



LAGERSTROEMIA INDICA X L.
FAURIEI 'NATCHEZ'



PYRUS USSURIENSIS

SHRUBS



LOMANDRA LONGIFOLIA 'TANIKA'



PHILODENDRON 'XANADU'



ROSMARINUS OFFICINALIS



WESTRINGIA FRUTICOSA

GROUNDCOVERS/CLIMBERS



ANIGOZANTHOS 'DWARF DELIGHT'



MESEMBRYANTHEMUM 'WHITE'



TRACHELOSPERMUM JASMINOIDES

PROPOSED PLANTING SCHEDULE

Planting Schedule					
ID	Qty	Latin Name	Common Name	Size	Staking
ADD	66	Anigozanthos 'Dwarf Delight'	Dwarf Kangaroo Paw	5LT	N/A
CUP	4	Cupaniopsis anacardioides	Tuckeroo	100LT	YES
FA	2	Fraxinus angustifolia 'Raywood'	Claret Ash	100LT	YES
LI	6	Lagerstroemia indica x L. fauriei 'Natchez'	Crape Myrtle 'White'	100LT	YES
LLT	71	Lomandra longifolia 'Tanika'	Lomandra 'Tanika'	5LT	N/A
MW	63	Mesembryanthemum 'White'	White Pigface	5LT	N/A
PU	9	Pyrus ussuriensis	Manchurian pear	100LT	YES
PX	16	Philodendron 'Xanadu'	Xanadu	10LT	N/A
RO	10	Rosmarinus officinalis	Rosemary	5LT	N/A
TJ	5	Trachelospermum jasminoides	Chinese Star Jasmine	5LT	N/A
WFC	8	Westringia fruticosa	Coastal Rosemary	5LT	N/A

EXISTING TREE SCHEDULE

Tree No.	Trunk dia. (mm)	Spread (mm)	Height (mm)	Action
T1	300	6000	6000	Removed - Stage 1
T2	300	6000	6000	Removed - Stage 1
T3	300	6000	6000	Removed - Stage 1
T4	300	6000	6000	Removed - Stage 1
T5	1000	8000	8000	Remove
T6	300	6000	6000	Removed - Stage 1
T7	300	6000	6000	Removed - Stage 1
T8	300	6000	6000	Removed - Stage 1
T9	1000	8000	8000	Retain
T10	400	8000	8000	Retain
T11	1500	4000	6000	Retain
T12	2000	8000	8000	Retain
T13	2000	8000	8000	Retain
T14	2000	8000	8000	Retain
T15	2000	8000	8000	Retain
T16	300	6000	6000	Removed - Stage 1
T17	300	6000	6000	Retain
T18	400	8000	8000	Retain
T19	2000	8000	8000	Removed - Stage 1


T20	800	16000	16000	Removed - Stage 1
T21	300	6000	6000	Removed - Stage 1
T22	500	10000	10000	Removed - Stage 1
T23	400	8000	8000	Removed - Stage 1
T24	1000	8000	8000	Removed - Stage 1
T25	800	16000	16000	Removed - Stage 1
T26	500	10000	10000	Retain
T27	800	16000	16000	Removed - Stage 1
T28	500	10000	10000	Removed - Stage 1
T29	500	10000	10000	Removed - Stage 1
T30	500	10000	10000	Removed - Stage 1
T31	300	6000	6000	Retain
T32	300	6000	6000	Retain
T33	300	6000	6000	Retain
T34	300	6000	6000	Retain
T35	300	6000	6000	Retain
T36	300	6000	6000	Retain
T37	300	6000	6000	Retain
T38	300	6000	6000	Retain
T39	300	6000	6000	Retain
T40	800	16000	16000	Removed - Stage 1

Issue No.	Date	Description	Chkd	Disclaimer
1	05/05/2016	Development Application Stage 1	AL	These plans are for Client use and/or Council Approval only. Not intended for construction purpose unless specifically noted. The contractor intending to use these documents shall check and verify all works on site and report any discrepancy to the Landscape Architect prior to commencement. Failure to do so shall not be the responsibility of the Client or Landscape Architect.
B	12/05/2016	DA Stage 1 - Revised Driveway Entry	AL	
C	29/05/2016	DA Stage 1 - Revisions	AL	
D	07/07/2016	DA Stage 1 - Tender Issue	AL	
E	11/07/2016	DA Stage 1 - Revised Lscpe Screening	AL	
F	21/09/2016	DA Stage 2 - Progressive Drawing	AL	
G	30/09/2016	DA Stage 3 - Progressive Drawing	AL	
H	07/10/2016	Client Review	AL	
I	07/10/2016	Working Drawing	AL	
J	18/11/2016	DA Submission	AL	
K	22/02/2017	DA Revision	AL	

Drawing Title	Project & Client
Planting Palette & Schedule	Alterations & Additions for Leppington Anglican Church
Sheet 5 of 8	at 30 Heath Rd, Leppington, NSW 2179
	for Anglican Church Property Trust

Landscape Architect
NBRSSARCHITECTURE.
Level 3, 4 Glen Street, Milsons Point, NSW 2061 Australia
T: 61 2 9922 2344 F: 61 2 9922 1308
E: architects@nbrsap.com.au W: www.nbrsap.com.au
Any form of replication of this drawing in full or in part without the written permission of NBRSS & PARTNERS Pty Ltd constitutes an infringement of the copyright.
Non-registered Architects: Geoffrey Deane reg No.3766; Andrew Duffin reg No.5602; Garry Hoddneth reg No.5286
© 2016
F:\09n-1515447\15447-dsl\Landscape

Date	22/02/2017
Scale	N/A
0	
Drawing Reference	15447-LDA04-K

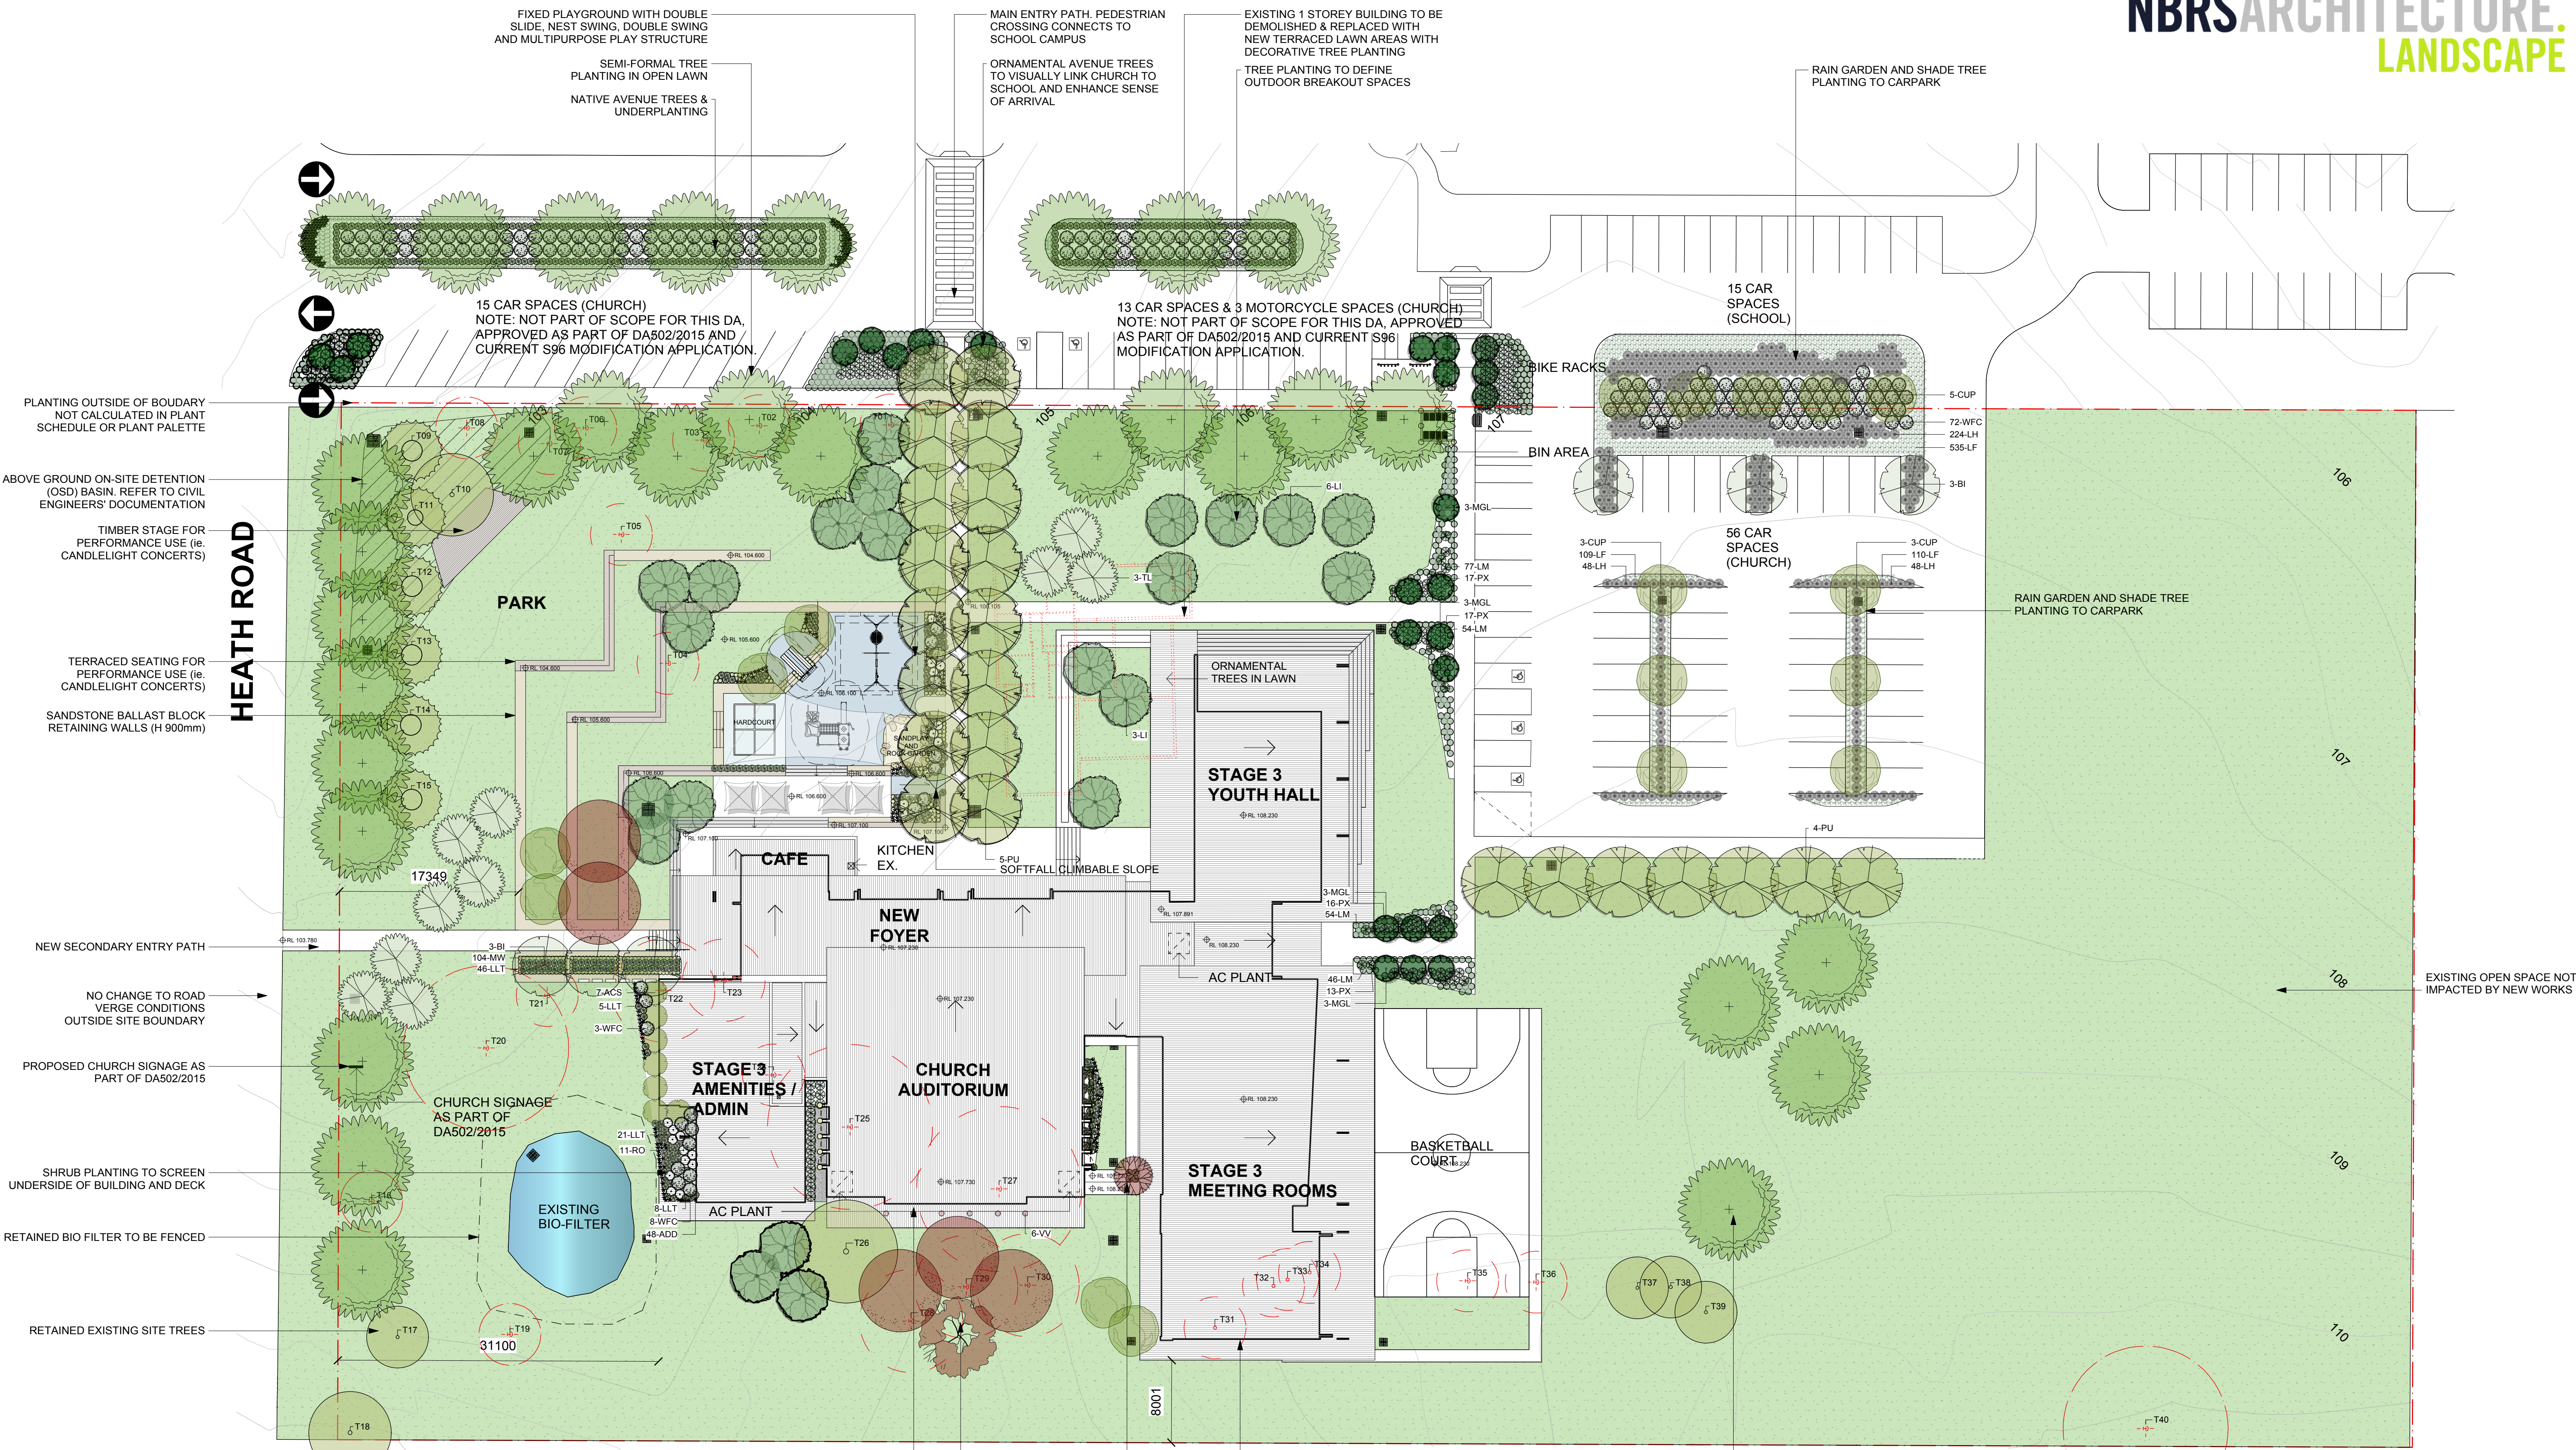

REFER TO LDA06 FOR PLANTING PALETTE & TREE SCHEDULE
REFER TO LDA07 FOR TYPICAL INSTALLATION DETAILS
& OUTLINE SPECIFICATION NOTES

Issue No.	Date	Description	Chkd
1	05/05/2016	Development Application Stage 1	AL
2	12/05/2016	DA Stage 1 - Revised Driveway Entry	AL
3	28/05/2016	DA Stage 1 - Revisions	AL
4	07/07/2016	DA Stage 1 - Tender Issue	AL
5	11/07/2016	DA Stage 1 - Revised Landscape Screening	AL
6	21/08/2016	DA Stage 2 - Progressive Drawing	AL
7	30/09/2016	DA Stage 2 - Progressive Drawing	AL
8	07/10/2016	Client Review	AL
9	07/10/2016	Working Drawing	AL
10	18/11/2016	DA Submission	AL
11	22/02/2017	DA Revision	AL

Disclaimer
These plans are for Client use and/or Council Approval only. Not intended for construction purpose unless specifically noted. The contractor intending to use these documents shall check and verify all works on site and report any discrepancy to the Landscape Architect prior to commencement. Failure to do so shall not be the responsibility of the Client or Landscape Architect.

Legend

- EXISTING PALM TREE SP. TO BE RETAINED
- EXISTING TREE TO BE RETAINED
- EXISTING TREE TO BE REMOVED

- LAWN AREA
- SANDPIT
- SOFTFALL

- SANDSTONE
- PIT LOCATION
- DEMOLITION LINE

Drawing Title
**Landscape Plan
Ground Level
Stage 3**
Sheet 6 of 8

Project & Client
Alterations & Additions for Leppington
Anglican Church
at
30 Heath Rd,
Leppington, NSW 2179

for
Anglican Church Property Trust

Landscape Architect
NBRSSARCHITECTURE.
Level 3, 4 Glen Street, Milsons Point, NSW 2061 Australia
T: 61 2 9922 2344 F: 61 2 9922 1308
E: architects@nbrsap.com.au W: www.nbrsap.com.au

Any form of replication of this drawing in full or in part without the written permission of NBRSS & PARTNERS Pty Ltd constitutes an infringement of the copyright.
ABN 16 002 247 565
© 2016
Garry Hodnett reg No 52386
F:\09n-151544715447-dsl\landscape

Date 22/02/2017

Scale 1:300 @ A1 1:600 @ A3
0 3 6 9 12 15 18m

Drawing Reference
15447-LDA05-K

TREES



BANKSIA INTEGRIFOLIA



CUPANIOPSIS ANACARDIOIDES



LAGERSTROEMIA INDICA X L.
FAURIEI 'NATCHEZ'



MAGNOLIA GRANDIFLORA
'LITTLE GEM'



PYRUS USSURIENSIS



TRISTANIOPSIS LAURINA 'LUSCIOUS'



ACMENA SMITHII 'SUBLIME'



LOMANDRA FLUVIATILIS 'SHARA';



LOMANDRA HYSTRIX

SHRUBS

SHRUBS



LOMANDRA LONGIFOLIA 'TANIKA'



LIRIOPE MUSCARI 'EVERGREEN
GIANT'



PHILODENDRON 'XANADU'



ROSMARINUS OFFICINALIS



WESTRINGIA FRUTICOSA



ANIGOZANTHOS 'DWARF DELIGHT'



MESEMBRYANTHEMUM 'WHITE'



VITIS VINIFERA

GROUNDCOVERS/CLIMBERS

PROPOSED PLANTING SCHEDULE

Planting Schedule					
ID	Qty	Latin Name	Common Name	Size	Staking
ACS	7	Acmena smithii 'Sublime'	Lillypilly	45LT	N/A
ADD	48	Anigozanthos 'Dwarf Delight'	Dwarf Kangaroo Paw	5LT	N/A
BI	6	Banksia integrifolia	Coastal Banksia	100LT	YES
CUP	11	Cupaniopsis anacardioides	Tuckeroo	100LT	YES
LF	754	Lomandra fluvialis 'Shara'	Fine Leaf Lomandra	5LT	N/A
LH	320	Lomandra hystrix	Spiny-Head Mat Rush	5LT	N/A
LI	9	Lagerstroemia indica x L. fauriei 'Natchez'	Crepe Myrtle 'White'	100LT	YES
LLT	80	Lomandra longifolia 'Tanika'	Lomandra 'Tanika'	5LT	N/A
LM	231	Liriope muscari 'Evergreen Giant'	Evergreen giant	5LT	N/A
MGL	12	Magnolia grandiflora 'Little gem'	Magnolia Little Gem	100LT	YES
MW	104	MeSEMBRYANTHEMUM 'White'	White Pigface	5LT	N/A
PU	9	Pyrus ussuriensis	Manchurian pear	100LT	YES
PX	63	Philodendron 'Xanadu'	Xanadu	10LT	N/A
RO	11	Rosmarinus officinalis	Rosemary	5LT	N/A
TL	3	Tristaniopsis laurina 'Luscious'	Water Gum	100LT	YES
VV	6	Vitis vinifera	Ornamental Grape	5LT	N/A
WFC	83	Westringia fruticosa	Coastal Rosemary	10LT	N/A

EXISTING TREE SCHEDULE

Tree No.	Trunk dia. (mm)	Spread (mm)	Height (mm)	Action
T1	300	6000	6000	Removed - Stage 1
T2	300	6000	6000	Removed - Stage 1
T3	300	6000	6000	Removed - Stage 1
T4	300	6000	6000	Removed - Stage 2
T5	1000	8000	8000	Removed - Stage 2
T6	300	6000	6000	Removed - Stage 1
T7	300	6000	6000	Removed - Stage 1
T8	300	6000	6000	Removed - Stage 1
T9	1000	8000	8000	Retain
T10	400	8000	8000	Retain
T11	1500	4000	6000	Retain
T12	2000	8000	8000	Retain
T13	2000	8000	8000	Retain
T14	2000	8000	8000	Retain
T15	2000	8000	8000	Retain
T16	300	6000	6000	Removed - Stage 1
T17	300	6000	6000	Retain
T18	400	8000	8000	Retain
T19	2000	8000	8000	Removed - Stage 1

T20	800	16000	16000	Removed - Stage 1
T21	300	6000	6000	Removed - Stage 1
T22	500	10000	10000	Removed - Stage 1
T23	400	8000	8000	Removed - Stage 1
T24	1000	8000	8000	Removed - Stage 1
T25	800	16000	16000	Removed - Stage 1
T26	500	10000	10000	Retain
T27	800	16000	16000	Removed - Stage 1
T28	500	10000	10000	Removed - Stage 1
T29	500	10000	10000	Removed - Stage 1
T30	500	10000	10000	Removed - Stage 1
T31	300	6000	6000	Remove
T32	300	6000	6000	Remove
T33	300	6000	6000	Remove
T34	300	6000	6000	Remove
T35	300	6000	6000	Remove
T36	300	6000	6000	Remove
T37	300	6000	6000	Retain
T38	300	6000	6000	Retain
T39	300	6000	6000	Retain
T40	800	16000	16000	Removed - Stage 1

Issue	Date	Description	Chkd	Disclaimer
1	05/05/2016	Development Application Stage 1	AL	These plans are for Client use and/or Council Approval only. Not intended for construction purpose unless specifically noted. The contractor intending to use these documents shall check and verify all works on site and report any discrepancy to the Landscape Architect prior to commencement. Failure to do so shall not be the responsibility of the Client or Landscape Architect.
B	12/05/2016	DA Stage 1 - Revised Driveway Entry	AL	
C	29/05/2016	DA Stage 1 - Revisions	AL	
D	07/07/2016	DA Stage 1 - Tender Issue	AL	
E	11/07/2016	DA Stage 1 - Revised Lscape Screening	AL	
F	21/08/2016	DA Stage 2 - Progressive Drawing	AL	
G	30/09/2016	DA Stage 3 - Progressive Drawing	AL	
H	07/10/2016	Client Review	AL	
I	07/10/2016	Working Drawing	AL	
J	18/11/2016	DA Submission	AL	
K	22/02/2017	DA Revision	AL	

Drawing Title	Project & Client
Planting Palette & Schedule	Alterations & Additions for Leppington Anglican Church
Sheet 7 of 8	at 30 Heath Rd, Leppington, NSW 2179
	for Anglican Church Property Trust

Landscape Architect
NBRSSARCHITECTURE.
Level 3, 4 Glen Street, Milsons Point, NSW 2061 Australia
T: 61 2 9922 2344 F: 61 2 9922 1308
E: architects@nbsap.com.au W: www.nbsap.com.au
Any form of replication of this drawing in full or in part without the written permission of NBRSS & PARTNERS Pty Ltd constitutes an infringement of the copyright.
ABN 16 002 247 565
Notified Architects: Geoffrey Deane reg No.3766; Andrew Duffin reg No.5602; Garry Hoddnett reg No.5286
© 2016
F:\09n-1515447\15447-dsl\landscape

Date 22/02/2017

Scale N/A

0

Drawing Reference

15447-LDA05-K

OUTLINE SPECIFICATION / INSTALLATION NOTES

The landscape drawings are to be read in conjunction with the Architects / Builders / Consultants plans to determine the full scope of works. Only work from drawings that have noted as approved for construction or with local Authority approval.
The landscape and associated trade works are to be installed by qualified contractors holding the necessary building / construction certificates allowing him to undertake structural landscape works, horticultural and irrigation activities.

CONSULTANTS

1. Surveyor
Real Serve - Real Estate Plans & Surveys
Suite 29, 6 Meridian Place,
Bella Vista, NSW 2153
(02) 9629 9377
2. Civil/Structural Engineer
Northrop
Lvl 11, 345 George St,
Sydney, NSW 2000
(02) 9241 4188
3. Electrical/Mechanical Engineer
Wood & Grieve Engineers
Lvl 6, Building B
207 Pacific Highway
St Leonards, NSW 2065
(02) 8484 7000

4. Hydraulic Engineer
Anthony Whipps
2/101 Union St,
McMahons Point, NSW 2060
(02) 8923 8444

Inspect Site:
The landscape contractor shall thoroughly inspect the site prior to commencement of the works to determine any discrepancies or omissions between existing and proposals that may impact the works, as well as works by others ie, drainage, power, water supply, in-ground services & footings.

Tree Protection / Removal Measures:
All trees noted to be retained are to be protected by best Arboricultural practice or to the local authority requirements. Any works within the trees root zone is to be undertaken to the advice of an Arborist using hand tools. No works to the retained site trees such as pruning is to be undertaken without gaining local authority approval. No storage of materials (temporary stockpiling), building / construction activities, mixing of materials, site shed, parking, or waste disposal) is to occur beneath existing trees. Tree removal shall only occur following local authority approval. Make sure tree stumps are ground/ dug out to min 300 mm below surface and tree roots removed to allow installation of the new landscape / building works.

Site Preparation, Erosion control and Fencing:
Clear the site to the extent as directed / noted on the drawing to allow new planting. Garden and turf areas to be deep ripped to 150 mm. Apply clay breaker / gypsum to clay soils to the manufacturer recommendation. Subsoil drainage shall be installed where planting occurs in pockets of bedrock/ in low lying areas or in areas of poor subsoil drainage.

Erosion and sediment control measures such as sediment traps, straw bales and sandbags are to be in place to prevent contaminated stormwater runoff leaving the site or entering new installed drains. Ensure these measures meet the Builders responsibilities and local authority requirements.

The site is to be made safe with appropriate fencing to prevent unauthorised access for the period of the works.

Soil Works:
Place new soil mix from approved supplier as detailed. Where predominantly native planting is used then apply soil an approved native plant soil mix from an approved supplier.

Plant Material / Installation.
Plant material shall be supplied by an approved nursery. Plant material shall be true to species type and appropriate form and dimension relative to the container size. No substitution of plant species or sizes shall occur without approval of the NBRs Architecture. Plant material as delivered to site that is not found to be suitable shall be rejected at the discretion of the Landscape Architect, with replacement cost the responsibility of the Landscape Contractor.

Prepare the planting hole to allow for placement of the container plus backfill of imported soil. Make sure root-ball is not proud of adjoining ground. Following installation immediately hand water and stake plants. If plants are to be stored on site for a period of more than 24 hours then ensure they are made secure, not exposed to adverse sun/shade/wind conditions and are appropriately watered.





Fertiliser:
Following placement of plant material but prior to mulching apply slow release fertiliser across finished garden beds such as Osmocote™ and water in.

Hard Landscape Works
Paving works are to be installed to the manufacturer's recommendations, with driveways and other vehicle pavements to an Engineers specification. External walls, pavements and stairs are to be constructed to the relevant Australian Standards and Building Code of Australia requirements.

Rubbish Removal:
Remove all rubbish form site including clearing works, plant containers, tags, cement spoil and excess materials. Do not place rubbish behind newly constructed walls, in planters or cavities. Do not burn material on site or dispose of chemical in gardens or drains.

Maintenance
The works will be subject to a defects liability period during which time the contractor will be responsible for the maintenance of all aspects of the landscape works including replacement of failed plant material. Following that period the maintenance of the landscape will become the responsibility of the owners.

Completion of the Works
The works shall not be deemed complete until all defects are rectified and inspected to the satisfaction of the Landscape Architect.

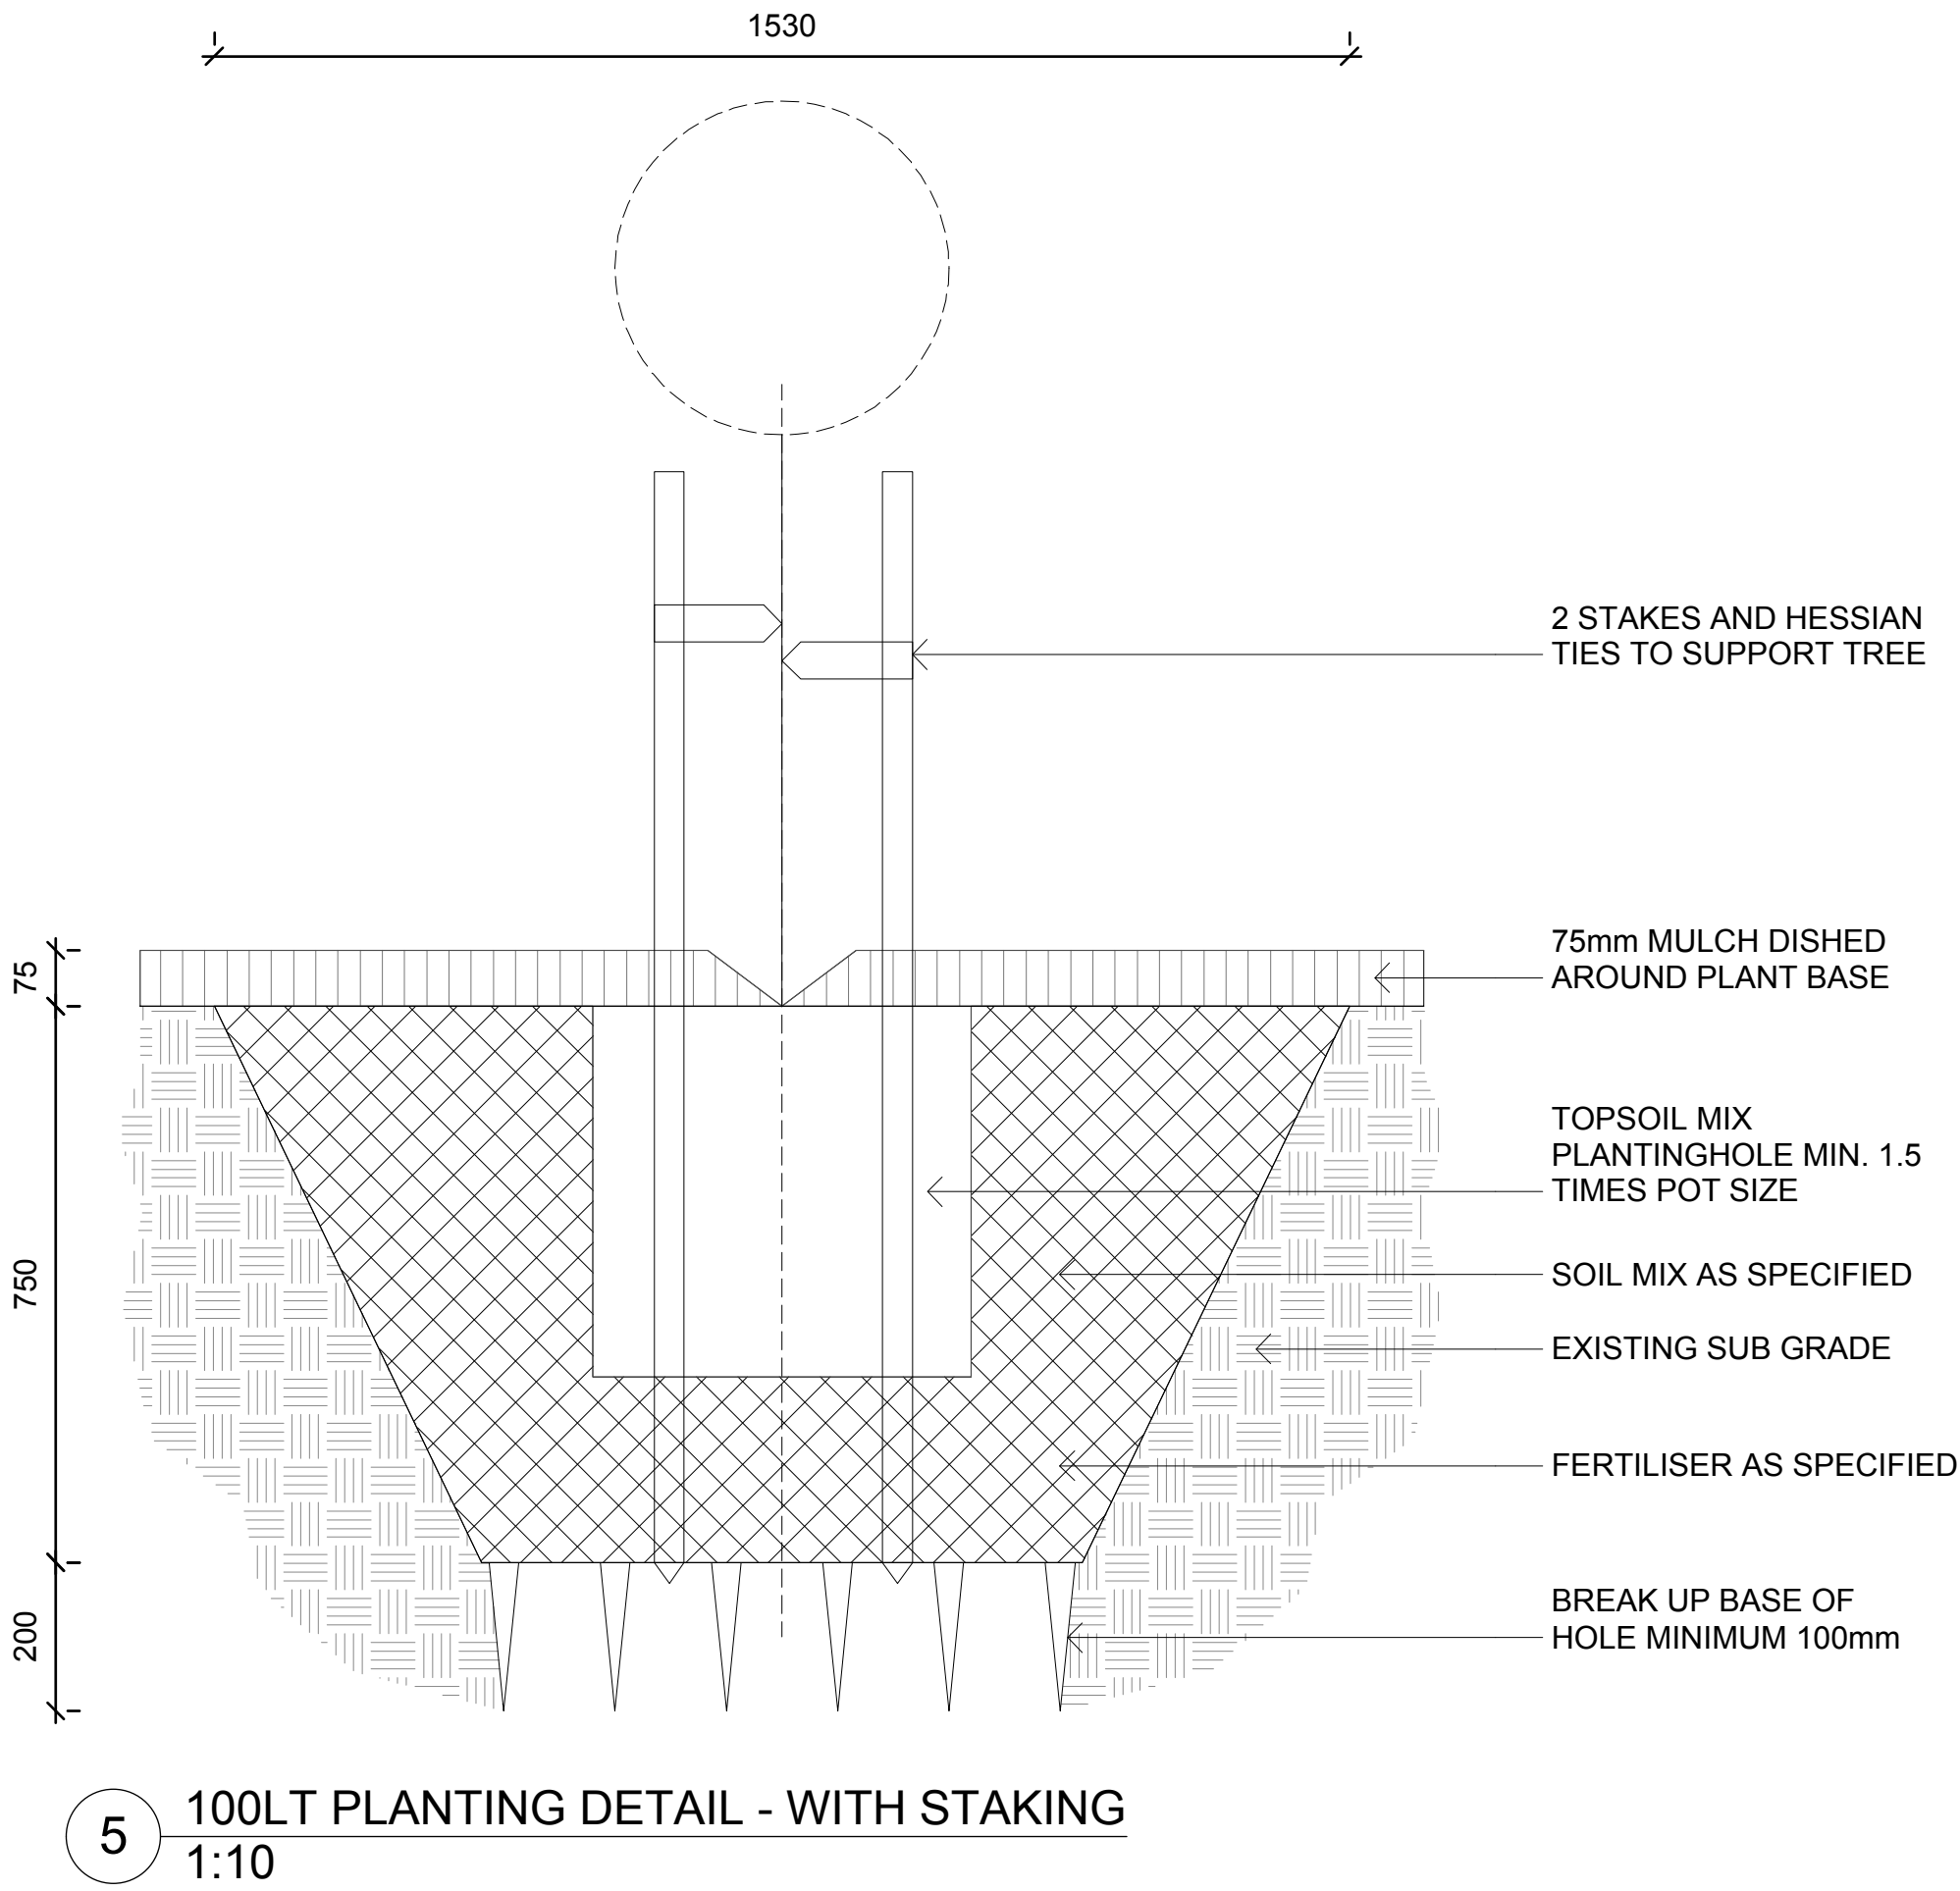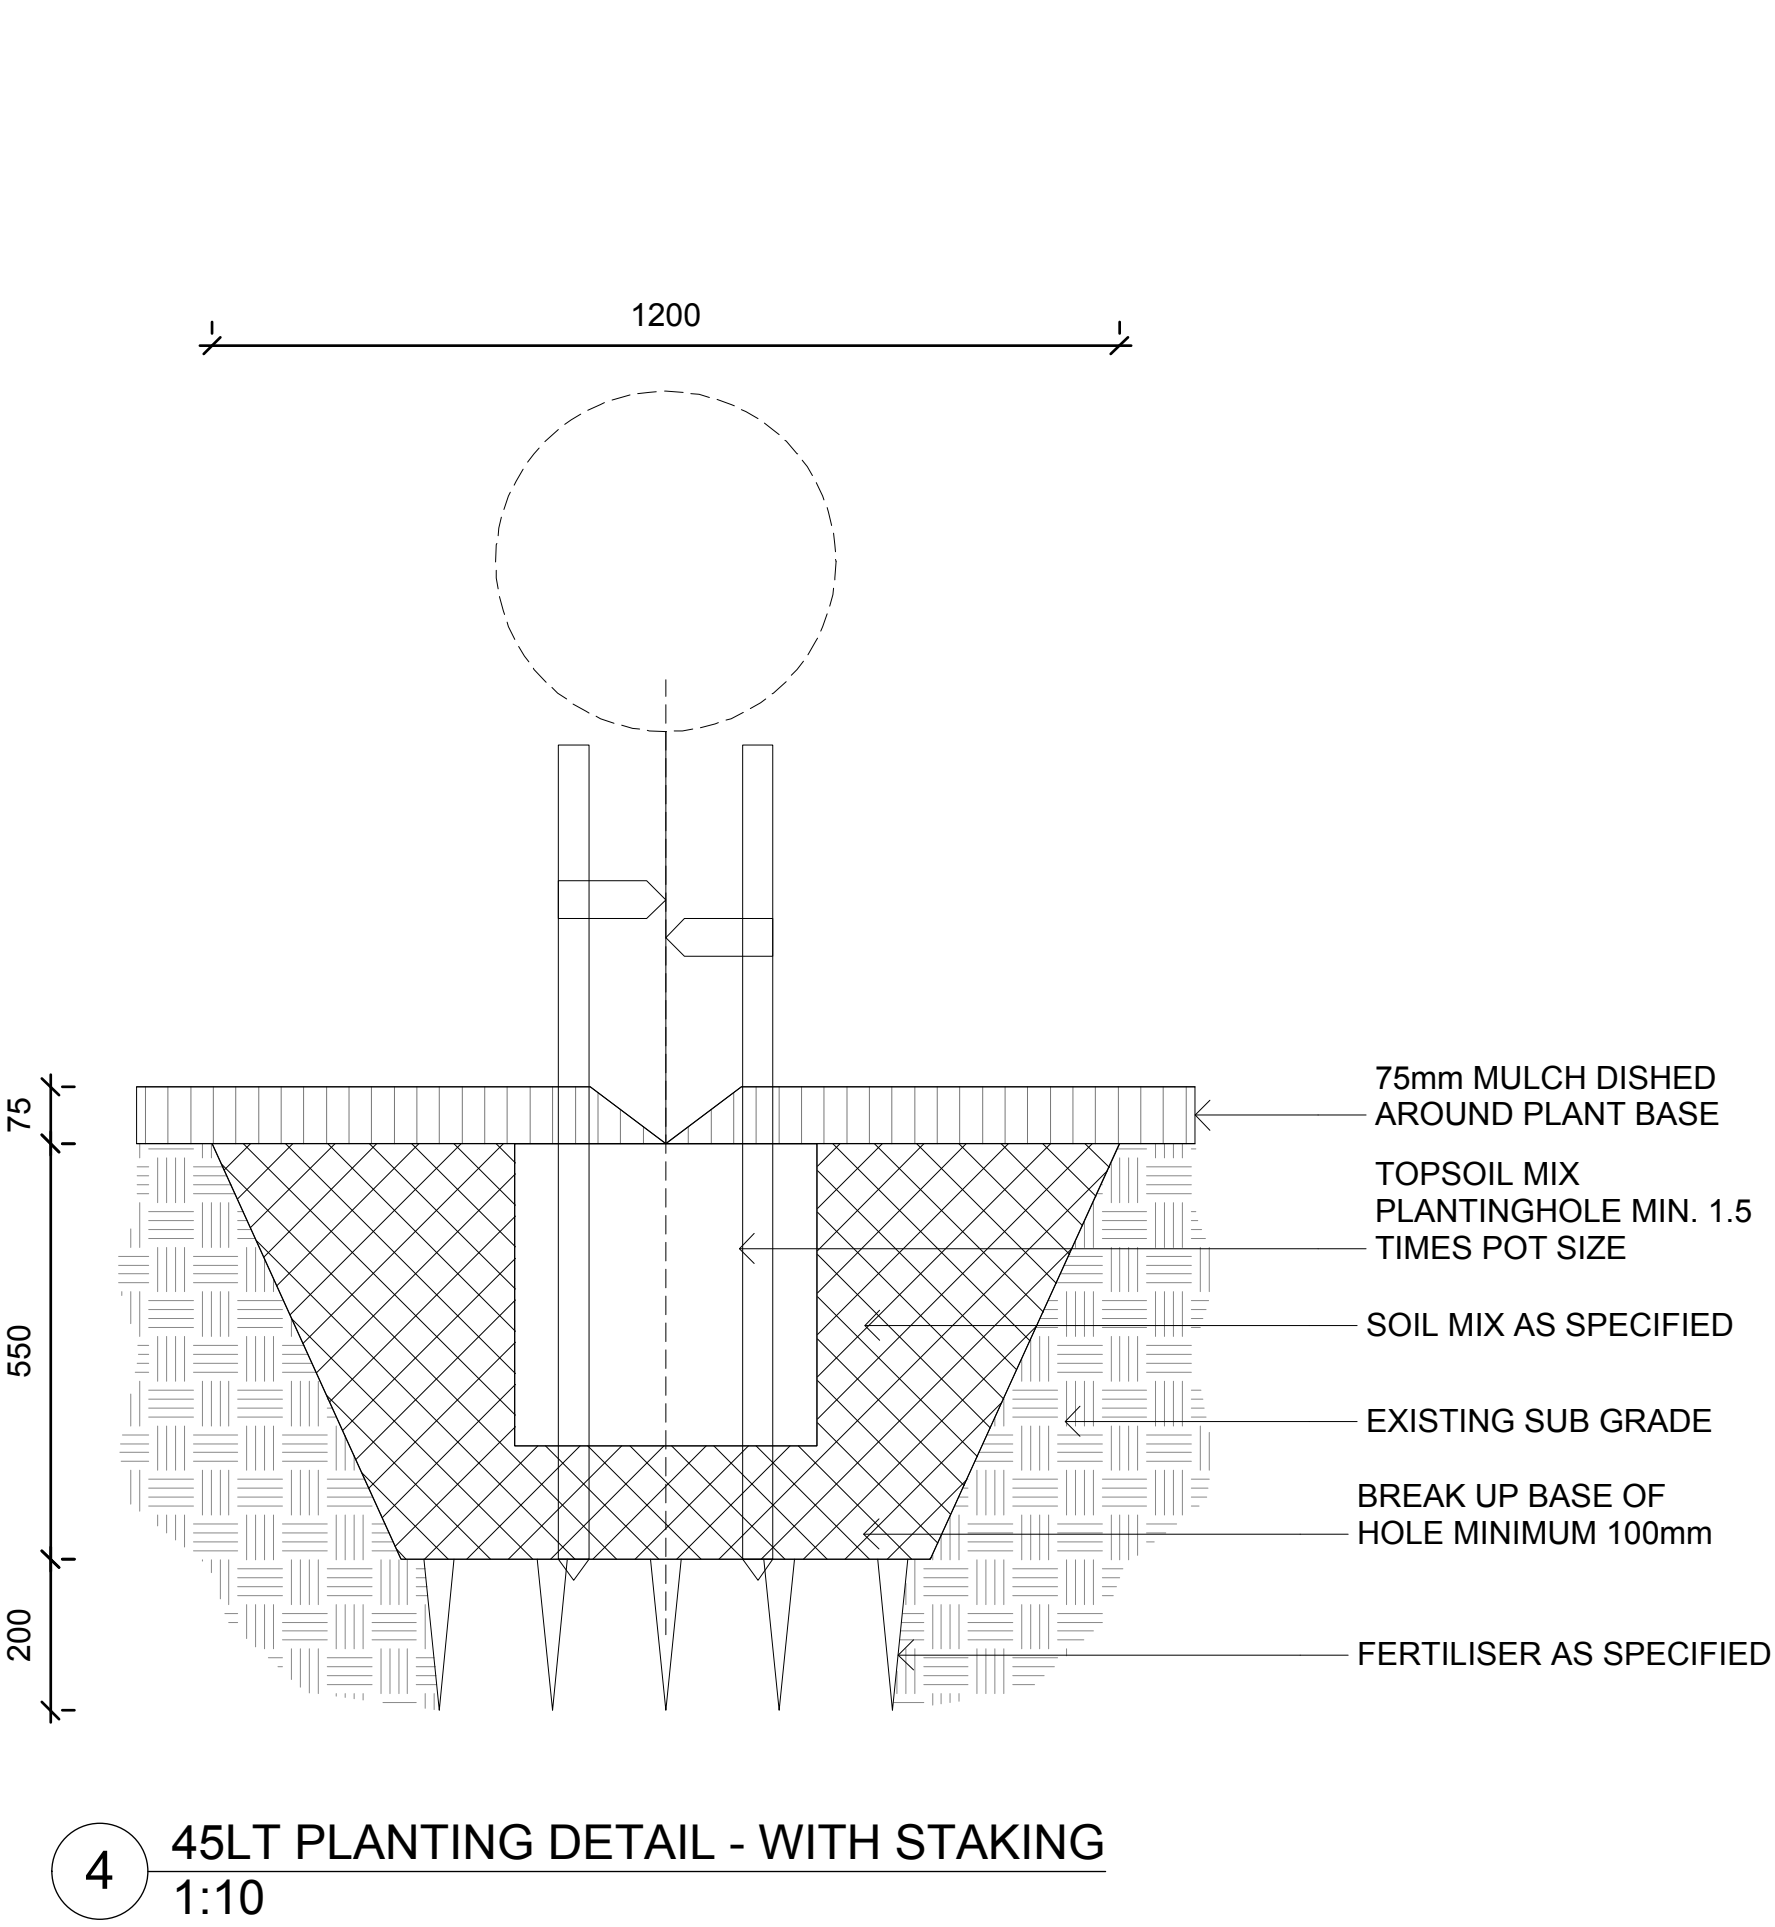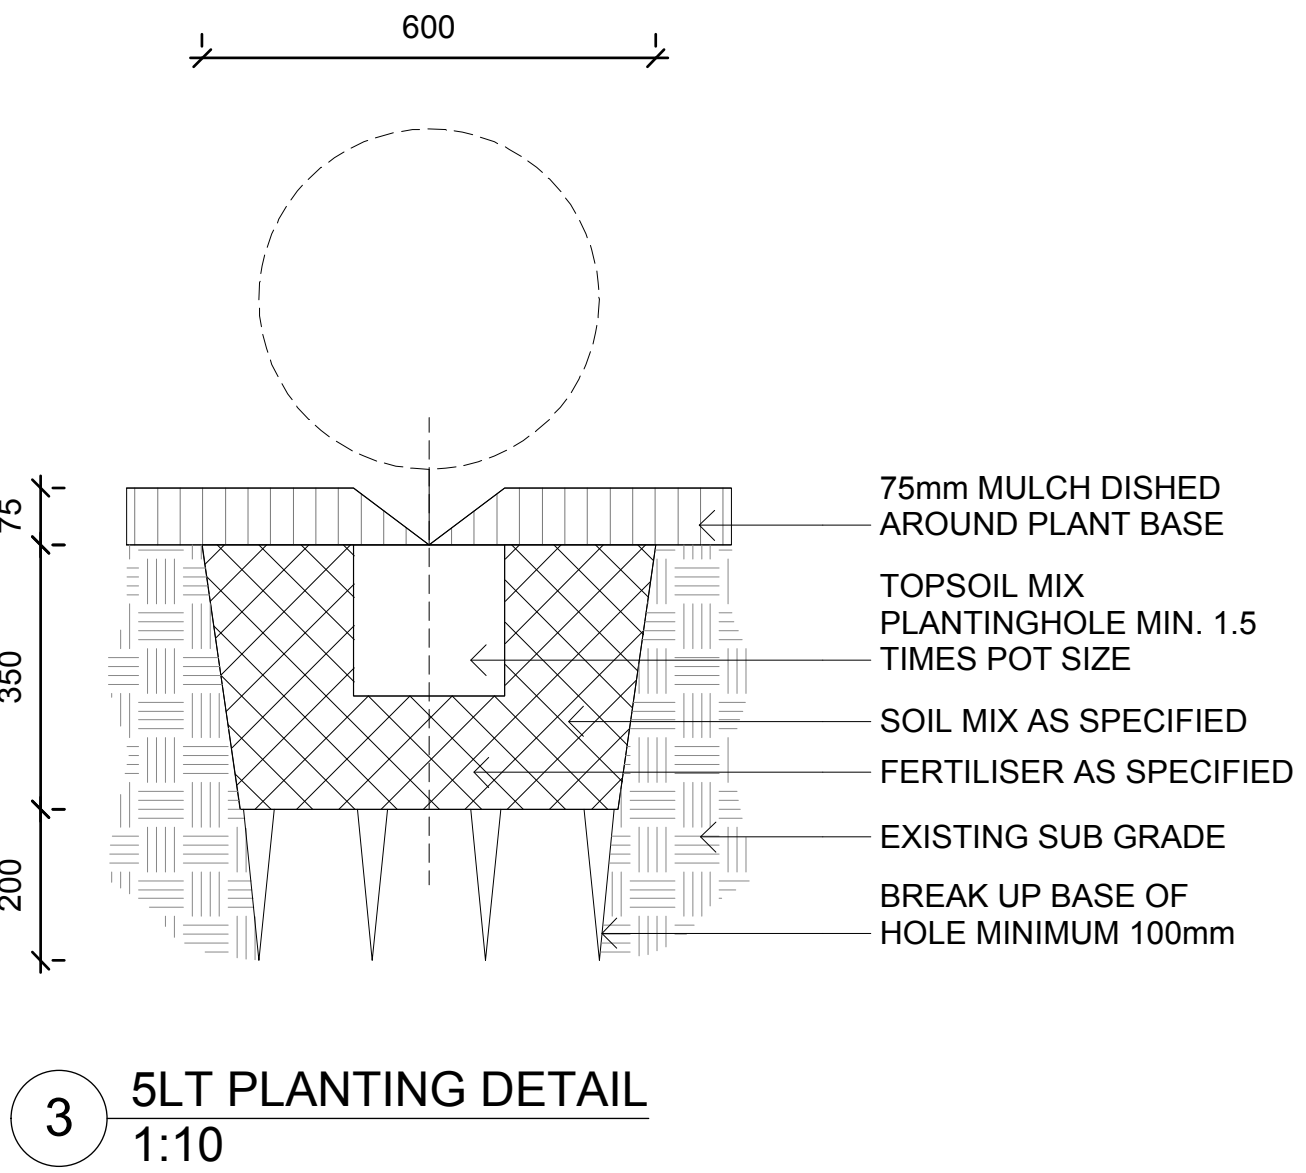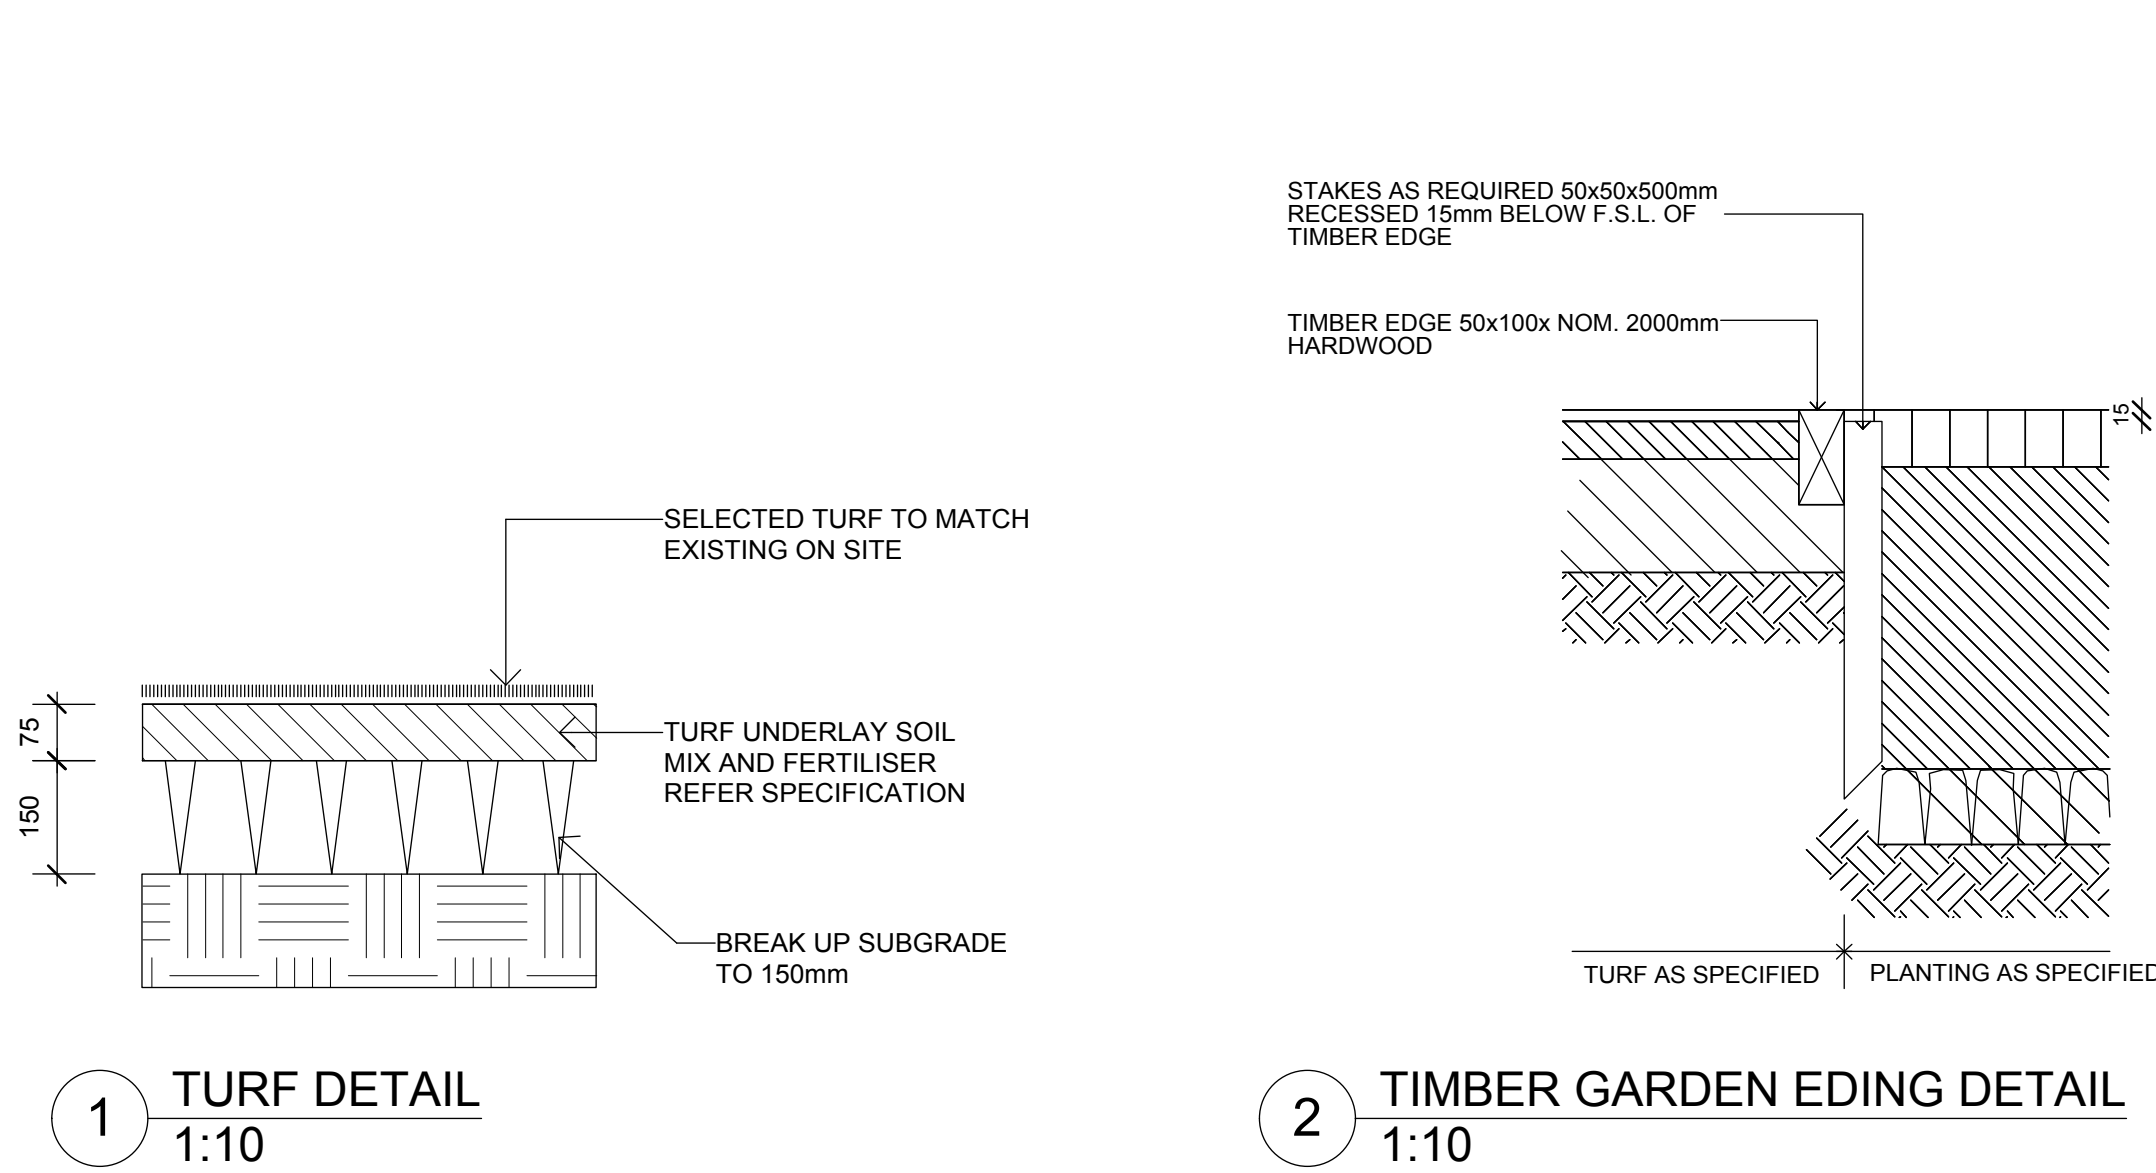

Issue No.	Date	Description	Chkd	Disclaimer
1	05/05/2016	Development Application Stage 1	AL	These plans are for Client use and/or Council Approval only. Not intended for construction purpose unless specifically noted. The contractor intending to use these documents shall check and verify all works on site and report any discrepancy to the Landscape Architect prior to commencement. Failure to do so shall not be the responsibility of the Client or Landscape Architect.
B	12/05/2016	DA Stage 1 - Revised Driveway Entry	AL	
C	29/06/2016	DA Stage 1 - Revisions	AL	
D	07/07/2016	DA Stage 1 - Tender Issue	AL	
E	11/07/2016	DA Stage 1 - Revised Lscape Screening	AL	
F	21/09/2016	DA Stage 2 - Progressive Drawing	AL	
G	30/09/2016	DA Stage 3 - Progressive Drawing	AL	
H	10/10/2016	DA Stage 3 - Progressive Drawing	AL	
J	18/11/2016	DA Submission	AL	

Drawing Title	Project & Client
Landscape Details & Specifications	Alterations & Additions for Leppington Anglican Church
Sheet 8 of 8	at 30 Heath Rd, Leppington, NSW 2179
	for Anglican Church Property Trust

Landscape Architect	Date
NBRsARCHITECTURE.	22/02/2017
Level 3, 4 Glen Street, Milsons Point, NSW 2061 Australia	Scale 1:10 @ A1 1:20 @ A3
T: 61 2 9922 2344 F: 61 2 9922 1308	0 0.1 0.2 0.3 0.4 0.5 0.6m
E: architects@nbrsap.com.au W: www.nbrsap.com.au	Drawing Reference
Any form of replication of this drawing in full or in part without the written permission of NBRs & PARTNERS Pty Ltd constitutes an infringement of the copyright. © 2016	15447-LDA07-J
Non-mediated Architects Geoffrey Deane reg No.3766; Andrew Duffin reg No.5602; Garry Hoddinott reg No.5286	
F:\00g\1515447\15447-dsl\Landscap	