

DO NOT SCALE DRAWINGS.
VERIFY ALL DIMENSIONS ON SITE.
REFER ANY DISCREPANCIES TO
THE SUPERINTENDENT BEFORE
PROCEEDING WITH THE WORK.

© krikis taylor architects Pty Ltd

These drawings are subject to copyright and may not be copied, used
or reproduced in any way without the express permission of
krikis taylor architects Pty Ltd.

100mm

Property Investors Alliance

Suite 3, Level 1/1-17 Elsie Street,
Burwood NSW 2134
Tel: 02 9745 1900 Fax: 02 9745 1922

PROPRIETOR

LOT 2
LEVEL 3 FLOOR PLAN

200mm

300mm ON ORIGINAL

RESIDENTIAL DEVELOPMENT


42-66 JUNCTION ROAD SCHOFIELDS NSW 2762

ARCHITECT

a level 7 97 pacific highway
north sydney nsw 2060
m po box 726 north sydney nsw 2059
p +61(0)2 9900 6000 t +61(0)2 9900 6001
www.krikistaylor.com.au



krikis taylor architects

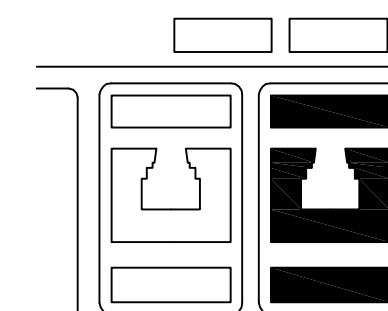

KEY PLAN

DA SUBMISSION


DATE OCT 2017
SCALE 1:200@A1

0 2 4 6 10 16

PROJECT NO. DRAWING NO. ISSUE

2515 A115 C

A1

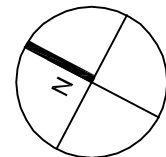

DO NOT SCALE DRAWINGS.
VERIFY ALL DIMENSIONS ON SITE.
REFER ANY DISCREPANCIES TO
THE SUPERINTENDENT BEFORE
PROCEEDING WITH THE WORK.

© krikis taylor architects Pty Ltd

These drawings are subject to copyright and may not be copied, used
or reproduced in any way without the express permission of
krikis taylor architects Pty Ltd.

Property Investors Alliance

Suite 3, Level 1/1-17 Elsie Street,
Burwood NSW 2134
Tel: 02 9745 1900 Fax: 02 9745 1922

PROPRIETOR

RESIDENTIAL DEVELOPMENT

42-66 JUNCTION ROAD SCHOFIELDS NSW 2762


LOT 2
LEVEL 4 FLOOR PLAN

ARCHITECT

a level 7 97 pacific highway
north sydney nsw 2060
m po box 726 north sydney nsw 2059
p +61(0)2 9900 6000 t +61(0)2 9900 6001
w www.krikistaylor.com.au



krikis taylor architects

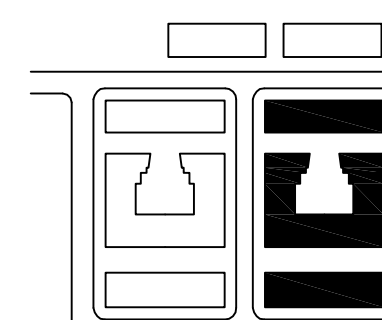

KEY PLAN

DA SUBMISSION



DATE OCT 2017
SCALE 1:200@A1

PROJECT NO. DRAWING NO. ISSUE

2515 A116 D

0 2 4 6 10 16

A1

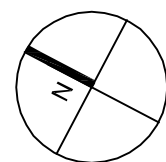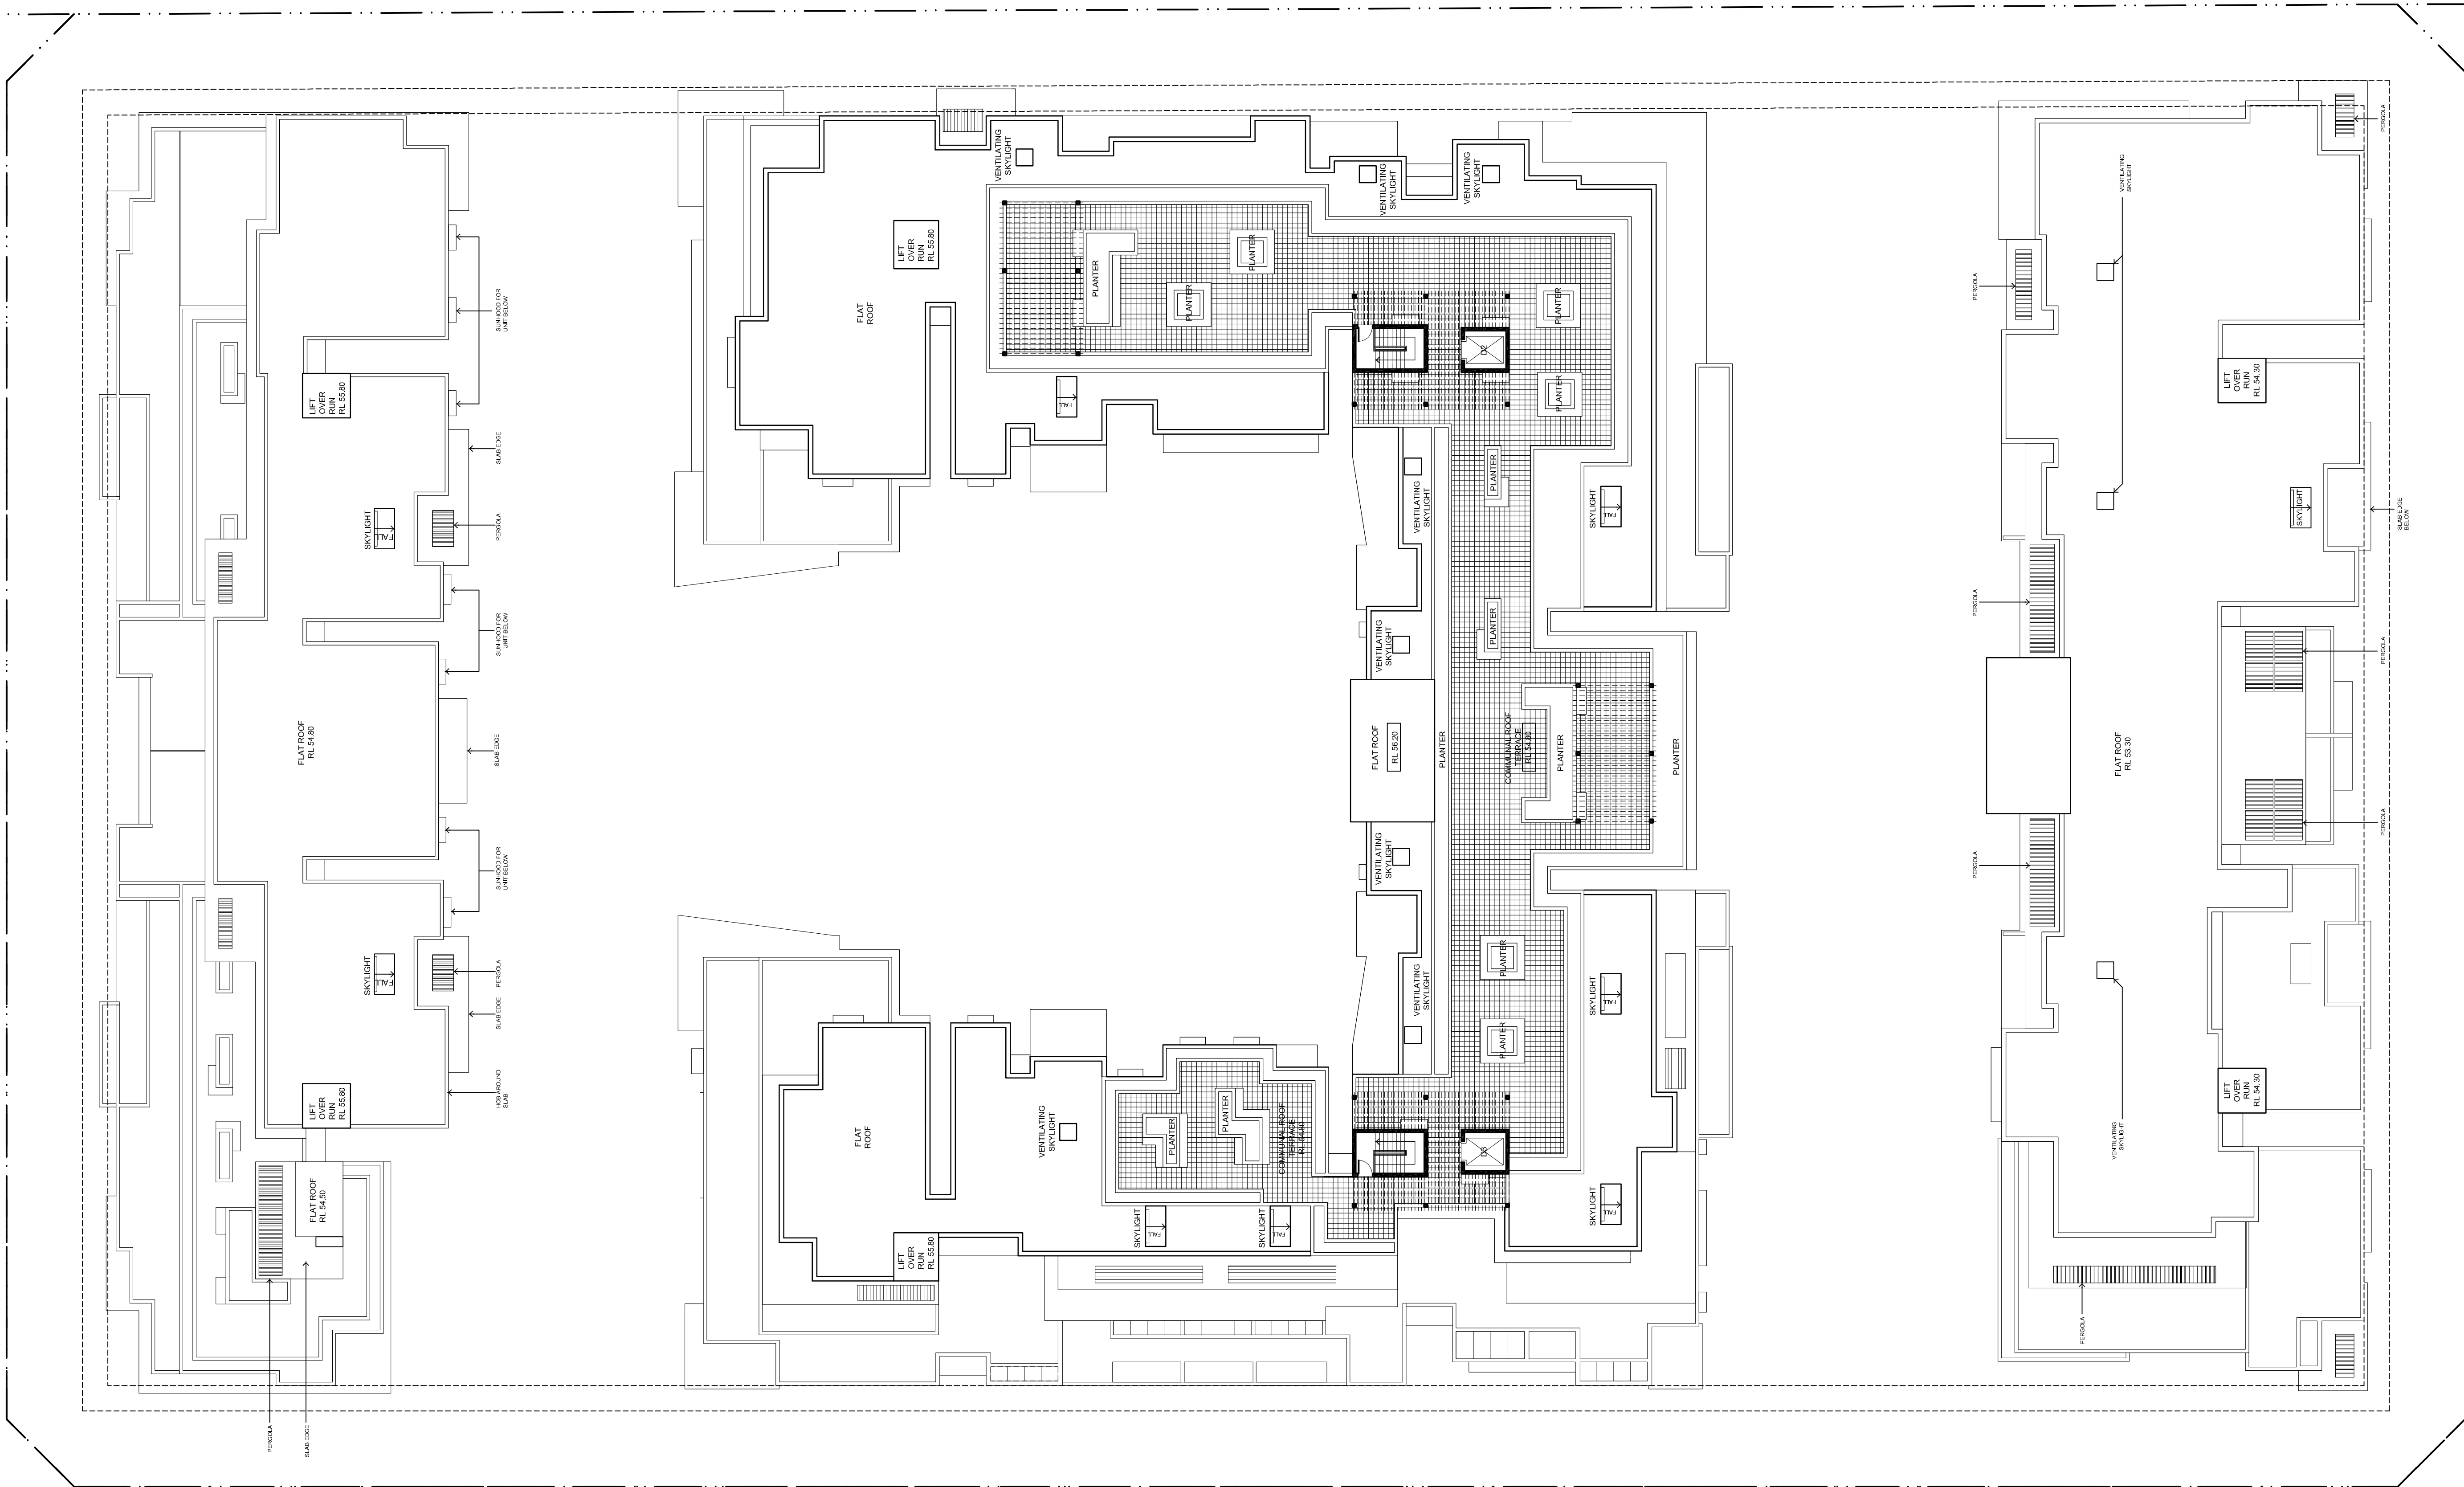

DO NOT SCALE DRAWINGS.
VERIFY ALL DIMENSIONS ON SITE.
REFER ANY DISCREPANCIES TO
THE SUPERINTENDENT BEFORE
PROCEEDING WITH THE WORK.

© **krikis taylor** architects Pty Ltd
These drawings are subject to copyright and may not be copied, used
or reproduced in any way without the express permission of
krikis taylor architects Pty Ltd.

PROPRIETOR
Property Investors Alliance

Suite 3, Level 1/1-17 Elsie Street,
Burwood NSW 2134
Tel: 02 9745 1900 Fax: 02 9745 1922


RESIDENTIAL DEVELOPMENT

42-66 JUNCTION ROAD SCHOFIELDS NSW 2762

LOT 2 LEVEL 5 FLOOR PLAN

ARCHITECT

a level 7 97 pacific highway
north sydney nsw 2060
m po box 726 north sydney nsw 2059
p +61(0)2 9900 6000 t +61(0)2 9900 6001
w www.krikistaylor.com.au

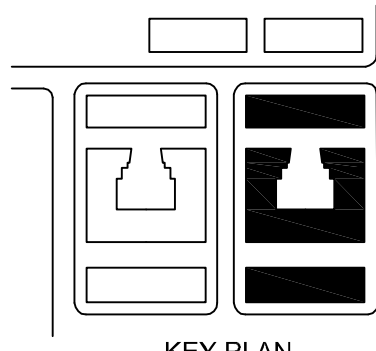



KEY PLAN

DA SUBMISSION

DATE OCT 2017
SCALE 1:200@A1

PROJECT NO. DRAWING NO. ISSUE

2515 A117 D

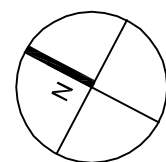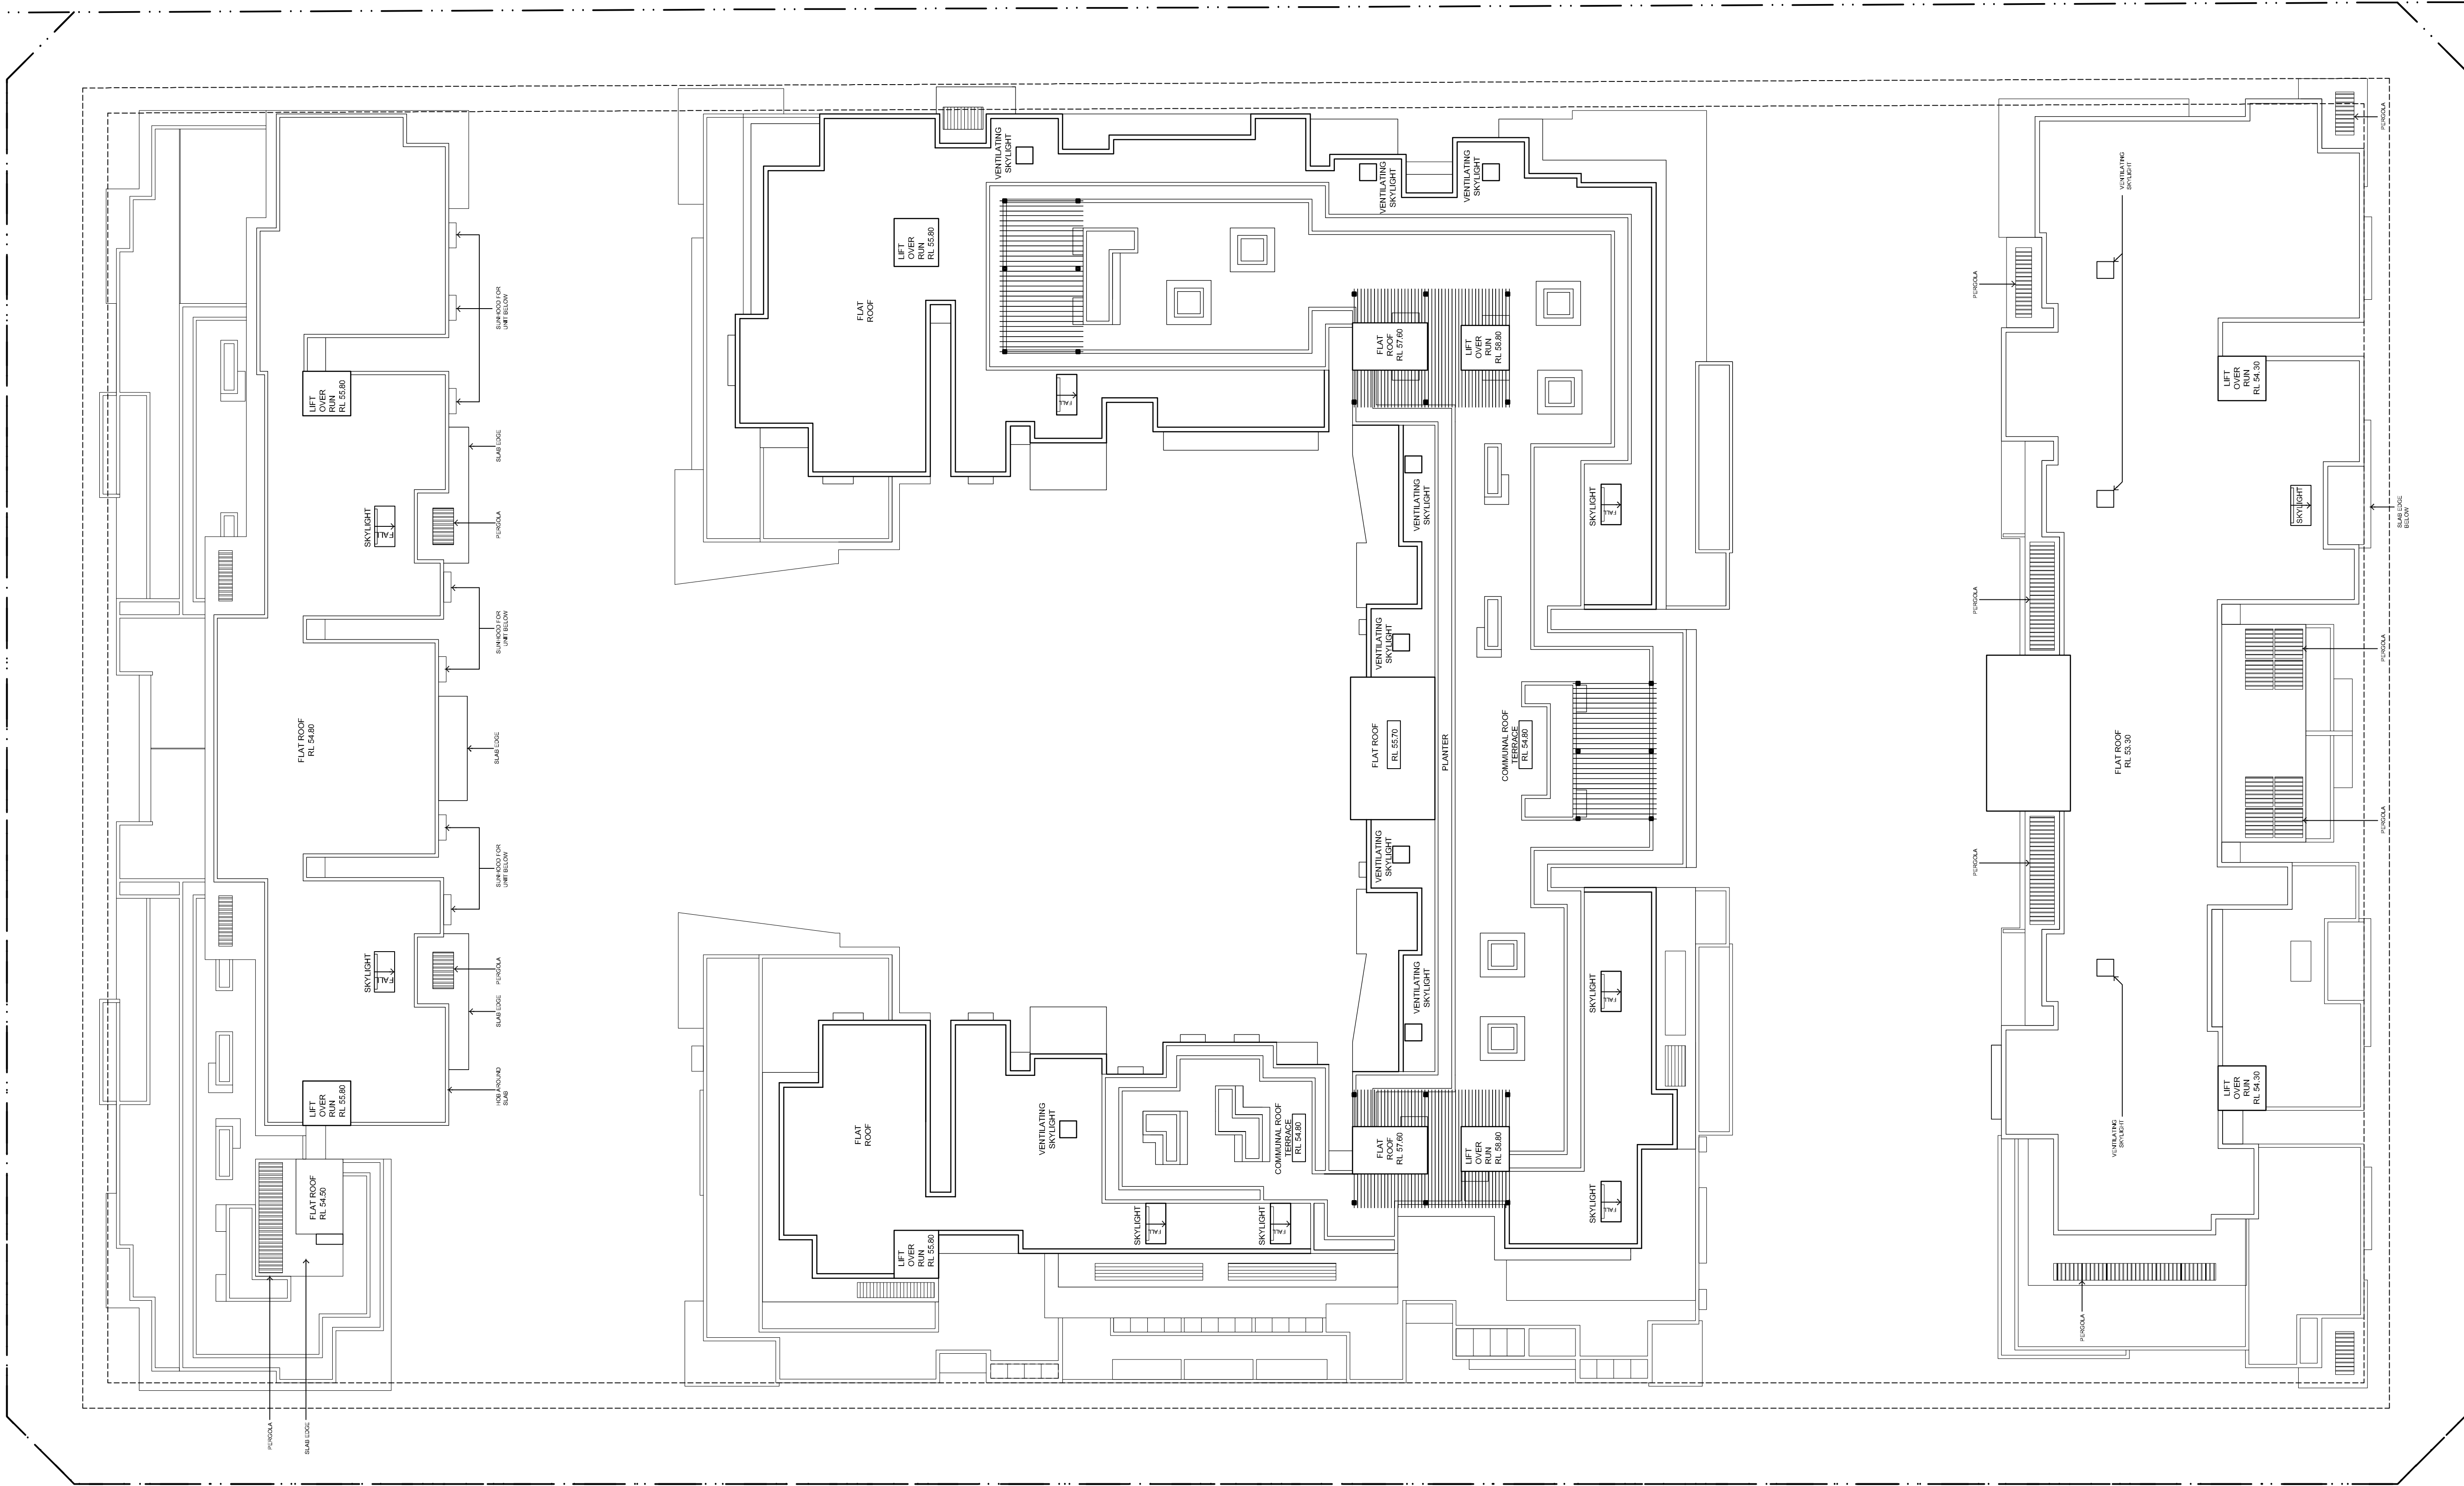

DO NOT SCALE DRAWINGS.
VERIFY ALL DIMENSIONS ON SITE.
REFER ANY DISCREPANCIES TO
THE SUPERINTENDENT BEFORE
PROCEEDING WITH THE WORK.

© **krikis taylor** architects Pty Ltd
These drawings are subject to copyright and may not be copied, used
or reproduced in any way without the express permission of
krikis taylor architects Pty Ltd.

PROPRIETOR
Property Investors Alliance

Suite 3, Level 1/1-17 Elsie Street,
Burwood NSW 2134
Tel: 02 9745 1900 Fax: 02 9745 1922

RESIDENTIAL DEVELOPMENT

42-66 JUNCTION ROAD SCHOFIELDS NSW 2762


LOT 2
ROOF PLAN

ARCHITECT

a level 7 97 pacific highway
north sydney nsw 2060
m po box 728 north sydney nsw 2059
p +61(0)2 9900 6000 t +61(0)2 9900 6001
w www.krikistaylor.com.au



krikis taylor architects

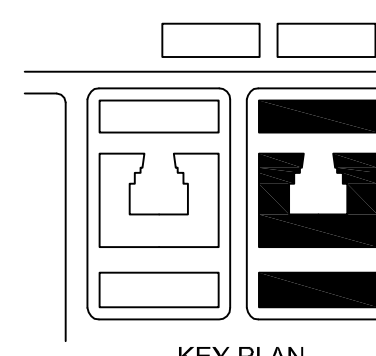


KEY PLAN

DA SUBMISSION

DATE OCT 2017
SCALE 1:200@A1

PROJECT NO. DRAWING NO. ISSUE

2515 A118 D

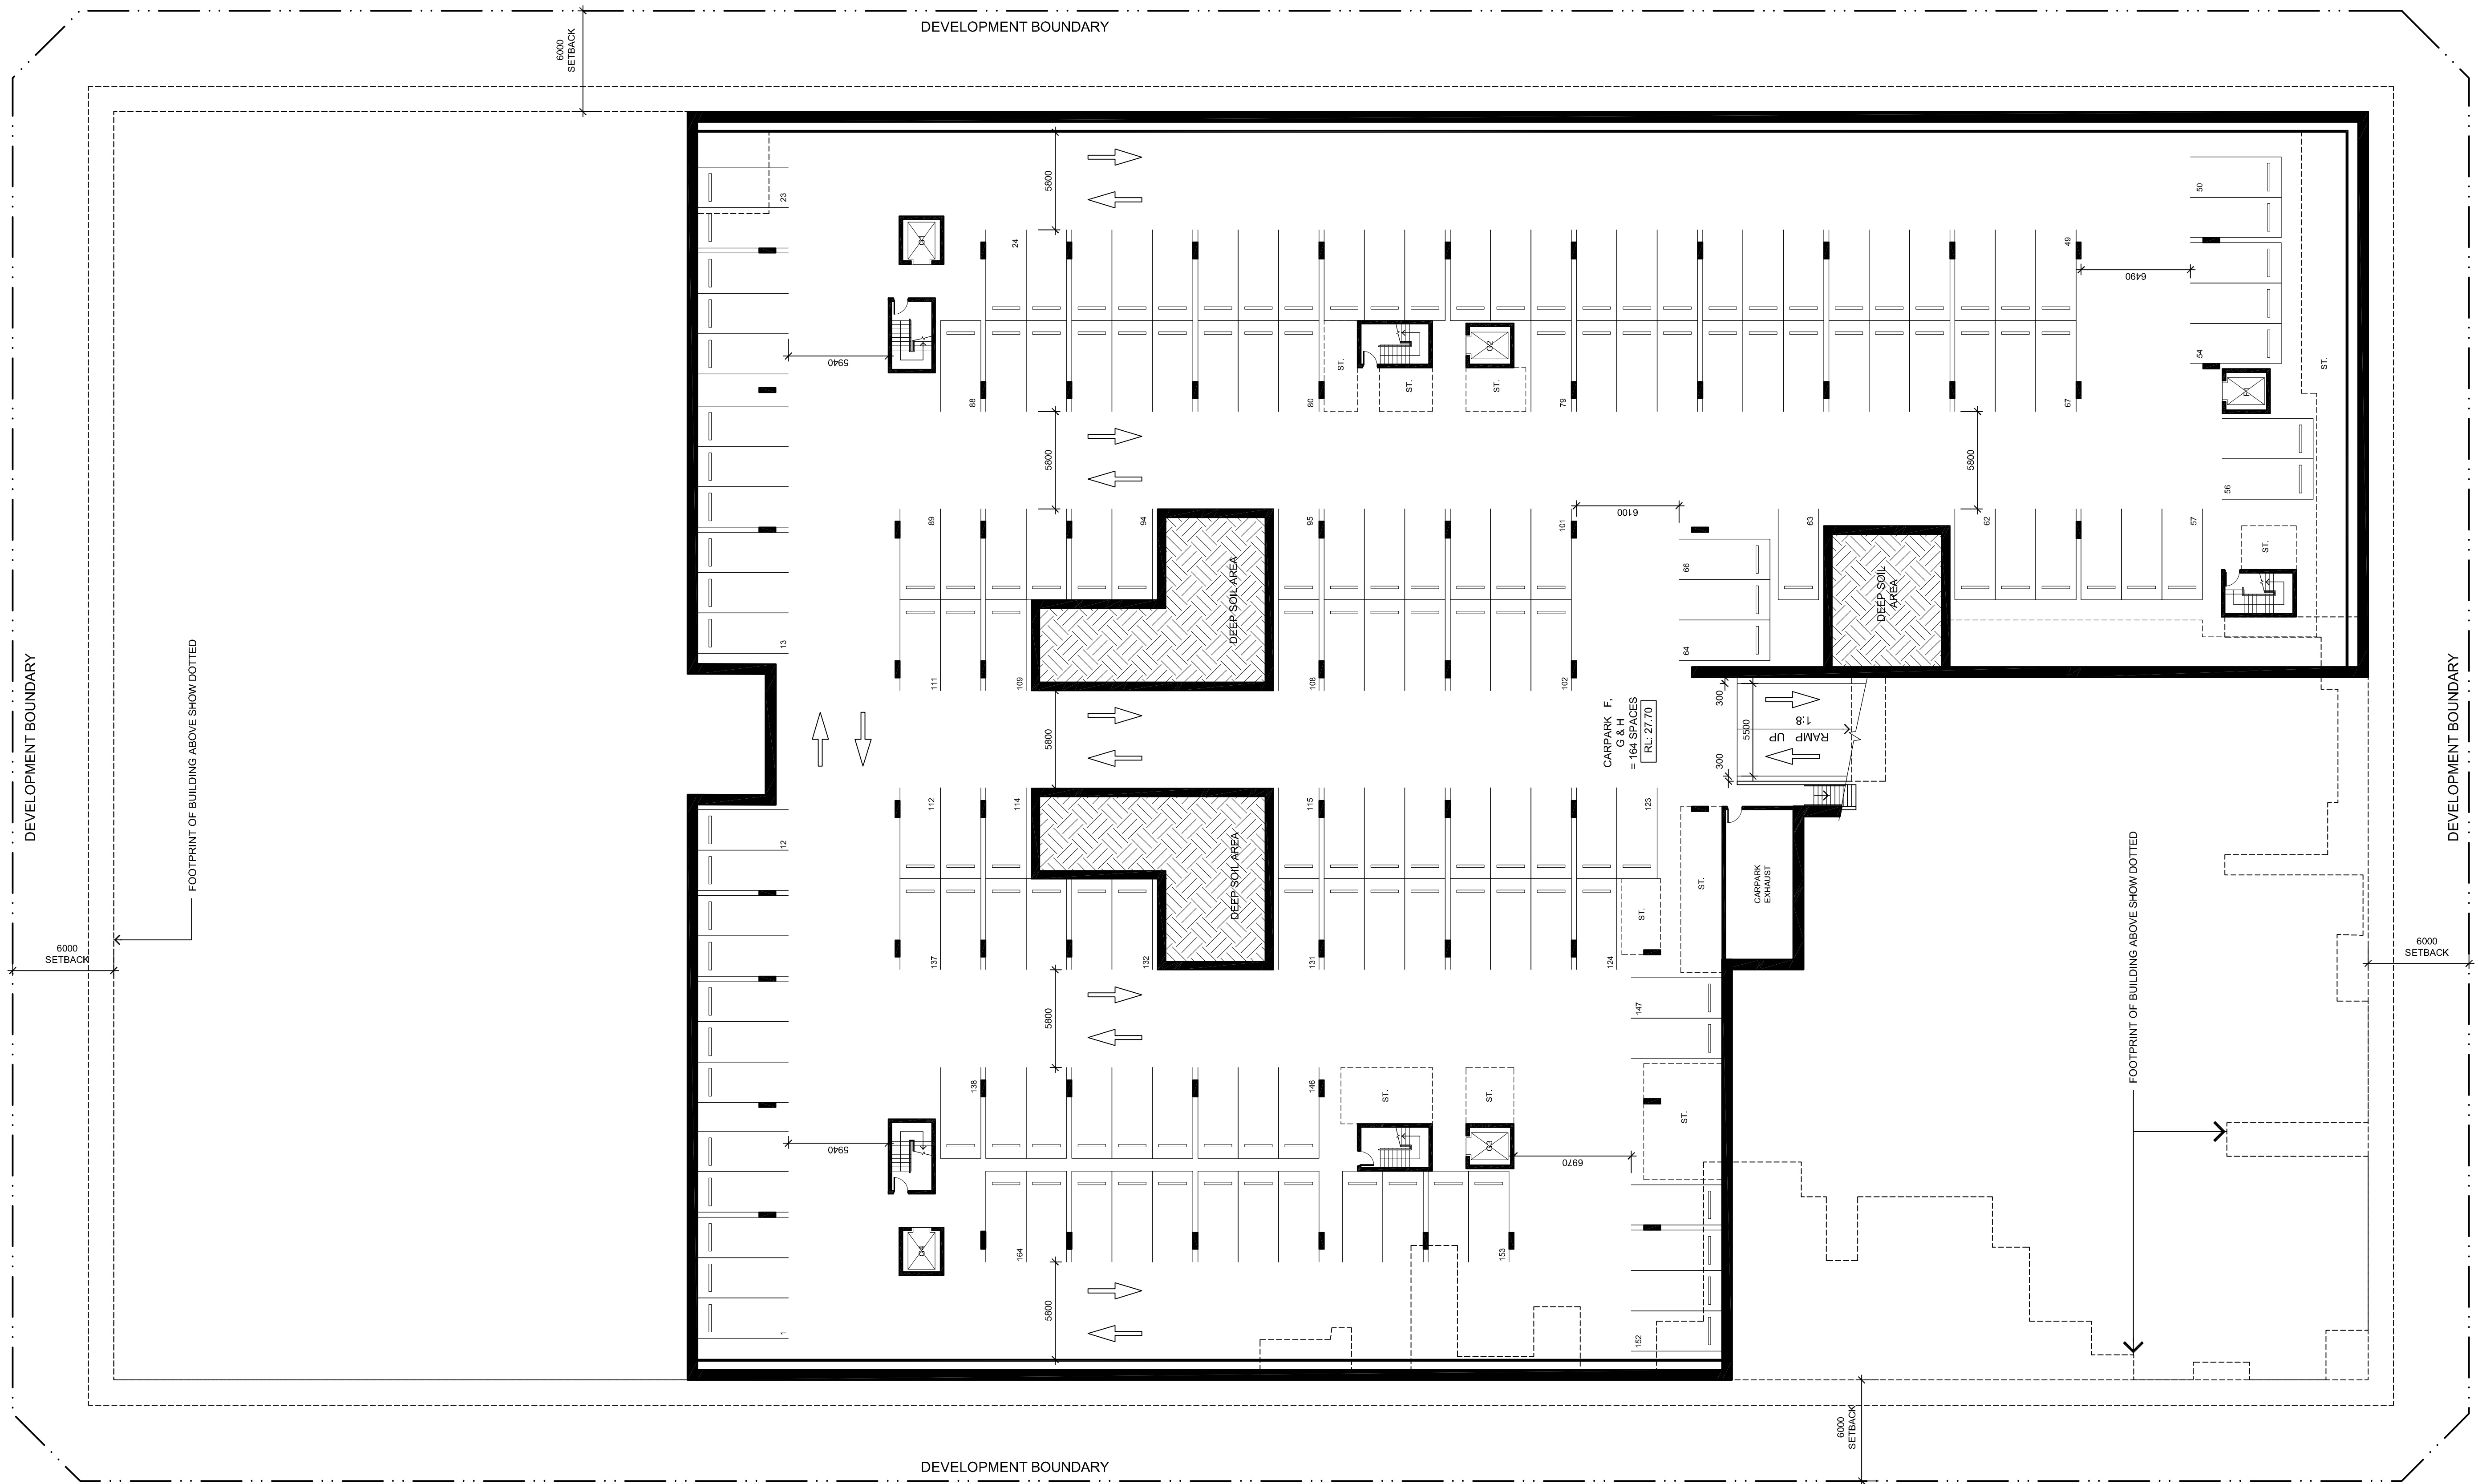

RESIDENTIAL DEVELOPMENT
42-66 JUNCTION ROAD SCHOFIELDS NSW 2762

DA SUBMISSION


DO NOT SCALE DRAWINGS.
VERIFY ALL DIMENSIONS ON SITE.
REFER ANY DISCREPANCIES TO
THE SUPERINTENDENT BEFORE
PROCEEDING WITH THE WORK.

© **krikis taylor** architects Pty Ltd
These drawings are subject to copyright and may not be copied, used
or reproduced in any way without the express permission of
krikis taylor architects Pty Ltd.

PROPRIETOR
Property Investors Alliance
Suite 3, Level 1/1-17 Elsie Street,
Burwood NSW 2134
Tel: 02 9745 1900 Fax: 02 9745 1922



LOT 3
BASEMENT PLAN

ARCHITECT
krikis taylor architects
a level 7 97 pacific highway
north sydney nsw 2060
m po box 728 north sydney nsw 2059
p +61(0)2 9900 6000 f +61(0)2 9900 6001
w www.krikistaylor.com.au

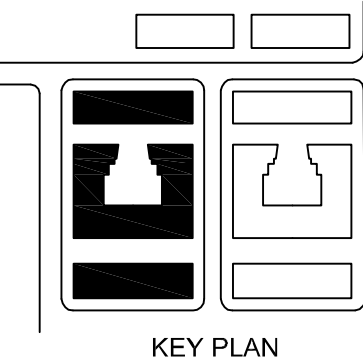

KEY PLAN

DATE	OCT 2017
SCALE	1:200@A1
PROJECT NO.	2515
DRAWING NO.	A120
ISSUE	C

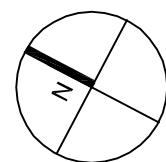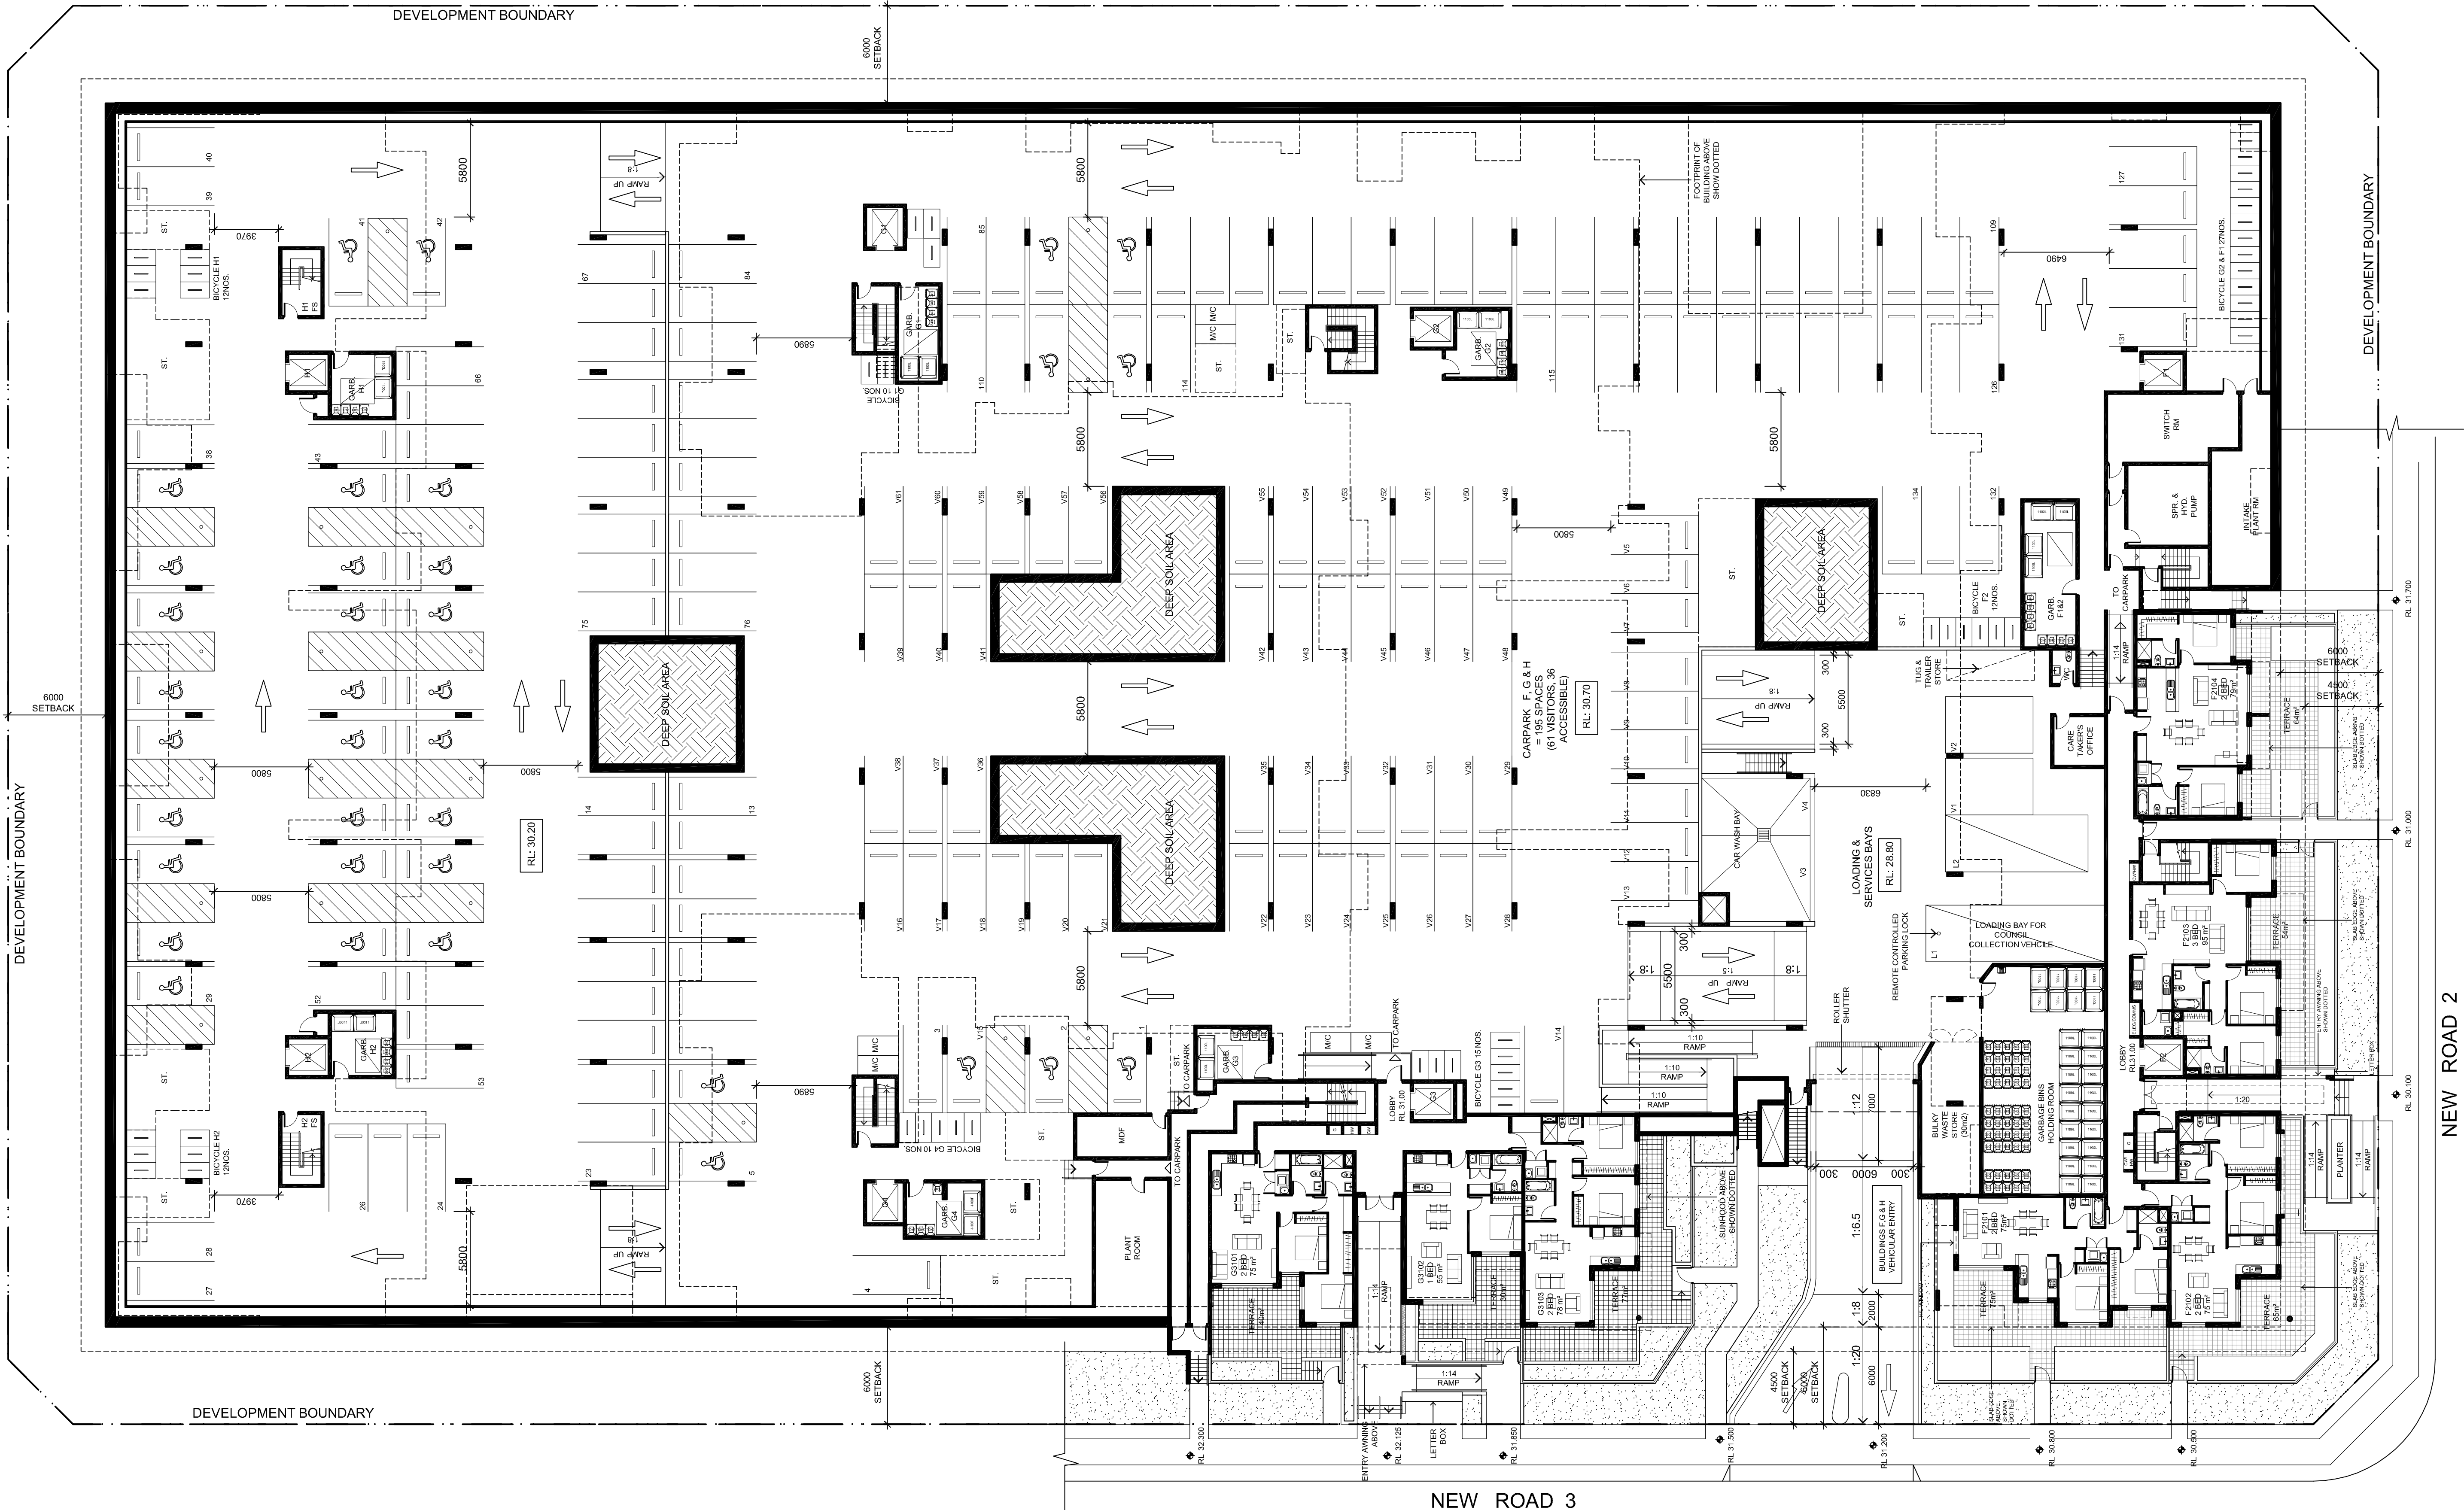

DO NOT SCALE DRAWINGS.
VERIFY ALL DIMENSIONS ON SITE.
REFER ANY DISCREPANCIES TO
THE SUPERINTENDENT BEFORE
PROCEEDING WITH THE WORK.

© krikis taylor architects Pty Ltd

These drawings are subject to copyright and may not be copied, used
or reproduced in any way without the express permission of
krikis taylor architects Pty Ltd.

PROPRIETOR
Property Investors Alliance

Suite 3, Level 1/1-17 Elsie Street,
Burwood NSW 2134
Tel: 02 9745 1900 Fax: 02 9745 1922


RESIDENTIAL DEVELOPMENT

42-66 JUNCTION ROAD SCHOFIELDS NSW 2762


LOT 3
LOWER GROUND FLOOR PLAN

ARCHITECT

a level 7/97 pacific highway
north sydney nsw 2060
m po box 726 north sydney nsw 2059
p +61(0)2 9900 6000 t +61(0)2 9900 6001
w www.krikistaylor.com.au

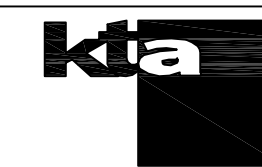

krikis taylor architects

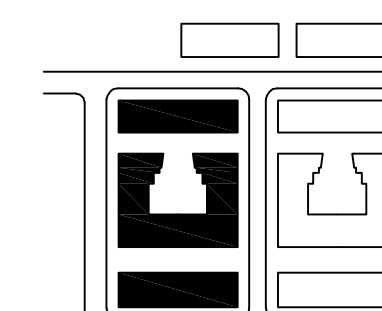

KEY PLAN

DA SUBMISSION

DATE NOV 2017
SCALE 1:200@A1

PROJECT NO. DRAWING NO. ISSUE


2515 A121 F

A1

100mm

200mm

300mm ON ORIGINAL

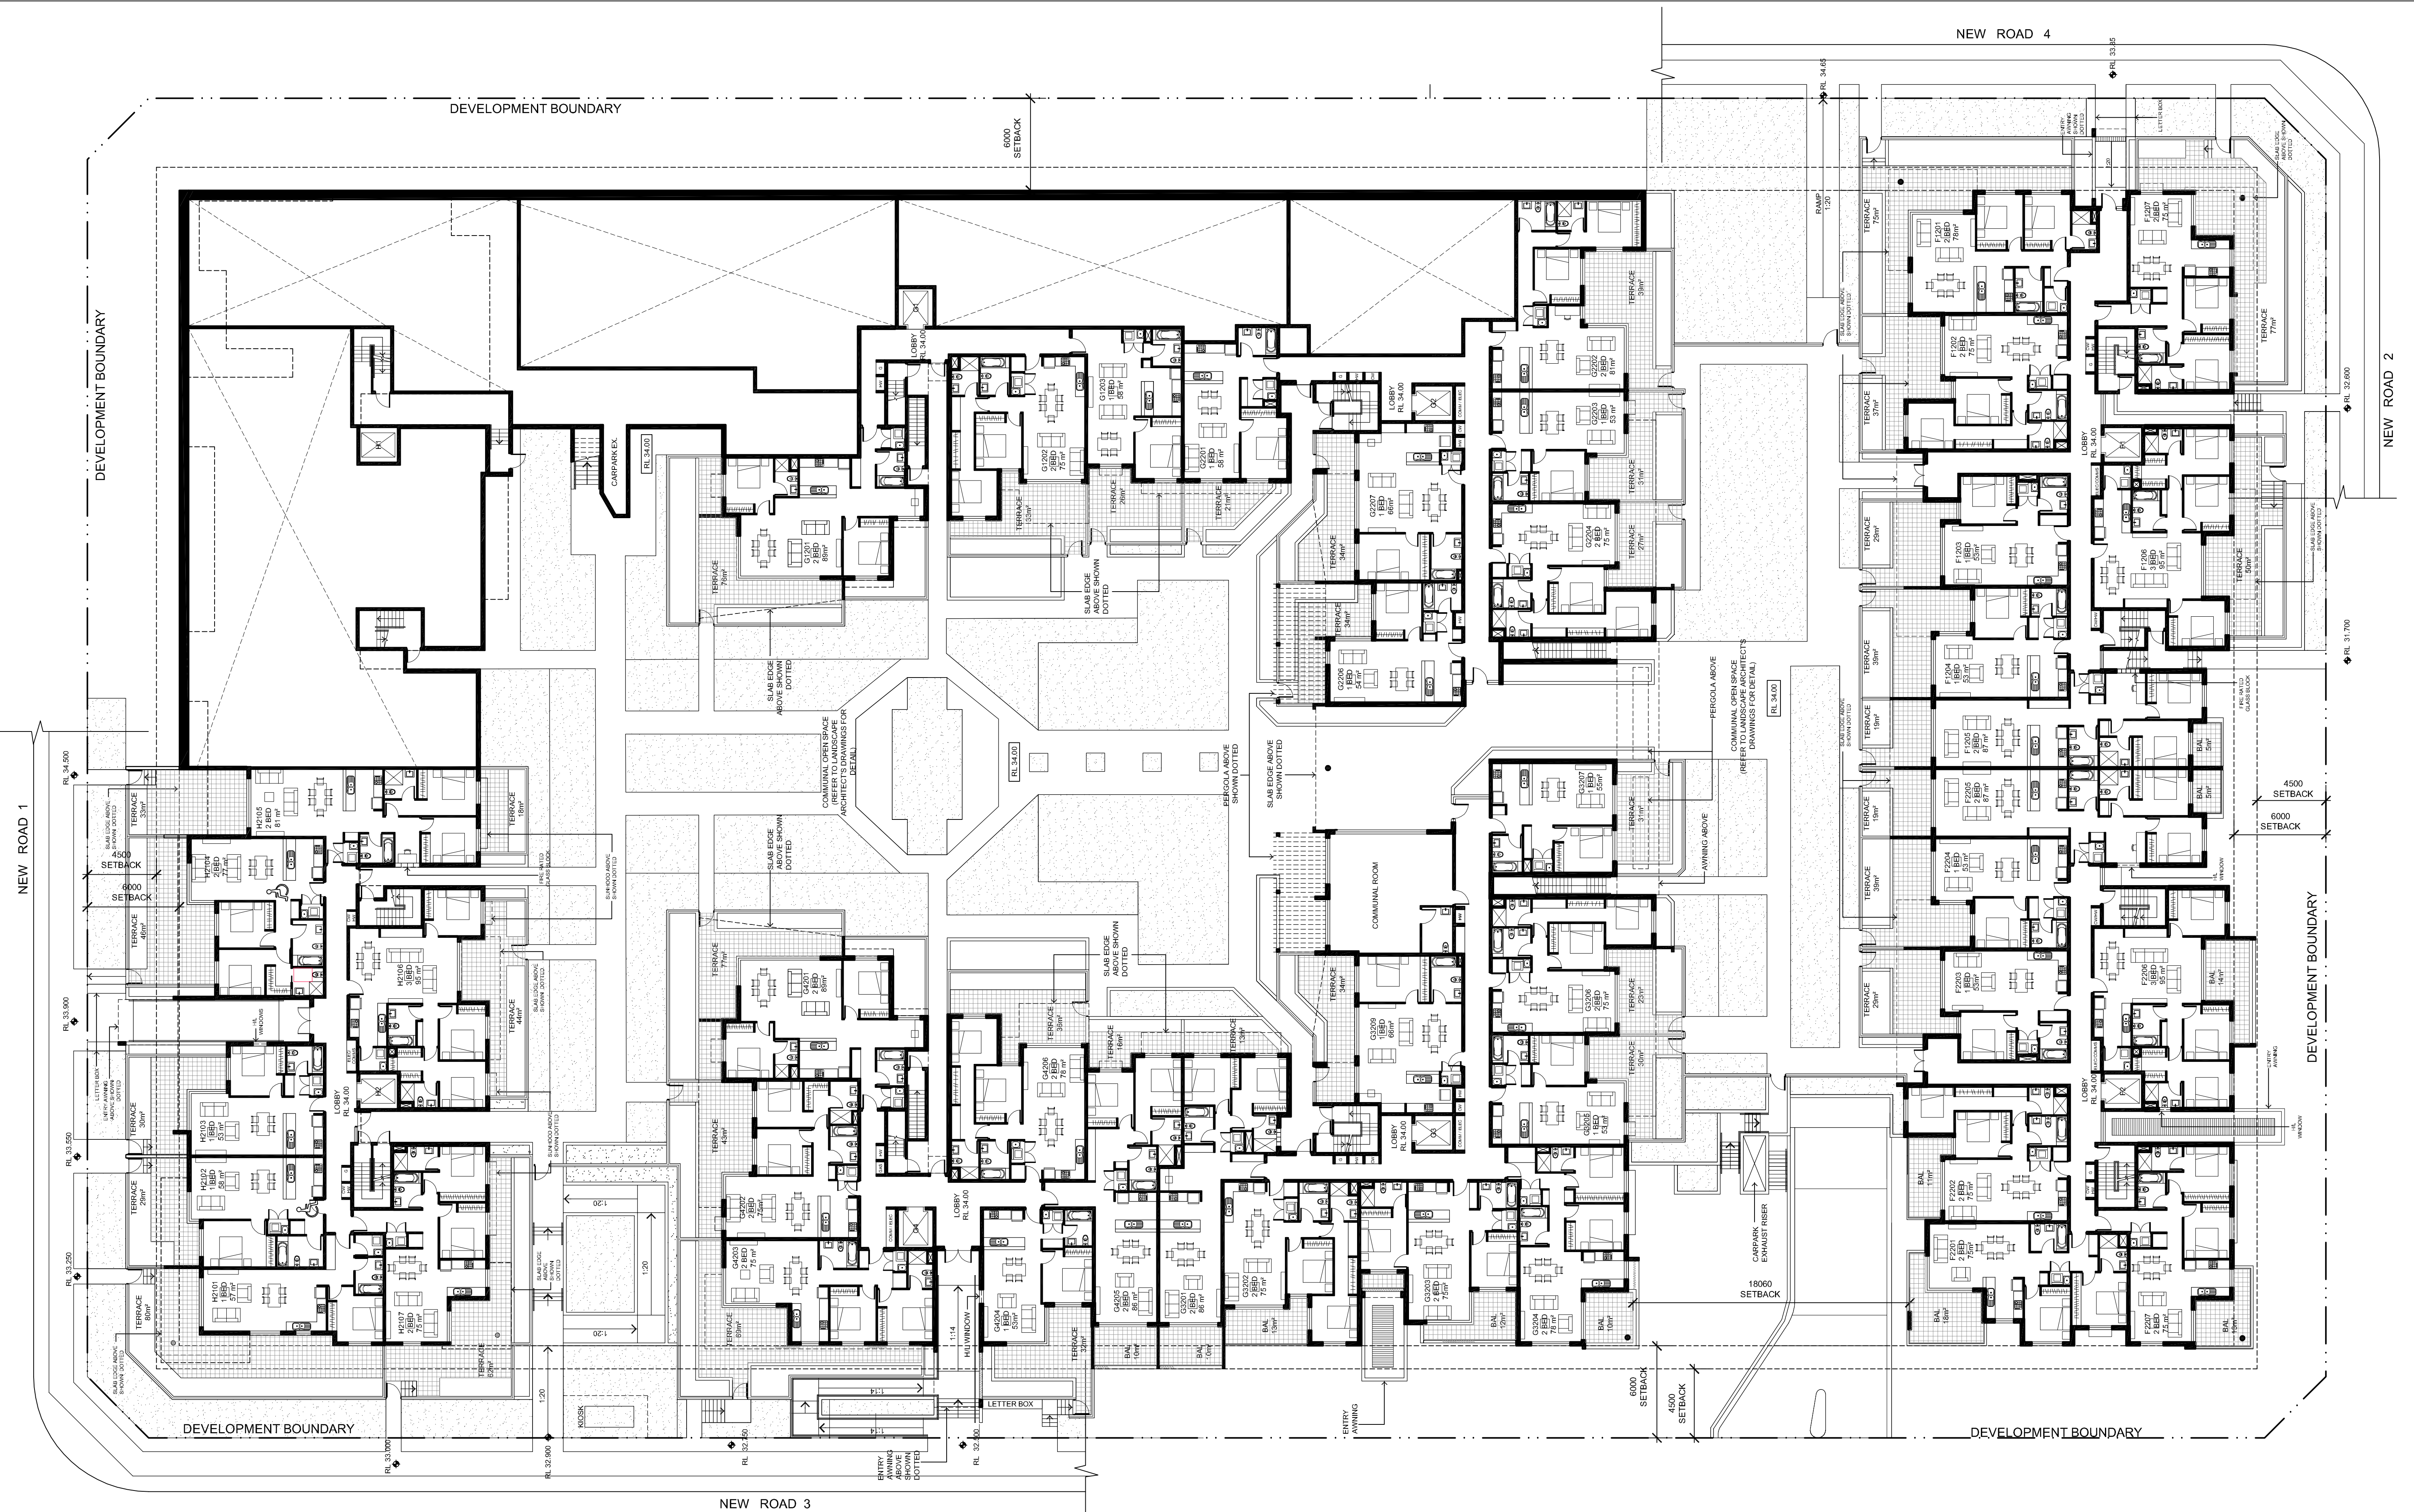

RESIDENTIAL DEVELOPMENT

42-66 JUNCTION ROAD SCHOFIELDS NSW 2762

DA SUBMISSION

DATE NOV 2017
SCALE 1:200@A1

PROJECT NO.	DRAWING NO.	ISSUE
-------------	-------------	-------

2515	A122	D
------	------	---

PROPRIETOR


Property Investors Alliance

Suite 3, Level 1/1-17 Elsie Street,
Burwood NSW 2134
Tel: 02 9745 1900 Fax: 02 9745 1922


LOT 3
GROUND LEVEL FLOOR PLAN

ARCHITECT

a level 7 97 pacific highway
north sydney nsw 2060
m po box 726 north sydney nsw 2059
p +61(0)2 9900 6000 **f** +61(0)2 9900 6001
w www.krikistayler.com.au

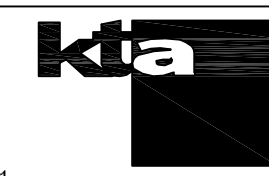

krikis tayler architect

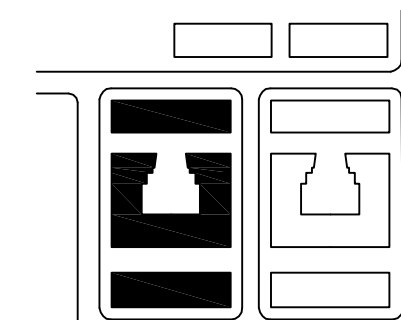

KEY PLAN

DO NOT SCALE DRAWINGS.
VERIFY ALL DIMENSIONS ON SITE.
REFER ANY DISCREPANCIES TO
THE SUPERINTENDENT BEFORE
PROCEEDING WITH THE WORK.

© krikis tayler architects Pty Ltd

These drawings are subject to copyright and may not be copied, used or reproduced in any way without the express permission of **krikis taylor architects Pty Ltd.**

100mm

	200mm
--	-------

300mm ON ORIGINAL



DO NOT SCALE DRAWINGS.
VERIFY ALL DIMENSIONS ON SITE.
REFER ANY DISCREPANCIES TO
THE SUPERINTENDENT BEFORE
PROCEEDING WITH THE WORK.


© **krikis taylor** architects Pty Ltd

These drawings are subject to copyright and may not be copied, used
or reproduced in any way without the express permission of
krikis taylor architects Pty Ltd.

PROPRIETOR
Property Investors Alliance
Suite 3, Level 1/1-17 Elsie Street,
Burwood NSW 2134
Tel: 02 9745 1900 Fax: 02 9745 1922

LOT 3
LEVEL 1 FLOOR PLAN

ARCHITECT
krikis taylor architects
a level 7/97 pacific highway
north sydney nsw 2060
m po box 726 north sydney nsw 2059
p +61(0)2 9900 6000 t +61(0)2 9900 6001
w www.kristaylor.com.au

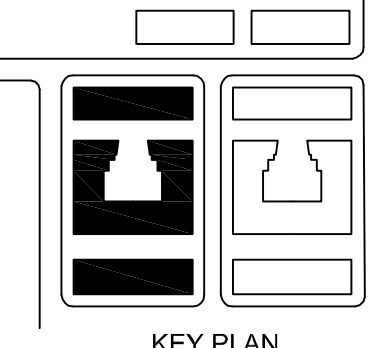

DA SUBMISSION

DATE NOV 2017
SCALE 1:200@A1

PROJECT NO. 2515
DRAWING NO. A123
ISSUE D

DEVELOPMENT BOUNDARY

DEVELOPMENT BOUNDARY

DEVELOPMENT BOUNDARY

DEVELOPMENT BOUNDARY

RESIDENTIAL DEVELOPMENT

42-66 JUNCTION ROAD SCHOFIELDS NSW 2762

DA SUBMISSION

DATE OCT 2017
SCALE 1:200@A1

PROJECT NO. DRAWING NO. ISSUE

2515 A124 C

LOT 3 LEVEL 2 FLOOR PLAN

Property Investors Alliance


Suite 3, Level 1/1-17 Elsie Street,
Burwood NSW 2134
Tel: 02 9745 1900 Fax: 02 9745 1922

ARCHITECT


a level 7 97 pacific highway
north sydney nsw 2060
m po box 726 north sydney nsw 2059
p +61(0)2 9900 6000 t +61(0)2 9900 6001
w www.krikistaylor.com.au



krikis taylor architects

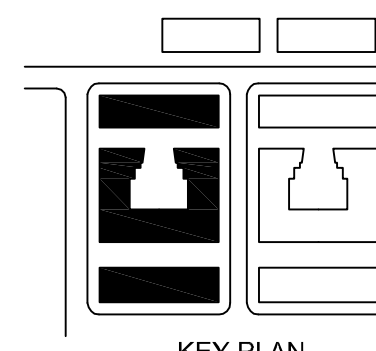

KEY PLAN

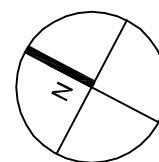

DO NOT SCALE DRAWINGS.
VERIFY ALL DIMENSIONS ON SITE.
REFER ANY DISCREPANCIES TO
THE SUPERINTENDENT BEFORE
PROCEEDING WITH THE WORK.

© krikis taylor architects Pty Ltd

These drawings are subject to copyright and may not be copied, used
or reproduced in any way without the express permission of
krikis taylor architects Pty Ltd.

100mm

200mm

300mm ON ORIGINAL

A1

DEVELOPMENT BOUNDARY

DEVELOPMENT BOUNDARY

DEVELOPMENT BOUNDARY

DEVELOPMENT BOUNDARY

RESIDENTIAL DEVELOPMENT

42-66 JUNCTION ROAD SCHOFIELDS NSW 2762

DA SUBMISSION

DATE OCT 2017
SCALE 1:200@A1

PROJECT NO. DRAWING NO. ISSUE

2515 A125 C

PROPRIETOR


Property Investors Alliance

Suite 3, Level 1/1-17 Elsie Street,
Burwood NSW 2134
Tel: 02 9745 1900 Fax: 02 9745 1922


LOT 3
LEVEL 3 FLOOR PLAN

ARCHITECT

a level 7 97 pacific highway
north sydney nsw 2060
m po box 726 north sydney nsw 2059
p +61(0)2 9900 6000 t +61(0)2 9900 6001
www.krikistaylor.com.au

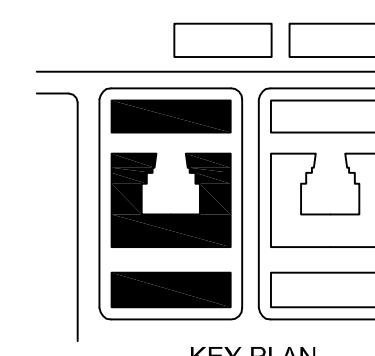

KEY PLAN

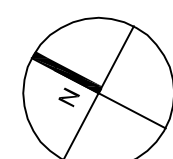

DO NOT SCALE DRAWINGS.
VERIFY ALL DIMENSIONS ON SITE.
REFER ANY DISCREPANCIES TO
THE SUPERINTENDENT BEFORE
PROCEEDING WITH THE WORK.

© krikis taylor architects Pty Ltd

These drawings are subject to copyright and may not be copied, used
or reproduced in any way without the express permission of
krikis taylor architects Pty Ltd.

100mm

200mm

300mm ON ORIGINAL

A1

DEVELOPMENT BOUNDARY

DEVELOPMENT BOUNDARY

DEVELOPMENT BOUNDARY

DEVELOPMENT BOUNDARY

RESIDENTIAL DEVELOPMENT

42-66 JUNCTION ROAD SCHOFIELDS NSW 2762

DA SUBMISSION

DATE OCT 2017
SCALE 1:200@A1

PROJECT NO. DRAWING NO. ISSUE

2515 A126 C


LOT 3 LEVEL 4 FLOOR PLAN

Property Investors Alliance



Suite 3, Level 1/1-17 Elsie Street,
Burwood NSW 2134
Tel: 02 9745 1900 Fax: 02 9745 1922

ARCHITECT

a level 7 97 pacific highway
north sydney nsw 2060
m po box 726 north sydney nsw 2059
p +61(0)2 9900 6000 t +61(0)2 9900 6001
w www.krikistayler.com.au

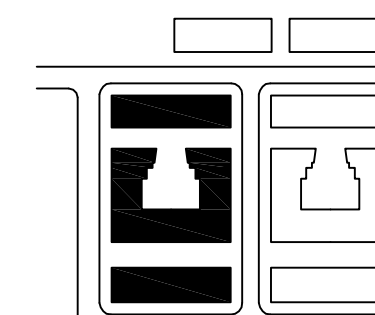

KEY PLAN

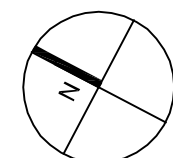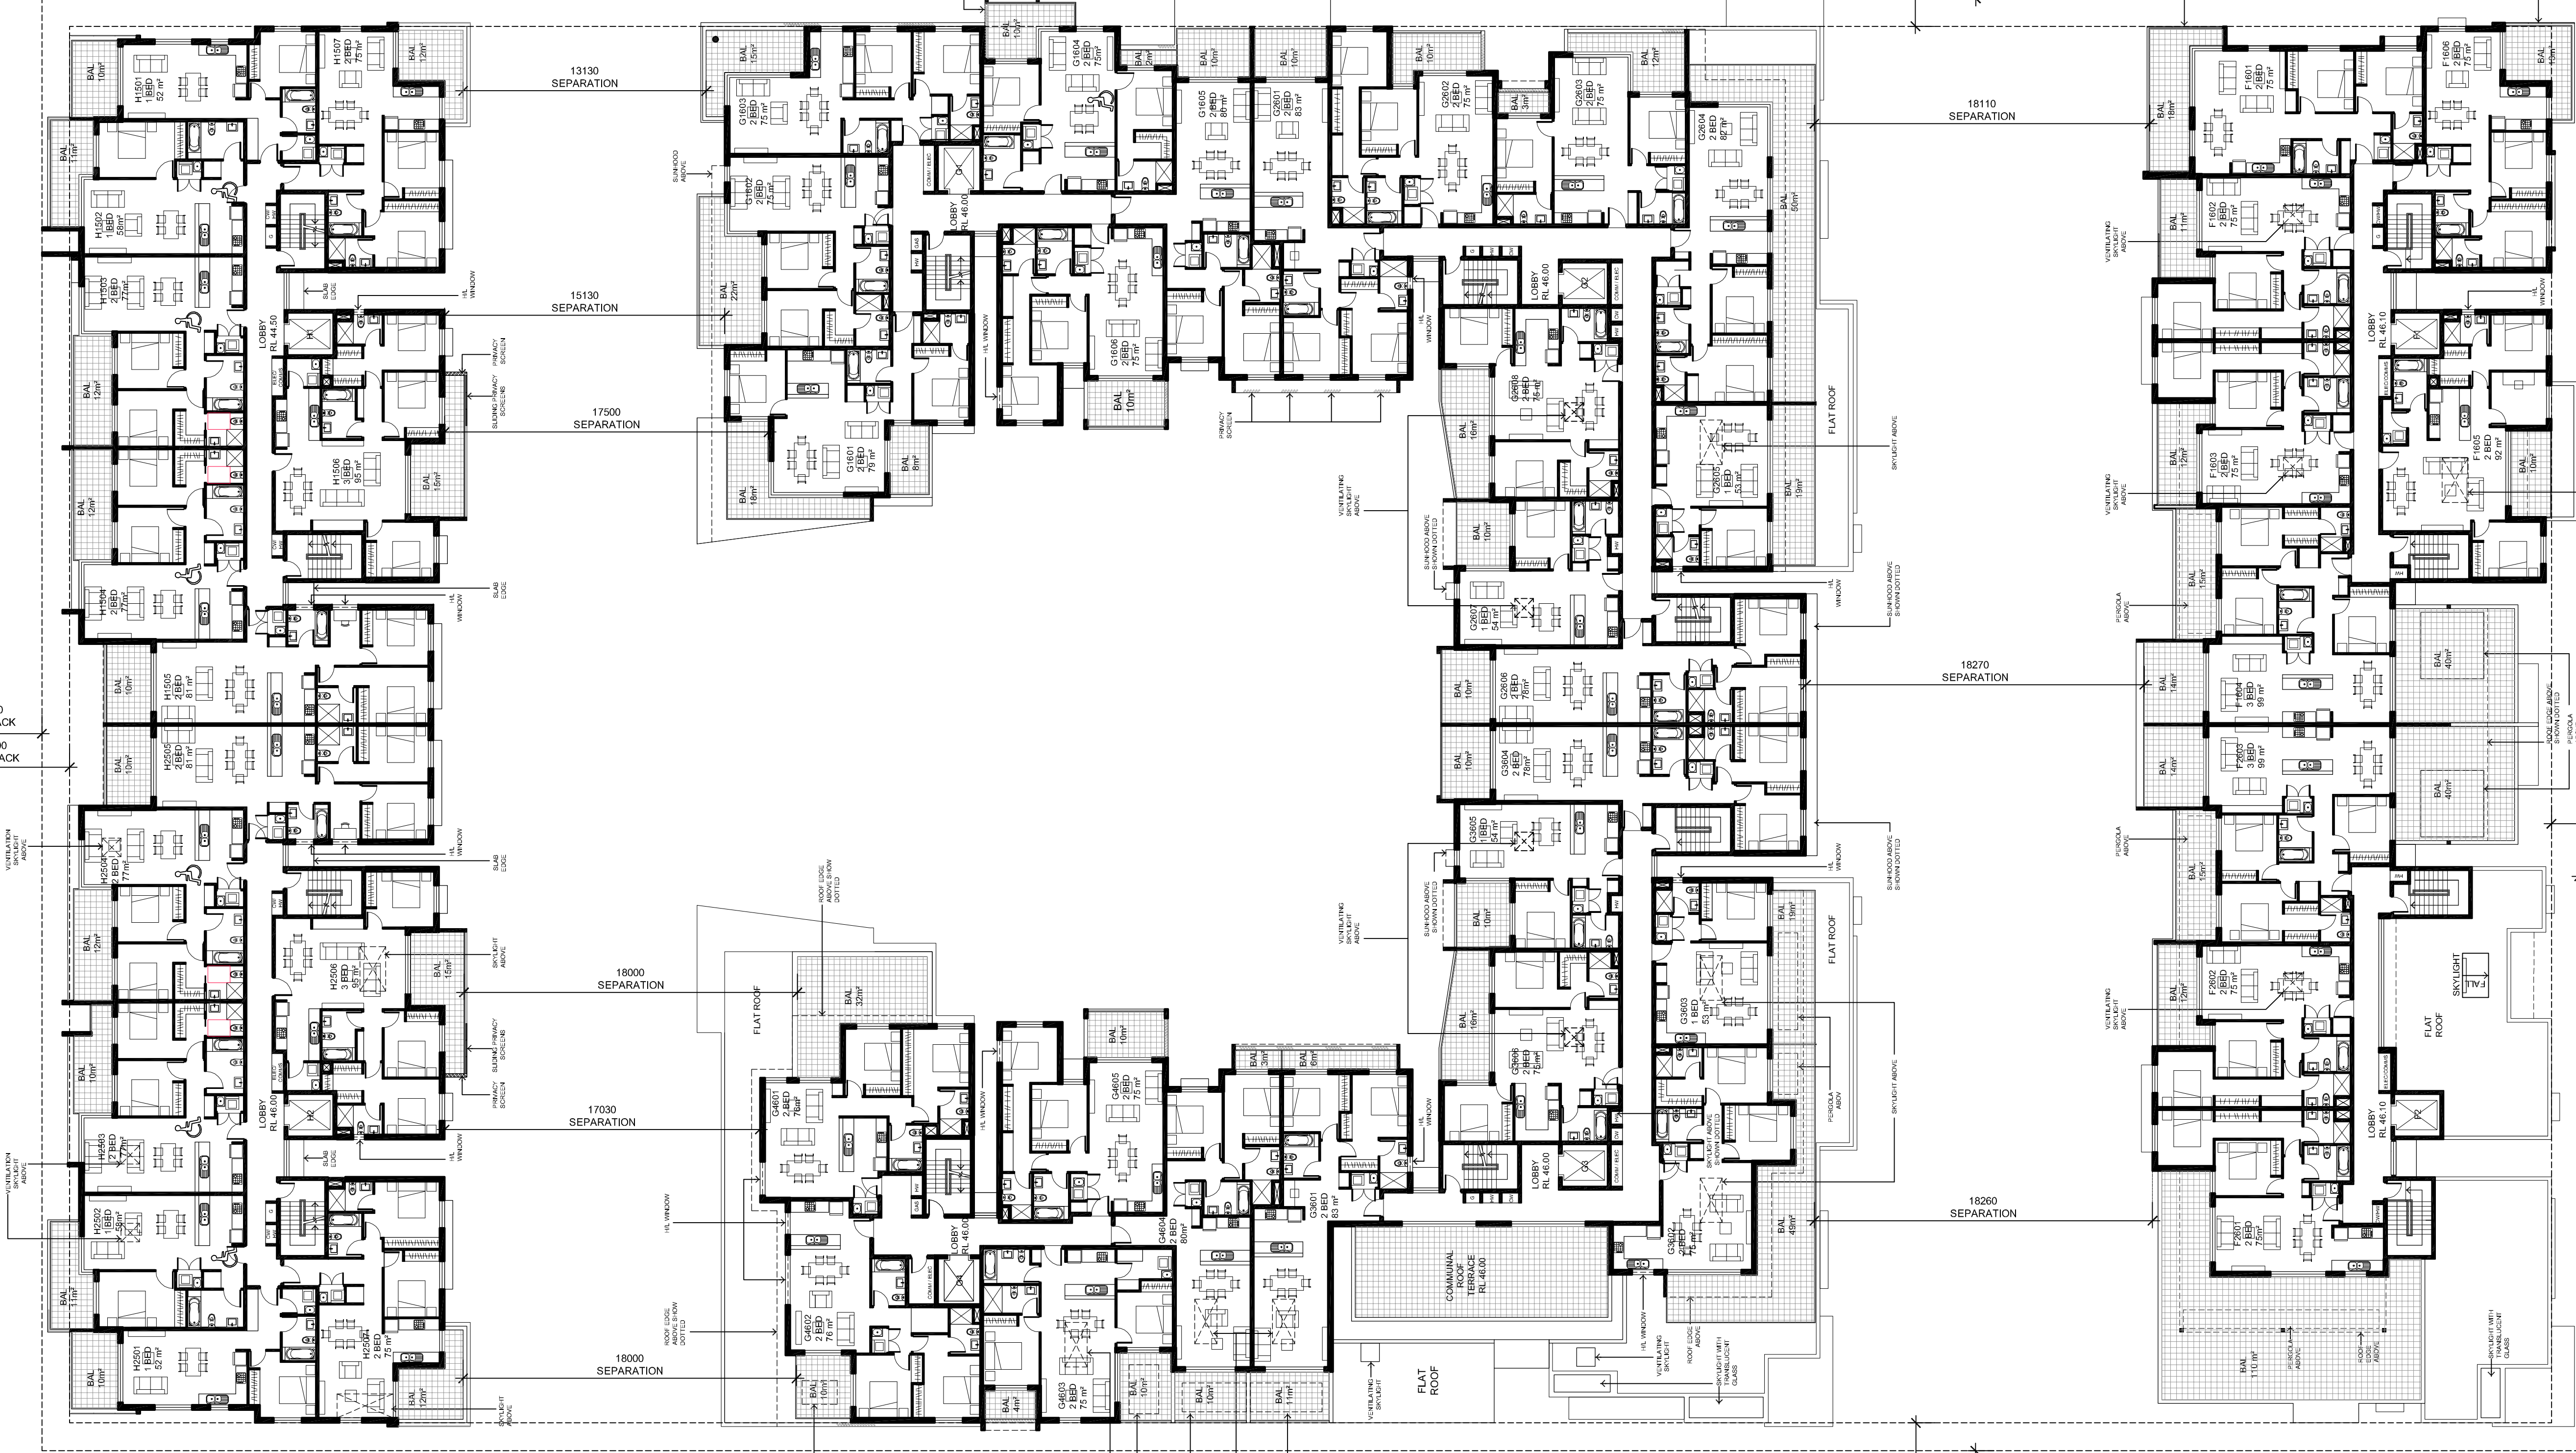

DO NOT SCALE DRAWINGS.
VERIFY ALL DIMENSIONS ON SITE.
REFER ANY DISCREPANCIES TO
THE SUPERINTENDENT BEFORE
PROCEEDING WITH THE WORK.


© krikis tayler architects Pty Ltd

These drawings are subject to copyright and may not be copied, used
or reproduced in any way without the express permission of
krikis tayler architects Pty Ltd.

100mm

200mm

300mm ON ORIGINAL

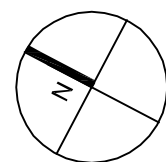

DO NOT SCALE DRAWINGS.
VERIFY ALL DIMENSIONS ON SITE.
REFER ANY DISCREPANCIES TO
THE SUPERINTENDENT BEFORE
PROCEEDING WITH THE WORK.

© krikis taylor architects Pty Ltd

These drawings are subject to copyright and may not be copied, used
or reproduced in any way without the express permission of
krikis taylor architects Pty Ltd.

PROPRIETOR
Property Investors Alliance

Suite 3, Level 1/1-17 Elsie Street,
Burwood NSW 2134
Tel: 02 9745 1900 Fax: 02 9745 1922


RESIDENTIAL DEVELOPMENT

42-66 JUNCTION ROAD SCHOFIELDS NSW 2762

LOT 3
LEVEL 5 FLOOR PLAN

ARCHITECT

a level 7 97 pacific highway
north sydney nsw 2060
m po box 726 north sydney nsw 2059
p +61(0)2 9900 6000 t +61(0)2 9900 6001
www.krikistaylor.com.au

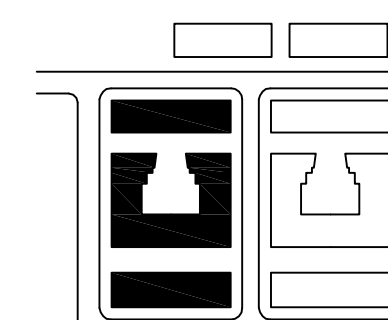

KEY PLAN

DA SUBMISSION


DATE OCT 2017
SCALE 1:200@A1

PROJECT NO. DRAWING NO. ISSUE


2515 A127 D

A1

DEVELOPMENT BOUNDARY

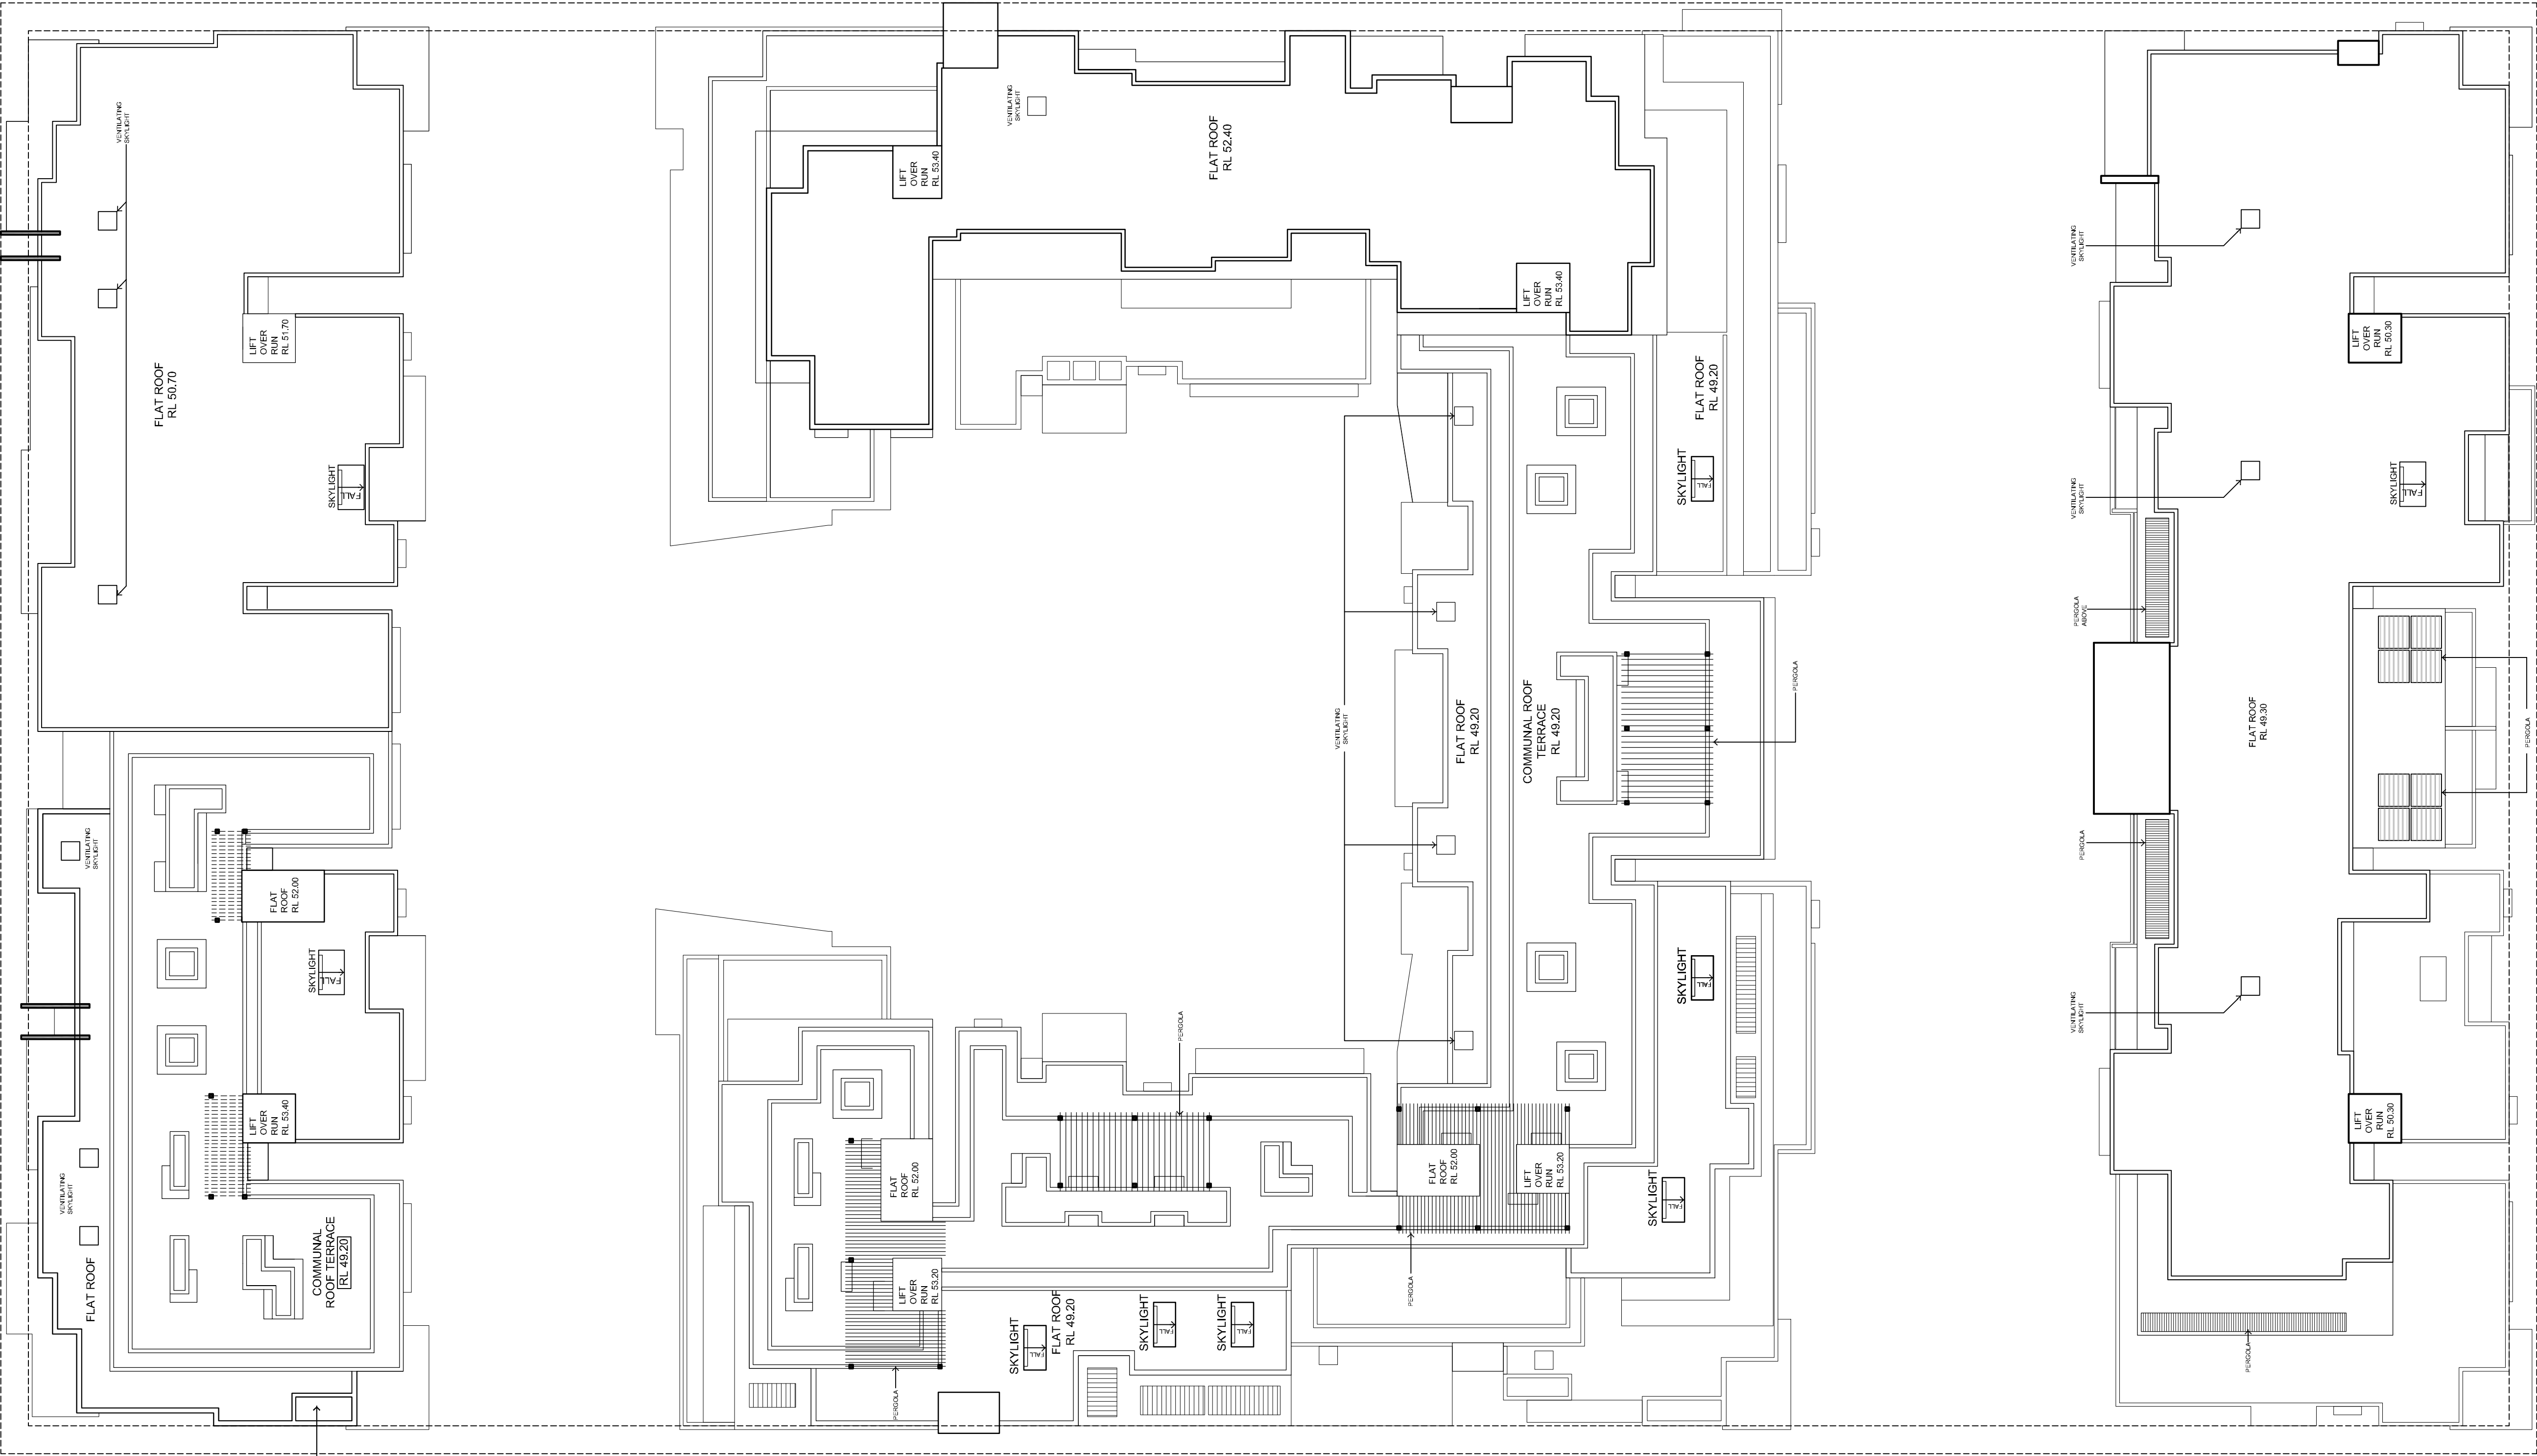

DEVELOPMENT BOUNDARY

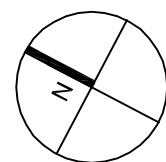

DO NOT SCALE DRAWINGS.
VERIFY ALL DIMENSIONS ON SITE.
REFER ANY DISCREPANCIES TO
THE SUPERINTENDENT BEFORE
PROCEEDING WITH THE WORK.

© **krikis taylor** architects Pty Ltd
These drawings are subject to copyright and may not be copied, used
or reproduced in any way without the express permission of
krikis taylor architects Pty Ltd.

PROPRIETOR
Property Investors Alliance

Suite 3, Level 1/1-17 Elsie Street,
Burwood NSW 2134
Tel: 02 9745 1900 Fax: 02 9745 1922

RESIDENTIAL DEVELOPMENT

42-66 JUNCTION ROAD SCHOFIELDS NSW 2762


LOT 3
ROOF PLAN

ARCHITECT

a level 7 97 pacific highway
north sydney nsw 2060
m po box 726 north sydney nsw 2059
p +61(0)2 9900 6000 t +61(0)2 9900 6001
www.krikistaylor.com.au



krikis taylor architects

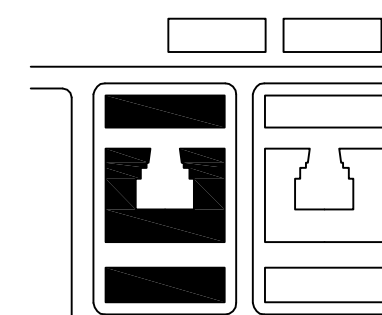

KEY PLAN

DA SUBMISSION

DATE OCT 2017
SCALE 1:200@A1

PROJECT NO. DRAWING NO. ISSUE


2515 A128 D

A1


RENDERED MASONRY OR APPLIED PAINT FINISH COLOUR



1(a) / 9(a) DULUX
'NATURAL WHITE'
(PN1E1)

 

1(b) DULUX 'KLUTE'
(PN2A5)

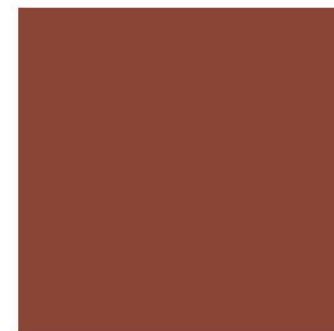

1(c) DULUX 'BURNING BRIER'
(P07D8)



1(d) DULUX 'HAPPY'
(P15H5)



1(e) DULUX 'MT EDEN'
(PN2A7)



1(f) DULUX 'BALTICA'
(SG5B8)



1(g) DULUX 'KERIKERI'
(NZ10D7)



1(h) DULUX 'DESERT BOOT'
(S12F9)



1(j) DULUX 'GIBBSTON
VALLEY'
(NZ10E9)



1(k) DULUX 'GUILD GREY'
(SG6B5)



9(b) DULUX
'CHARCOAL LIGHT'
(PN1A9)




10(b) DULUX 'BUOYANT'
(S38B5)



FACEBRICK COLOUR



2(a) PGH 'ALFRESCO TRUFFLE'

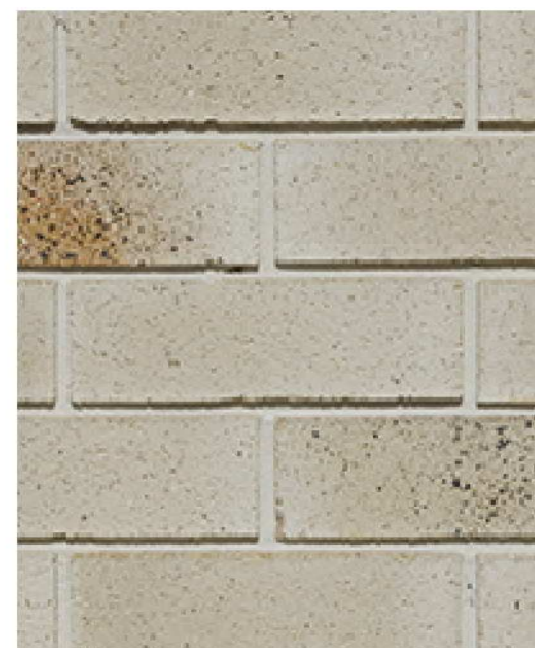


2(b) PGH 'HINTERLANDS THREDBO'



2(c) PGH 'VELOUR CREVOLE'



2(d) PGH 'METALLIC PEWTER'

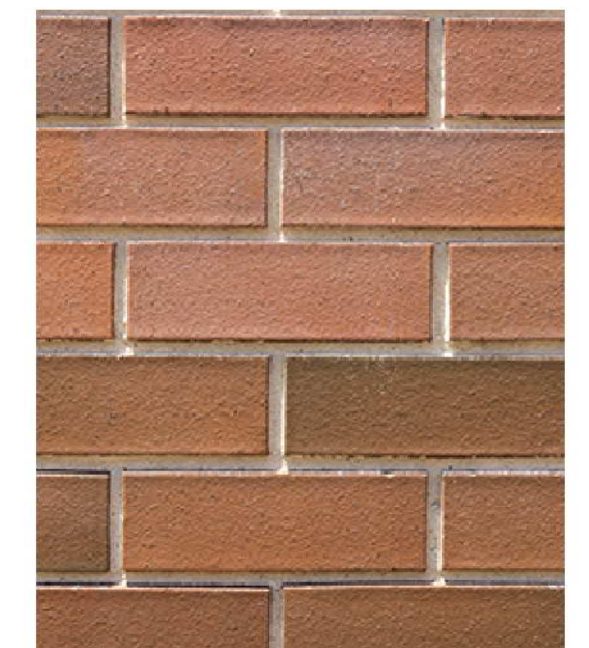

2(e) PGH 'OPALINE GARNET'

DO NOT SCALE DRAWINGS.
VERIFY ALL DIMENSIONS ON SITE.
REFER ANY DISCREPANCIES TO
THE SUPERINTENDENT BEFORE
PROCEEDING WITH THE WORK.

© krikis taylor architects Pty Ltd

These drawings are subject to copyright and may not be copied, used
or reproduced in any way without the express permission of
krikis taylor architects Pty Ltd.

PROPRIETOR

Property Investors Alliance

Suite 3, Level 1/1-17 Elsie Street,
Burwood NSW 2134
Tel: 02 9745 1900 Fax: 02 9745 1922

RESIDENTIAL DEVELOPMENT

42-66 JUNCTION ROAD SCHOFIELDS NSW 2762

MATERIAL BOARD SHEET 1 OF 2


ARCHITECT

a level 7 97 pacific highway
north sydney nsw 2060
m po box 726 north sydney nsw 2059
p +61(0)2 9900 6000 f +61(0)2 9900 6001
w www.krikistaylor.com.au



DA SUBMISSION

DATE OCT 2017
SCALE NOT TO SCALE

 

PROJECT NO. DRAWING NO. ISSUE

2515 A060 E

POWDER COATING



[3(a) / 4(a) / 7] DULUX 'ETERNITY LINEN PEARL-SATIN' (9001138Q)



[3(c) / 4(c) / 5(e)] DECOWOOD SILKY OAK



[3(b) / 4(b) / 6] DULUX 'ETERNITY CHARCOAL PEARL-SATIN' (90088394)



[4(d) / 8] DULUX 'ETERNITY CITI SILVER PEARL-MATTE' (9007024Q)

CLADDING




5(a) VITRABOND 'METAL FINISH AUTHENTIC -SONOMA RED ZINC' (5650)



5(b) VITRABOND 'METAL FINISH AUTHENTIC -GLACIER GREY ZINC' (5700)



5(c) VITRABOND 'SOLID COLOURS - RIDDLE GREY' (1255)

 

5(d) VITRABOND 'SOLID COLOURS - PURE WHITE' (9902)



[3a / 3b / 3c] ALUMINUM SCREENS



[4(a) / 4(b) / 4(c)] PERGOLA



[6] PALISADE FENCING



[7] GLASS BALUSTRADE



[8] WINDOW FRAME



[9(a) / 9(b)] PLANTER



[10(a) / 10(b)] COLOUR BACKED GLASS

RESIDENTIAL DEVELOPMENT

42-66 JUNCTION ROAD SCHOFIELDS NSW 2762

MATERIAL BOARD SHEET 2 OF 2

DA SUBMISSION

DO NOT SCALE DRAWINGS.
VERIFY ALL DIMENSIONS ON SITE.
REFER ANY DISCREPANCIES TO
THE SUPERINTENDENT BEFORE
PROCEEDING WITH THE WORK.

© krikis taylor architects Pty Ltd

These drawings are subject to copyright and may not be copied, used or reproduced in any way without the express permission of krikis taylor architects Pty Ltd.

PROPRIETOR

Property Investors Alliance

Suite 3, Level 1/1-17 Elsie Street,
Burwood NSW 2134
Tel: 02 9745 1900 Fax: 02 9745 1922


ARCHITECT

a level 7 97 pacific highway
north sydney nsw 2060
m po box 726 north sydney nsw 2059
p +61(0)2 9900 6000 f +61(0)2 9900 6001
w www.krikistaylor.com.au



krikis taylor architects

DATE OCT 2017
SCALE NOT TO SCALE

 

PROJECT NO. DRAWING NO. ISSUE

2515 A061 B

A2